
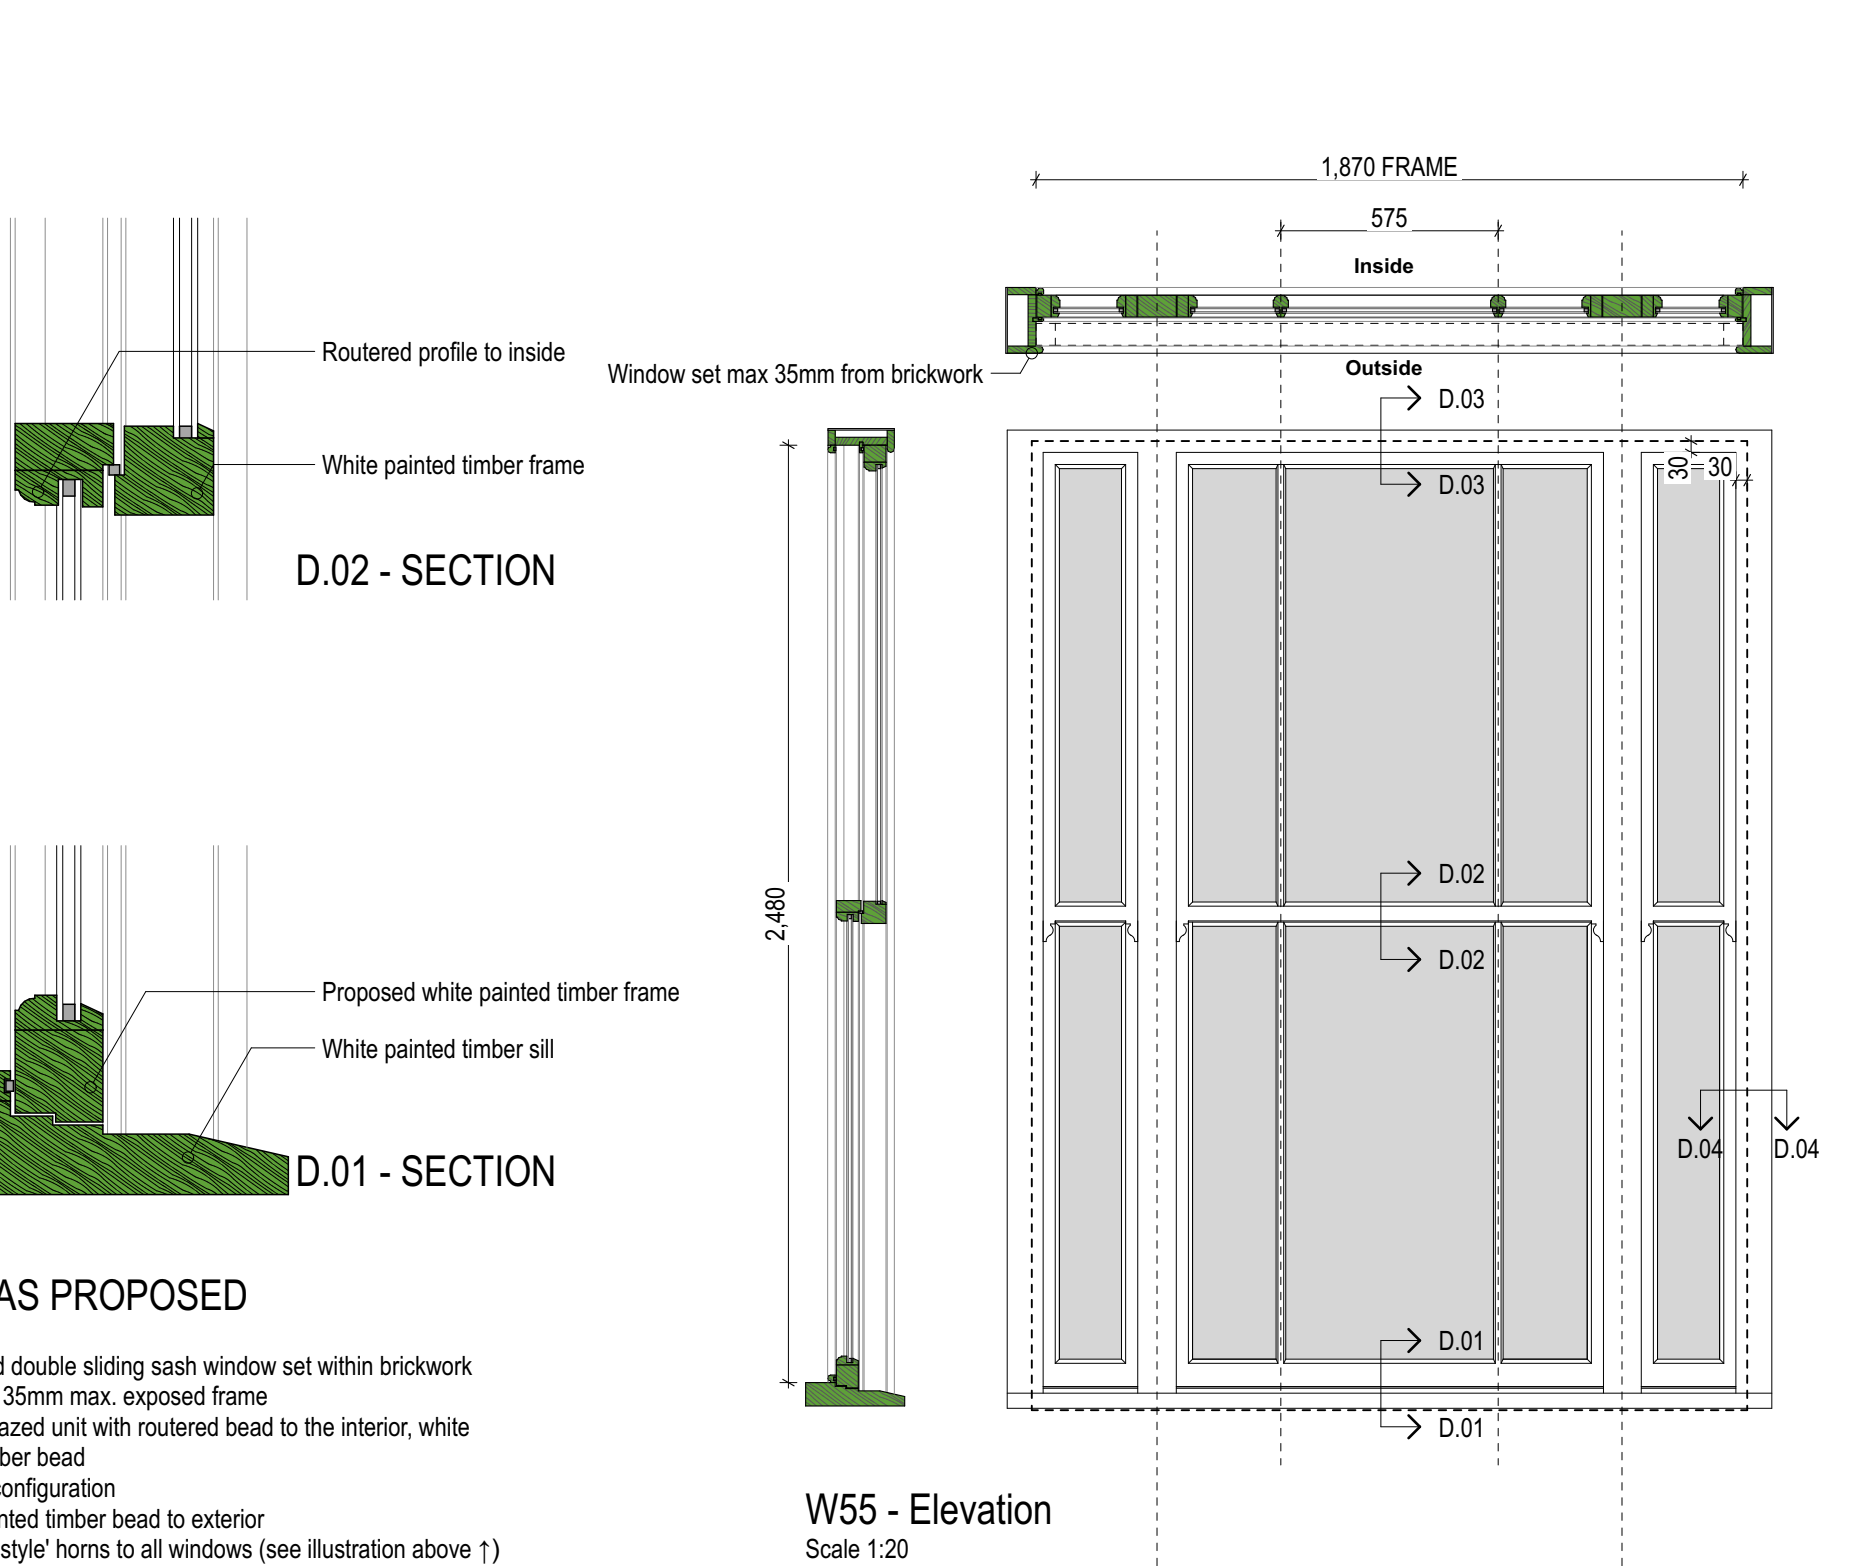
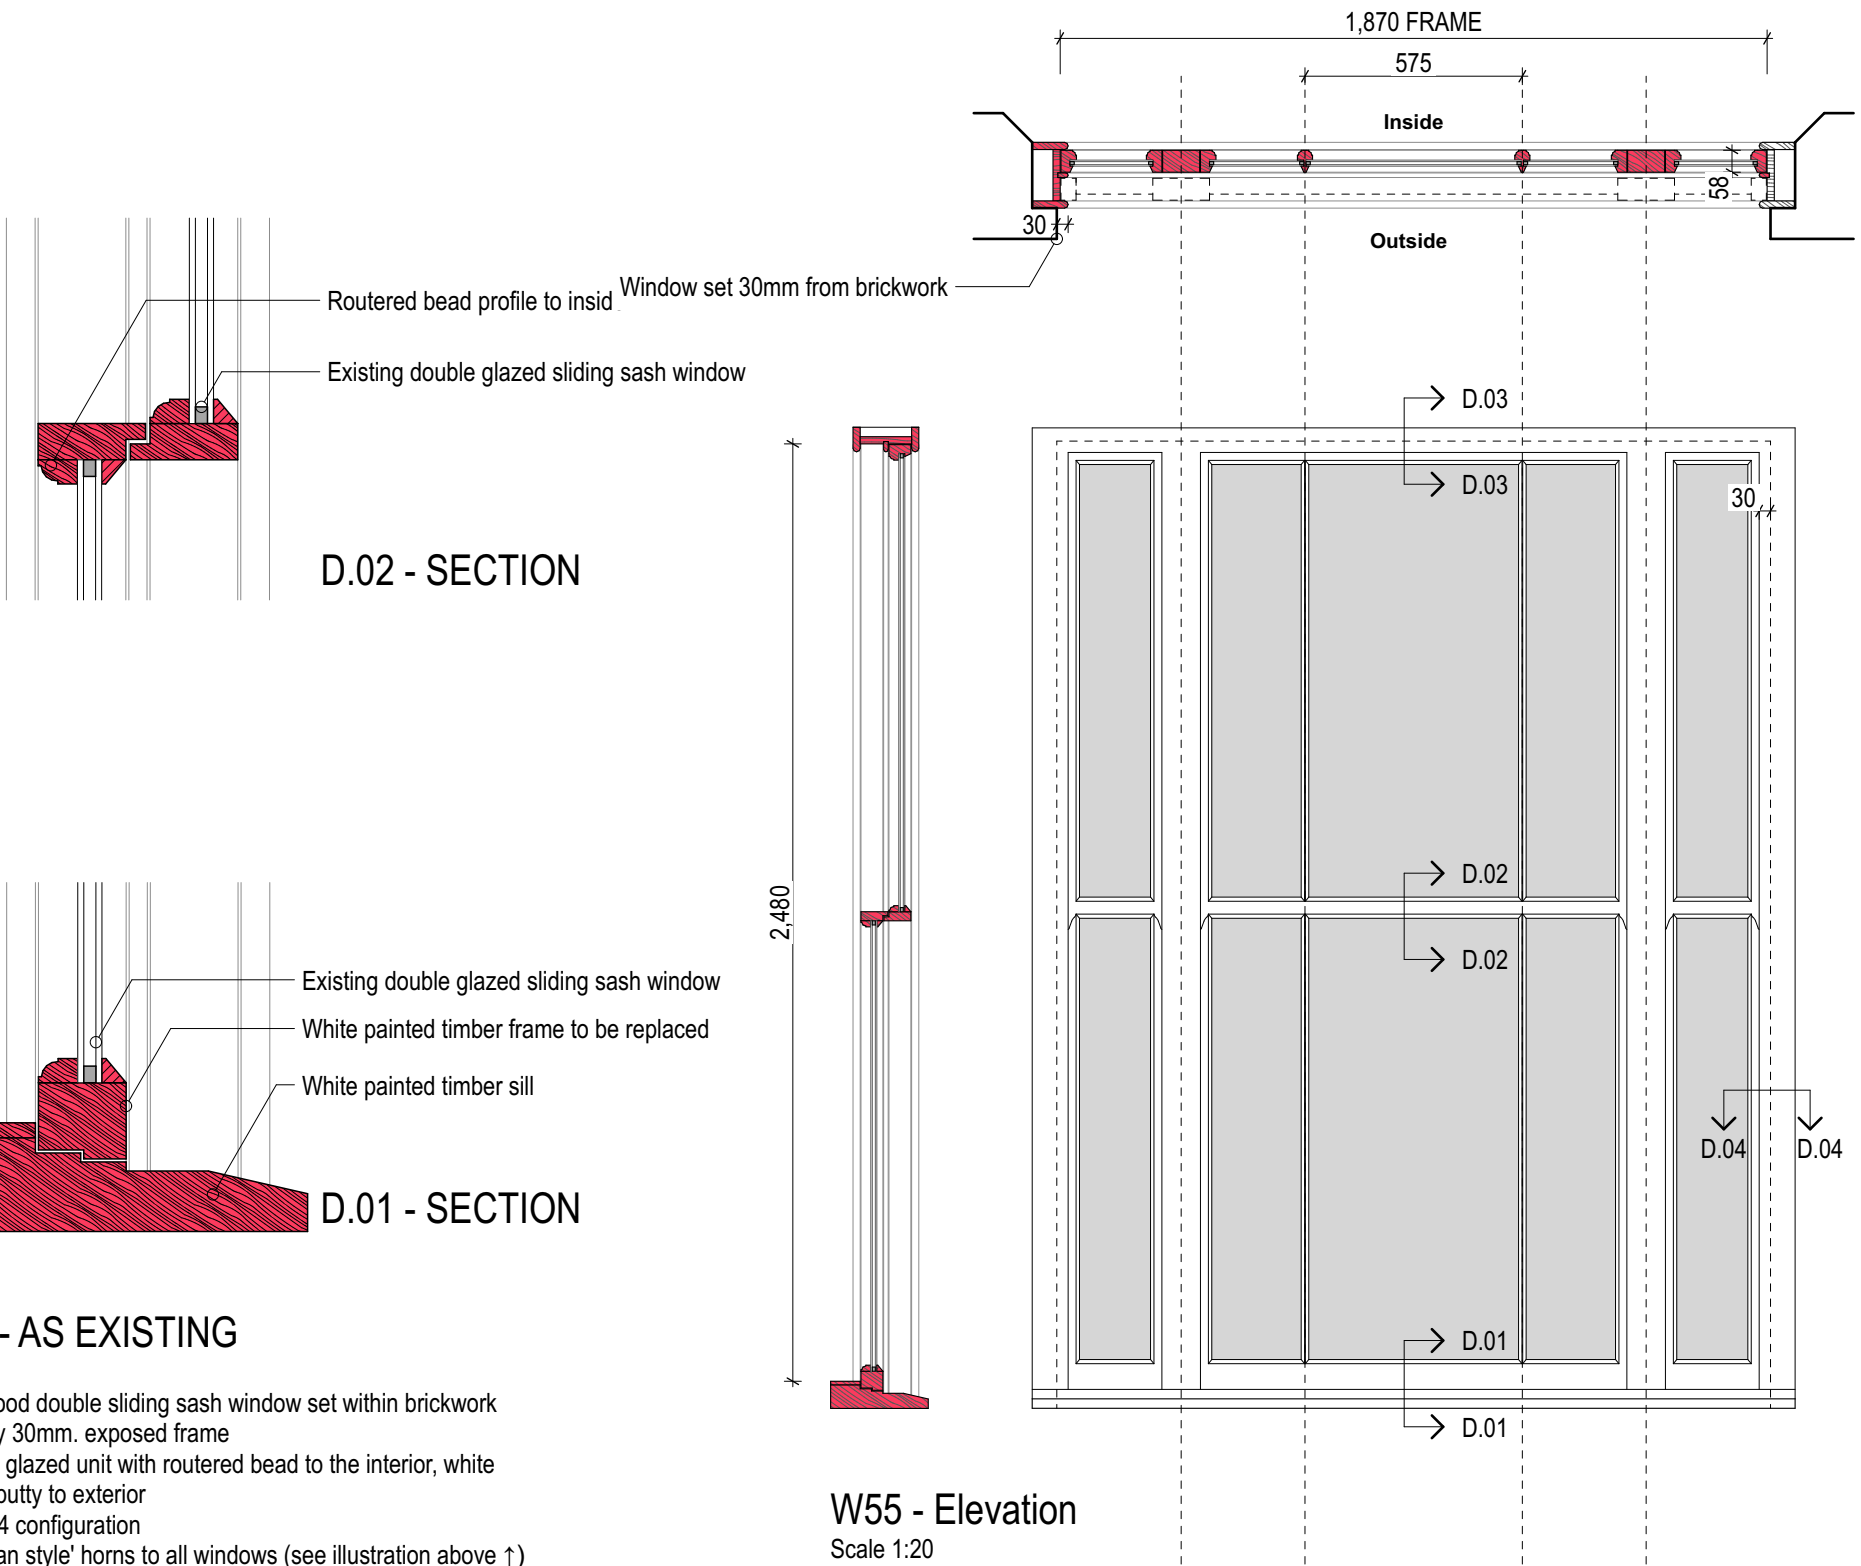
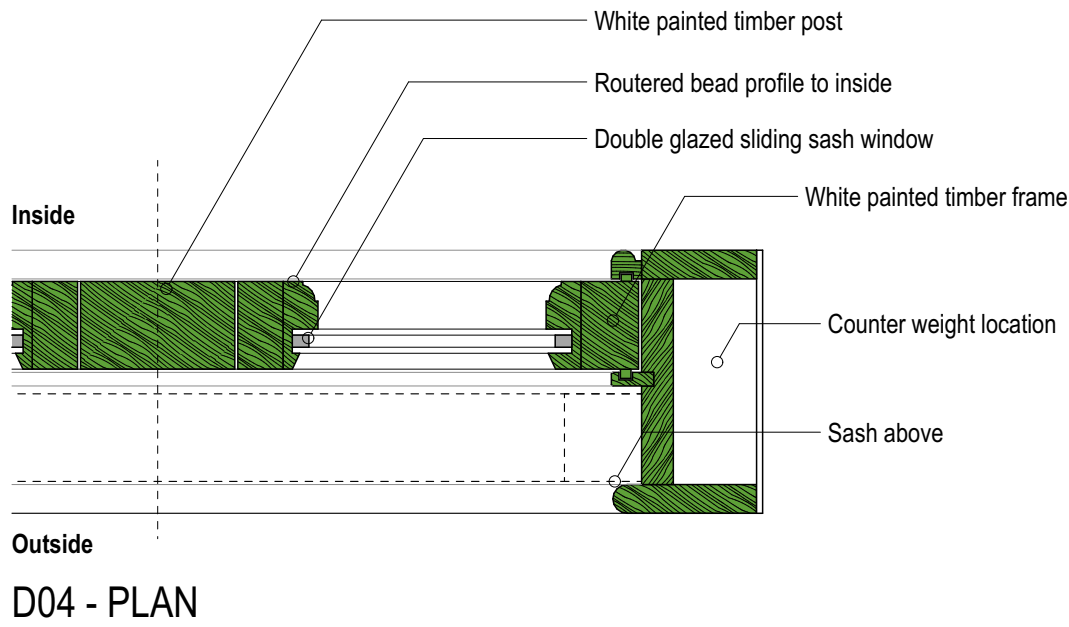
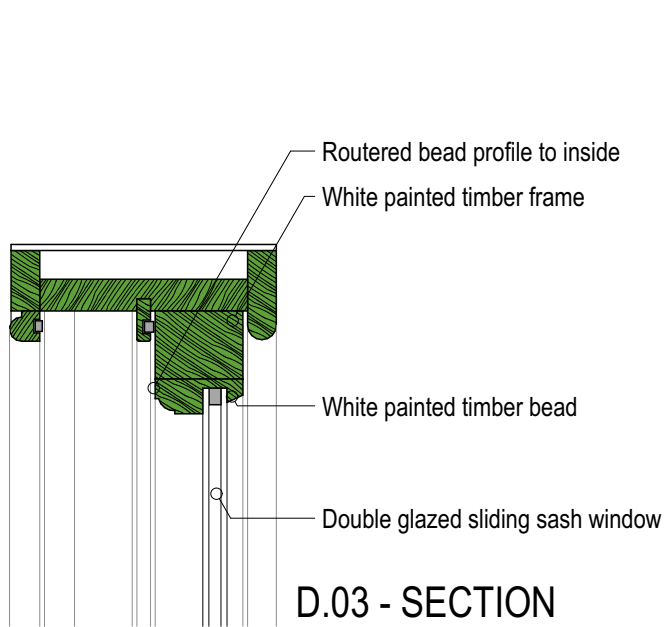



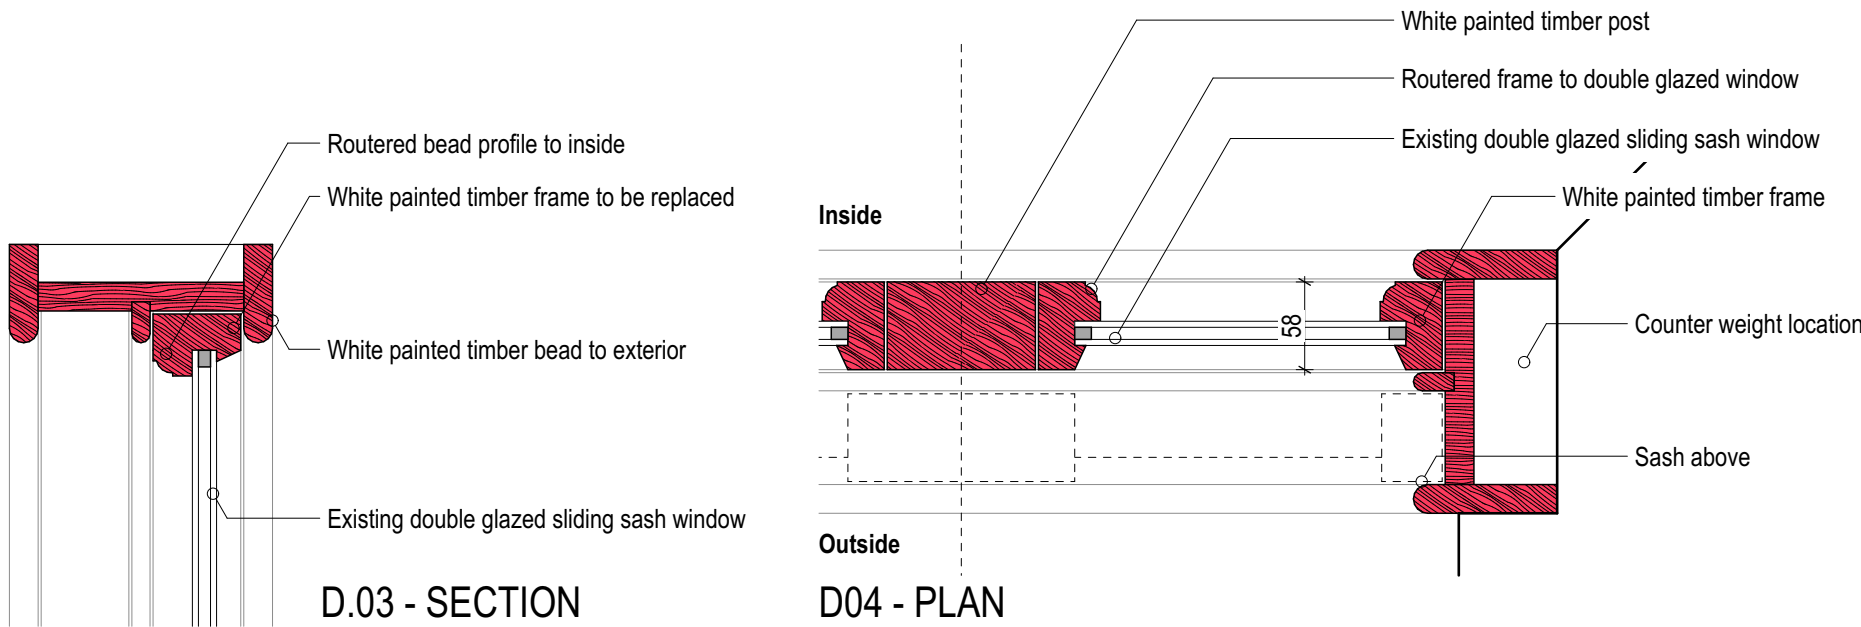


W55 - AS EXISTING









- Hardwood double sliding sash window set within brickwork reveal by 30mm. exposed frame
- Double glazed unit with routered bead to the interior, white painted putty to exterior
- 4 over 4 configuration
- 'Victorian style' horns to all windows (see illustration above ↑)

W55 - AS PROPOSED

- Hardwood double sliding sash window set within brickwork reveal with 35mm max. exposed frame
- Double glazed unit with routered bead to the interior, white painted timber bead
- 4 over 4 configuration
- White painted timber bead to exterior
- 'Victorian style' horns to all windows (see illustration above ↑)

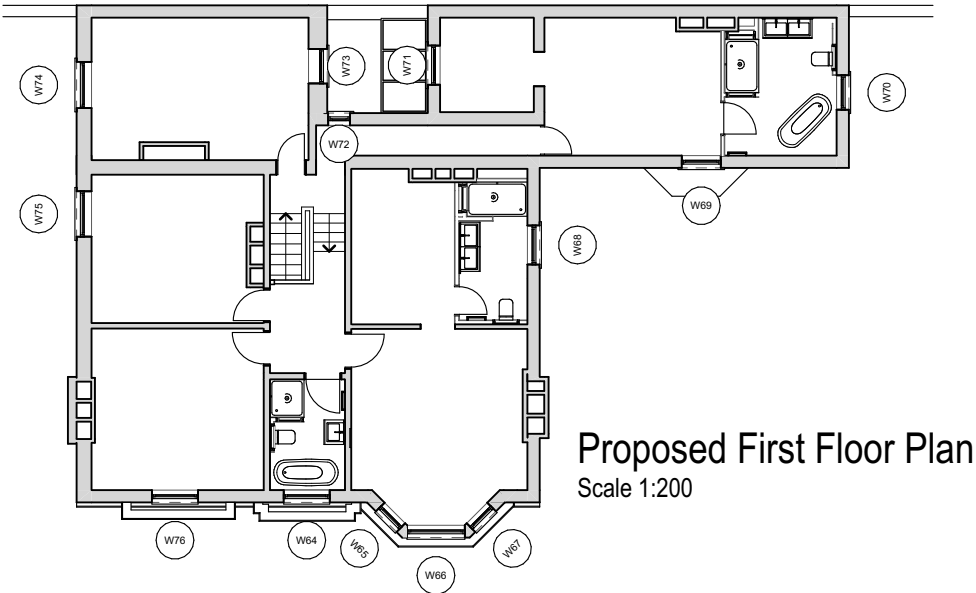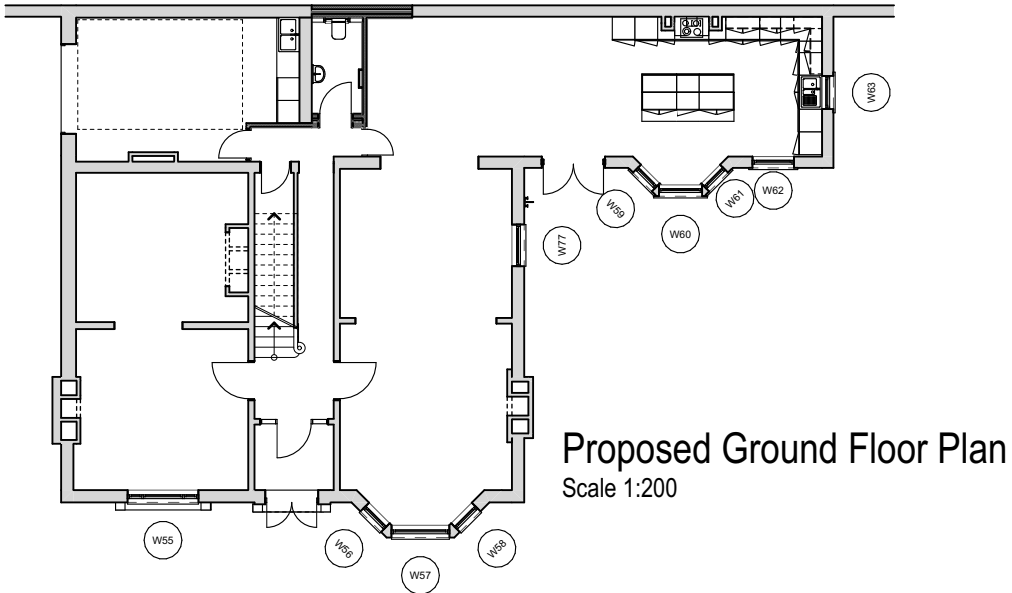

B	02.08.2022	Adding proposed floor plans and changing hatch of existing to red			
A	06.05.2022	Amending proposed drawings to reflect site conditions			
Ref	Date	Description			
CONSTRUCTION			Drawing Title	Drawing No.	
W55 Existing and Proposed			First Issue	Scale	D27.01-B
			07/01/2022	1:20@A2	
Project Details			ARCHITECTURE JULIEN DENIS AJD		
West Street			studio@architecturejd.co.uk		

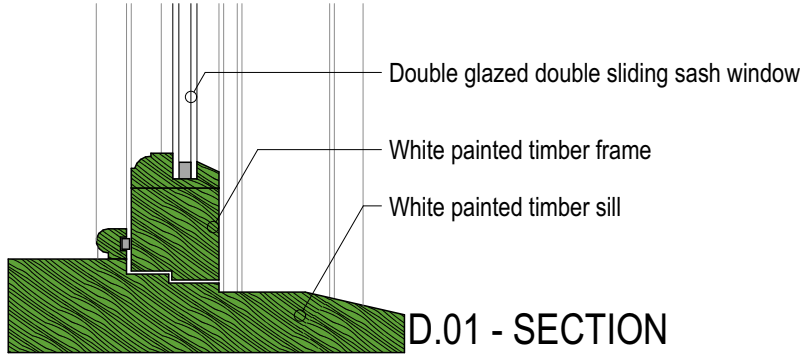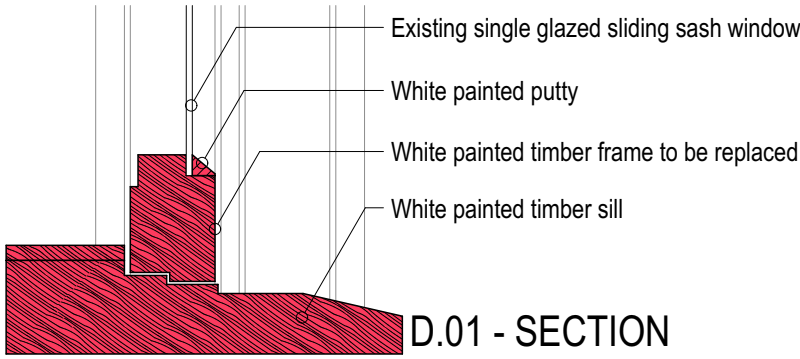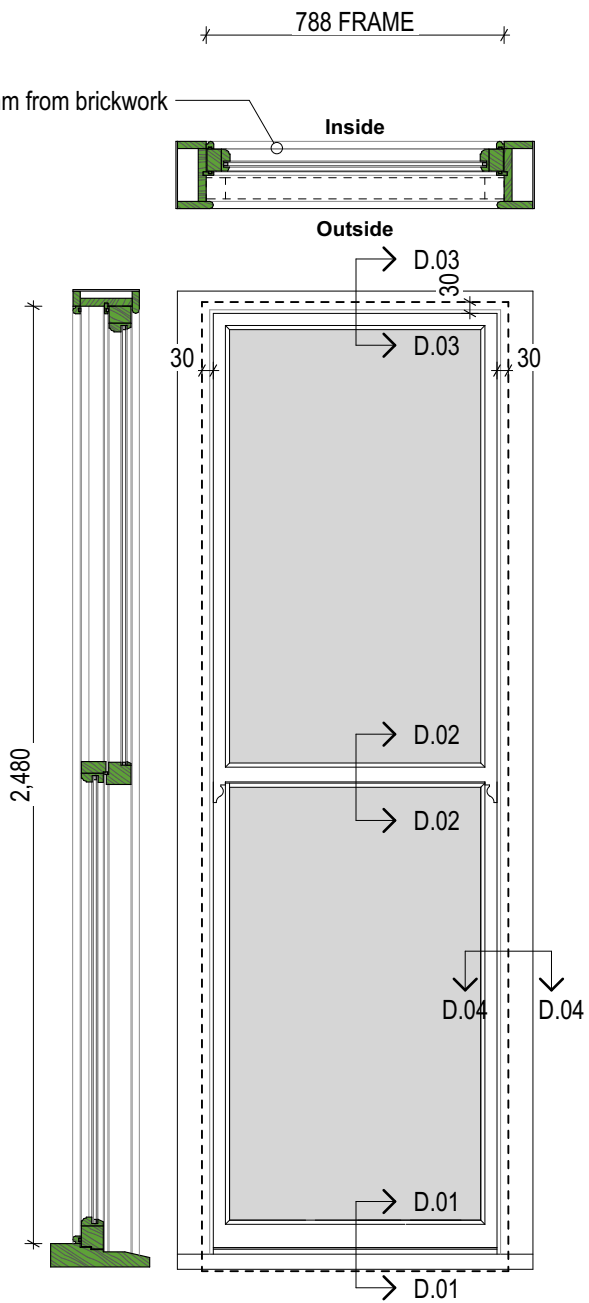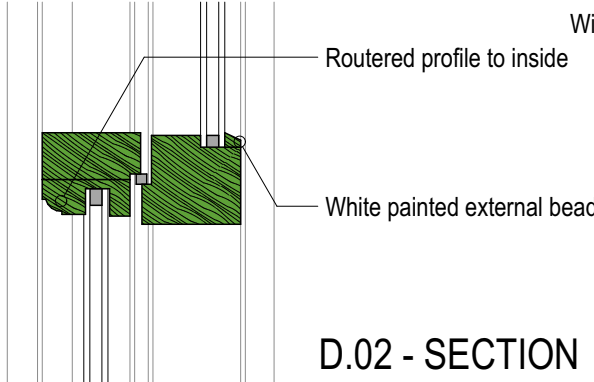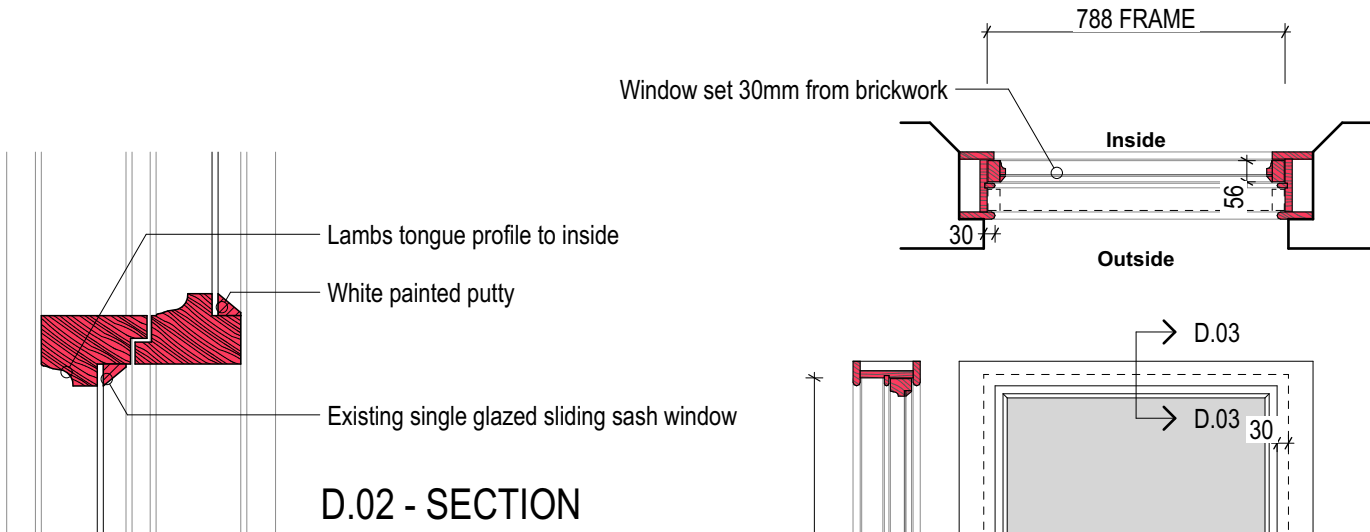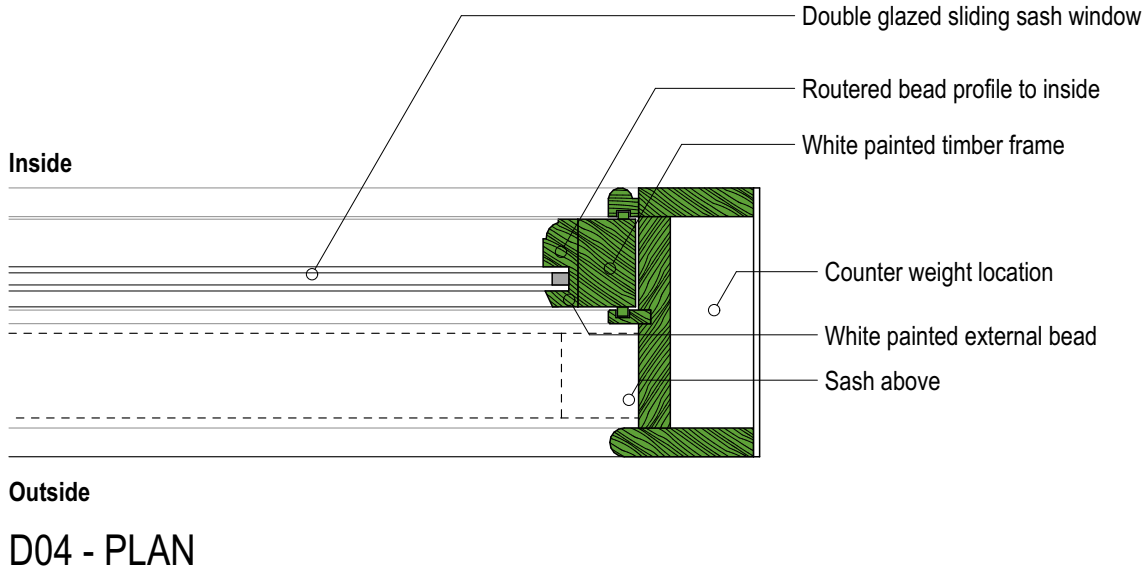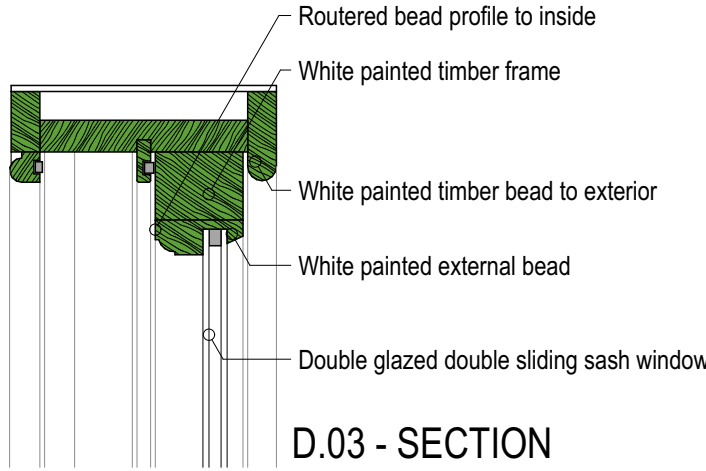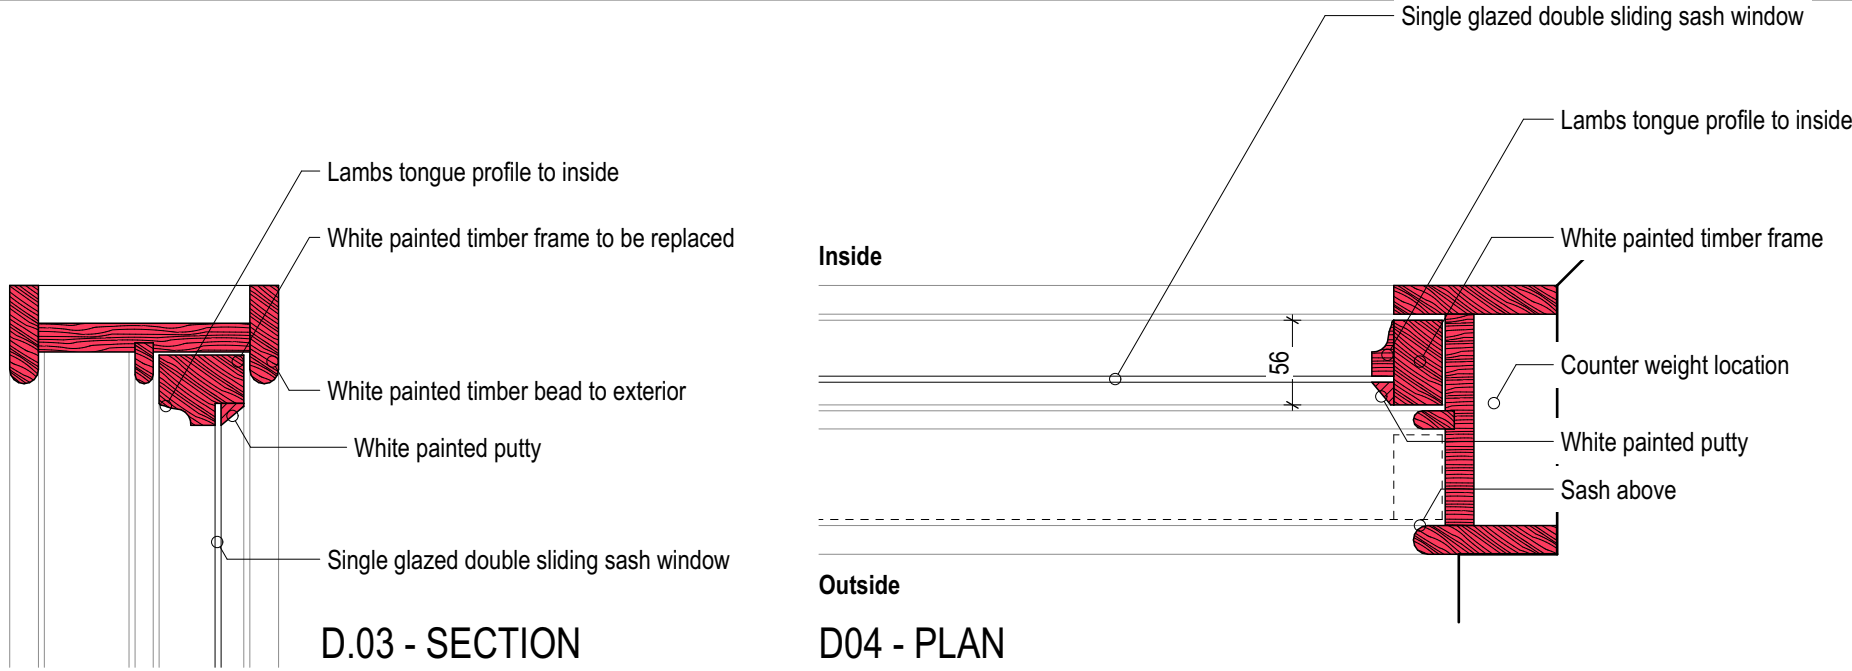

W56 - AS EXISTING



- Hardwood double sliding sash window set within brickwork reveal by 30mm. exposed frame
- Single glazed unit with lambs tongue bead to the interior, white painted putty to exterior
- 1 over 1 configuration
- 'Victorian style' horns to all windows (see illustration above ↑)

W56 - AS PROPOSED


- Hardwood double sliding sash window set within brickwork reveal with 35mm max. exposed frame
- Double glazed unit with routed bead to the interior, white painted timber bead
- 1 over 1 configuration
- 'Victorian style' horns to all windows (see illustration above ↑)

W56 - Elevation
Scale 1:20


W56 - Elevation
Scale 1:20

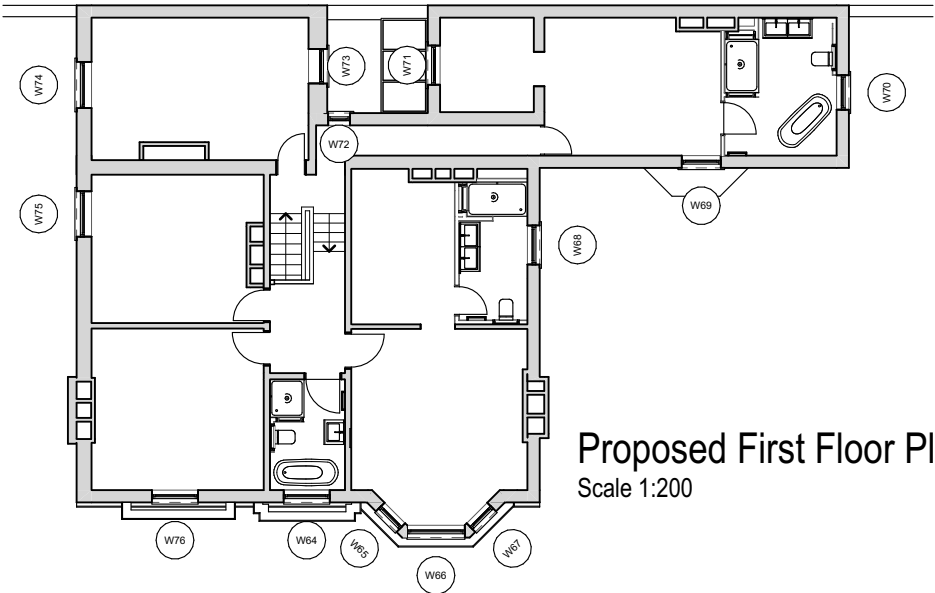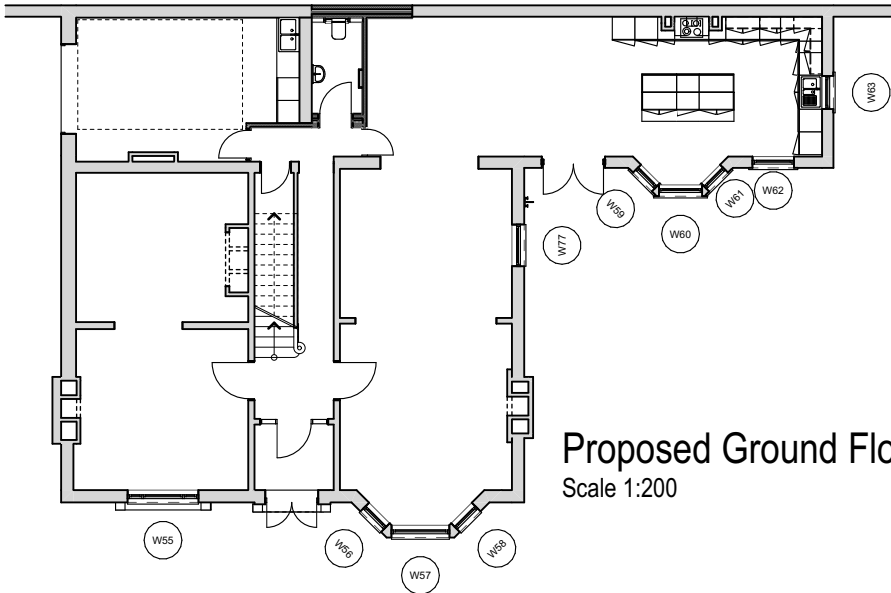


B	02.08.2022	Adding proposed floor plans and changing hatch of existing to red			
A	06.05.2022	Amending proposed drawings to reflect site conditions			
Ref	Date	Description			
CONSTRUCTION			Drawing Title	First Issue	Drawing No.
W56 Existing and Proposed				07/01/2022	D27.02-B
Project Details			Scale	1:20 @ A2	
West Street			ARCHITECTURE JULIEN DENIS AJD		
			studio@architecturejd.co.uk		

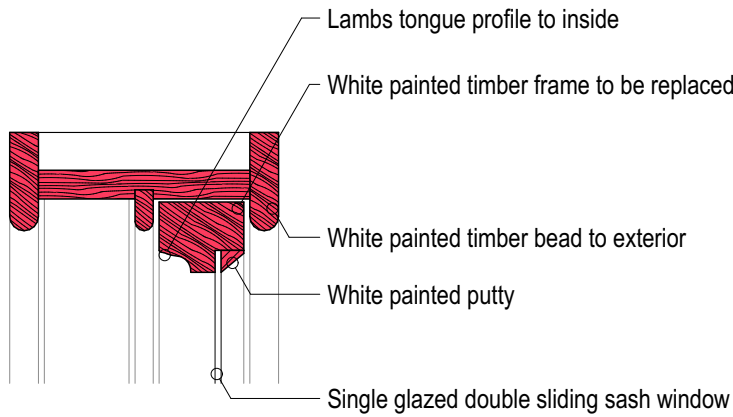


D.03 - SECTION

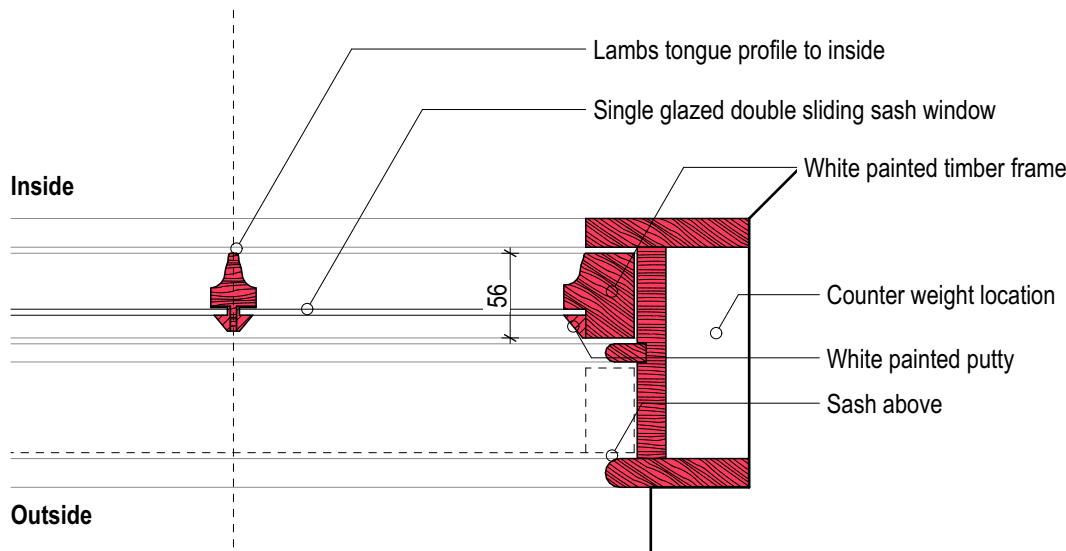


D04 - PLAN

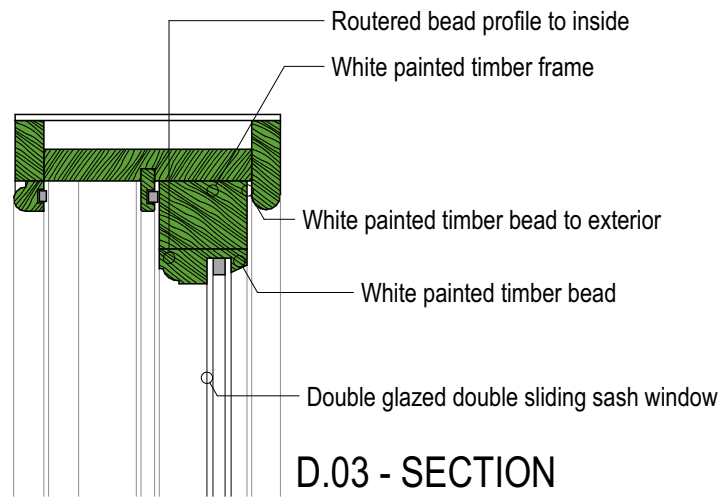


D.03 - SECTION

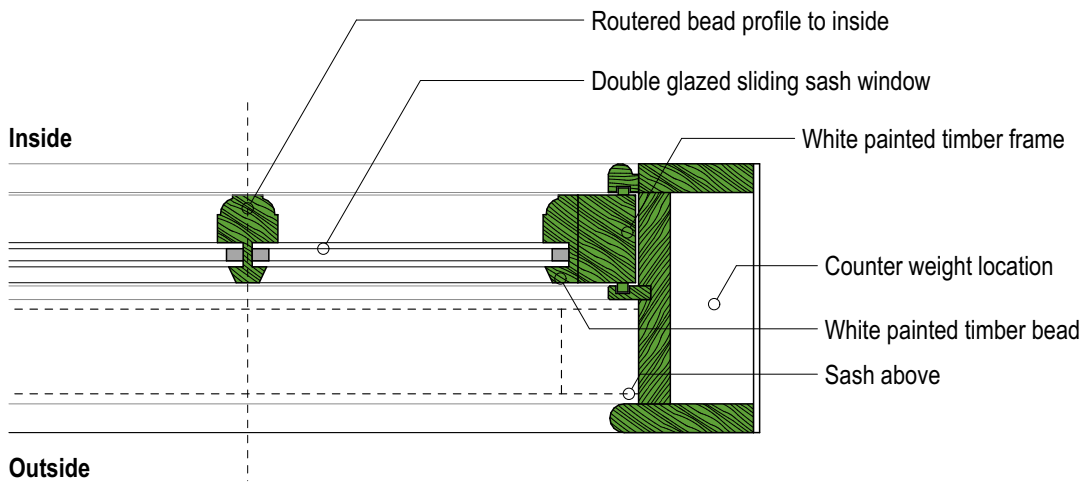

D04 - PLAN

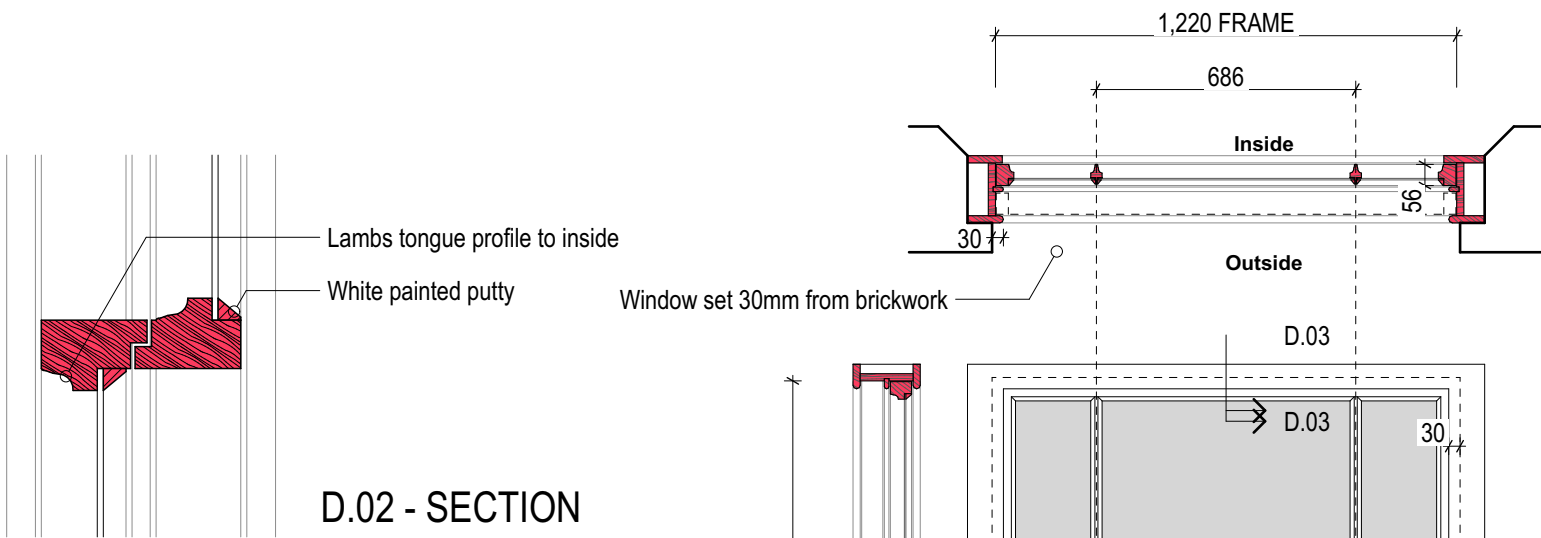


D.02 - SECTION

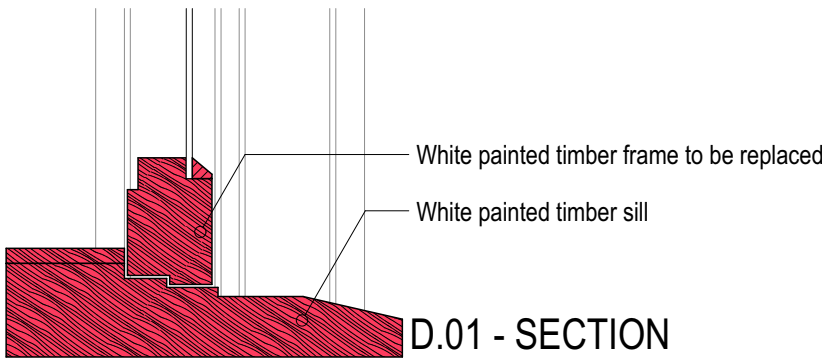


D.01 - SECTION

W57 - AS EXISTING


- Hardwood double sliding sash window set within brickwork reveal by 30mm. exposed frame
- Single glazed unit with lambs tongue bead to the interior, white painted putty to exterior
- 3 over 3 configuration
- 'Victorian style' horns to all windows (see illustration above ↑)

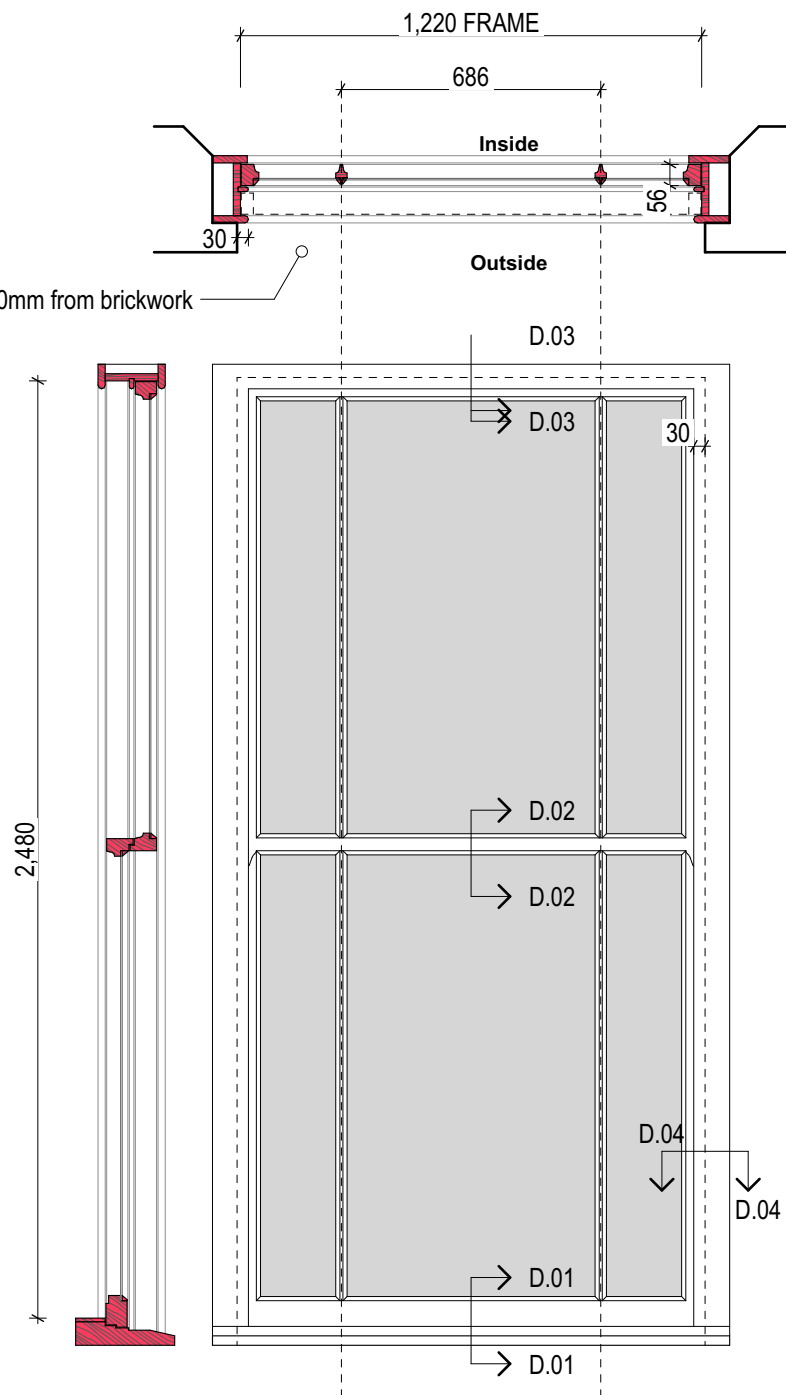

W57 - Elevation
Scale 1:20

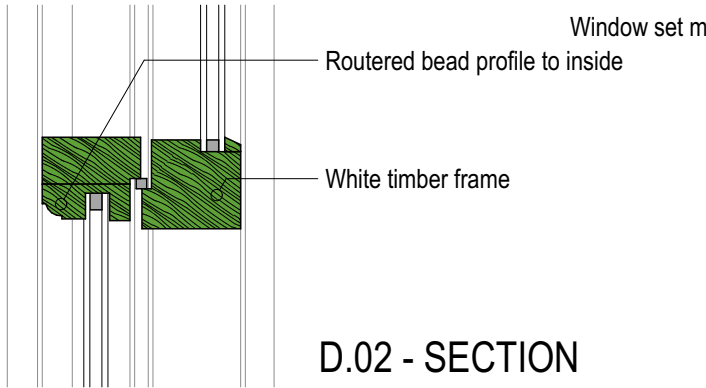


D.02 - SECTION

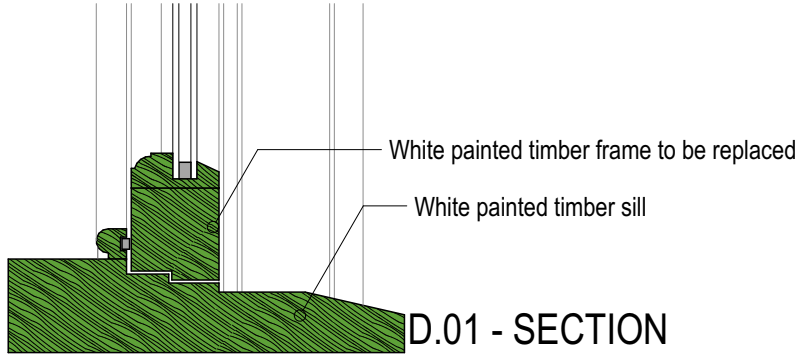


D.01 - SECTION

W57 - AS PROPOSED


- Hardwood double sliding sash window set within brickwork reveal with 35mm max. exposed frame
- Double glazed unit with routed bead to the interior, white painted timber bead to exterior
- 3 over 3 configuration
- 'Victorian style' horns to all windows (see illustration above ↑)

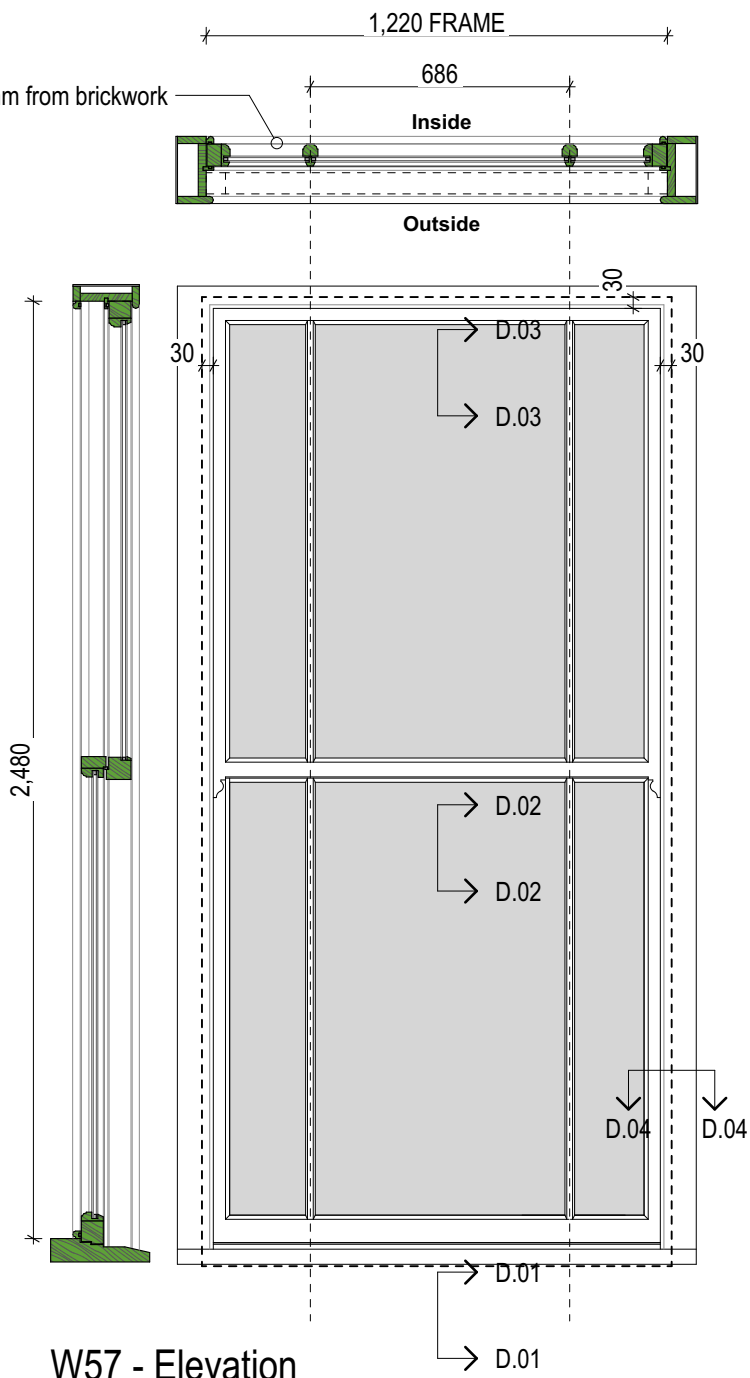

W57 - Elevation
Scale 1:20





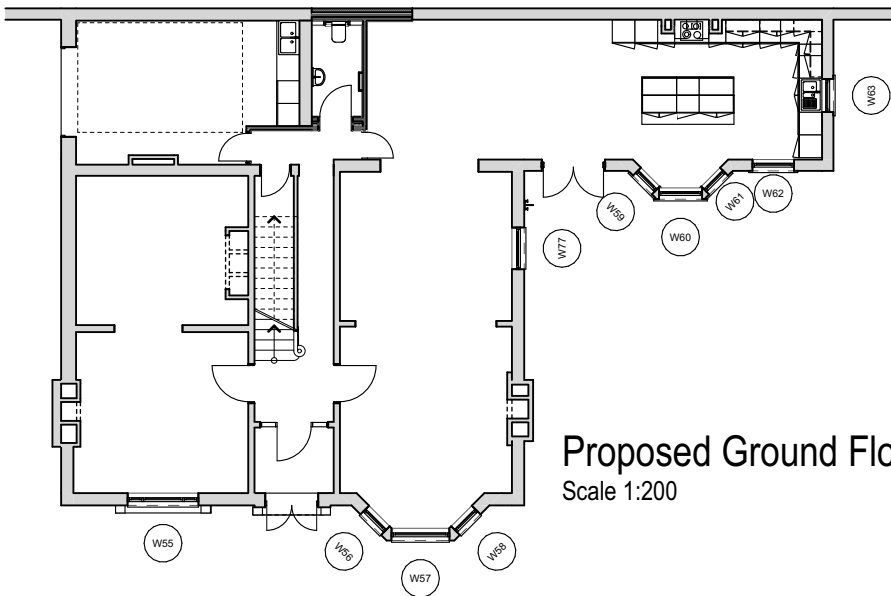


Proposed Ground Floor Plan
Scale 1:200

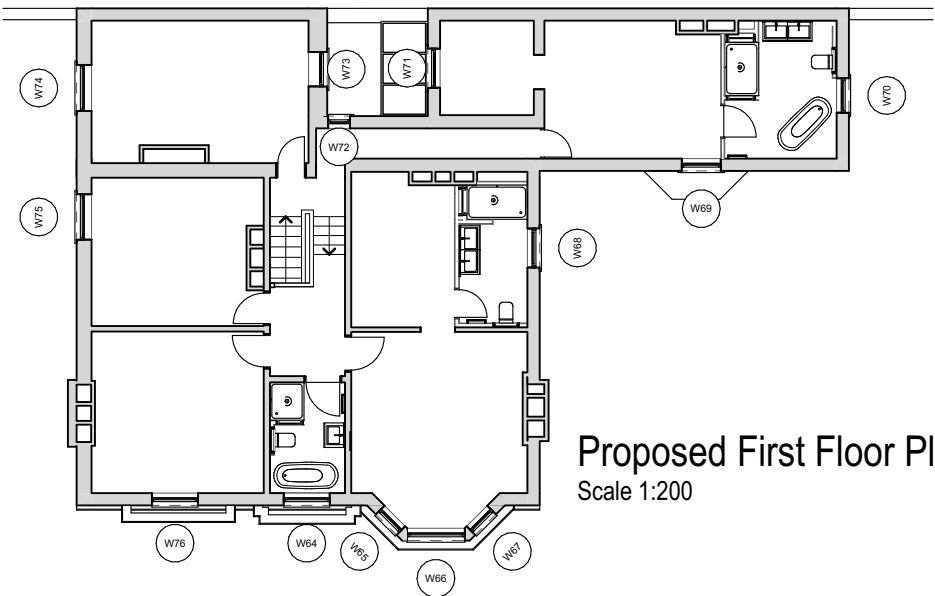

Proposed First Floor Plan
Scale 1:200

B	02.08.2022	Adding proposed floor plans and changing hatch of existing to red			
A	06.05.2022	Amending proposed drawings to reflect site conditions			
Ref	Date	Description			
CONSTRUCTION			Drawing Title	First Issue	Drawing No.
W57 Existing and Proposed				07/01/2022	D27.03-B
Project Details			Scale	1:20@A2	
West Street			ARCHITECTURE JULIEN DENIS AJD		
			studio@architecturejd.co.uk		

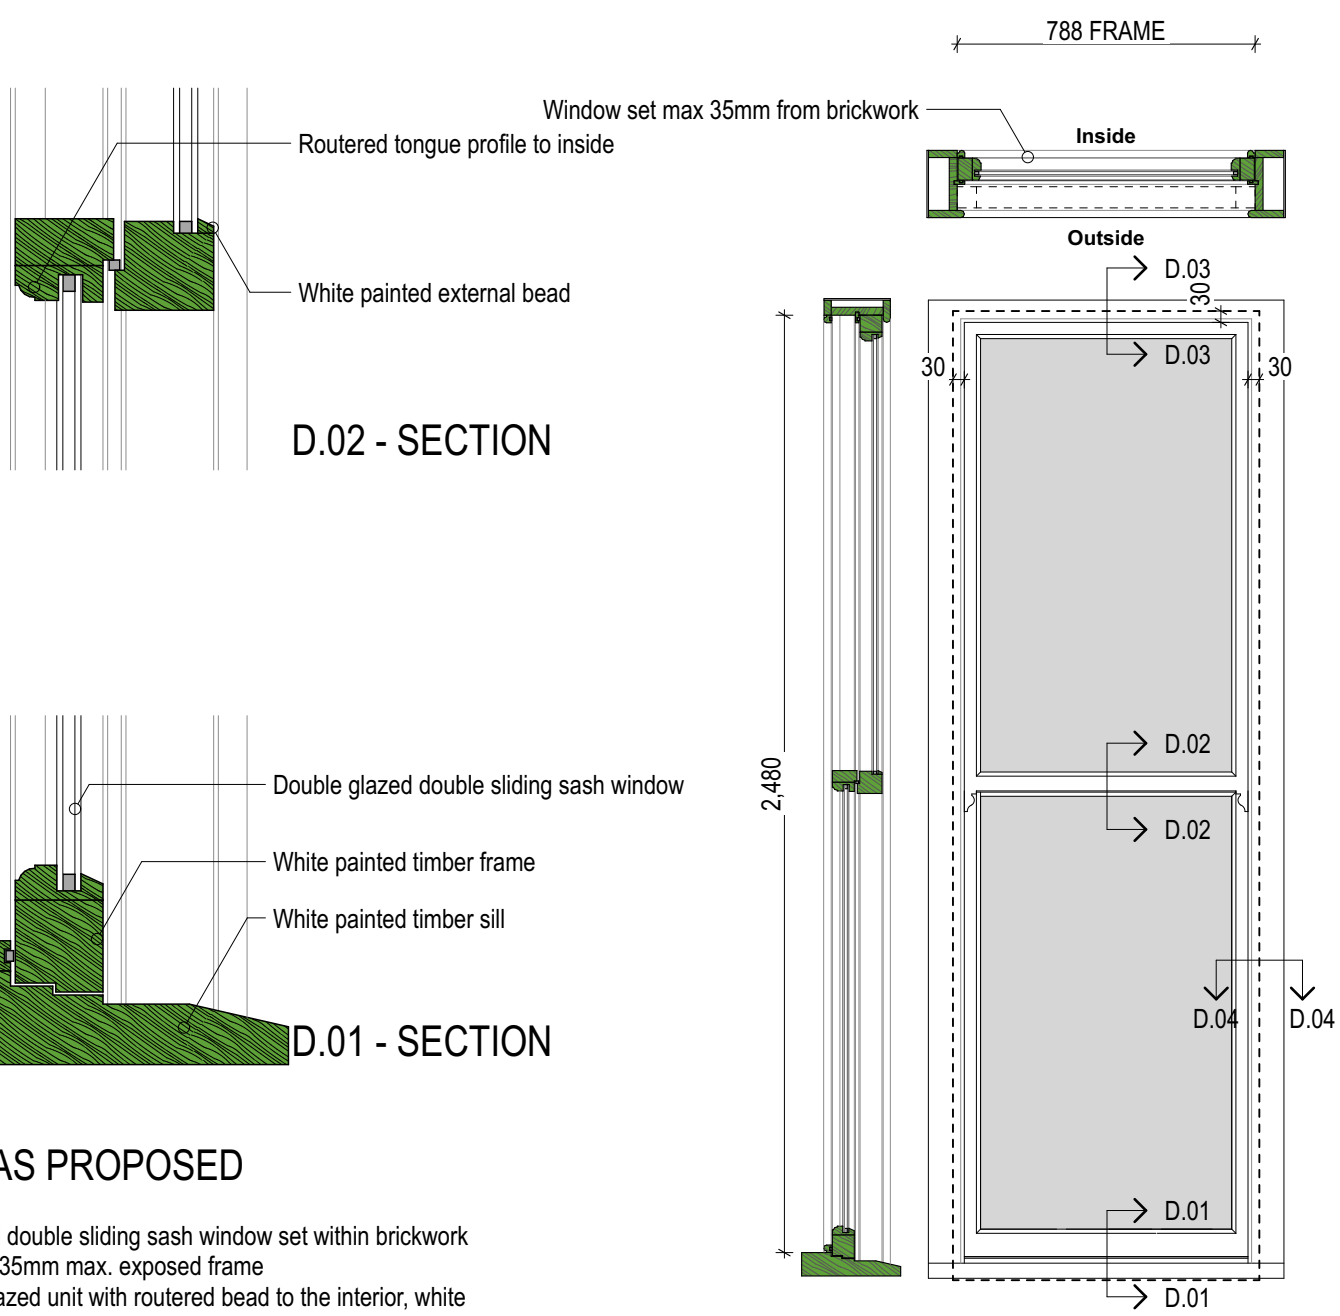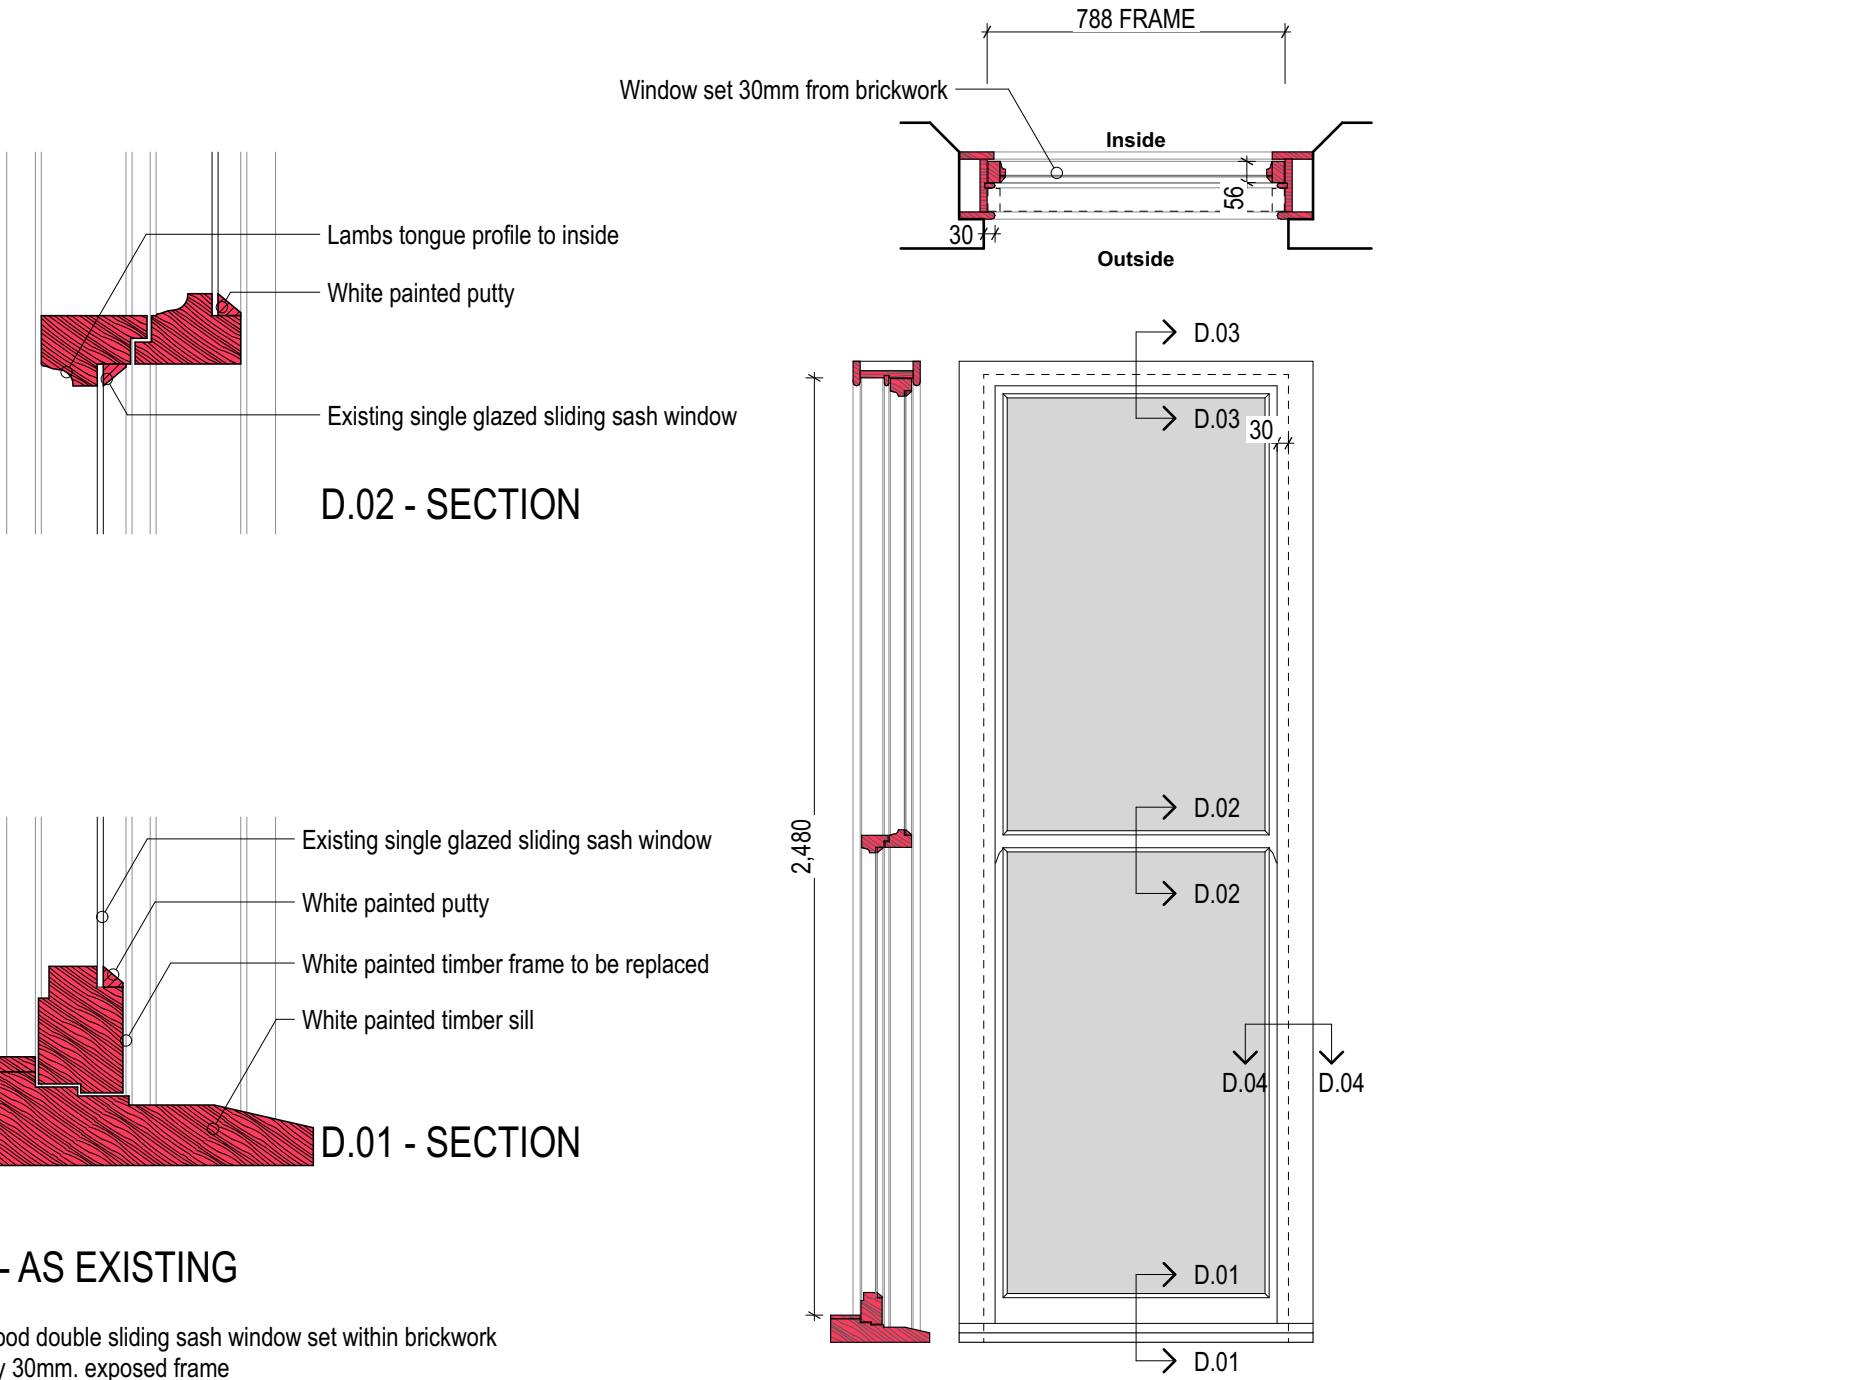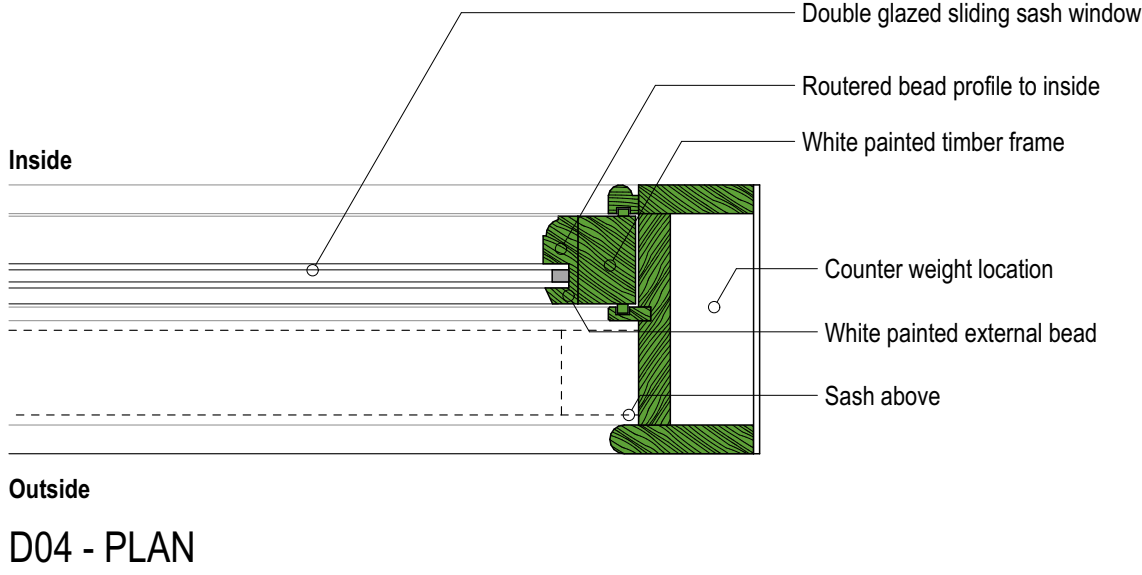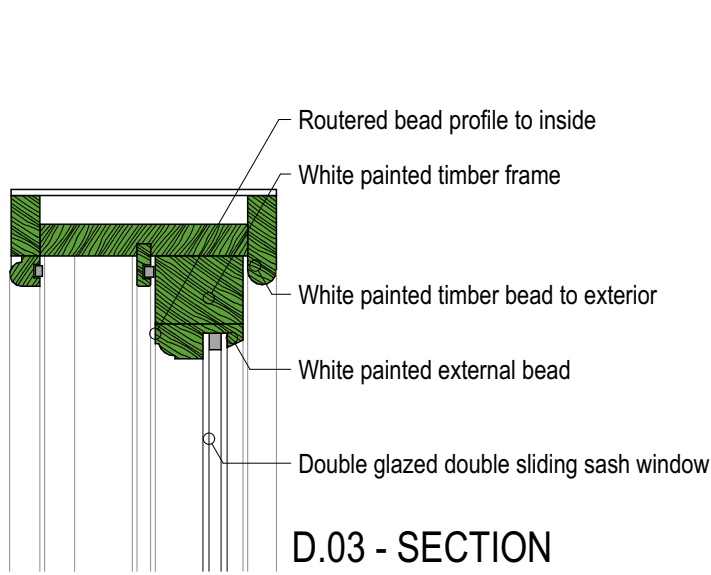
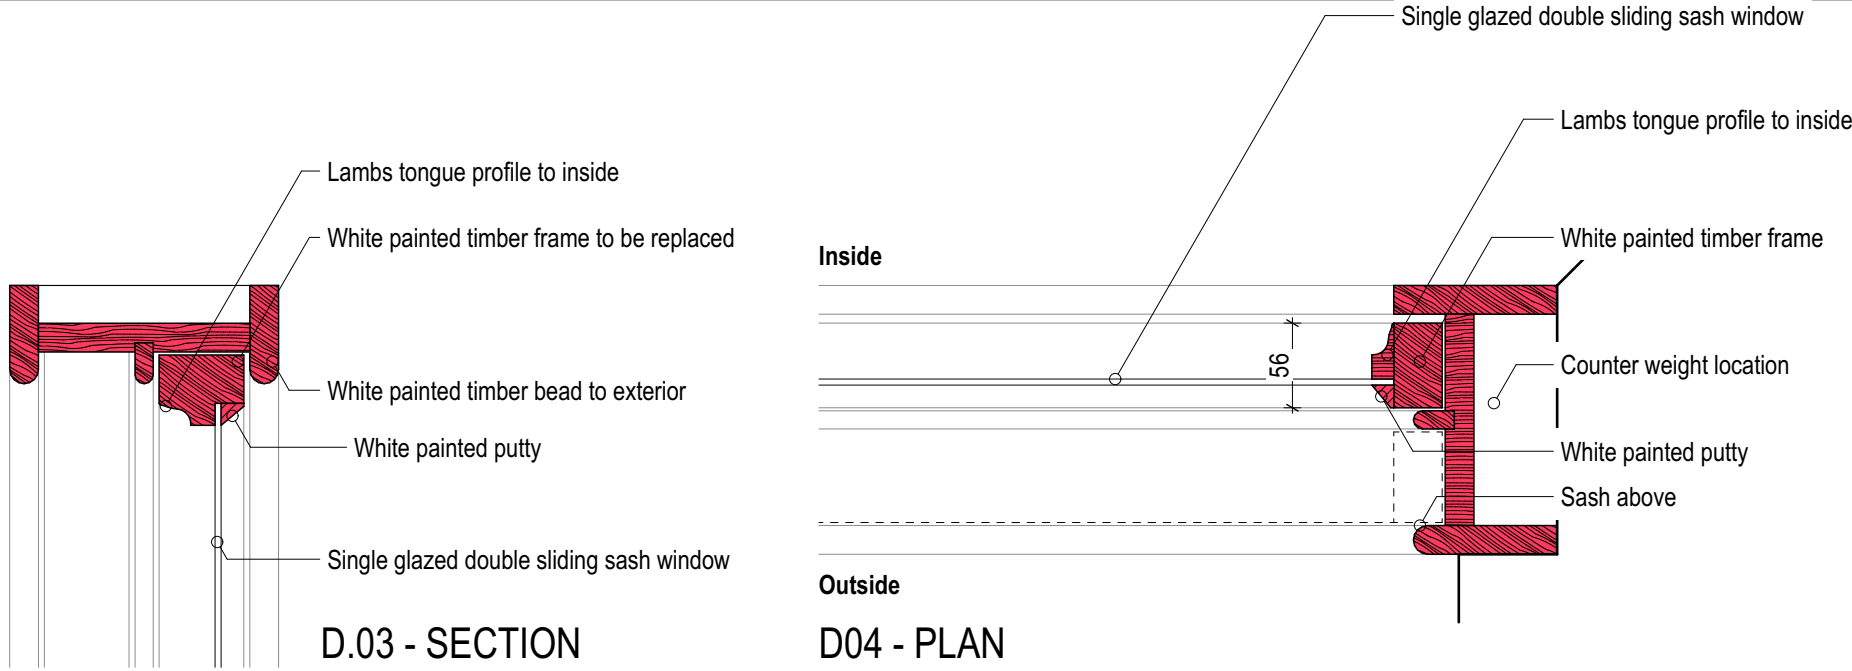


W58 - AS EXISTING










- Hardwood double sliding sash window set within brickwork reveal by 30mm. exposed frame
- Single glazed unit with lambs tongue bead to the interior, white painted putty to exterior
- 1 over 1 configuration
- 'Victorian style' horns to all windows (see illustration above ↑)

W58 - AS PROPOSED

- Hardwood double sliding sash window set within brickwork reveal with 35mm max. exposed frame
- Double glazed unit with routed bead to the interior, white painted timber bead
- 1 over 1 configuration
- 'Victorian style' horns to all windows (see illustration above ↑)

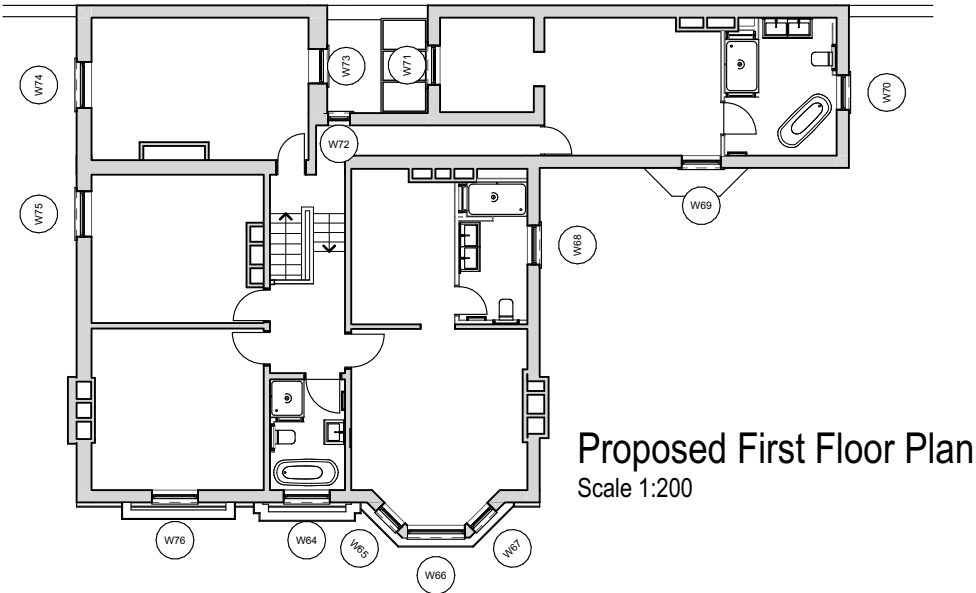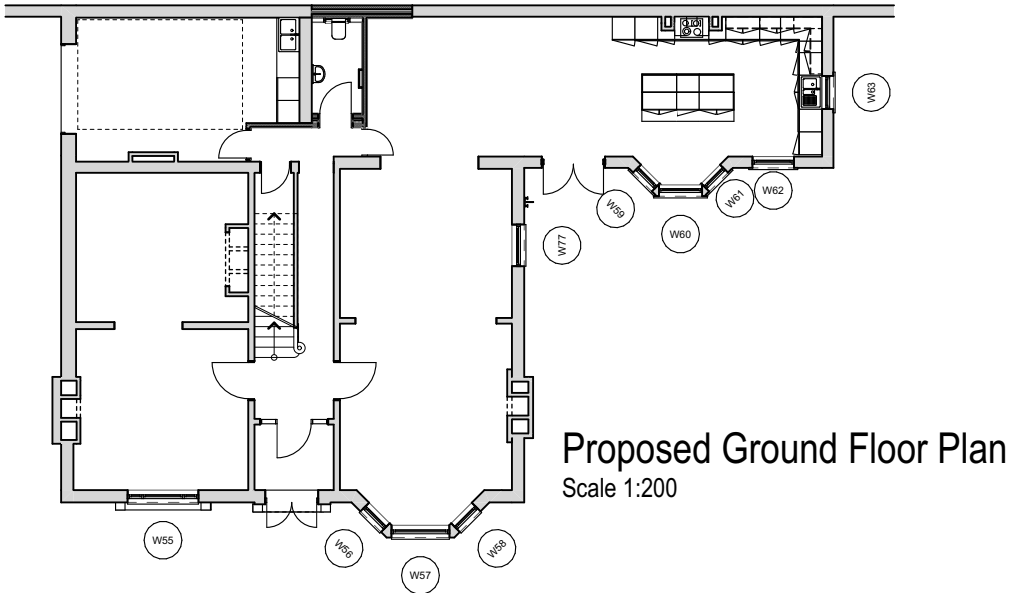


B	02.08.2022	Adding proposed floor plans and changing hatch of existing to red			
A	06.05.2022	Amending proposed drawings to reflect site conditions			
Ref	Date	Description			
CONSTRUCTION			Drawing Title	Drawing No.	
W58 Existing and Proposed			First Issue	Scale	D27.04-B
			07/01/2022	1:20 @ A2	
West Street			Project Details	ARCHITECTURE JULIEN DENIS AJD	
				studio@architecturejd.co.uk	

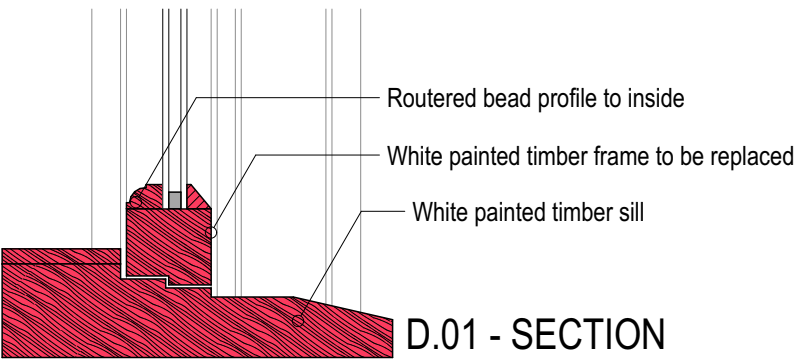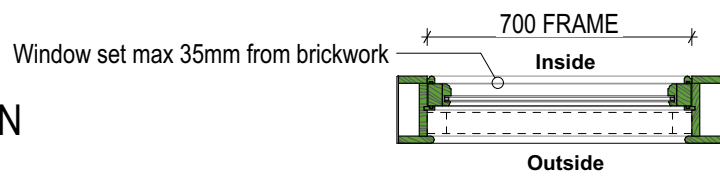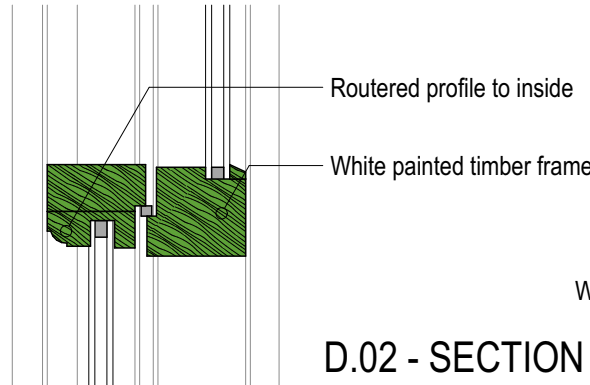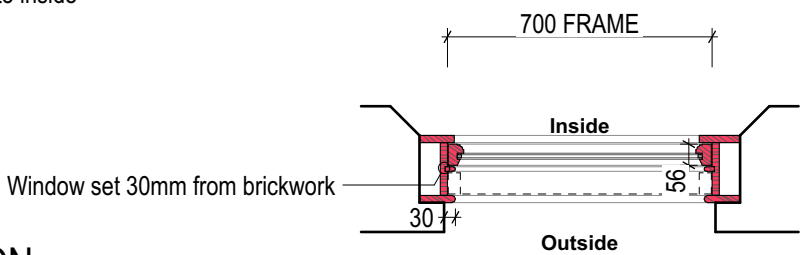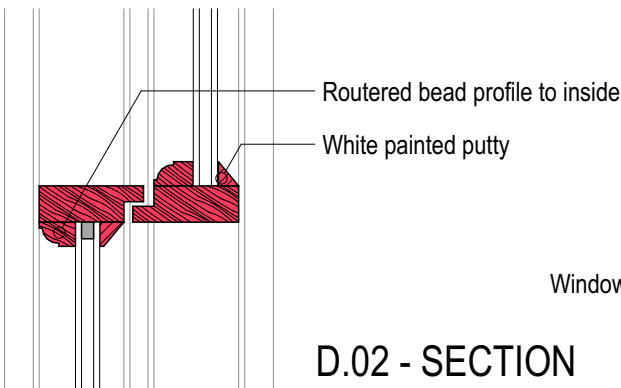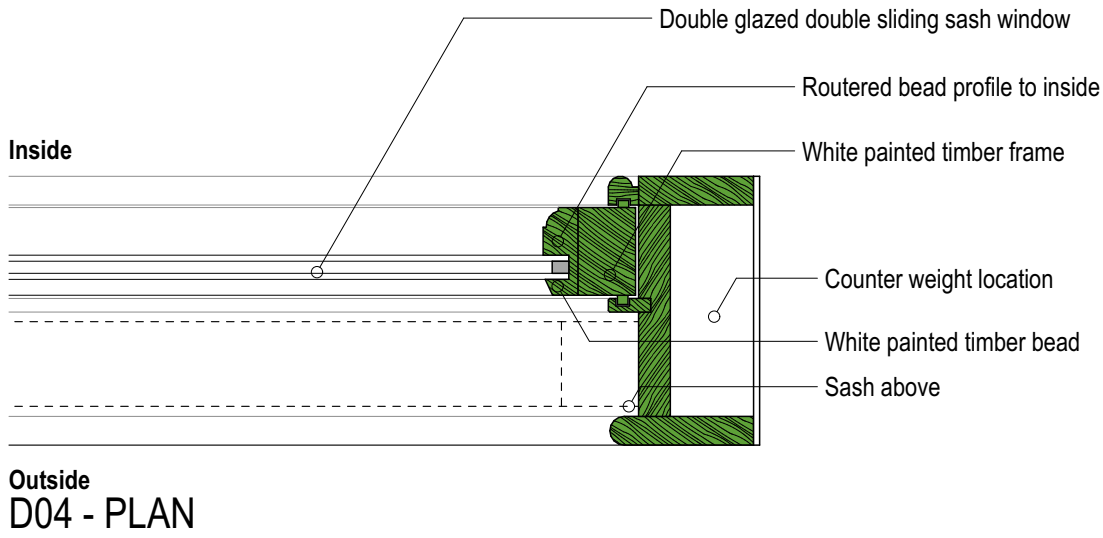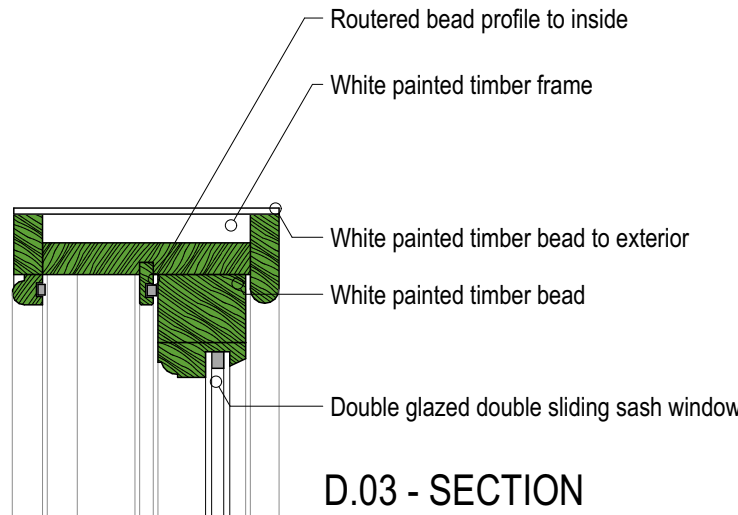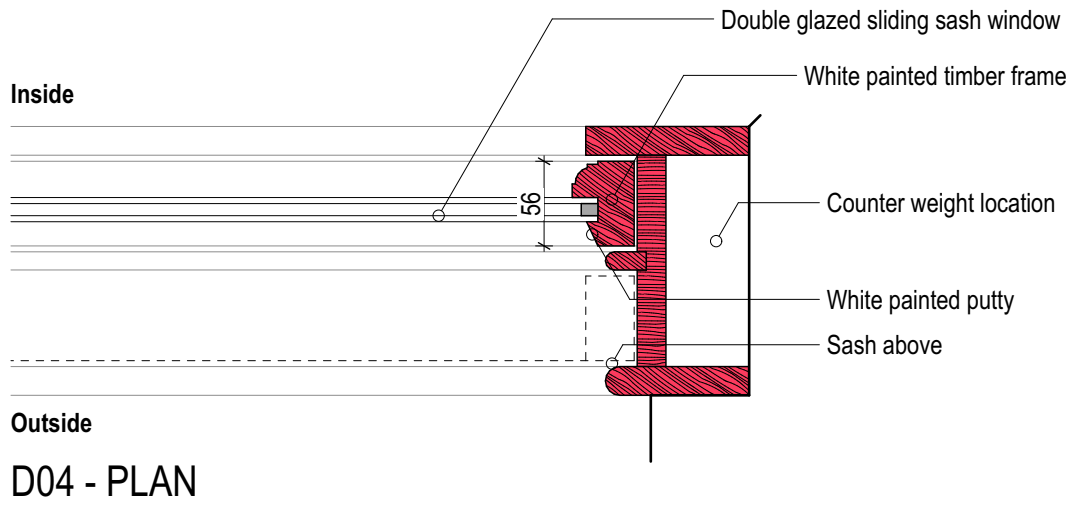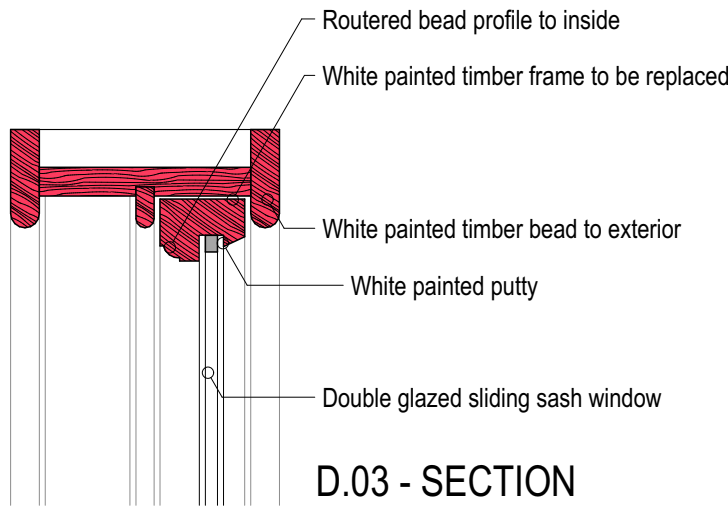


W59 - AS EXISTING

- Hardwood double sliding sash window set within brickwork reveal by 30mm. exposed frame
- Double glazed unit with routed bead to the interior, white painted putty to exterior
- 1 over 1 configuration
- 'Victorian style' horns to all windows (see illustration above ↑)

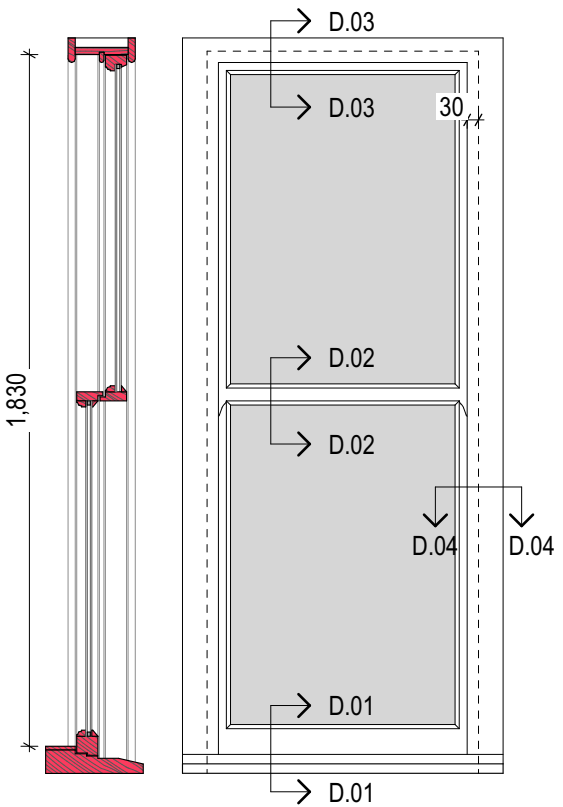


W59 - Elevation
Scale 1:20


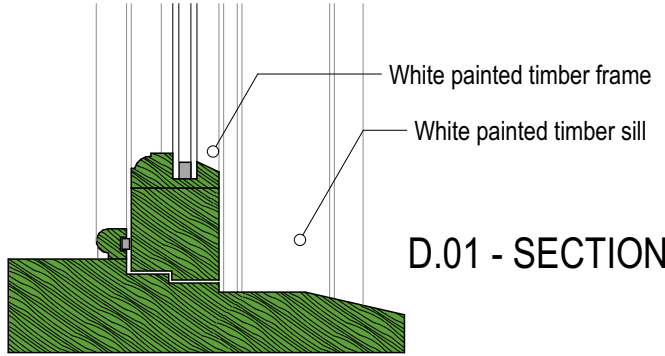


W59 - AS PROPOSED











- Hardwood double sliding sash window set within brickwork reveal with 35mm max. exposed frame
- Double glazed unit with routed bead to the interior, white painted timber bead to exterior
- 1 over 1 configuration
- 'Victorian style' horns to all windows (see illustration above ↑)

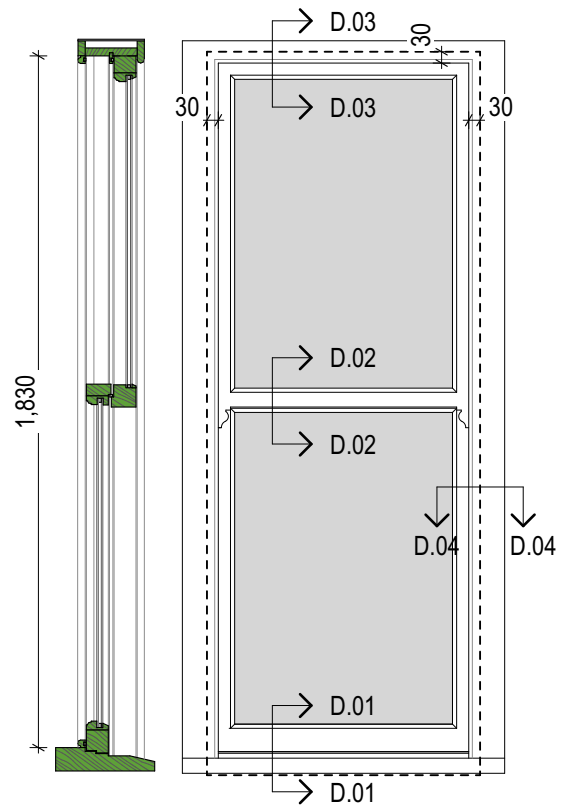

W59 - Elevation
Scale 1:20

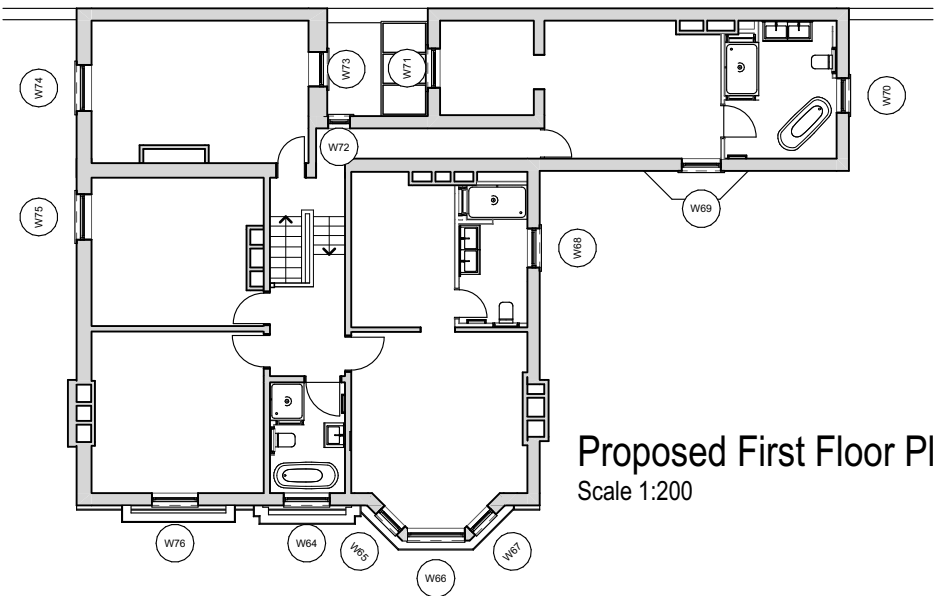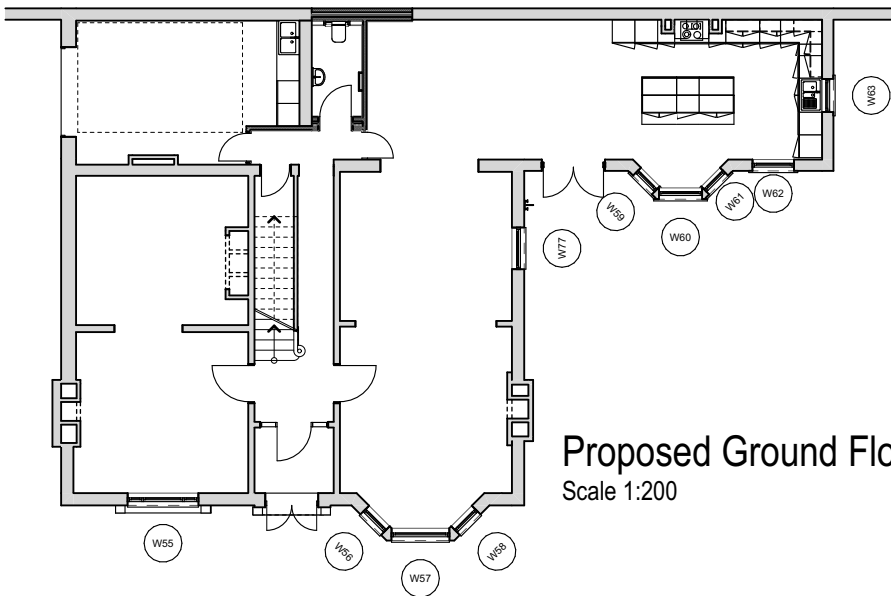


B	02.08.2022	Adding proposed floor plans and changing hatch of existing to red		
A	06.05.2022	Amending proposed drawings to reflect site conditions		
Ref	Date	Description		
CONSTRUCTION		Drawing Title	First Issue	Drawing No.
W59 Existing and Proposed			07/01/2022	D27.05-B
			Scale	1:20@A2
		Project Details	ARCHITECTURE JULIEN DENIS AJD	
West Street		studio@architecturejd.co.uk		

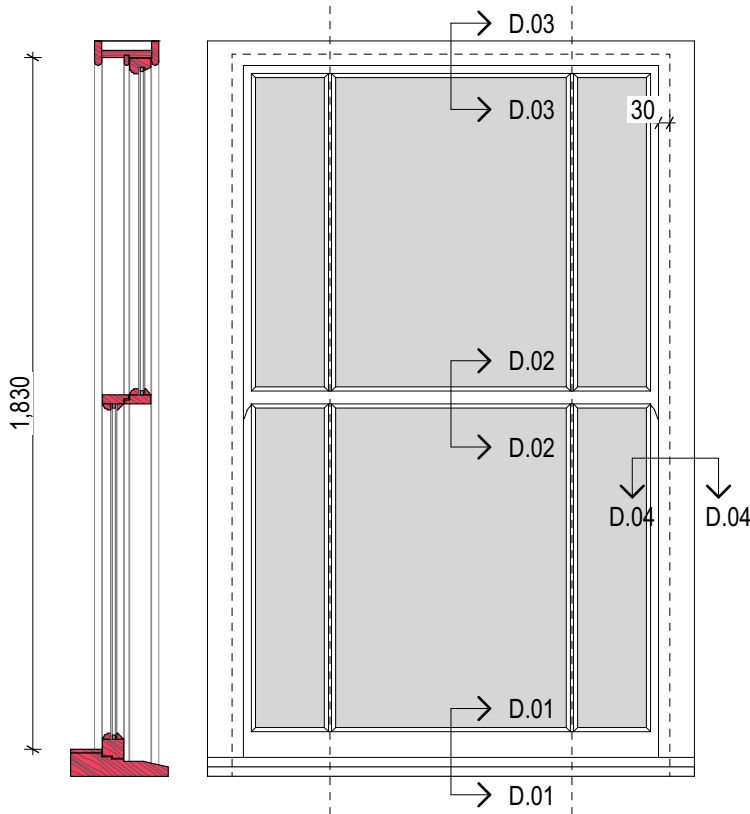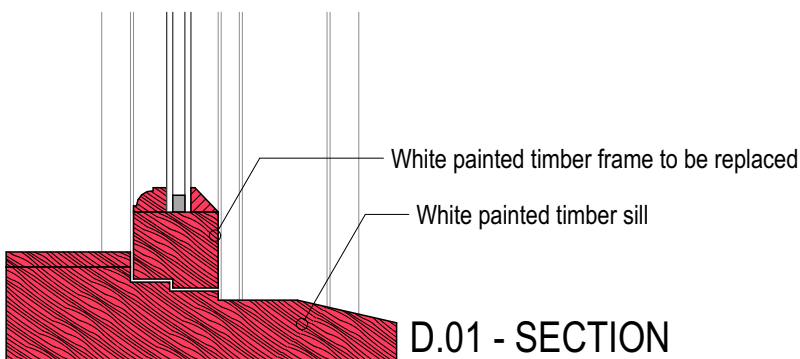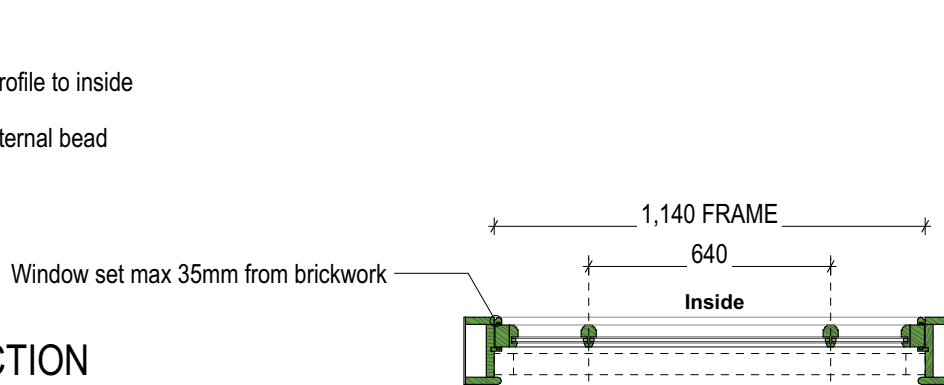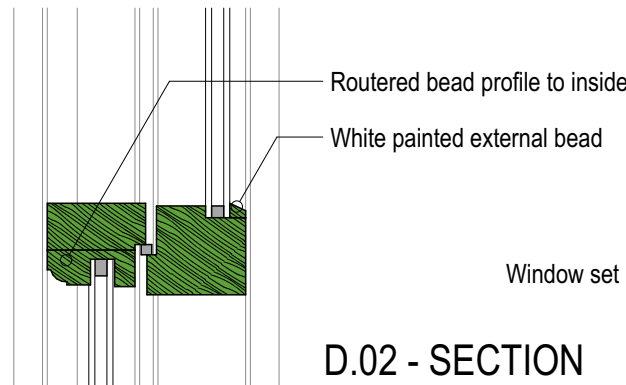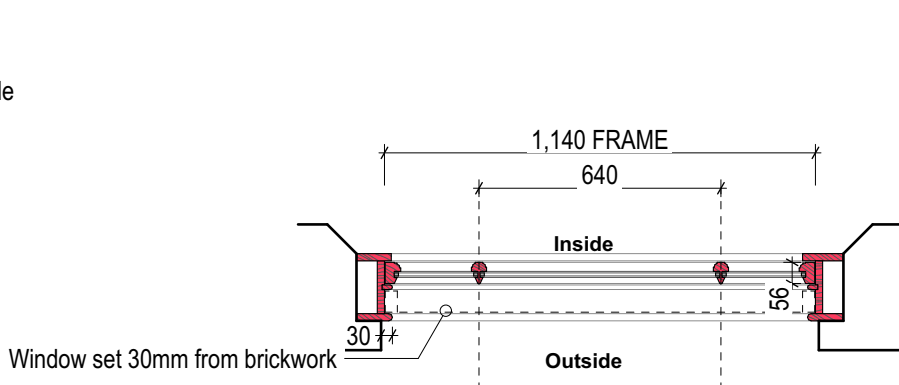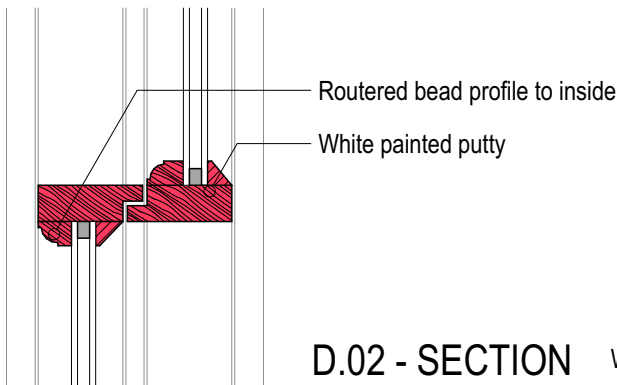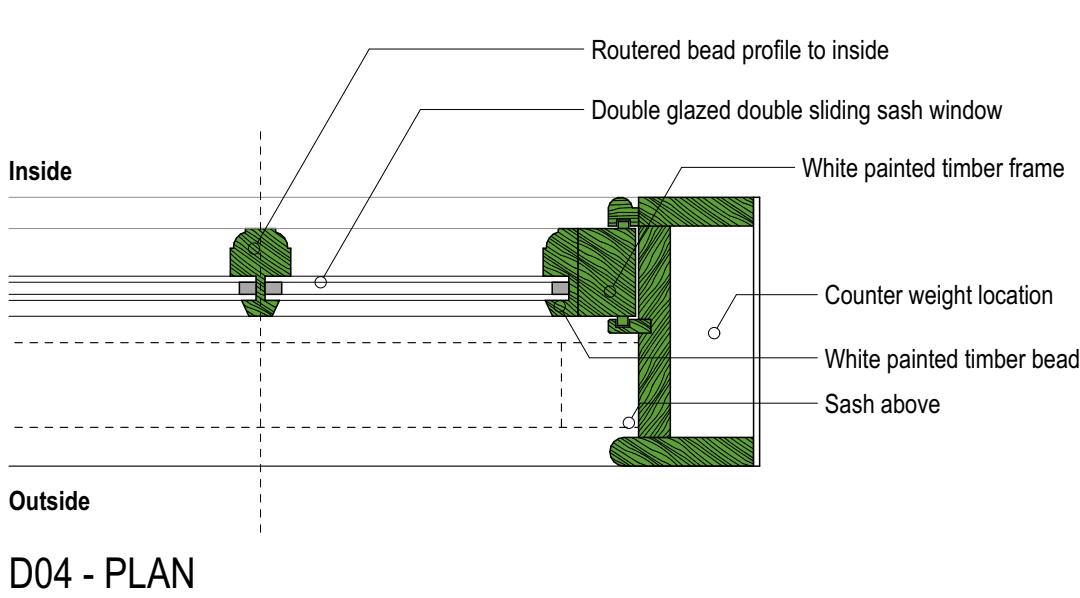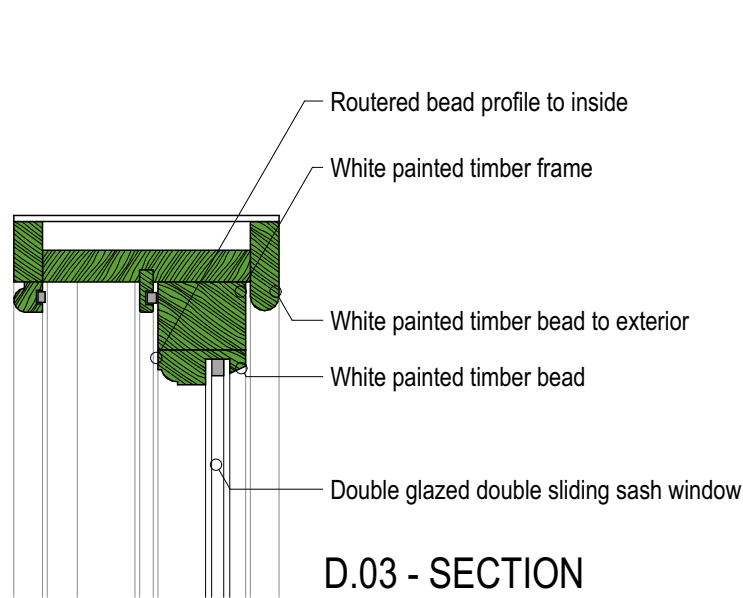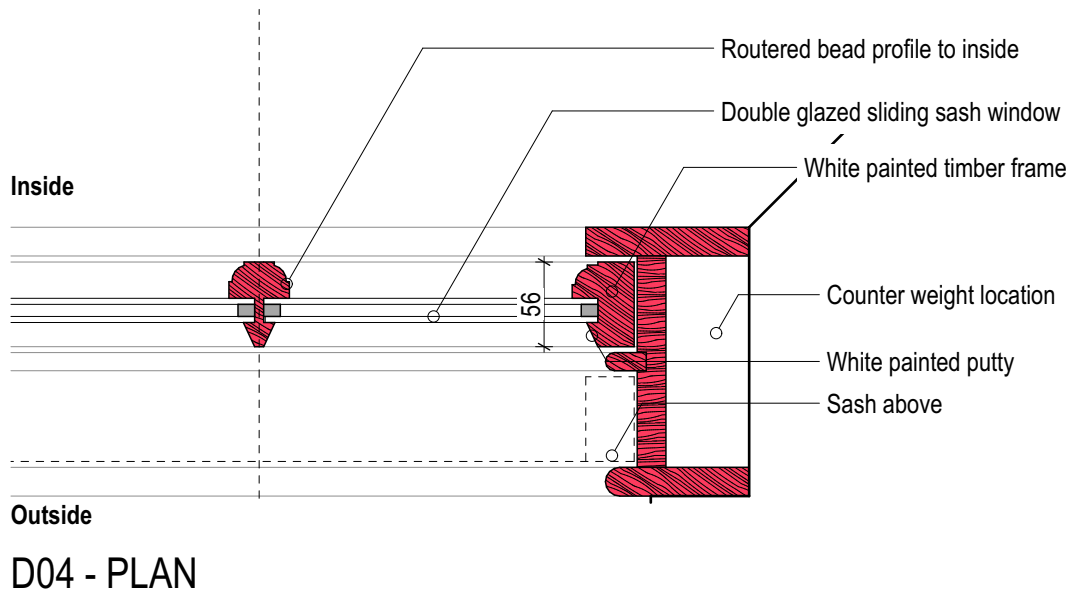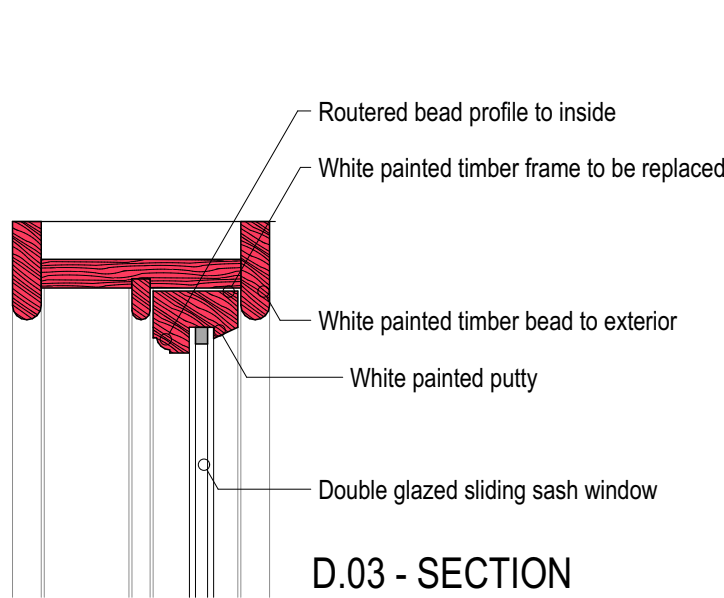

W60 - AS EXISTING


- Hardwood double sliding sash window set within brickwork reveal by 30mm. exposed frame
- Double glazed unit with routed bead to the interior, white painted putty to exterior
- 3 over 3 configuration
- 'Victorian style' horns to all windows (see illustration above ↑)

W60 - Elevation
Scale 1:20

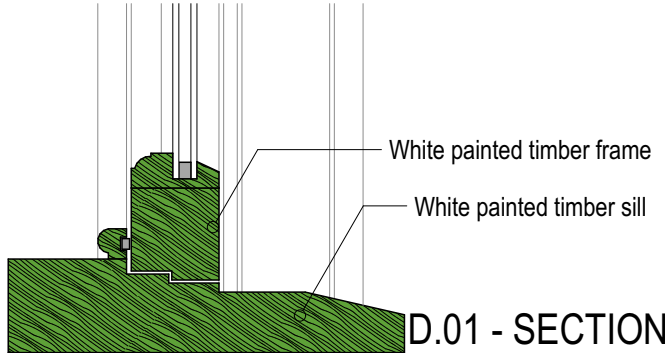


W60 - AS PROPOSED


- Hardwood double sliding sash window set within brickwork reveal with 35mm max. exposed frame
- Double glazed unit with routed bead to the interior, white painted timber bead to exterior
- 3 over 3 configuration
- 'Victorian style' horns to all windows (see illustration above ↑)

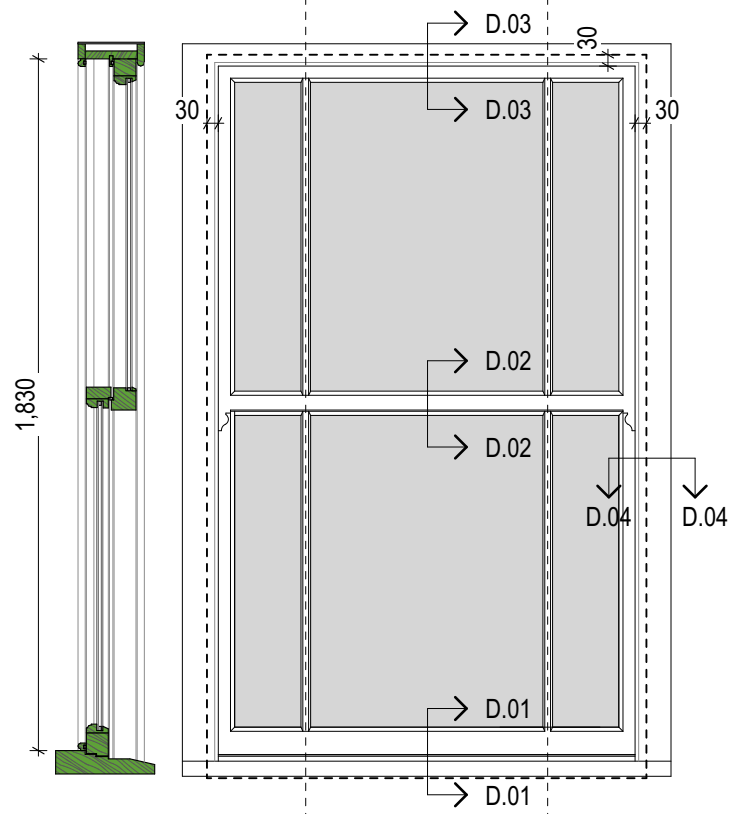

W60 - Elevation
Scale 1:20










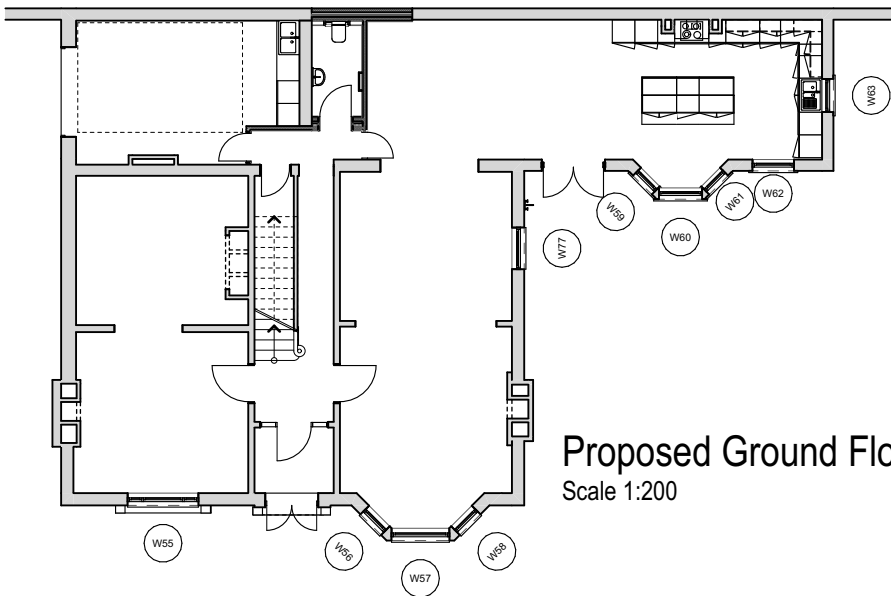


Proposed Ground Floor Plan
Scale 1:200

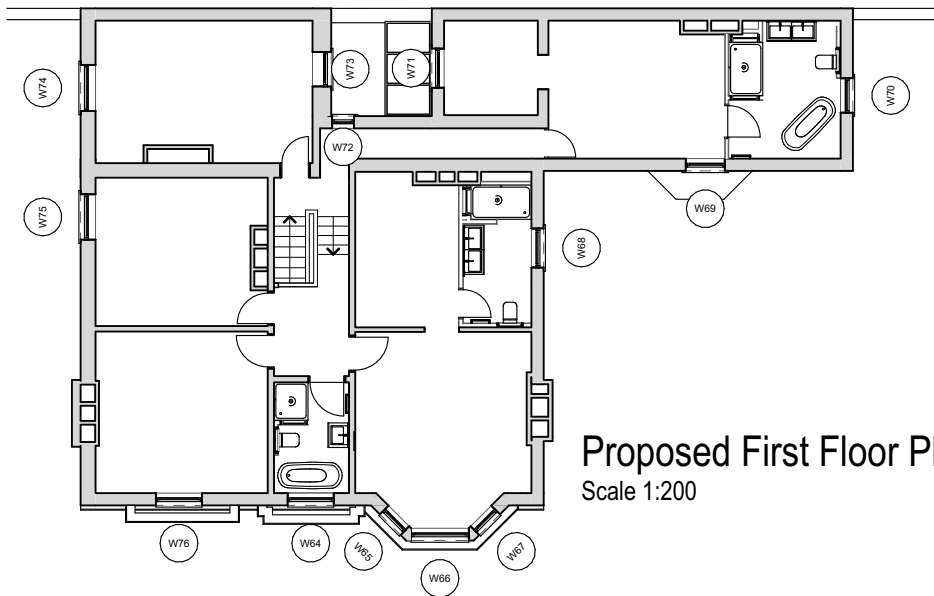



Proposed First Floor Plan
Scale 1:200

B	02.08.2022	Adding proposed floor plans and changing hatch of existing to red		
A	06.05.2022	Amending proposed drawings to reflect site conditions		
Ref	Date	Description		
CONSTRUCTION		Drawing Title	Drawing No.	
W60 Existing and Proposed		First Issue 07/01/2022	Scale 1:20@A2	D27.06-B
Project Details		ARCHITECTURE JULIEN DENIS AJD		
West Street		studio@architecturejd.co.uk		

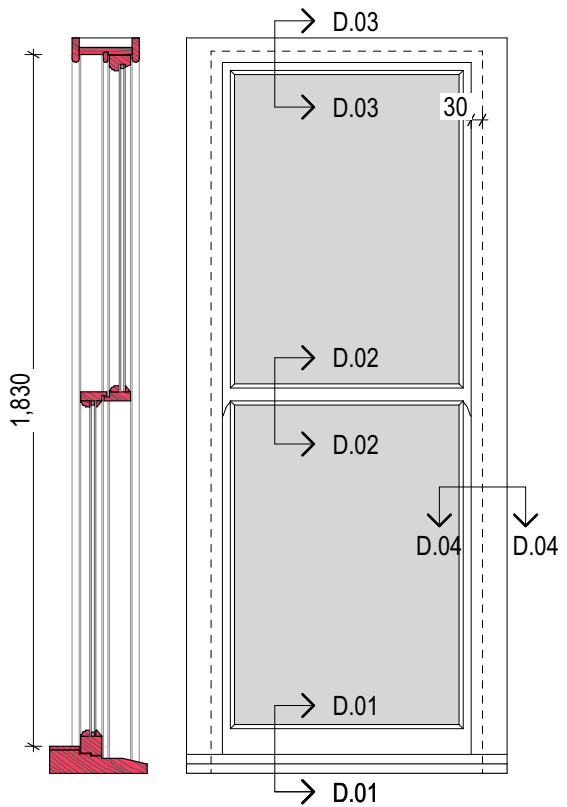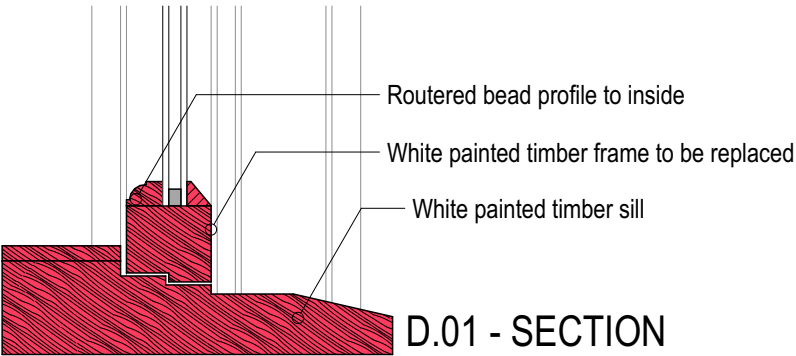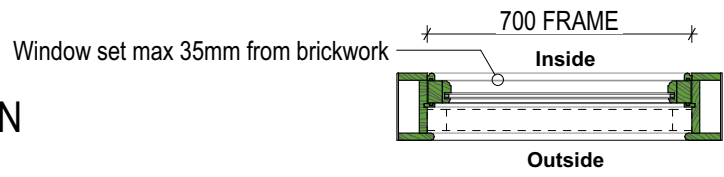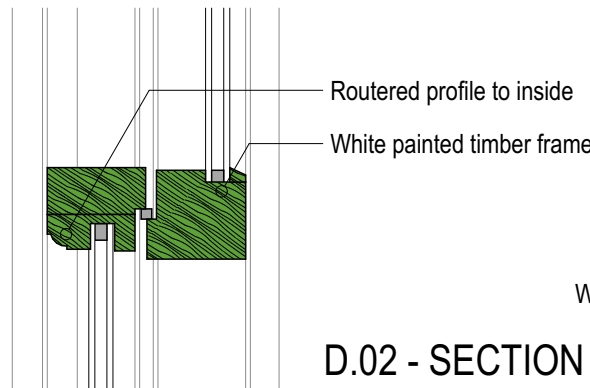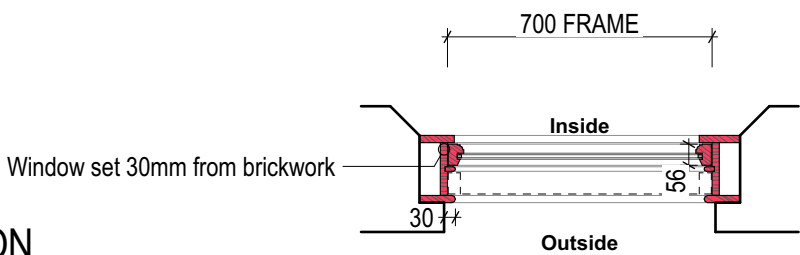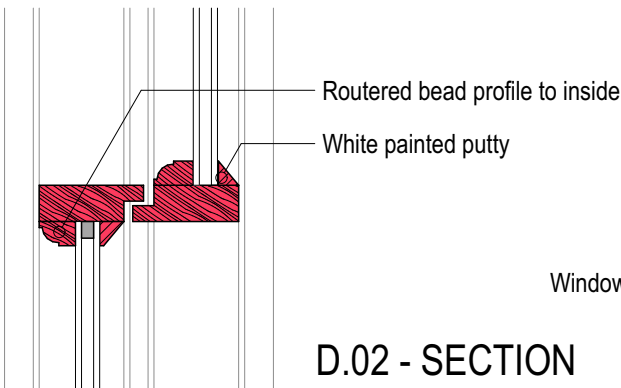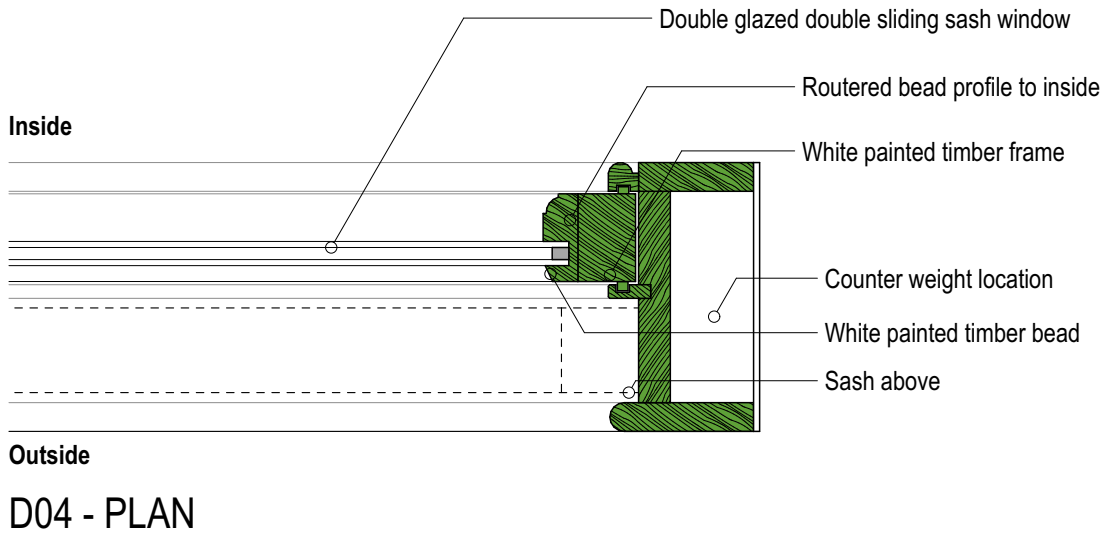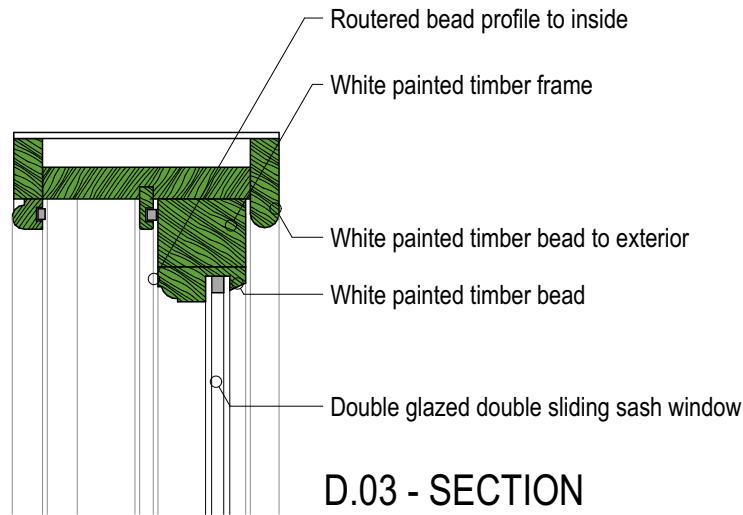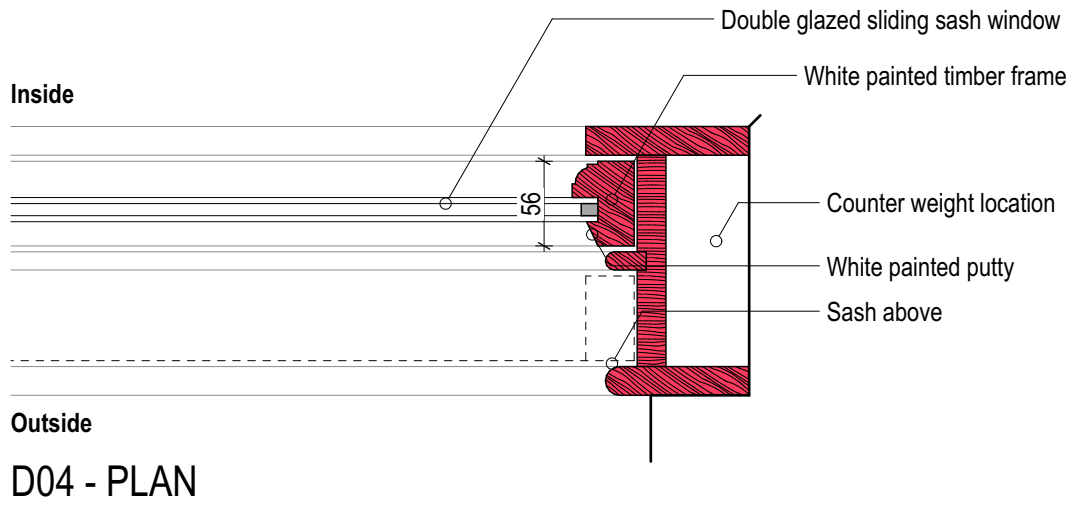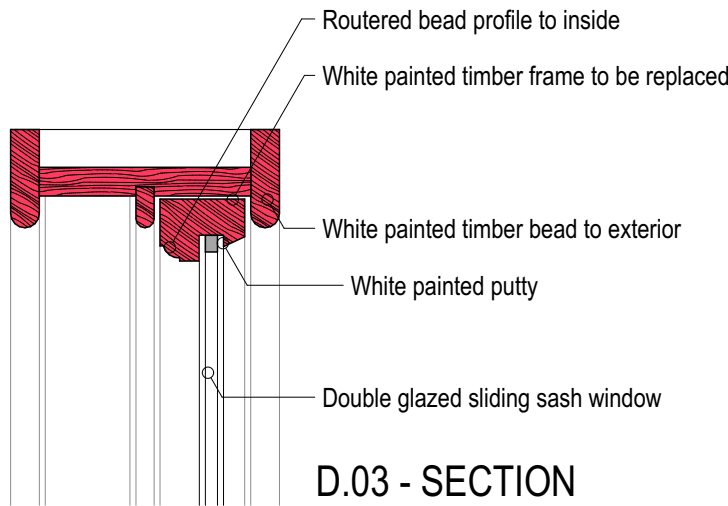



W61 - AS EXISTING

- Hardwood double sliding sash window set within brickwork reveal by 30mm. exposed frame
- Double glazed unit with routered bead to the interior, white painted putty to exterior
- 1 over 1 configuration
- 'Victorian style' horns to all windows (see illustration above ↑)











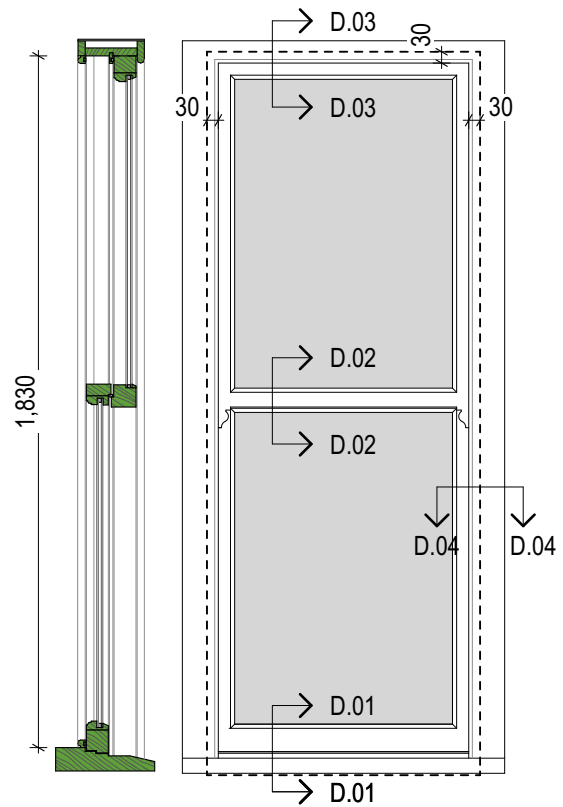
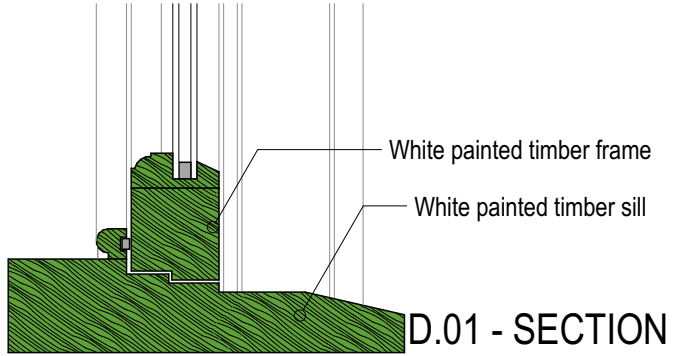


W61 - AS PROPOSED

- Hardwood double sliding sash window set within brickwork reveal with 35mm max. exposed frame
- Double glazed unit with routered bead bead to the interior, white painted timber bead to exterior
- 1 over 1 configuration
- 'Victorian style' horns to all windows (see illustration above ↑)

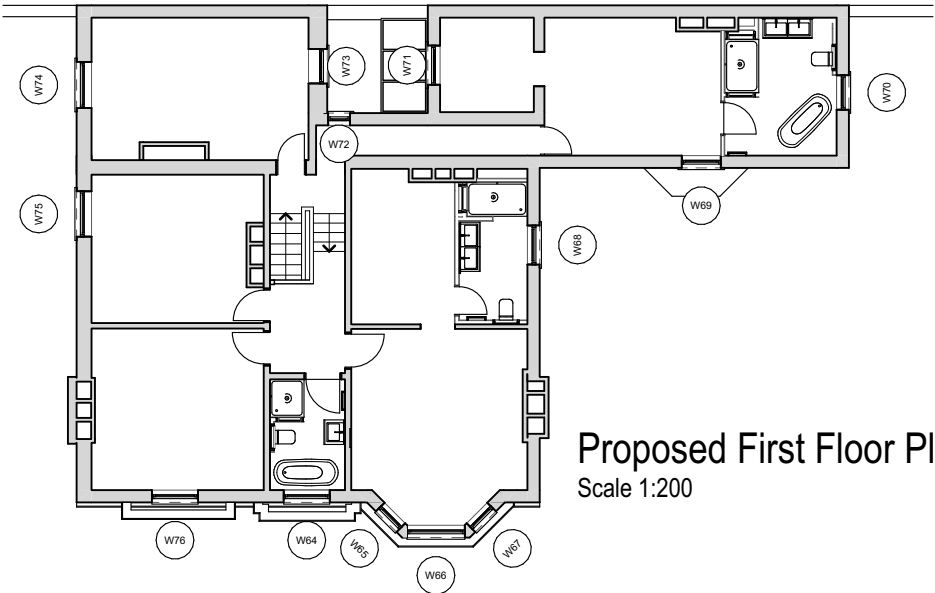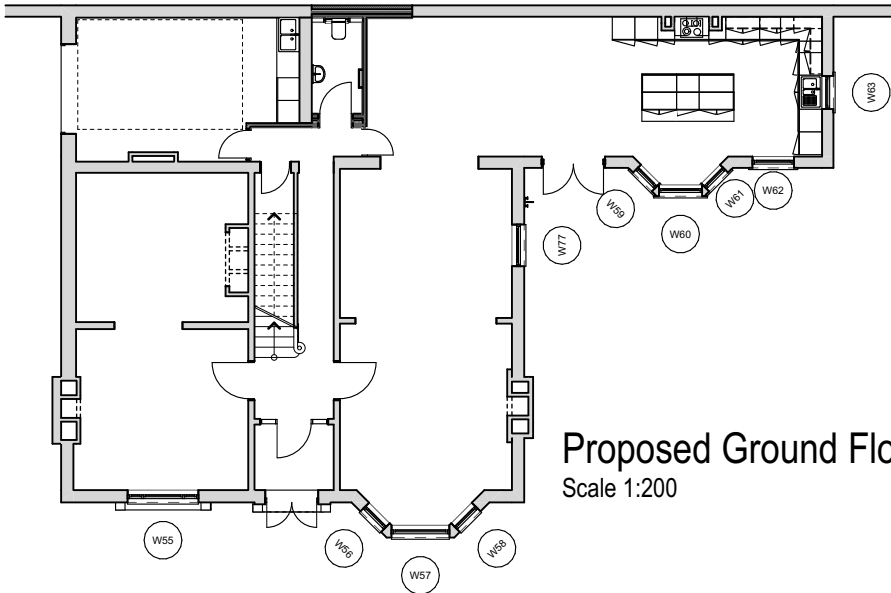

B	02.08.2022	Adding proposed floor plans and changing hatch of existing to red			
A	06.05.2022	Amending proposed drawings to reflect site conditions			
Ref	Date	Description			
CONSTRUCTION			Drawing Title		Drawing No.
W61 Existing and Proposed			First Issue	Scale	D27.07-B
			07/01/2022	1:20@A2	
West Street			ARCHITECTURE JULIEN DENIS AJD		
			studio@architecturejd.co.uk		

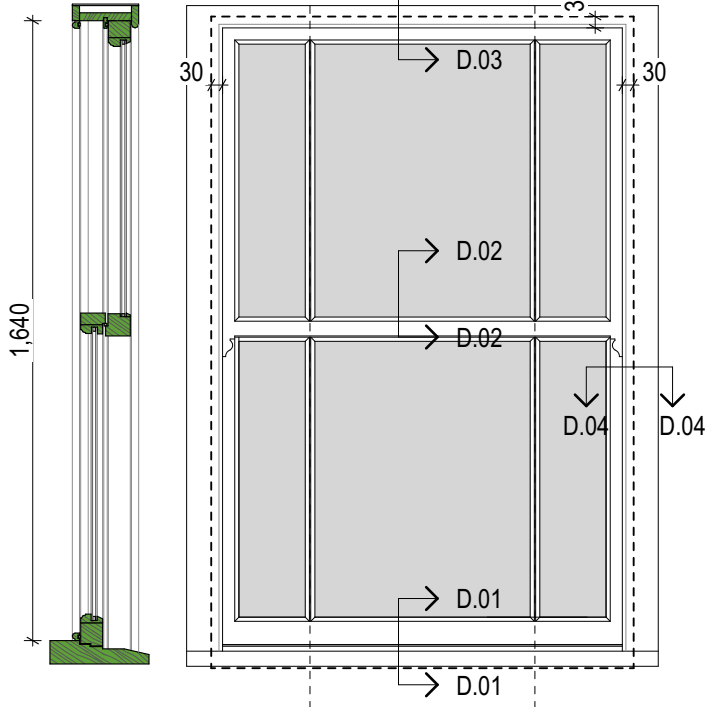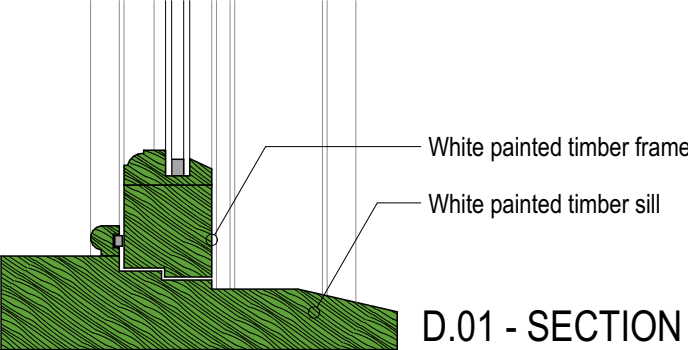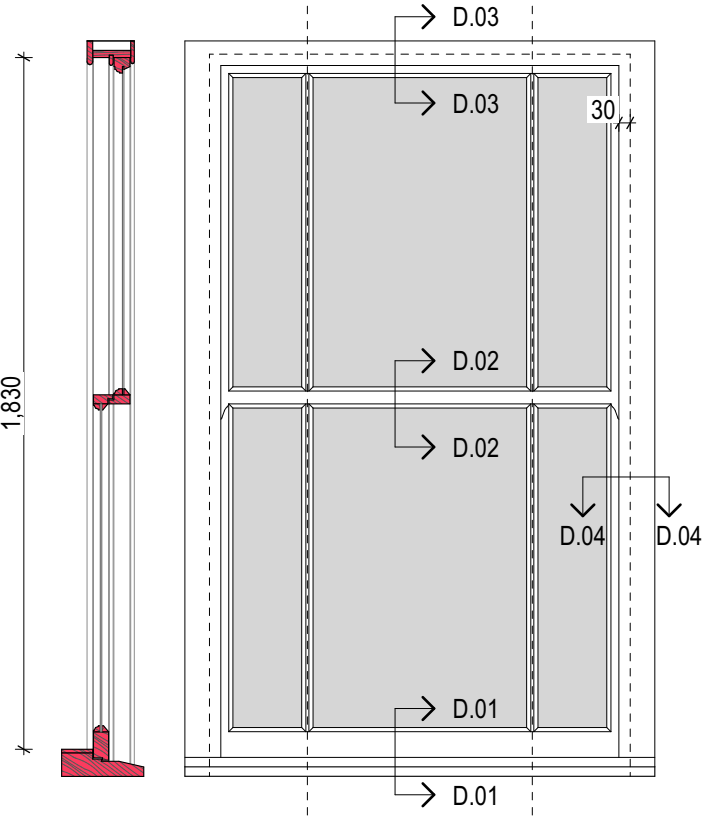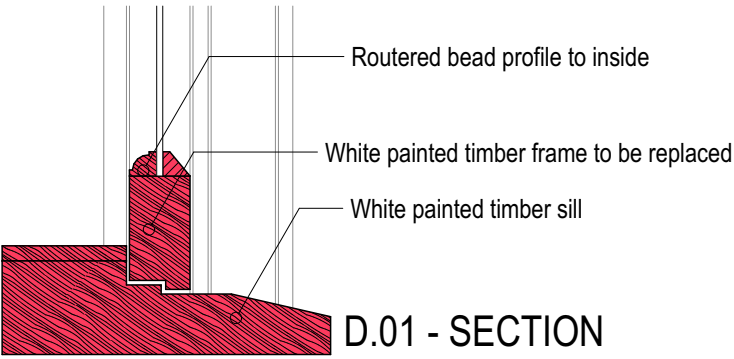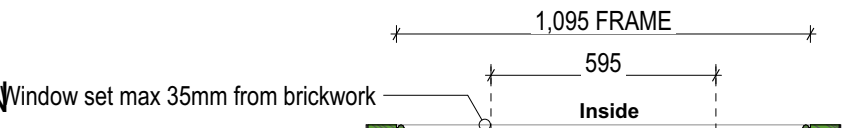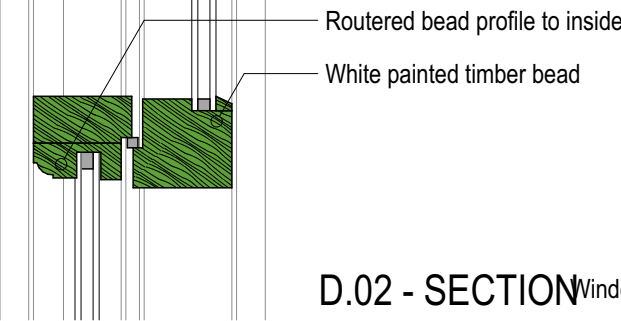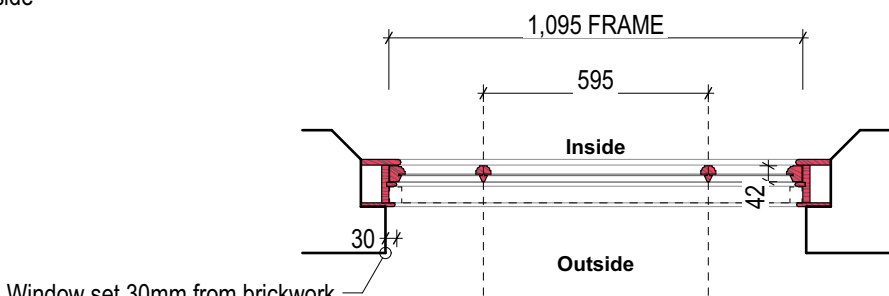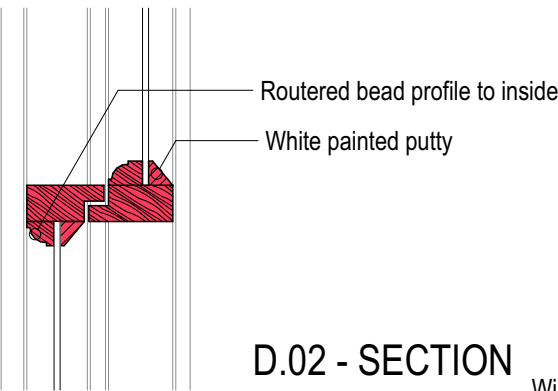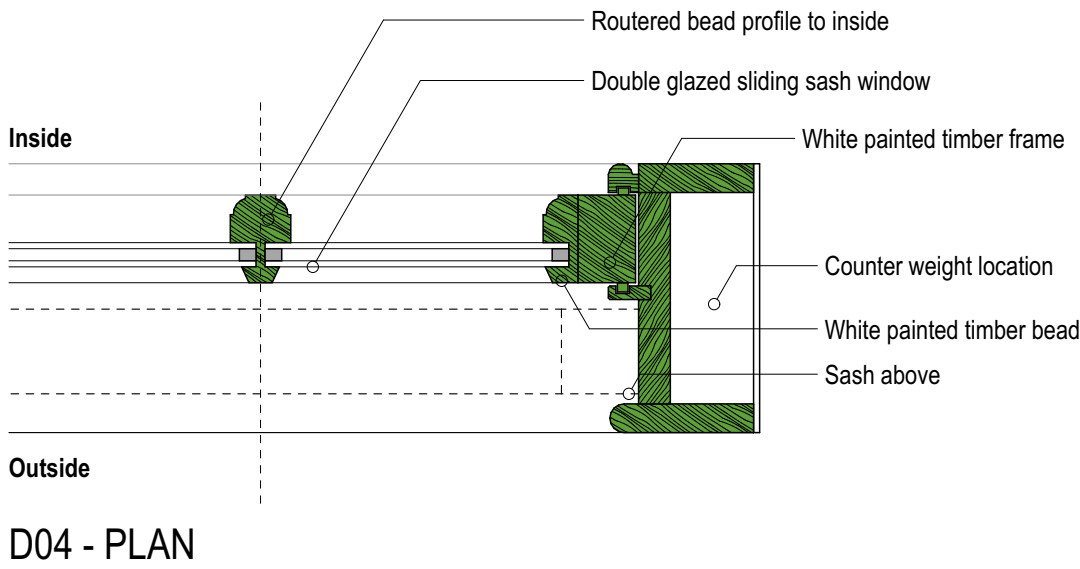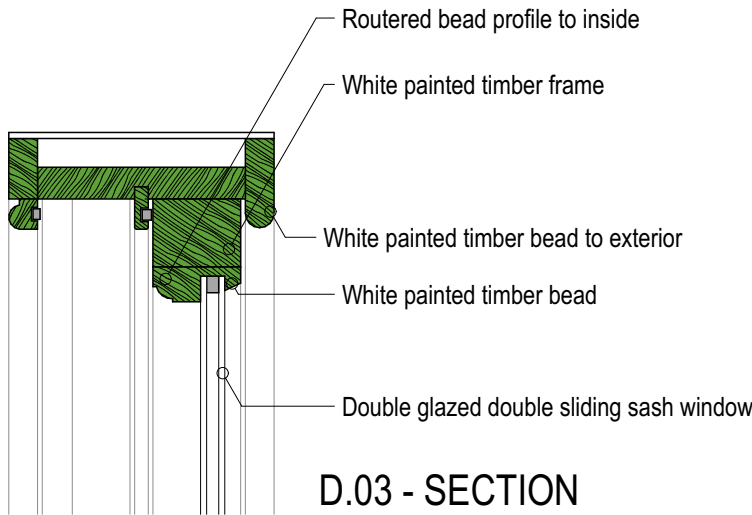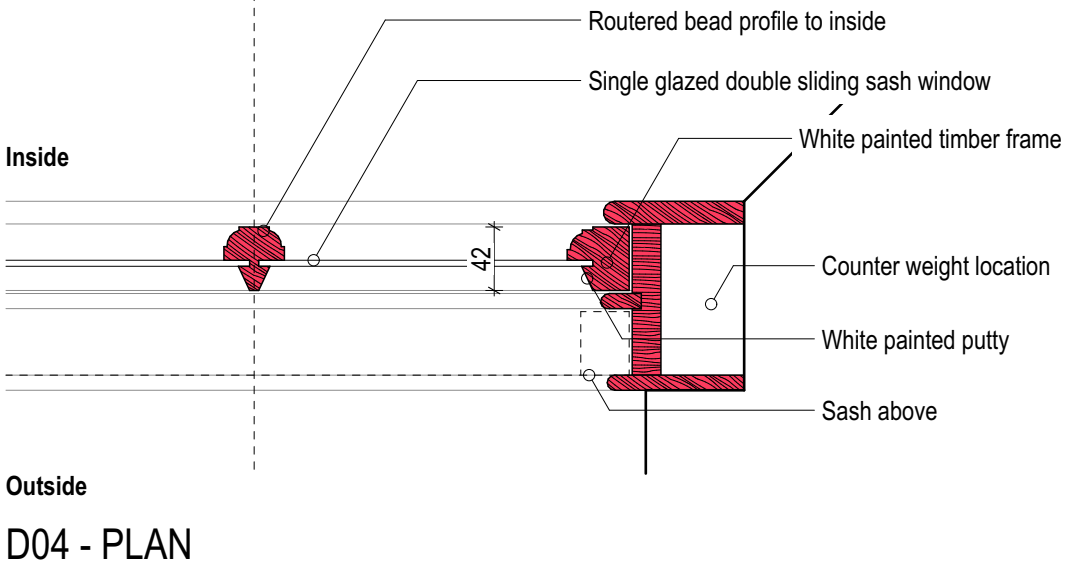
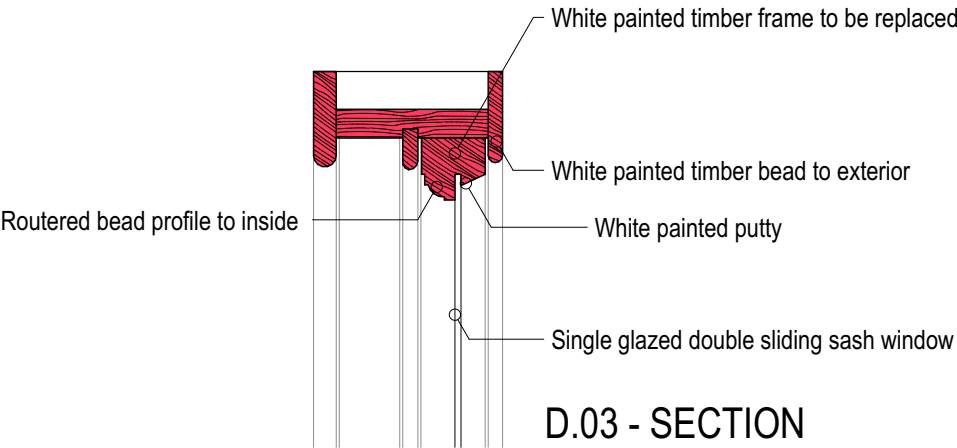


W62 - AS EXISTING











- Hardwood double sliding sash window set within brickwork reveal by 30mm. exposed frame
- Single glazed unit with routered bead to the interior, white painted putty to exterior
- 3 over 3 configuration
- 'Victorian style' horns to all windows (see illustration above ↑)

W62 - AS PROPOSED

- Hardwood double sliding sash window set within brickwork reveal with 35mm max. exposed frame
- Double glazed unit with routered bead to the interior, white painted timber bead to exterior
- 3 over 3 configuration
- 'Victorian style' horns to all windows (see illustration above ↑)

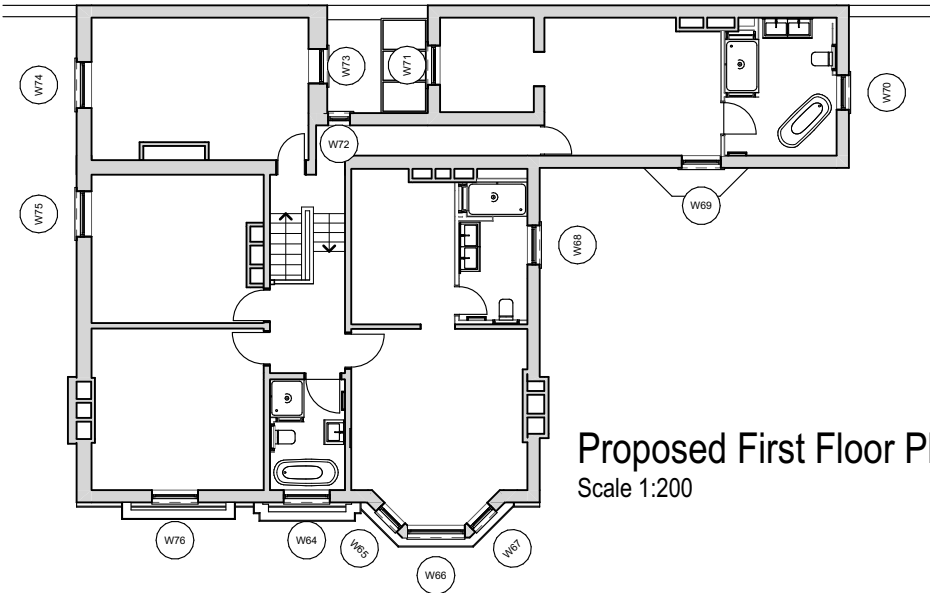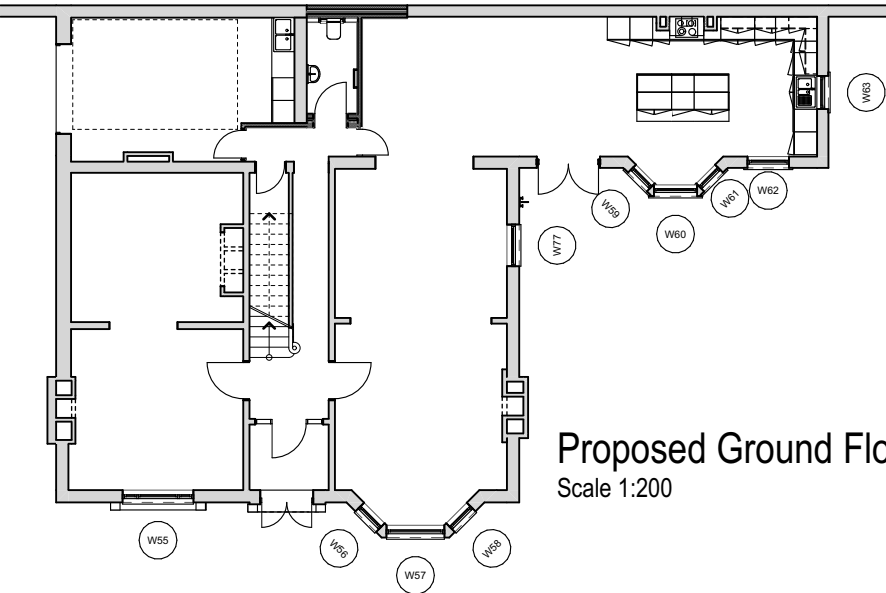

B	02.08.2022	Adding proposed floor plans and changing hatch of existing to red			
A	06.05.2022	Amending proposed drawings to reflect site conditions			
Ref	Date	Description			
CONSTRUCTION			Drawing Title	Drawing No.	
W62 Existing and Proposed			First Issue	Scale	D27.08-B
			07/01/2022	1:20@A2	
Project Details			ARCHITECTURE JULIEN DENIS AJD		
West Street			studio@architecturejd.co.uk		

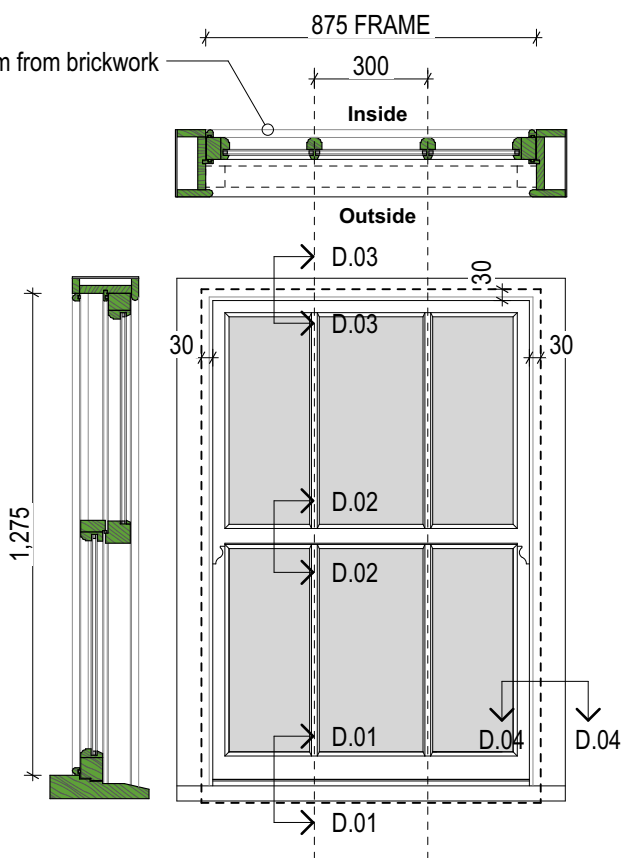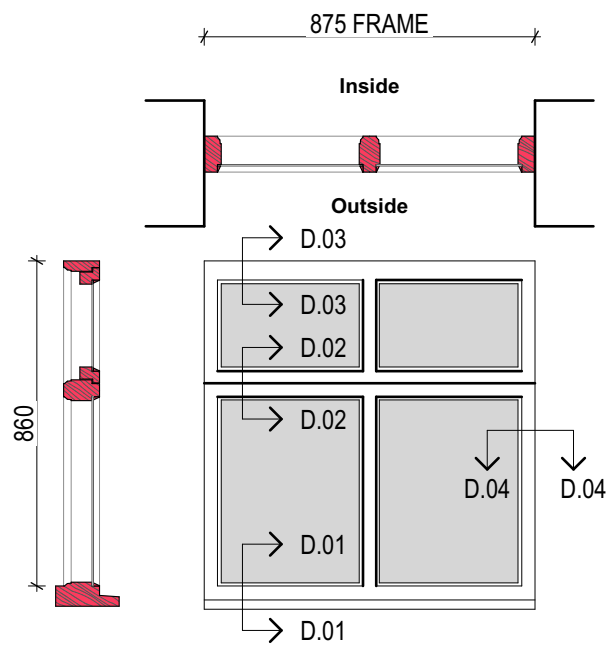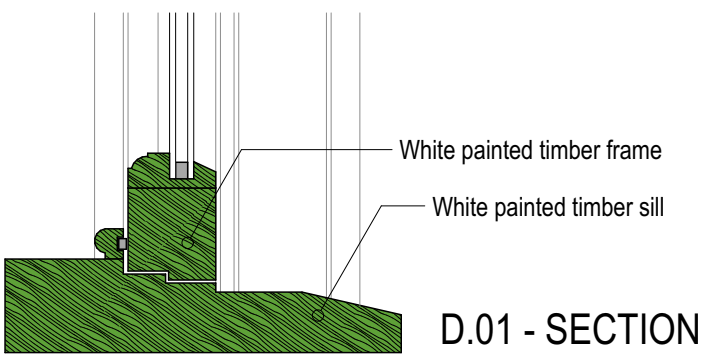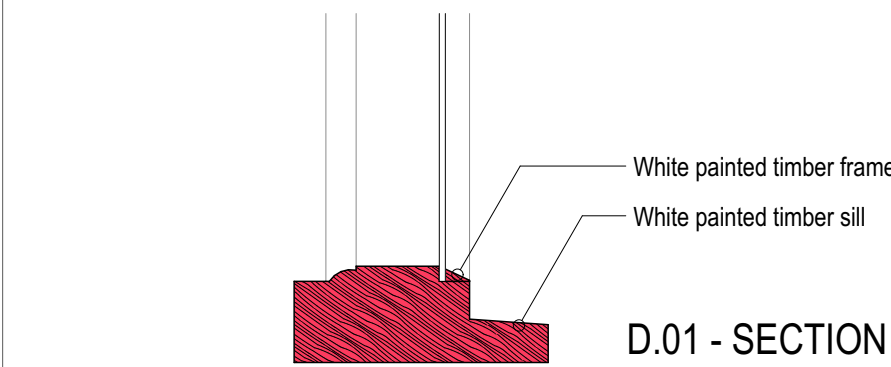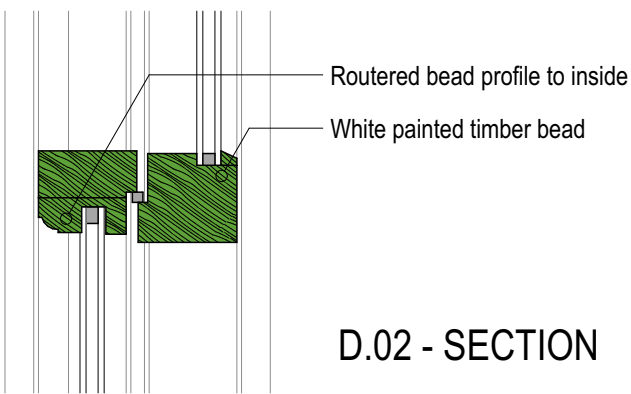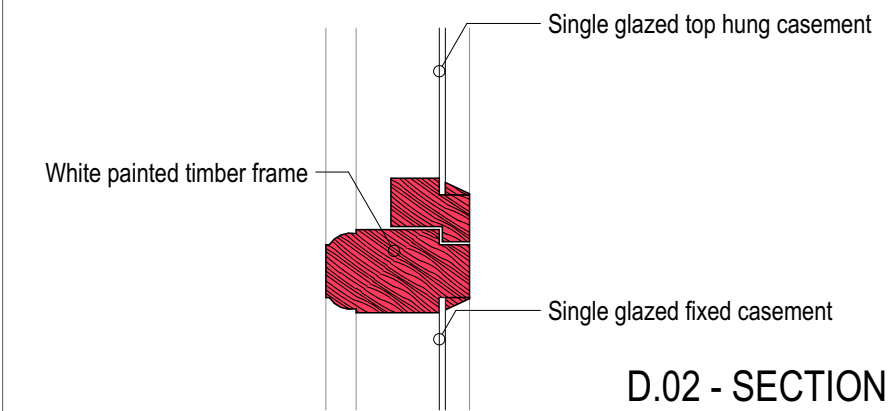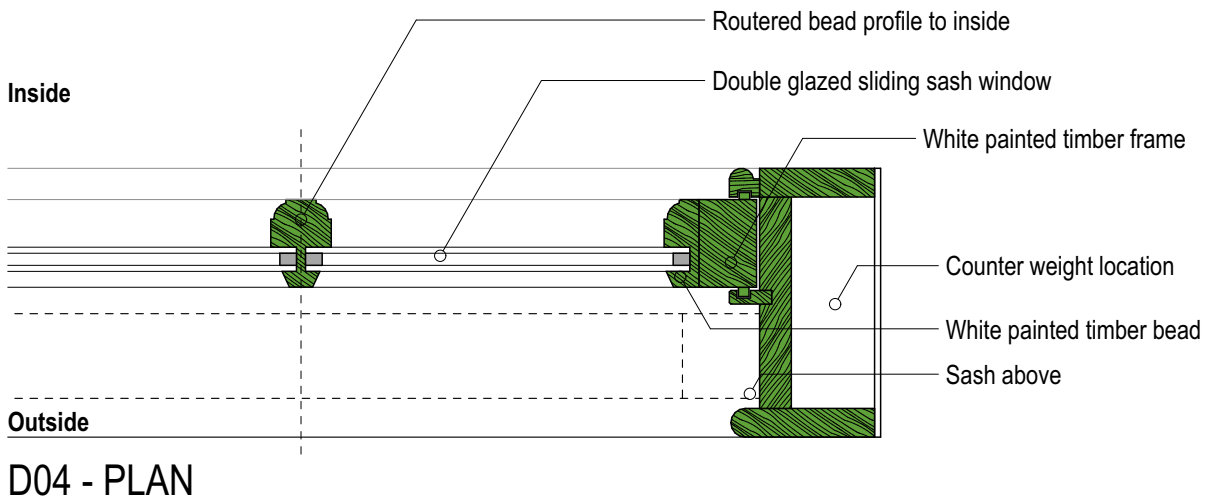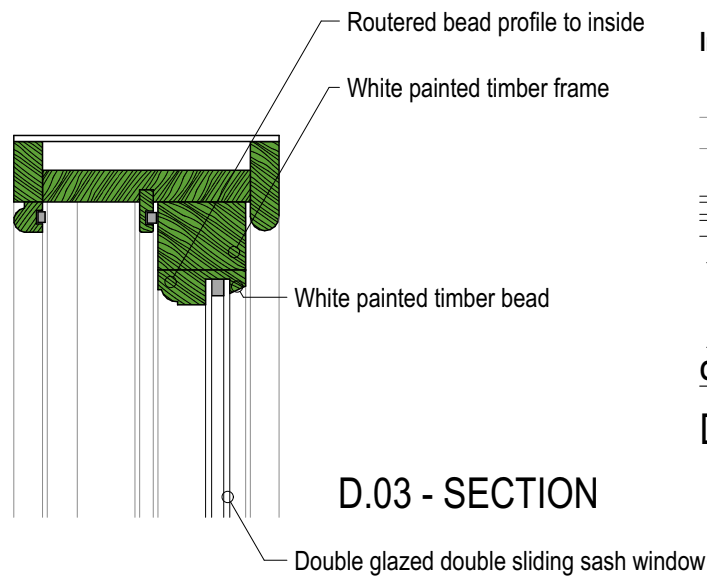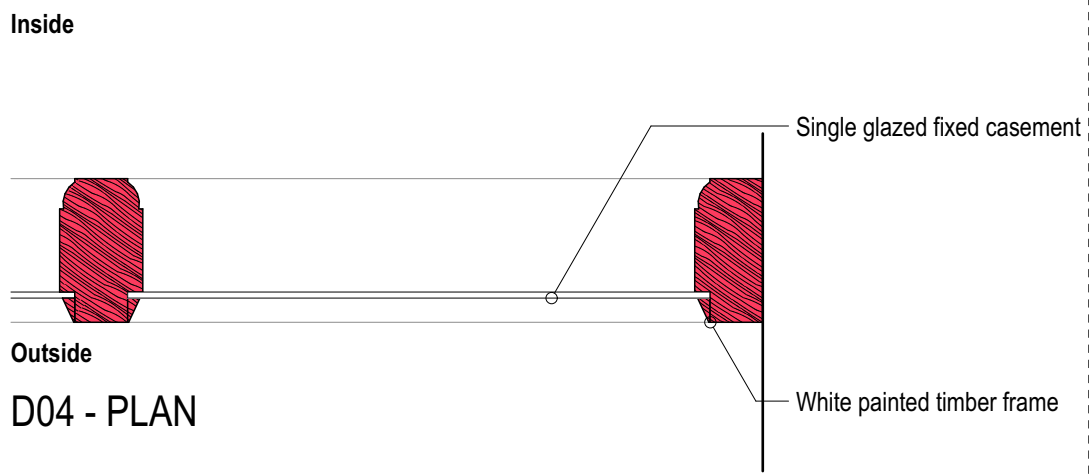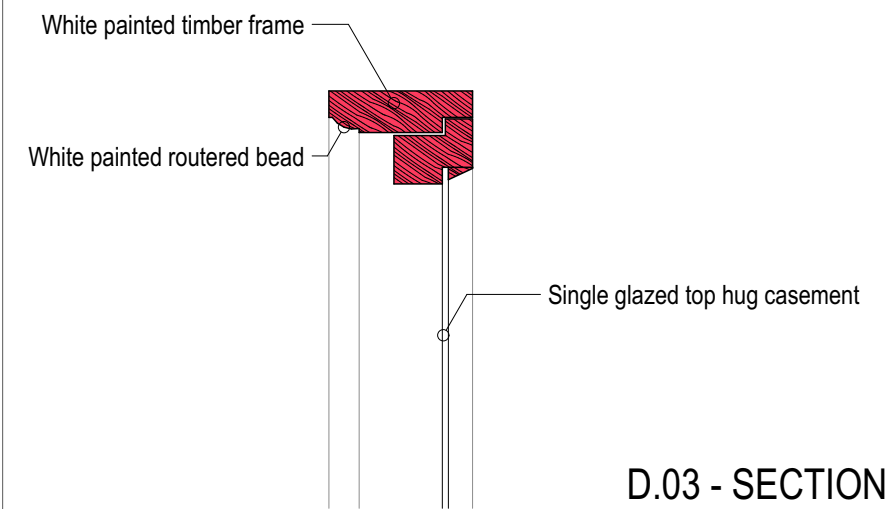

W63 - AS EXISTING



- Hardwood top hung window
- Single glazed unit with timber bead to the interior, white painted timber to exterior
- 4 pane window,
 - bottom two panes - fixed glass
 - top two - top hung.

W63 - AS PROPOSED









- Hardwood double sliding sash window set within brickwork reveal with 35mm max. exposed frame
- Double glazed unit with routed bead to the interior, white painted timber bead to exterior
- 3 over 3 configuration
- 'Victorian style' horns to all windows (see illustration above ↑)

W63 - Elevation
Scale 1:20

W63 - Elevation
Scale 1:20

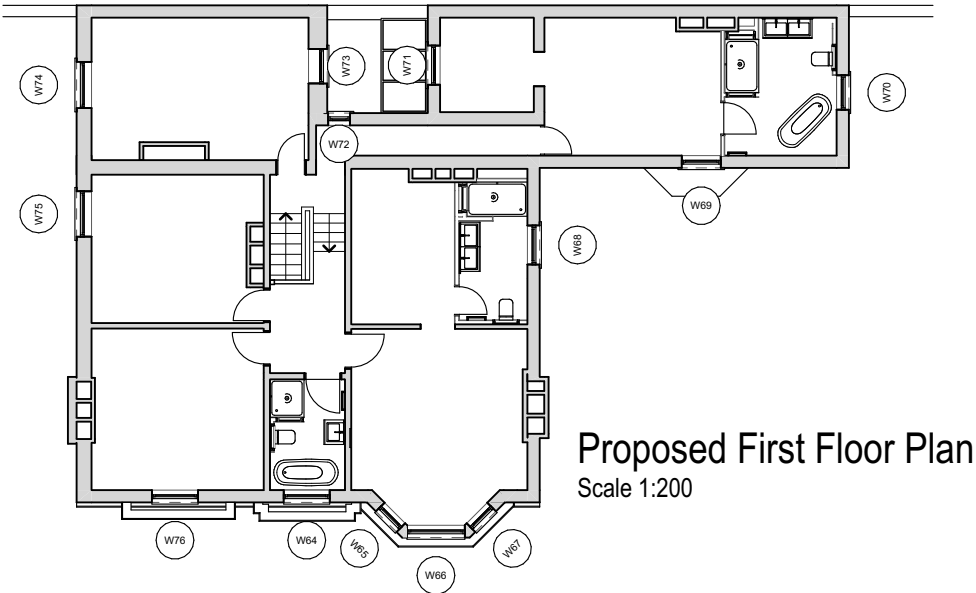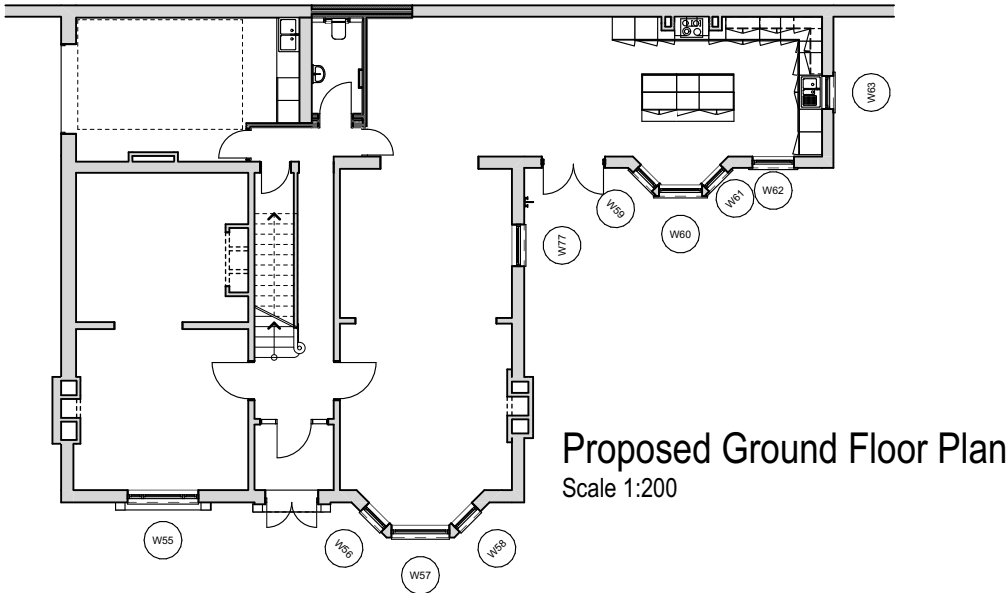


B	02.08.2022	Adding proposed floor plans and changing hatch of existing to red			
A	06.05.2022	Amending proposed drawings to reflect site conditions			
Ref	Date	Description			
CONSTRUCTION			Drawing Title	First Issue	Drawing No.
W63 Existing and Proposed				07/01/2022	D27.09-B
Project Details			Scale	1:20@A2	
West Street			ARCHITECTURE JULIEN DENIS AJD		
			studio@architecturejd.co.uk		

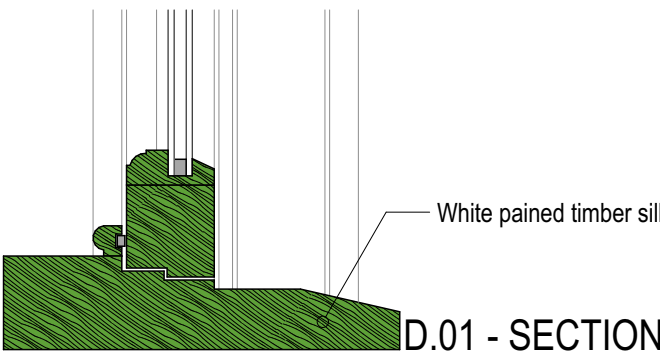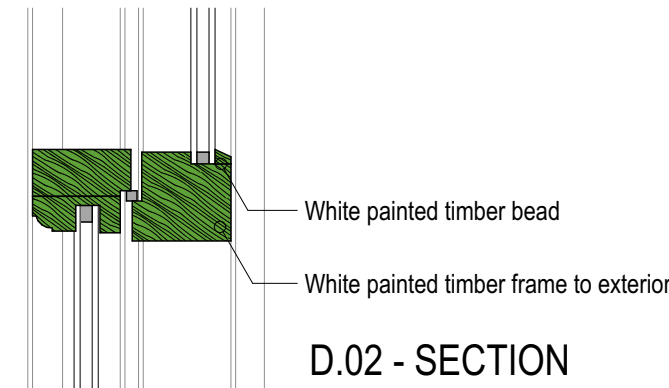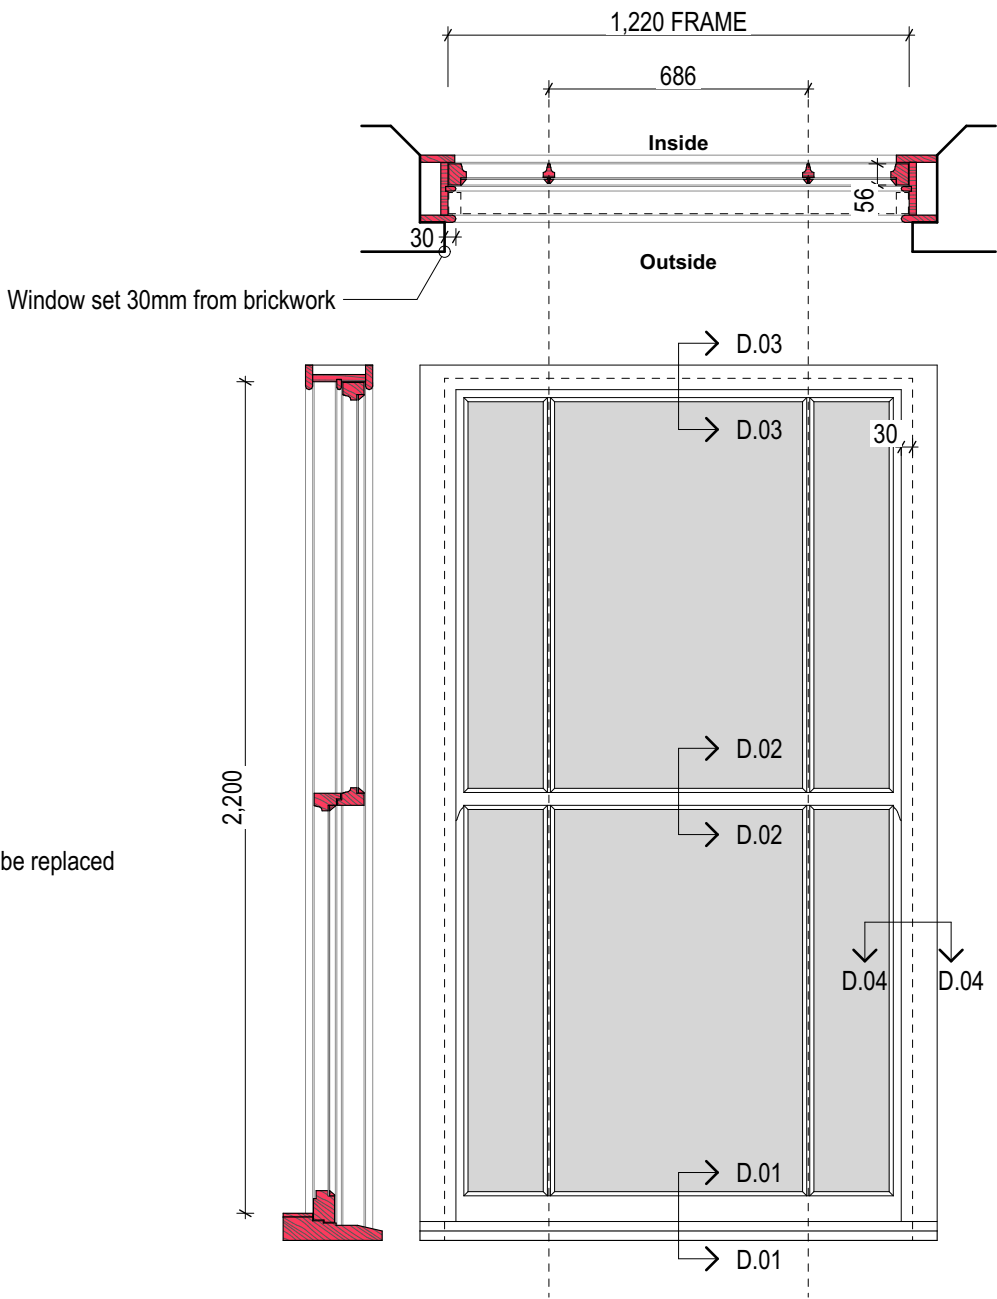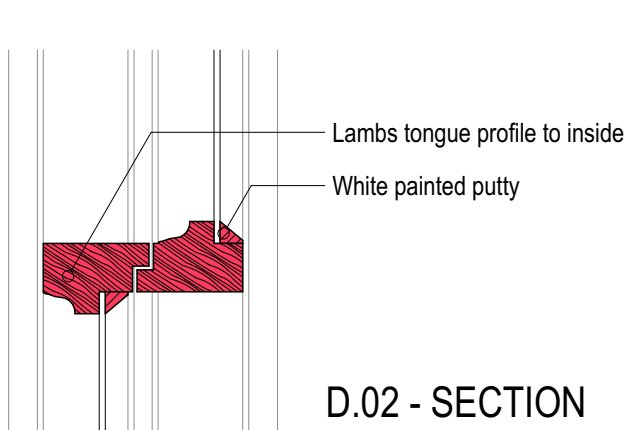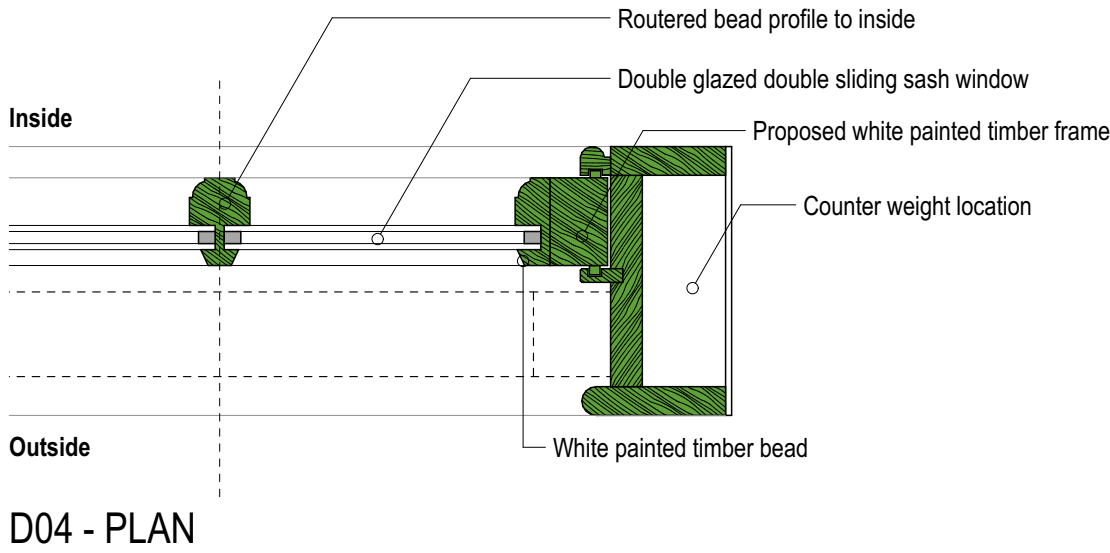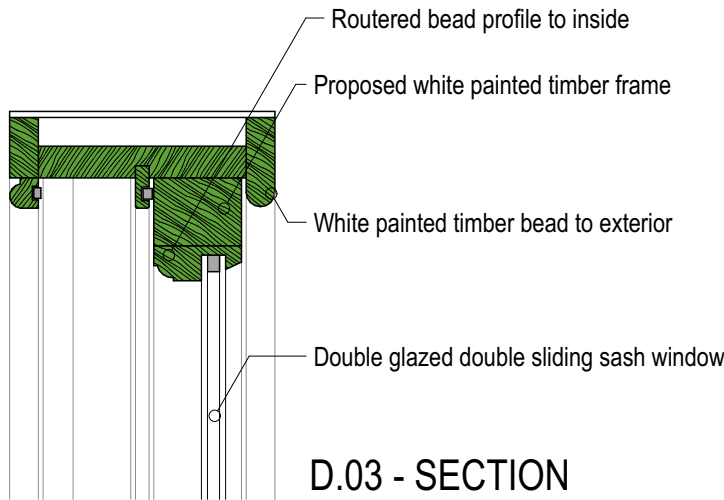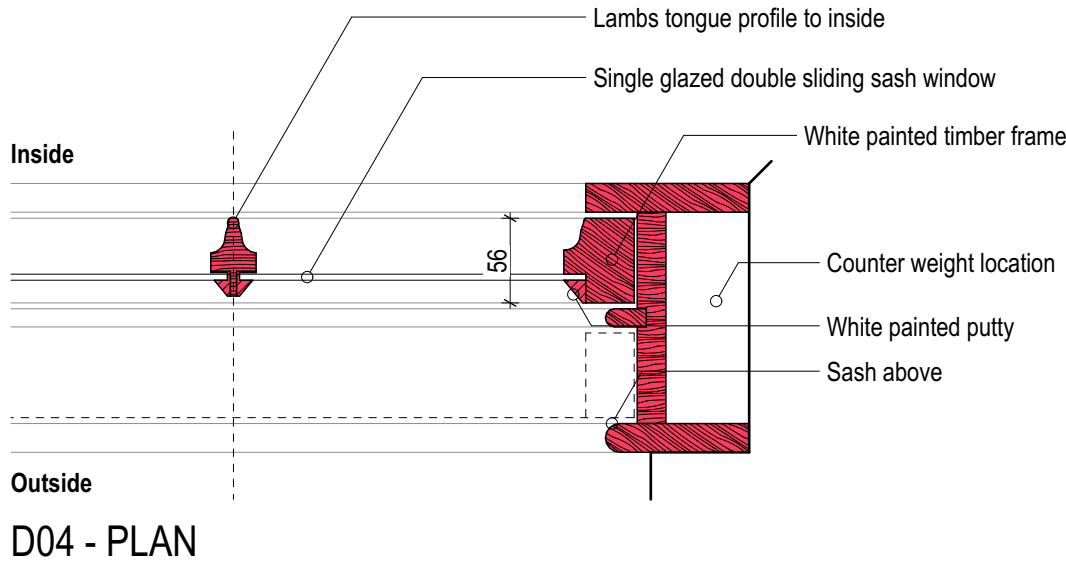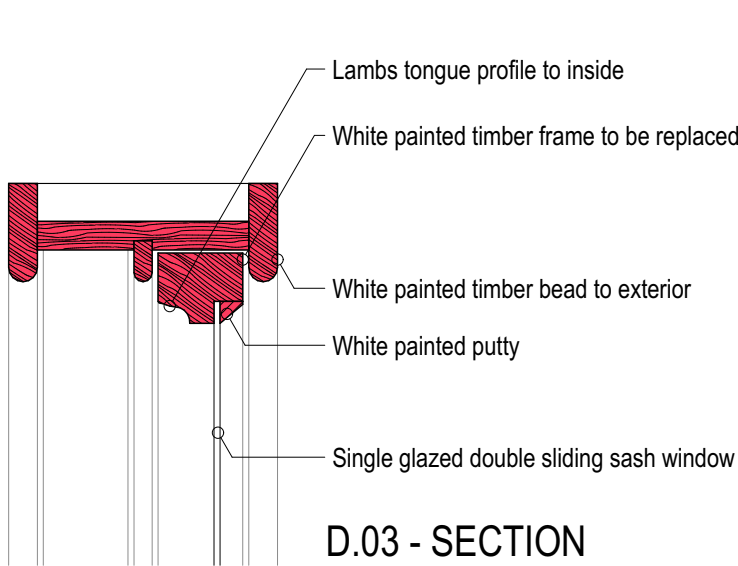



W64 - AS PROPOSED

- Hardwood double sliding sash window set within brickwork reveal with 35mm max. exposed frame
- Double glazed unit with routed bead to the interior
- 3 over 3 configuration
- 'Victorian style' horns to all windows (see illustration above ↑)










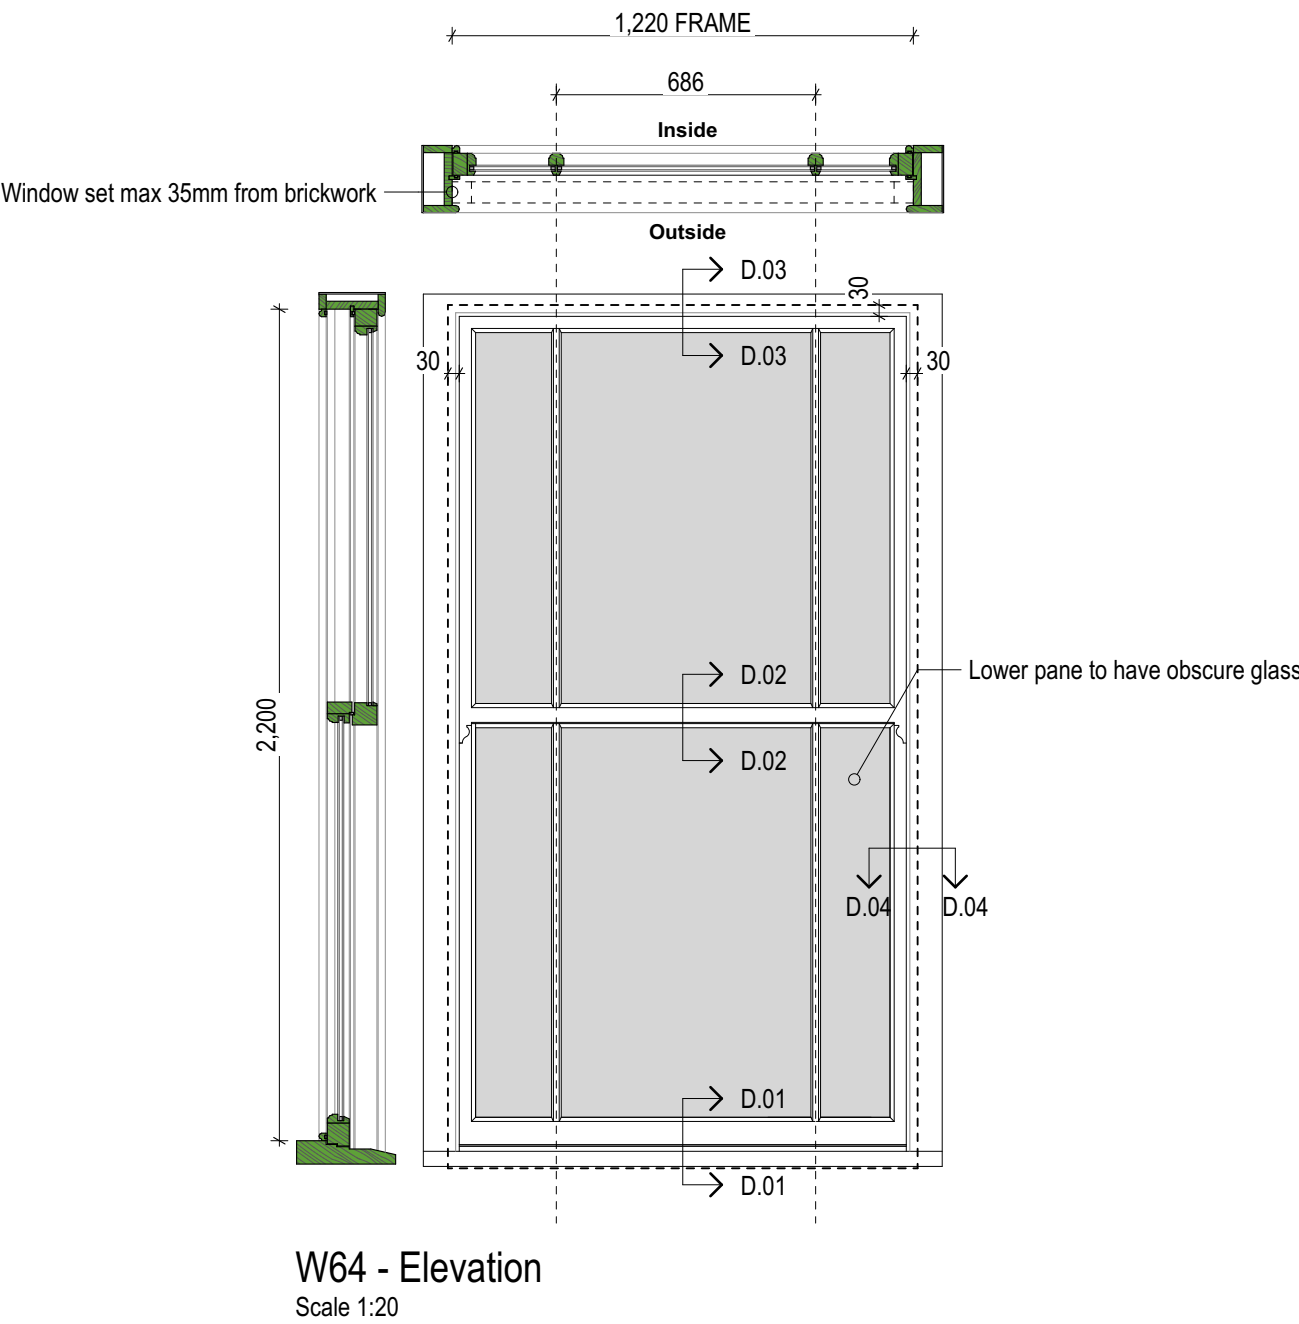


W64 - AS EXISTING

- Hardwood double sliding sash window set within brickwork reveal by 30mm. exposed frame
- Single glazed unit with lambs tongue bead to the interior, white painted putty to exterior
- 3 over 3 configuration
- 'Victorian style' horns to all windows (see illustration above ↑)

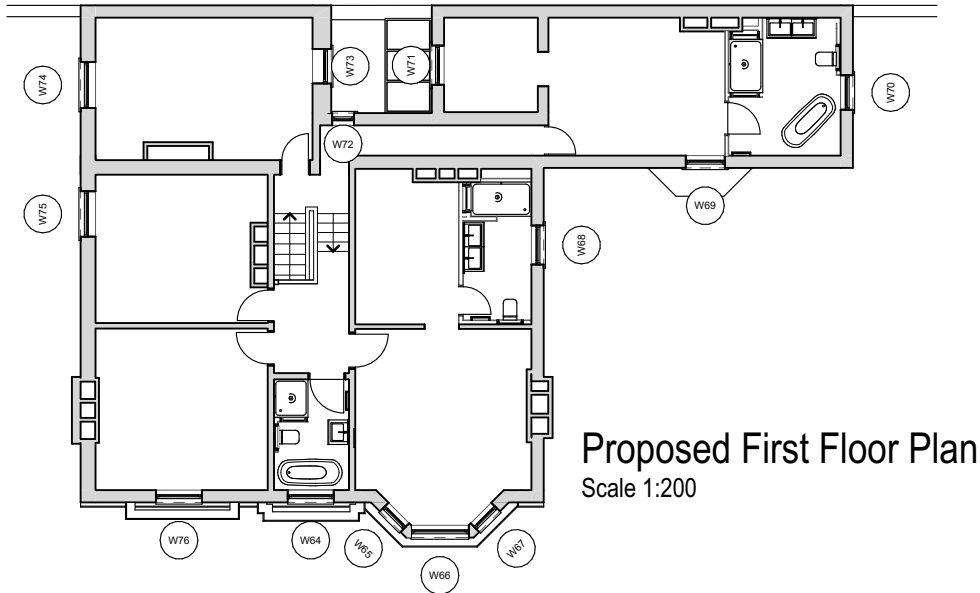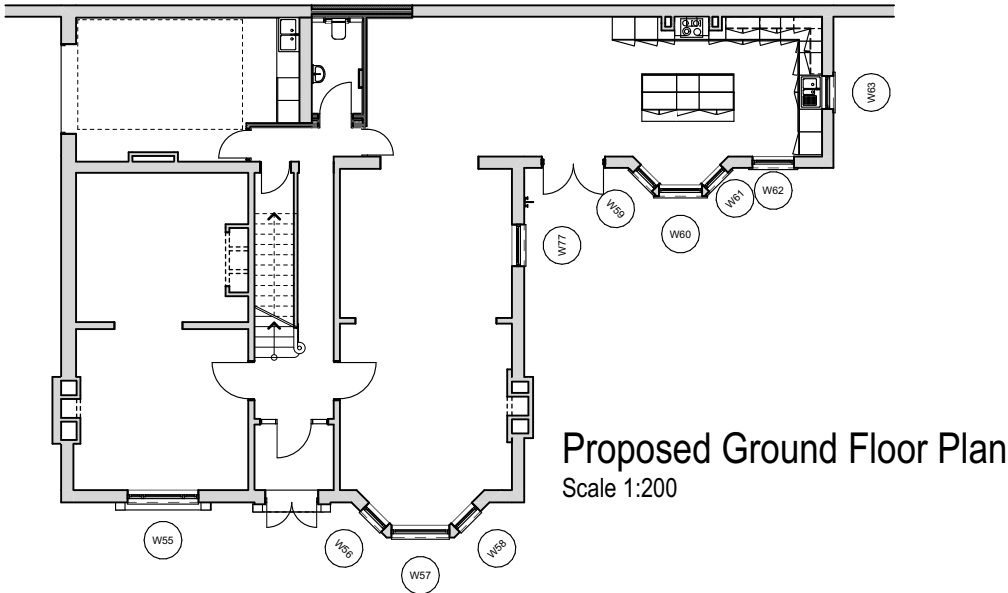

B	02.08.2022	Adding proposed floor plans and changing hatch of existing to red		
A	06.05.2022	Amending proposed drawings to reflect site conditions		
Ref	Date	Description		
CONSTRUCTION		Drawing Title	Drawing No.	
W64 Existing and Proposed		First Issue	Scale	D27.10-B
		07/01/2022	1:20@A2	
Project Details		ARCHITECTURE JULIEN DENIS AJD		
West Street		studio@architecturejd.co.uk		

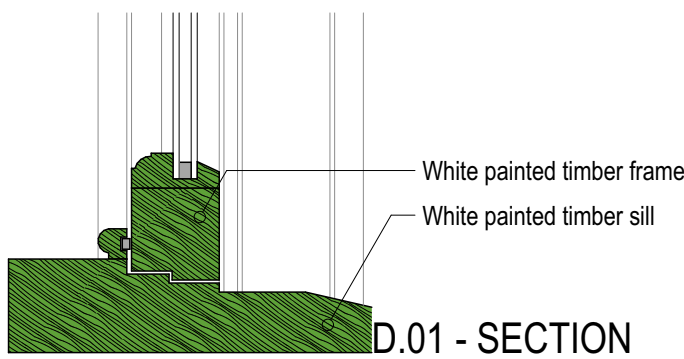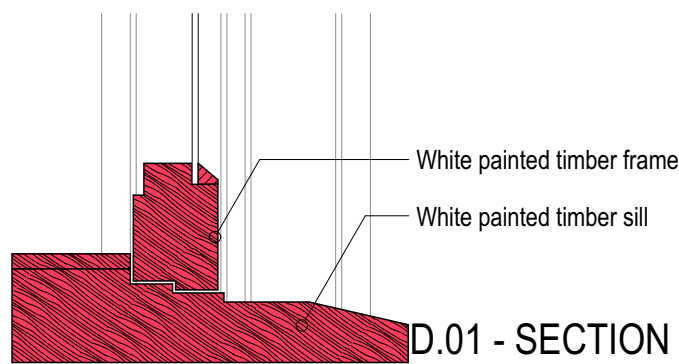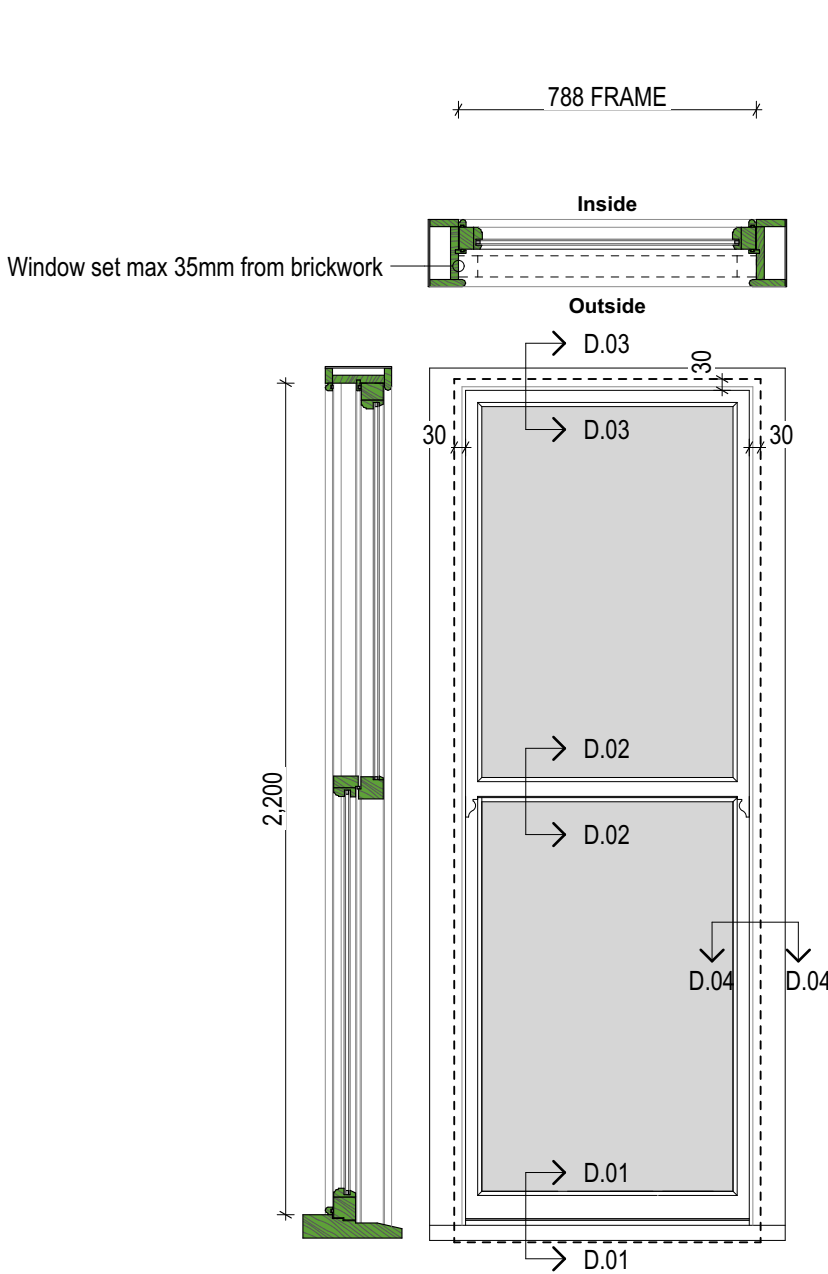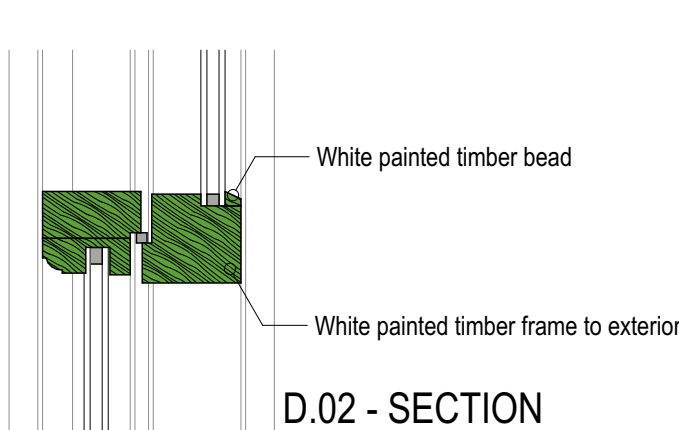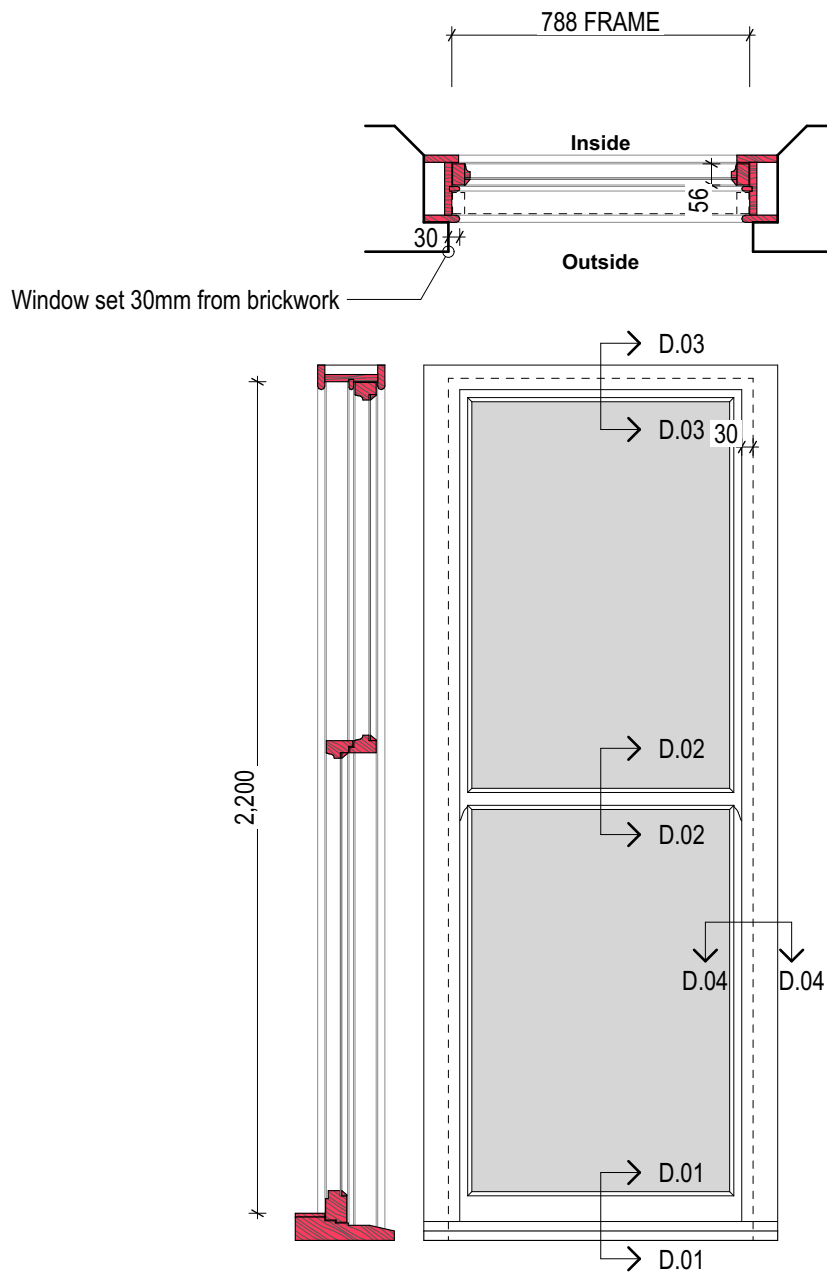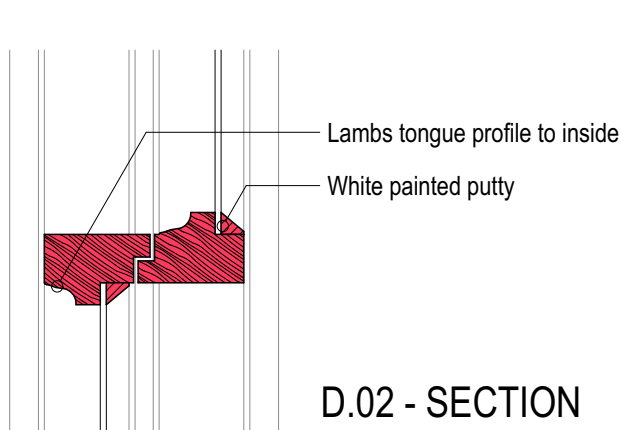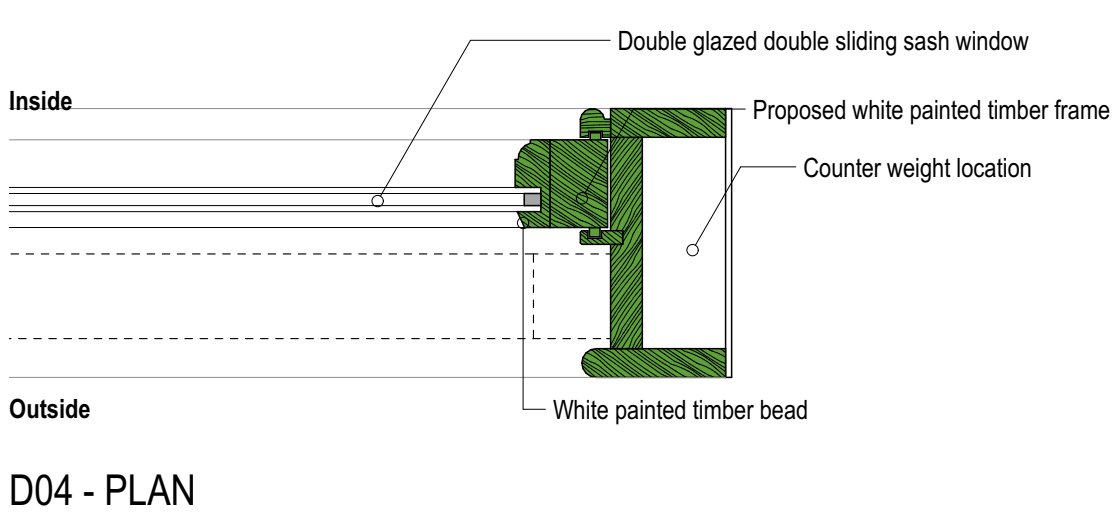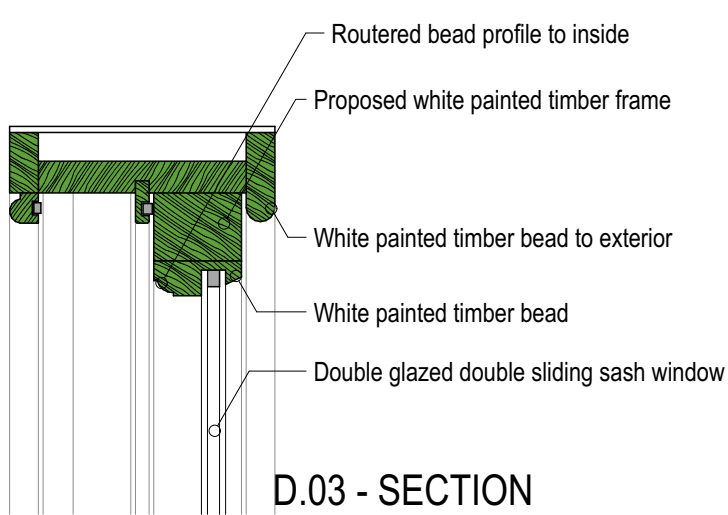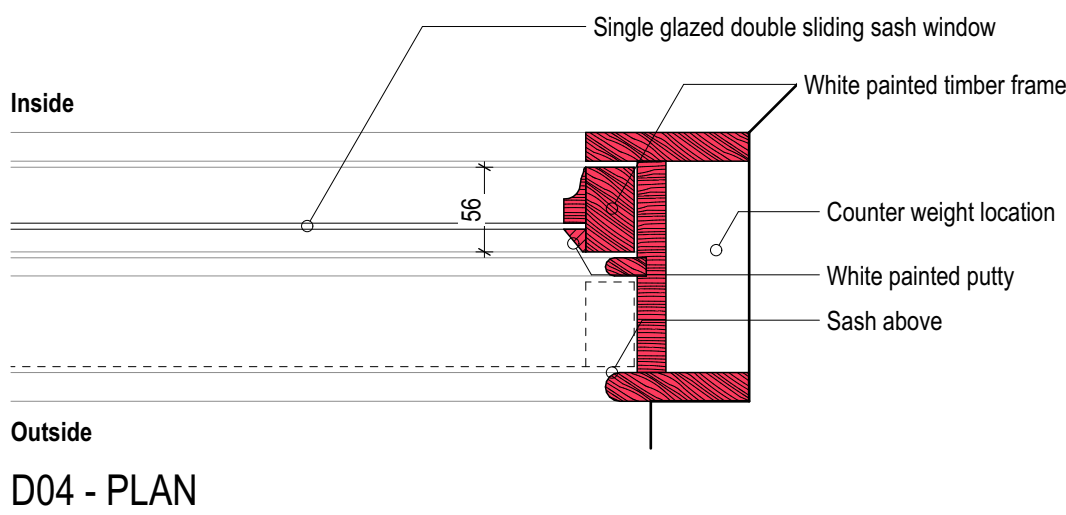
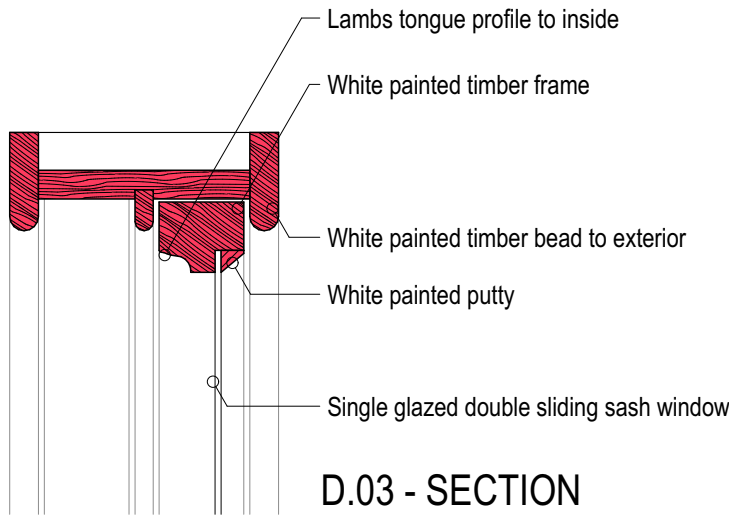


W65 - AS EXISTING










- Hardwood double sliding sash window set within brickwork reveal by 30mm. exposed frame
- Single glazed unit with lambs tongue bead to the interior, white painted putty to exterior
- 1 over 1 configuration
- 'Victorian style' horns to all windows (see illustration above ↑)

W65 - AS PROPOSED

- Hardwood double sliding sash window set within brickwork reveal with 35mm max. exposed frame
- Double glazed unit with routed timber bead to the interior
- 1 over 1 configuration
- 'Victorian style' horns to all windows (see illustration above ↑)

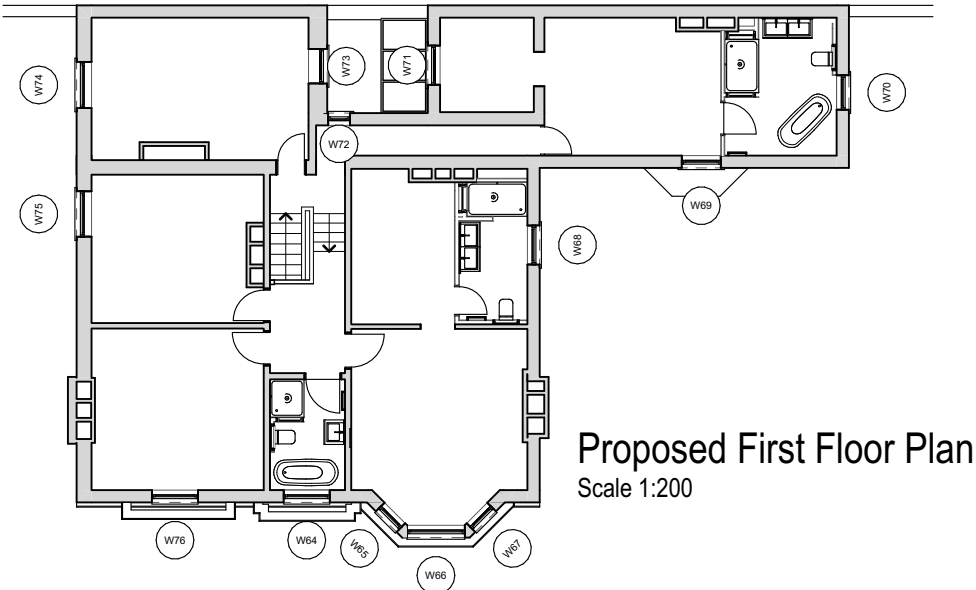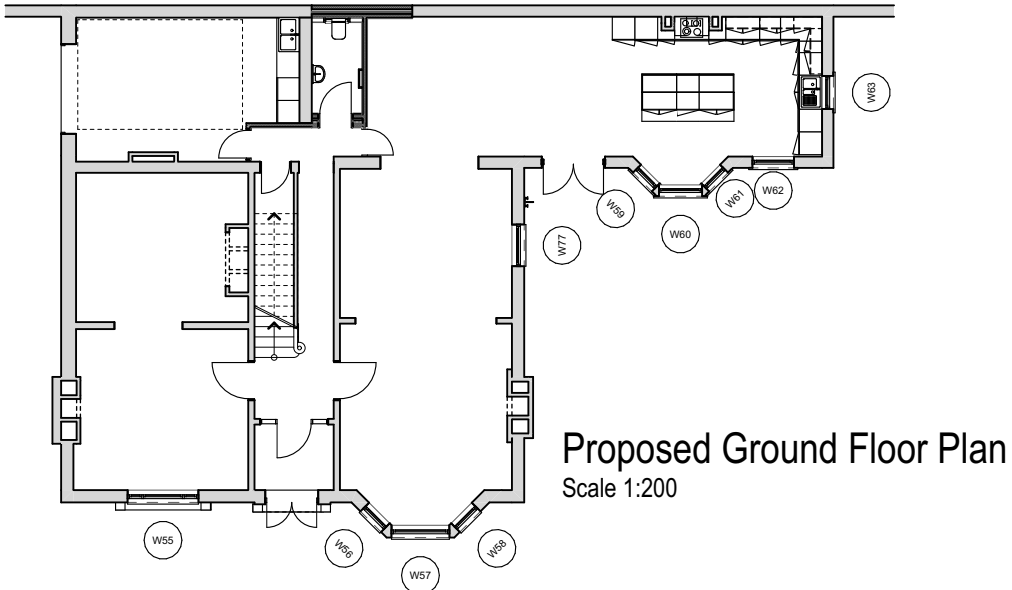


B	02.08.2022	Adding proposed floor plans and changing hatch of existing to red			
A	06.05.2022	Amending proposed drawings to reflect site conditions			
Ref	Date	Description			
CONSTRUCTION			Drawing Title	Drawing No.	
W65 Existing and Proposed			First Issue	Scale	D27.11-B
			07/01/2022	1:20@A2	
Project Details			ARCHITECTURE JULIEN DENIS AJD		
West Street			studio@architecturejd.co.uk		

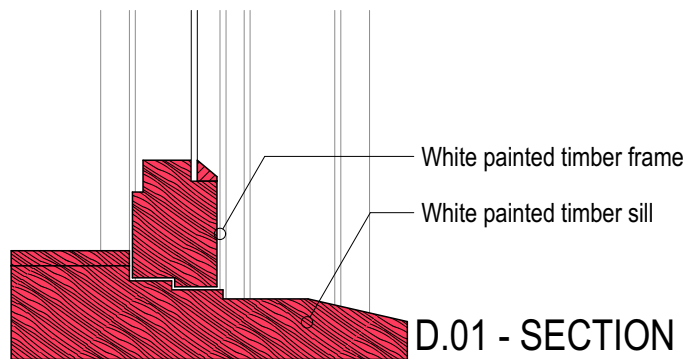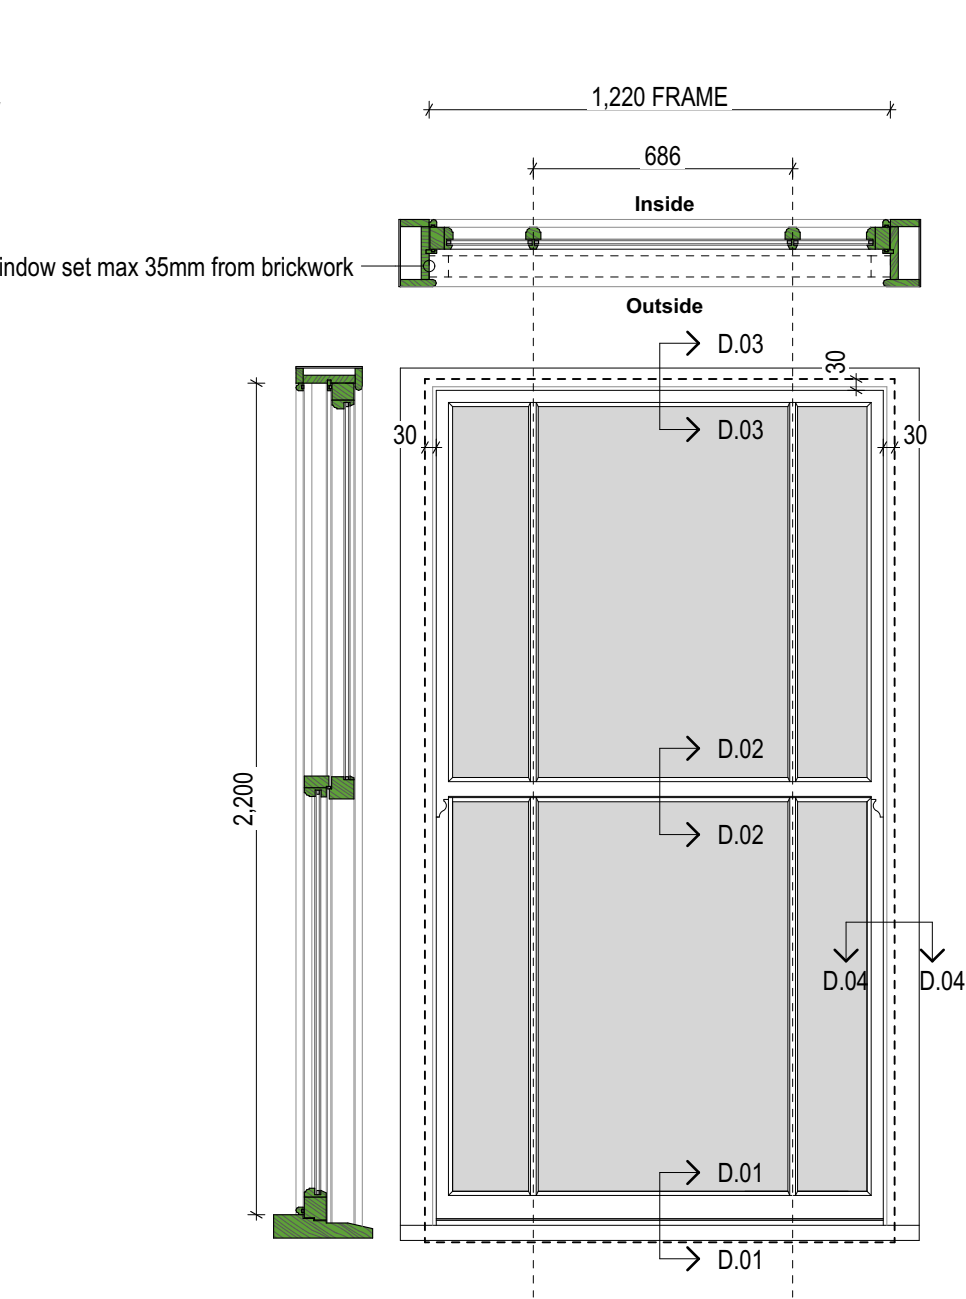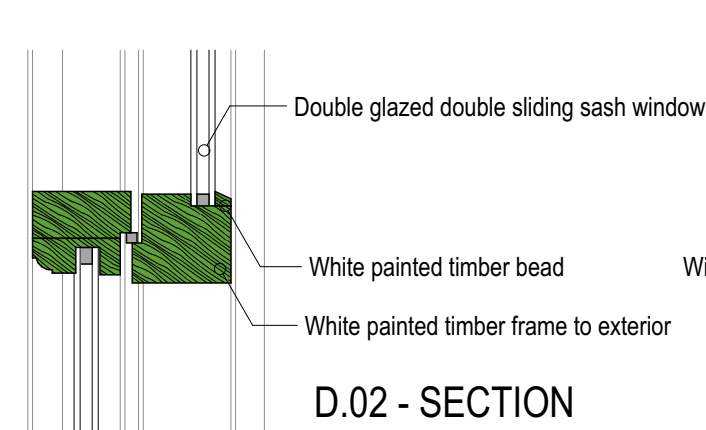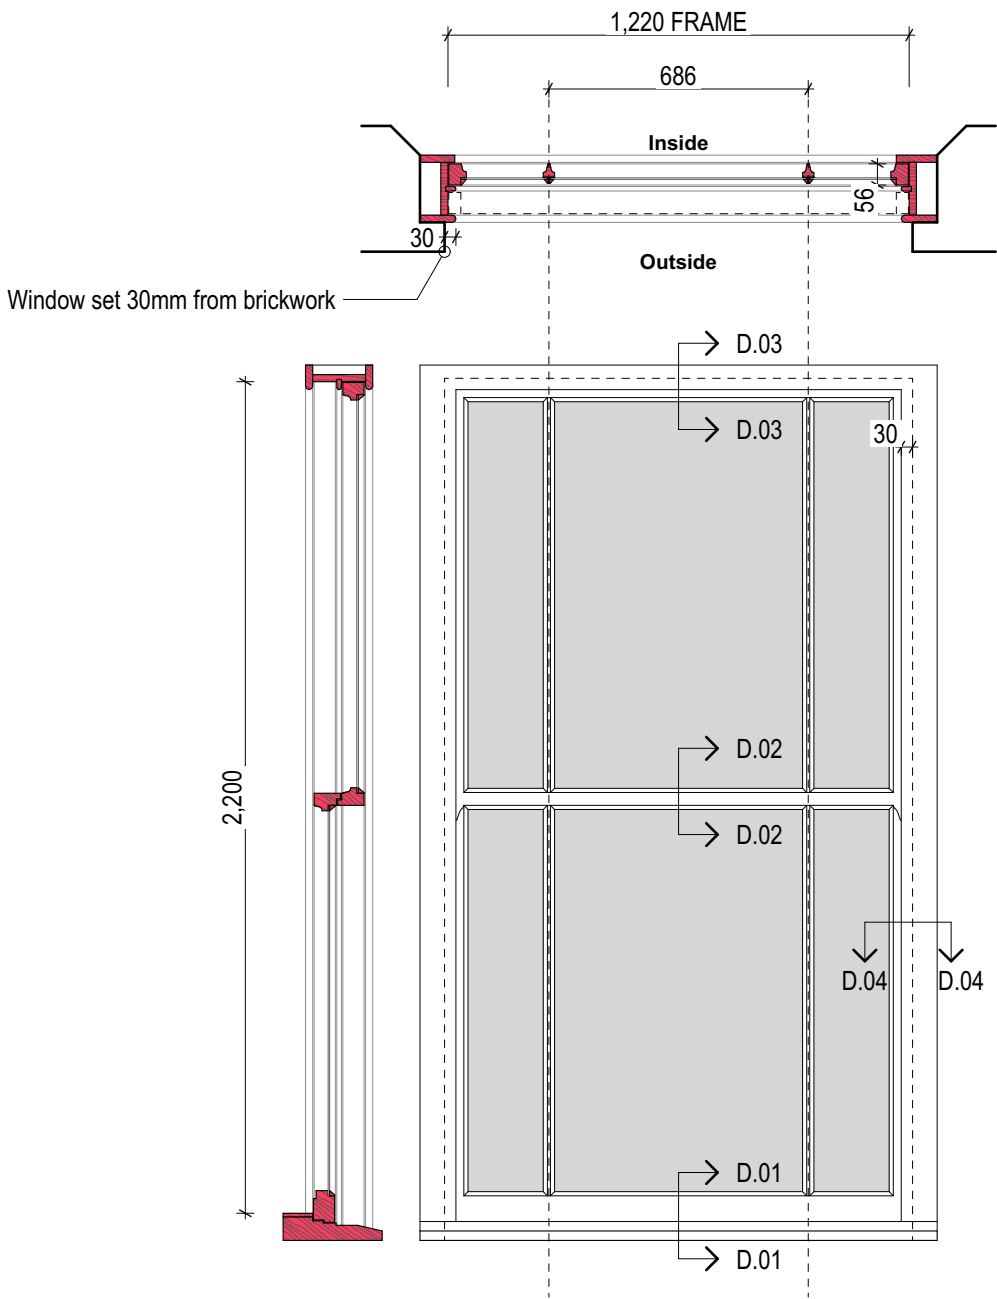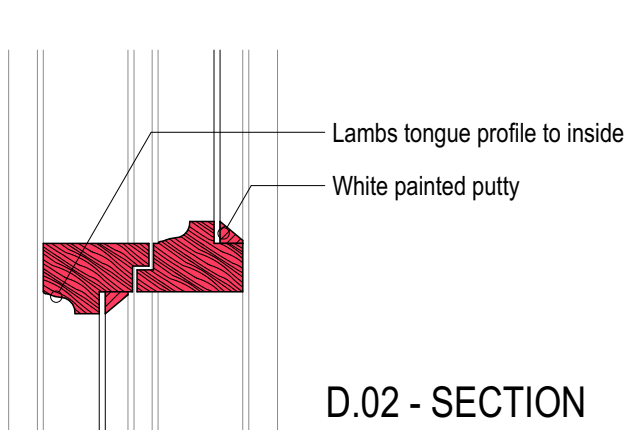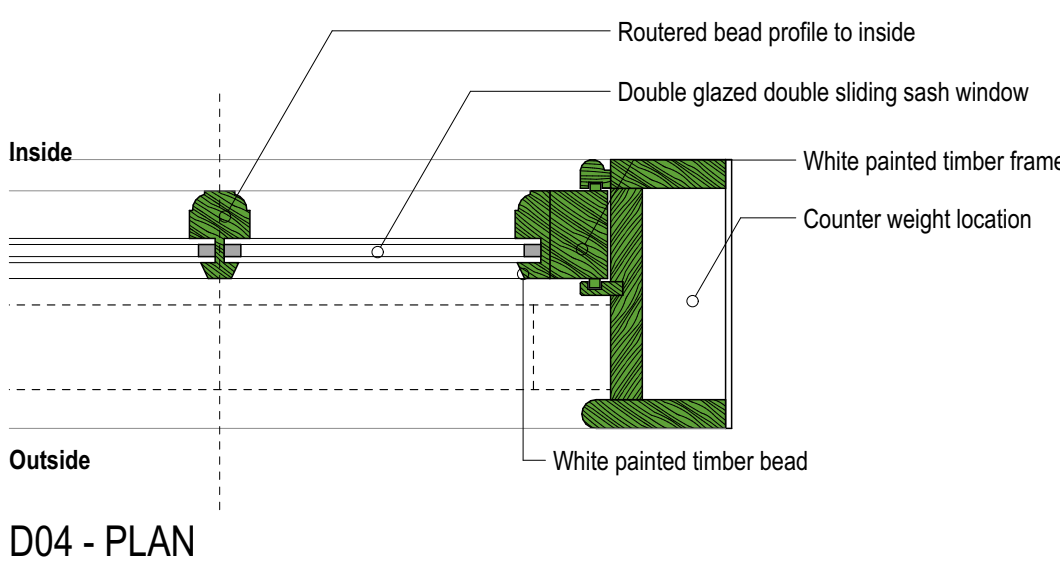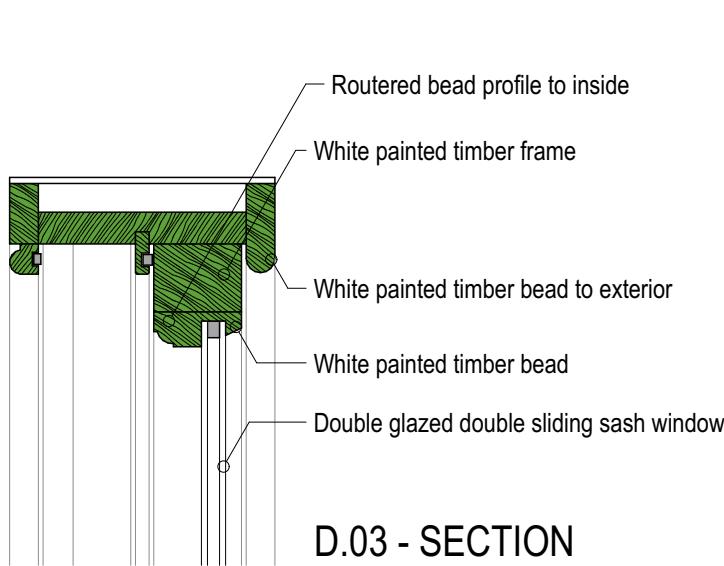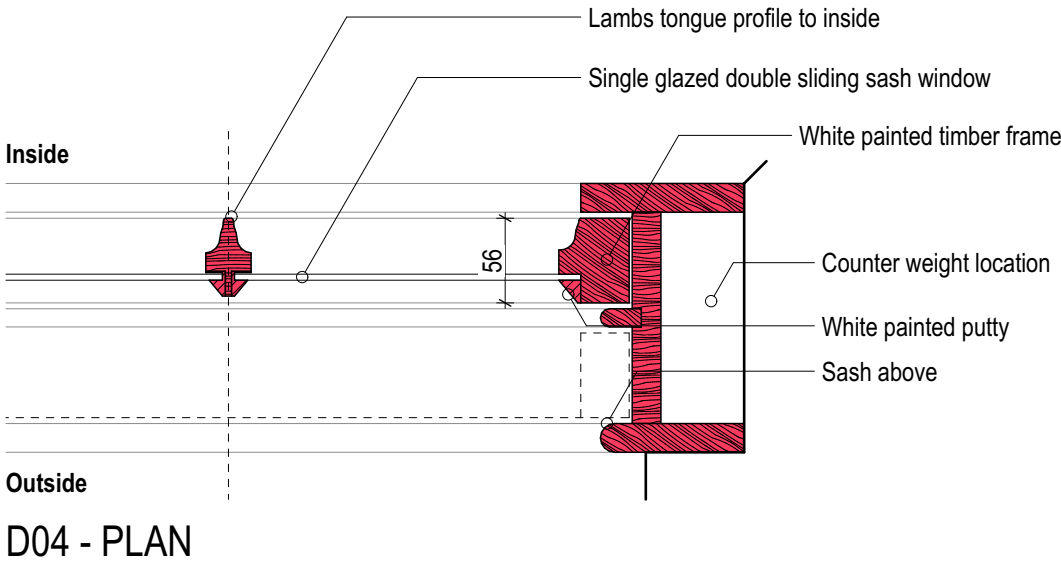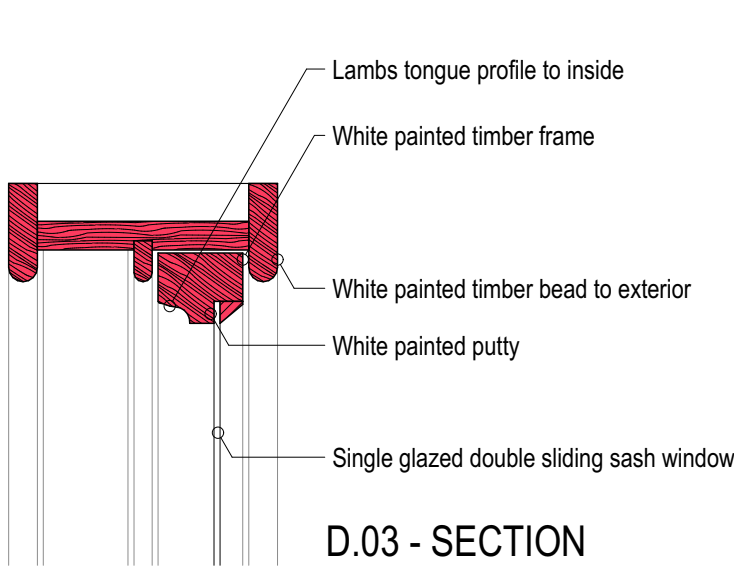



W66 - AS EXISTING

- Hardwood double sliding sash window set within brickwork reveal by 30mm. exposed frame
- Single glazed unit with lambs tongue bead to the interior, white painted putty to exterior
- 3 over 3 configuration
- 'Victorian style' horns to all windows (see illustration above ↑)









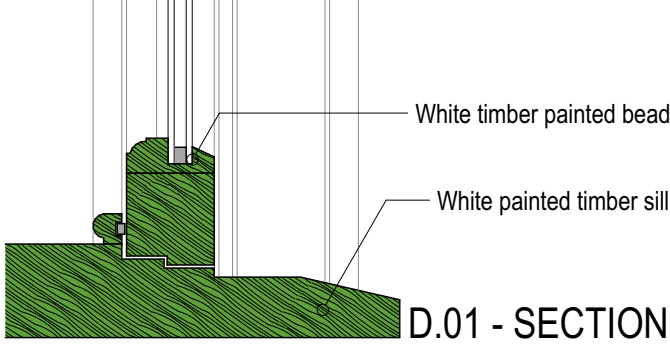


W66 - AS PROPOSED

- Hardwood double sliding sash window set within brickwork reveal with 35mm max. exposed frame
- Double glazed unit with routed timber bead to the interior
- 3 over 3 configuration
- 'Victorian style' horns to all windows (see illustration above ↑)

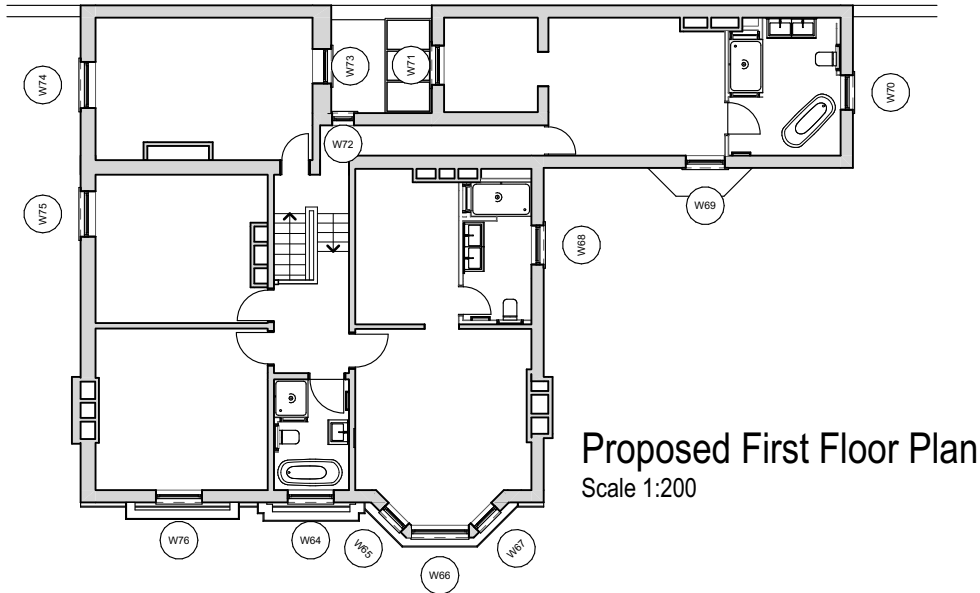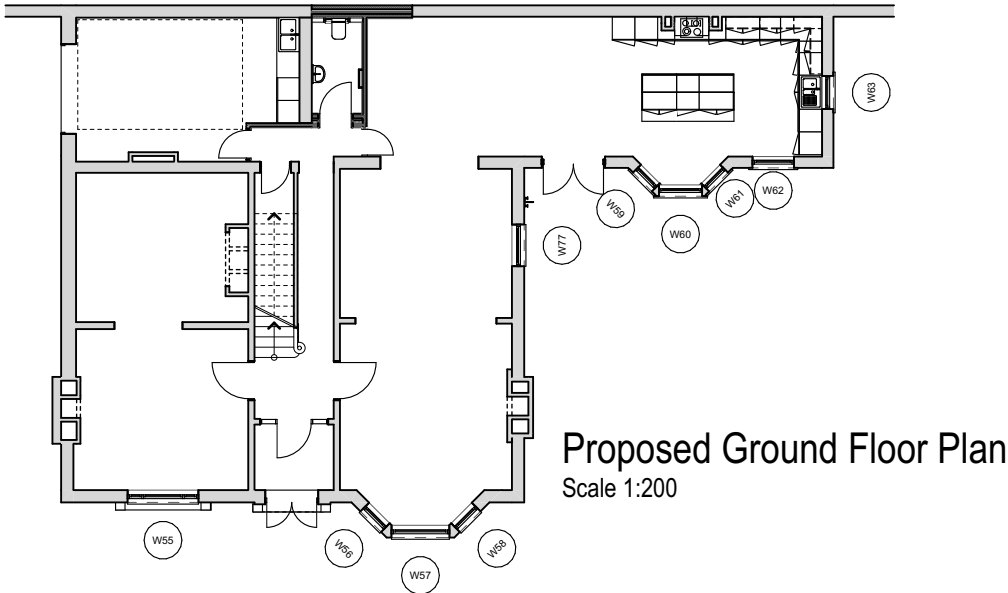

B	02.08.2022	Adding proposed floor plans and changing hatch of existing to red			
A	06.05.2022	Amending proposed drawings to reflect site conditions			
Ref	Date	Description			
CONSTRUCTION			Drawing Title	Drawing No.	
W66 Existing and Proposed			First Issue	Scale	D27.12-B
			07/01/2022	1:20@A2	
Project Details			ARCHITECTURE JULIEN DENIS AJD		
West Street			studio@architecturejd.co.uk		

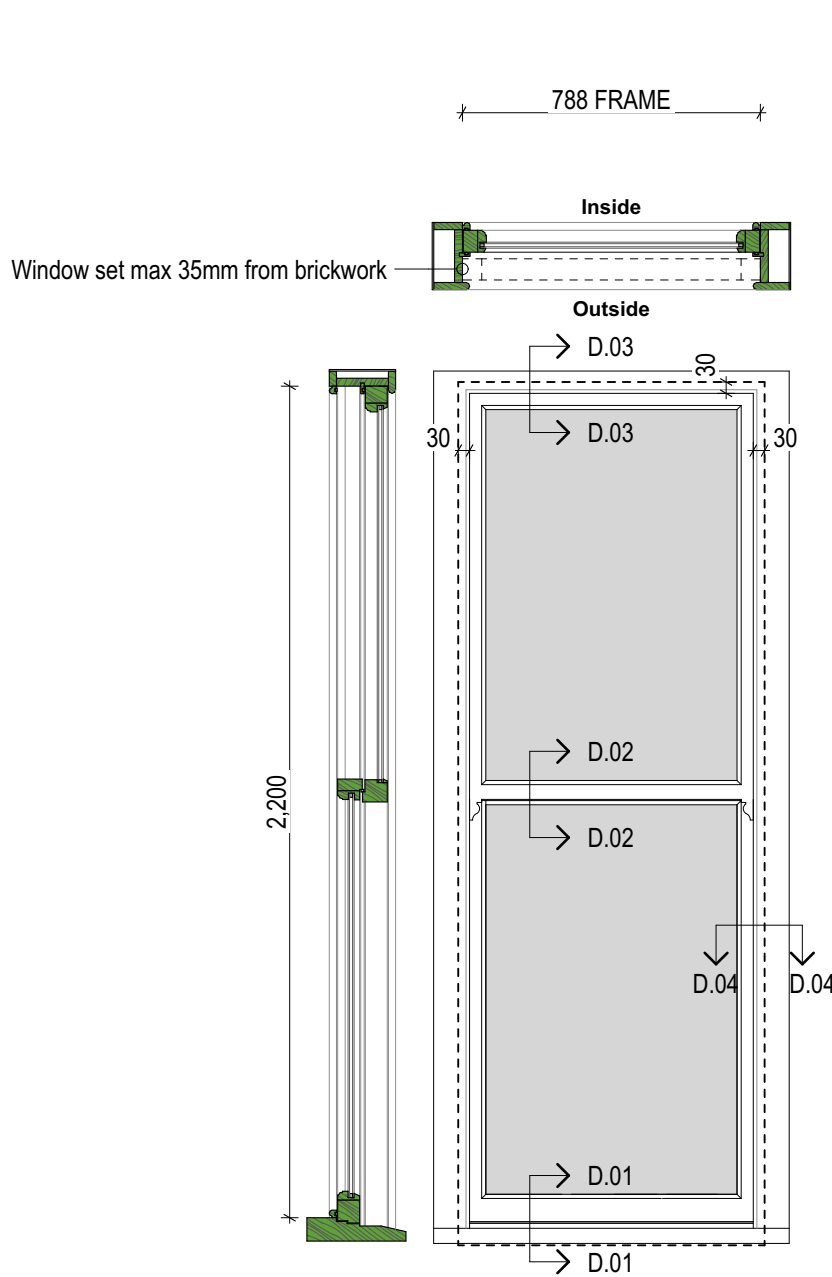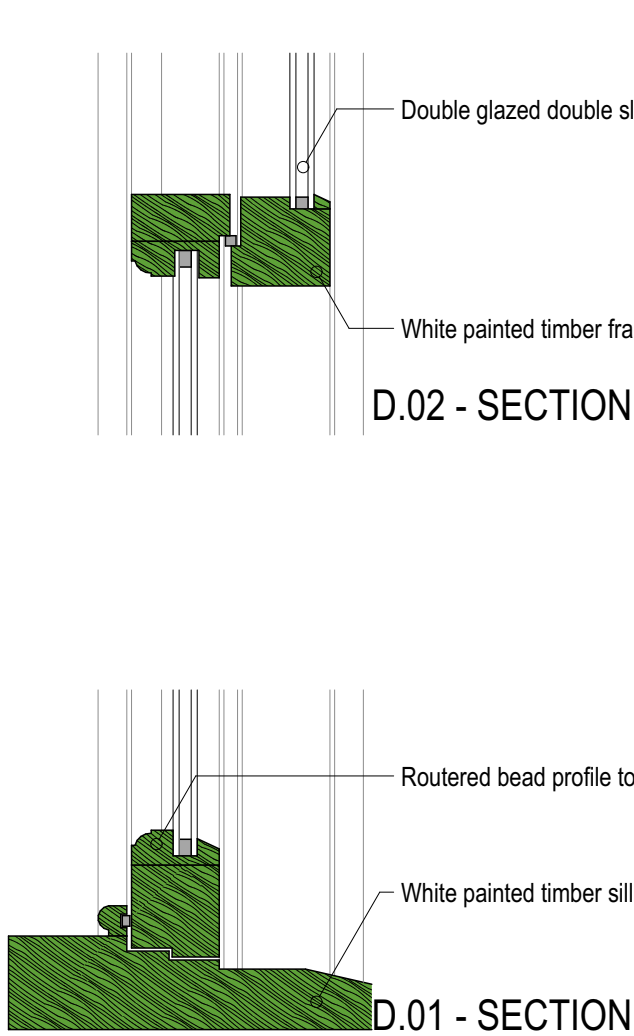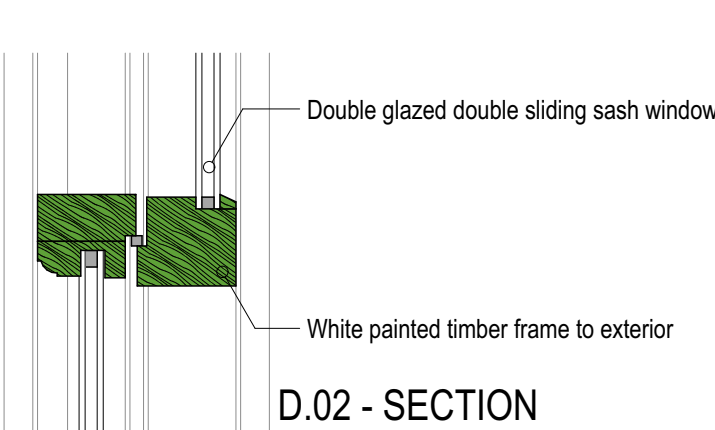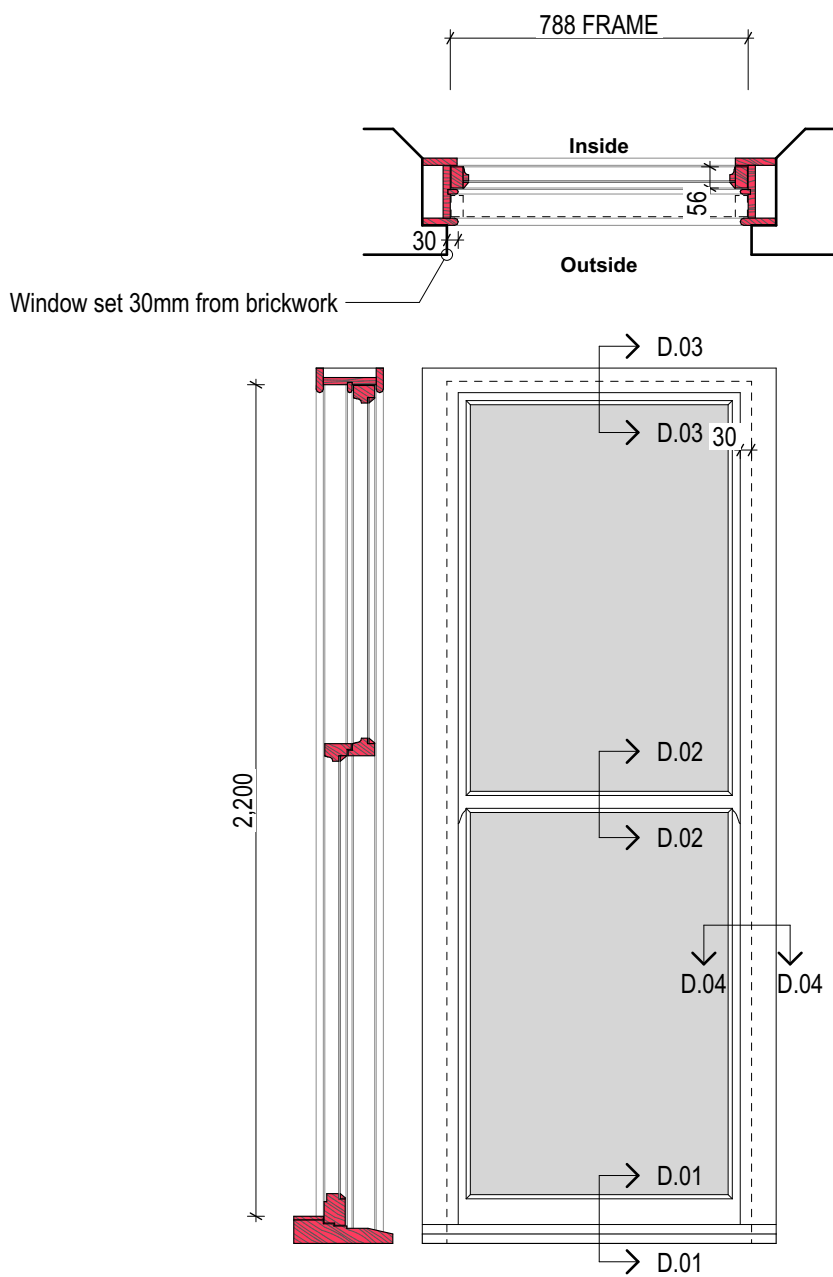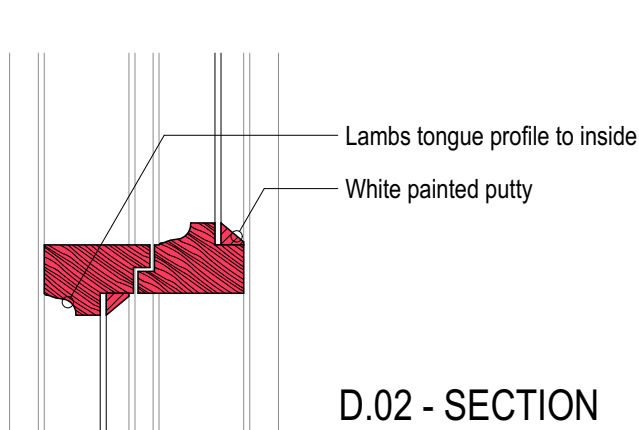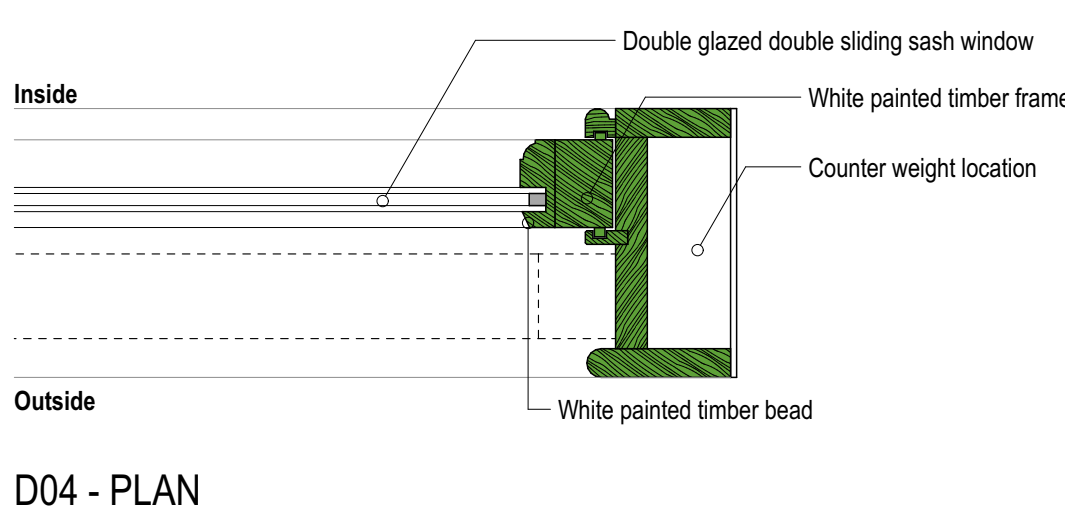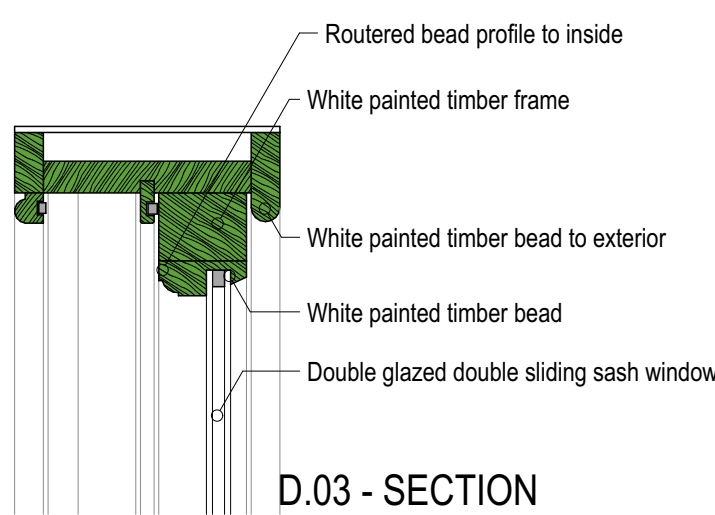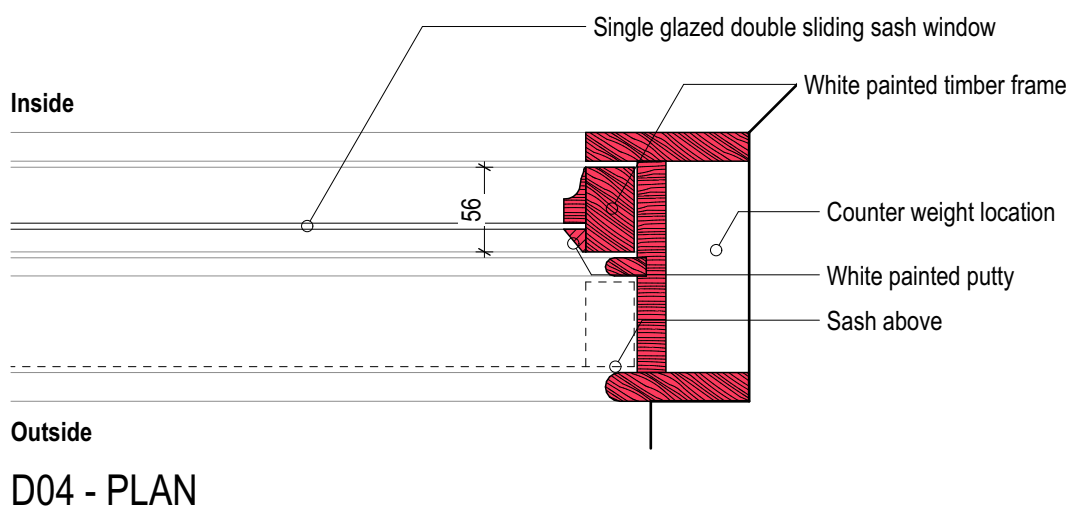
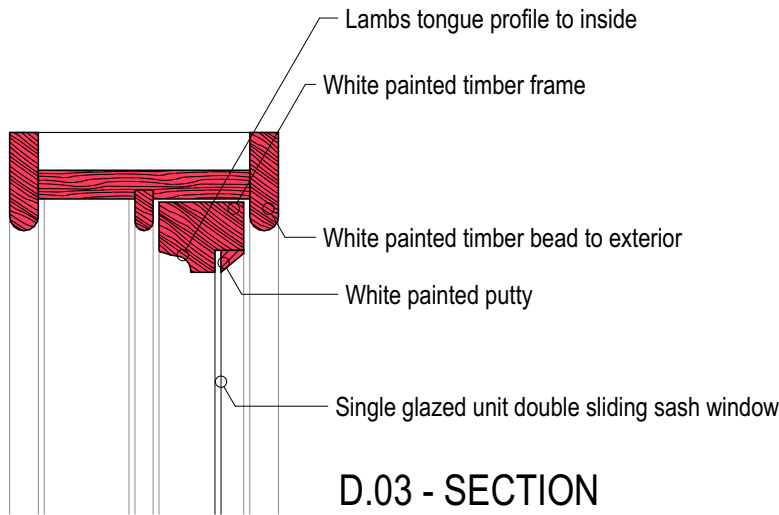


W67 - AS EXISTING











- Hardwood double sliding sash window set within brickwork reveal by 30mm. exposed frame
- Single glazed unit with lambs tongue bead to the interior, white painted putty to exterior
- 1 over 1 configuration
- 'Victorian style' horns to all windows (see illustration above ↑)

W67 - AS PROPOSED

- Hardwood double sliding sash window set within brickwork reveal with 35mm max. exposed frame
- Double glazed unit with routered timber bead to the interior
- 1 over 1 configuration
- 'Victorian style' horns to all windows (see illustration above ↑)

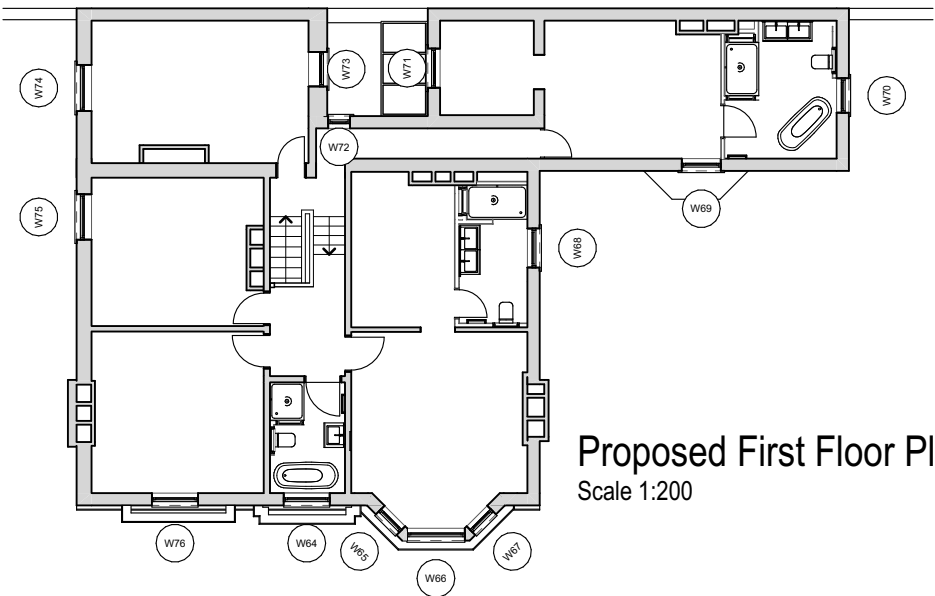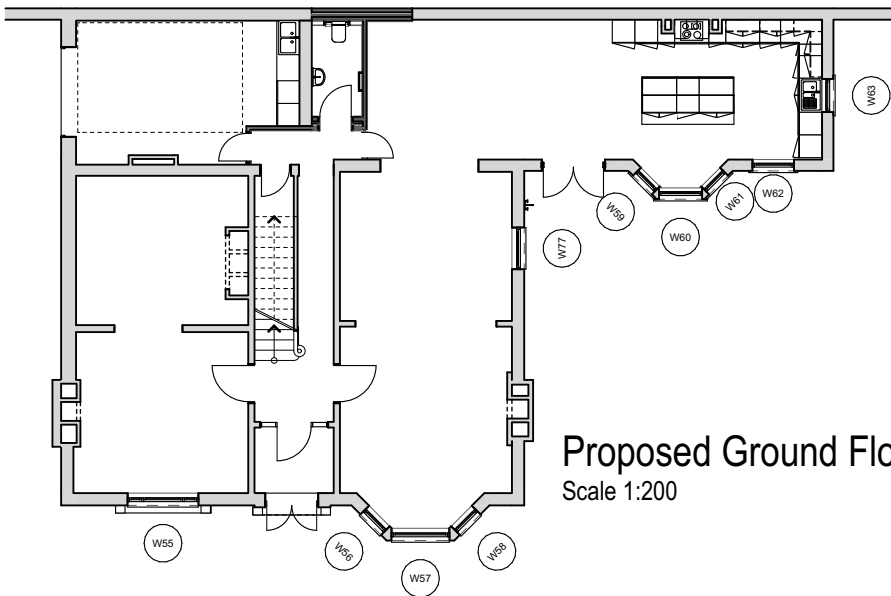

B	02.08.2022	Adding proposed floor plans and changing hatch of existing to red			
A	06.05.2022	Amending proposed drawings to reflect site conditions			
Ref	Date	Description			
CONSTRUCTION			Drawing Title	Drawing No.	
W67 Existing and Proposed			First Issue	Scale	D27.13-B
			07/01/2022	1:20@A2	
Project Details			ARCHITECTURE JULIEN DENIS AJD		
West Street			studio@architecturejd.co.uk		

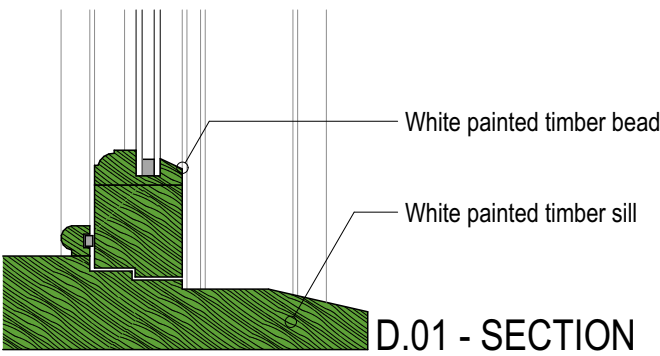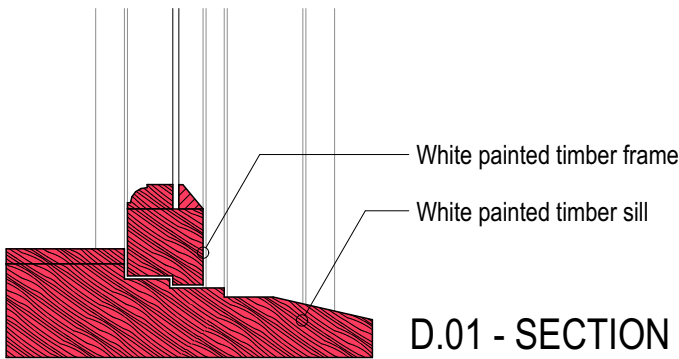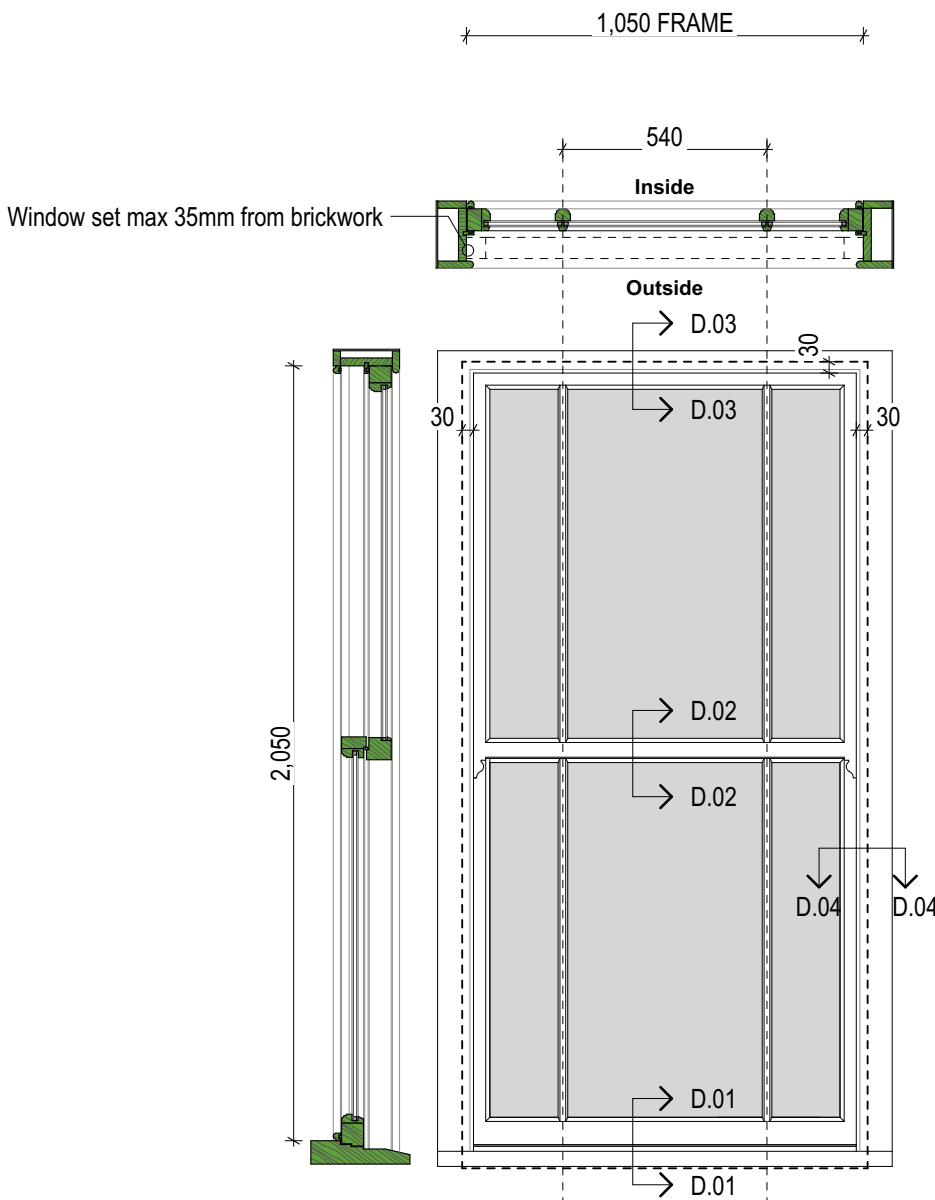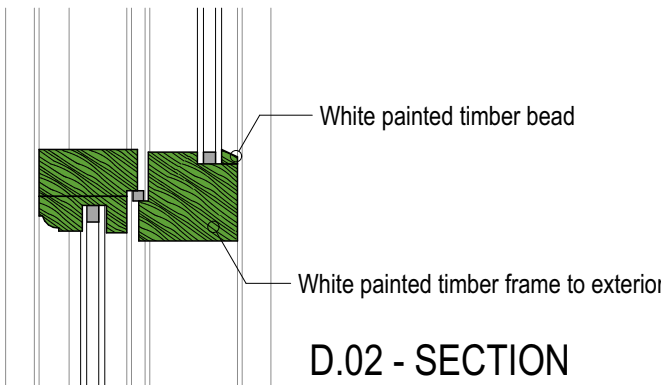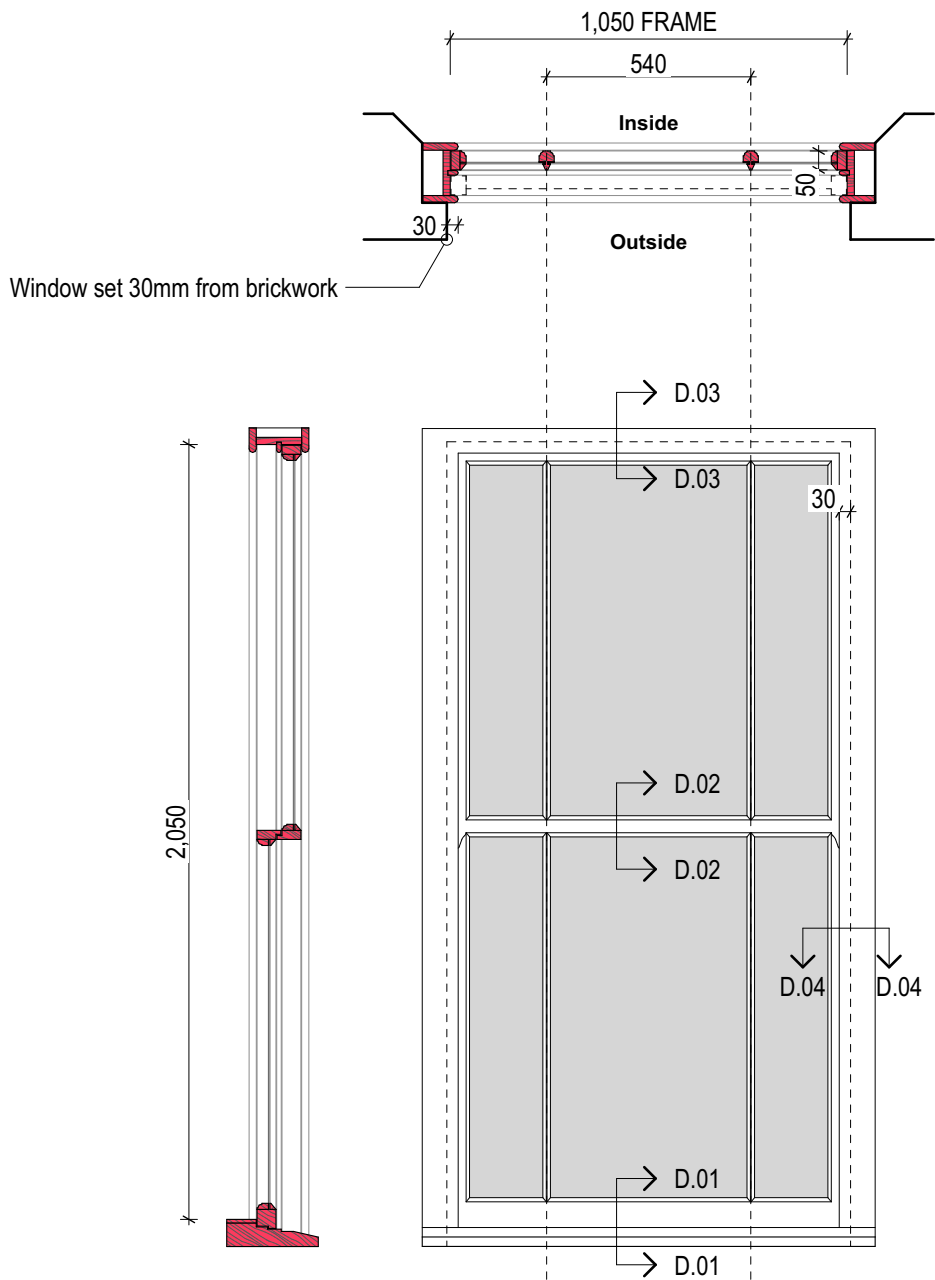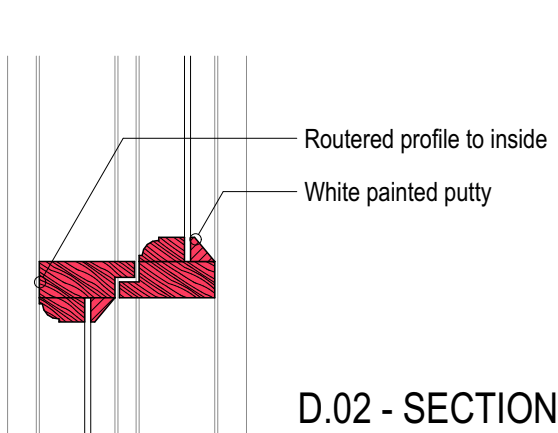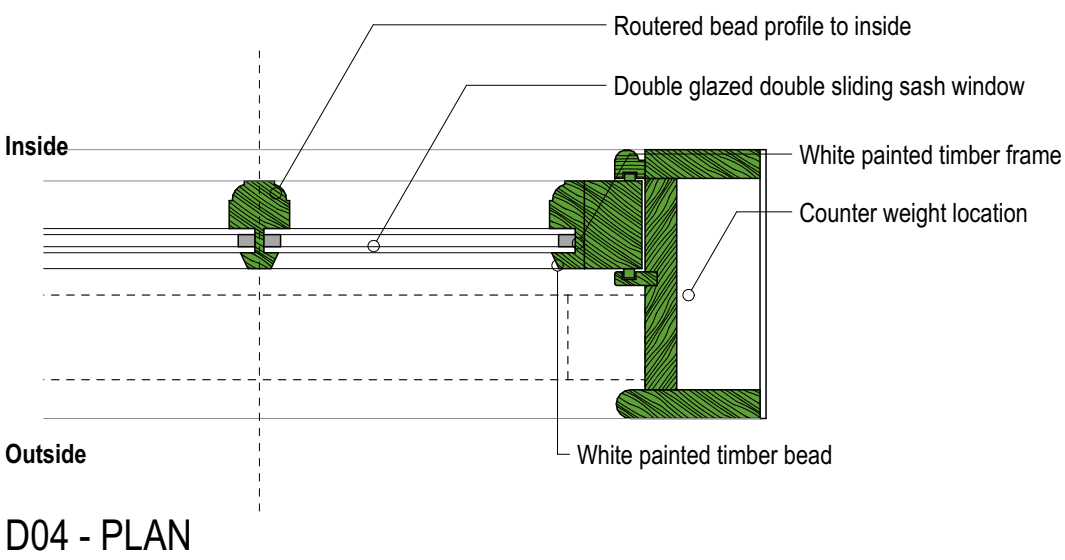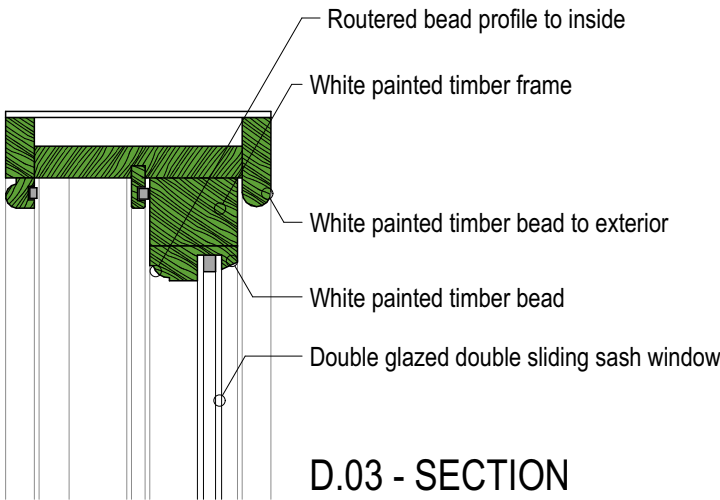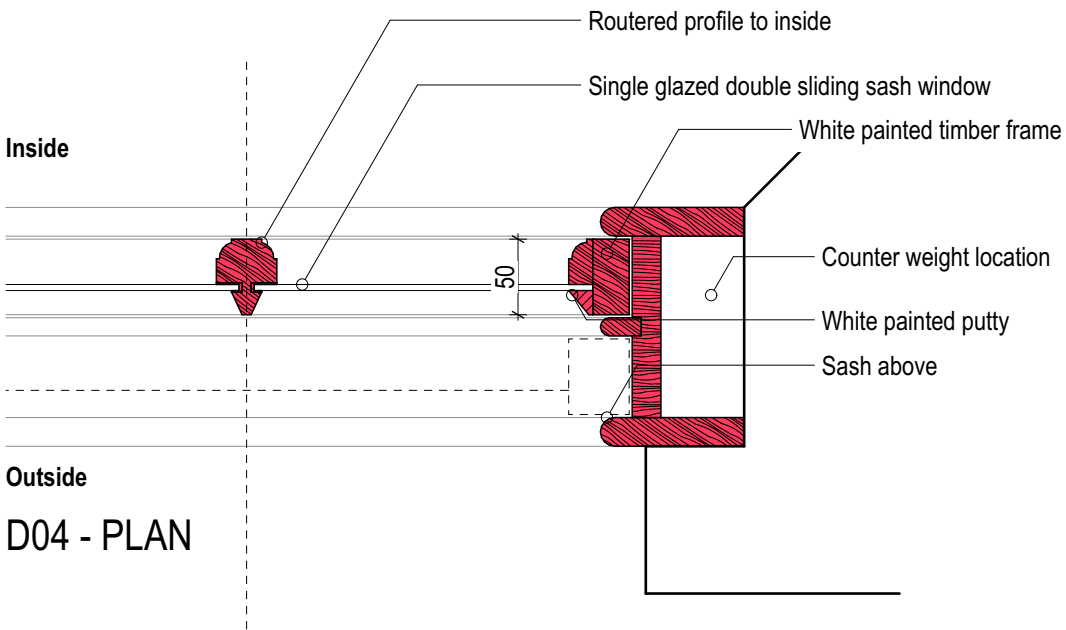
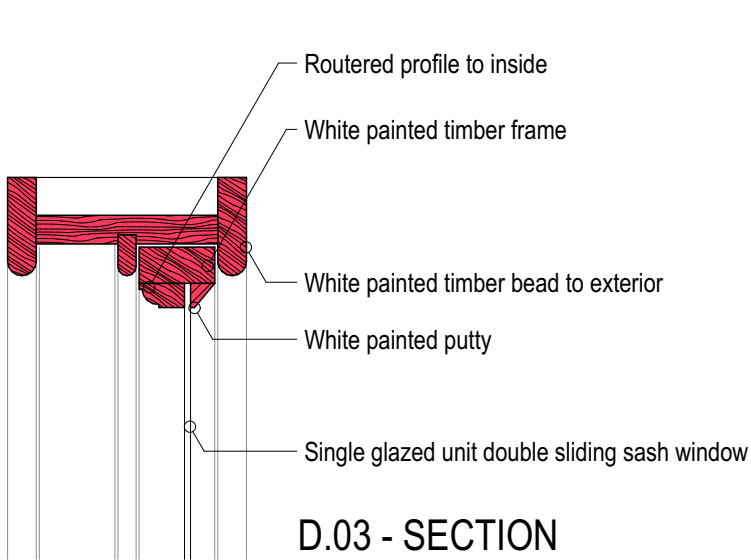


W68 - AS EXISTING










- Hardwood double sliding sash window set within brickwork reveal by 30mm. exposed frame
- Single glazed unit with lambs tongue bead to the interior, white painted putty to exterior
- 3 over 3 configuration
- 'Victorian style' horns to all windows (see illustration above ↑)

W68 - AS PROPOSED

- Hardwood double sliding sash window set within brickwork reveal with 35mm max. exposed frame
- Double glazed unit with routered bead to the interior
- 3 over 3 configuration
- 'Victorian style' horns to all windows (see illustration above ↑)

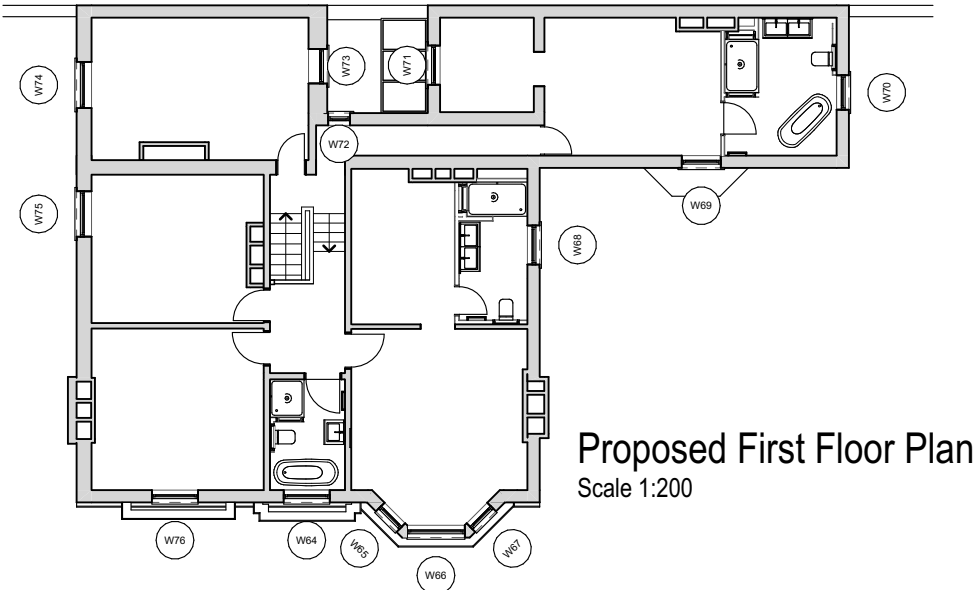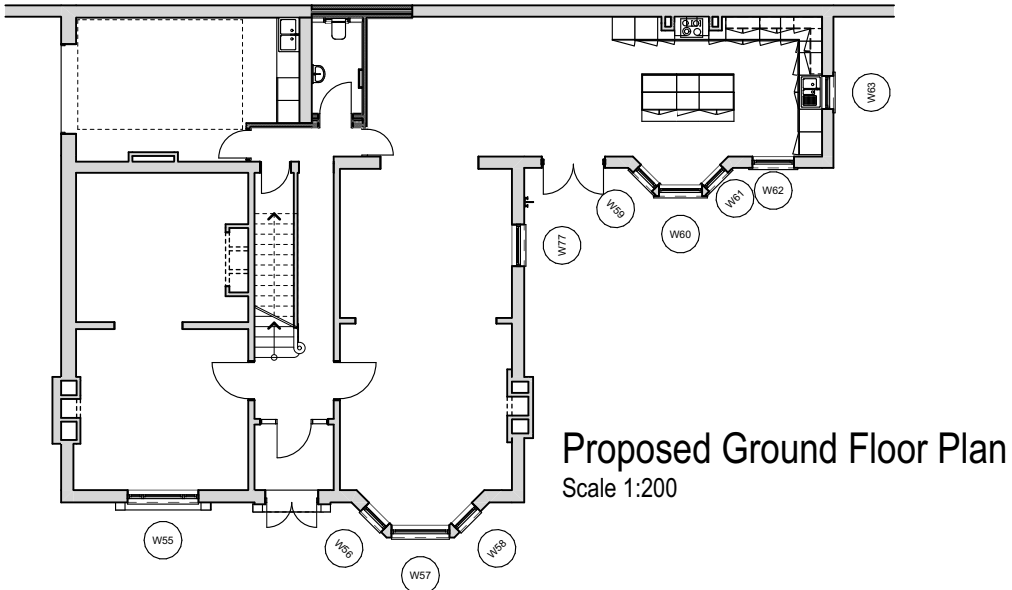


B	02.08.2022	Adding proposed floor plans and changing hatch of existing to red			
A	06.05.2022	Amending proposed drawings to reflect site conditions			
Ref	Date	Description			
CONSTRUCTION			Drawing Title	Drawing No.	
W68 Existing and Proposed			First Issue	Scale	D27.14-B
			07/01/2022	1:20@A2	
Project Details			ARCHITECTURE JULIEN DENIS AJD		
West Street			studio@architecturejd.co.uk		

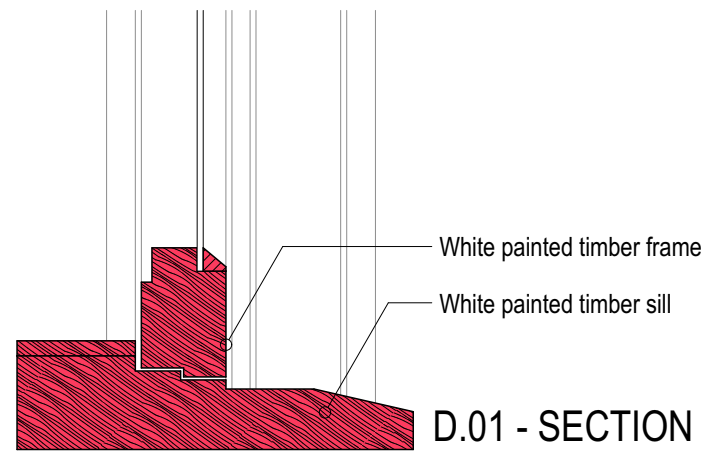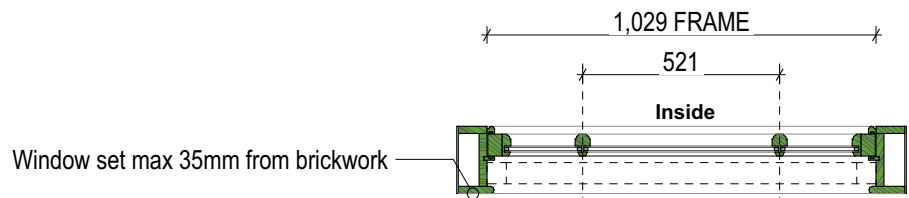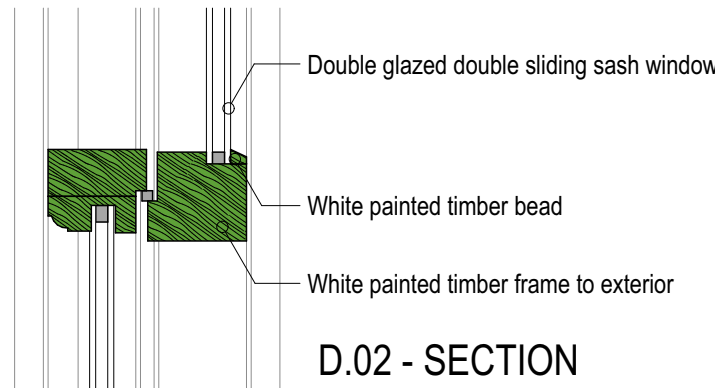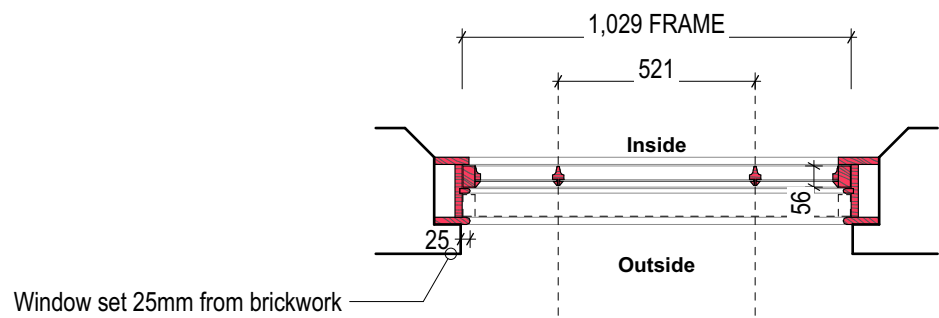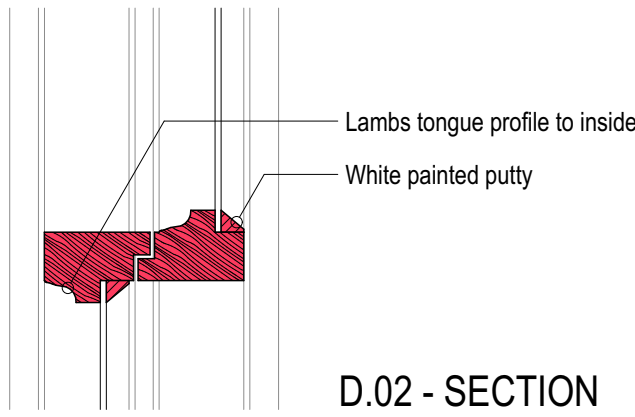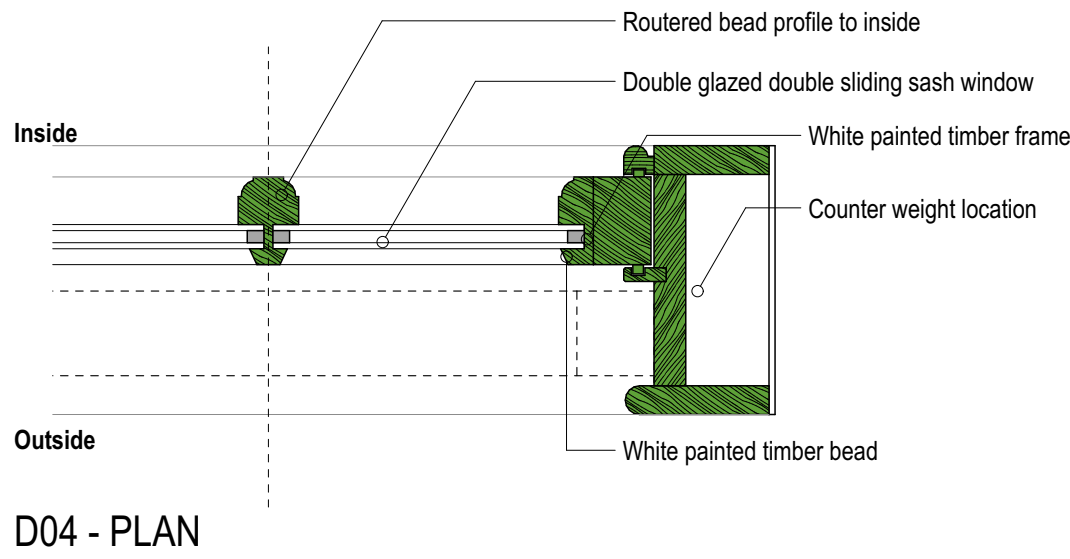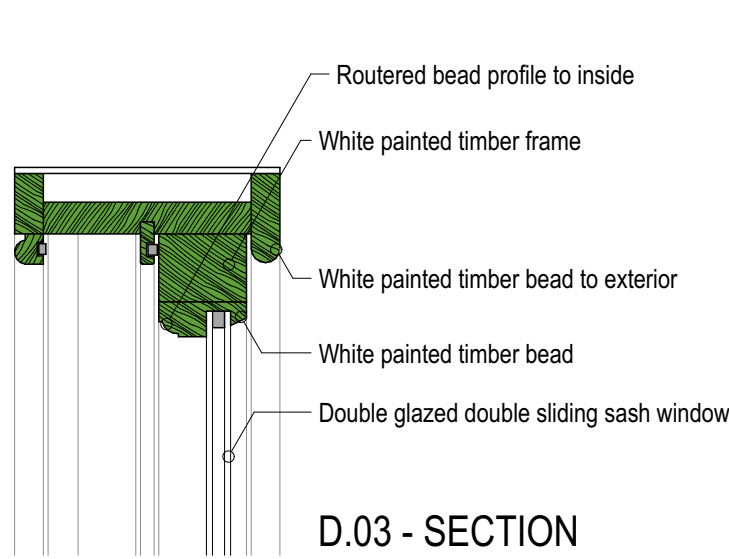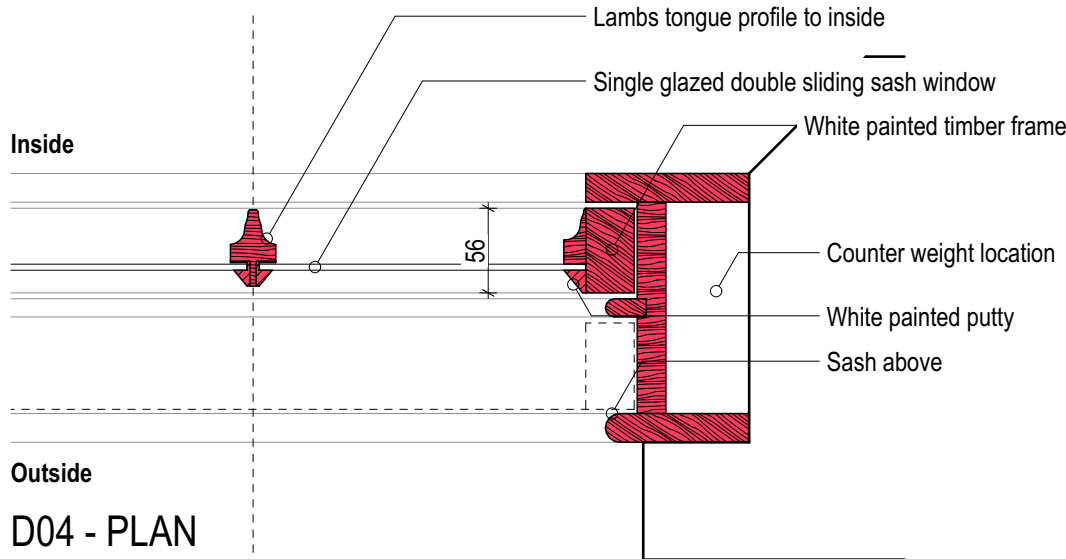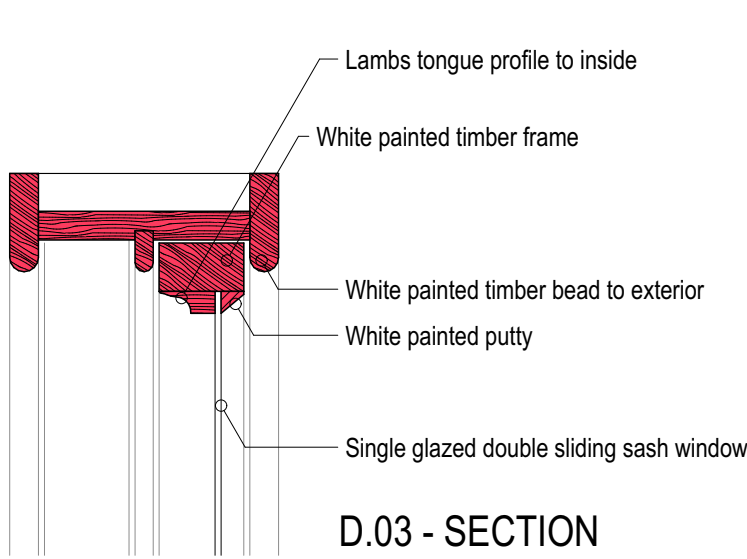


W69 - AS EXISTING

- Hardwood double sliding sash window set within brickwork reveal by 25mm. exposed frame
- Single glazed unit with lambs tongue bead to the interior, white painted putty to exterior
- 3 over 3 configuration
- 'Victorian style' horns to all windows (see illustration above ↑)

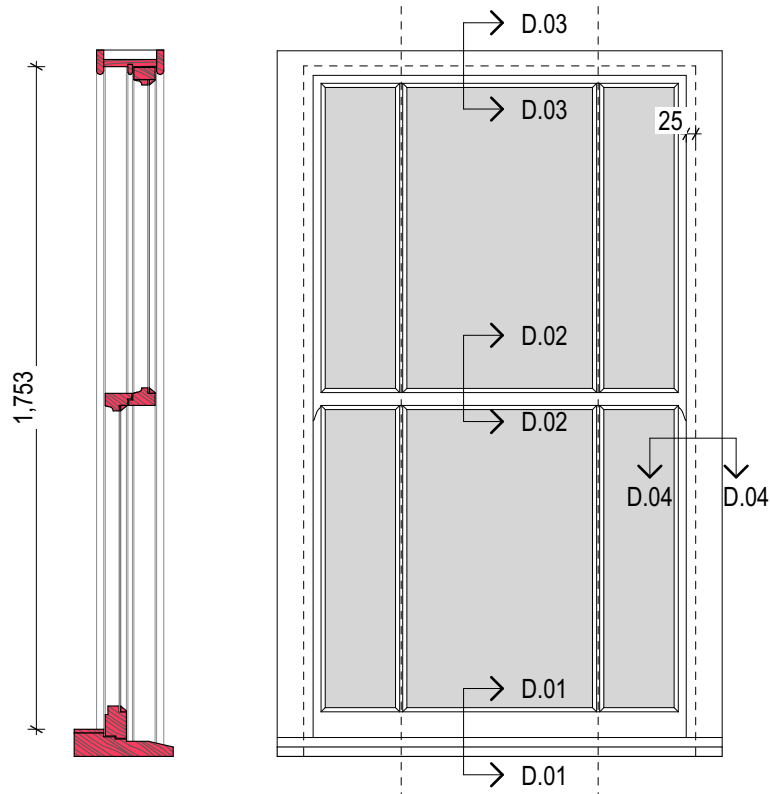


W69 - Elevation
Scale 1:20


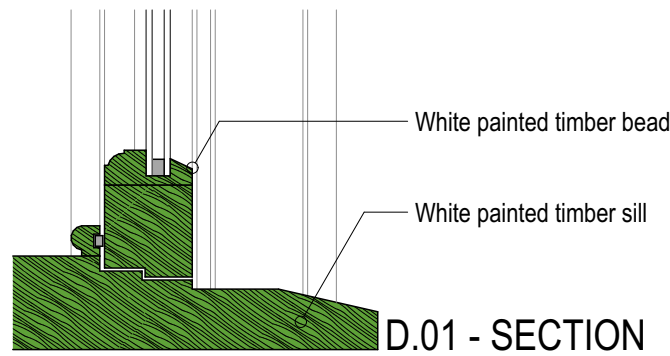


W69 - AS PROPOSED










- Hardwood double sliding sash window set within brickwork reveal with 35mm max. exposed frame
- Double glazed unit with routed bead to the interior
- 3 over 3 configuration
- W69 to have a fixed bottom sash and act as a guard to adhere to Part K, BS 6399 and BS6180
- 'Victorian style' horns to all windows (see illustration above ↑)

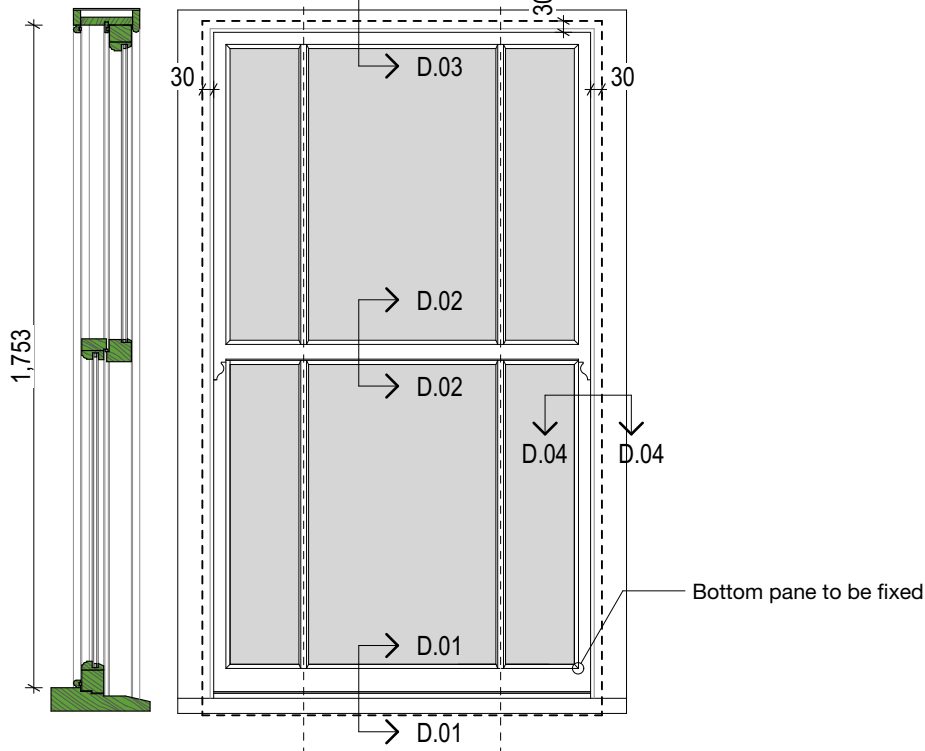

W69 - Elevation
Scale 1:20

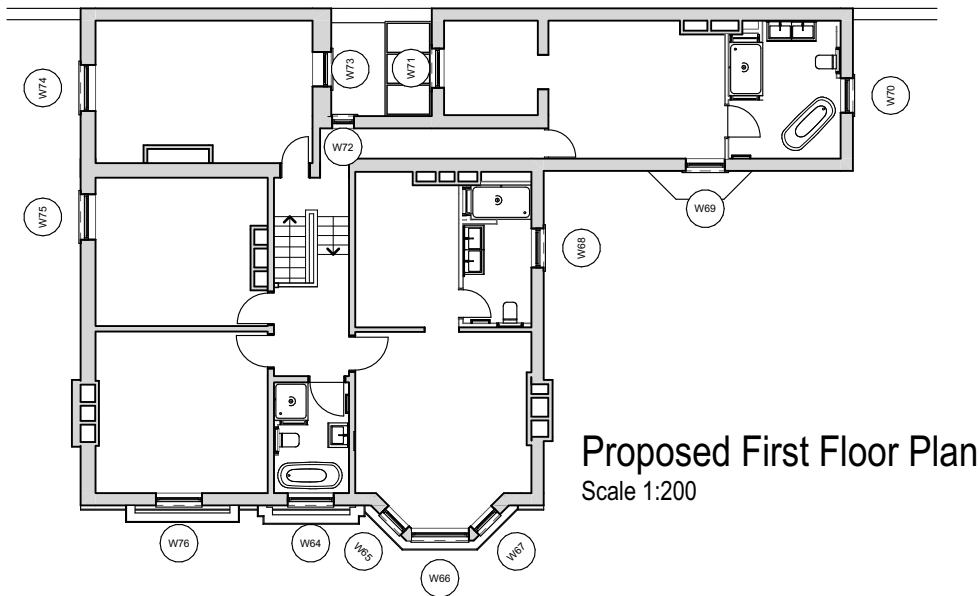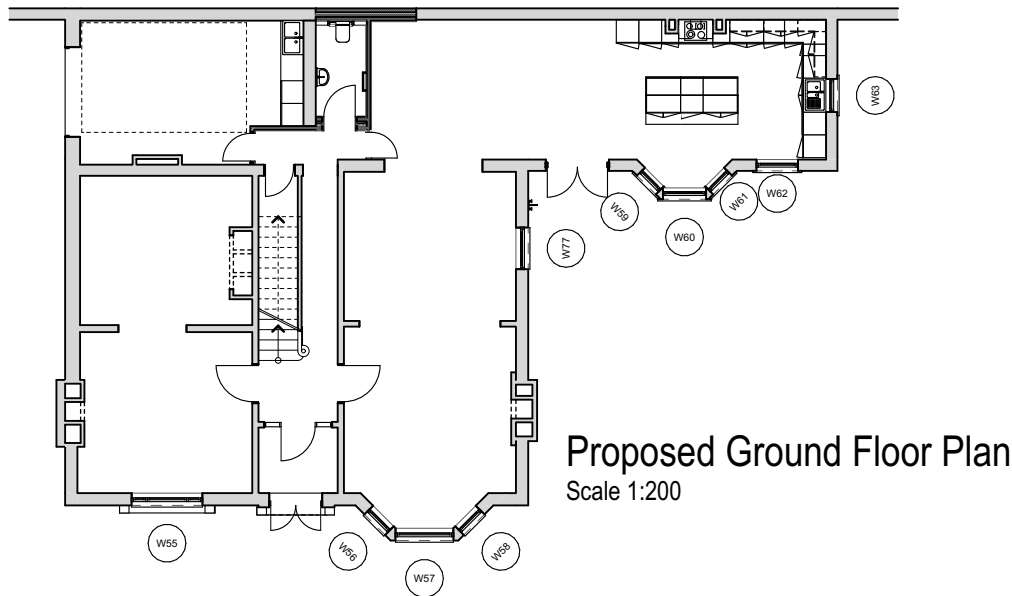


C	02.08.2022	Adding proposed floor plans and changing hatch of existing to red		
B	06.05.2022	Amending proposed drawings to reflect site conditions		
A	23/02/2022	Adding bottom pane to be fixed label to adhere to Part K		
Ref	Date	Description		
CONSTRUCTION		Drawing Title	First Issue	Drawing No.
W69 Existing and Proposed			07/01/2022	D27.15-C
		Scale	1:20@A2	
Project Details		ARCHITECTURE JULIEN DENIS AJD		
West Street		studio@architecturejd.co.uk		

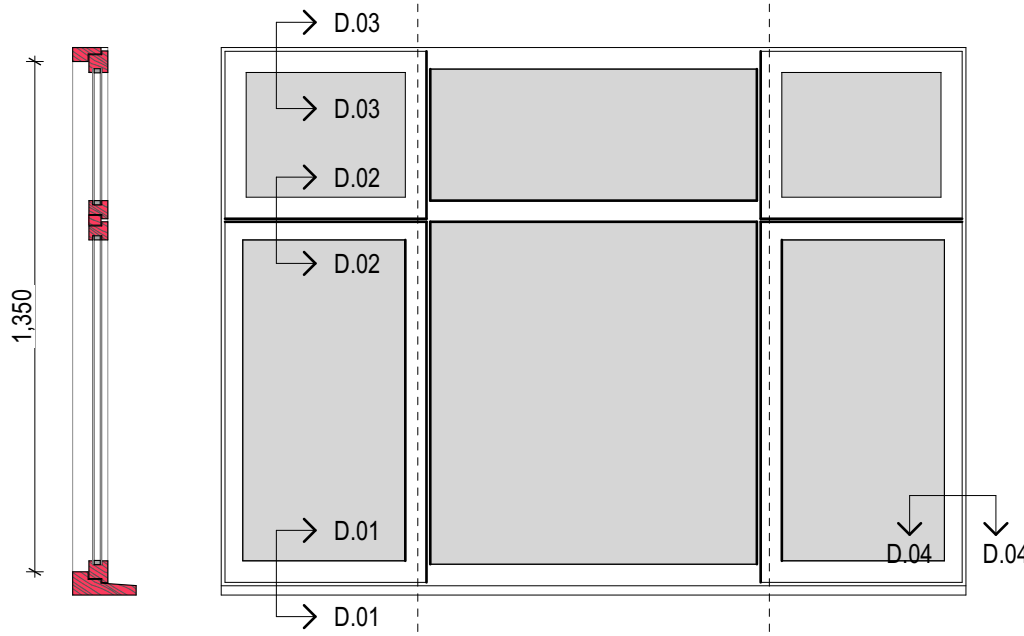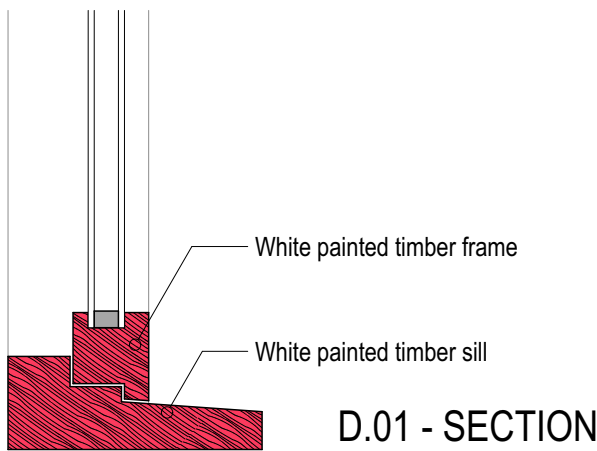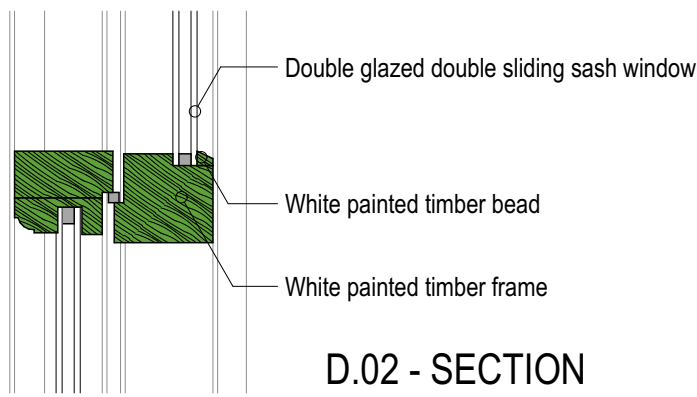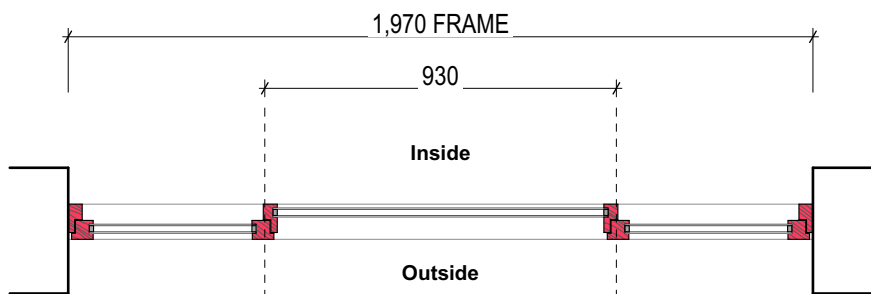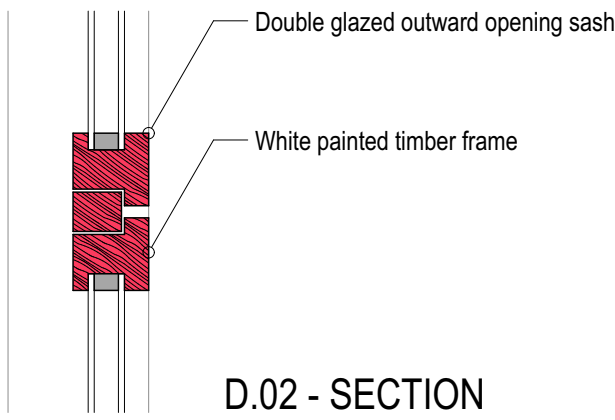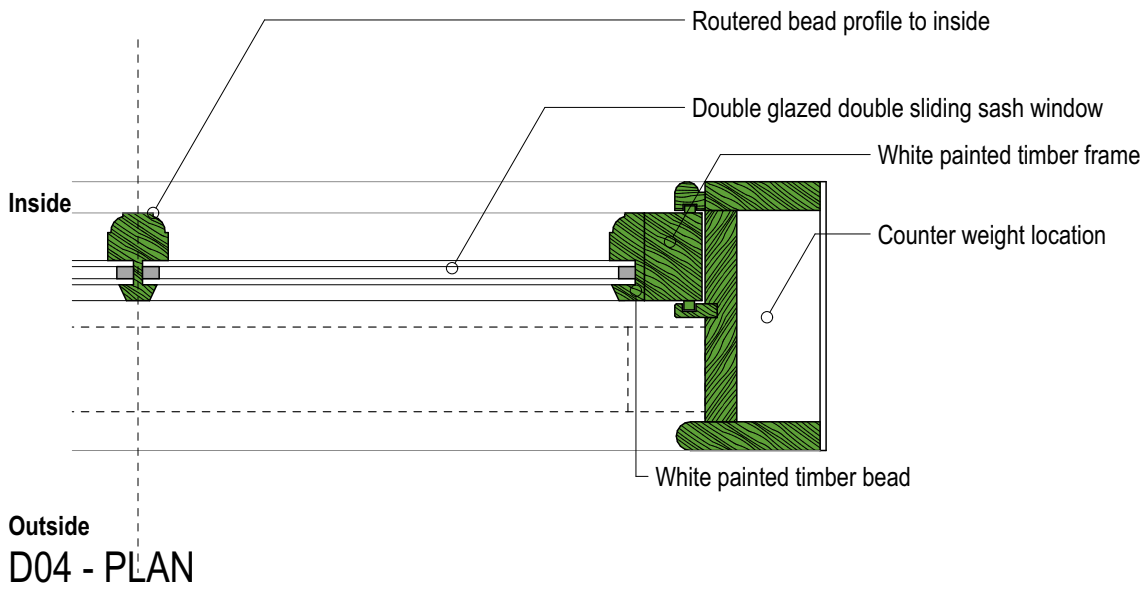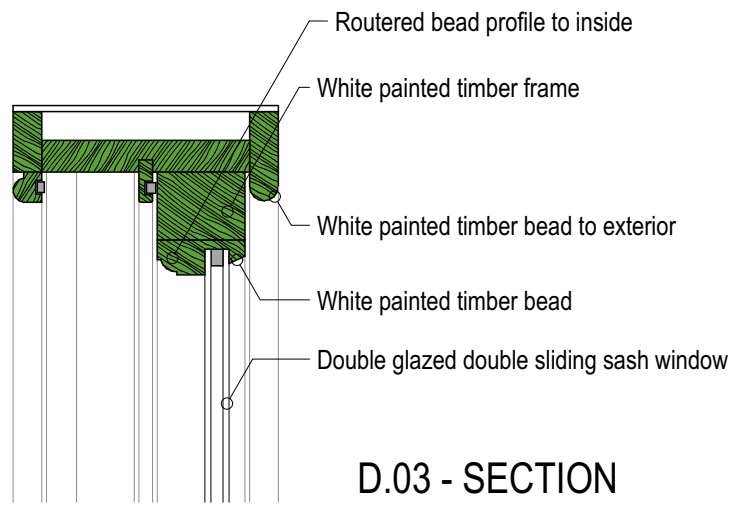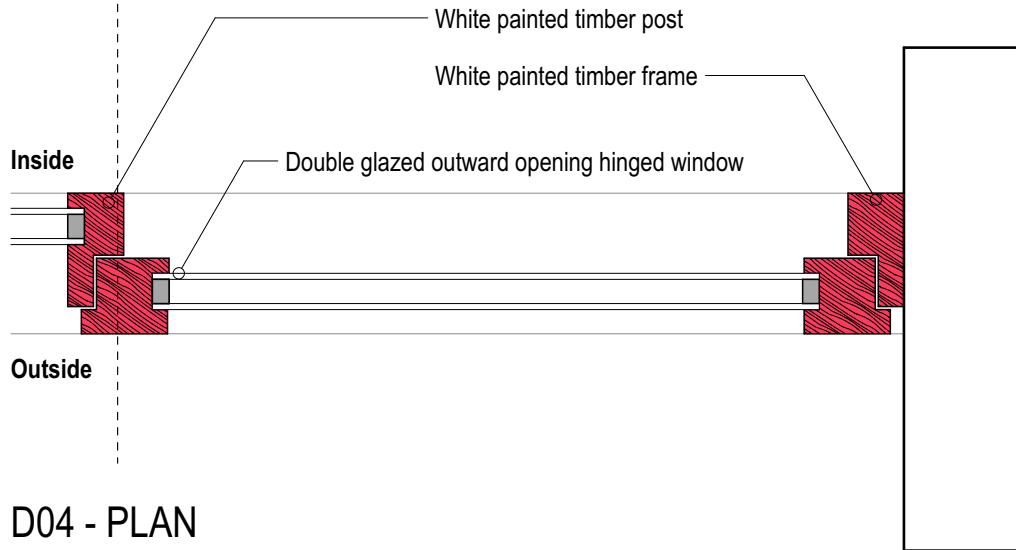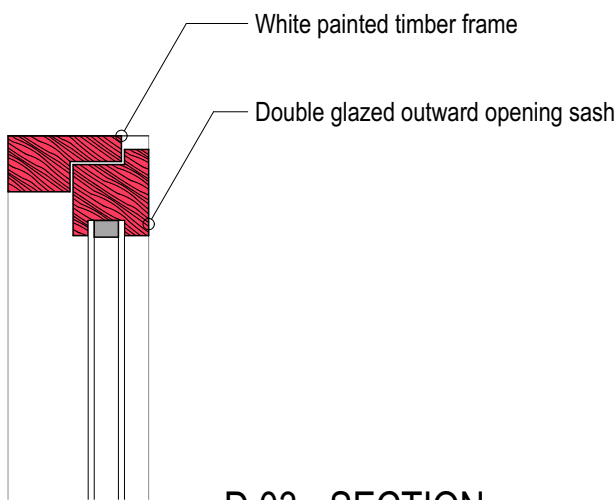

W70 - AS EXISTING


- Modern casements to be replaced

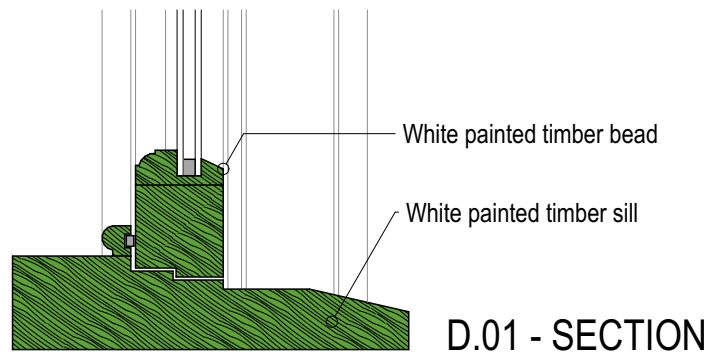

W70 - AS PROPOSED



- Hardwood double sliding sash window set within brickwork reveal with 35mm max. exposed frame
- Double glazed unit with Routed bead to the interior
- 3 over 3 configuration
- "Victorian style" horns to all windows (see illustration above ↑)

Window set max 35mm from brickwork











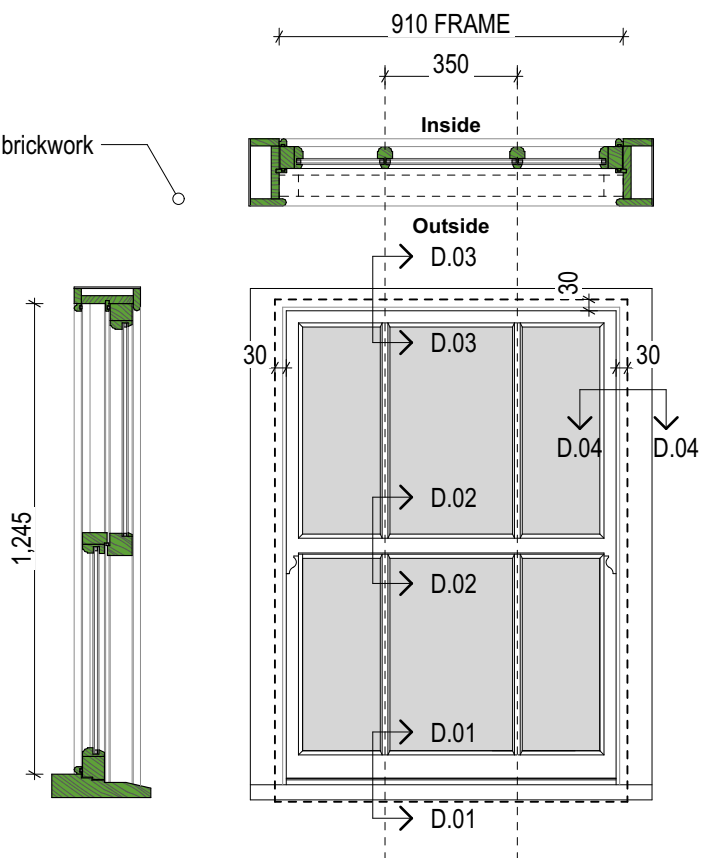


W70 - Elevation

Scale 1:20

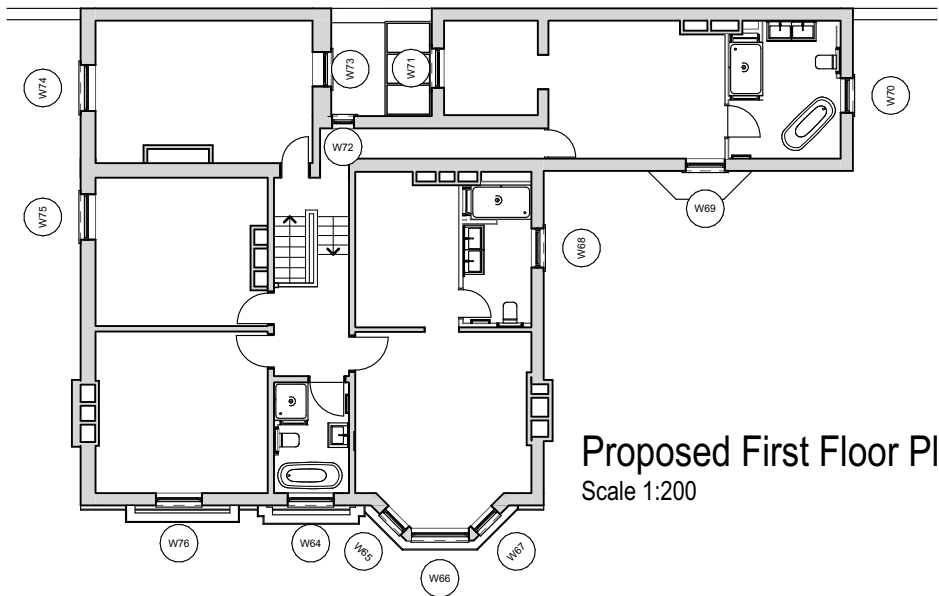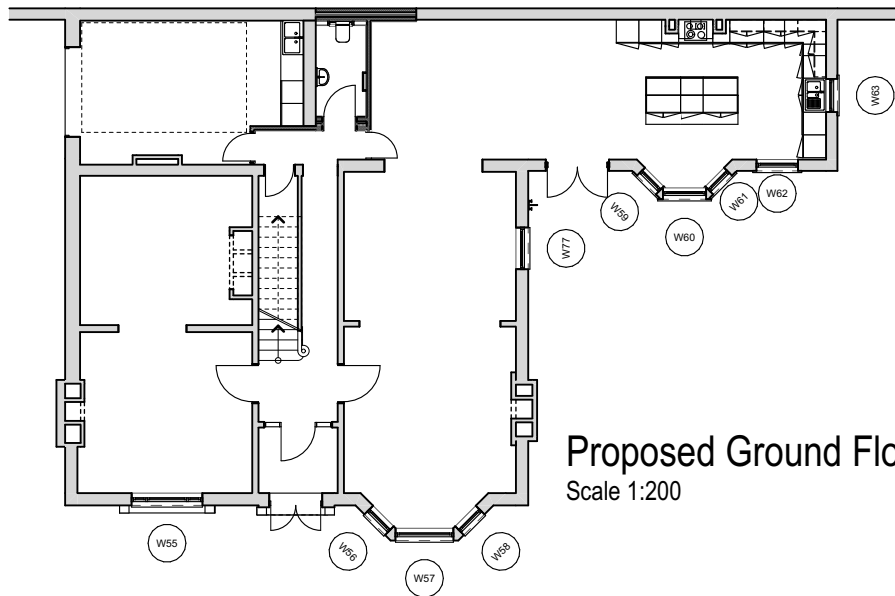

B	02.08.2022	Adding proposed floor plans and changing hatch of existing to red			
A	06.05.2022	Amending proposed drawings to reflect site conditions			
Ref	Date	Description			
CONSTRUCTION			Drawing Title	First Issue	Drawing No.
W70 Existing and Proposed			07/01/2022	Scale 1:20@A2	D27.16-B
West Street			Project Details	ARCHITECTURE JULIEN DENIS AJD	
				studio@architecturejd.co.uk	

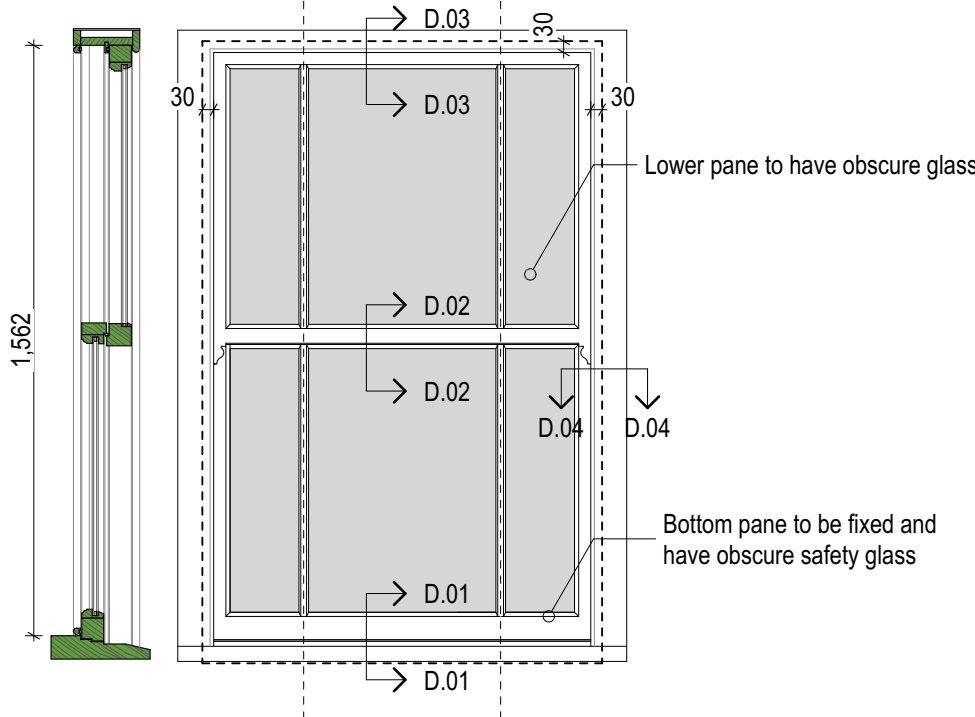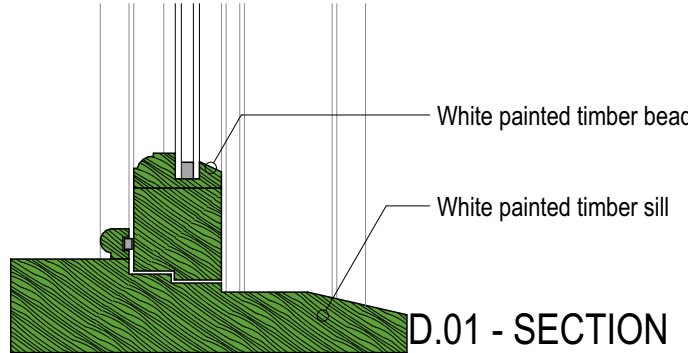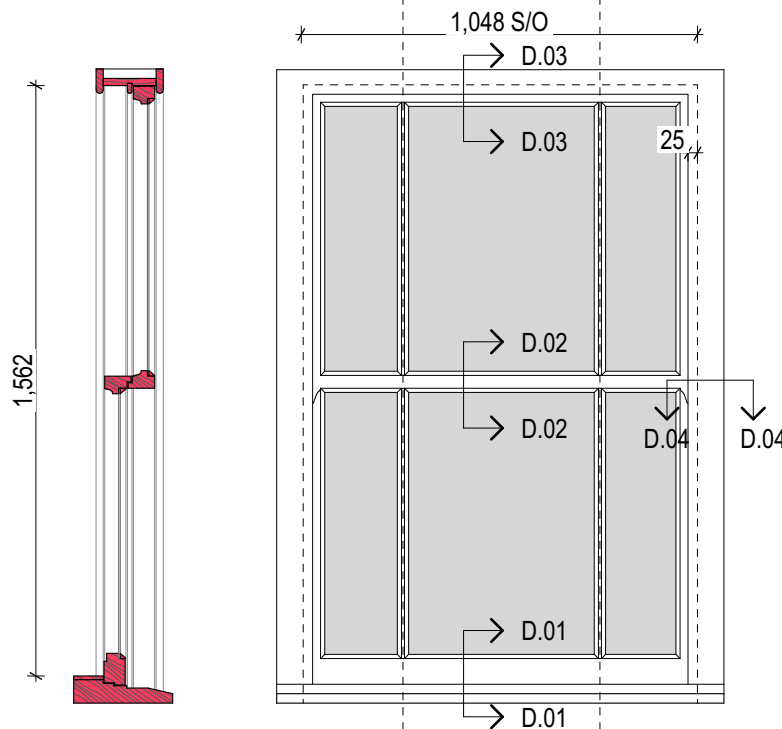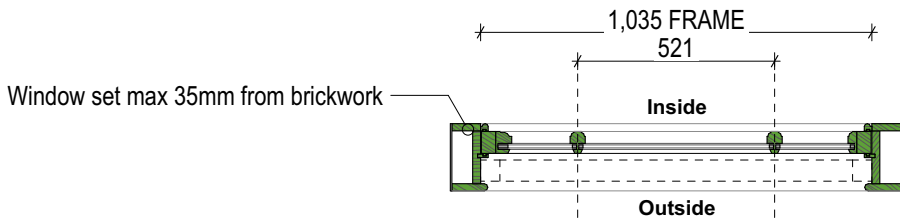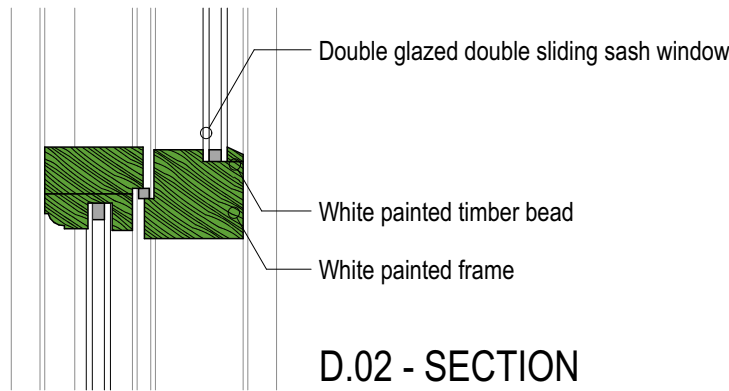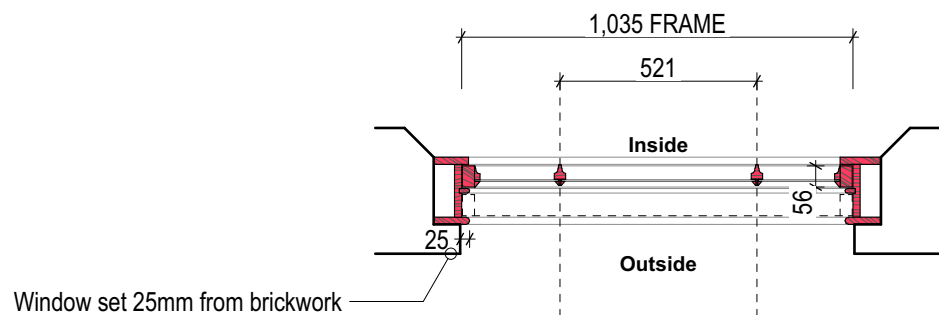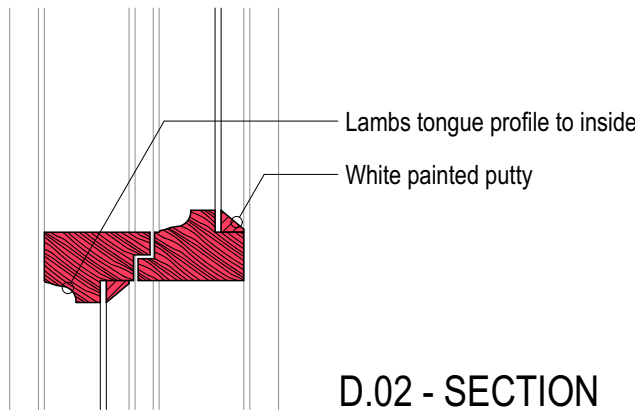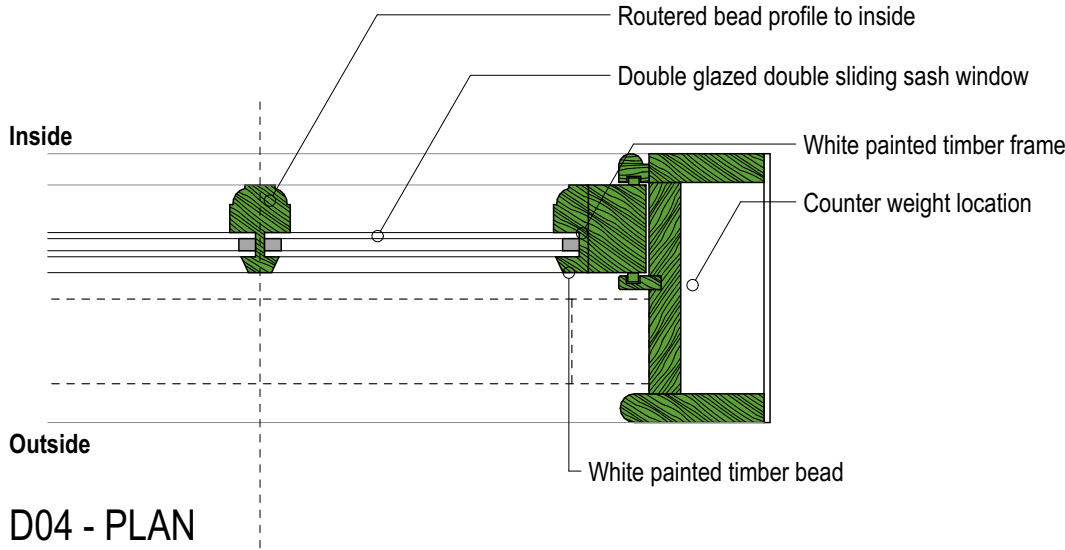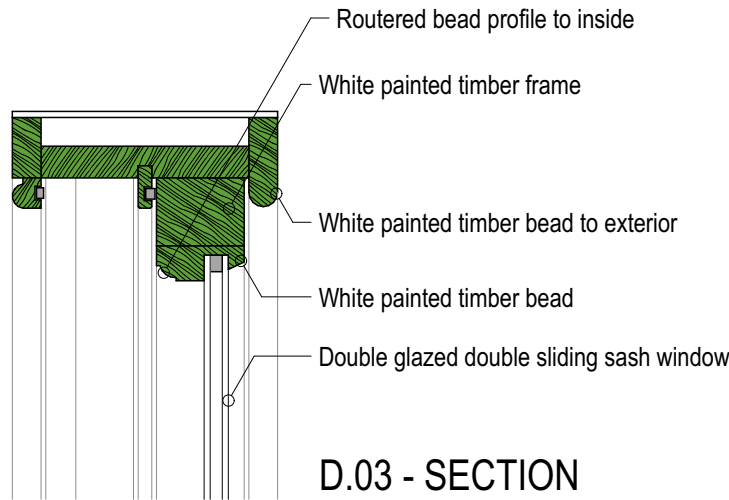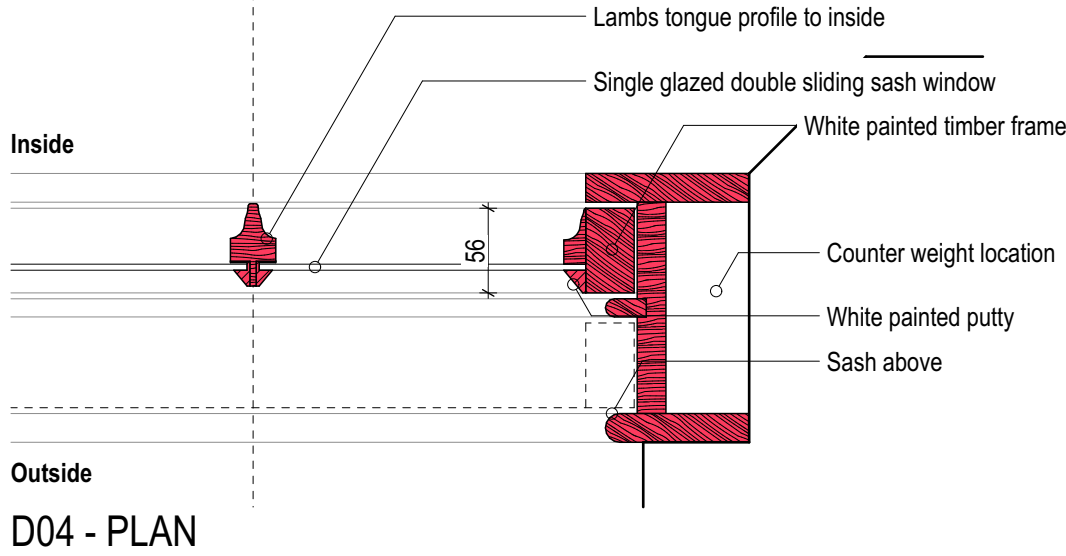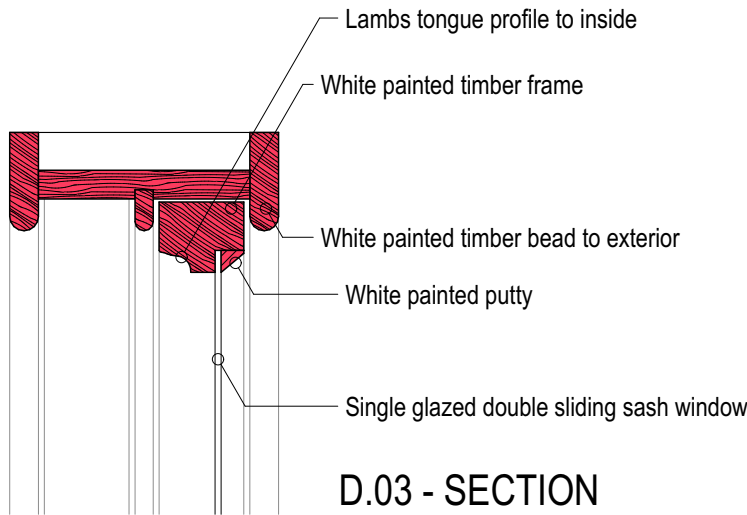

W71 - AS EXISTING



- Hardwood double sliding sash window set within brickwork reveal by 25mm. exposed frame
- Single glazed unit with lambs tongue bead to the interior, white painted putty to exterior
- 3 over 3 configuration
- 'Victorian style' horns to all windows (see illustration above ↑)

W71 - AS PROPOSED








- Hardwood double sliding sash window set within brickwork reveal with 35mm max. exposed frame
- Double glazed unit with Routed bead to the interior
- 3 over 3 configuration
- W71 to have a fixed bottom sash and act as a guard to adhere to Part K, BS 6399 and BS6180
- 'Victorian style' horns to all windows (see illustration above ↑)

W71 - Elevation
Scale 1:20

W71 - Elevation
Scale 1:20

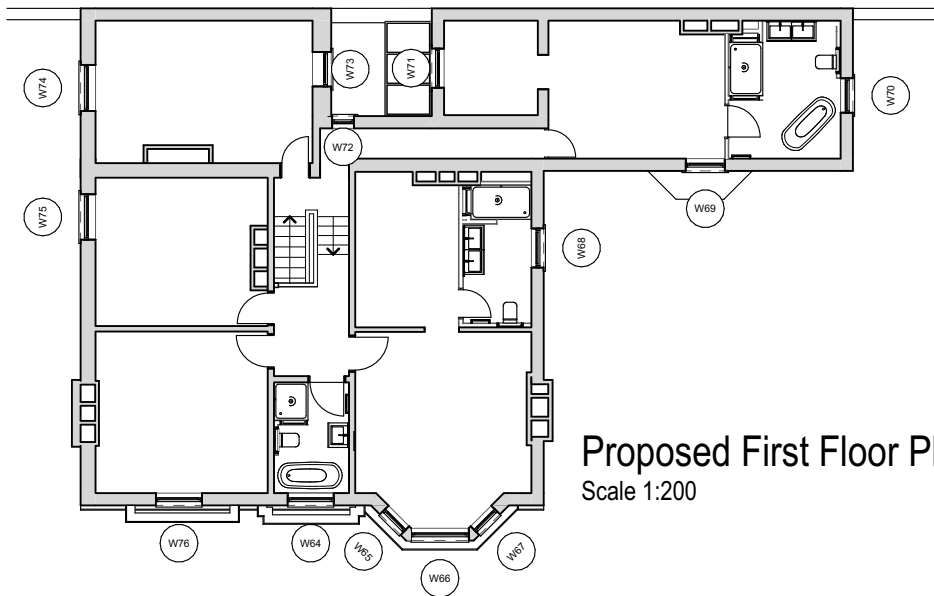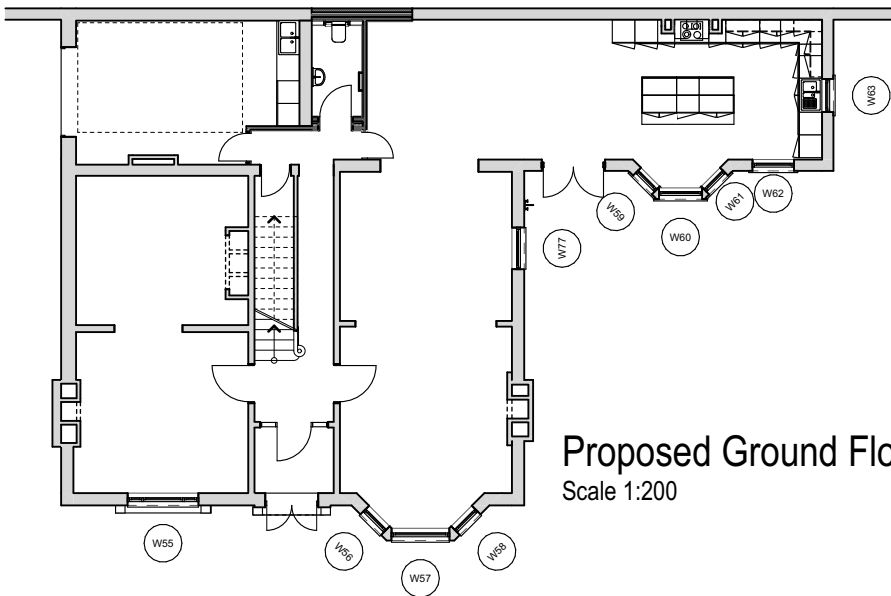


D	02.08.2022	Adding proposed floor plans and changing hatch of existing to red
C	06.05.2022	Amending proposed drawings to reflect site conditions
B	21/03/2022	Adding obscure safety glass note
A	23/02/2022	Adding bottom pane to be fixed label to adhere to Part K
Ref	Date	Description
CONSTRUCTION		Drawing Title
W71 Existing and Proposed		Drawing No. D27.17-D
Project Details		First Issue 07/01/2022 Scale 1:20@A2
West Street		ARCHITECTURE JULIEN DENIS AJD studio@architecturejd.co.uk

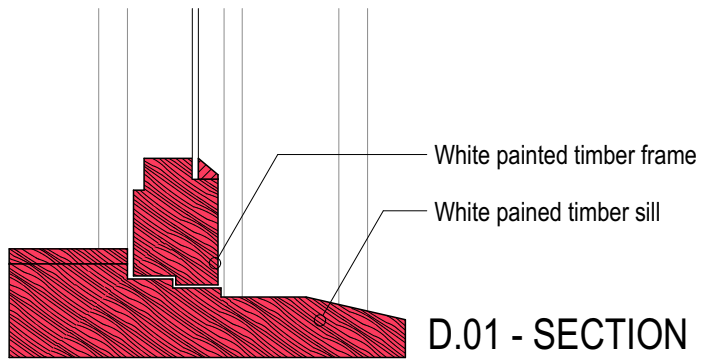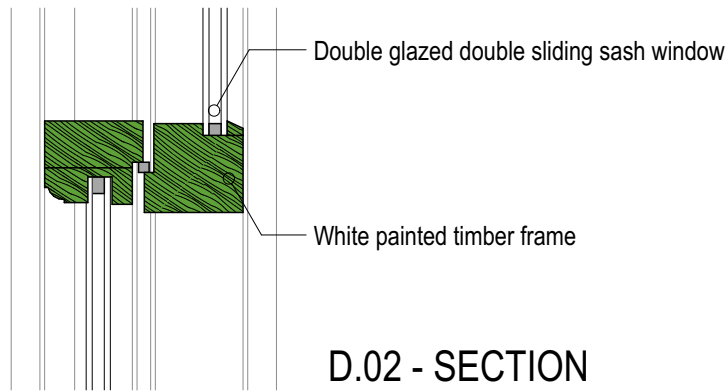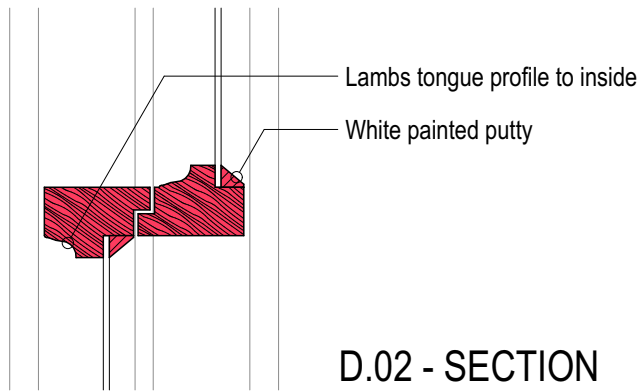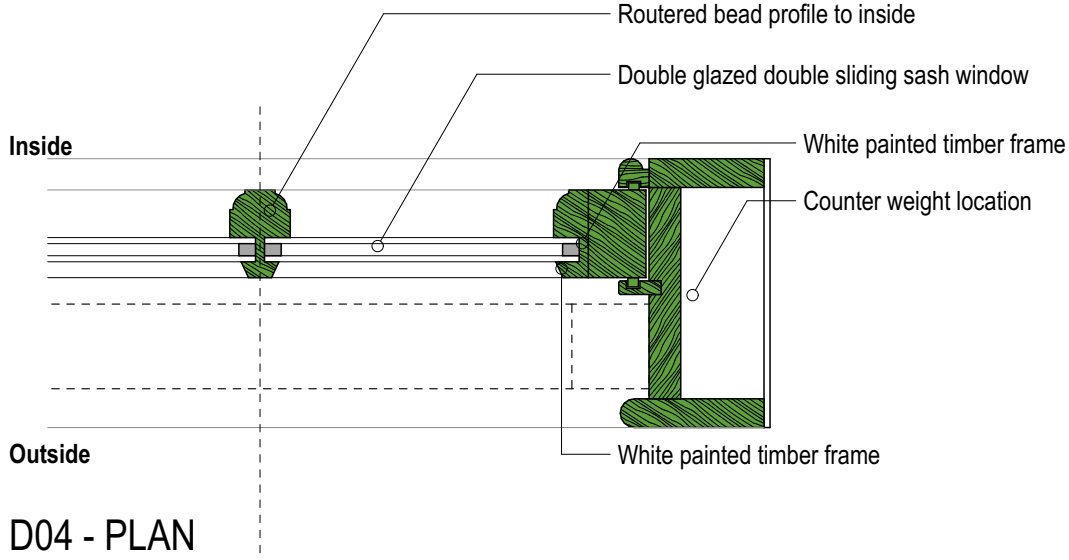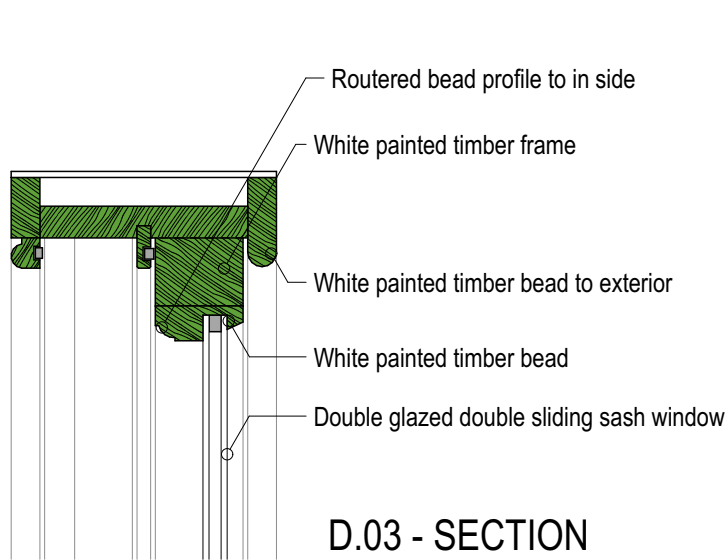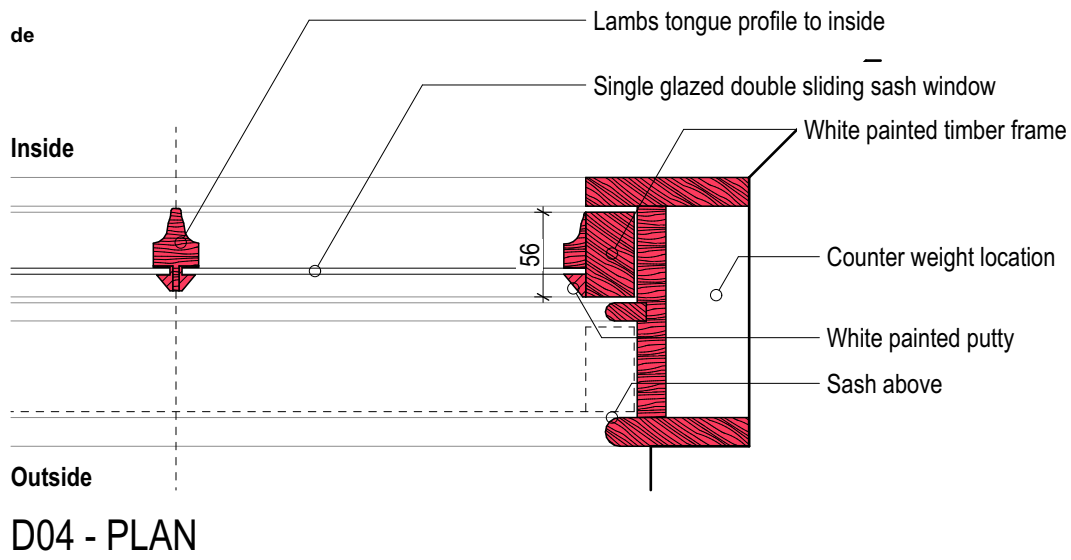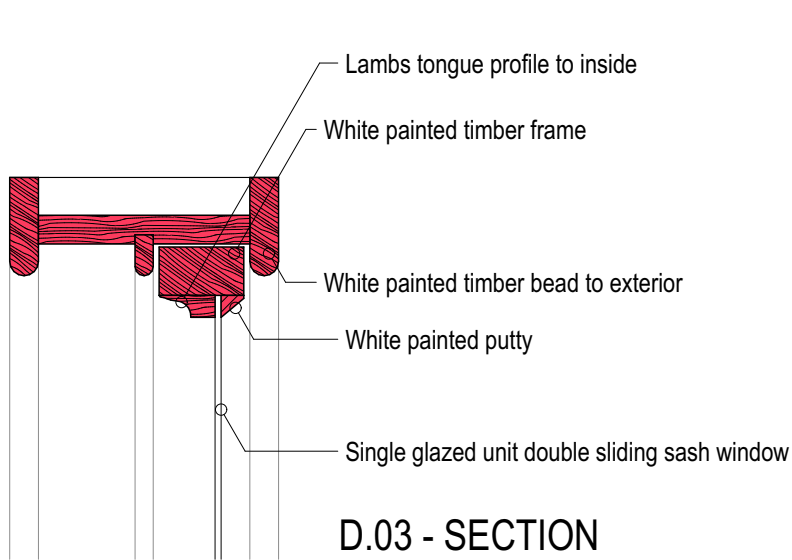


W72 - AS EXISTING

- Hardwood double sliding sash window set within brickwork reveal by 25mm. exposed frame
- Single glazed unit with lambs tongue bead to the interior, white painted putty to exterior
- 2 over 2 configuration
- 'Victorian style' horns to all windows (see illustration above ↑)

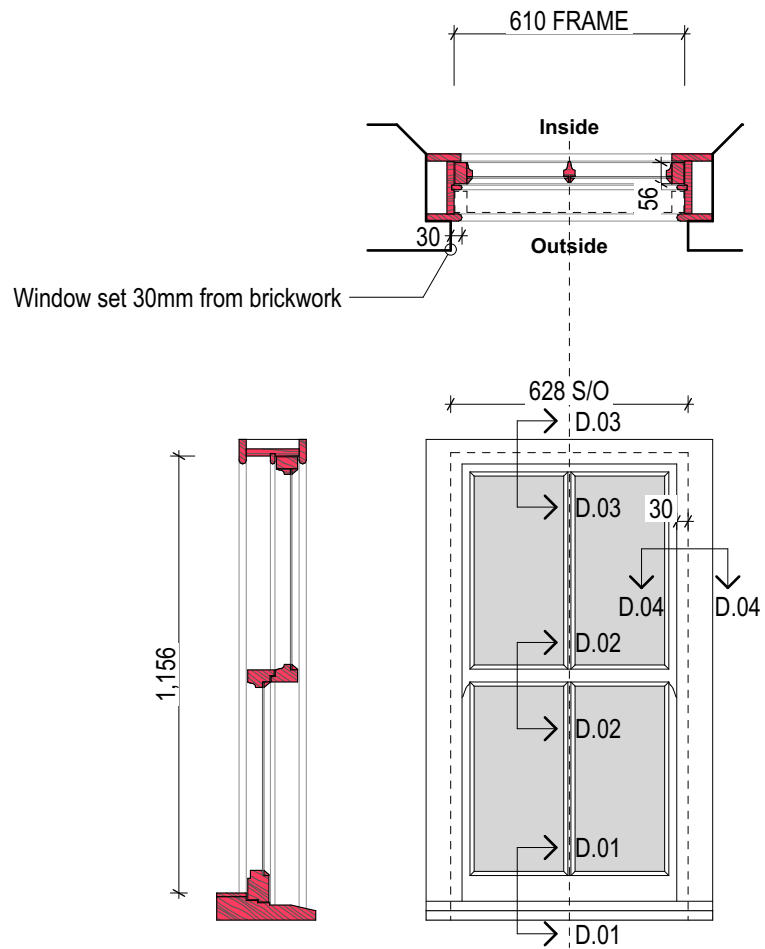


W72 - Elevation
Scale 1:20


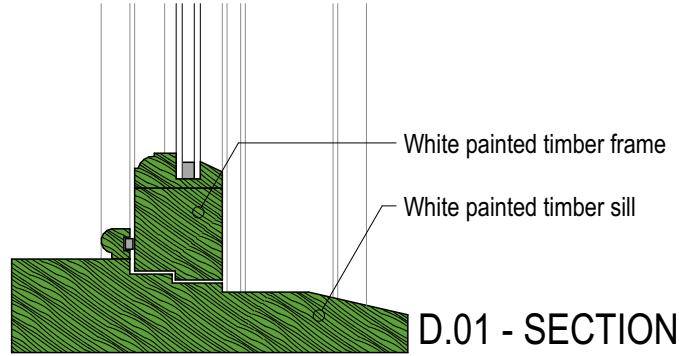


W72 - AS PROPOSED








- Hardwood double sliding sash window set within brickwork reveal with 35mm max. exposed frame
- Double glazed unit with routed bead to the interior
- 2 over 2 configuration
- W72 to have a fixed bottom sash and act as a guard to adhere to Part K, BS 6399 and BS6180
- 'Victorian style' horns to all windows (see illustration above ↑)

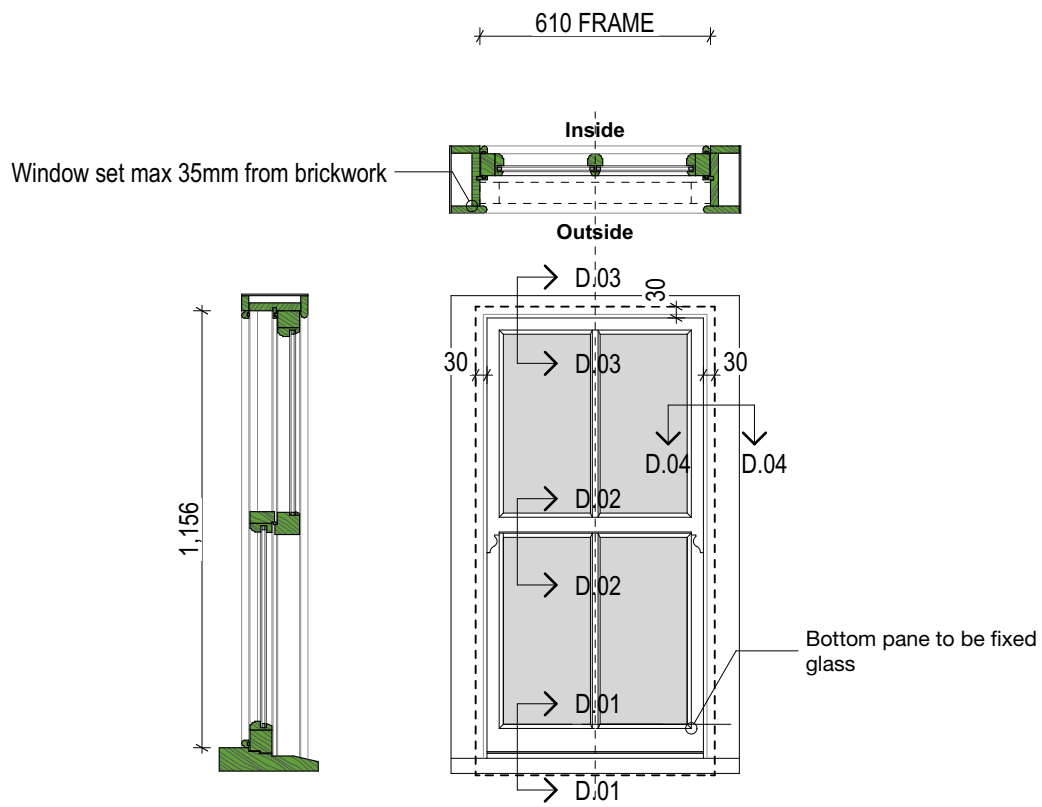











W72 - Elevation
Scale 1:20

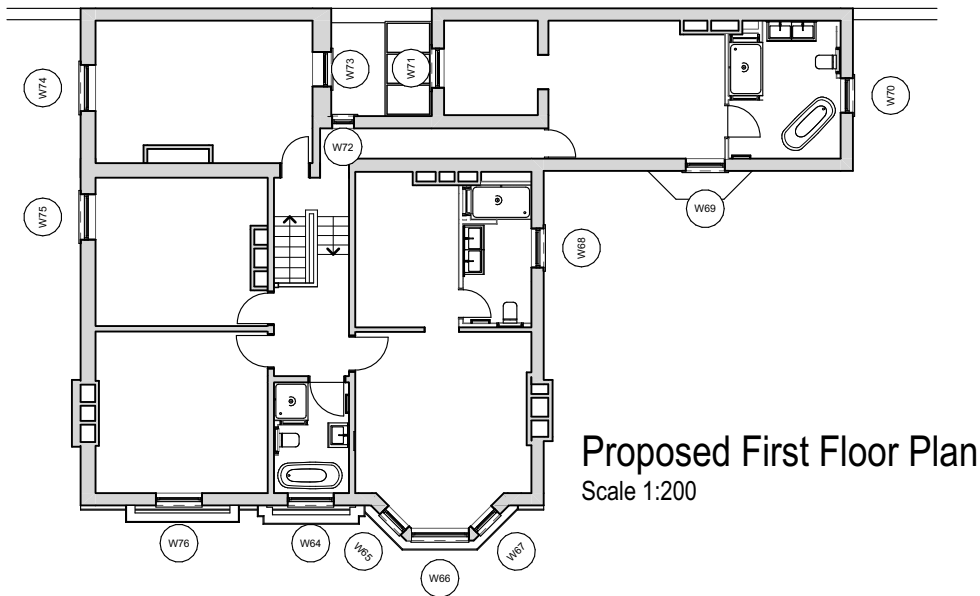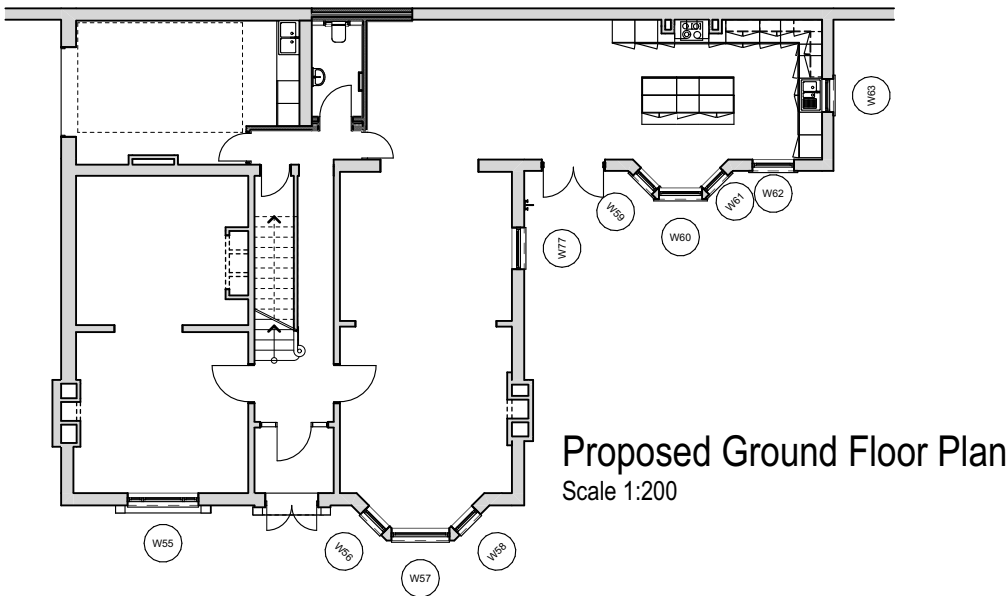

C	02.08.2022	Adding proposed floor plans and changing hatch of existing to red
B	06.05.2022	Amending proposed drawings to reflect site conditions
A	23/02/2022	Adding bottom pane to be fixed label to adhere to Part K
Ref	Date	Description
CONSTRUCTION		Drawing Title
W72 Existing and Proposed		Drawing No.
		D27.18-C
Project Details		First Issue
		07/01/2022
		Scale
		1:20@A2
West Street		ARCHITECTURE JULIEN DENIS AJD
		studio@architecturejd.co.uk

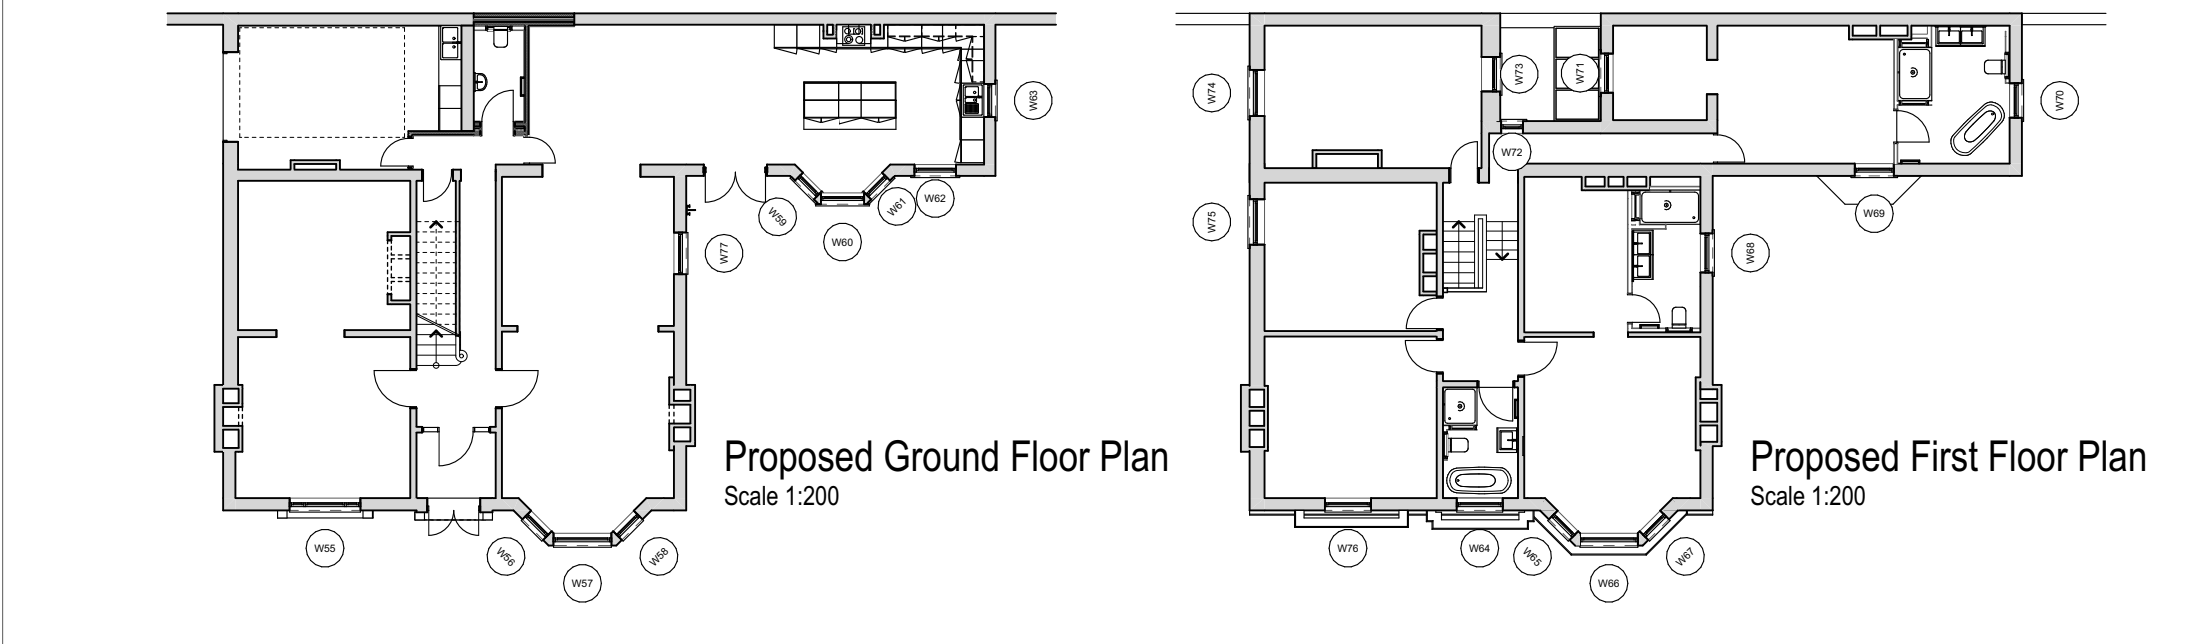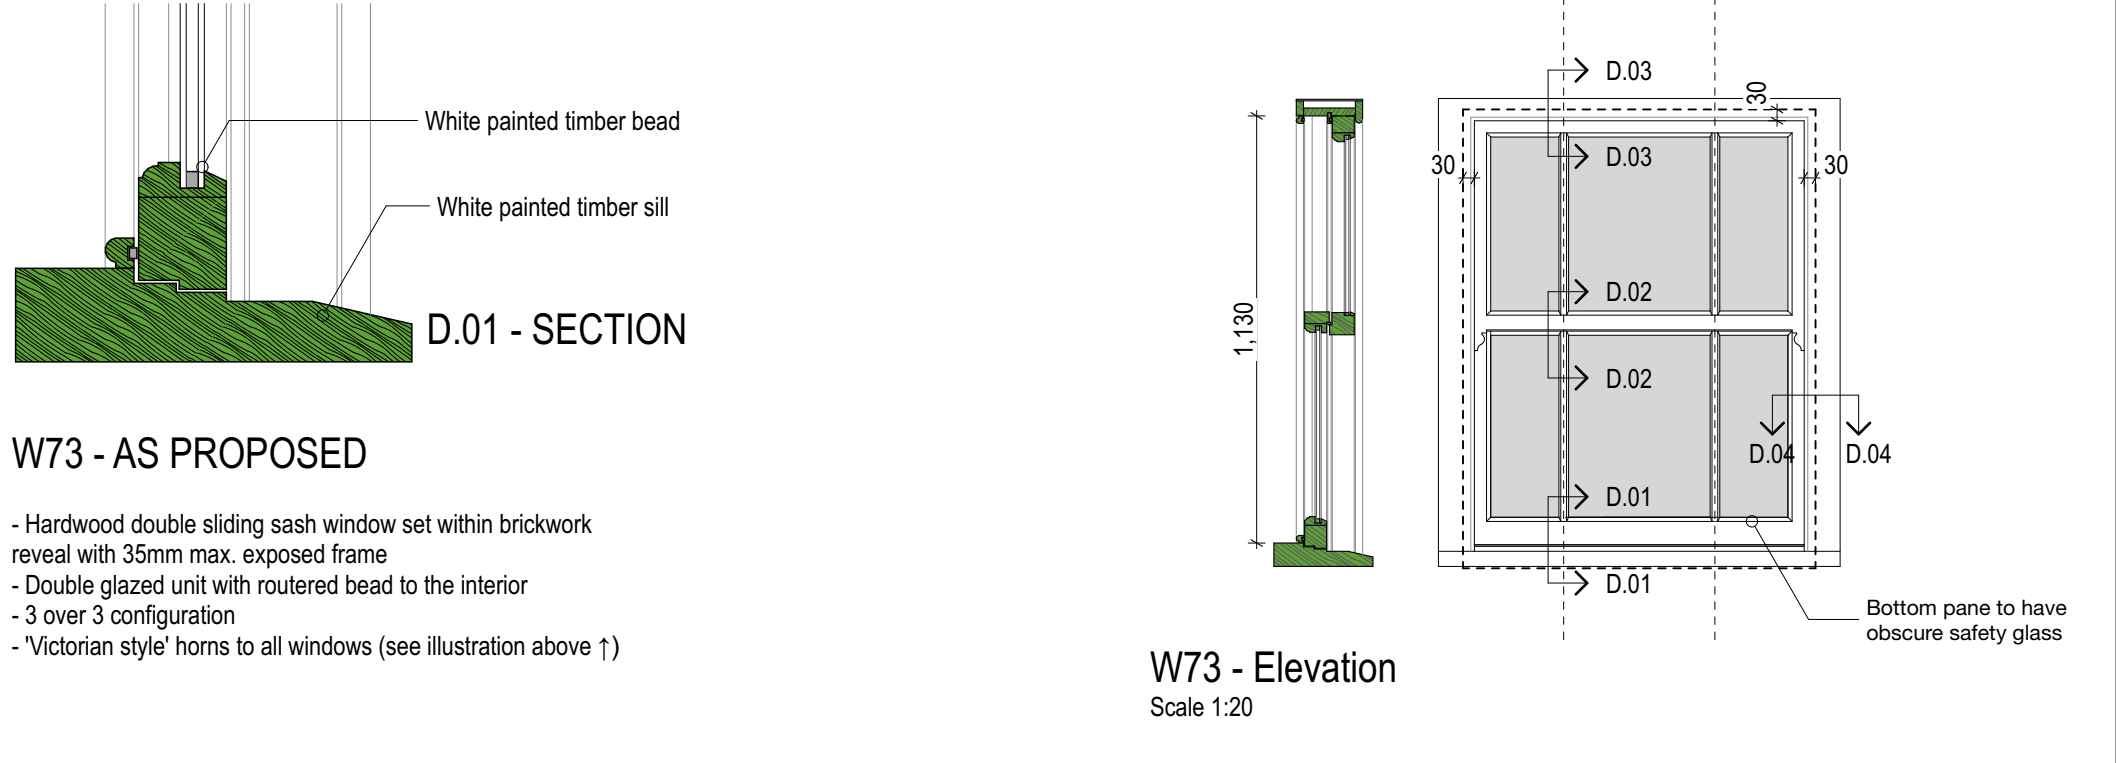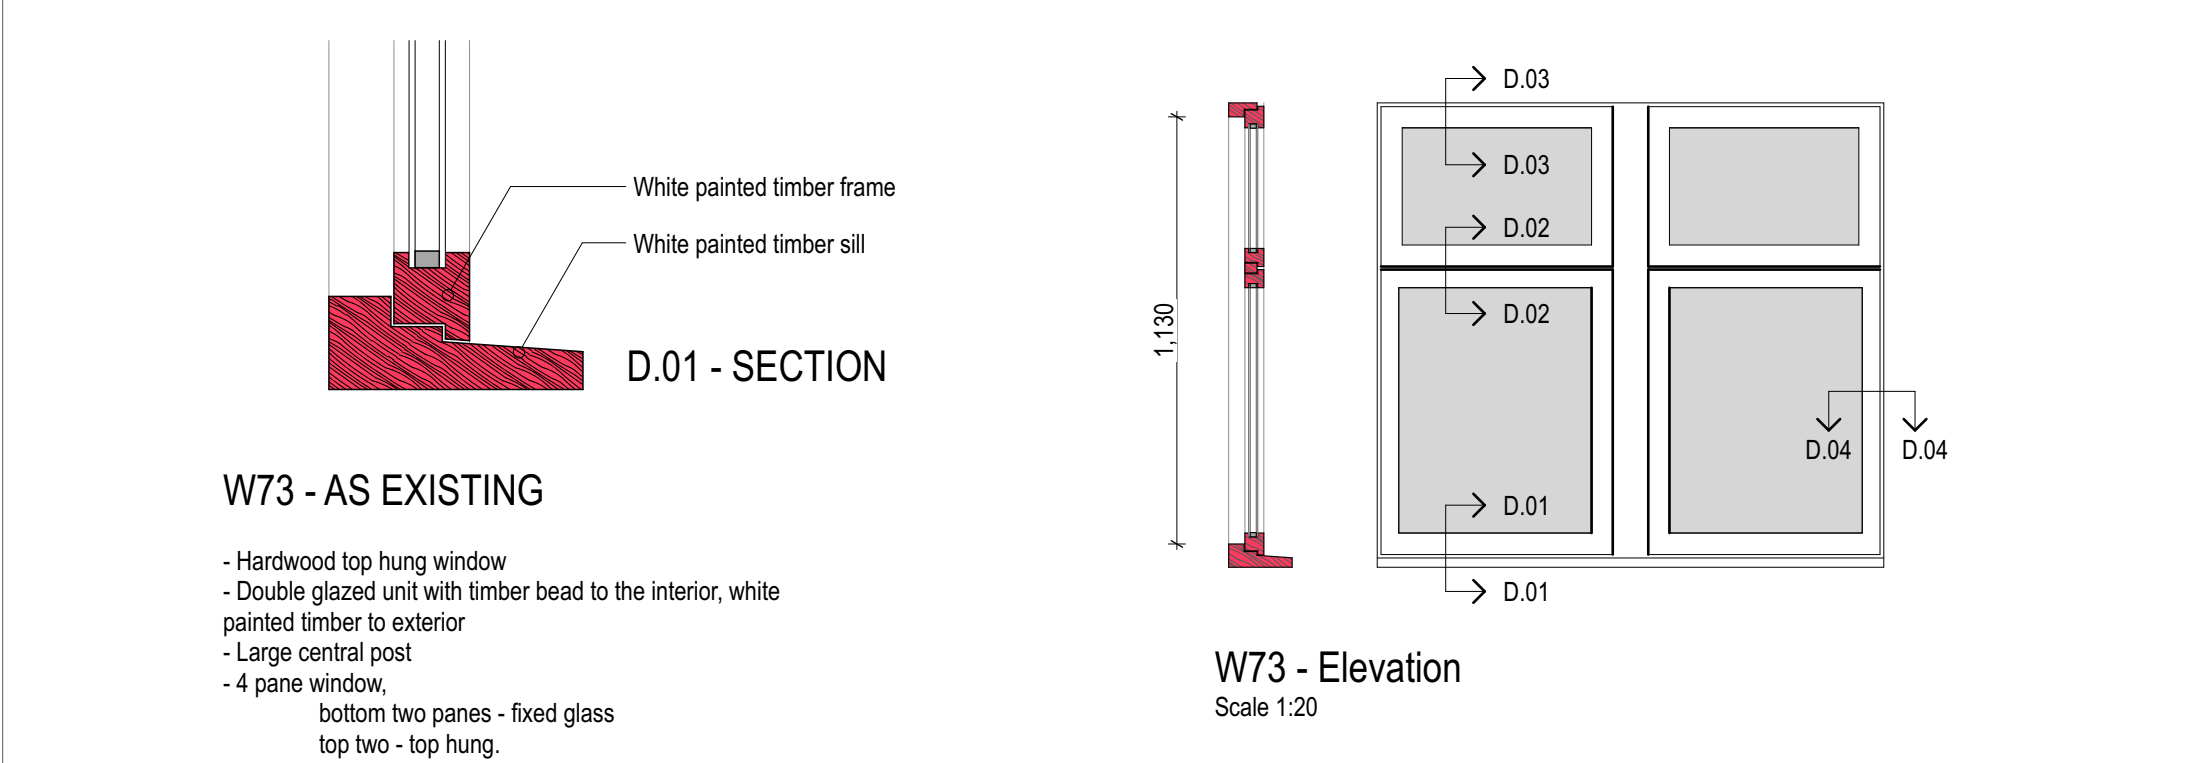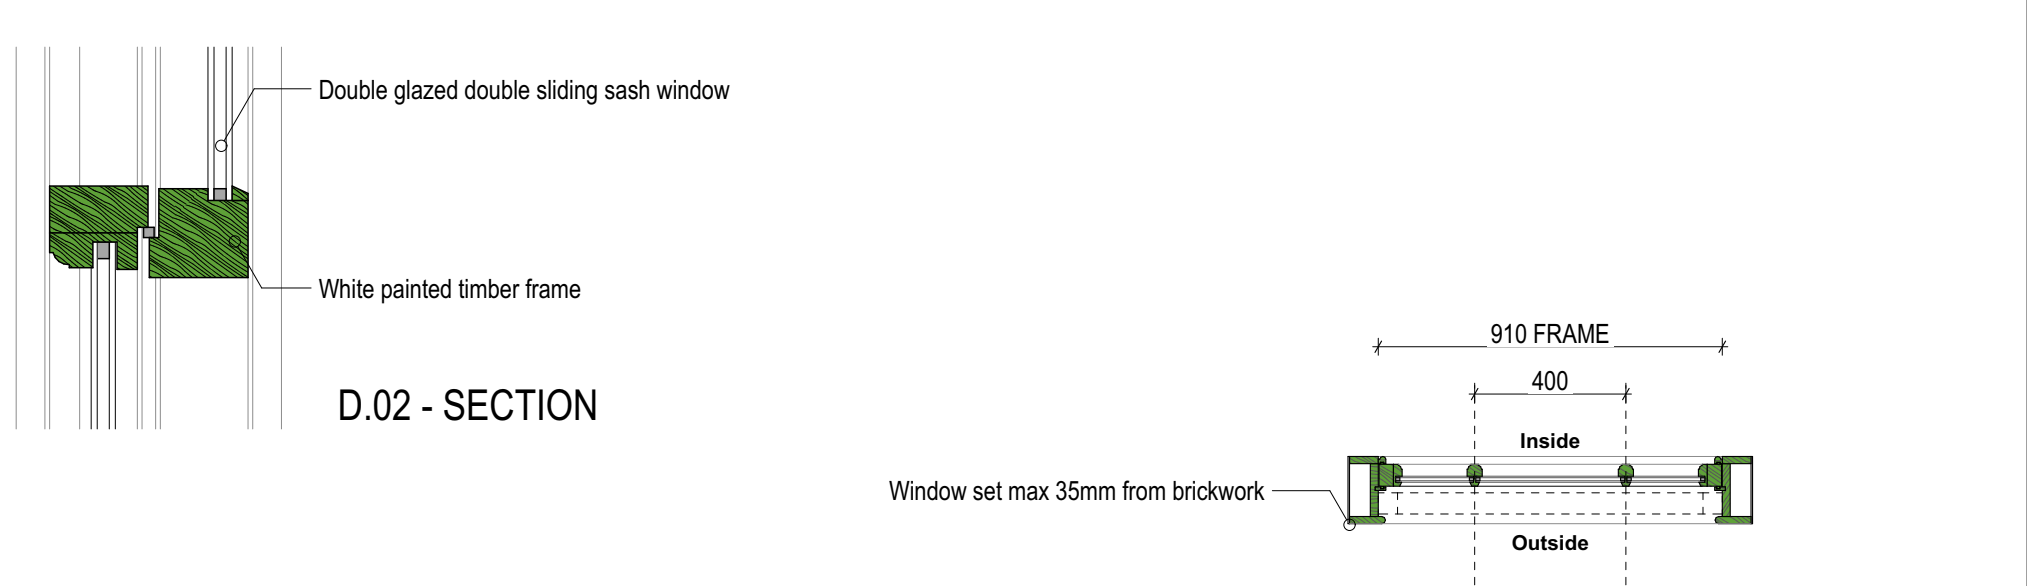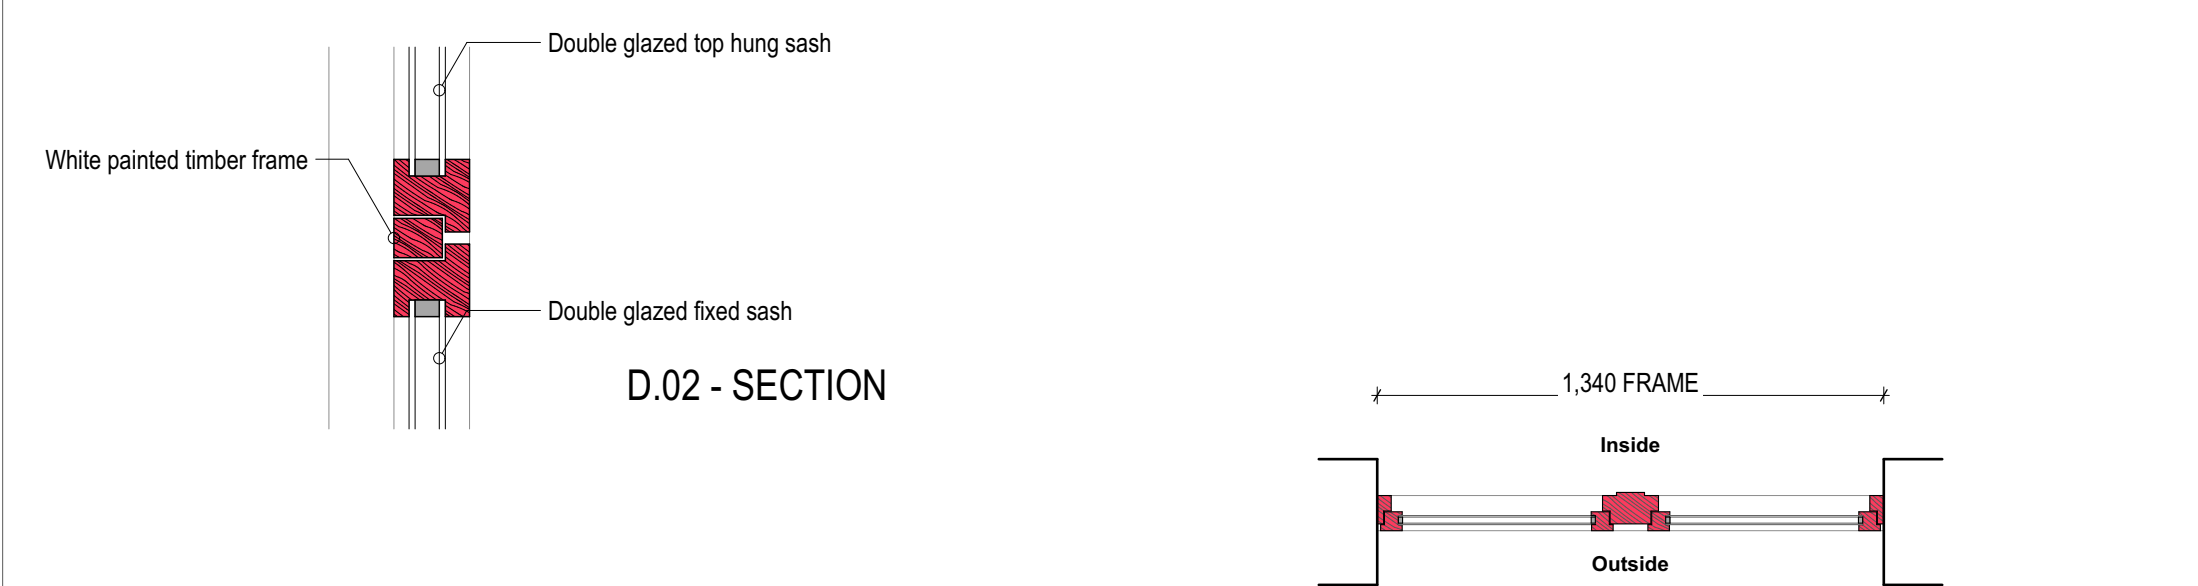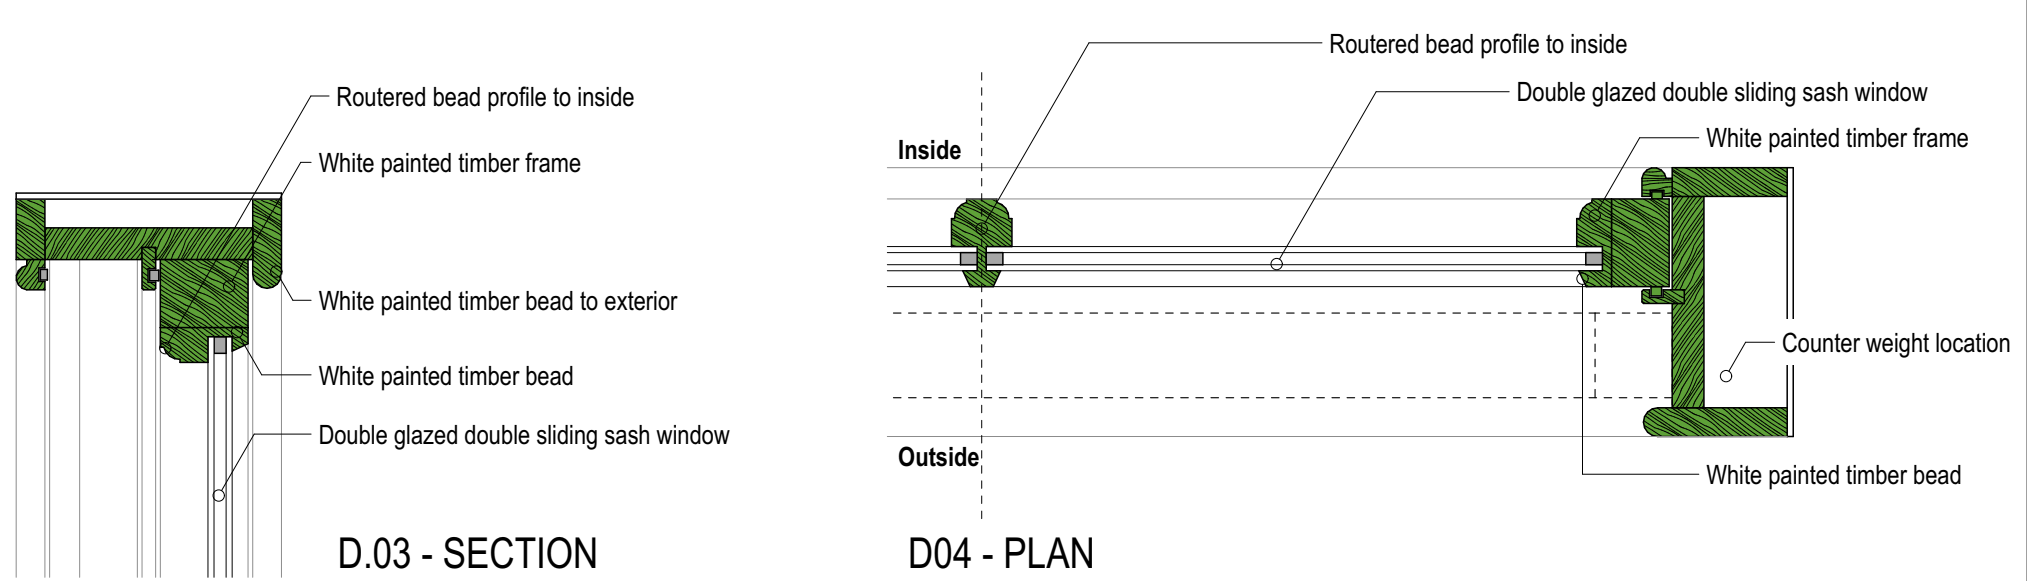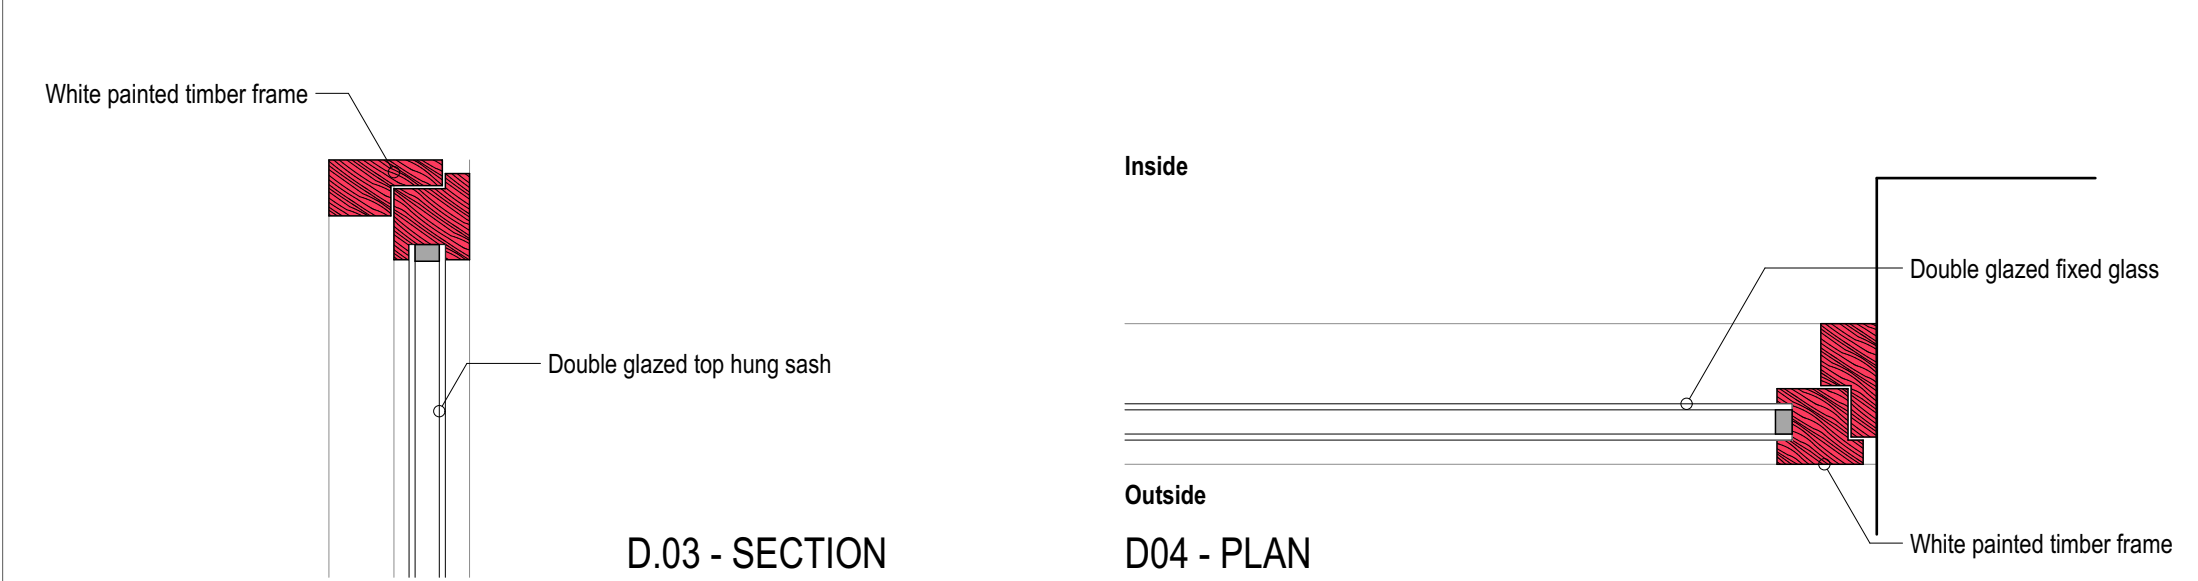


C	02.08.2022	Adding proposed floor plans and changing hatch of existing to red			
B	06.05.2022	Amending proposed drawings to reflect site conditions			
A	21/03/2022	Adding obscure safety glass note			
Ref	Date	Description			
CONSTRUCTION			Drawing Title	First Issue	Drawing No.
W73 Existing and Proposed			07/01/2022	Scale 1:20@A2	D27.19-C
West Street			Project Details	ARCHITECTURE JULIEN DENIS AJD	
				studio@architecturejd.co.uk	

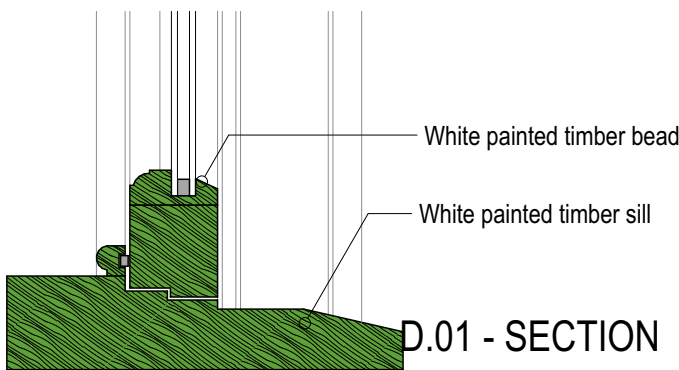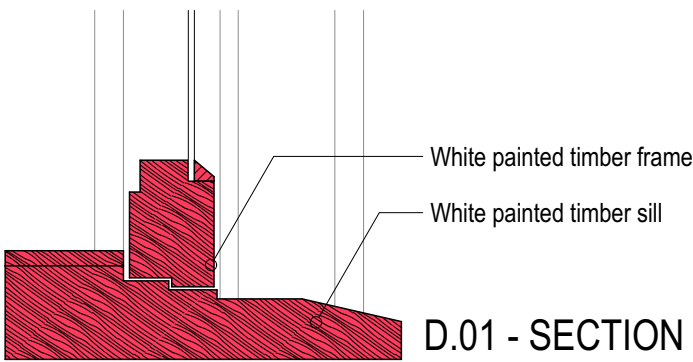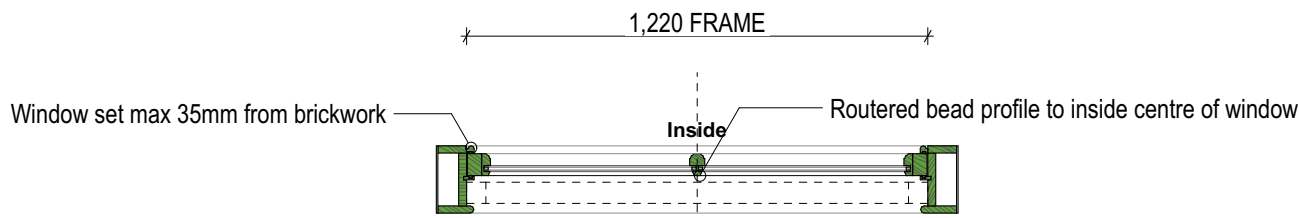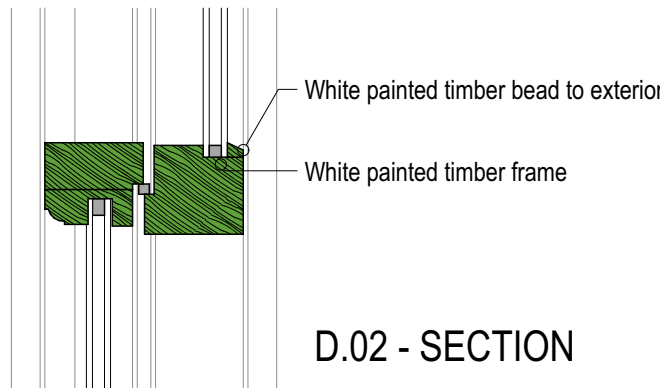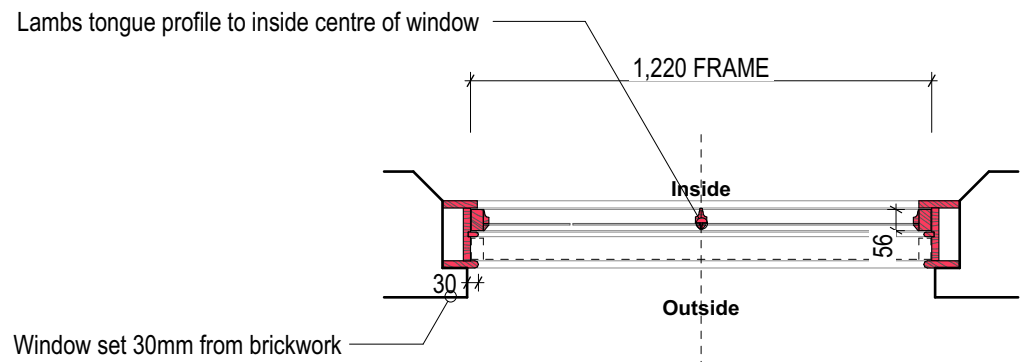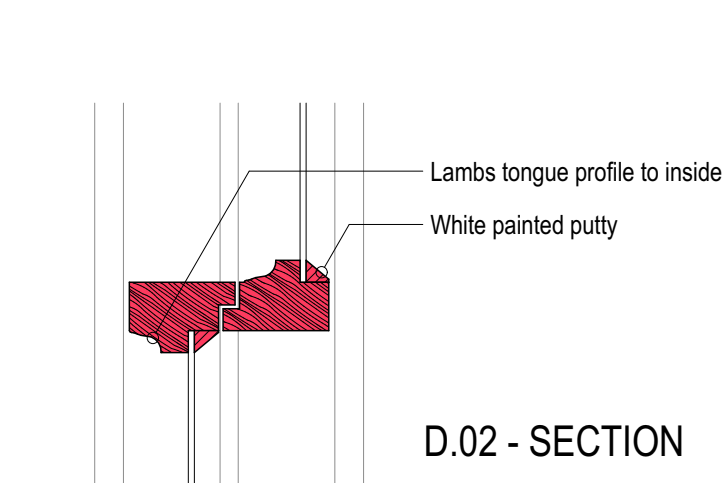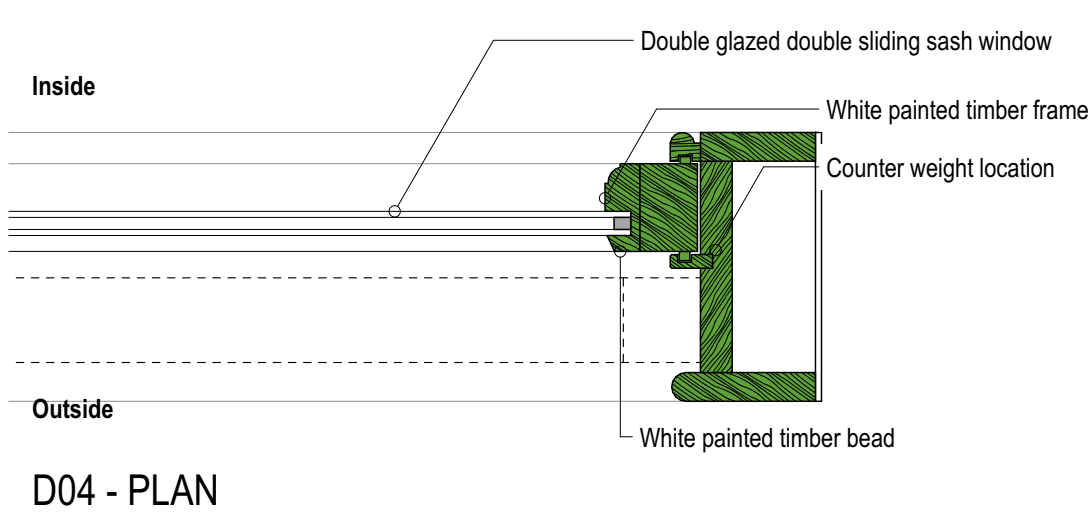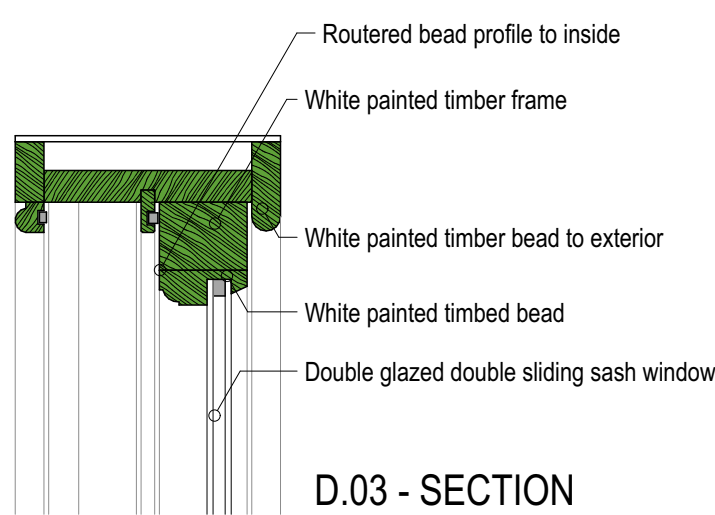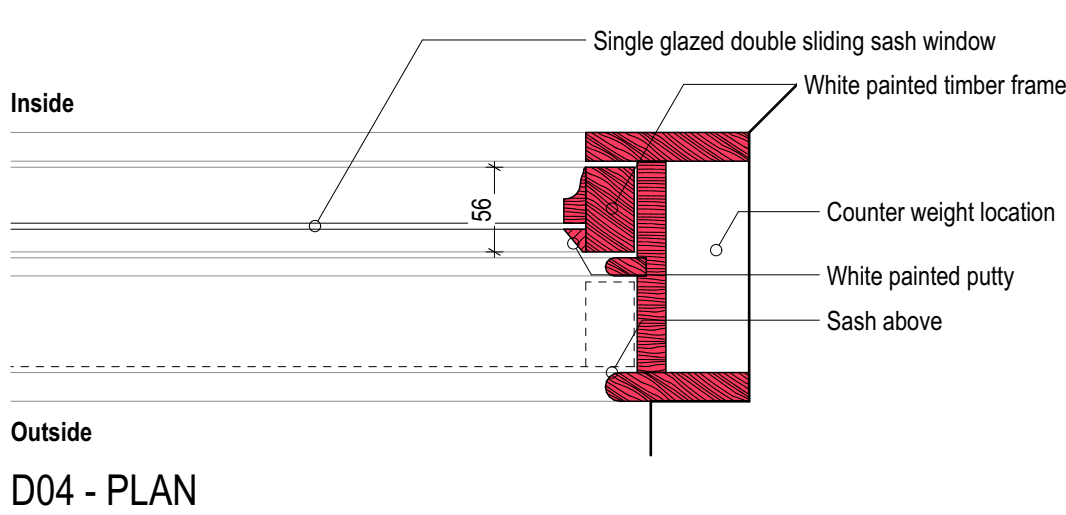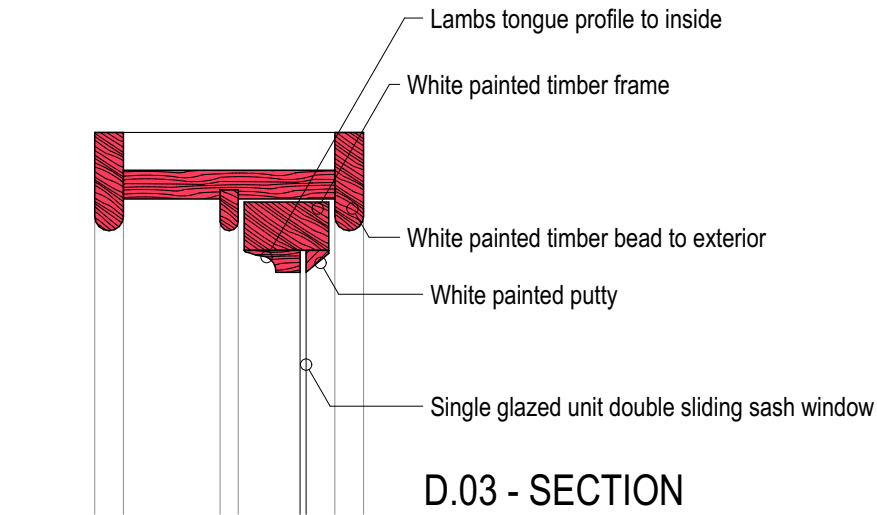

W74 - AS EXISTING


- Hardwood double sliding sash window set within brickwork reveal by 25mm. exposed frame
- Single glazed unit with lambs tongue bead to the interior, white painted putty to exterior
- 2 over 2 configuration
- 'Victorian style' horns to all windows (see illustration above ↑)

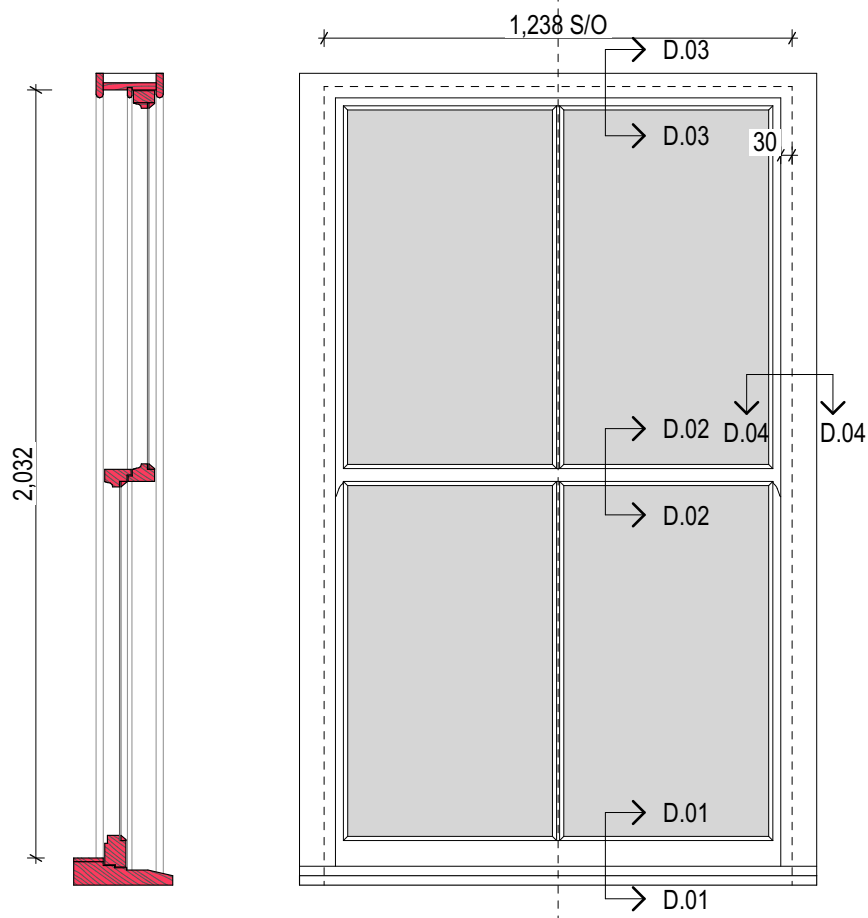


W74 - Elevation
Scale 1:20

W74 - AS PROPOSED


- Hardwood double sliding sash window set within brickwork reveal with 35mm max. exposed frame
- Double glazed unit with routed bead to the interior with white painted timber beads to the exterior
- 2 over 2 configuration
- W74 to have a fixed bottom sash and act as a guard to adhere to Part K, BS 6399 and BS6180
- 'Victorian style' horns to all windows (see illustration above ↑)

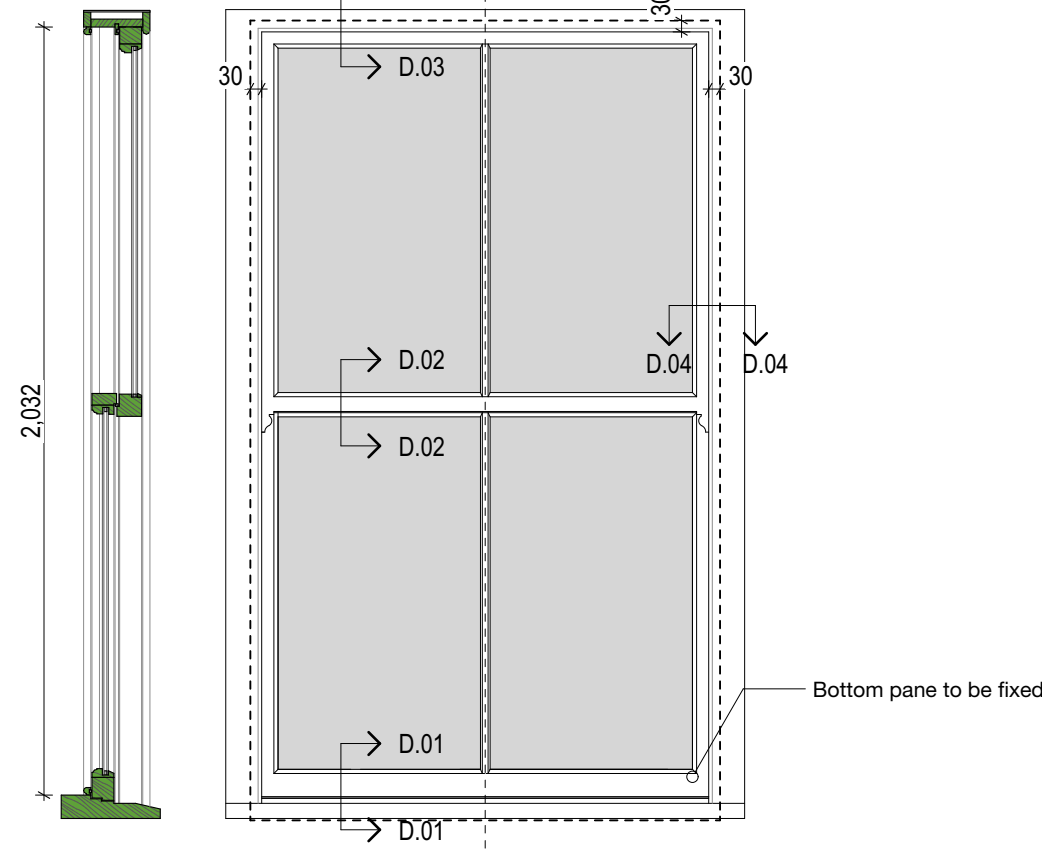

W74 - Elevation
Scale 1:20










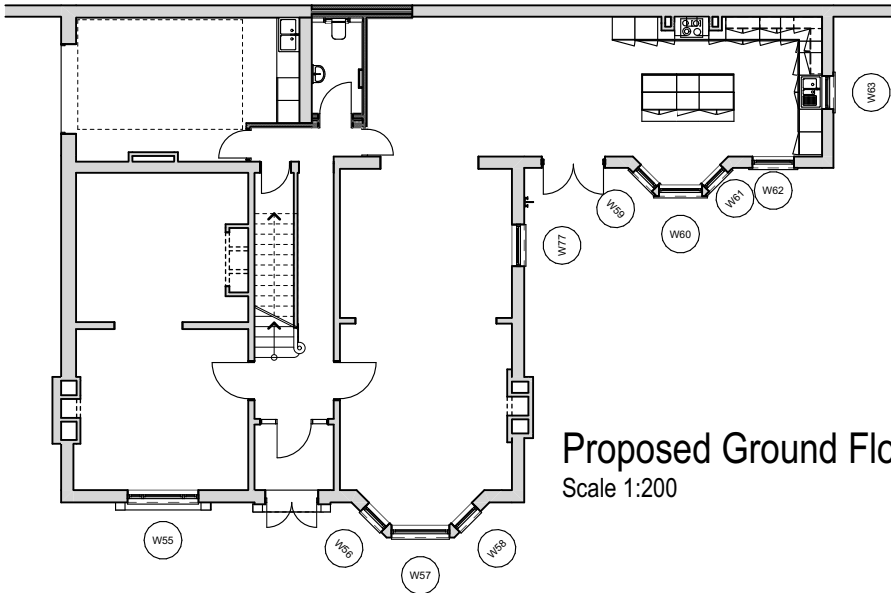


Proposed Ground Floor Plan
Scale 1:200

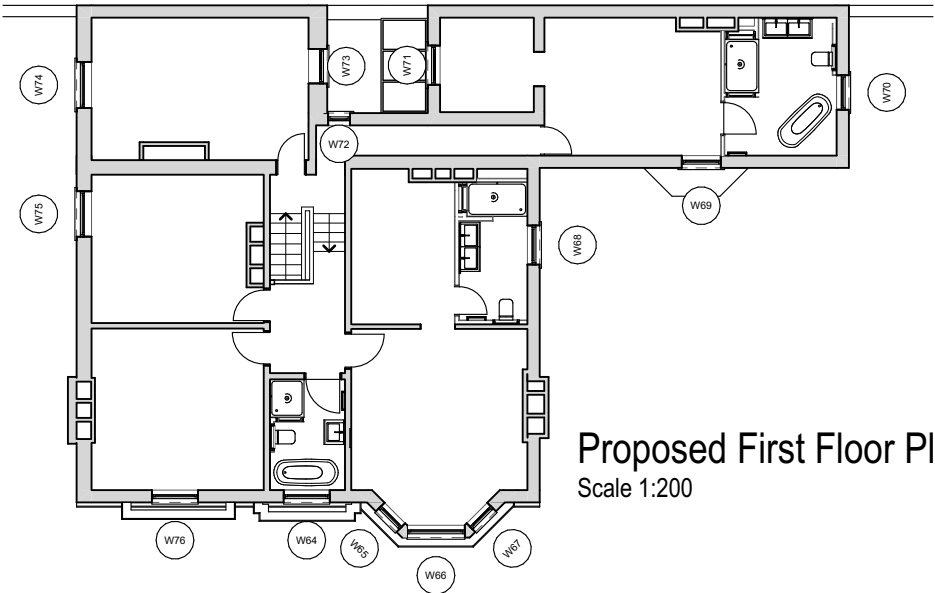

Proposed First Floor Plan
Scale 1:200

C	02.08.2022	Adding proposed floor plans and changing hatch of existing to red			
B	06.05.2022	Amending proposed drawings to reflect site conditions			
A	23/02/2022	Adding bottom pane to be fixed label to adhere to Part K			
Ref	Date	Description			
CONSTRUCTION			Drawing Title		Drawing No.
W74 Existing and Proposed			First Issue	Scale	D27.20-C
			07/01/2022	1:20@A2	
Project Details			ARCHITECTURE JULIEN DENIS AJD		
West Street			studio@architecturejd.co.uk		

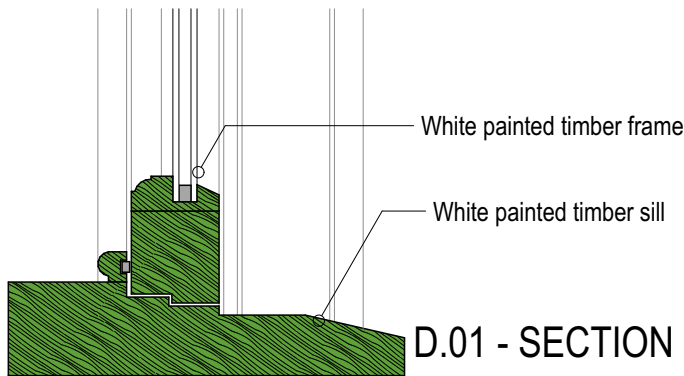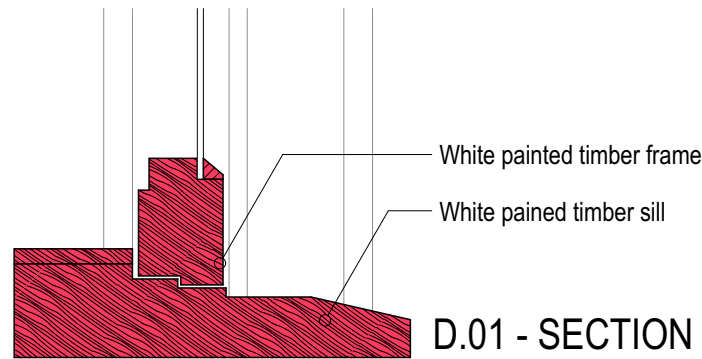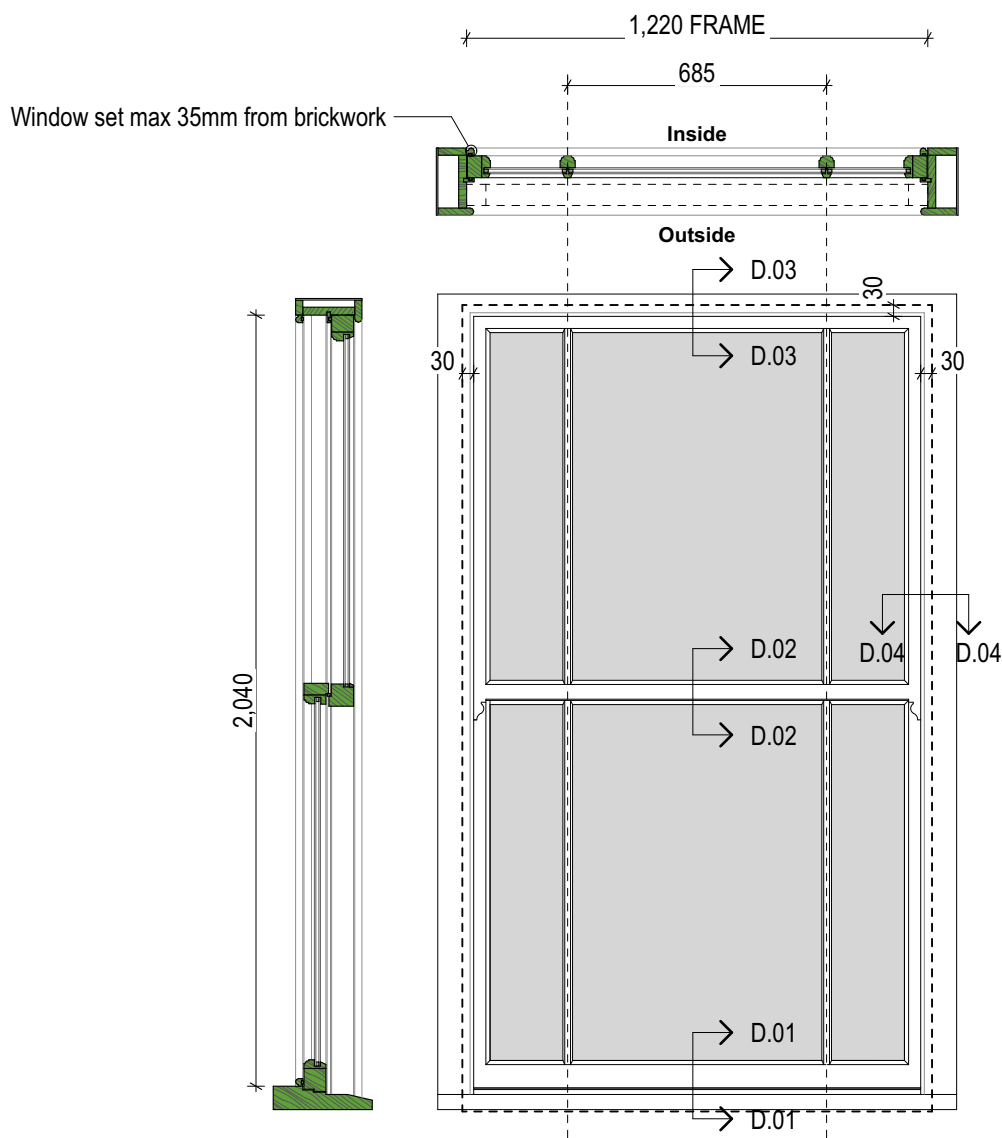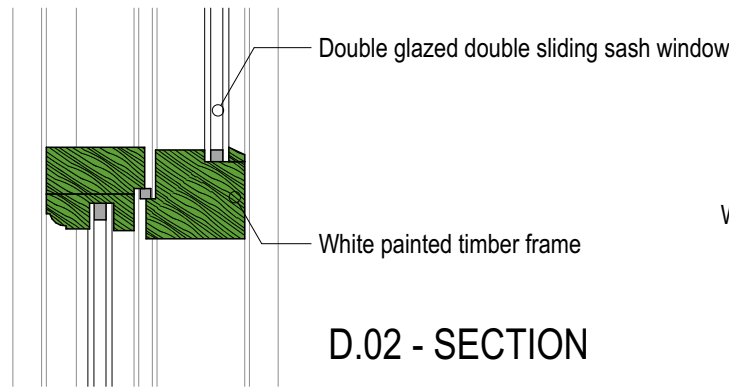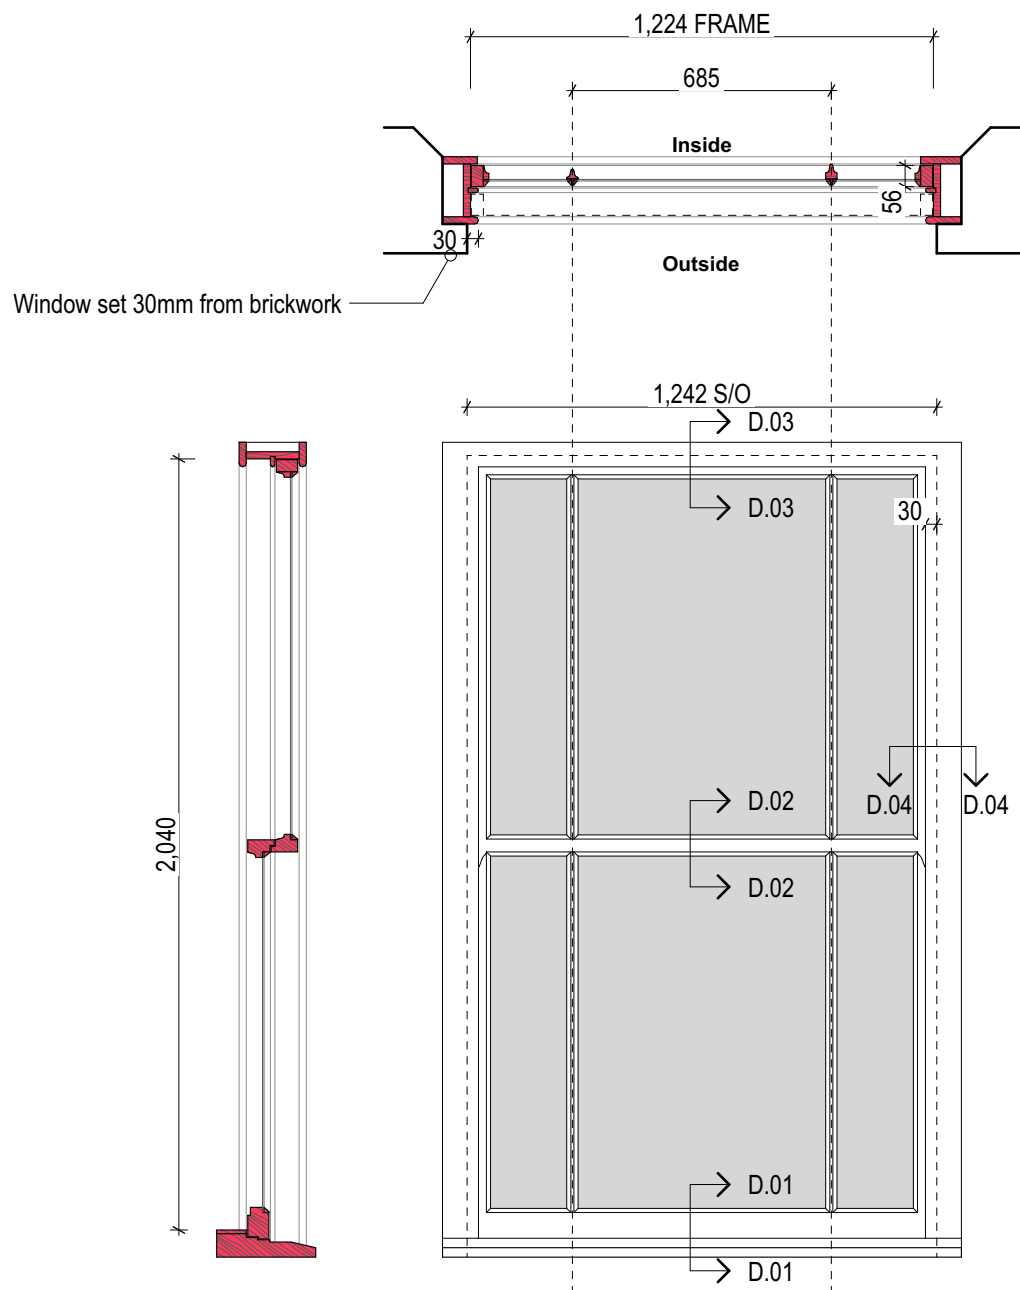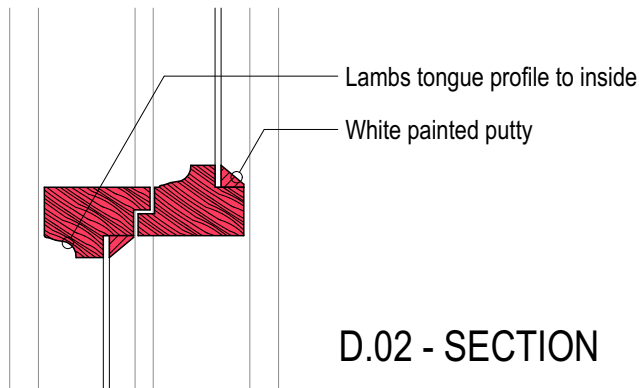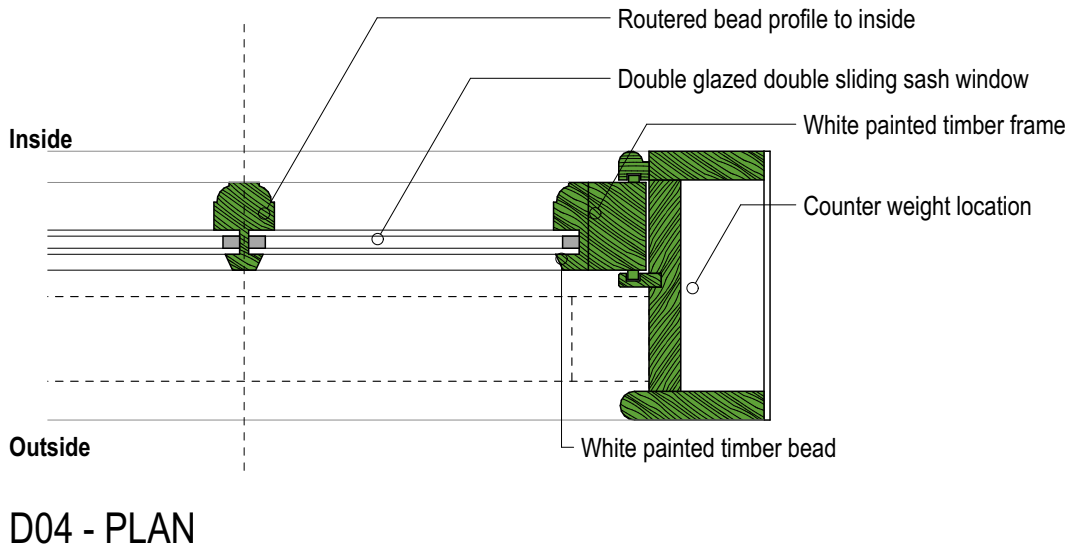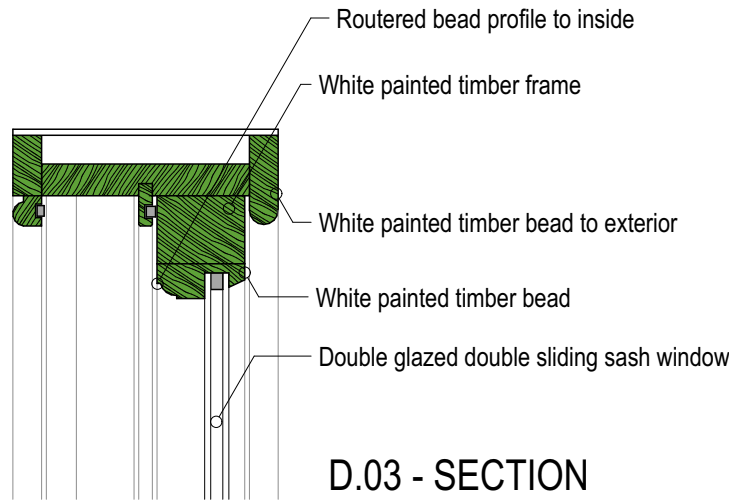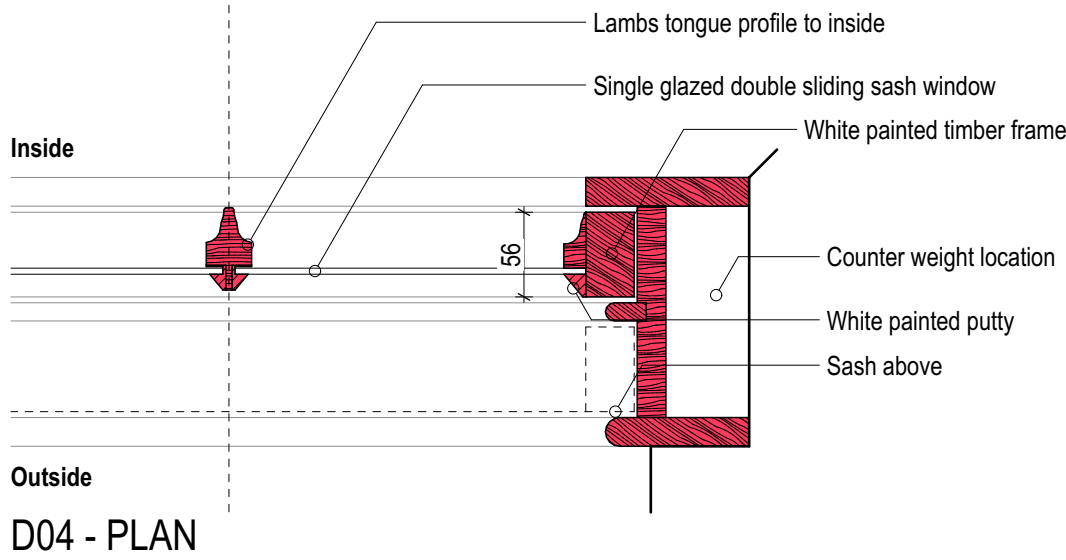
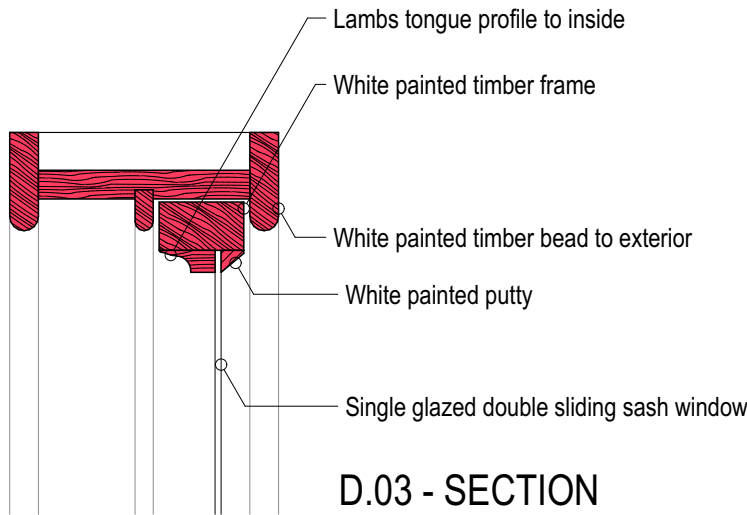


W75 - AS EXISTING










- Hardwood double sliding sash window set within brickwork reveal by 25mm. exposed frame
- Single glazed unit with lambs tongue bead to the interior, white painted putty to exterior
- 3 over 3 configuration
- 'Victorian style' horns to all windows (see illustration above ↑)

W75 - AS PROPOSED

- Hardwood double sliding sash window set within brickwork reveal with 35mm max. exposed frame
- Double glazed unit with routed bead to the interior
- 3 over 3 configuration
- 'Victorian style' horns to all windows (see illustration above ↑)

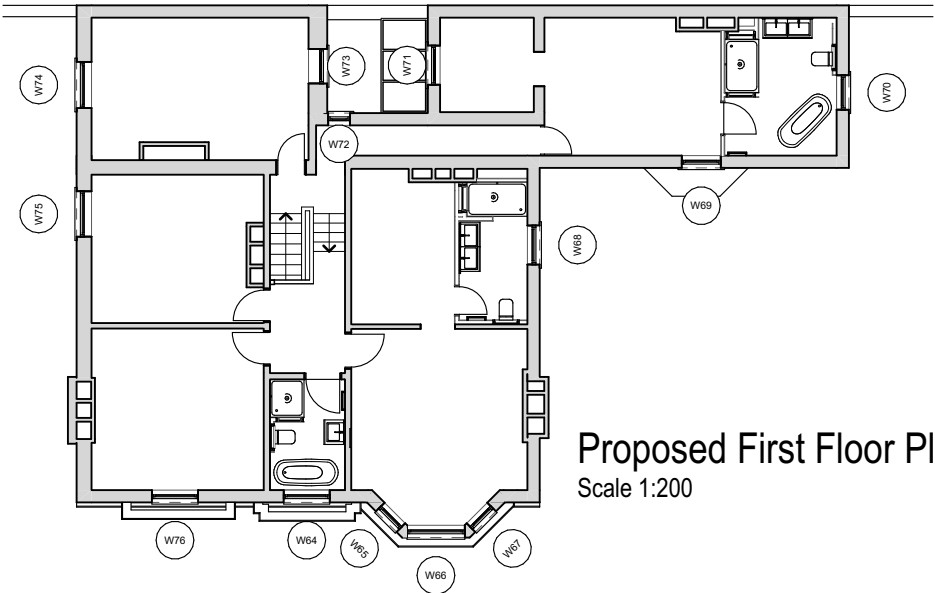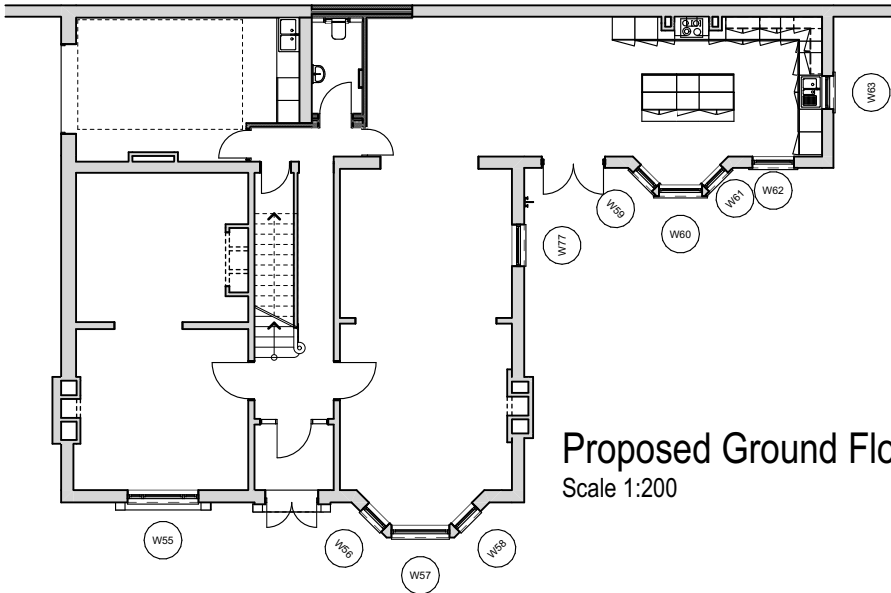

B	02.08.2022	Adding proposed floor plans and changing hatch of existing to red			
A	06.05.2022	Amending proposed drawings to reflect site conditions			
Ref	Date	Description			
CONSTRUCTION			Drawing Title	Drawing No.	
W75 Existing and Proposed			First Issue	Scale	D27.21-B
			07/01/2022	1:20@A2	
Project Details			ARCHITECTURE JULIEN DENIS AJD		
West Street			studio@architecturejd.co.uk		

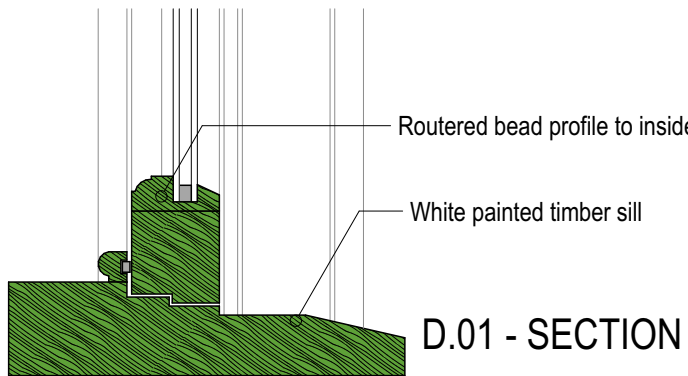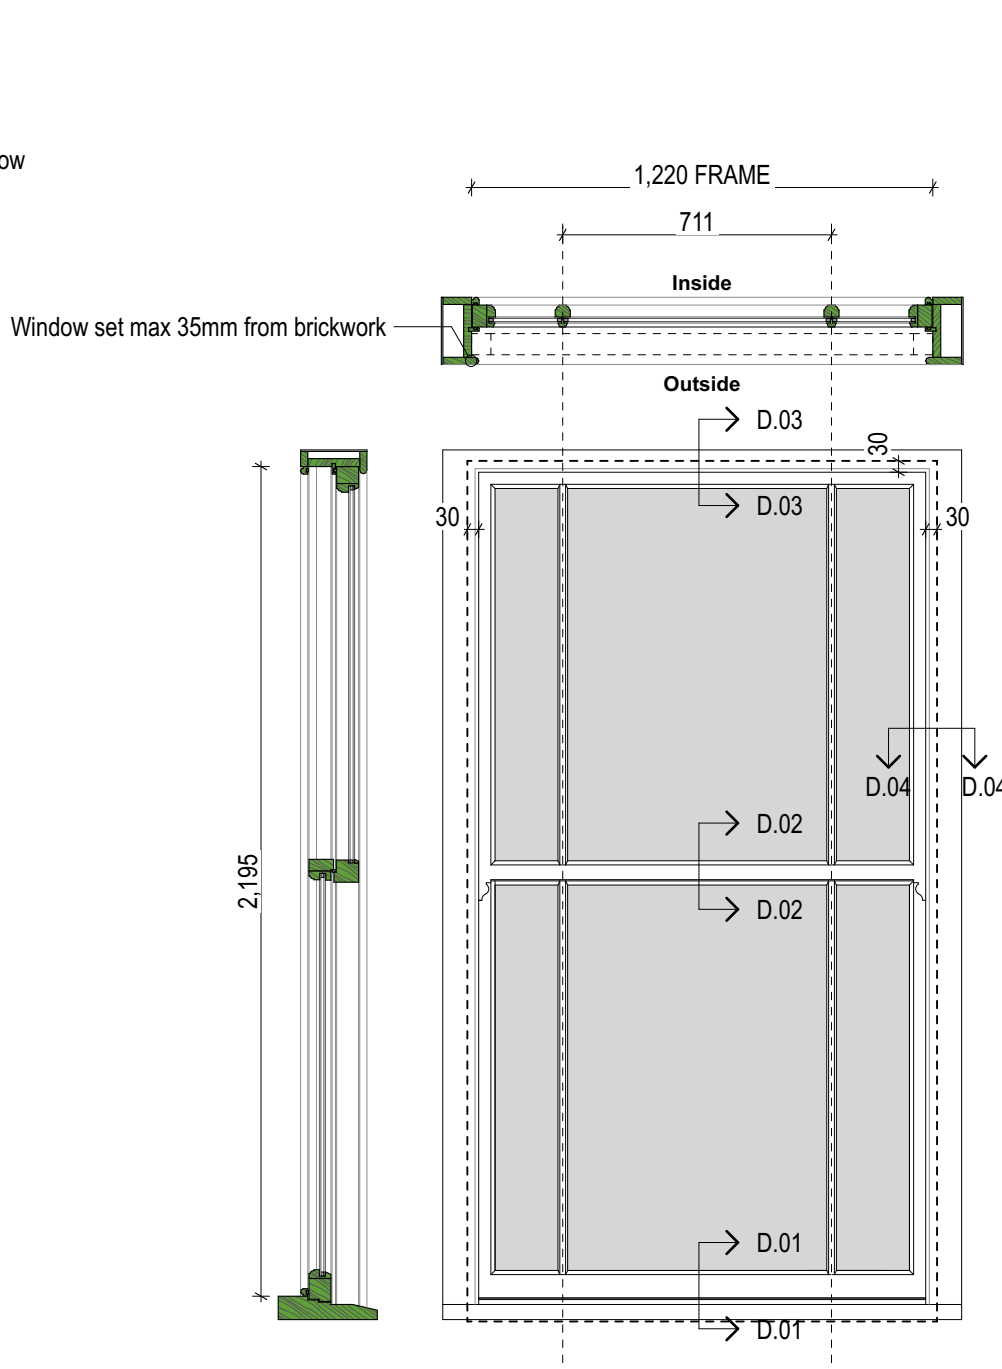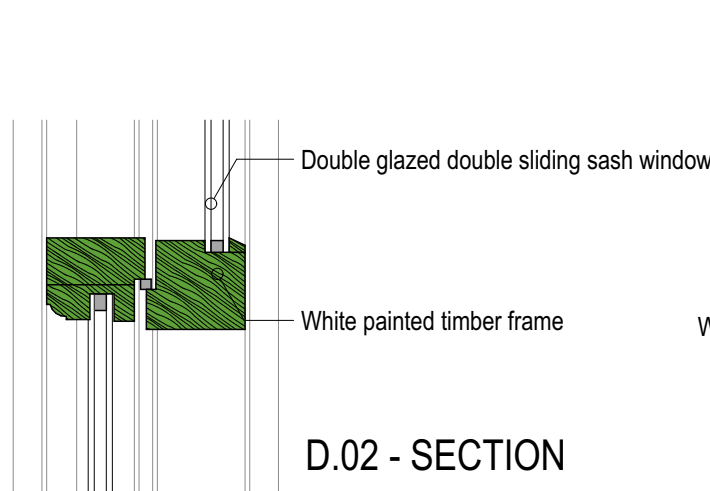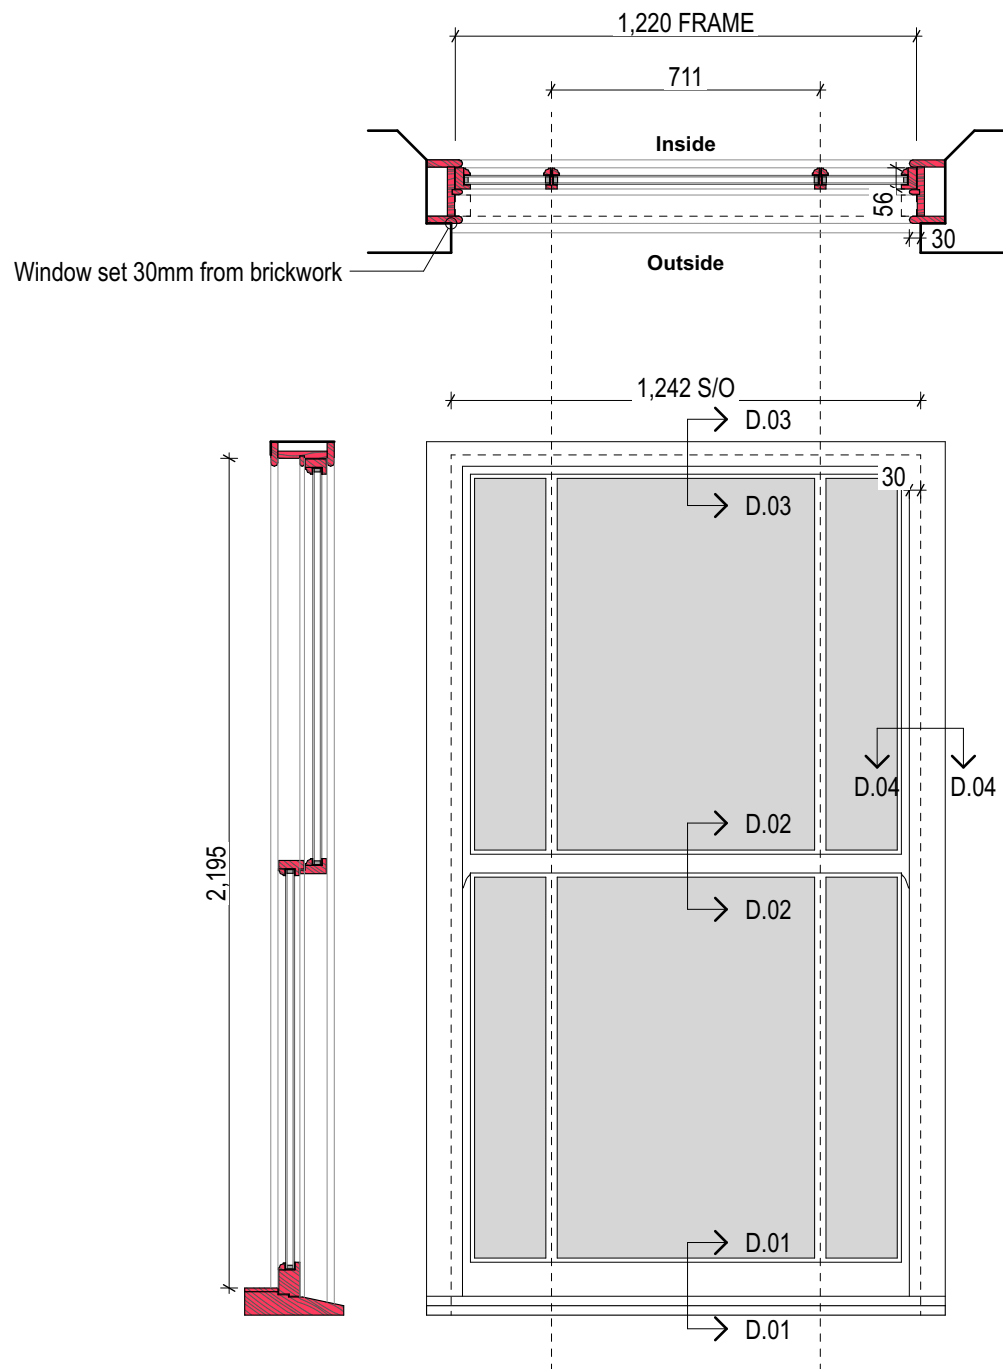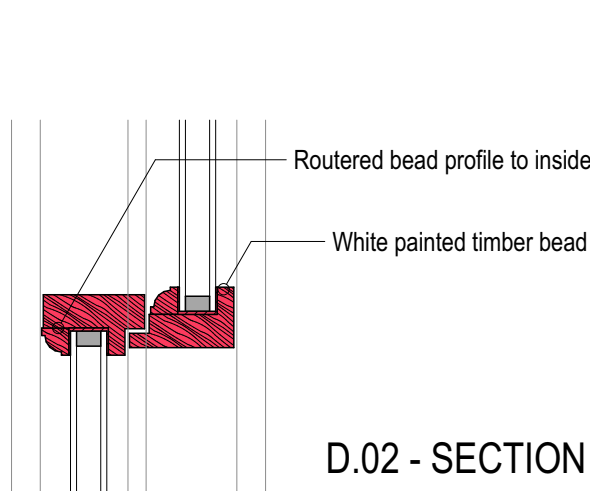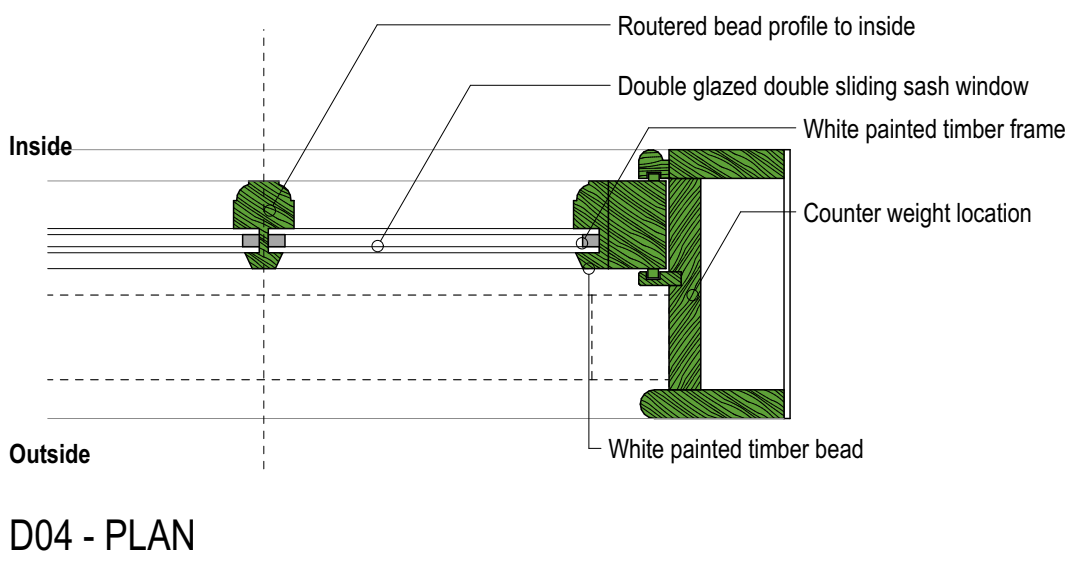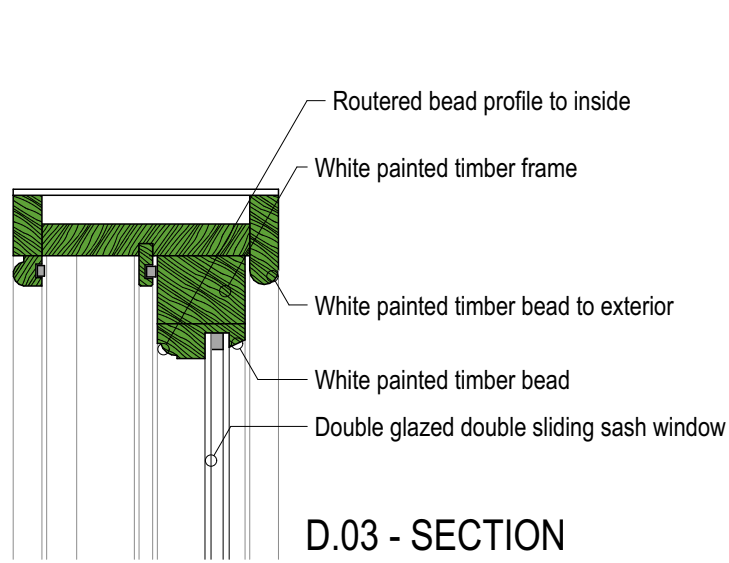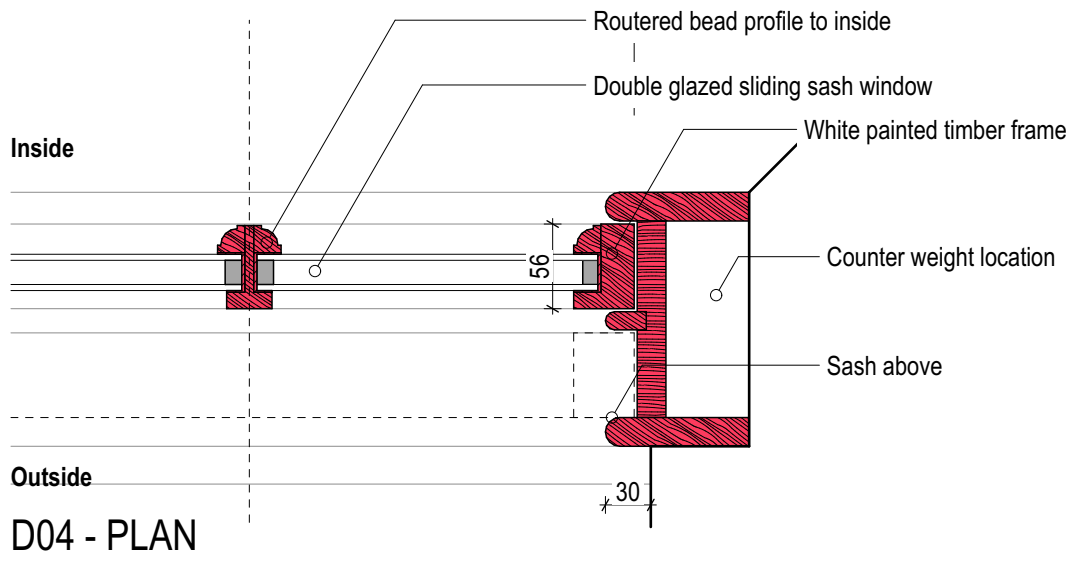
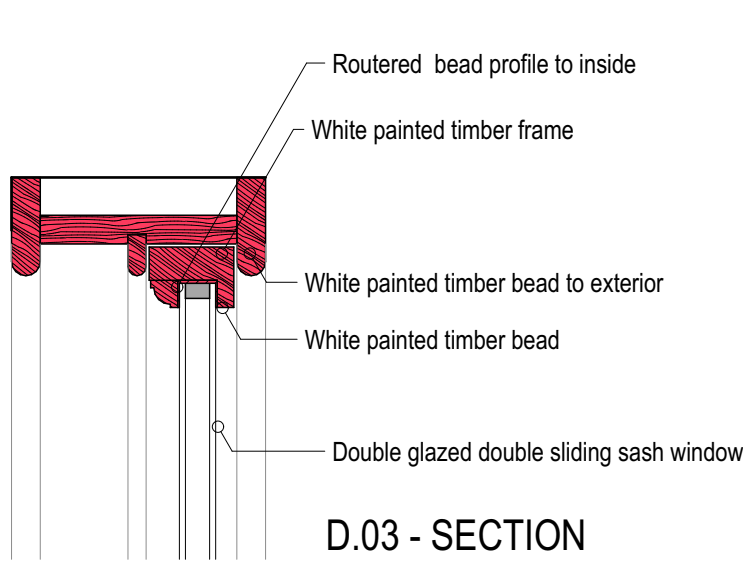


W76 - AS PROPOSED




- Hardwood double sliding sash window set within brickwork reveal with 35mm max. exposed frame
- Double glazed unit with routed bead to the interior
- 3 over 3 configuration
- 'Victorian style' horns to all windows (see illustration above ↑)

W76 - AS EXISTING

- Hardwood double sliding sash window set within brickwork reveal by 25mm. exposed frame
- Double glazed unit with lambs tongue bead to the interior, white painted putty to exterior
- 3 over 3 configuration
- 'Victorian style' horns to all windows (see illustration above ↑)

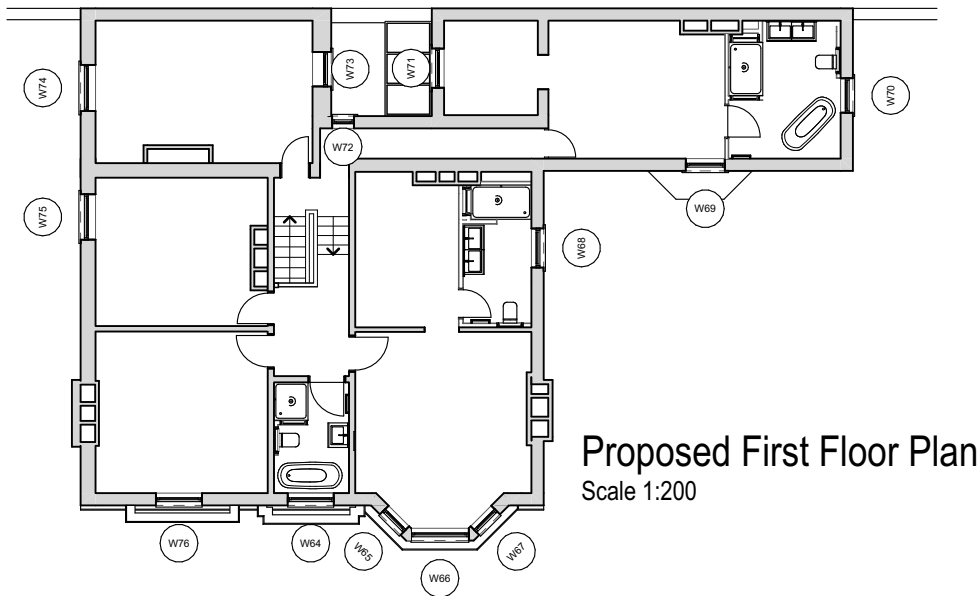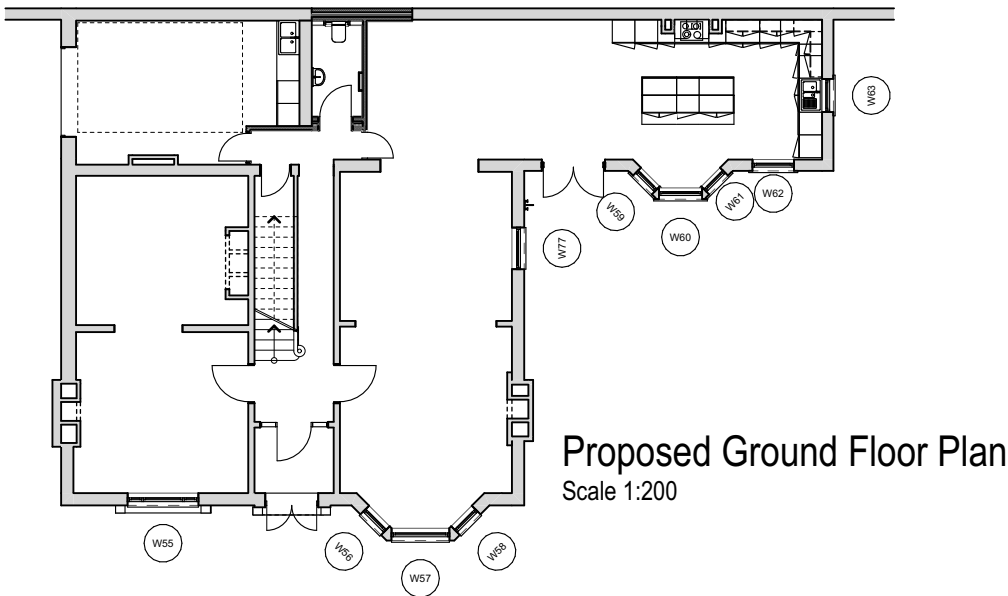


B	02.08.2022	Adding proposed floor plans and changing hatch of existing to red		
A	06.05.2022	Amending proposed drawings to reflect site conditions		
Ref	Date	Description		
CONSTRUCTION		Drawing Title	Drawing No.	
W76 Existing and Proposed		First Issue 07/01/2022	Scale 1:20@A2	D27.22-B
West Street		ARCHITECTURE JULIEN DENIS AJD studio@architecturejd.co.uk		

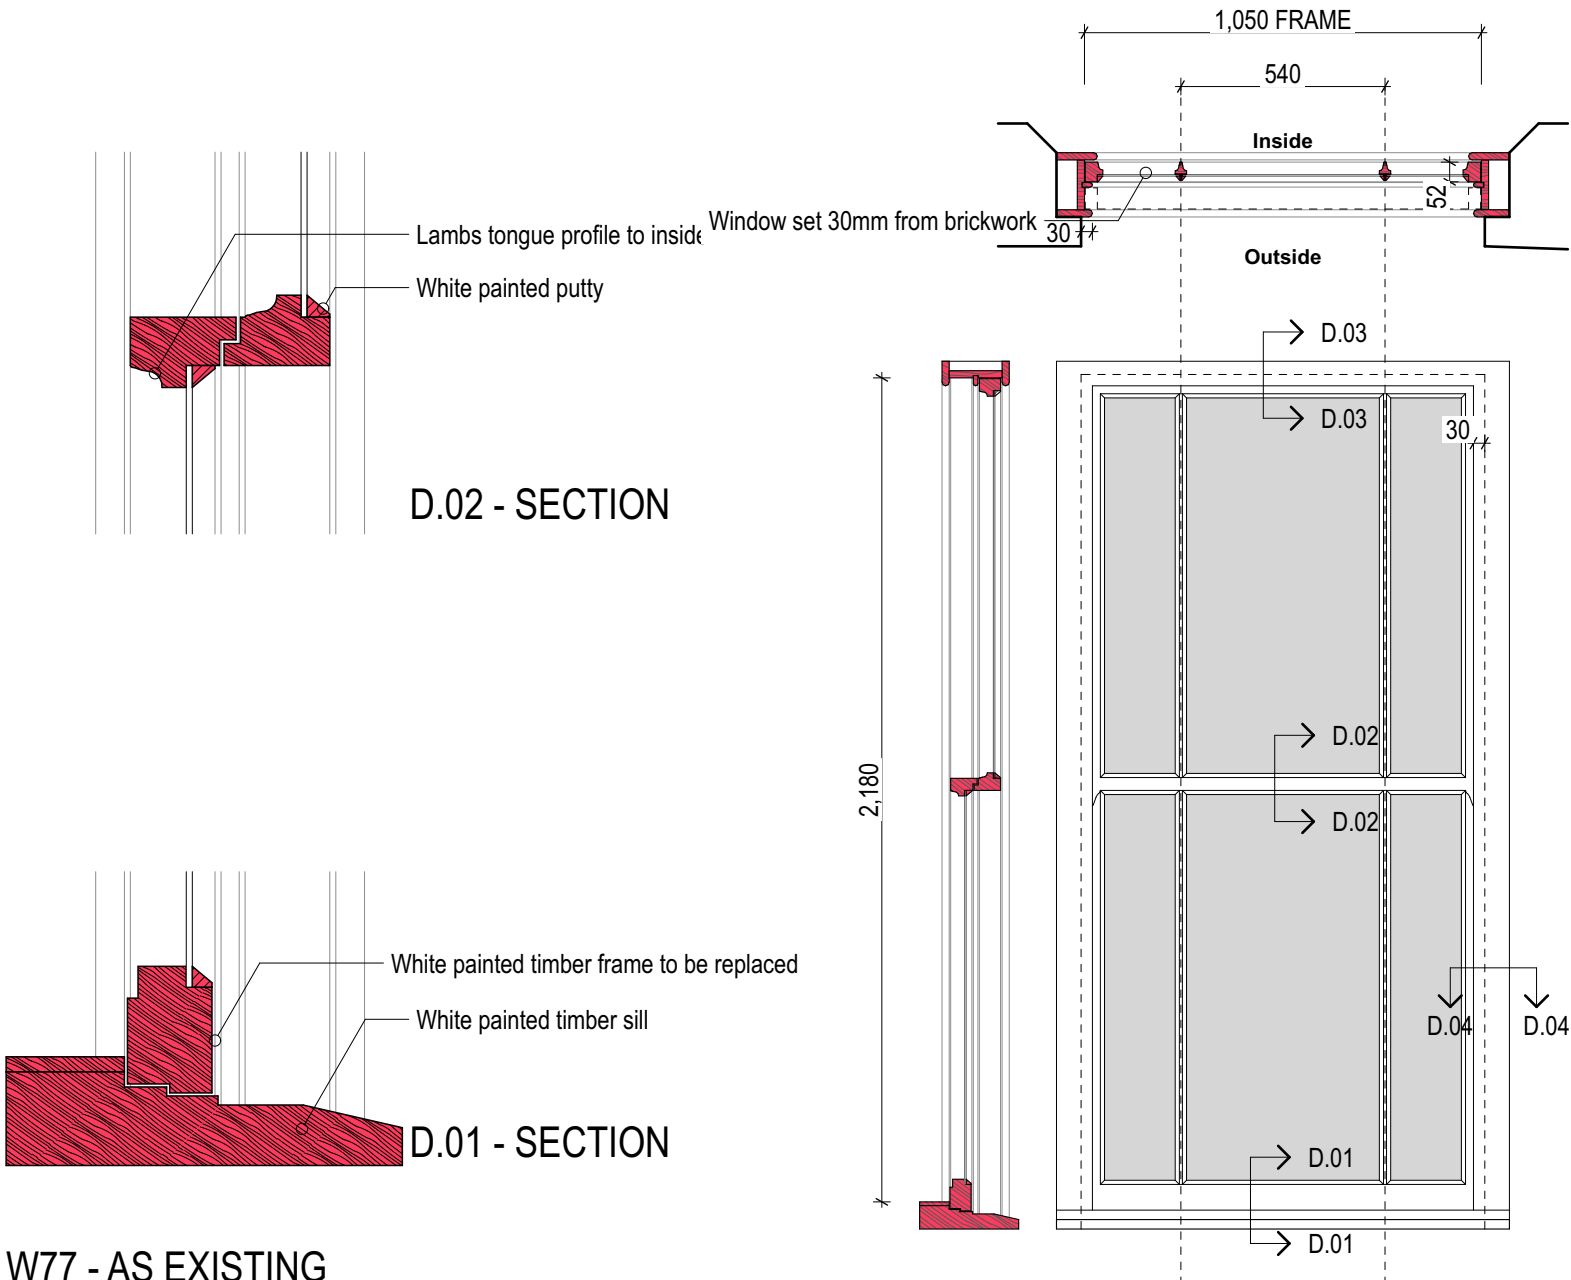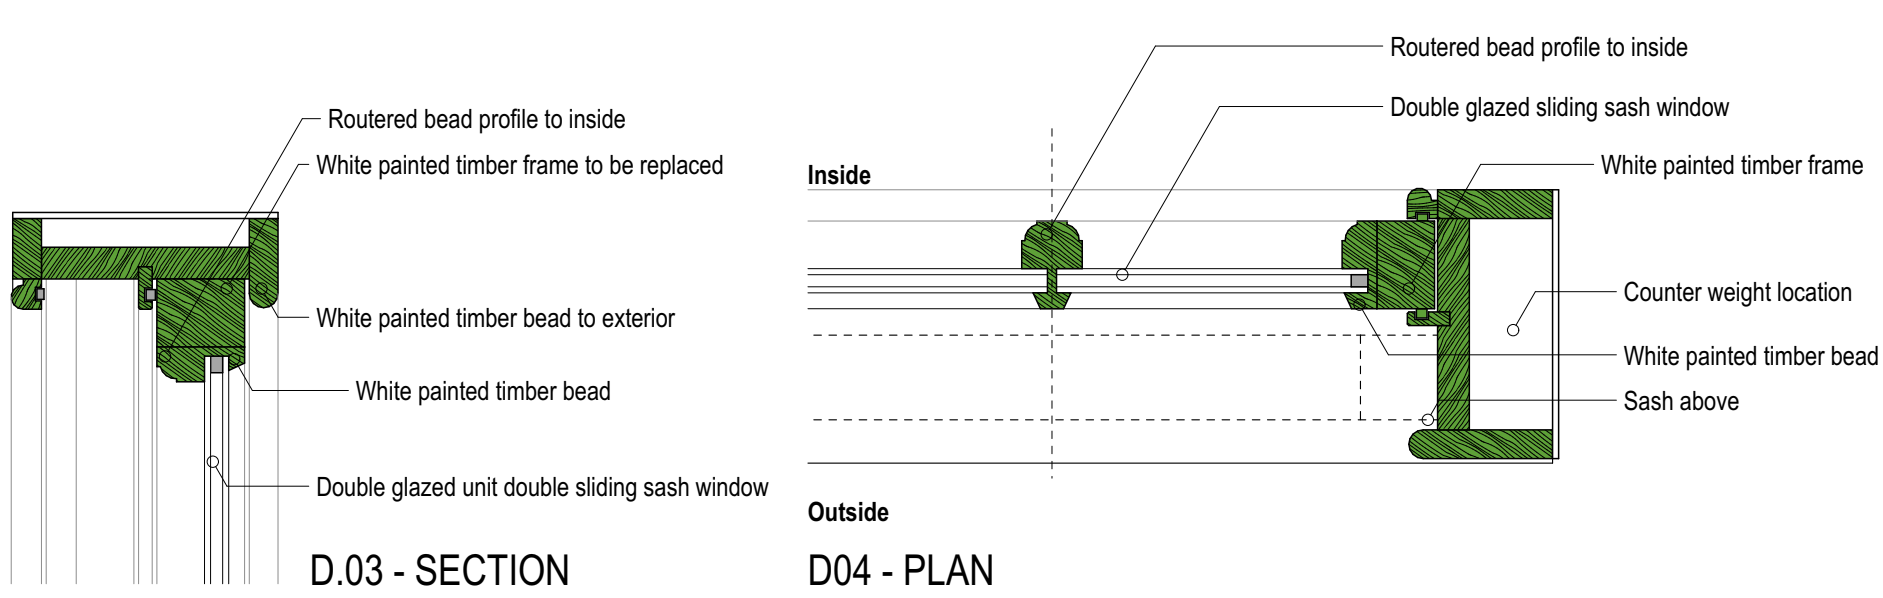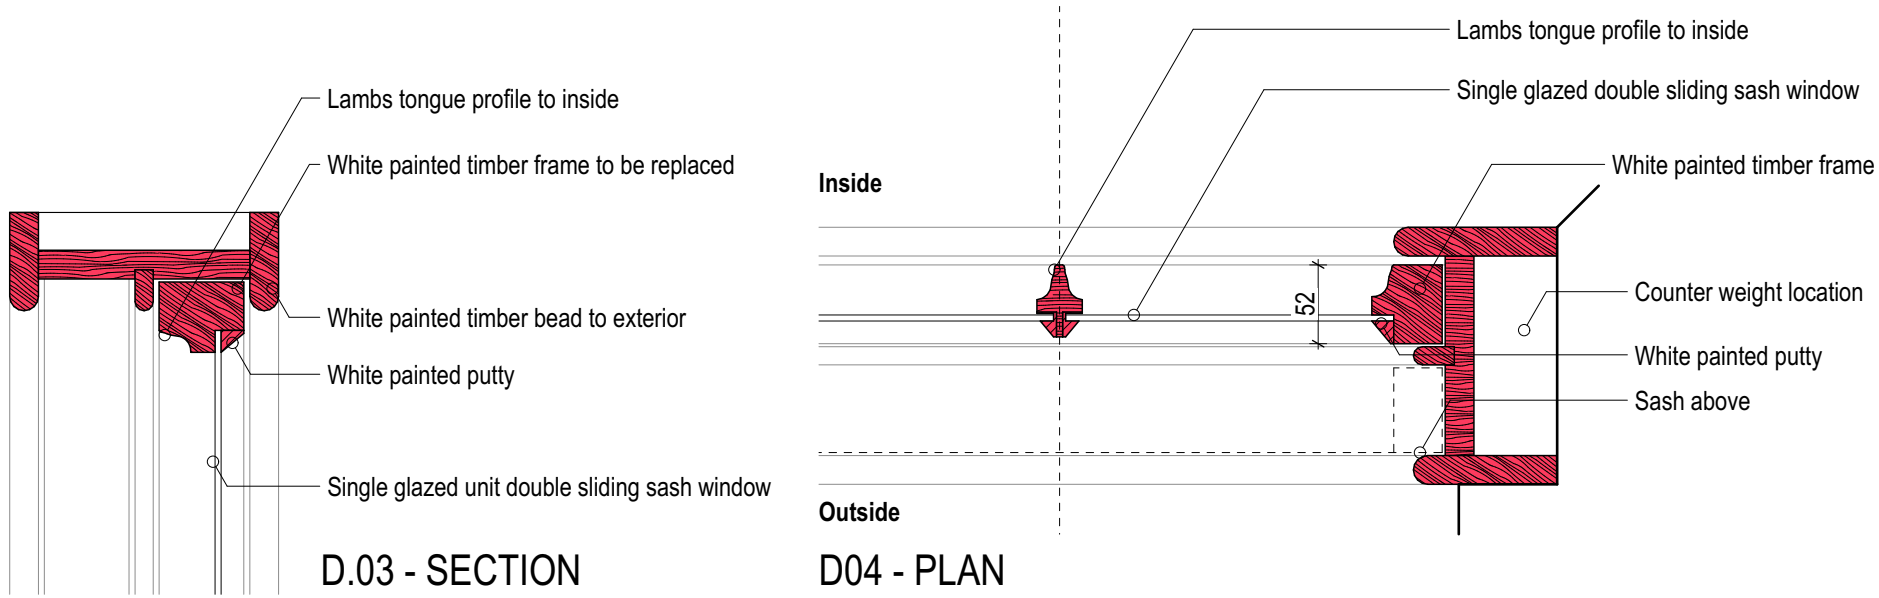



W77 - AS EXISTING

- Hardwood double sliding sash window set within brickwork reveal by 30mm. exposed frame
- Single glazed unit with lambs tongue bead to the interior, white painted putty to exterior
- 3 over 3 configuration
- 'Victorian style' horns to all windows (see illustration above ↑)

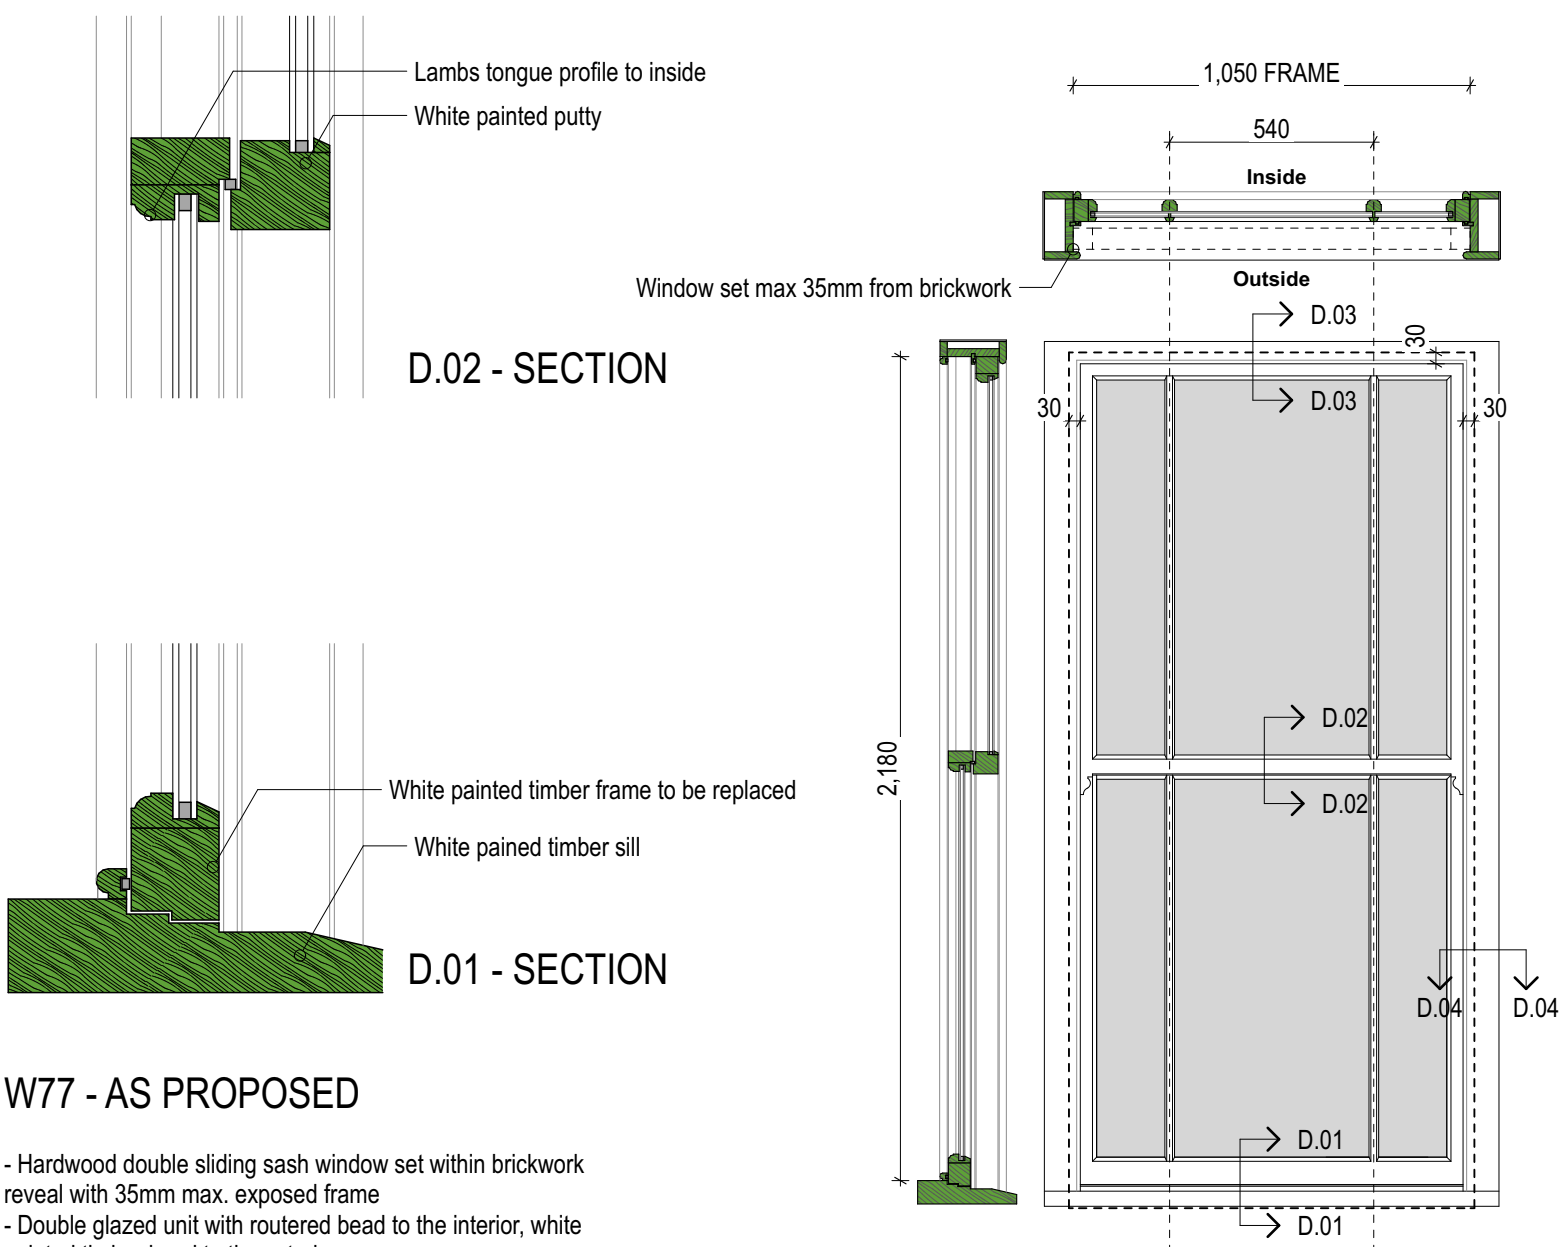

W77 - AS PROPOSED

- Hardwood double sliding sash window set within brickwork reveal with 35mm max. exposed frame
- Double glazed unit with routed bead to the interior, white painted timber bead to the exterior
- 3 over 3 configuration
- 'Victorian style' horns to all windows (see illustration above ↑)

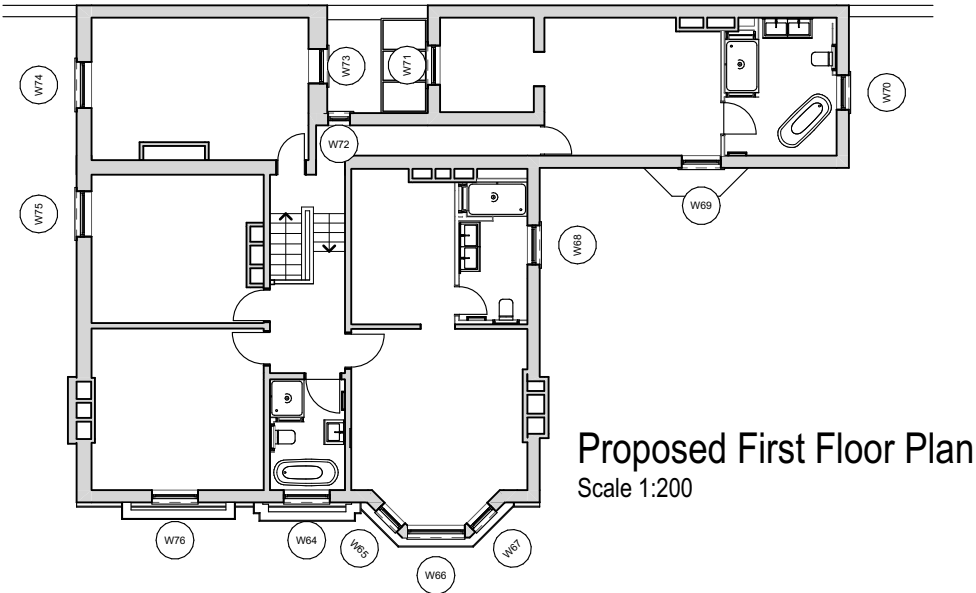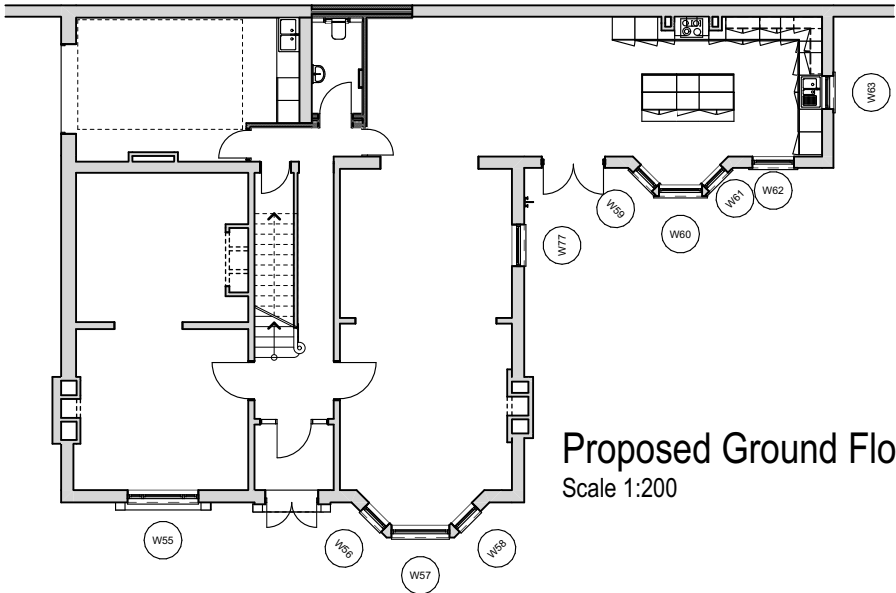

B	02.08.2022	Adding proposed floor plans and changing hatch of existing to red			
A	06.05.2022	Amending proposed drawings to reflect site conditions			
Ref	Date	Description			
CONSTRUCTION			Drawing Title	Drawing No.	
W77 Existing and Proposed			First Issue 07/01/2022	Scale 1:20 @ A2	D27.23-B
West Street			Project Details	ARCHITECTURE JULIEN DENIS AJD studio@architecturejd.co.uk	