



Drdrance Survey
Ukmapcentre.com

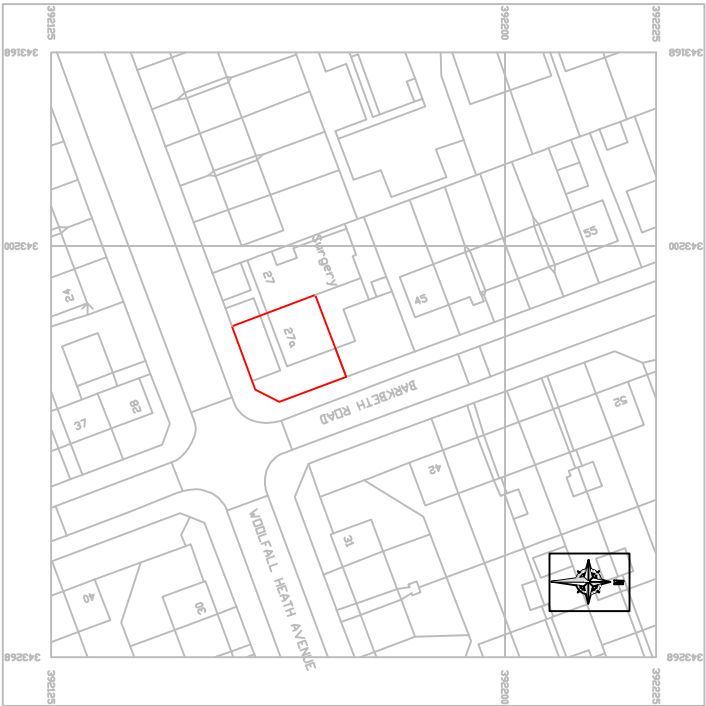

SITE PLAN
Scale 1:1250)

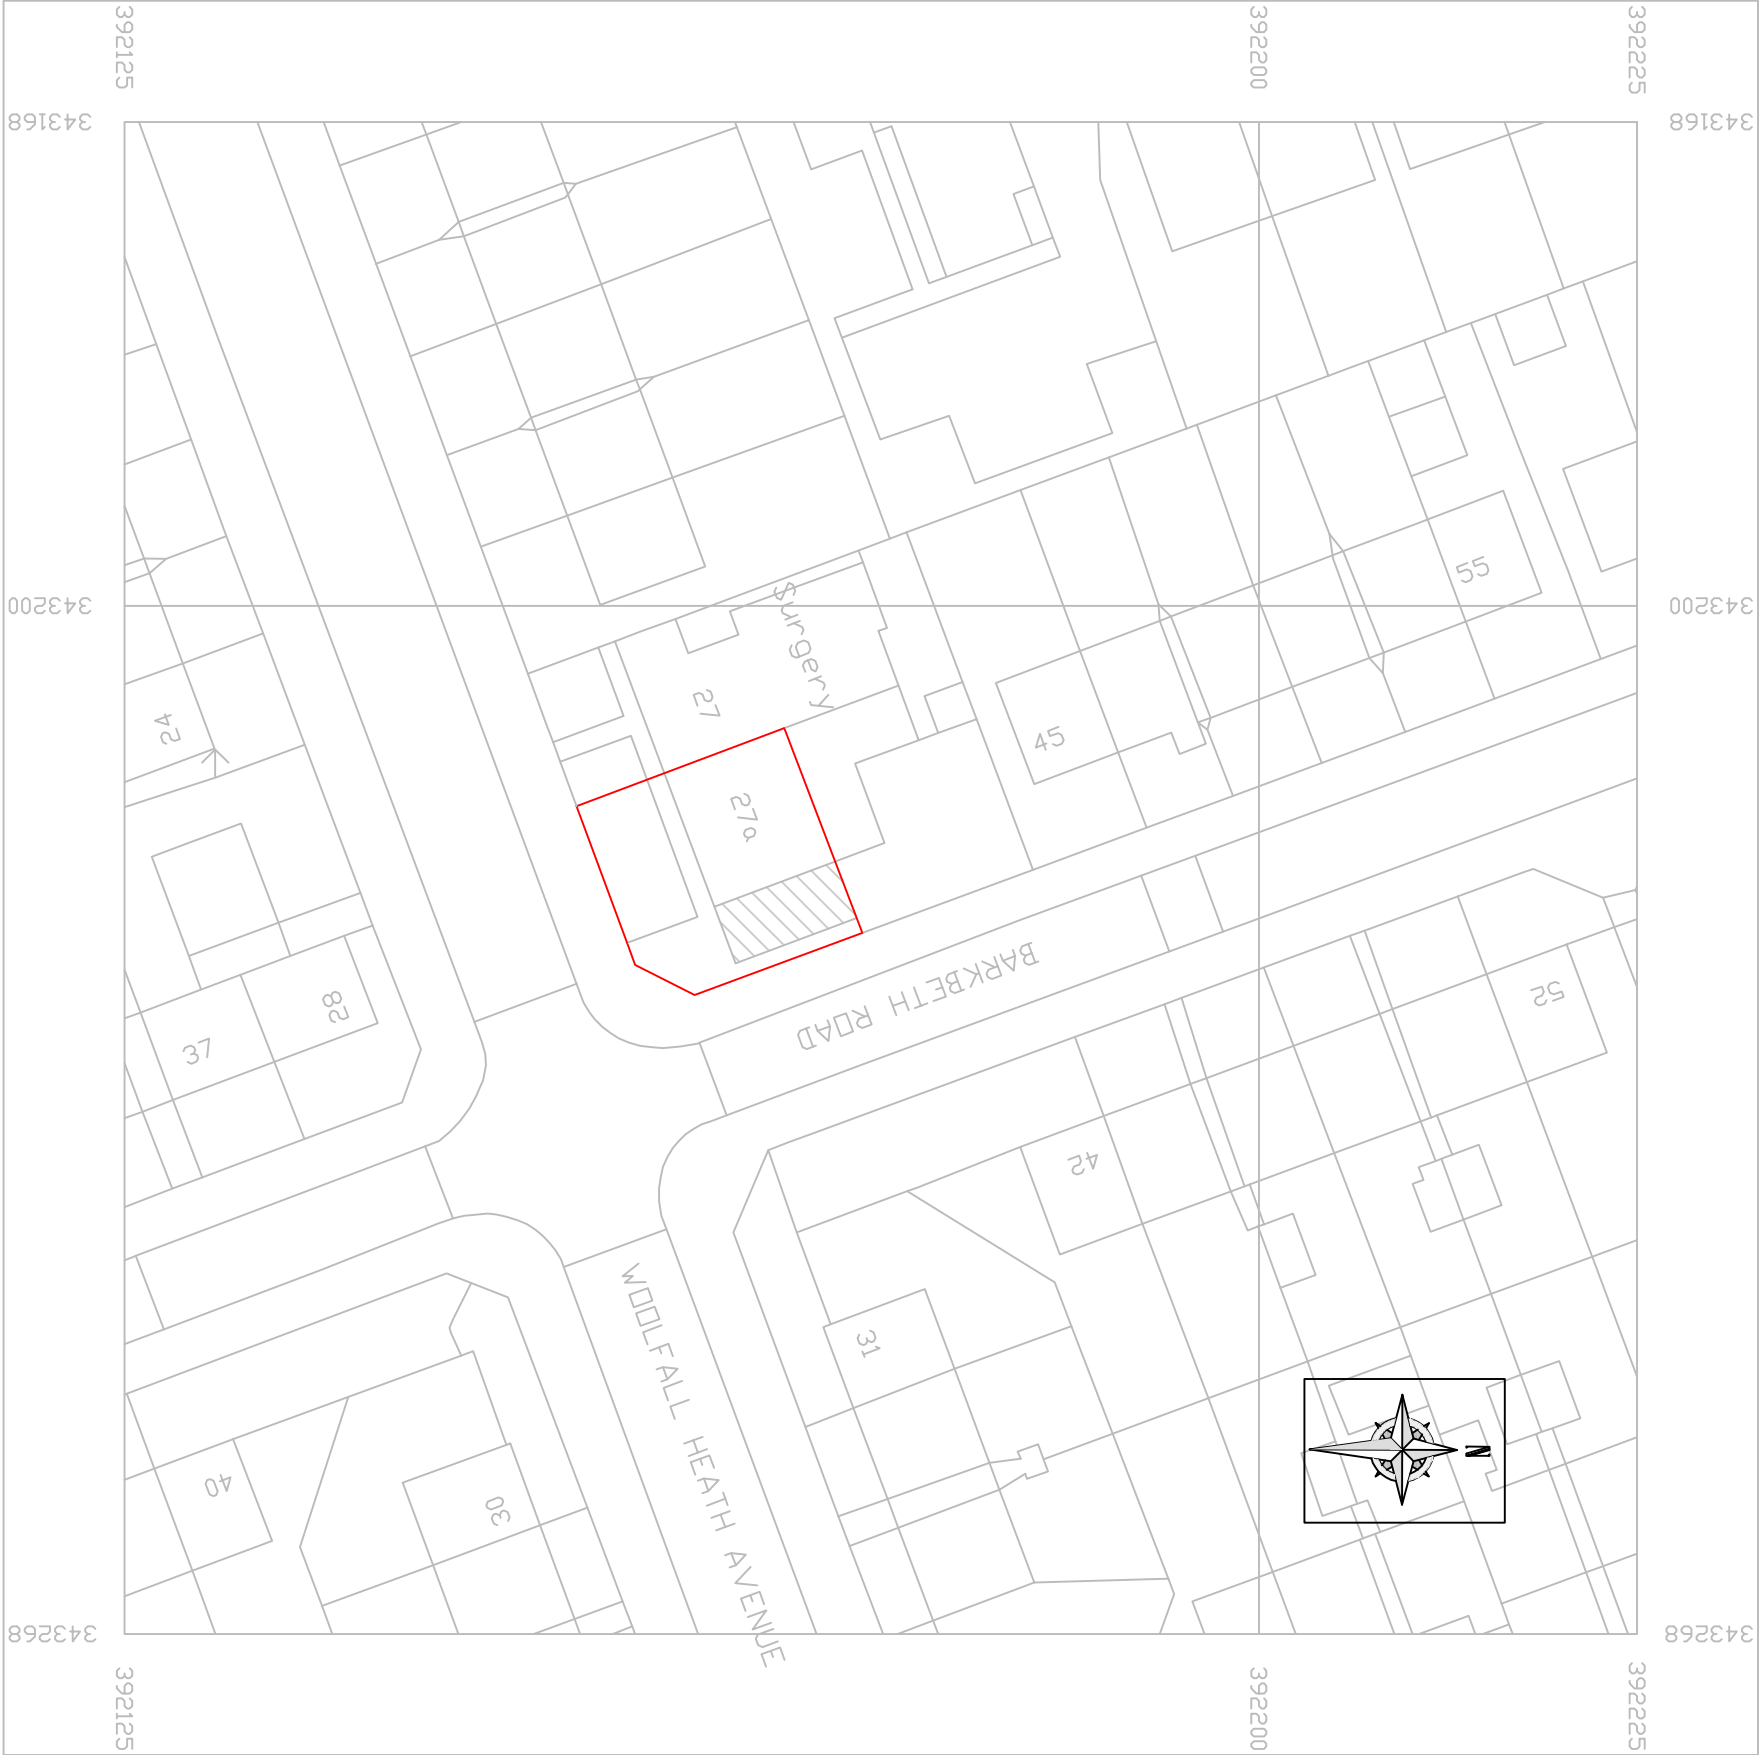

BLOCK PLAN
Scale 1:500)

Rev.	Date.	Description	DWN.	CHK.
je architectural design ltd Architectural & Structural Designers 1 Lytton Close Northolt Village, Northolt Middlesex UB5 5BU T: 020 8845 0795, M: 07930 557913, e:angelo9@aol.com Job Title: 27a Woolfall Heath Ave. Liverpool L36 3TH Designed by: Angelo E Date: Aug. 2022 Scale: 1:500,1250@A3 Drawing Title: Location Plan Client: Drawing No: 3364/AJ/05 Rev.				