
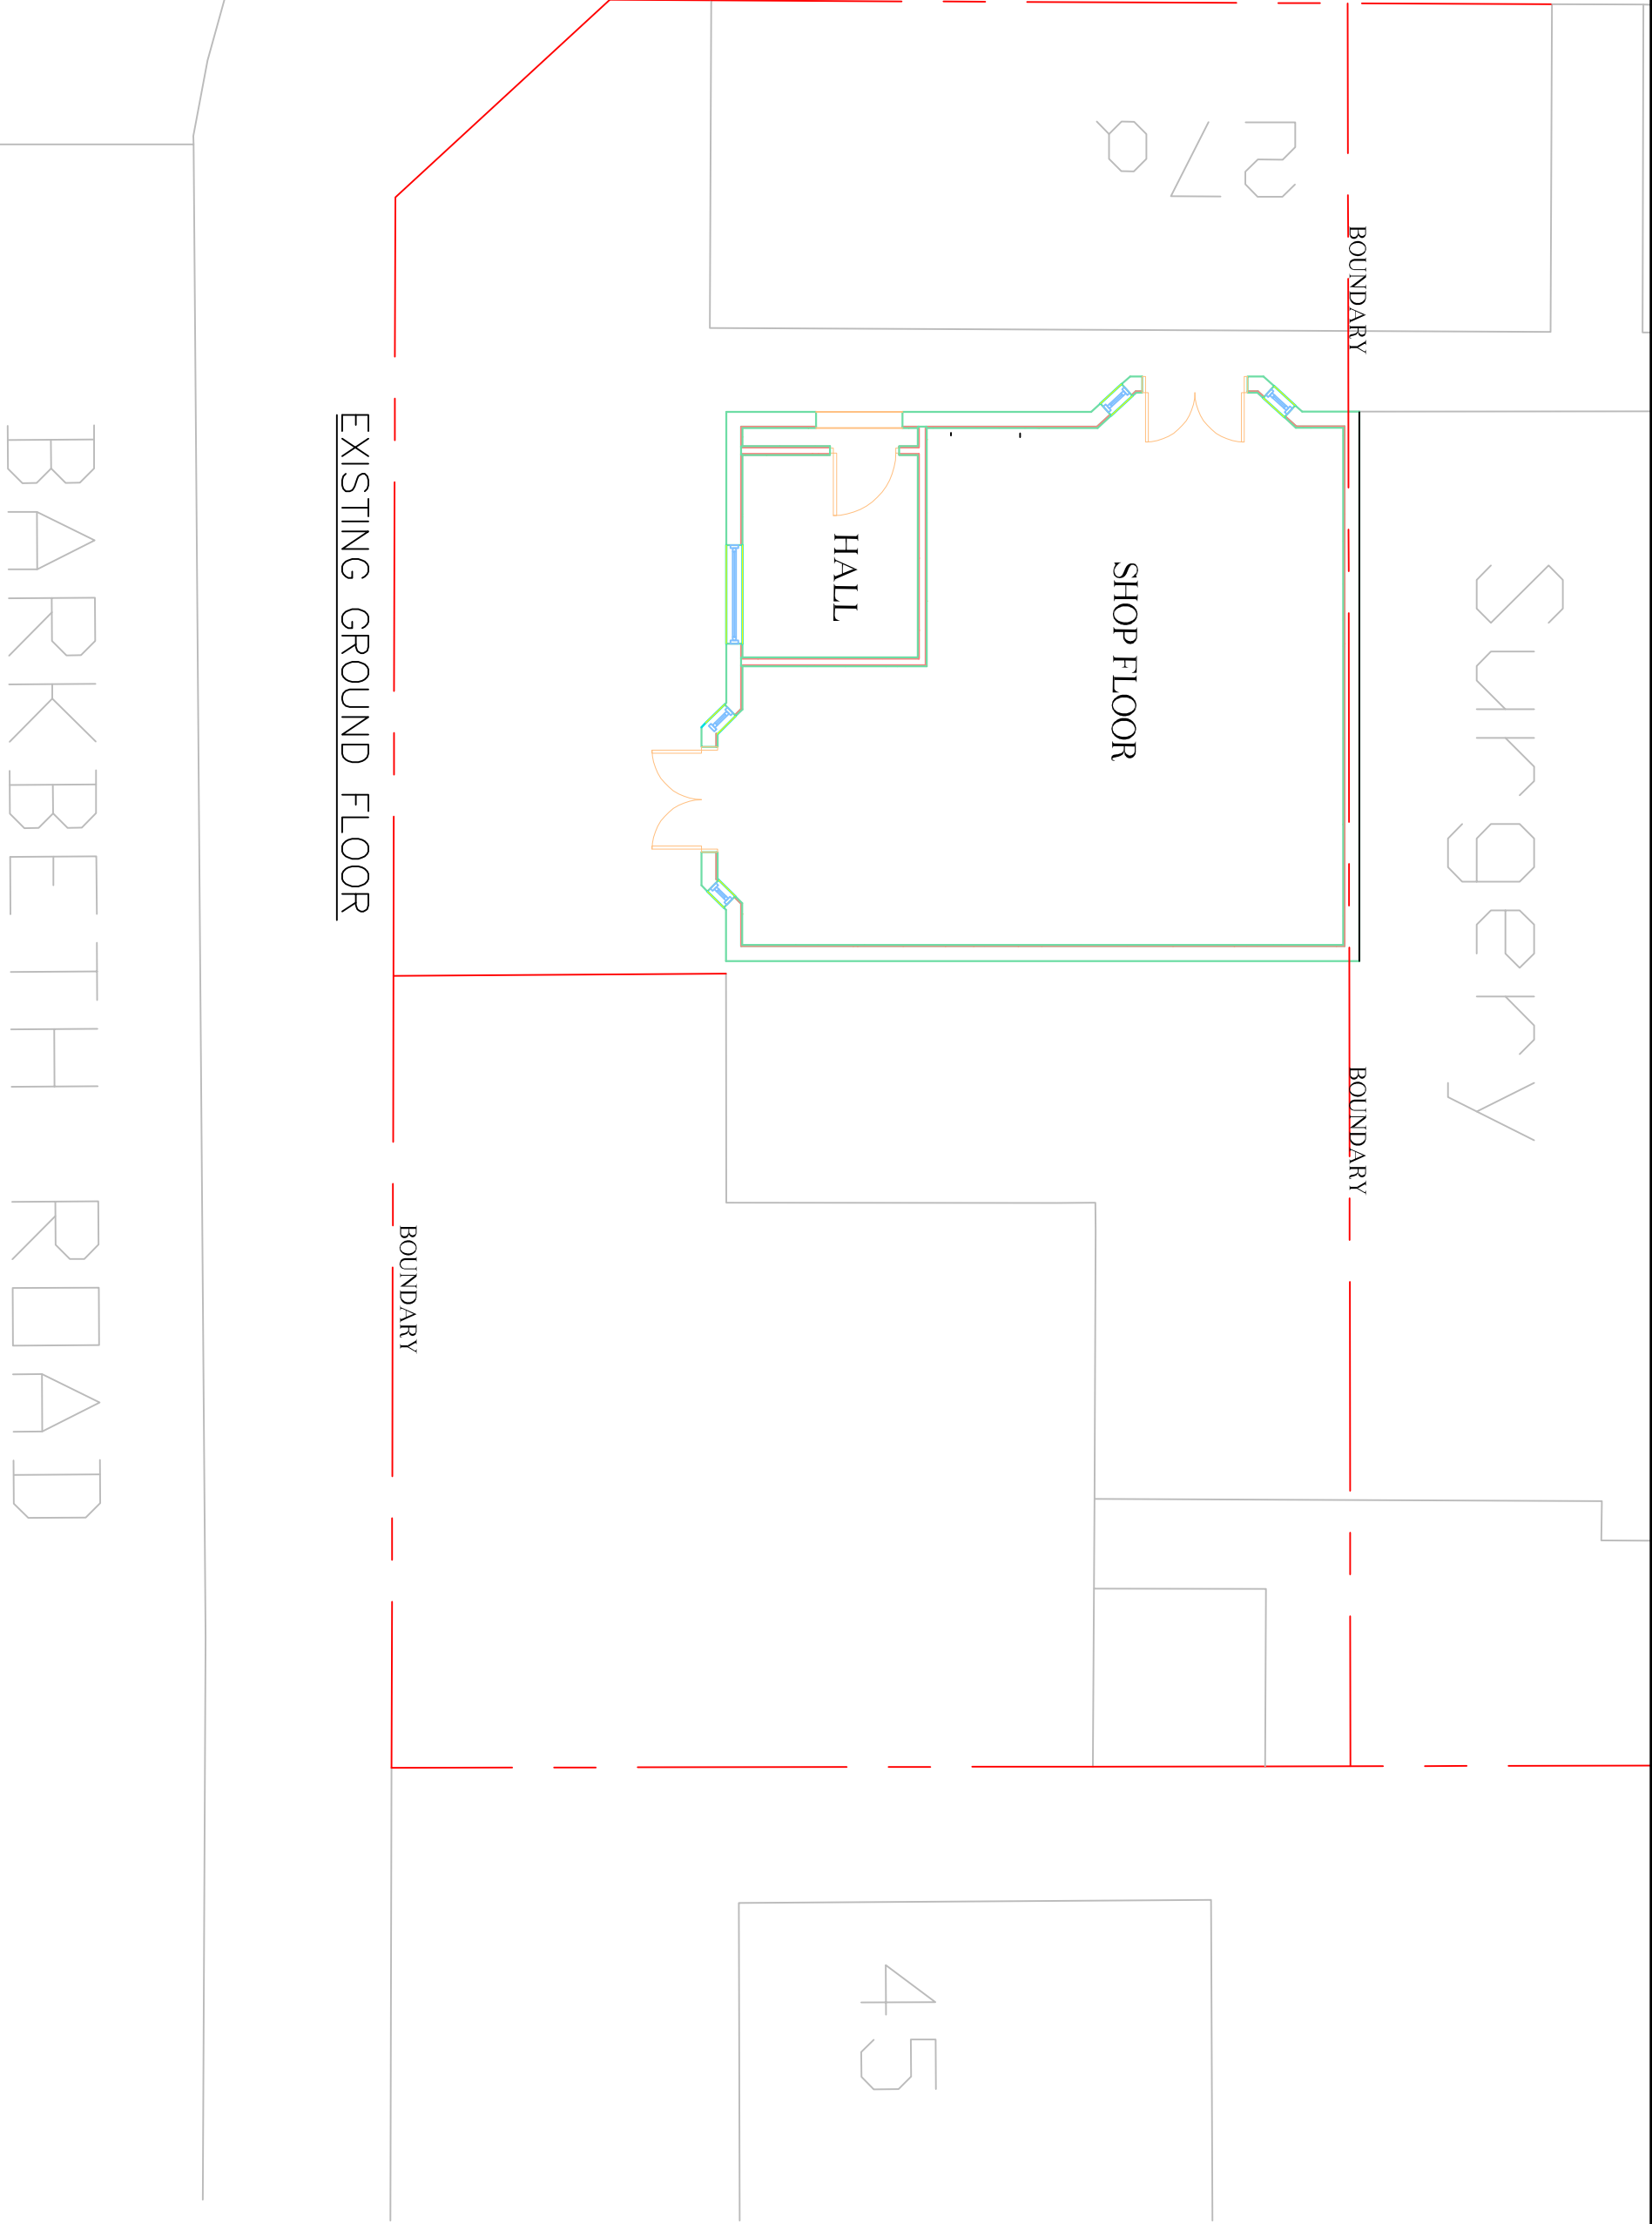


 

Rev.	Date.	Description	DWN.	CHK.
j e architectural design ltd Architectural & Structural Designers 1 Lytton Close Northolt Village, Northolt Middlesex UB5 5BU T: 020 8845 0795, M: 07930 557913, e:angelo9@aol.com				

Job Title:		Designed by:		Date:		Scale:	
27a Woolfall Heath Ave. Liverpool L36 3TH		Angelo E		Aug. 2022		1:100@A3	
Drawing Title:		Client:		Drawing No:		Rev:	
Existing Ground floor Plan				3364/AJ/01			