


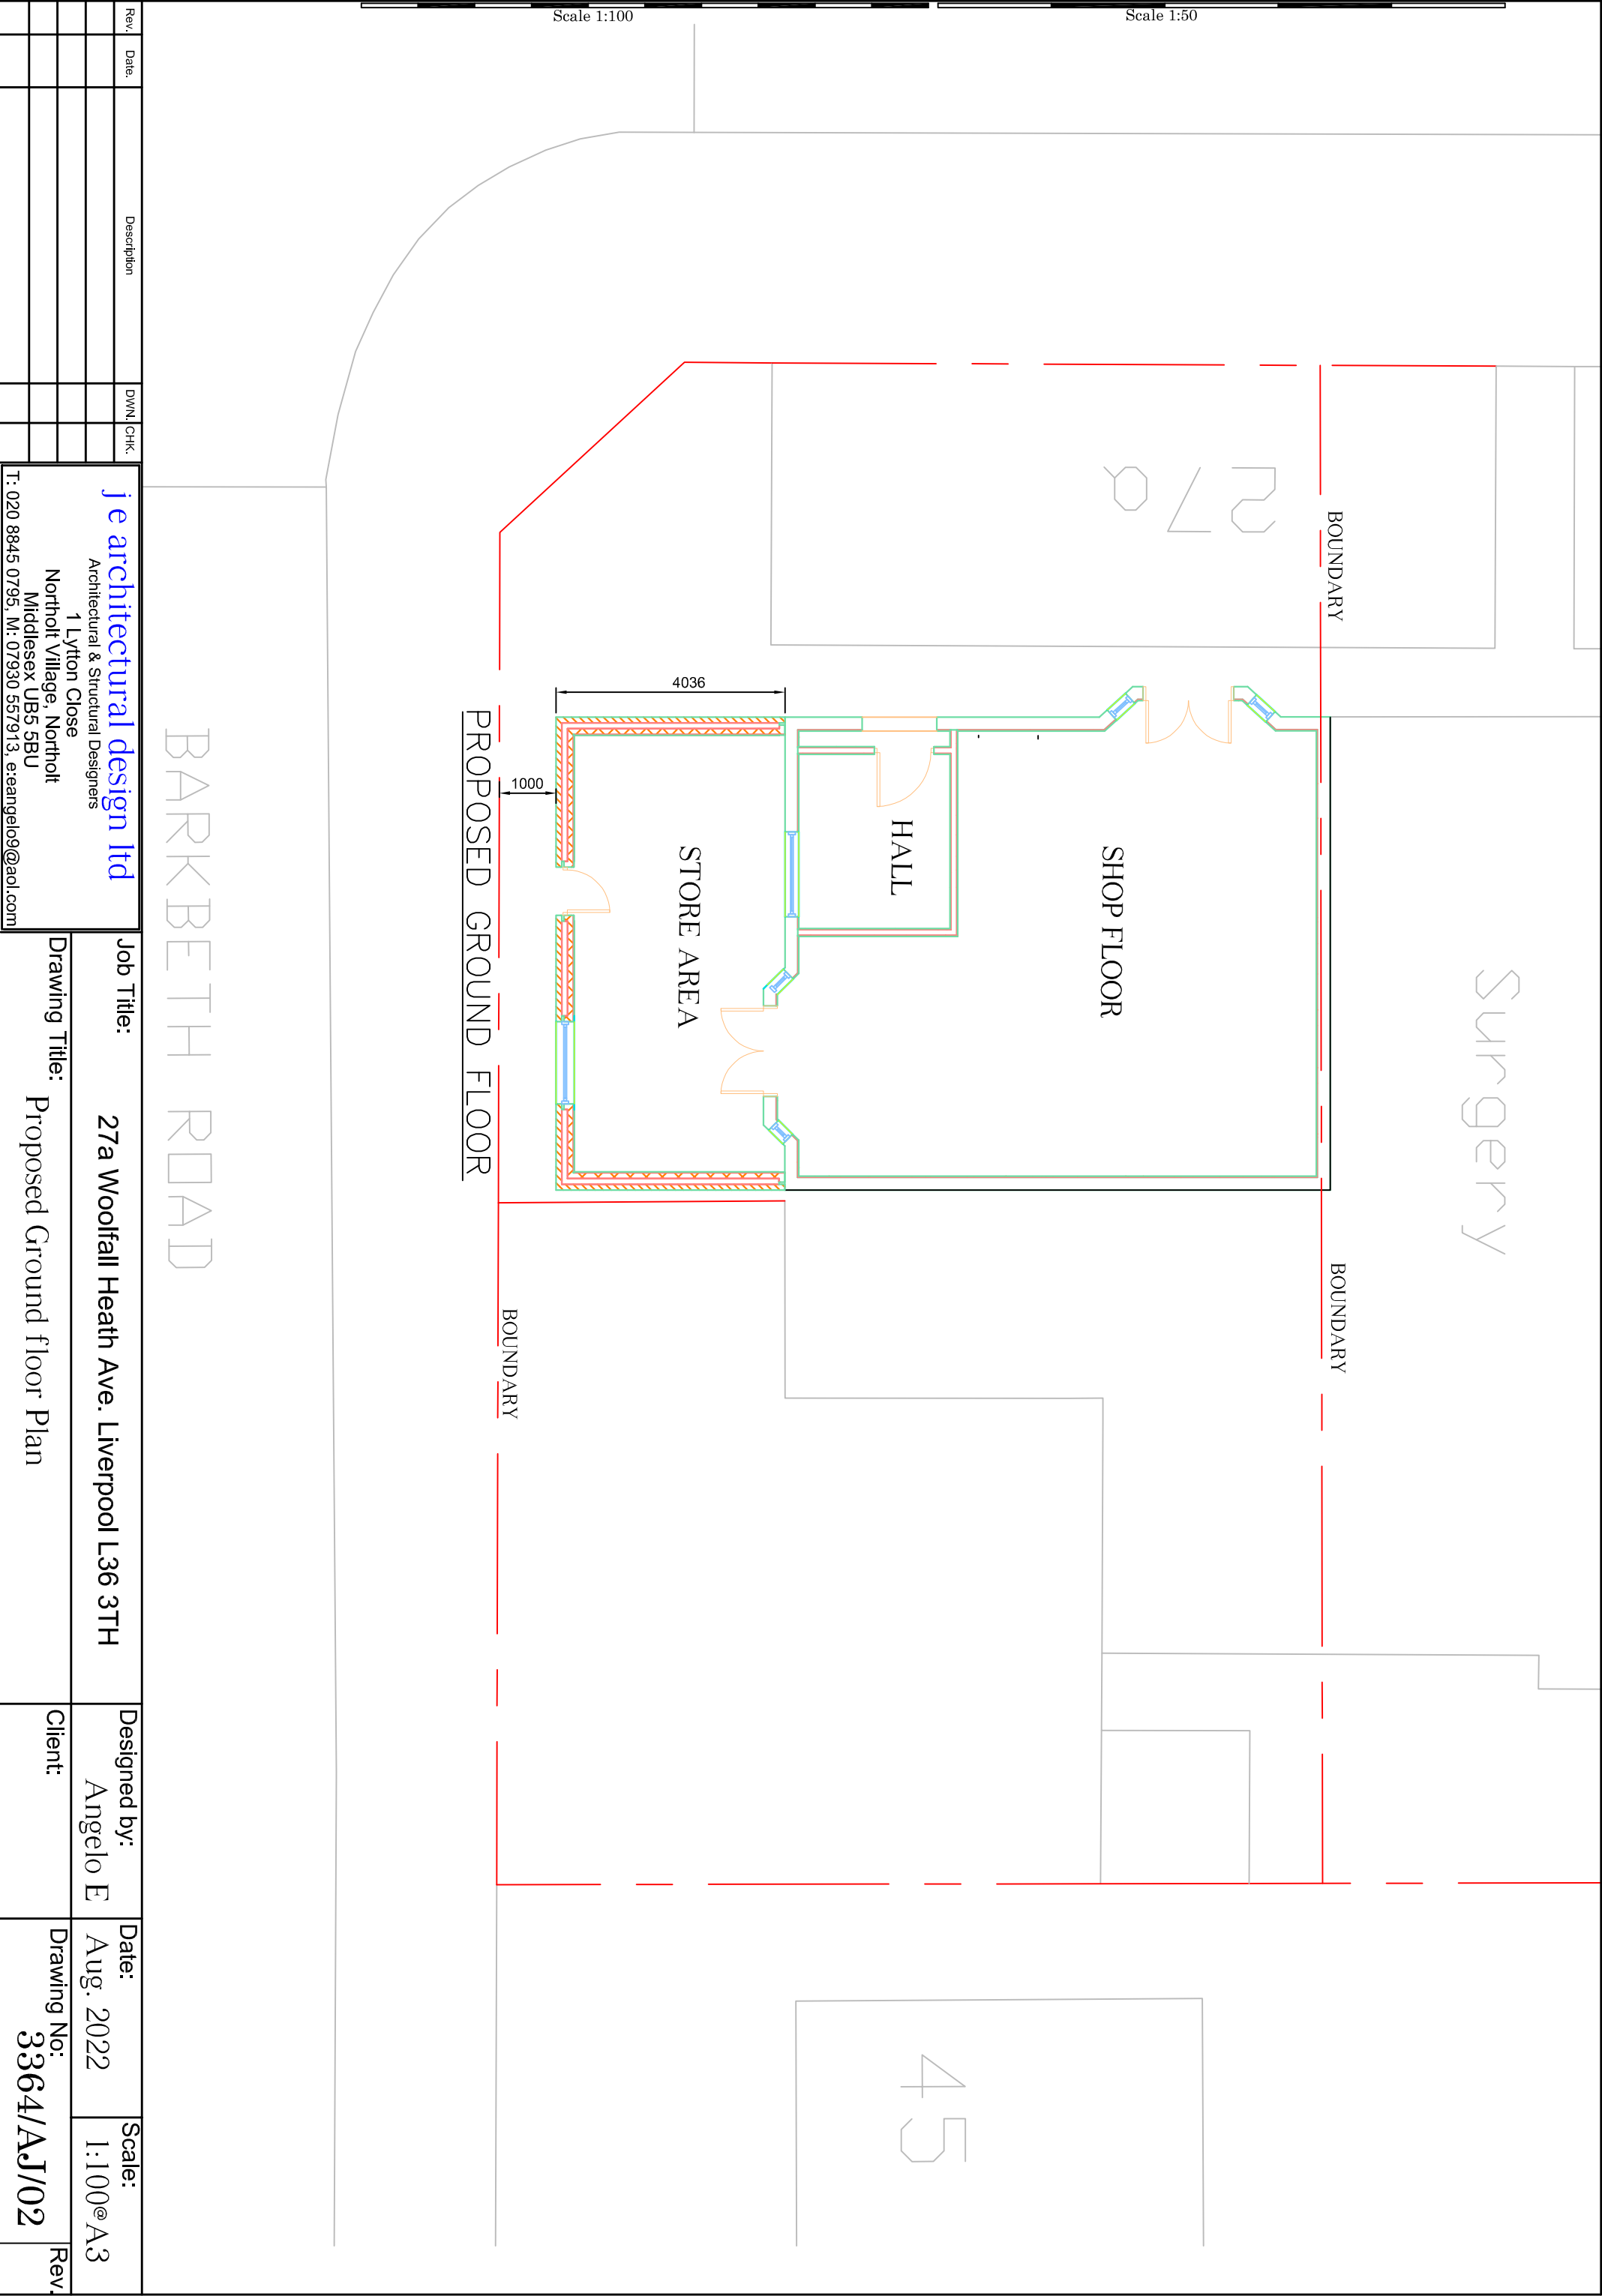

Rev.	Date.	Description	DWN.	CHK.

j e architectural design ltd Architectural & Structural Designers 1 Lytton Close Northolt Village, Northolt Middlesex UB5 5BU T: 020 8845 0795, M: 07930 557913, e:angelo9@aol.com	
Job Title:	27a Woolfall Heath Ave. Liverpool L36 3TH
Drawing Title:	Proposed Ground floor Plan
Designed by:	Angelo E
Date:	Aug. 2022
Scale:	1:100©A3
Client:	
Drawing No:	3364/AJ/02
Rev.	