




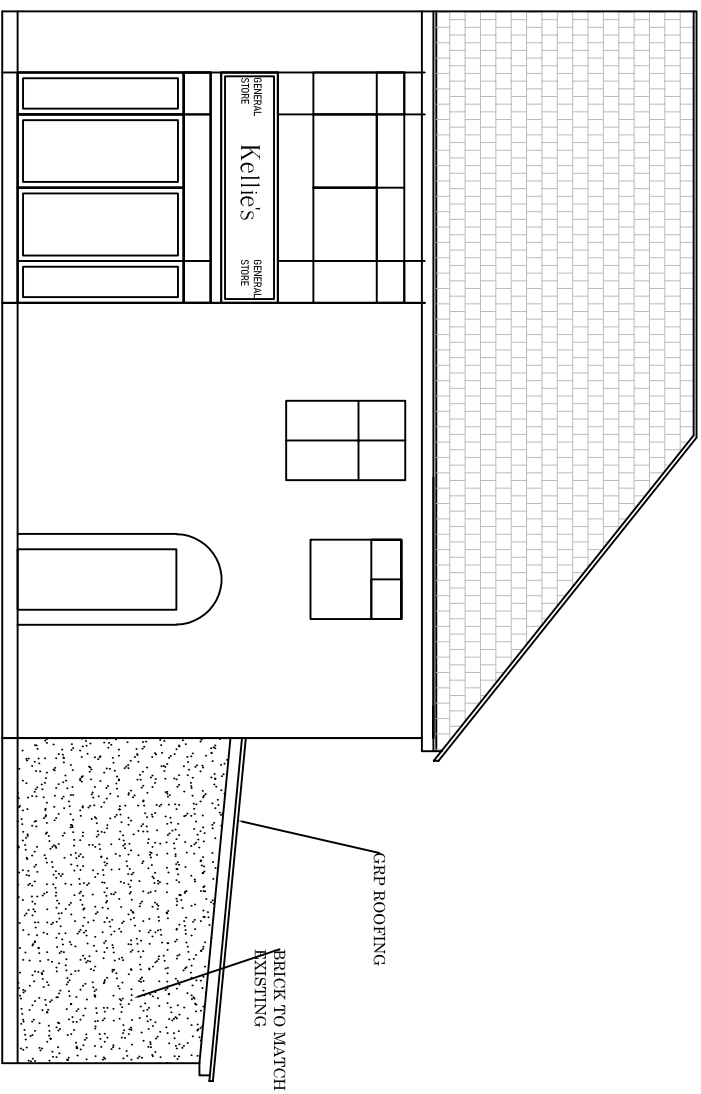


PROPOSED FRONT ELEVATION

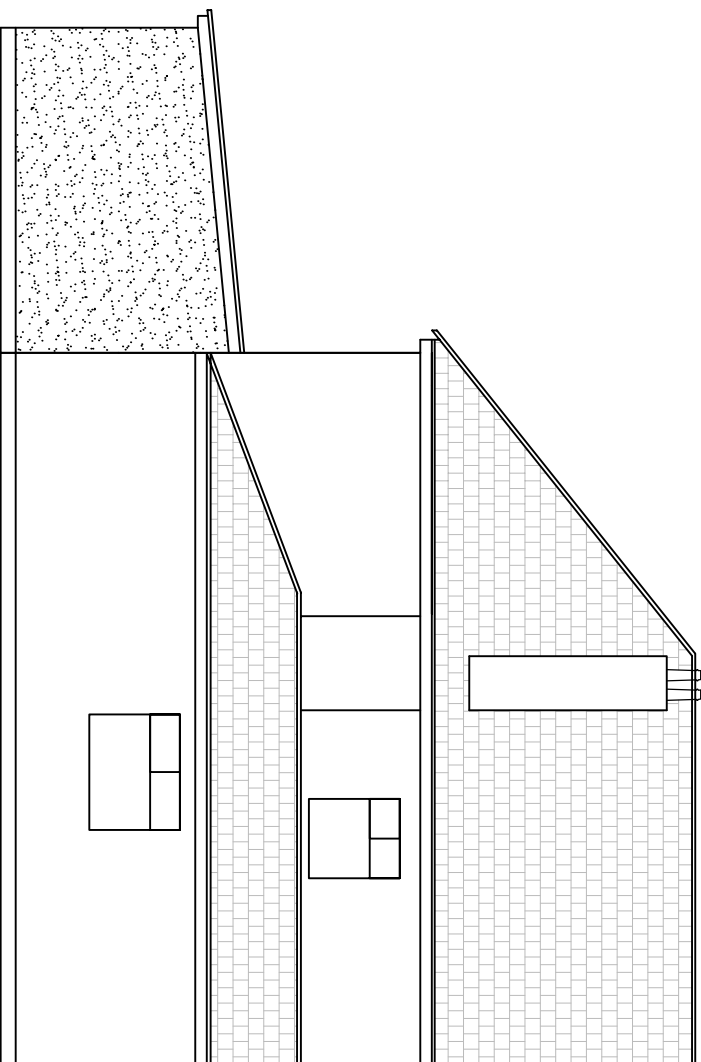

PROPOSED REAR ELEVATION

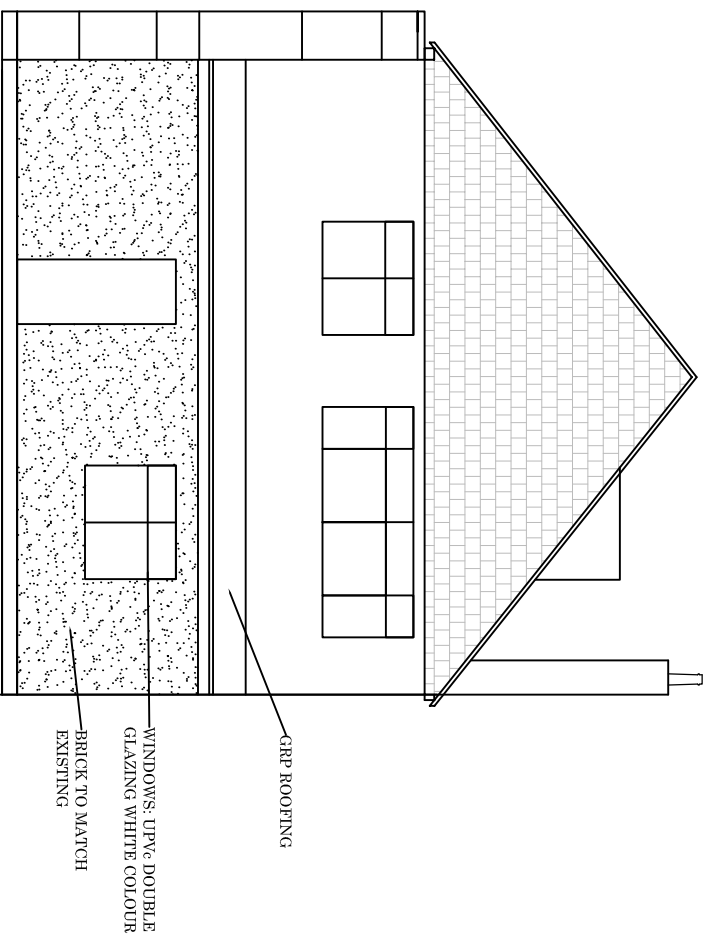

PROPOSED SIDE ELEVATION (RIGHT)

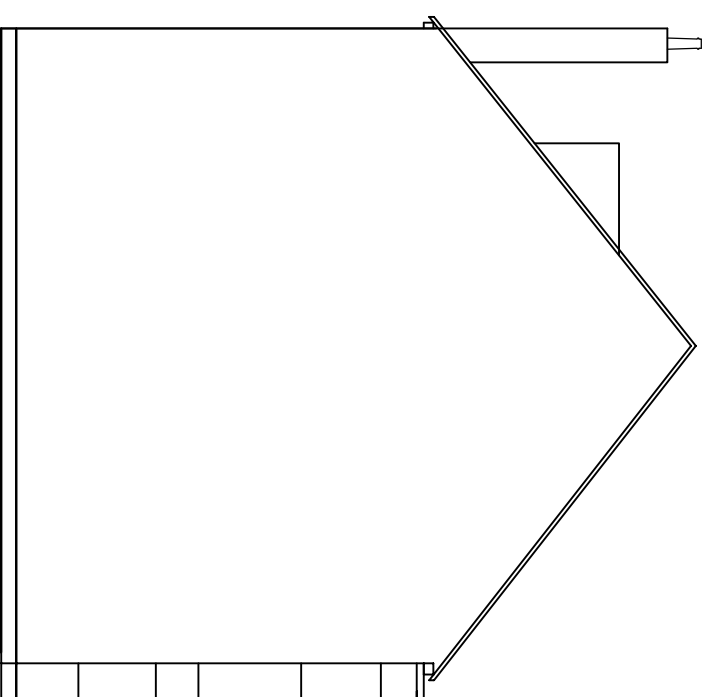

PROPOSED SIDE ELEVATION (LEFT)

Rev.	Date.	Description	DWN.	CHK.	 je architectural design ltd Architectural & Structural Designers 1 Lytton Close Northolt Village, Northolt Middlesex UB5 5BU T: 020 8845 0795, M: 07930 557913, e: eangelos@aol.com		
Job Title:					27a Woolfall Heath Ave. Liverpool L36 3TH		
Drawing Title:					Proposed Front, Side & Rear Elevation		
Client:					Designed by: Angelo E		
Drawing No: 3364/AJ/04					Date: Aug. 2022		Scale: 1:100@A3
							Rev