



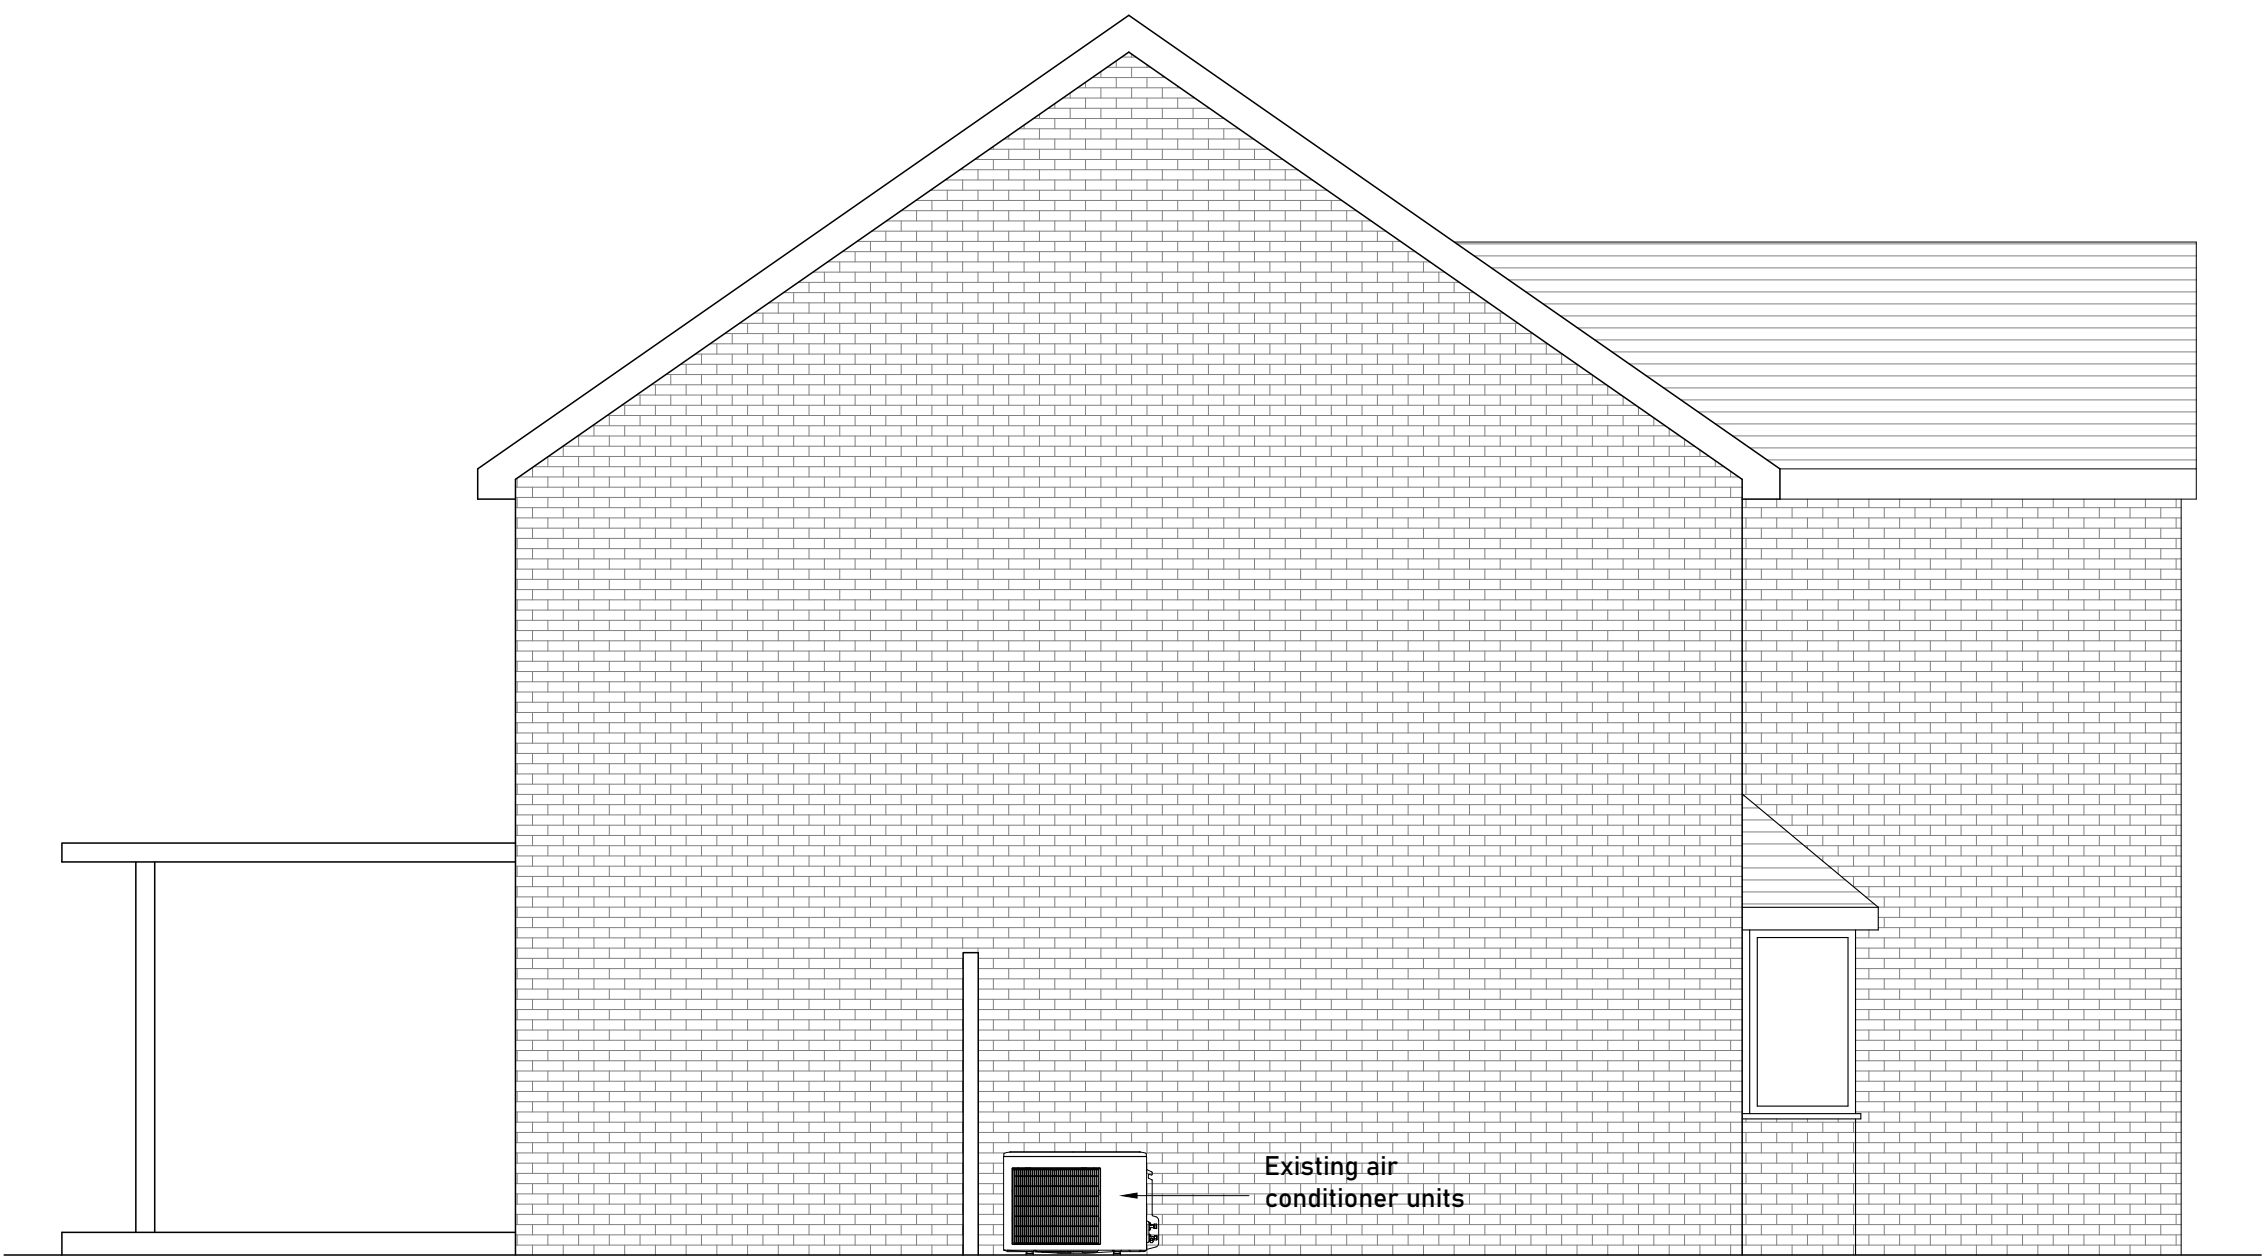


EXISTING LEFT ELEVATION
1:50




EXISTING REAR ELEVATION
1:50

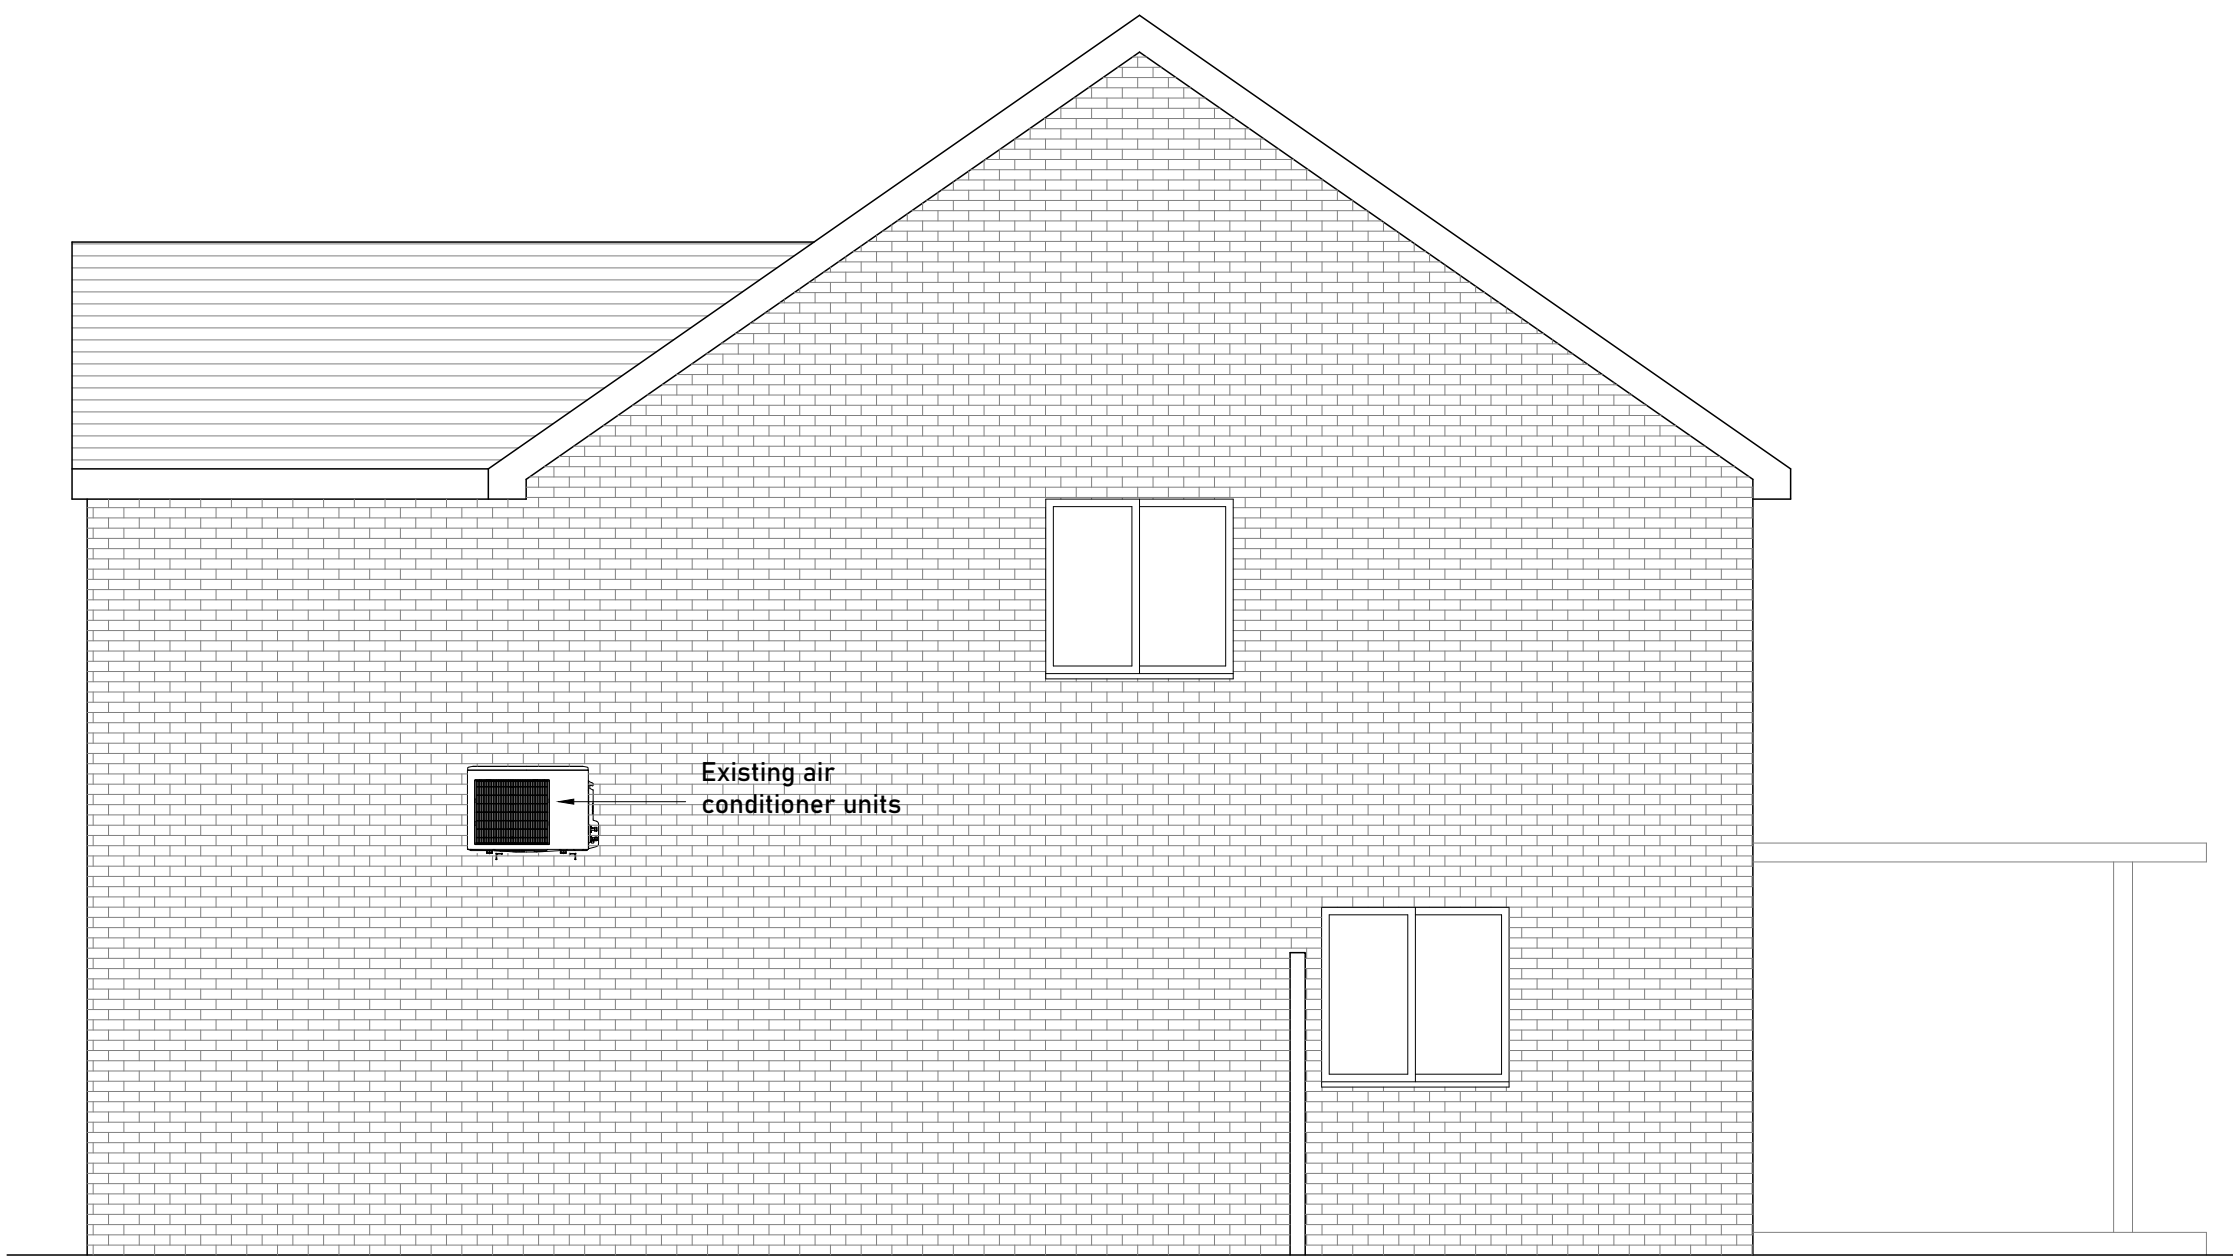


EXISTING RIGHT ELEVATION
1:50

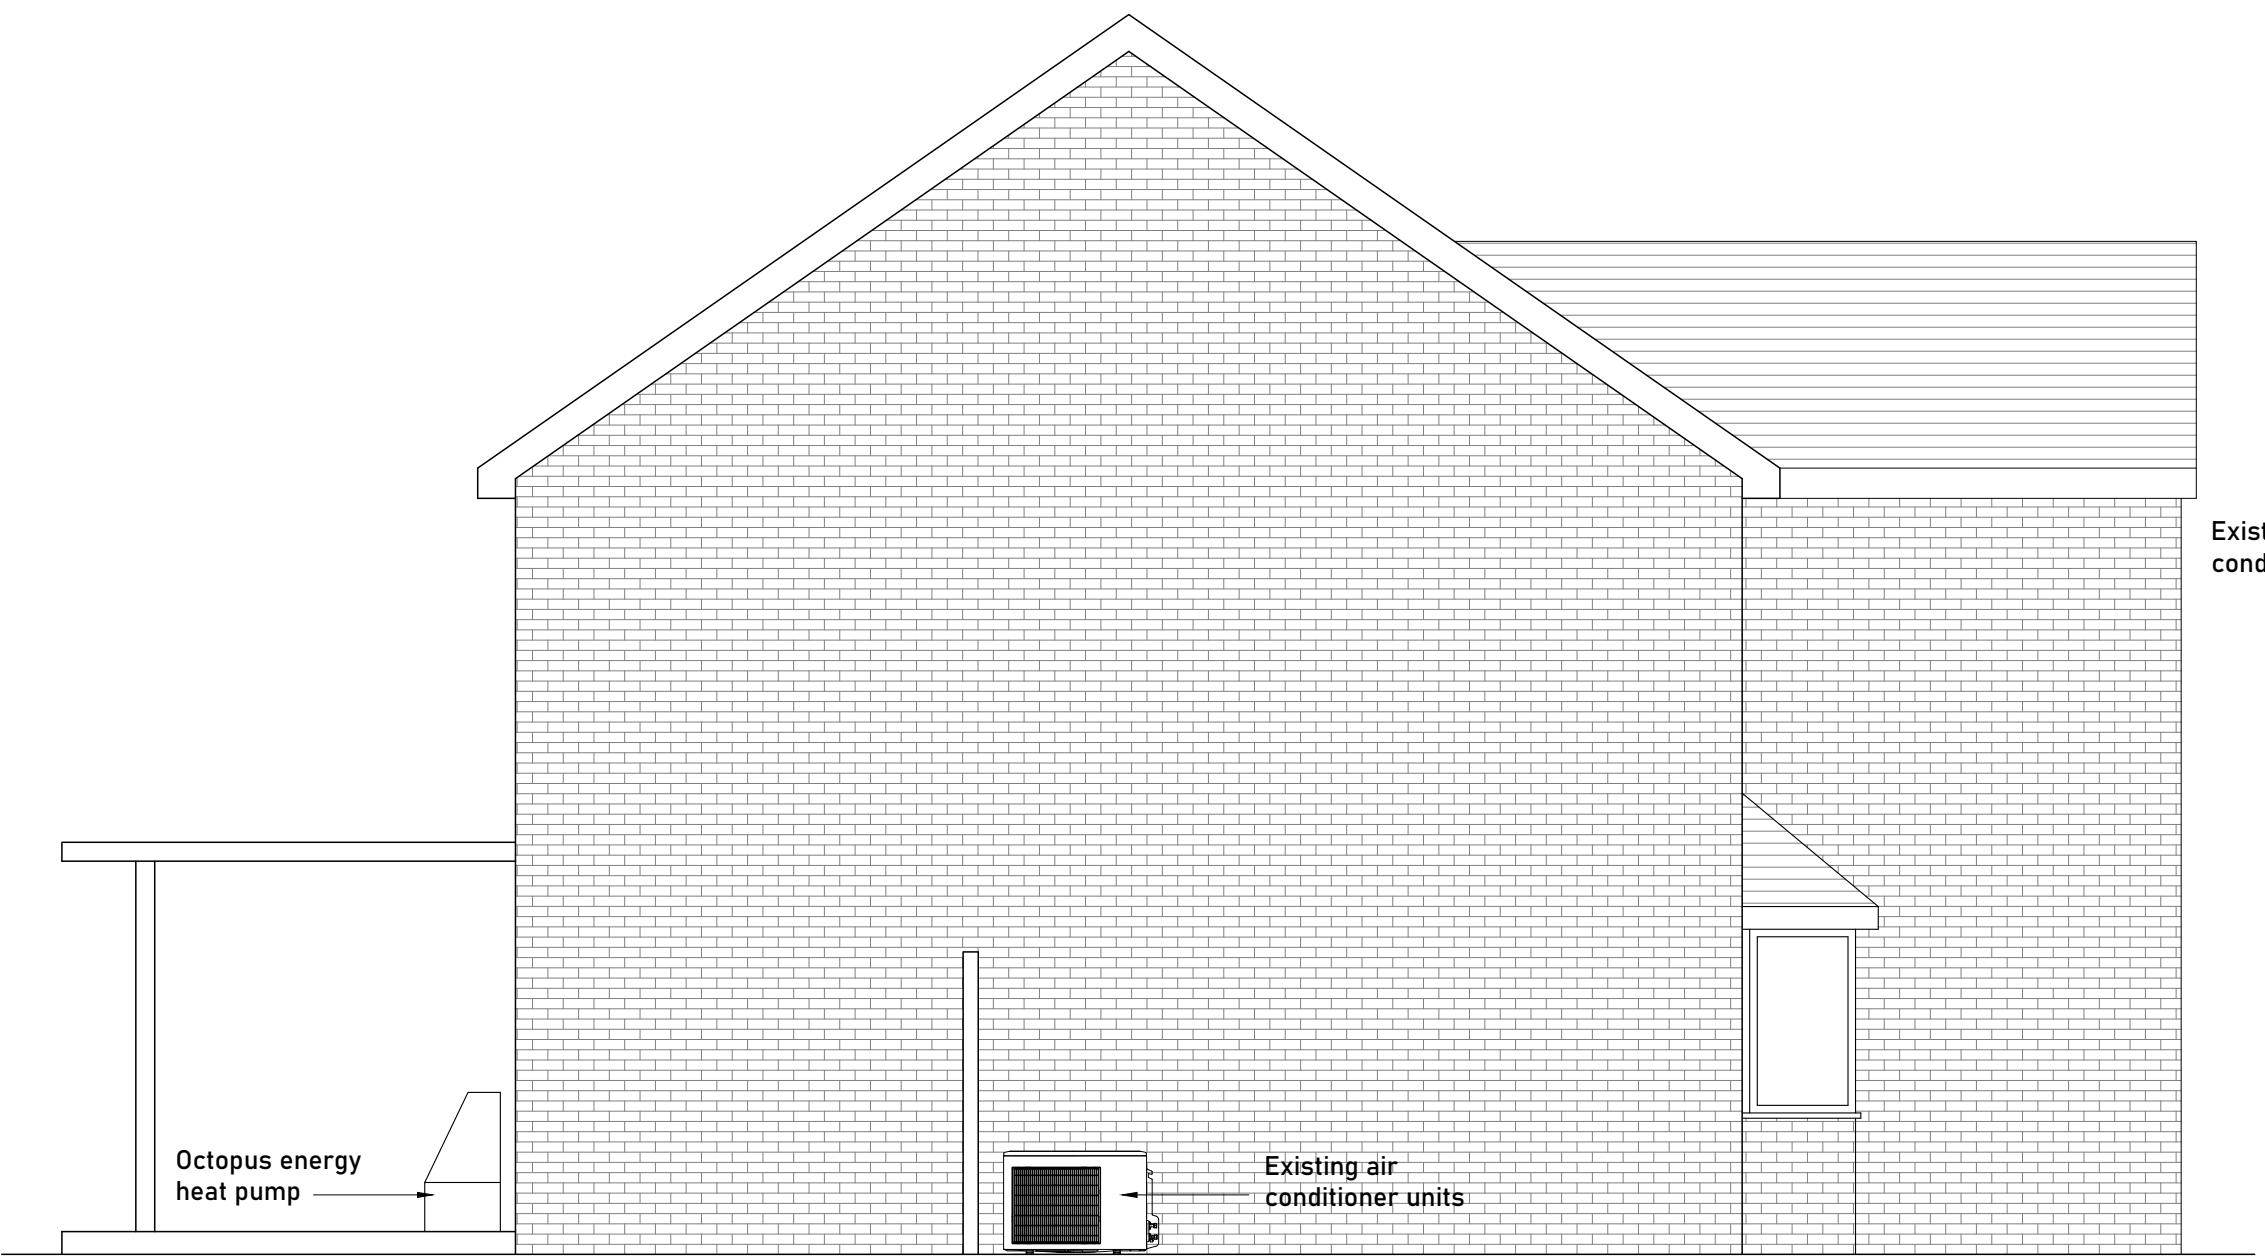


PROPOSED LEFT ELEVATION
1:50

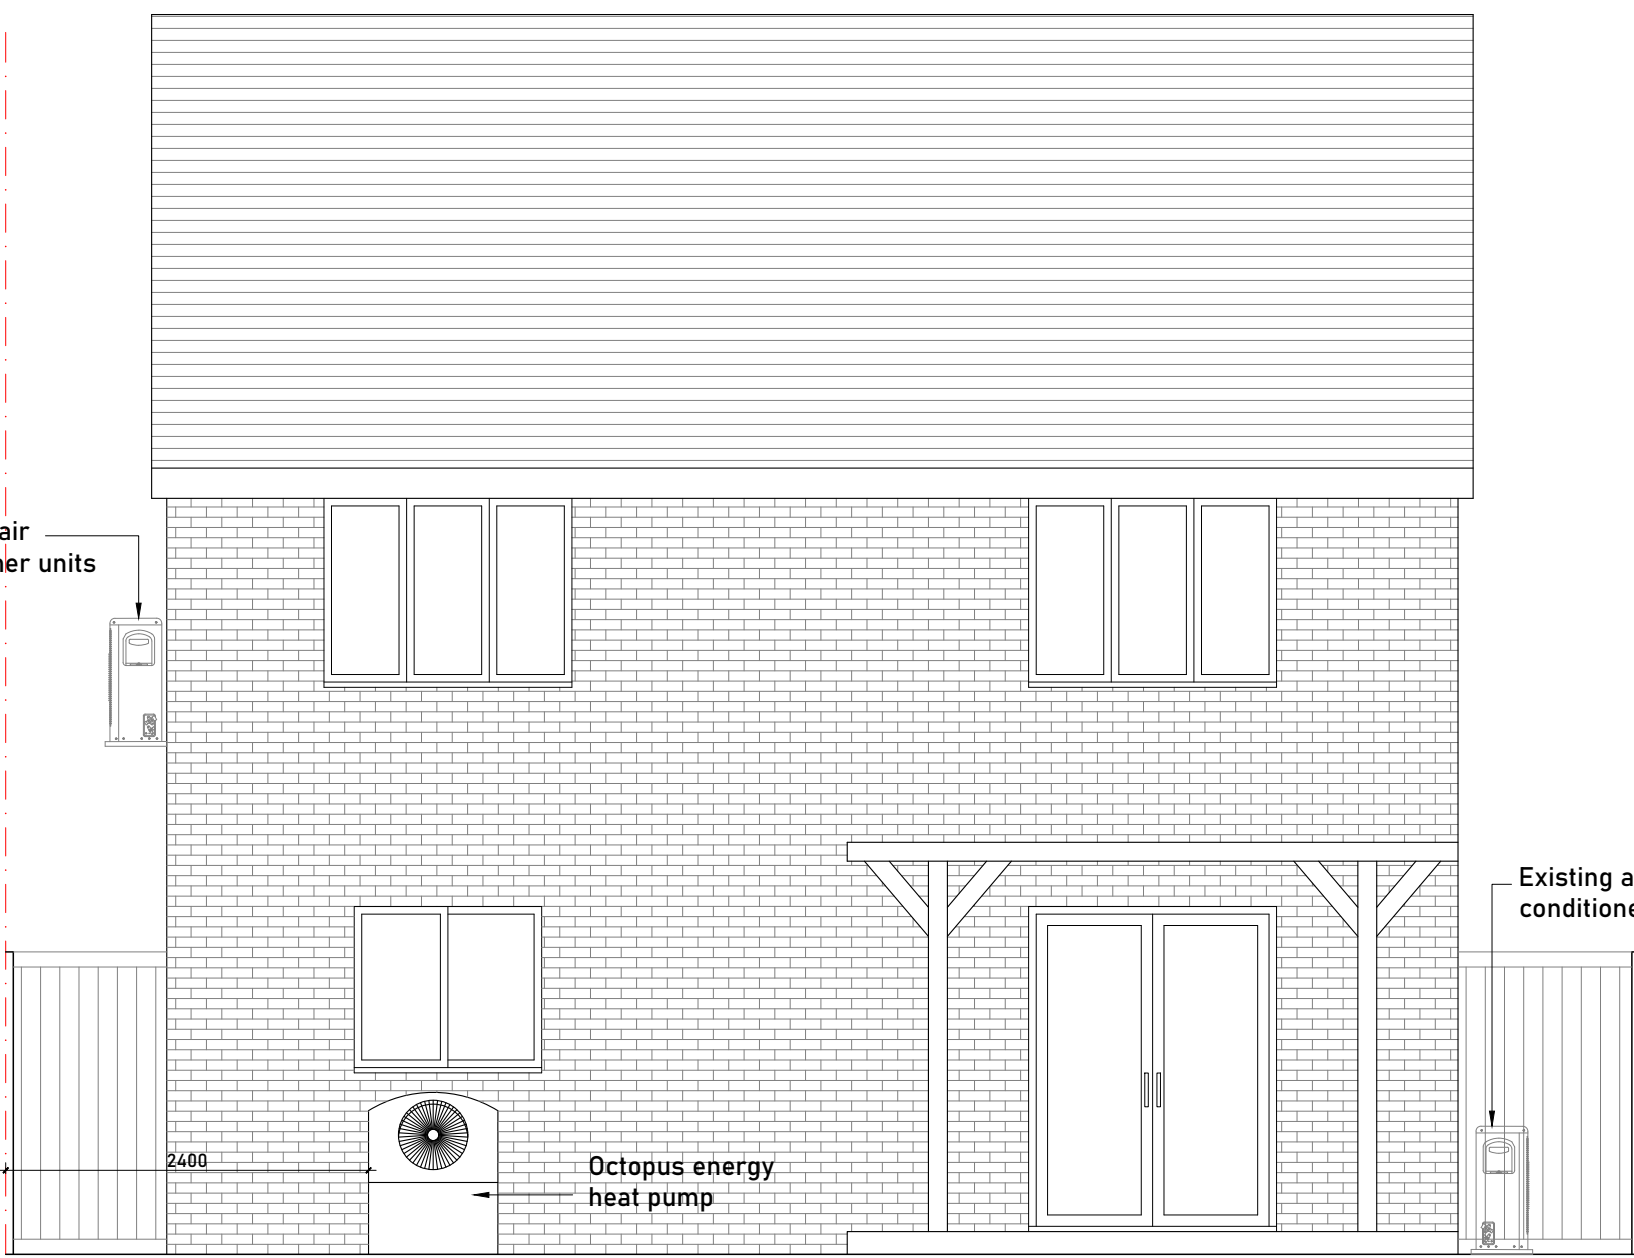

PROPOSED REAR ELEVATION
1:50

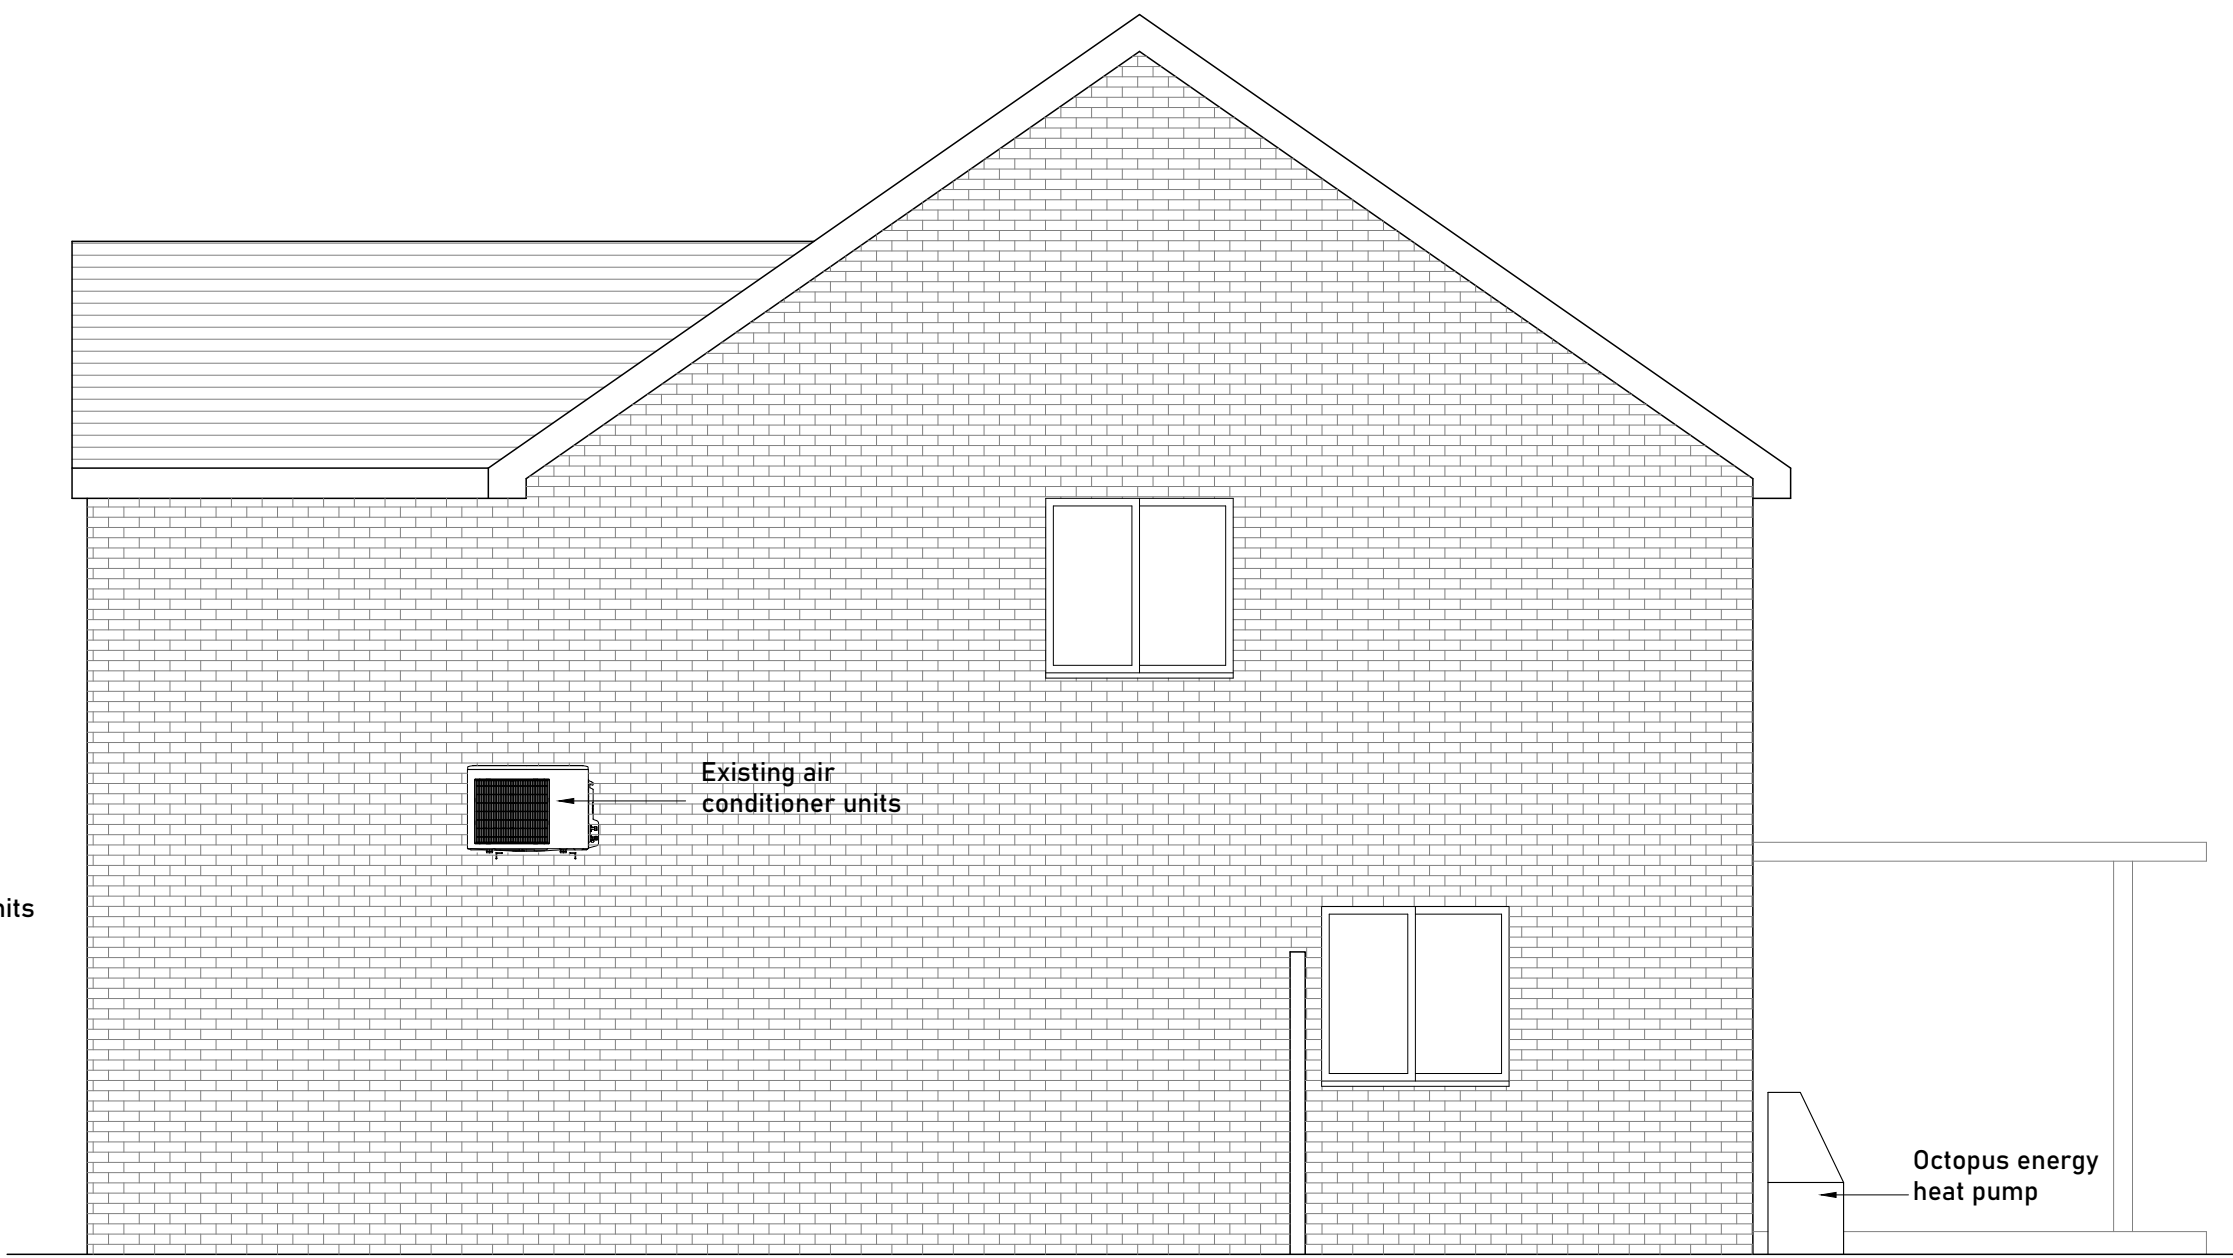

PROPOSED RIGHT ELEVATION
1:50

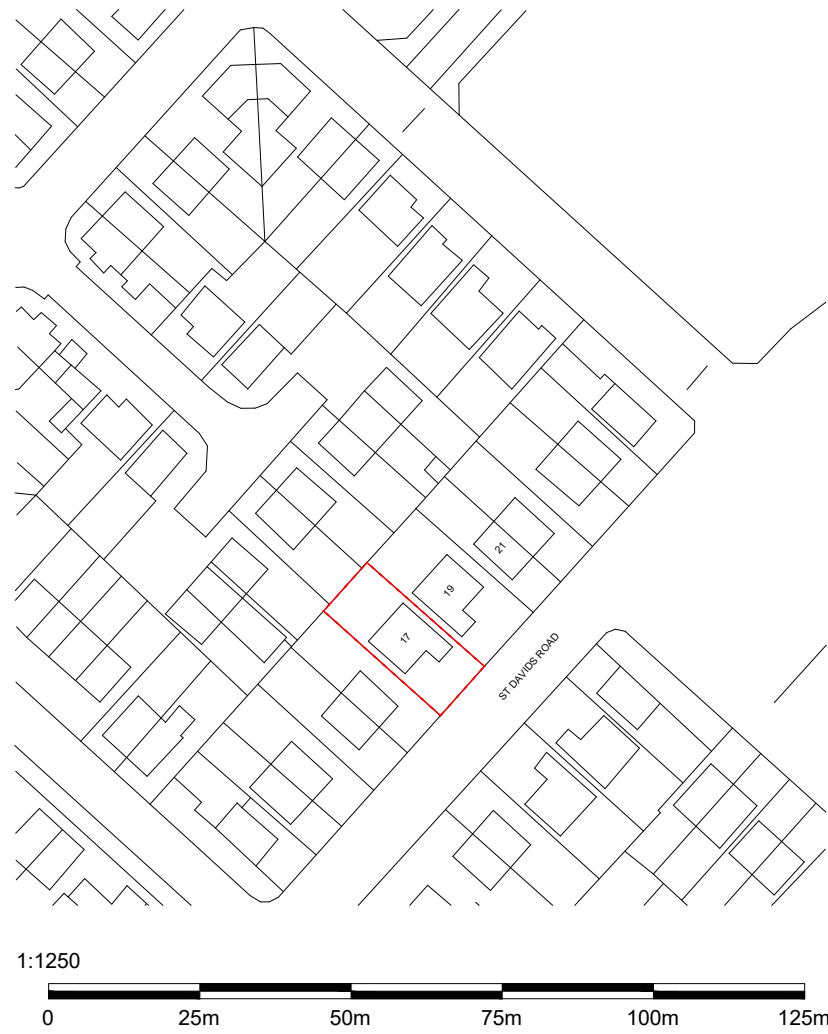

LOCATION PLAN
1:1250



EXISTING BLOCK PLAN
1:200



PROPOSED BLOCK PLAN
1:200

CLIENT	-
ADDRESS	17 St Davids Road L14 9AE, UK
TITLE	BLOCK PLAN & ELEVATIONS
PROJECT STATUS	PLANNING DRAWING
DATE	20-10-2024
REVISION	A
SCALE	As Indicate @A1
SHEET No.	PL000
REFERENCE	0010/20/FA
DRAWN BY	

