


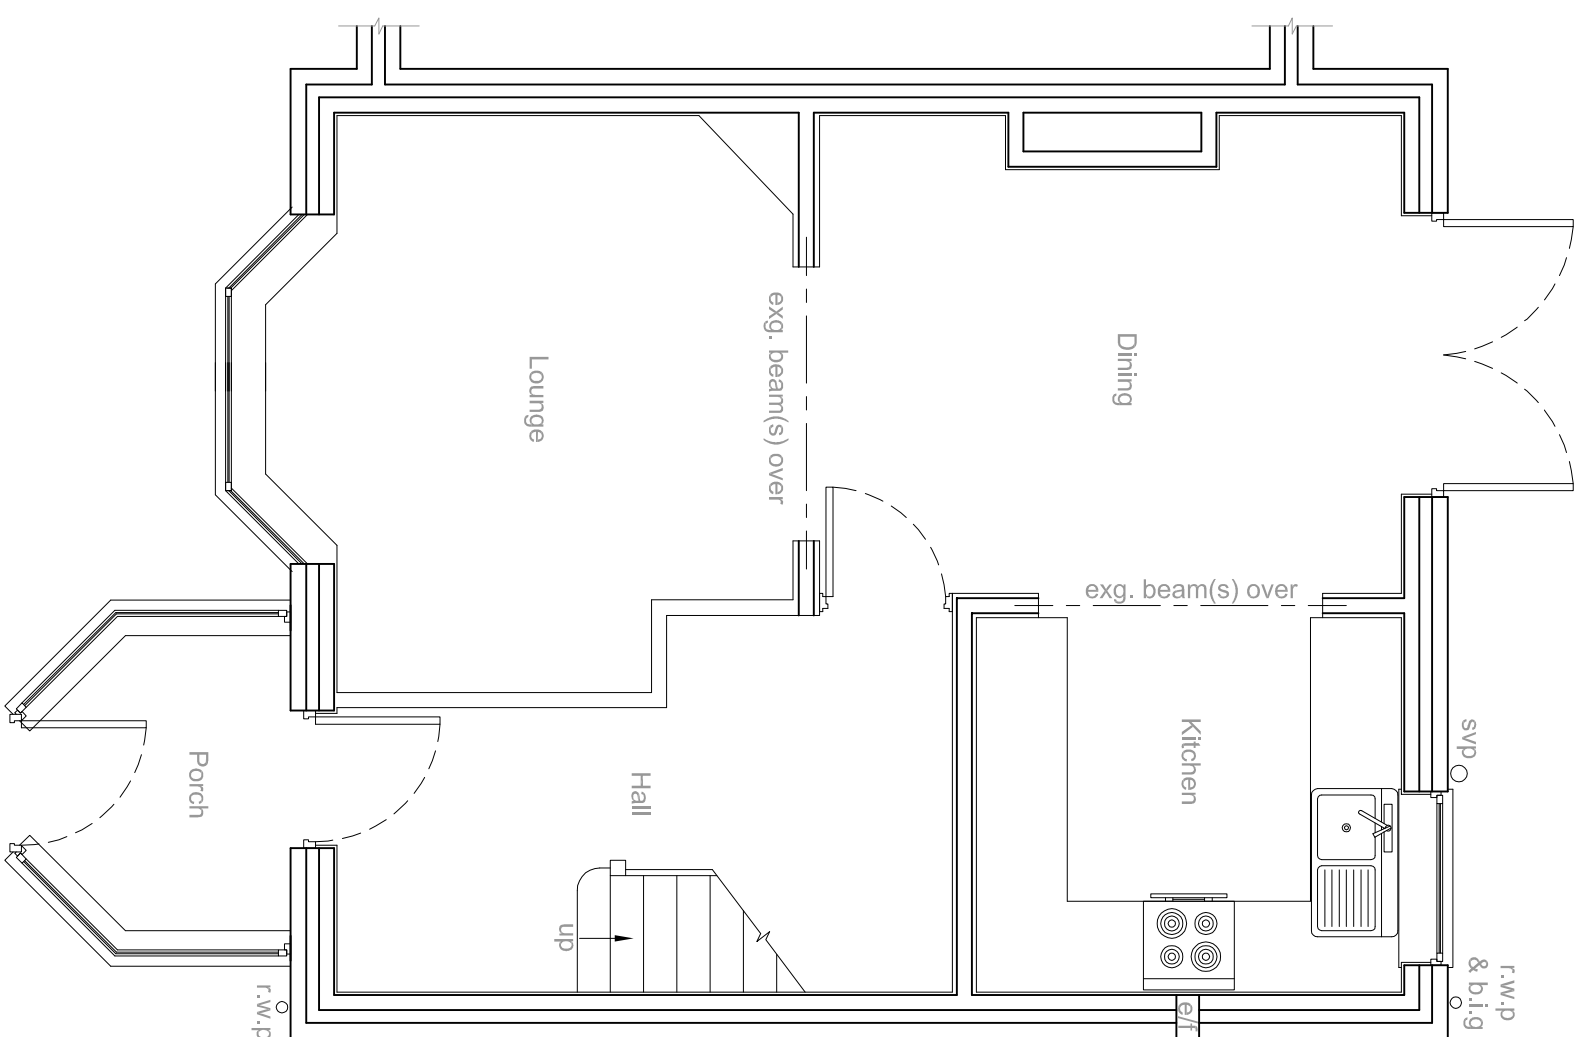


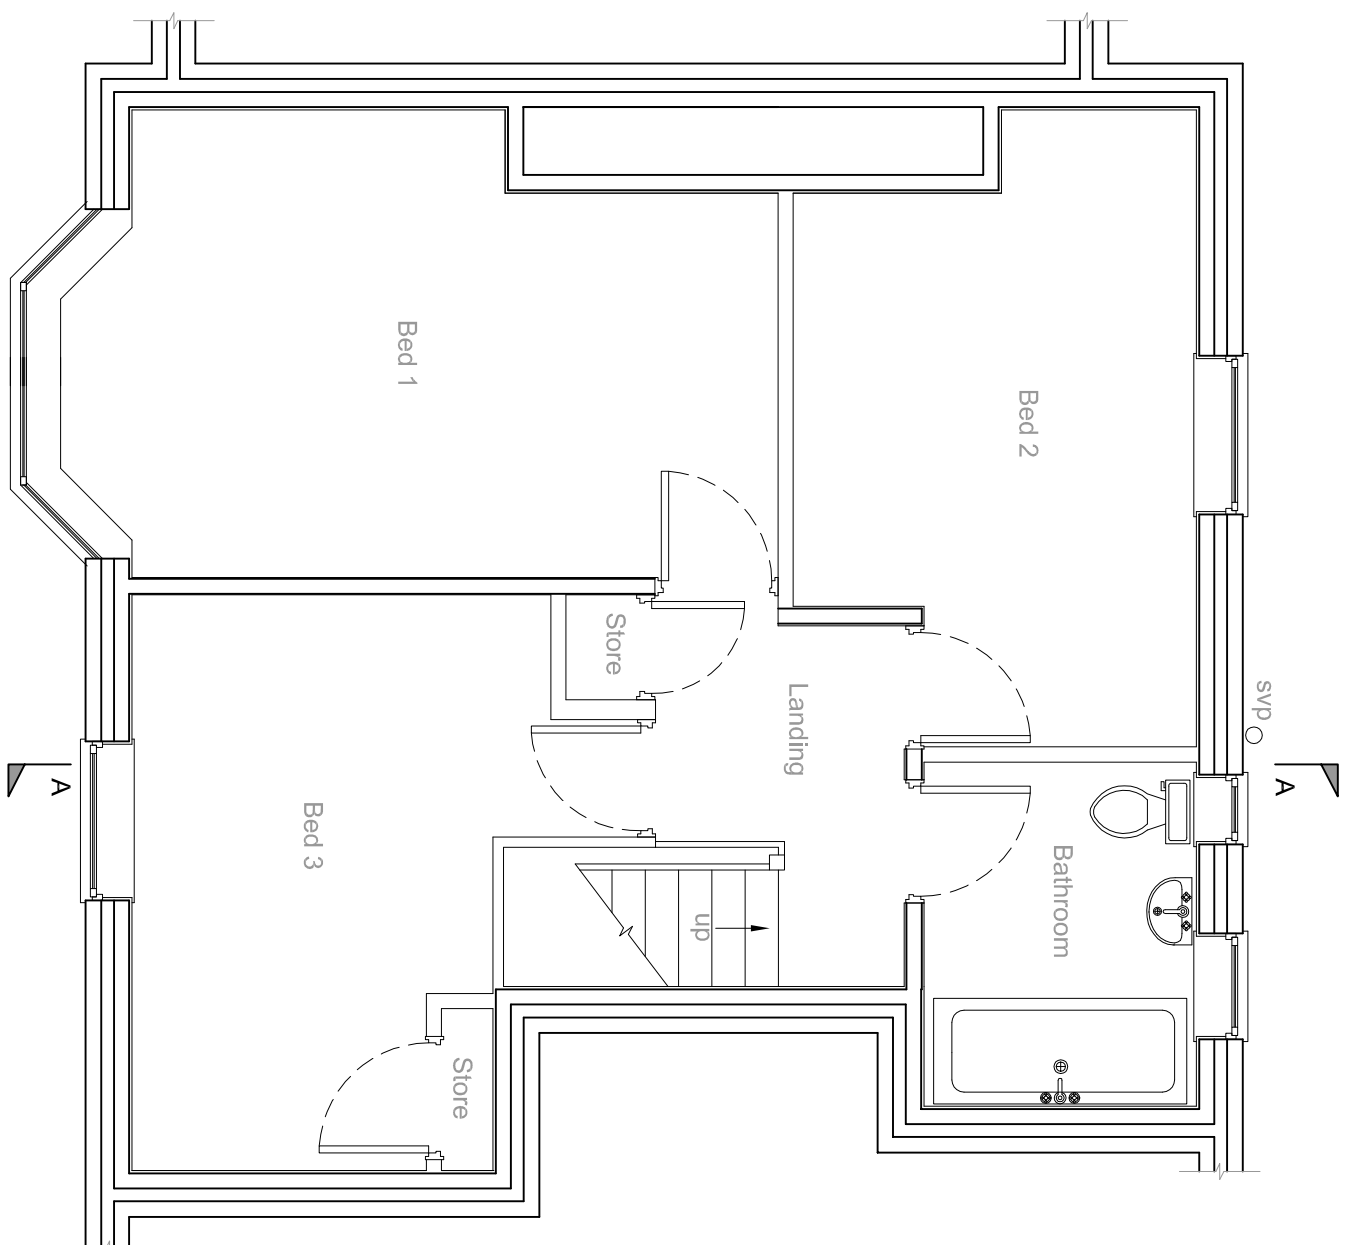


EXISTING GROUND FLOOR PLAN  
scale 1:50

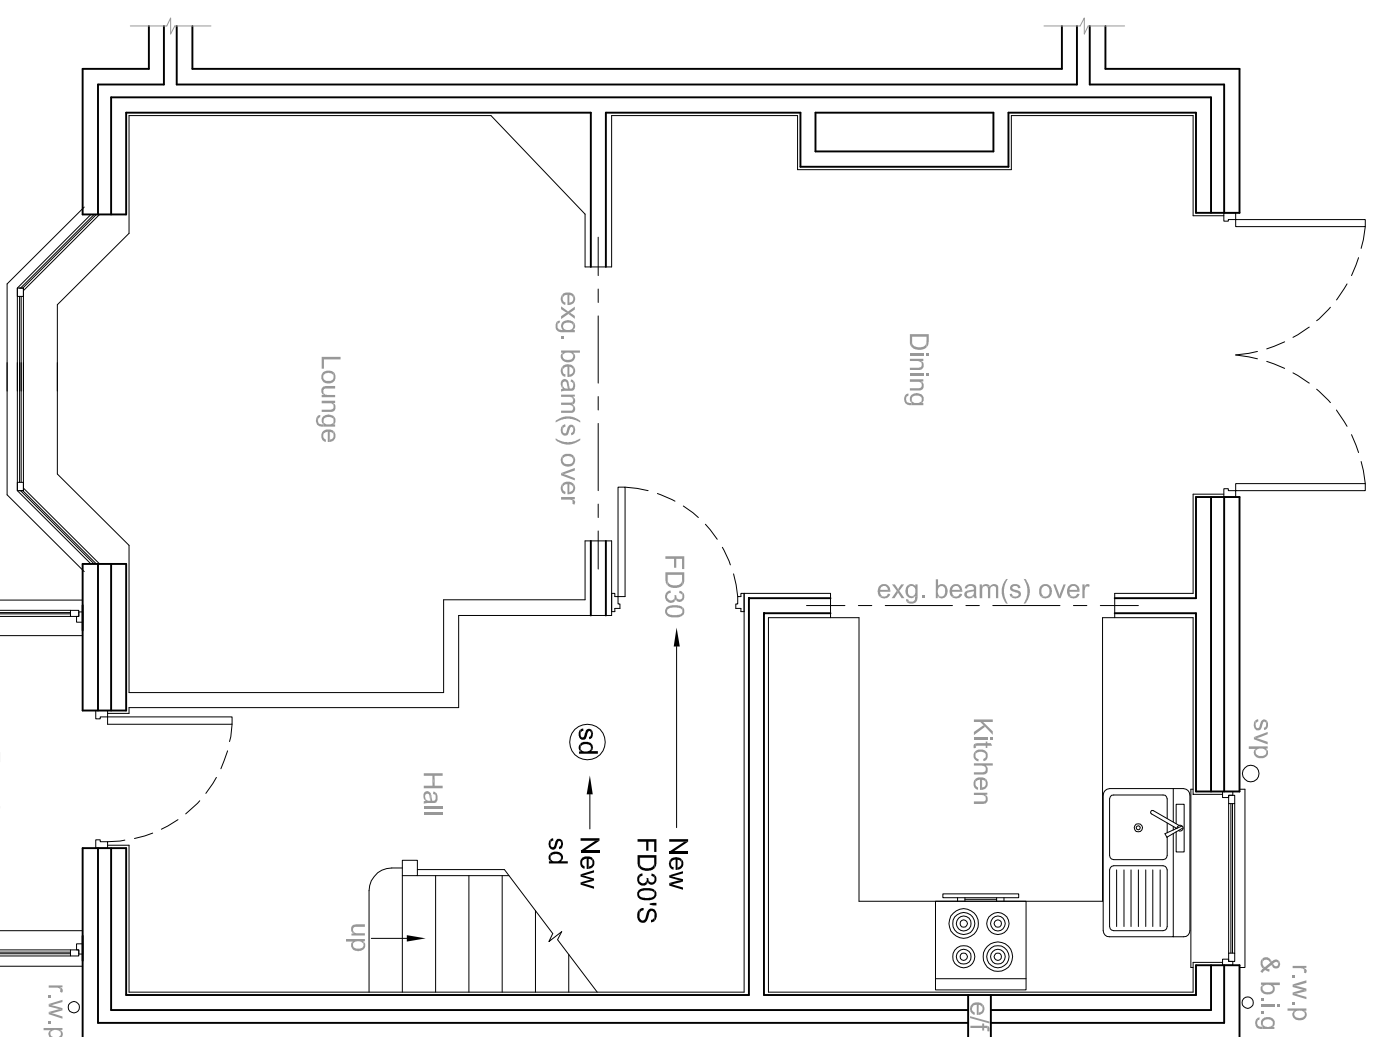


EXISTING FIRST FLOOR PLAN  
scale 1:50

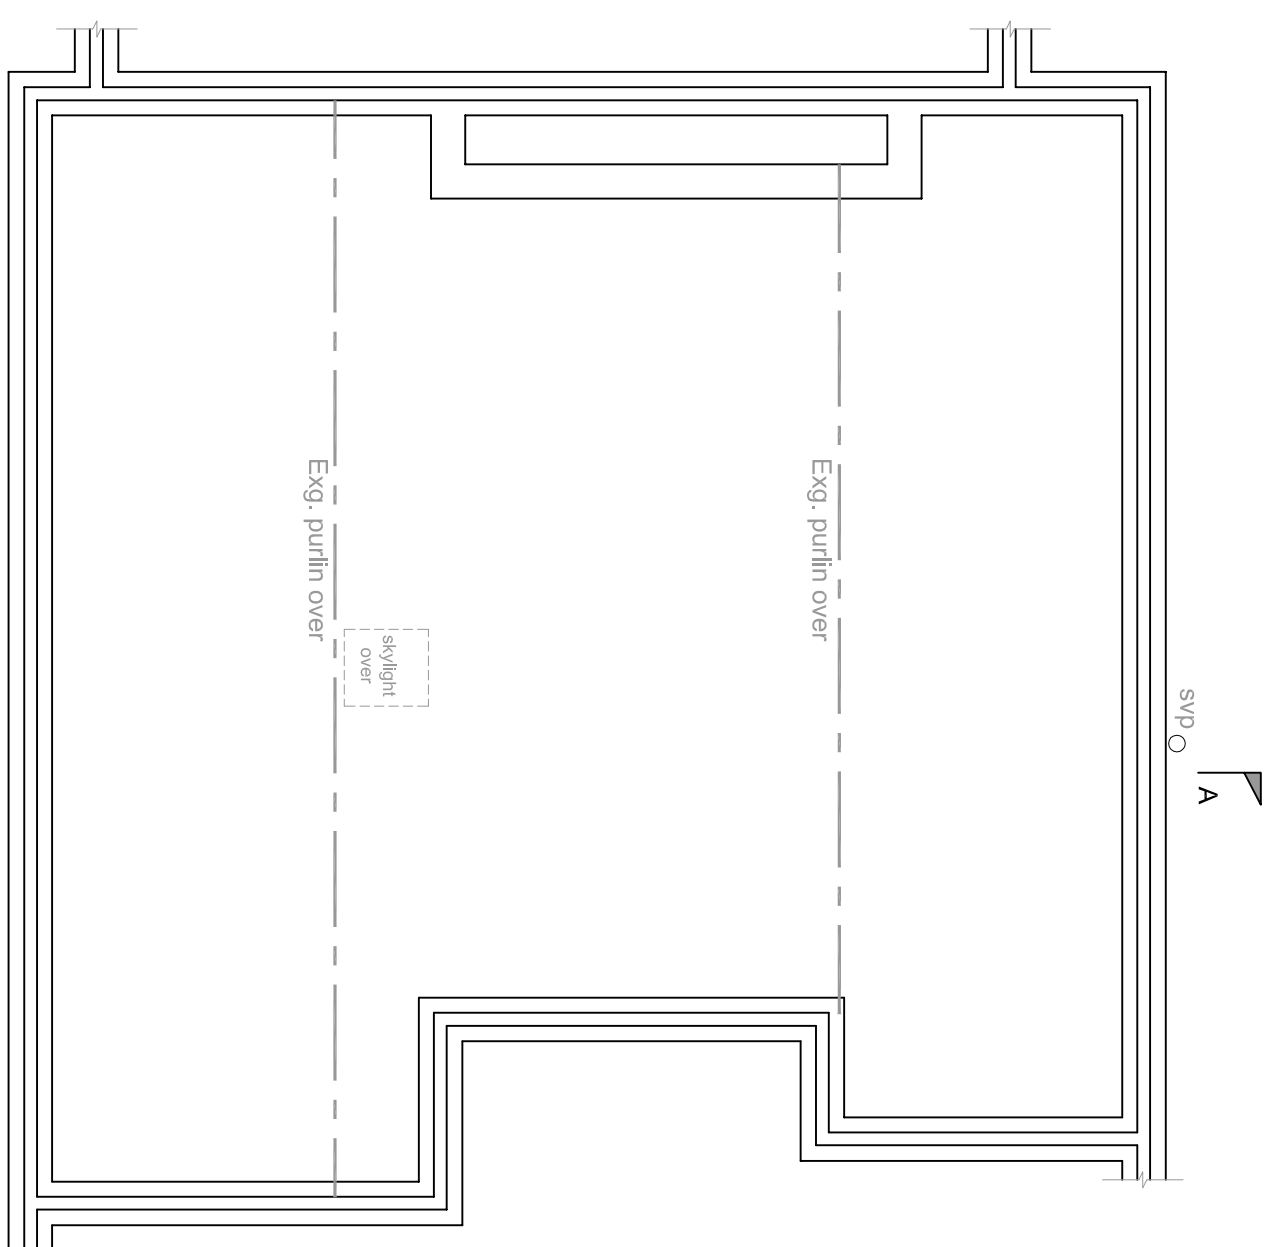


PROPOSED GROUND FLOOR PLAN  
scale 1:50

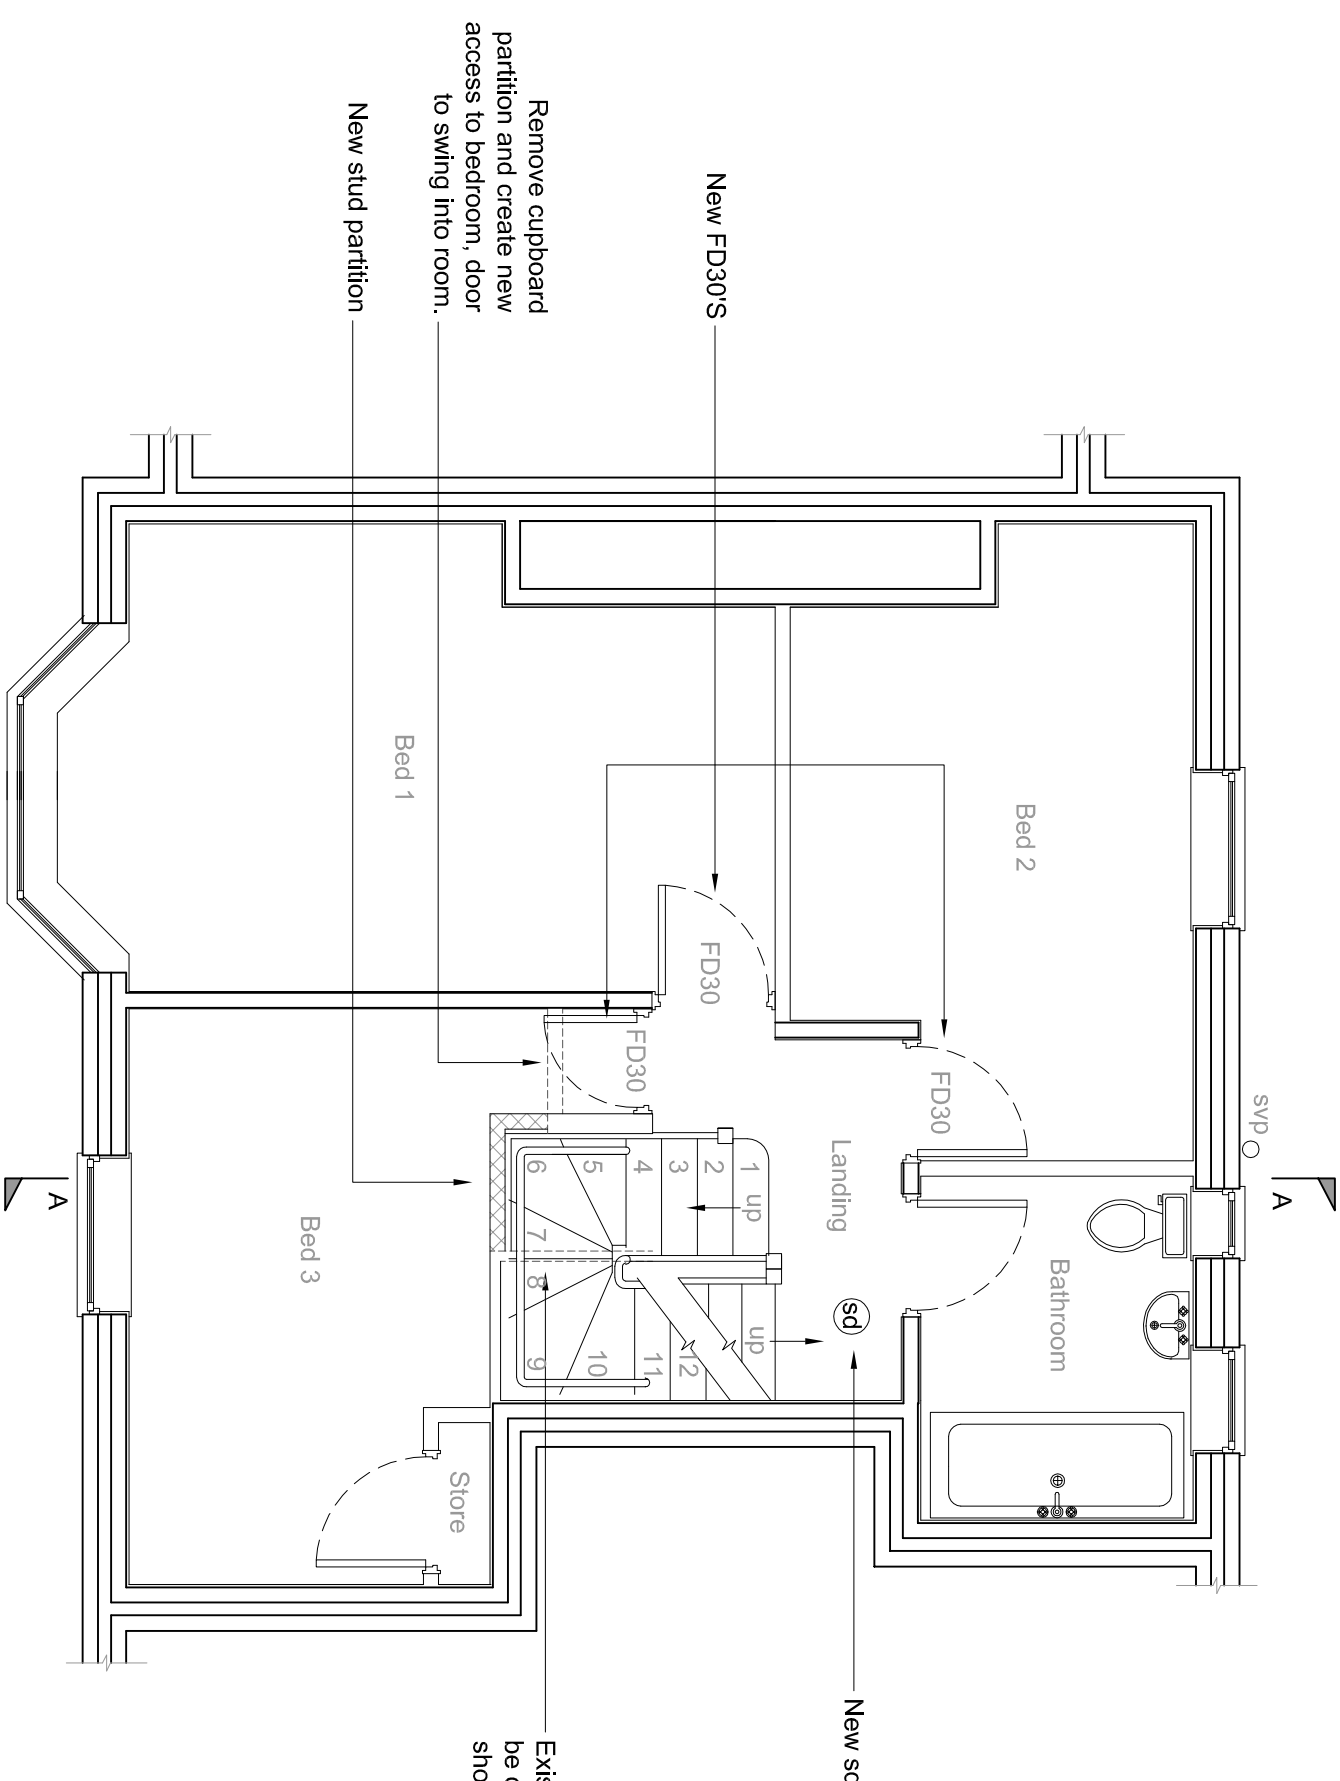

PROPOSED FIRST FLOOR PLAN  
Scale 1:50

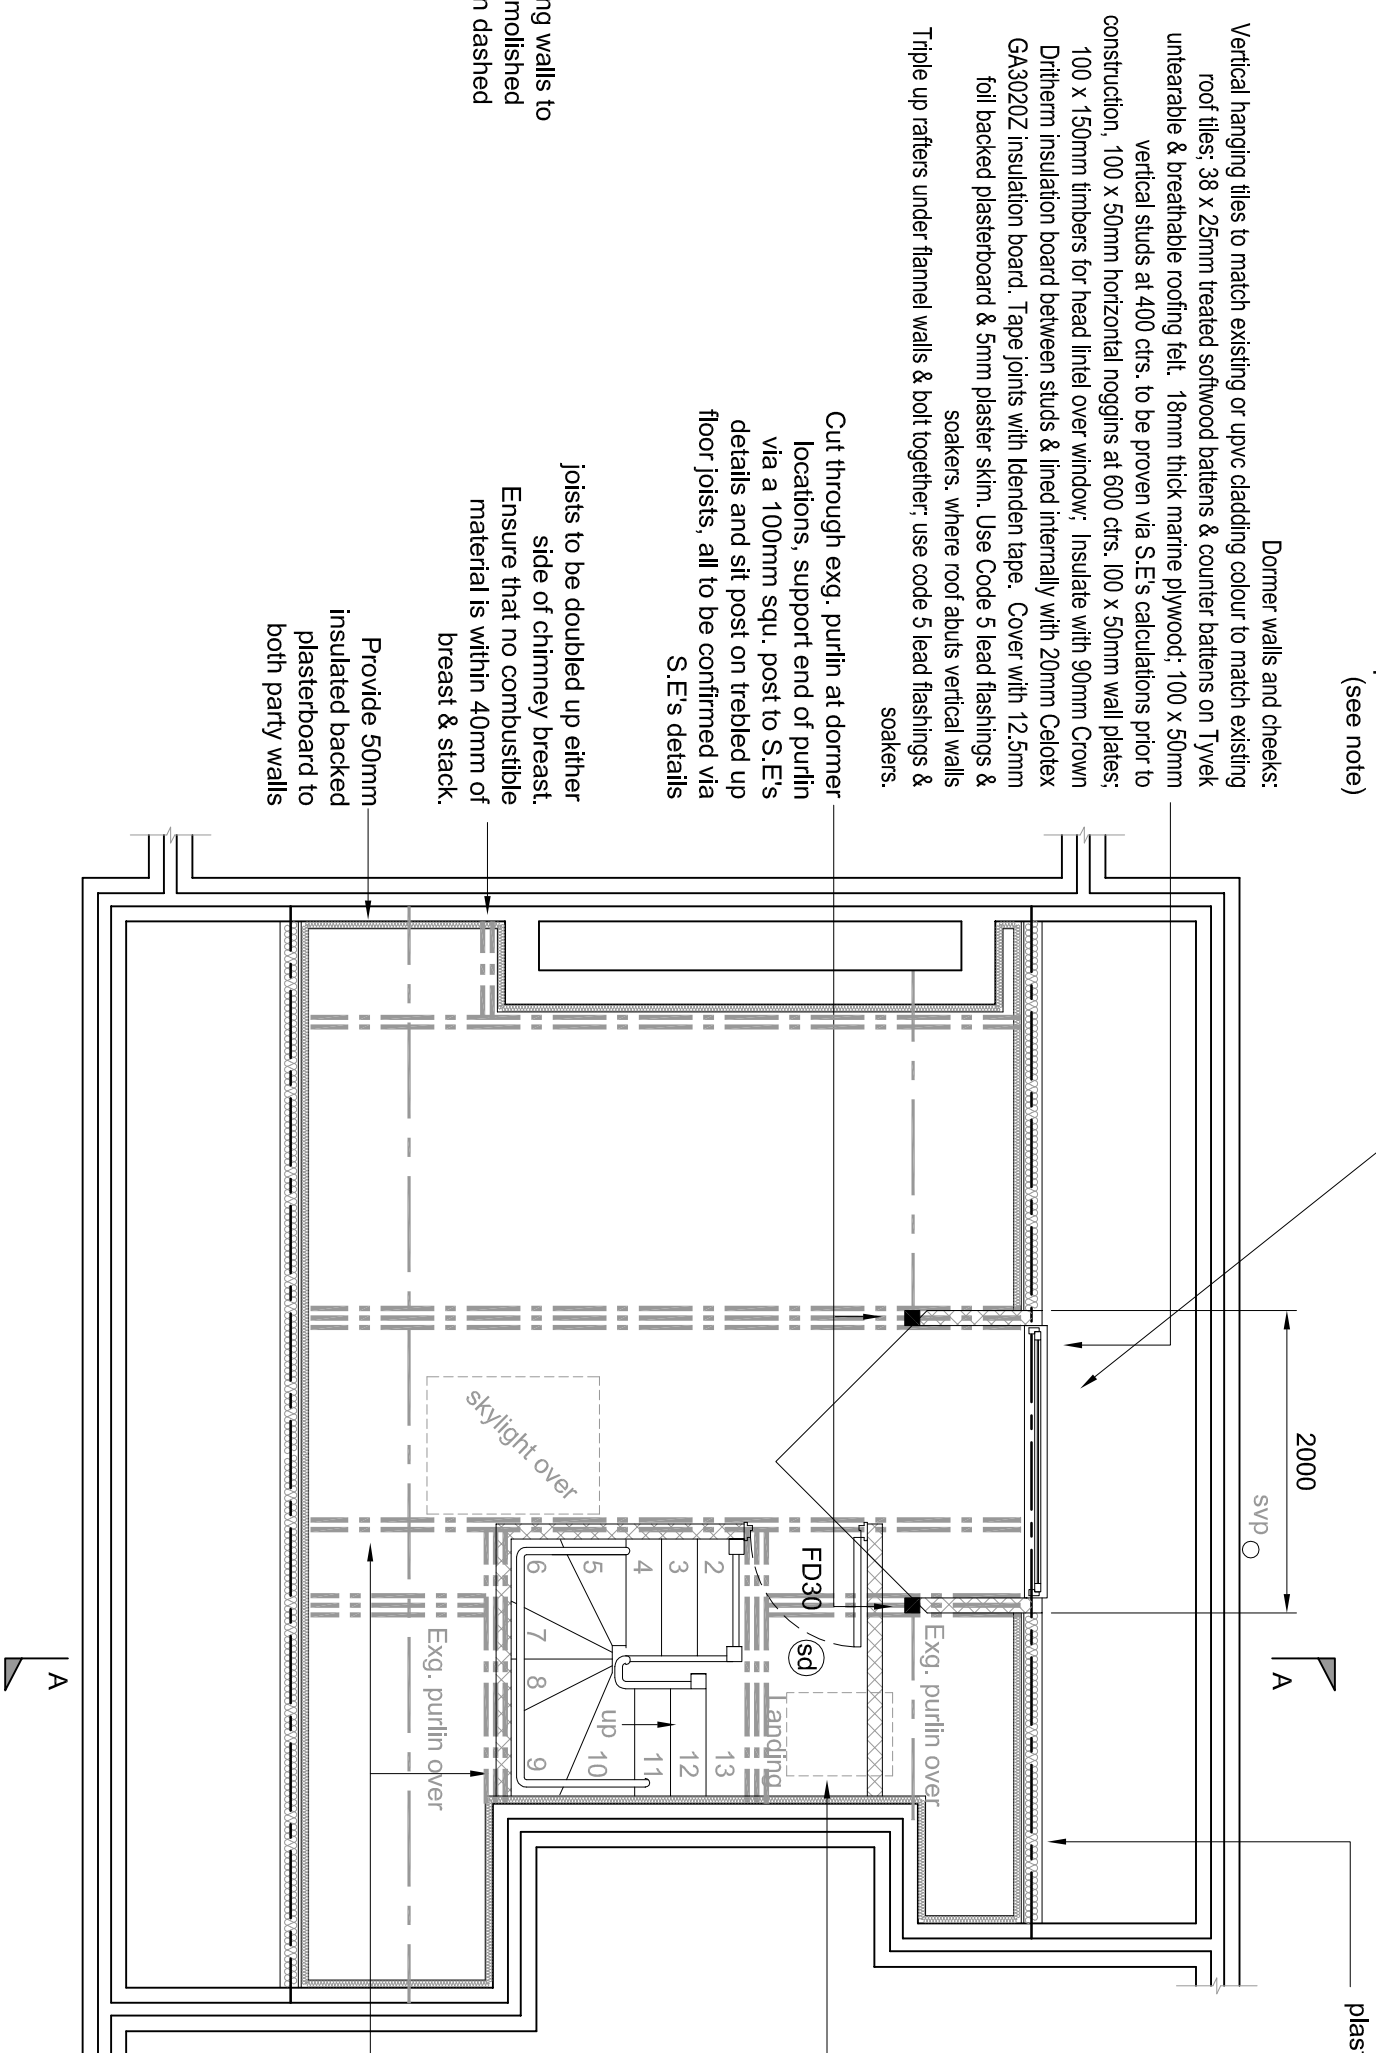

EXISTING LOFT FLOOR PLAN  
scale 1:50

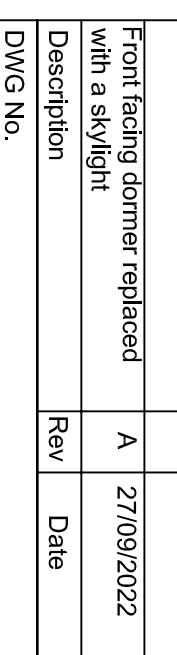

| TITLE       |
|-------------|
| FLOOR PLANS |

**PROJECT**  
Proposed Development to  
127 Liverpool Road  
Huyton  
L36 3RB

|              |  |
|--------------|--|
| Mr. S. Smith |  |
|--------------|--|

|      |            |
|------|------------|
| DATE | 04/08/2022 |
|------|------------|

|             |          |
|-------------|----------|
| SCALE AT A1 | AS SHOWN |
|-------------|----------|

# PROFESSIONAL

ARCHITECTURE

www.PRO-TECHARCHITECTURE.CO.UK

CONTACT : LEE ROWLEY B.ENG.(HONS)  
0151-420-7895  
07967836028

20 ELSTREE COURT  
WIDNES, WAB 3EP

IN-D@PROTECHARCHITECTURE.CO.UK  
FOLLOW US ON FACEBOOK @PROTECHARCHITECTURELTO

[illegible]