



Existing Front Elevation A

1 : 100



3D View - Existing




Proposed Front Elevation A

1 : 100



3D View - Proposed

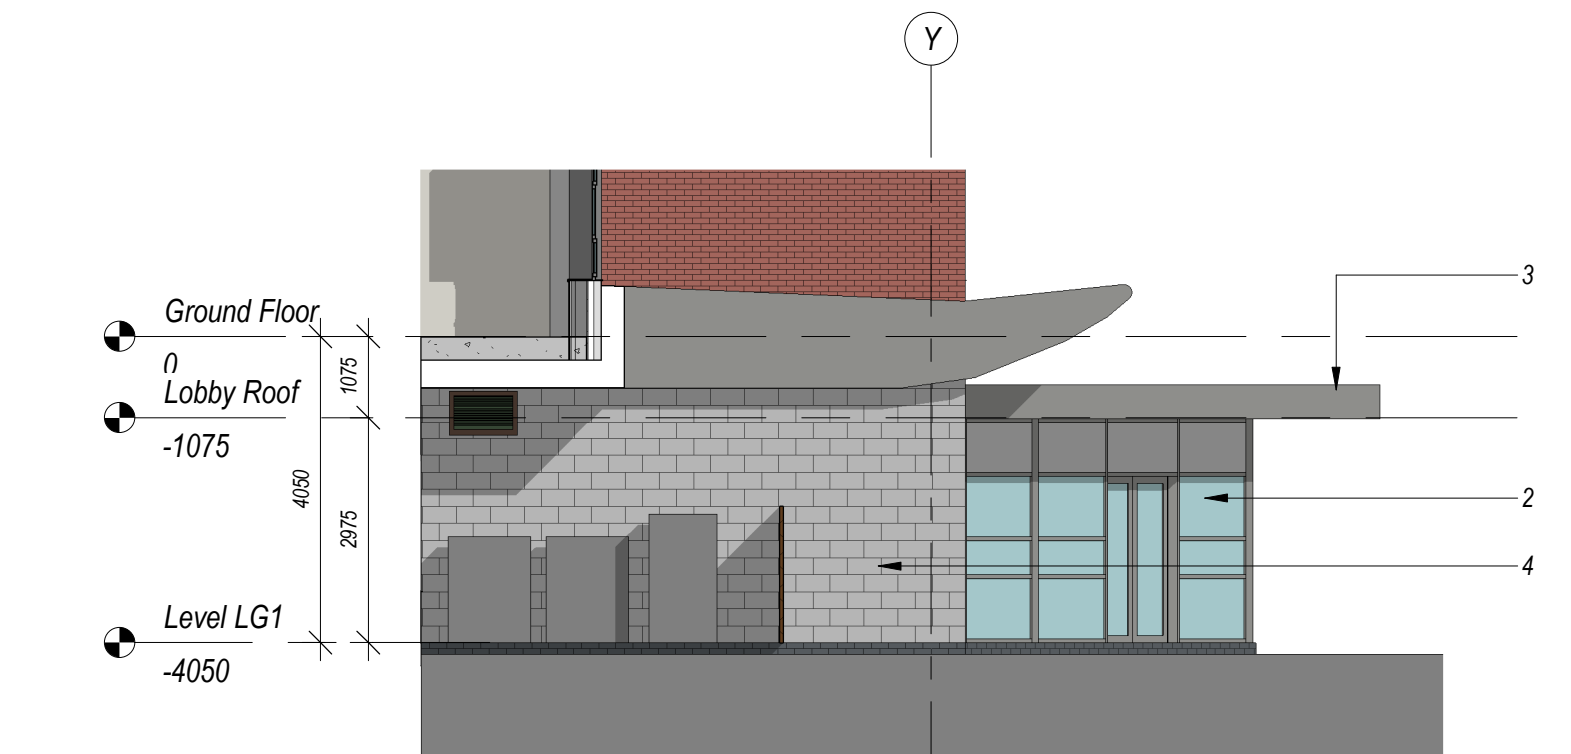


Proposed Elevation B

1 : 100




Proposed Elevation D

1 : 100

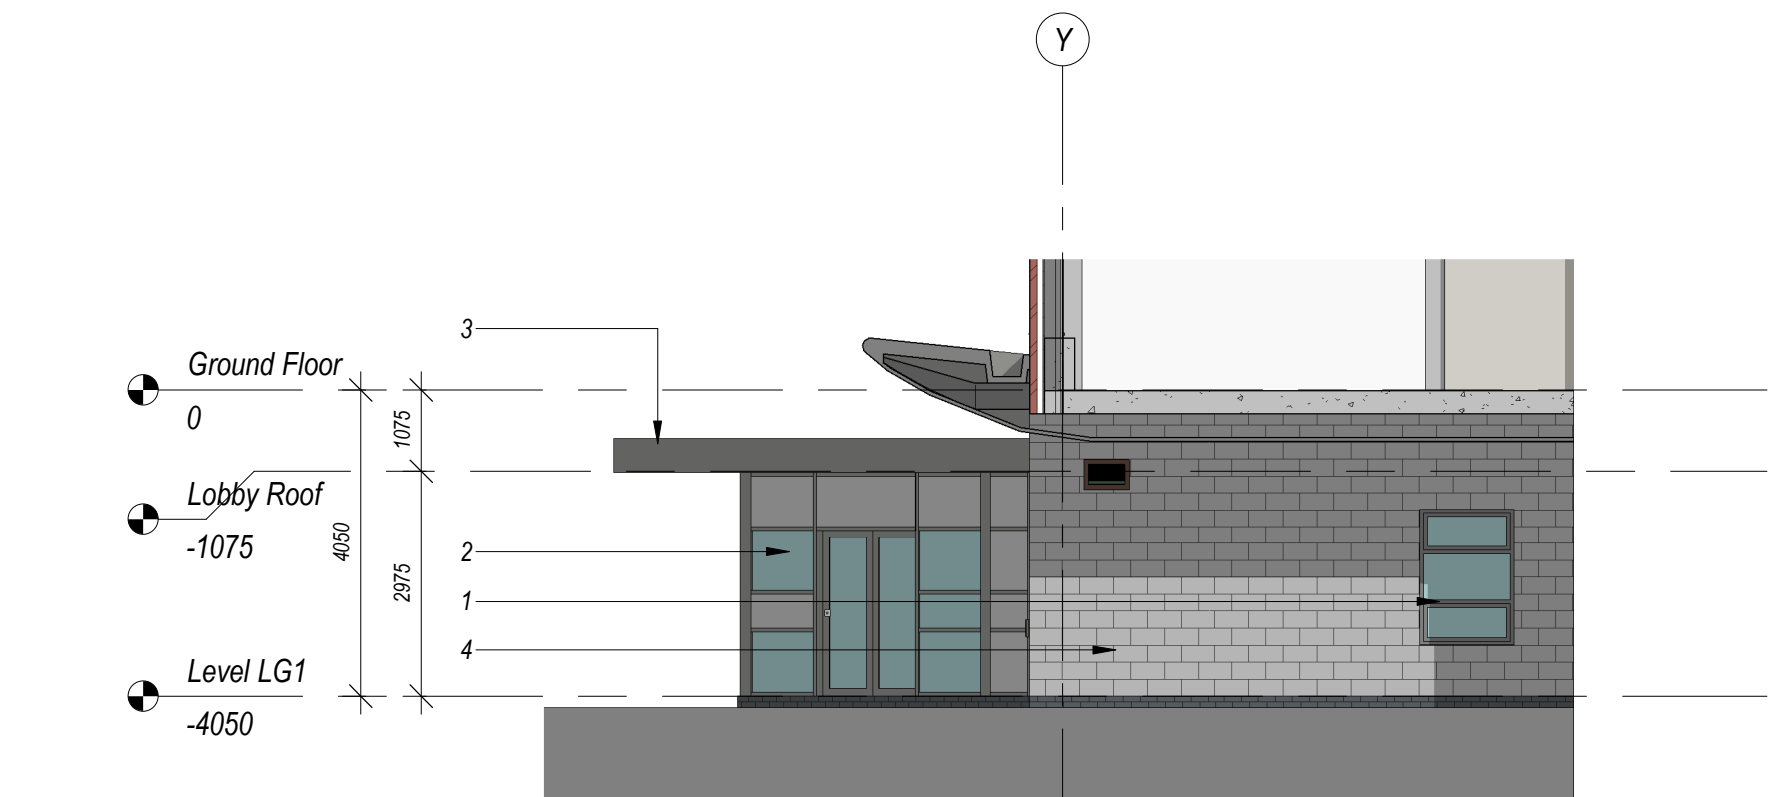


Proposed Elevation C

1 : 100

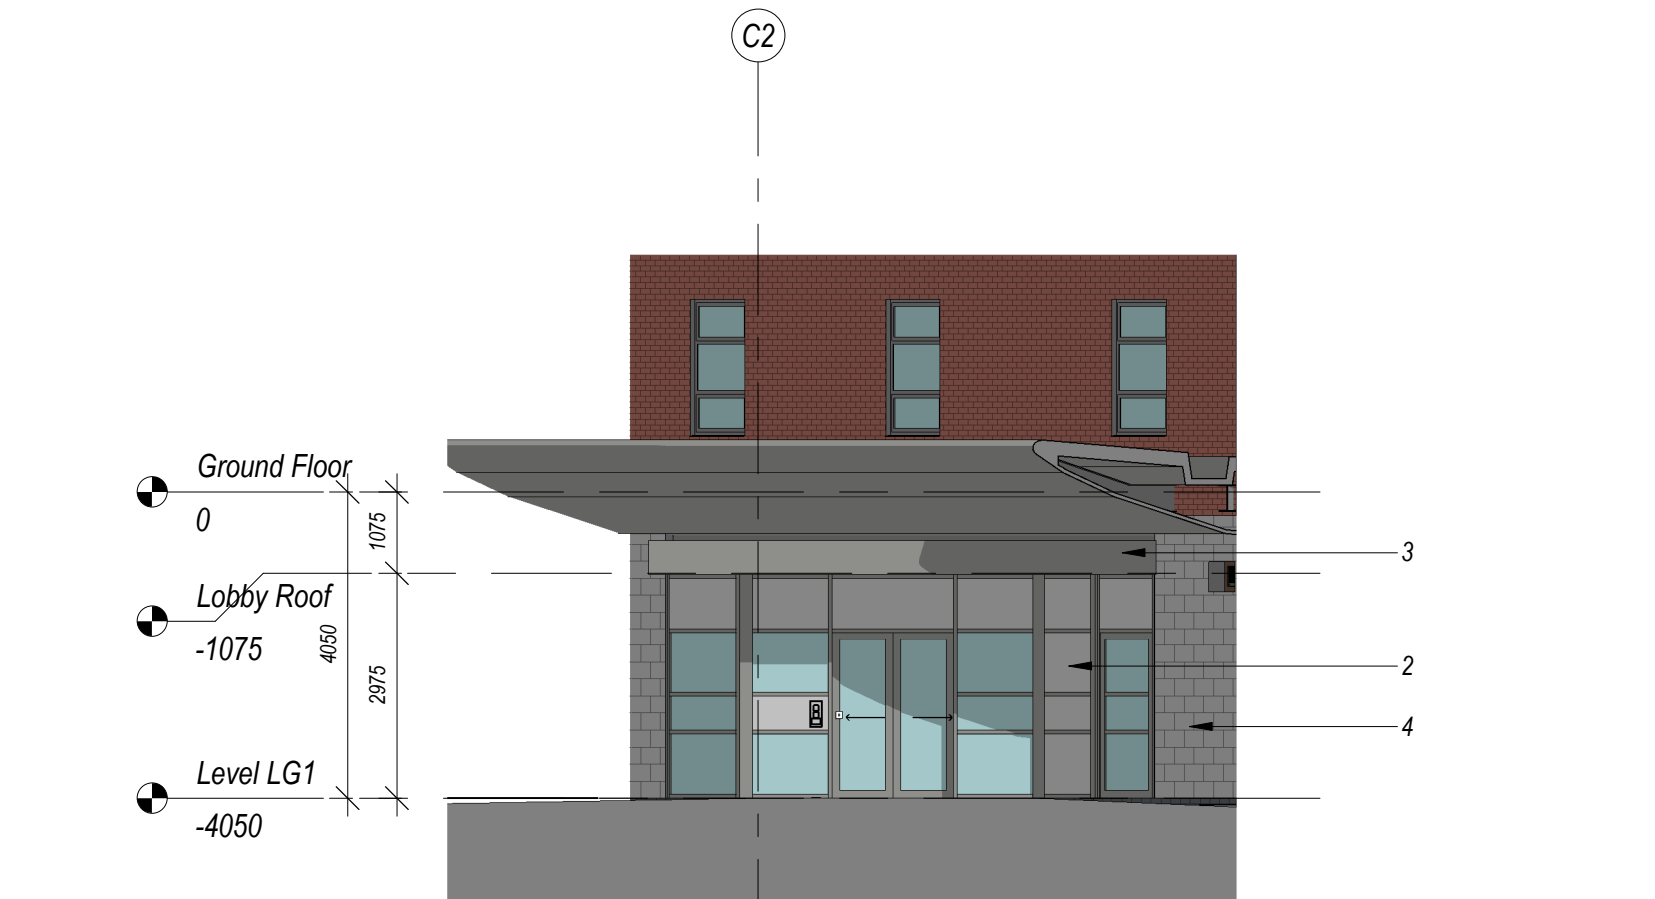

Proposed Elevation E

1 : 100

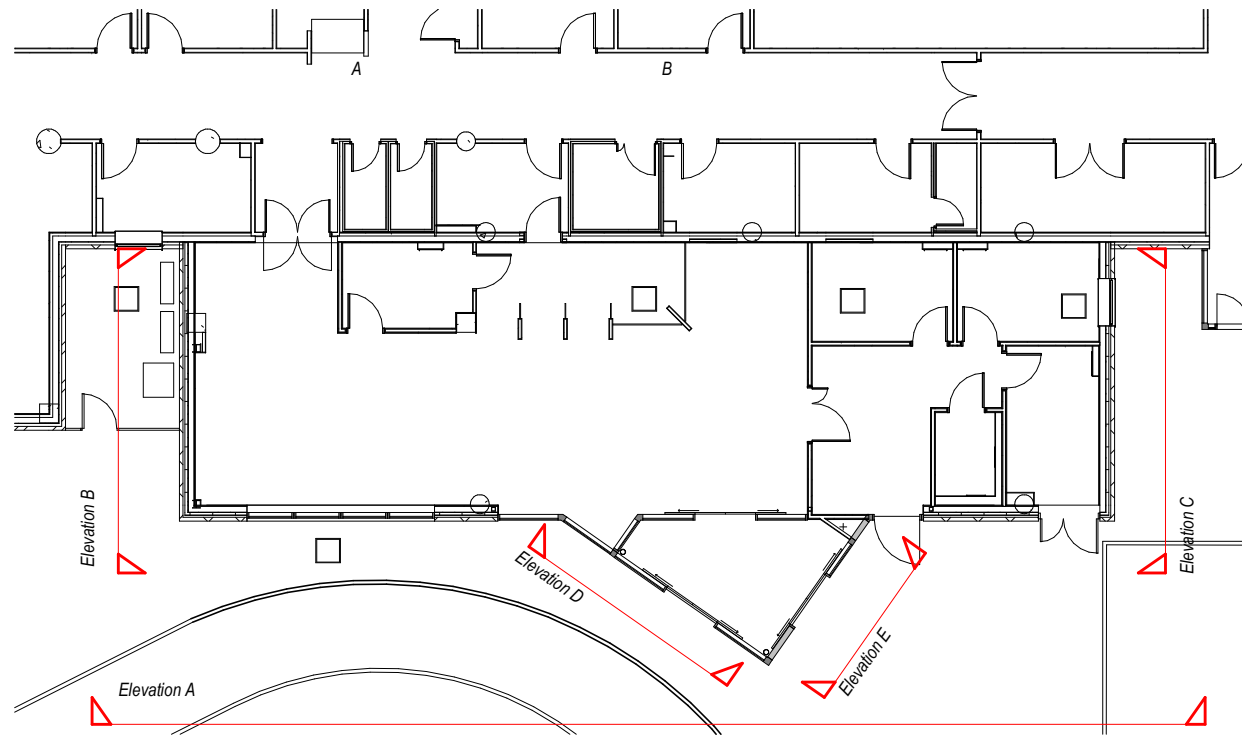

- Notes:
- This drawing is copyright.
 - Do not scale dimensions from this drawing.
 - This drawing is to be read in conjunction with all other relevant drawings.
 - All discrepancies on this drawing are to be reported to the architect.
 - Do not modify any element of this drawing.
 - Use drawing only for purpose(s) issued.

North Sign / Key Plan

The following external model files are included within this drawing:

- Key
- 1 - Proprietary windows to match existing (RAL9007)
 - 2 - Curtain wall system to entrance (colour to match existing adjacent entrance - RAL9007)
 - 3 - New flat roof to entrance to sit under existing roof structure.
 - 4 - Re-constituted stone block and brick skirt to match existing (Forticrete Medici)

C	03/08/2	NMA Planning update works:	ND	REB
B	03/04/1	Elevation A - GP Area window changed to door	SW	ND
A	31/05/1	Final Construction Issue.	ND	EL
4	22/01/1	Construction Issue.	EL	ND
3	12/01/1	Louvers added to elevations in line with PSD Proposed Ventilation and Cooling Layout 1588-M-57-00-01 P1. Proposed fencing added to screen External AC Units, refer to PL-A-100-02 for details.	ND	WL
2	22/12/1	Fire escape door added to	WL	ND
1	29/11/1	Updated inline with developed tender details	WL	ND
	7	Drawing updated from Planning version	NC	Rv
	7	First Issue		

Client
Vinci FM (Taylor Woodrow)

Intelligence Buildings Infrastructure
www.ibigroup.com

Project
A&E Extension - Whiston Hospital

Drawing Title
Existing & Proposed Elevations

Job Number 114413	Drawing Originated Date 29/11/17	PAS 1192 Status Code
Scale@A1 As indicated	Purpose NMA PLANNING	
Drawing Number 114413-EL-A-250-01	Revision C	