


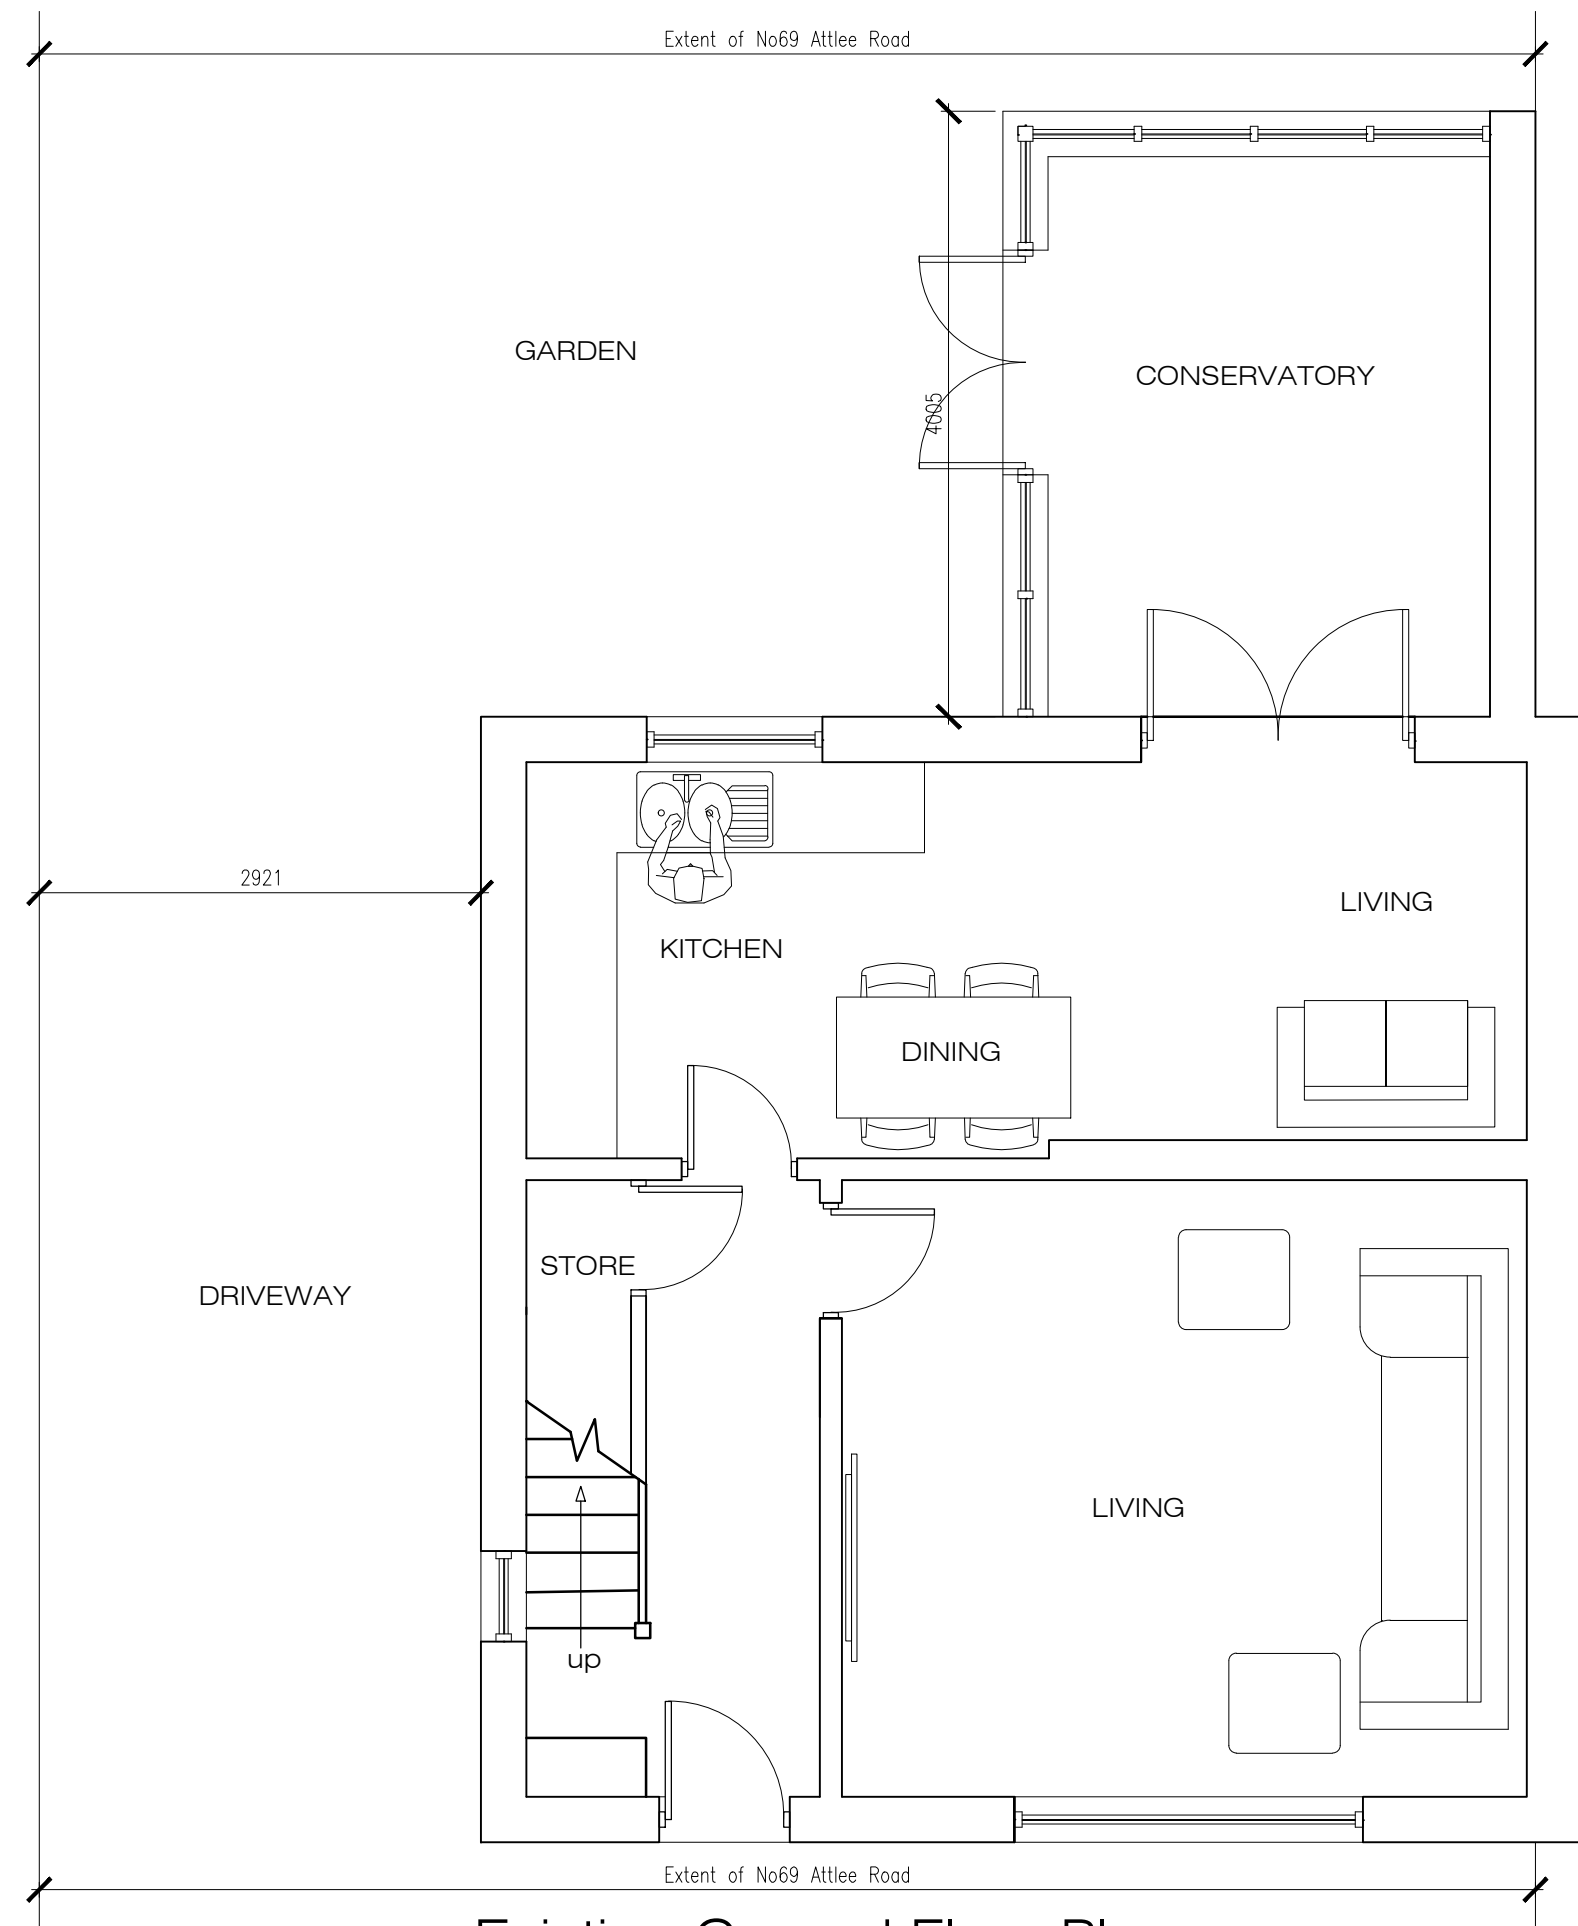


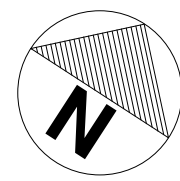


Existing Ground Floor Plan

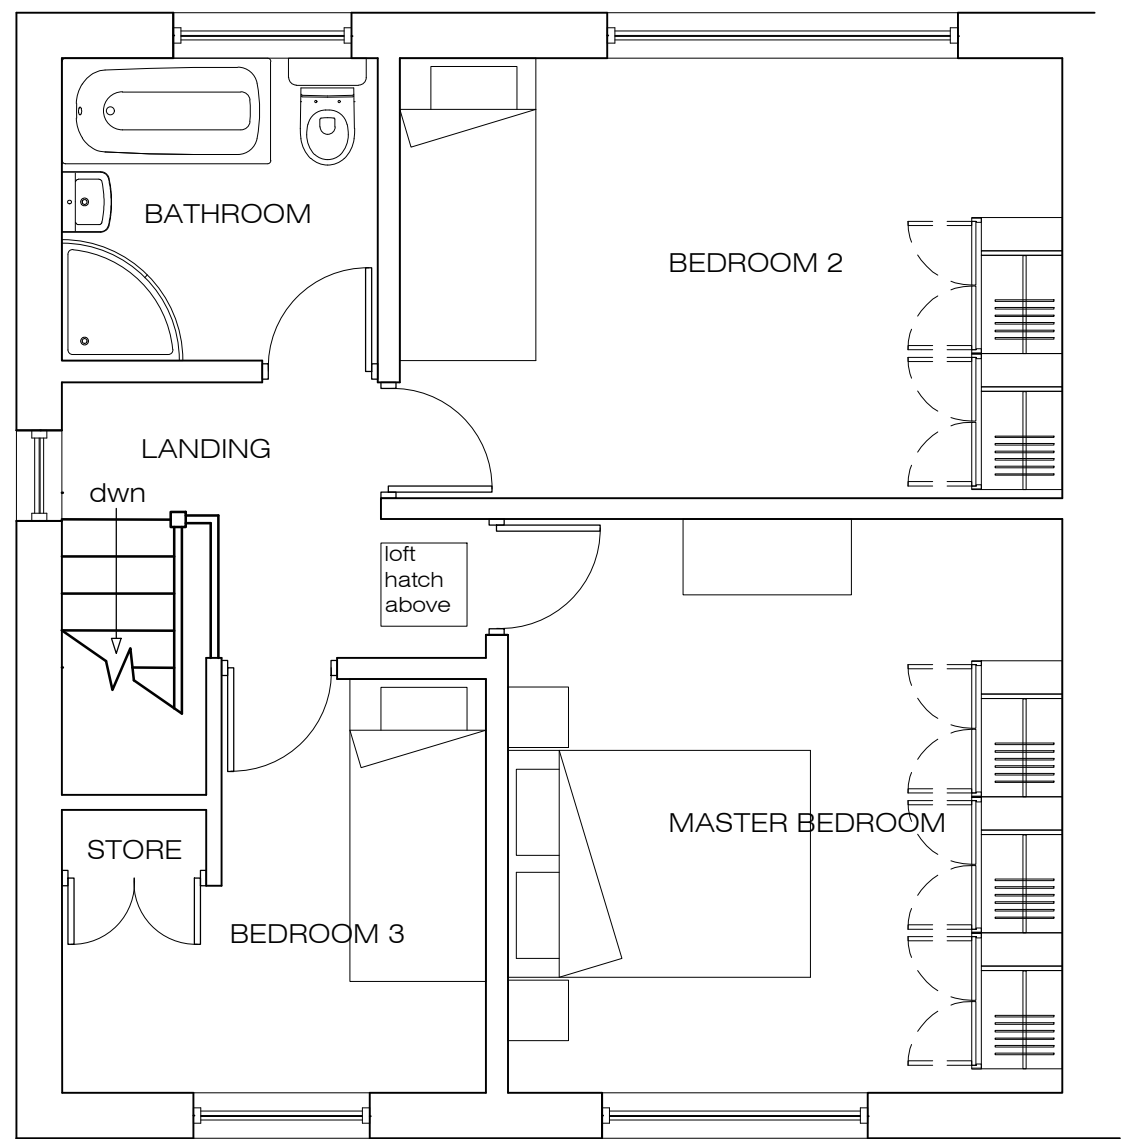


Existing First Floor Plan

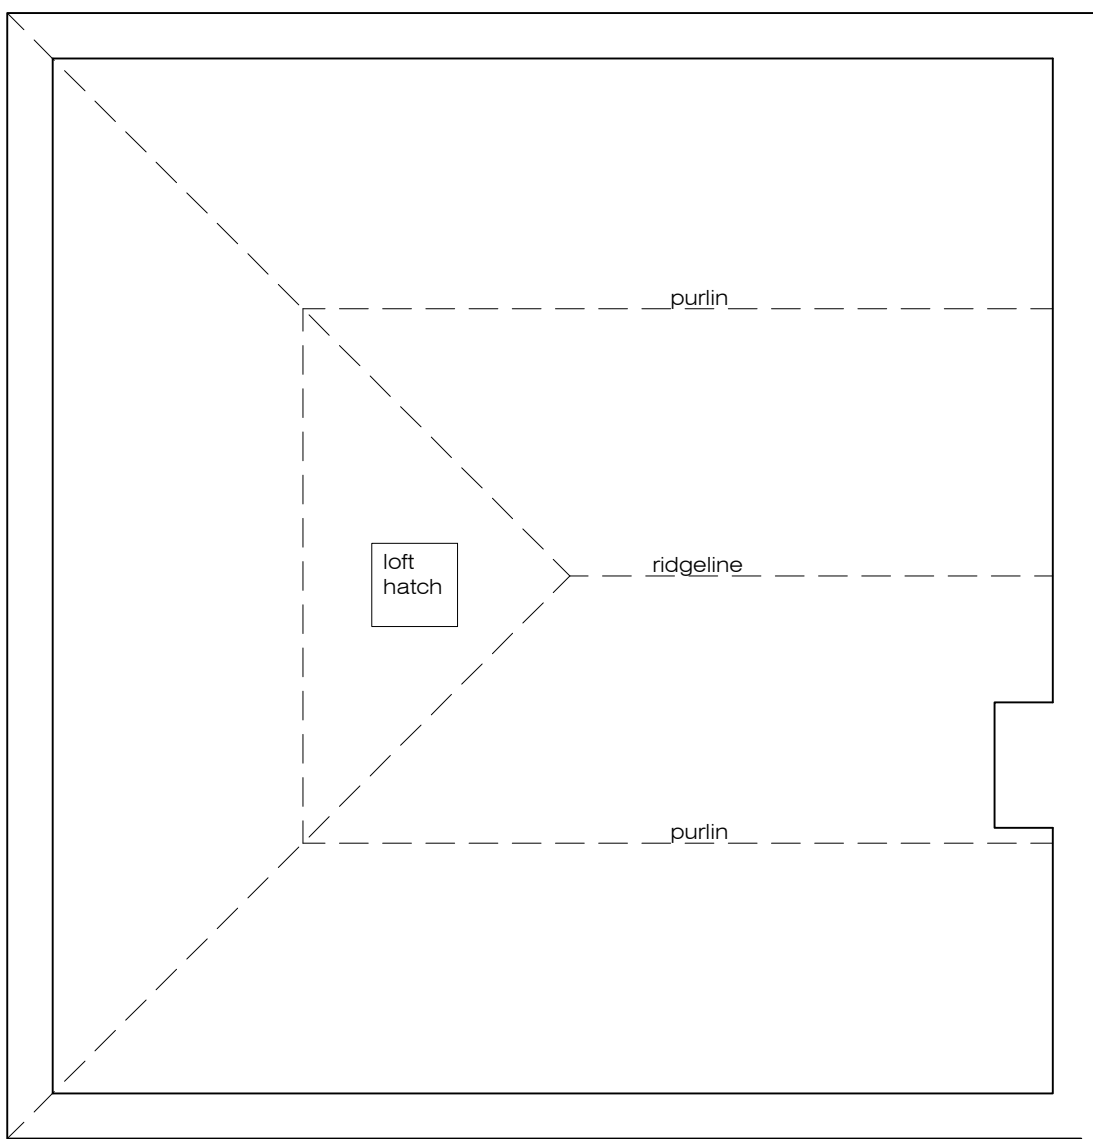


Existing Loft Plan

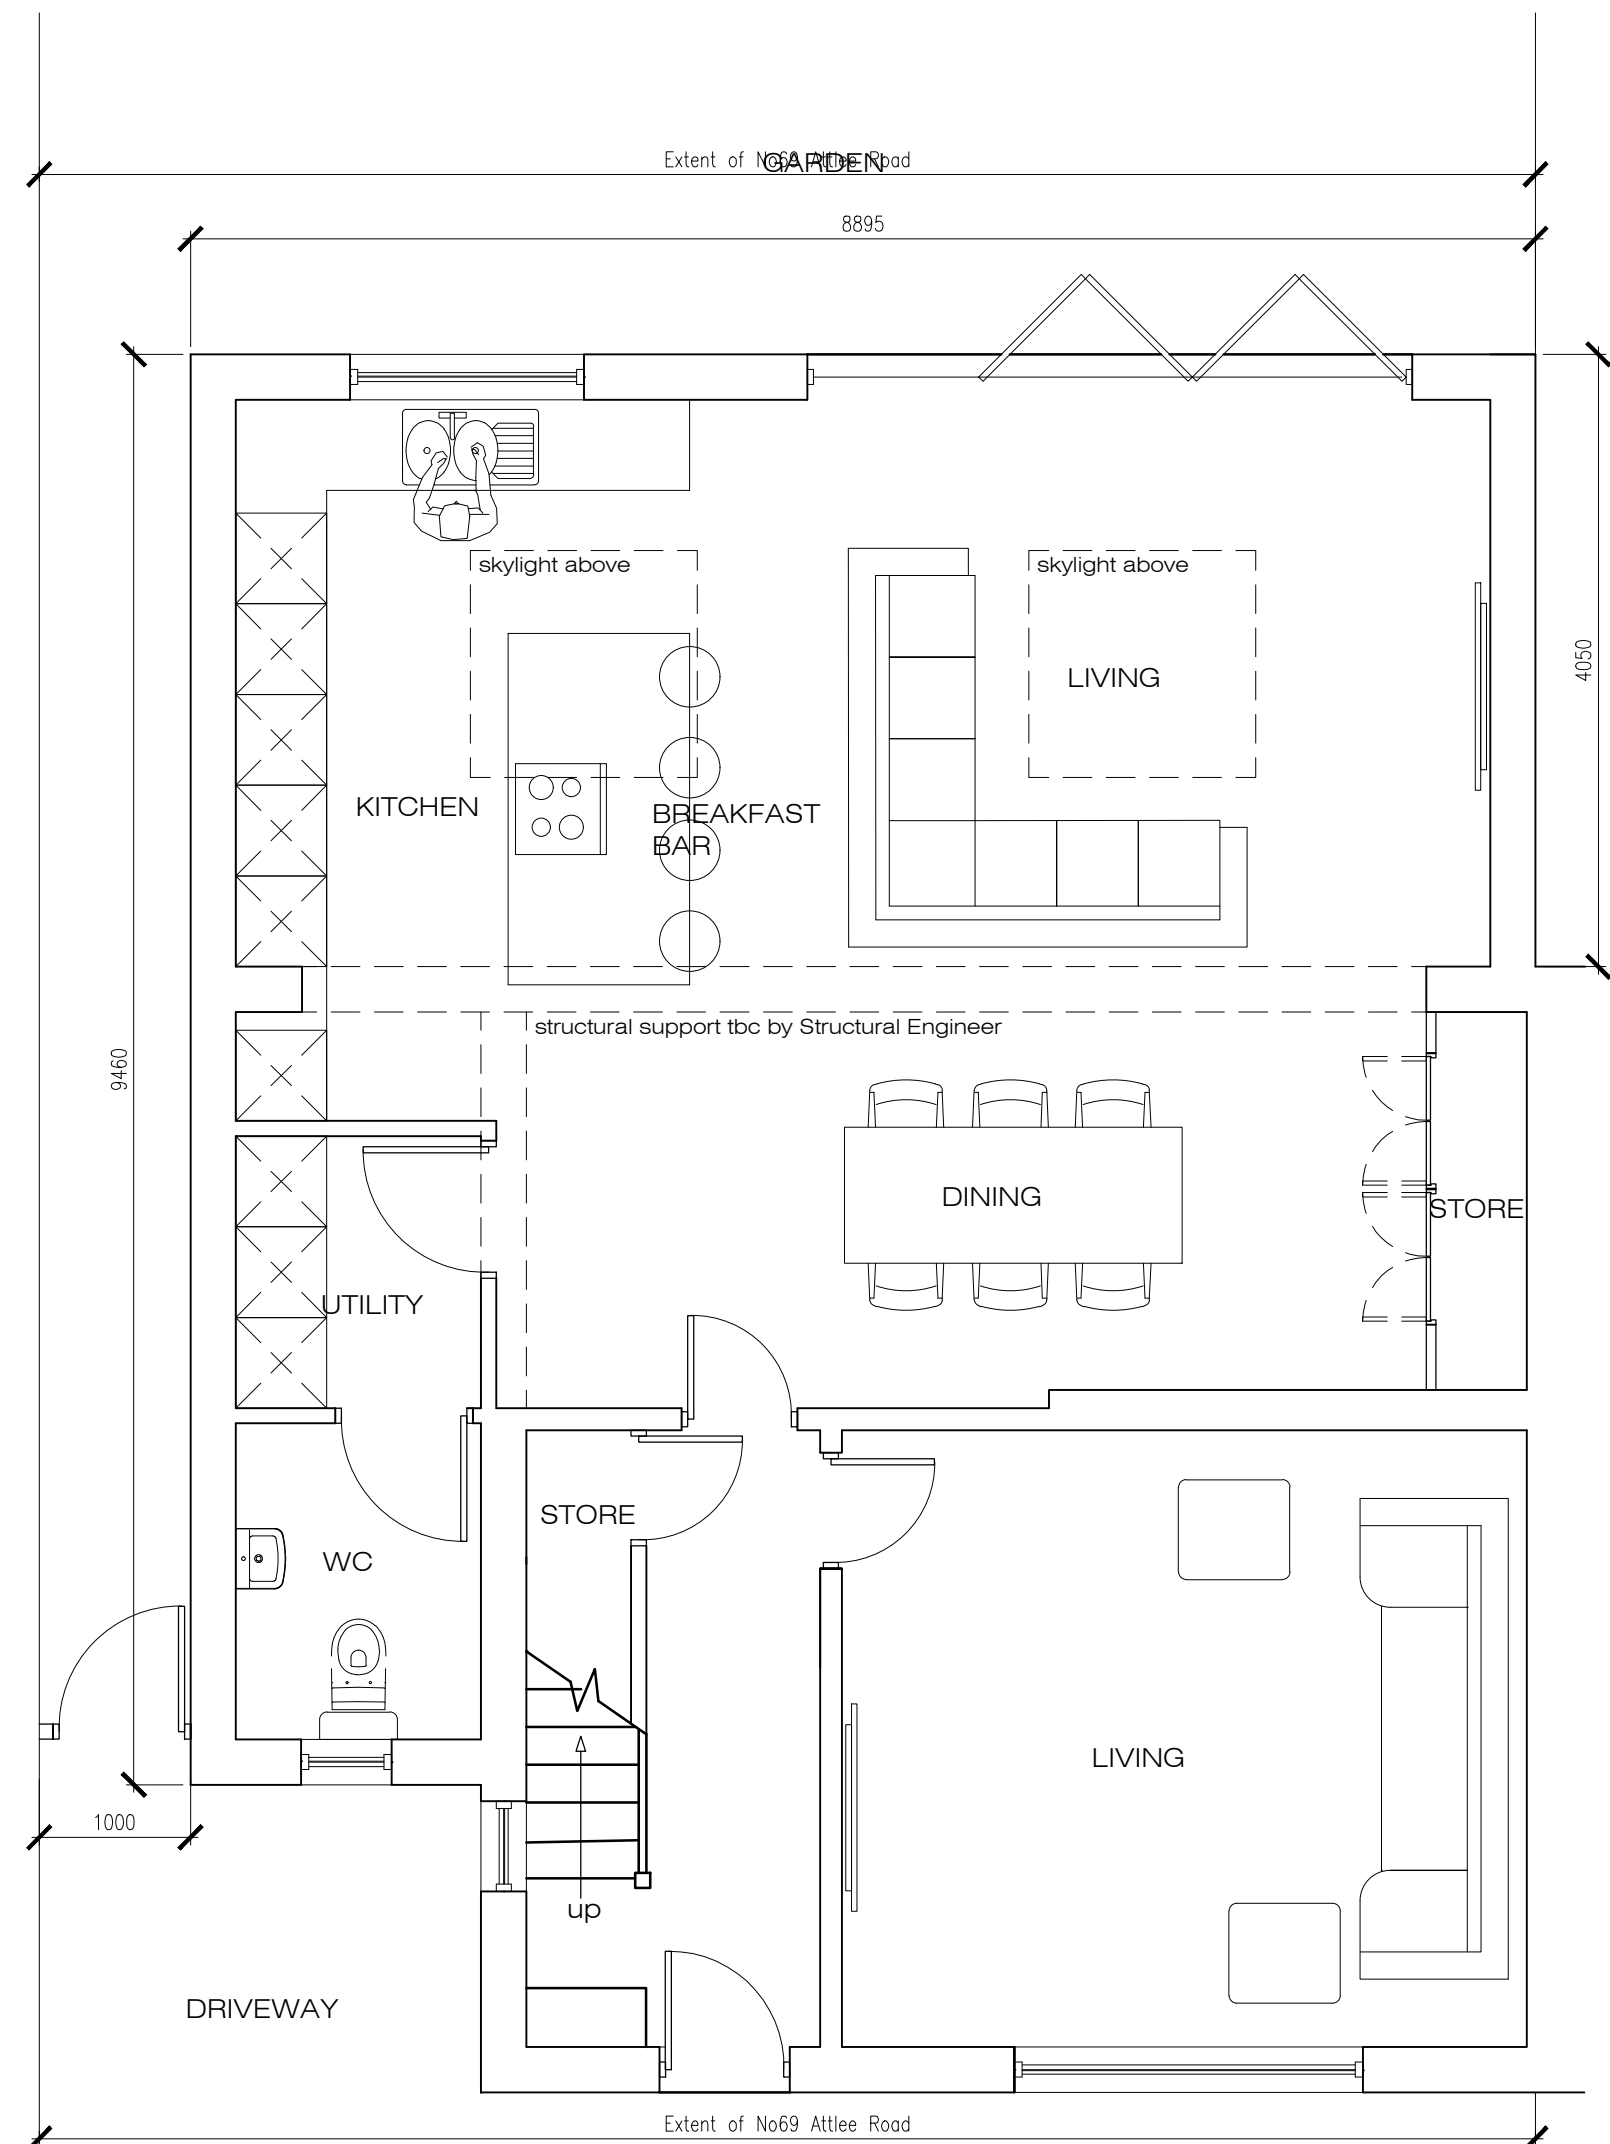


Proposed Ground Floor Plan

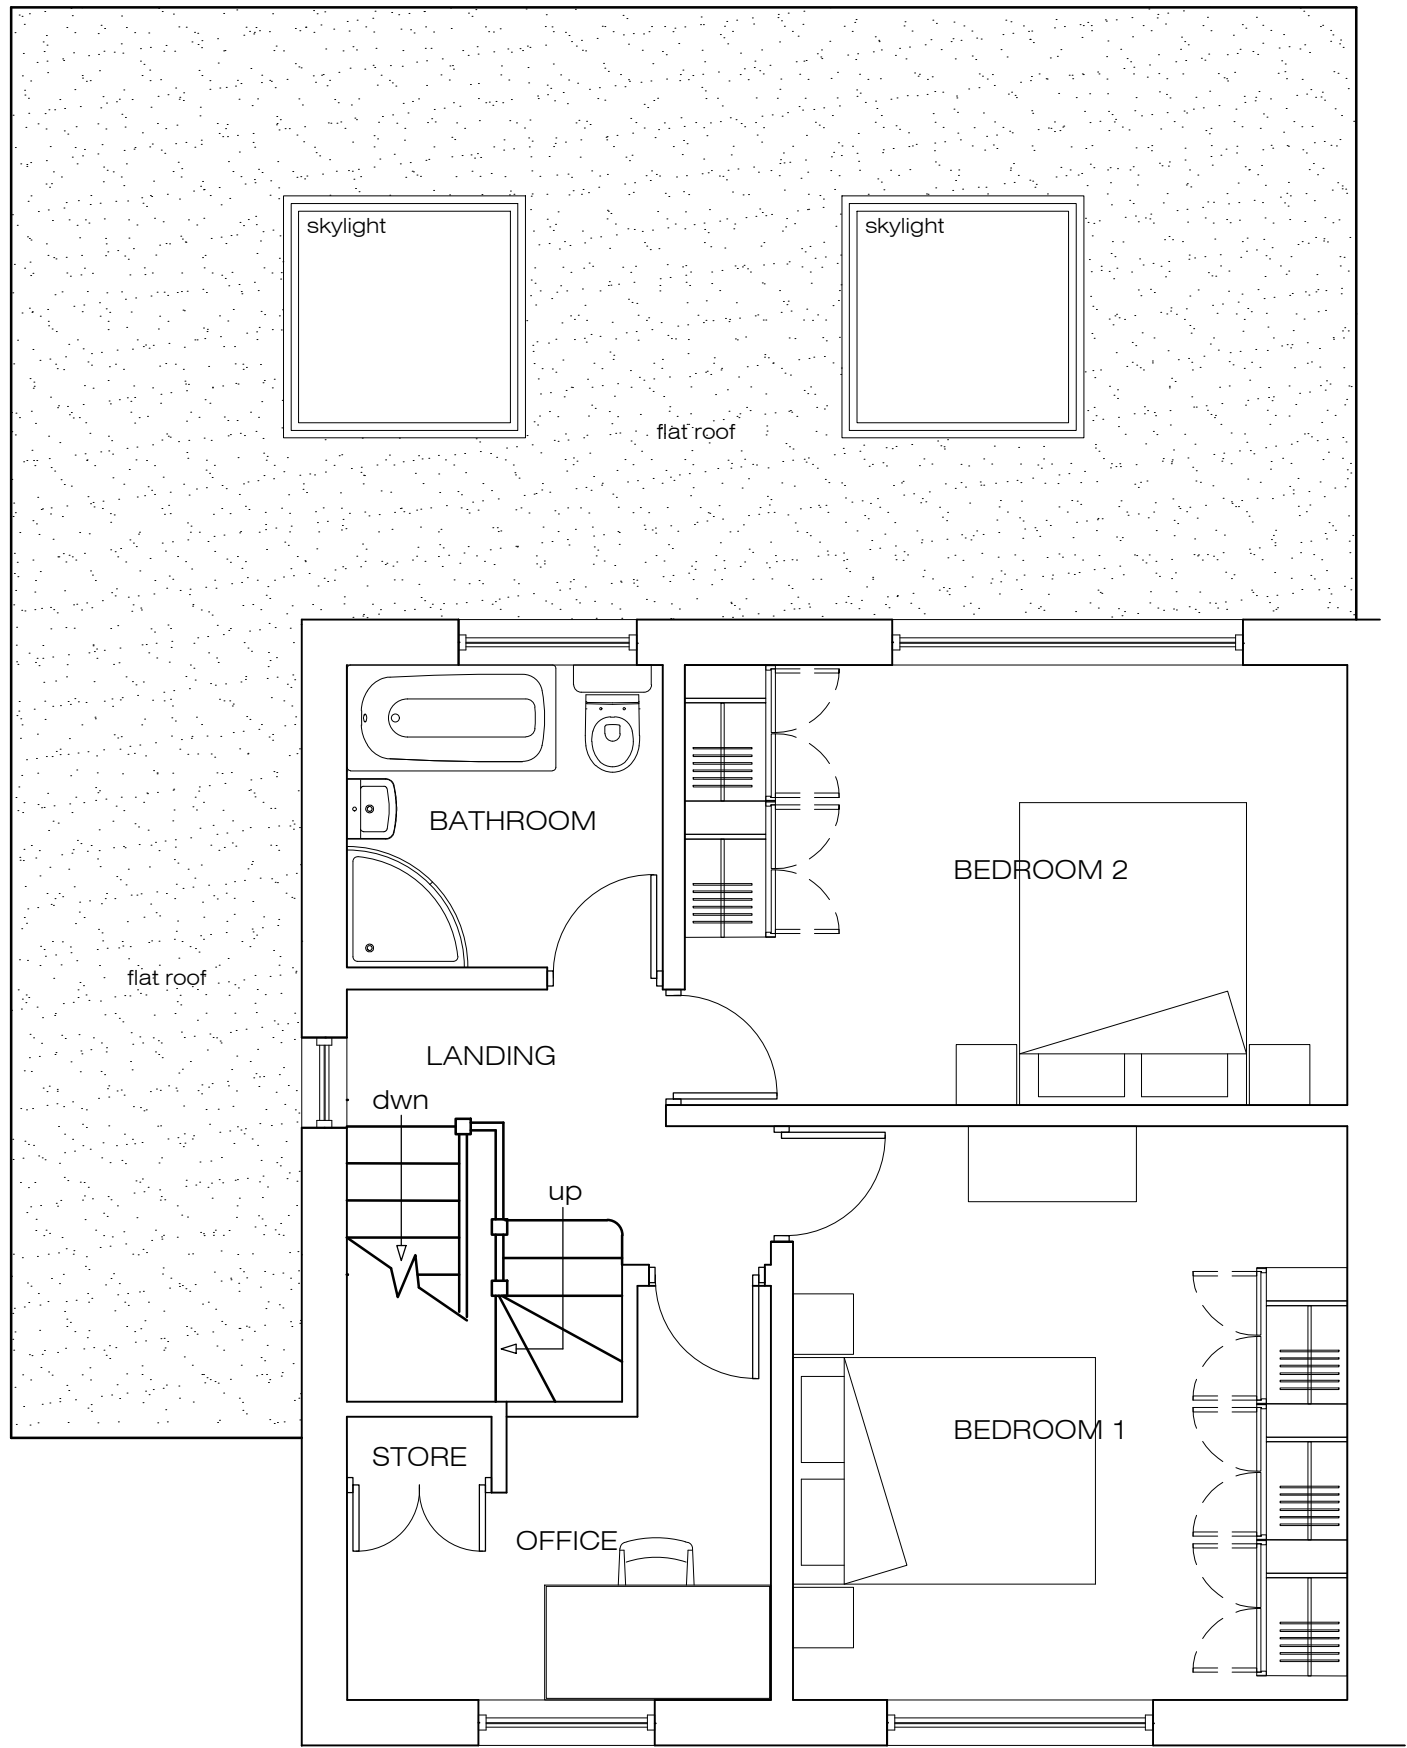

Proposed First Floor Plan

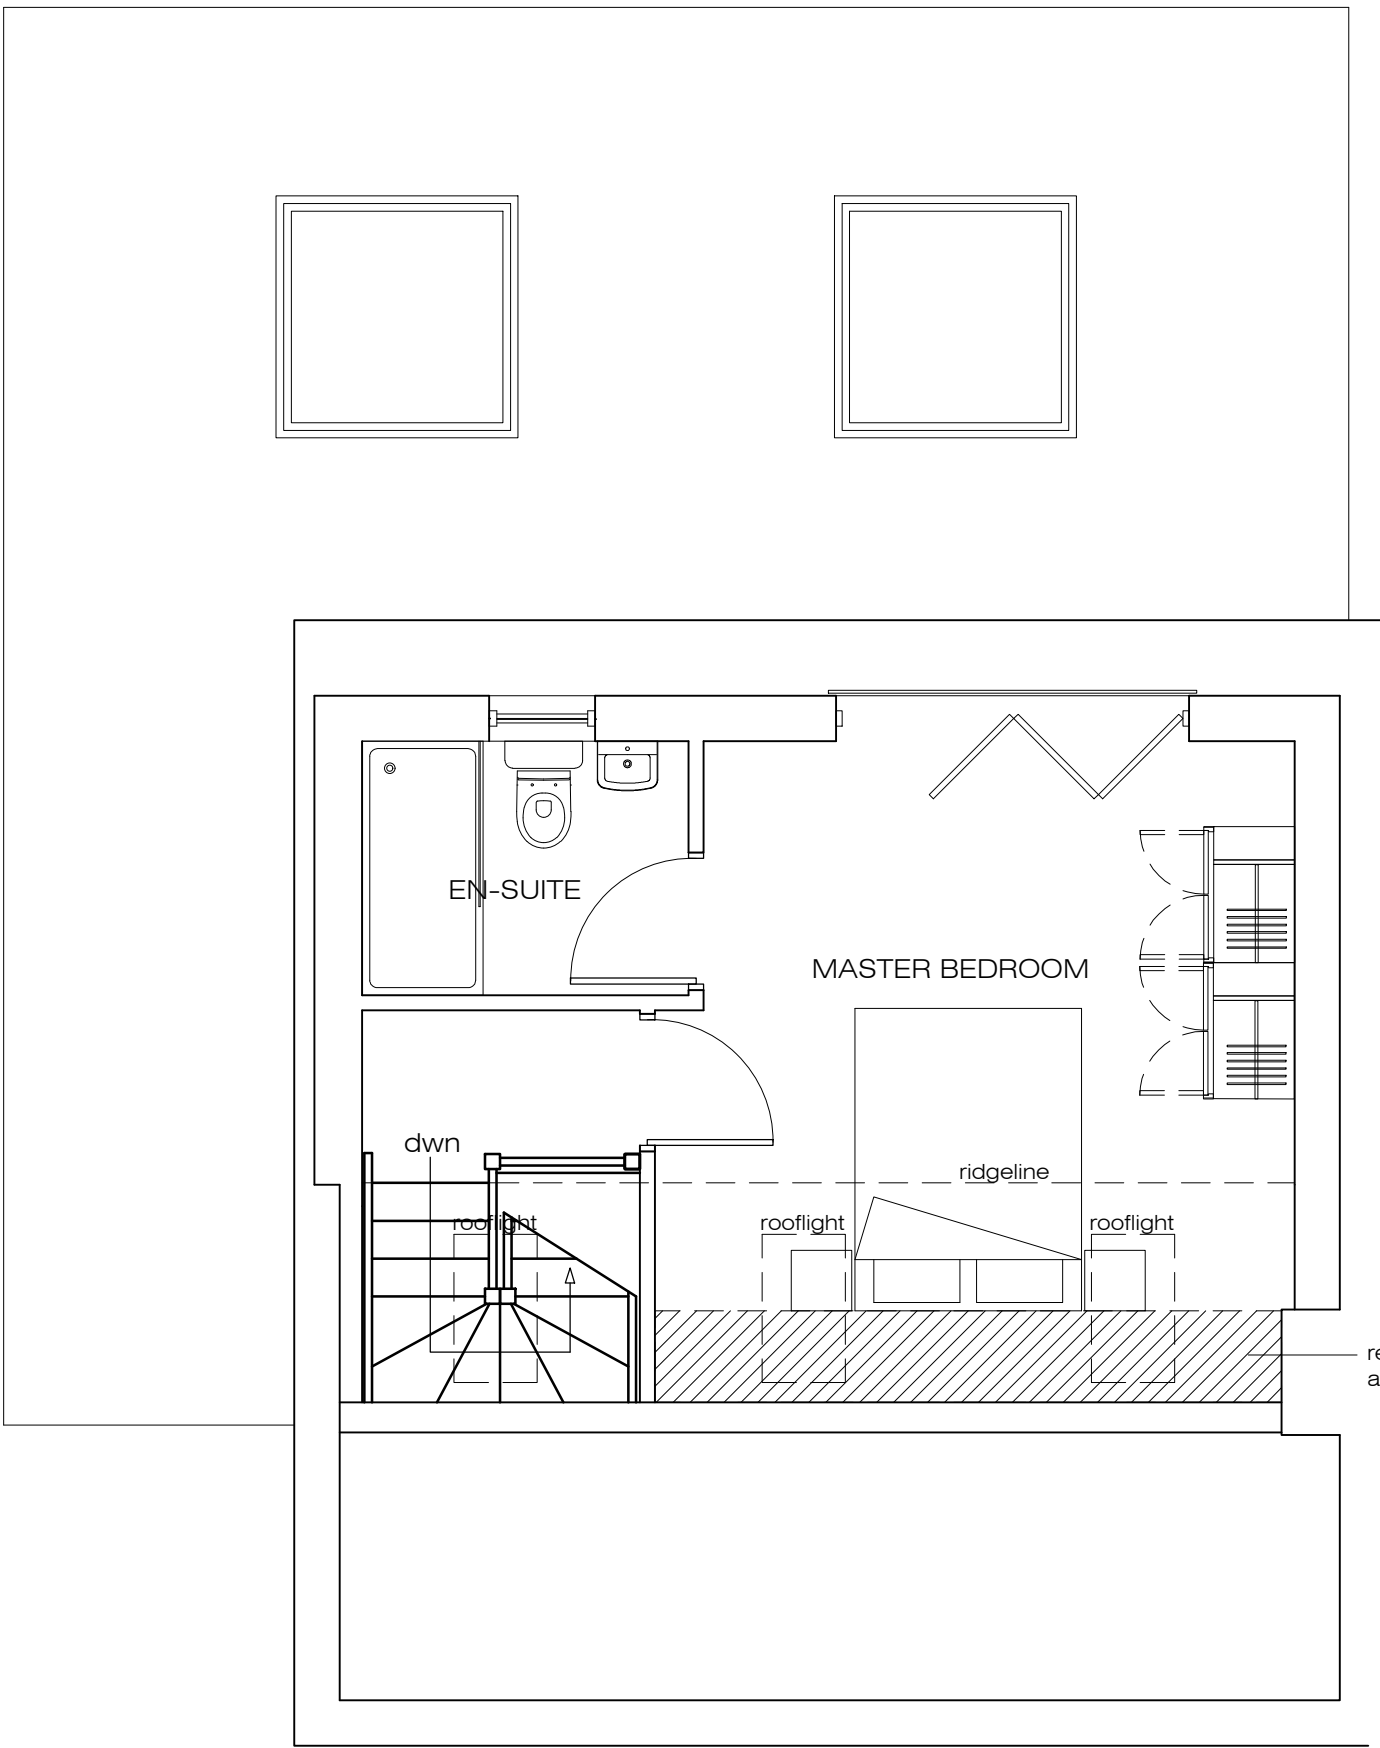

Proposed Loft Plan

 

Project Title			
69 Attlee Road			
Huyton			
Drawing Title			
Existing & Proposed Plans			
Date	1:50 @A1	Date	MAR 25
Drawn By	AR-001	Checked By	