



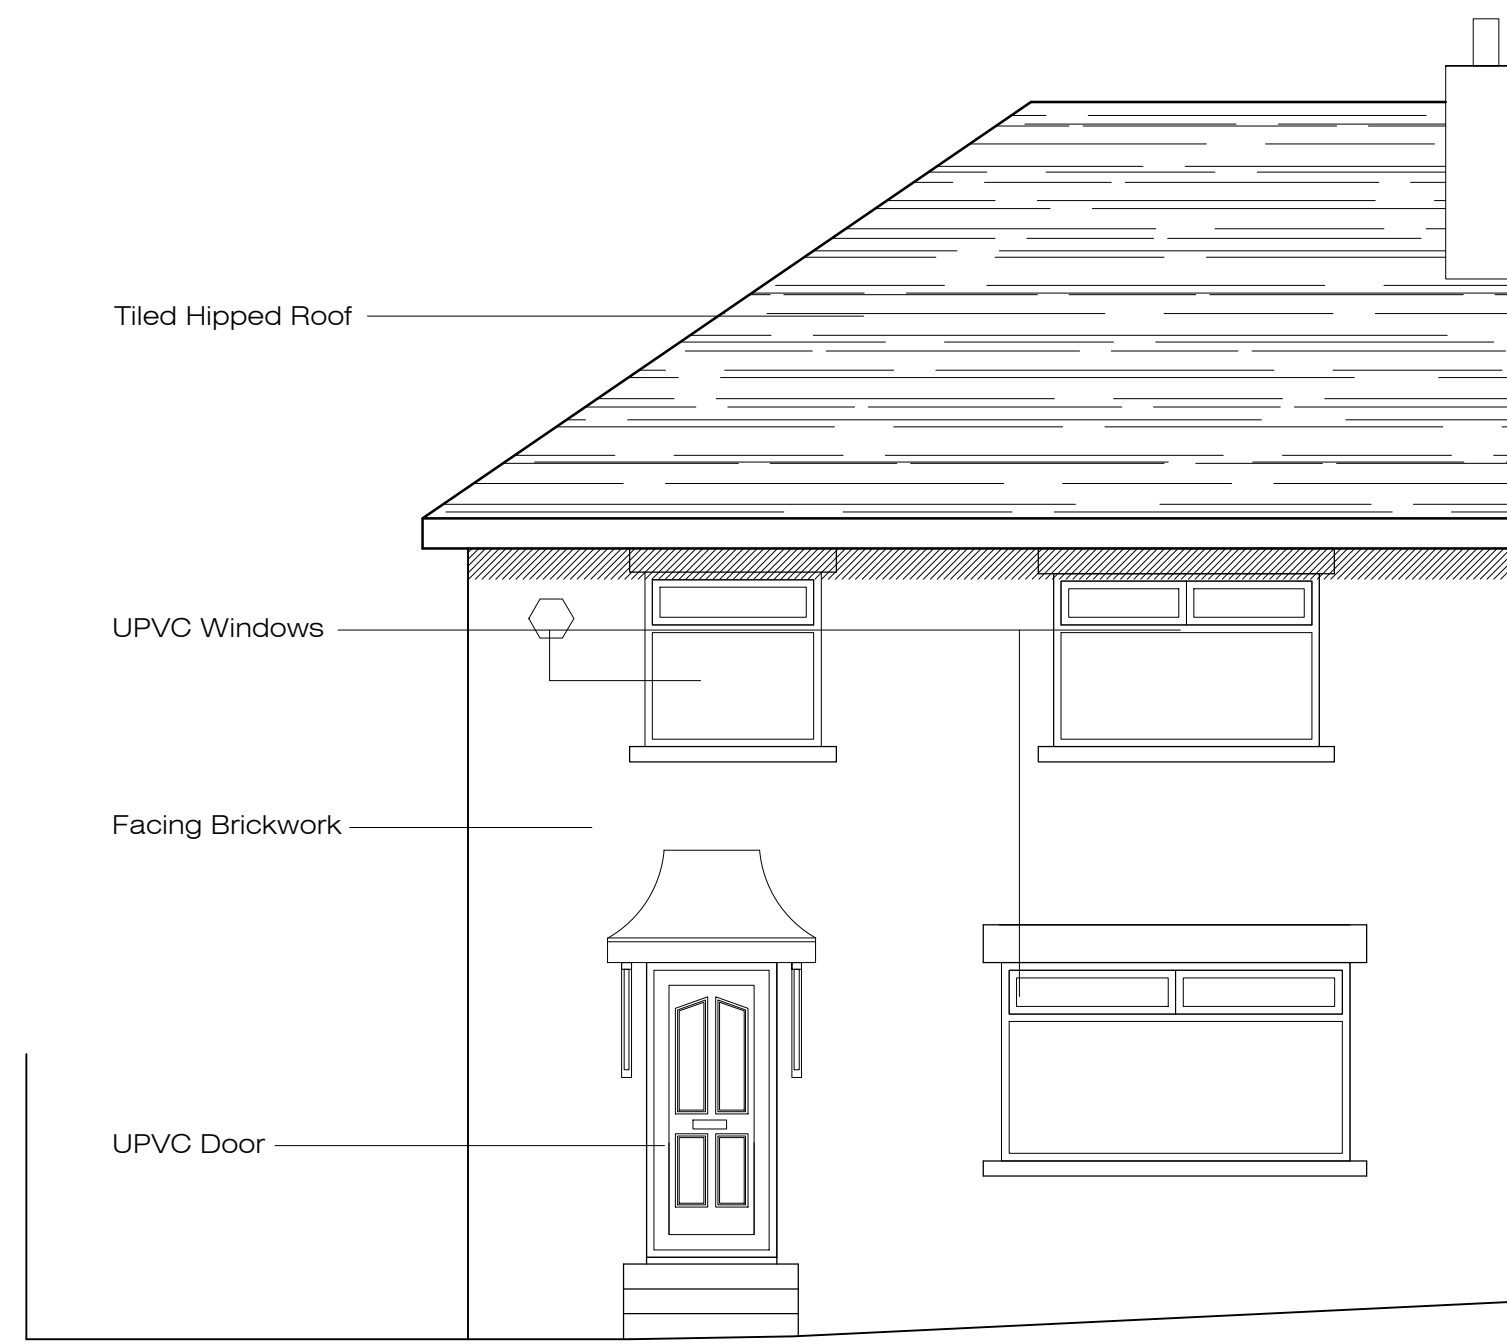


Existing Front Elevation




Existing Side Elevation

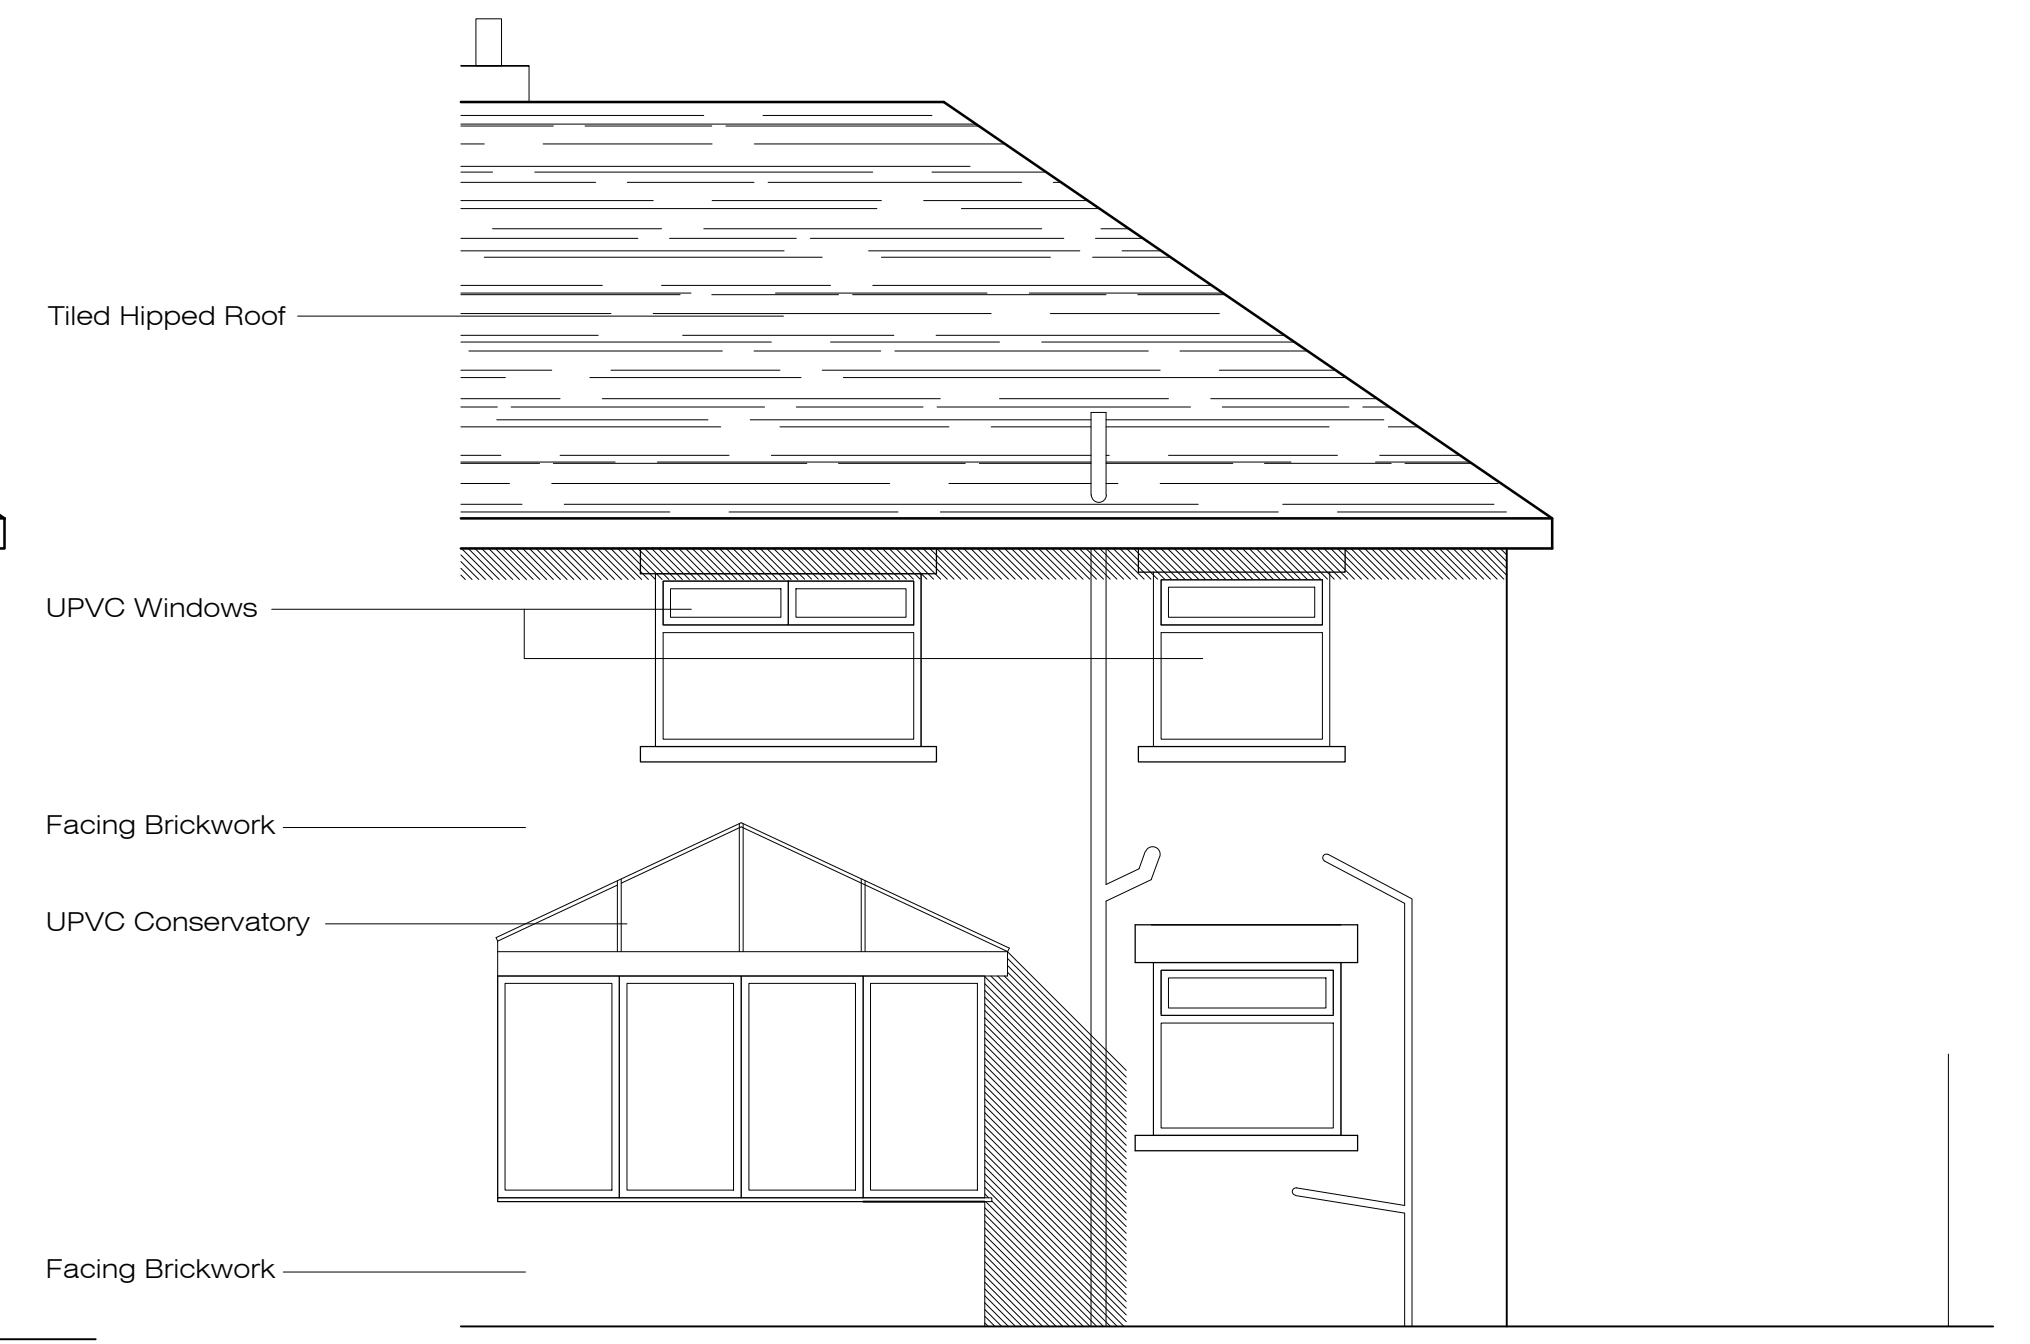


Existing Rear Elevation

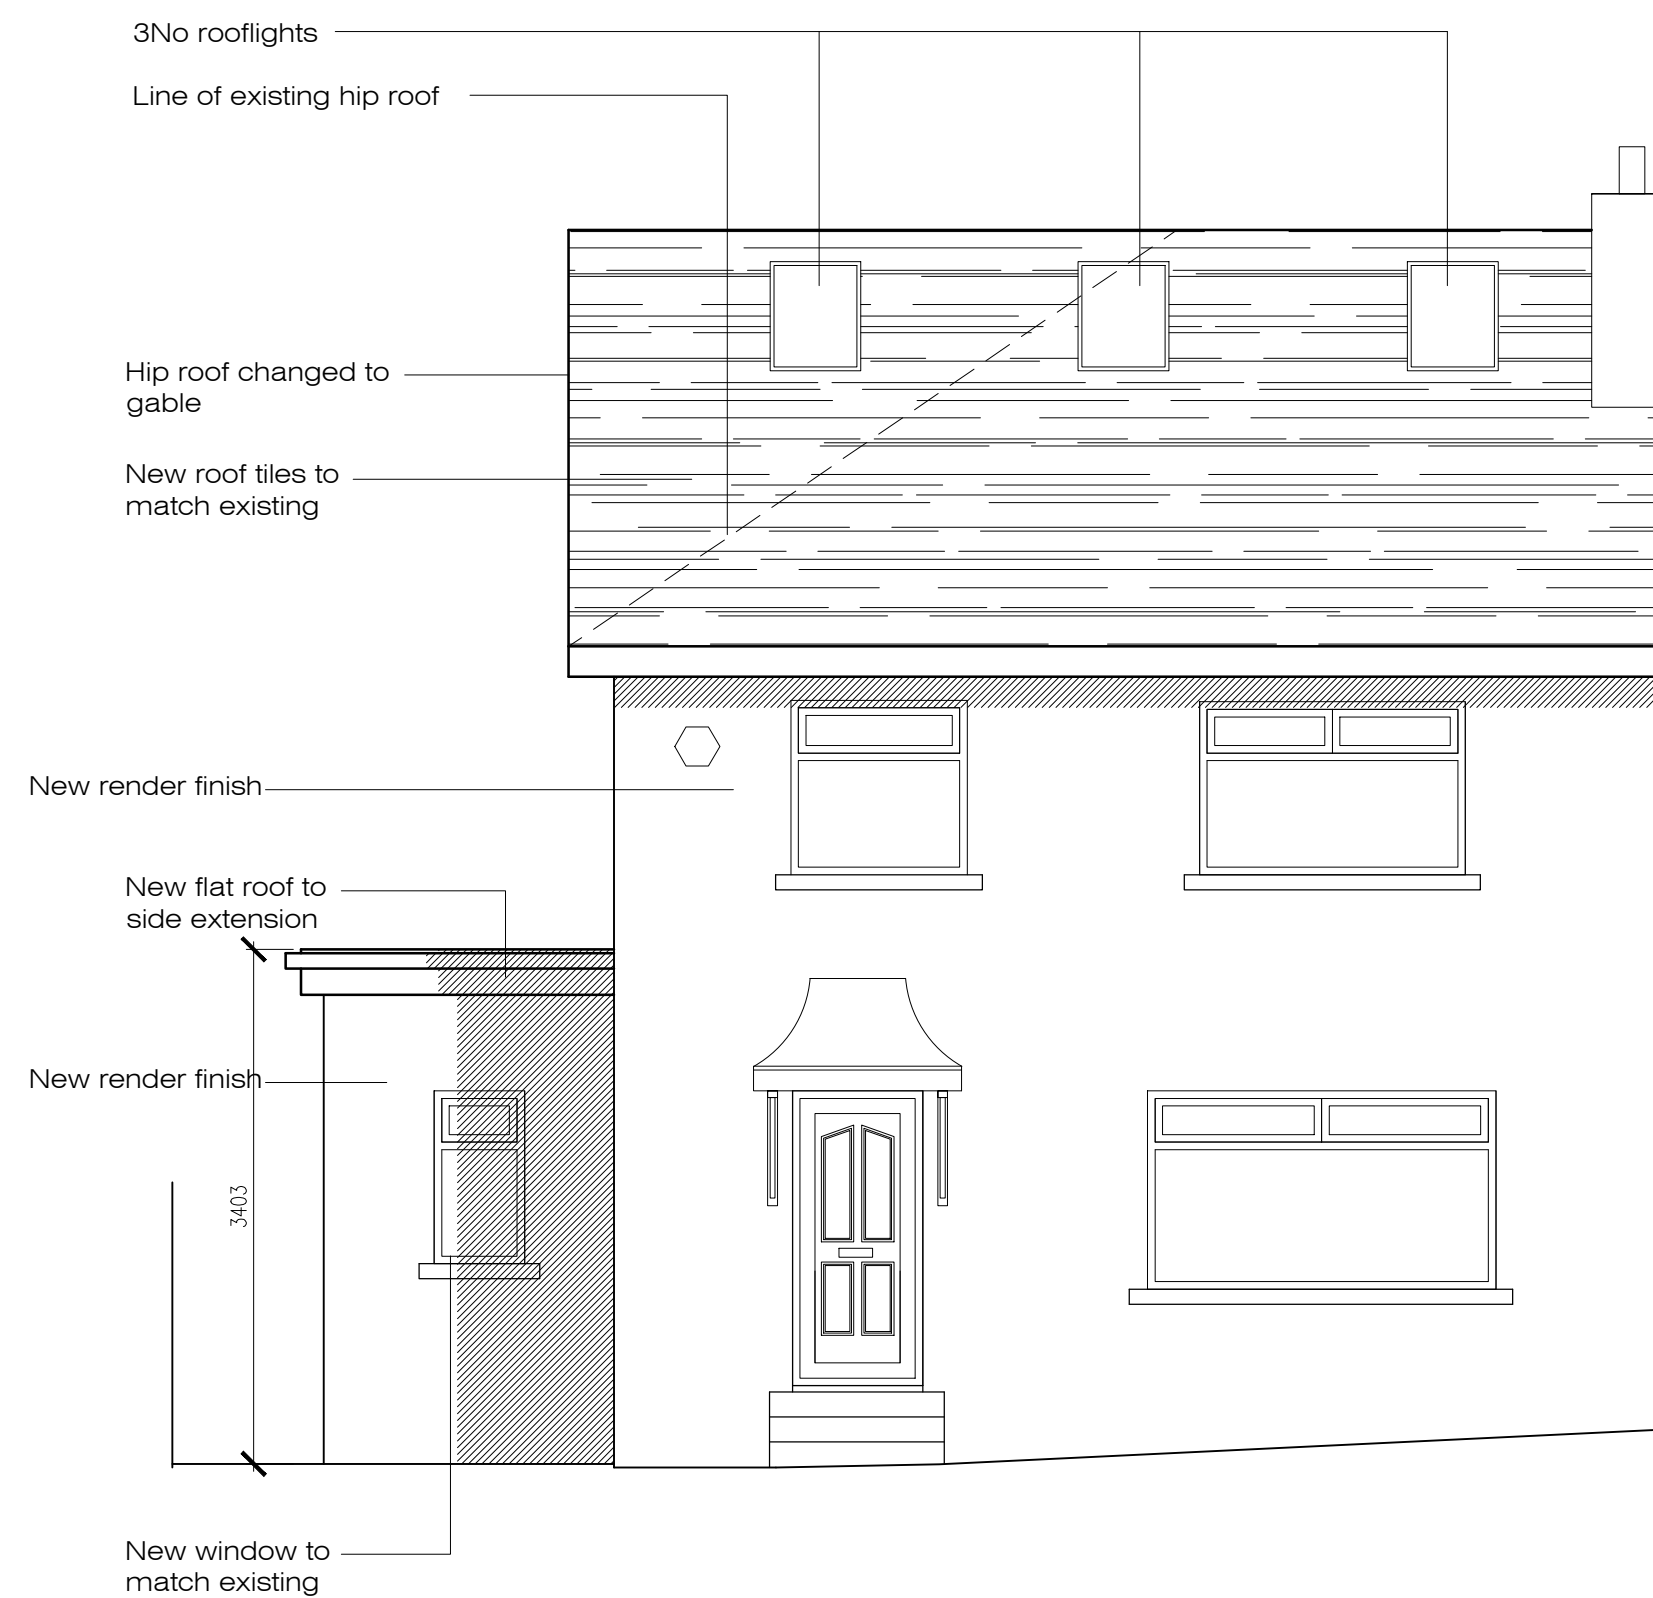

Porposed Front Elevation

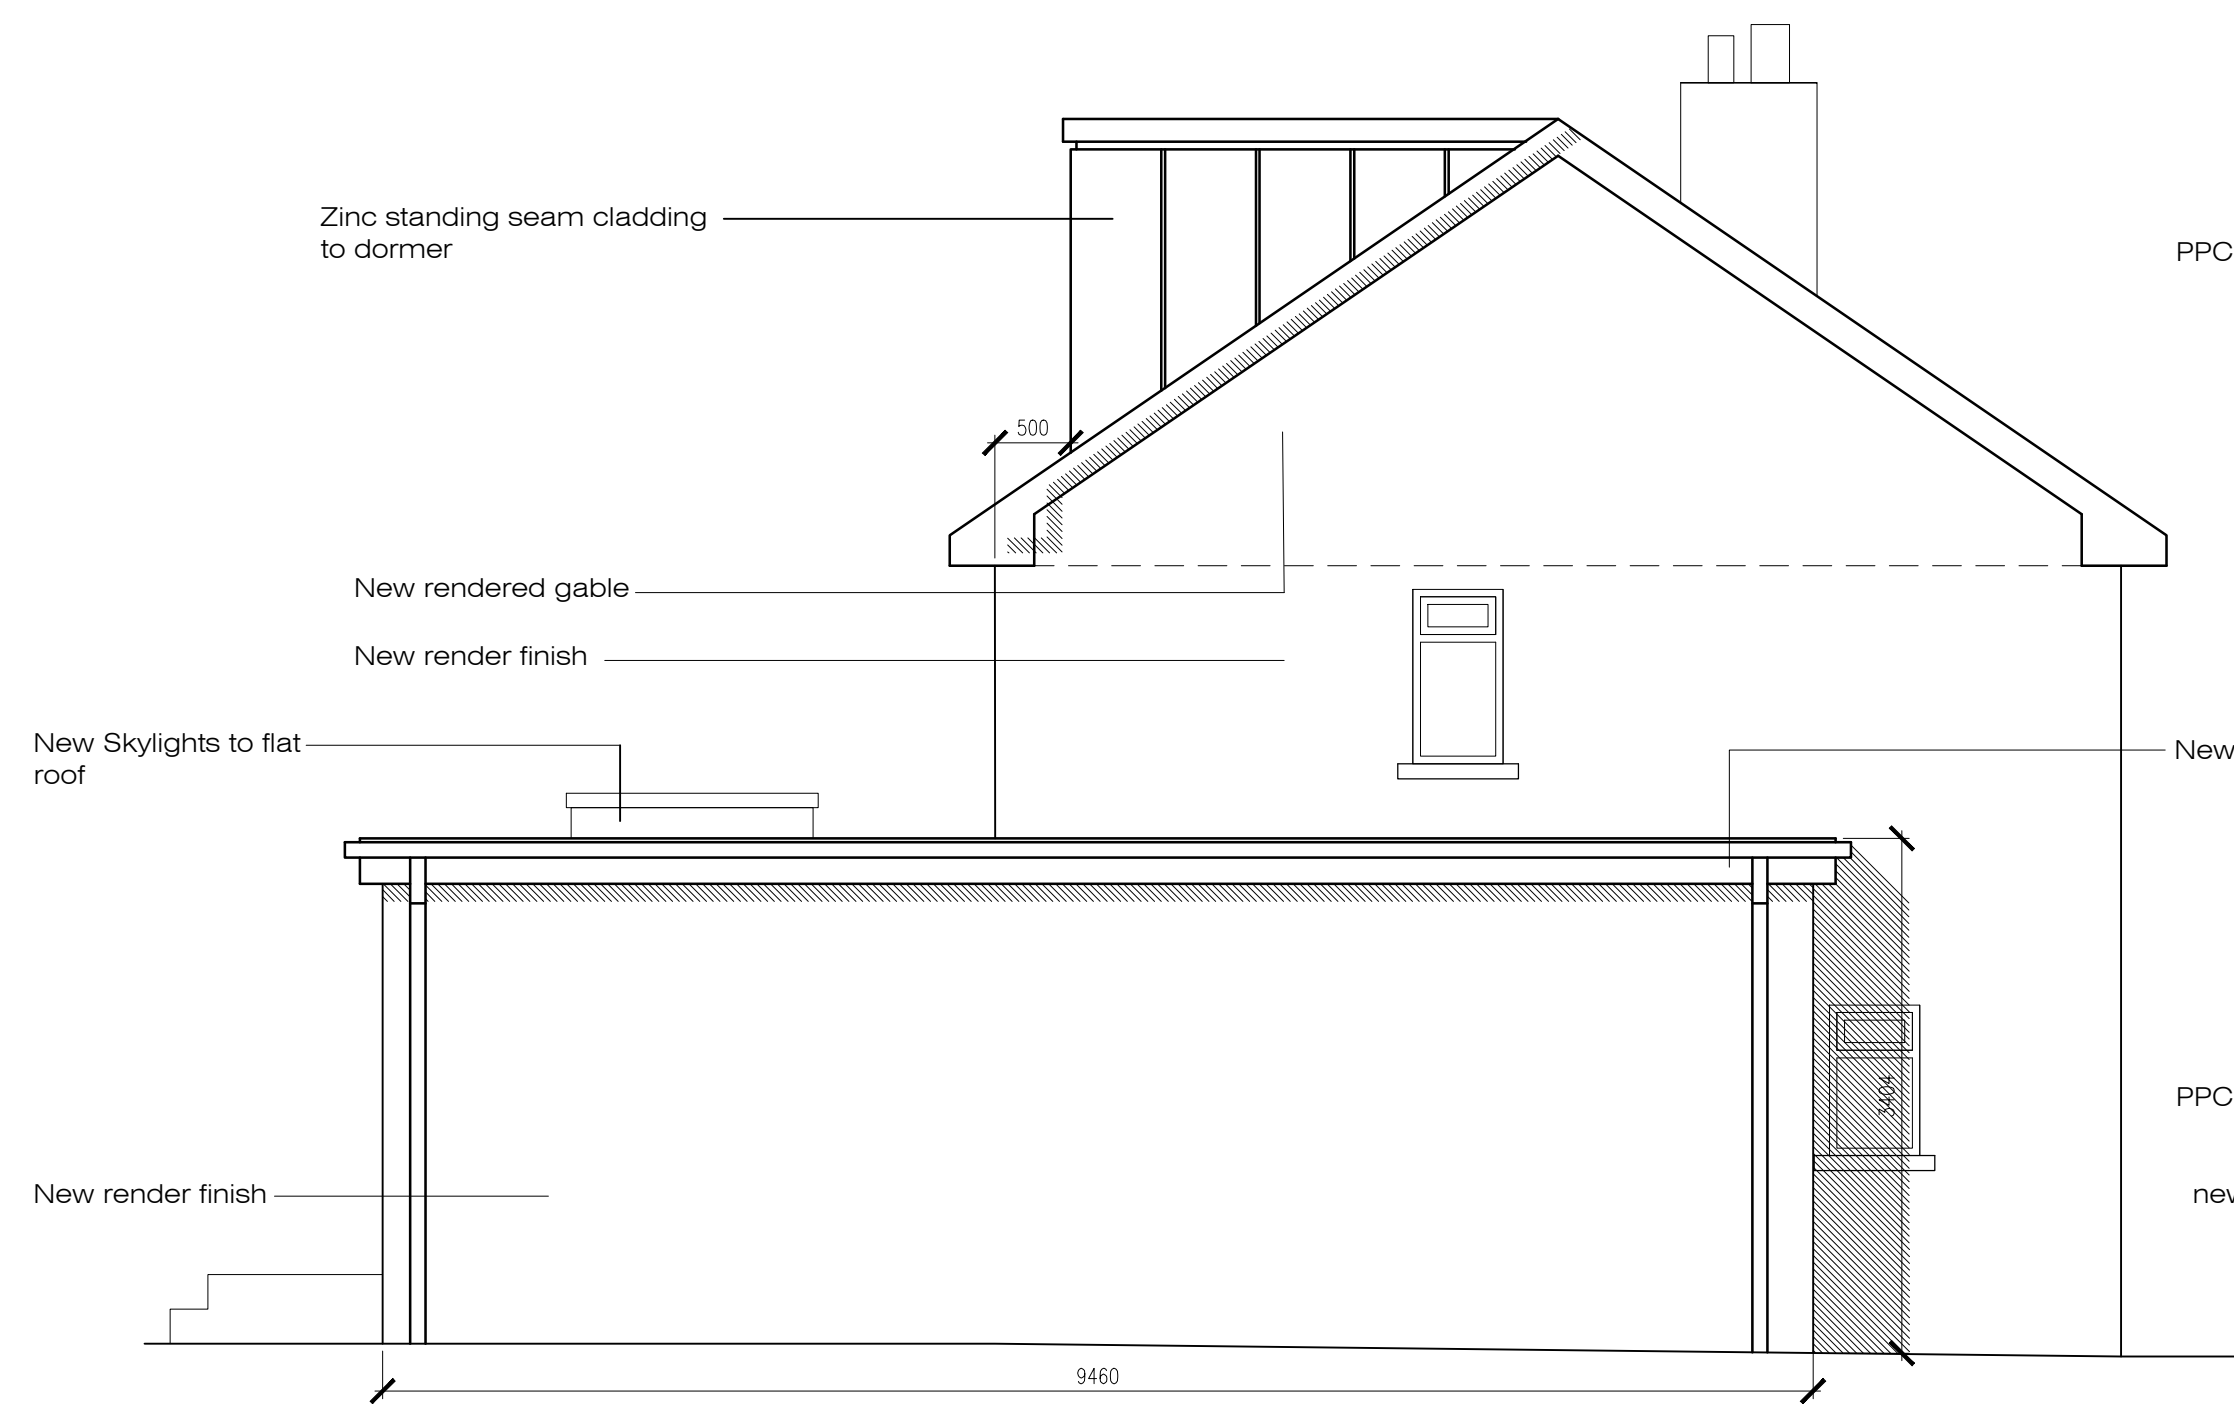

Proposed Side Elevation

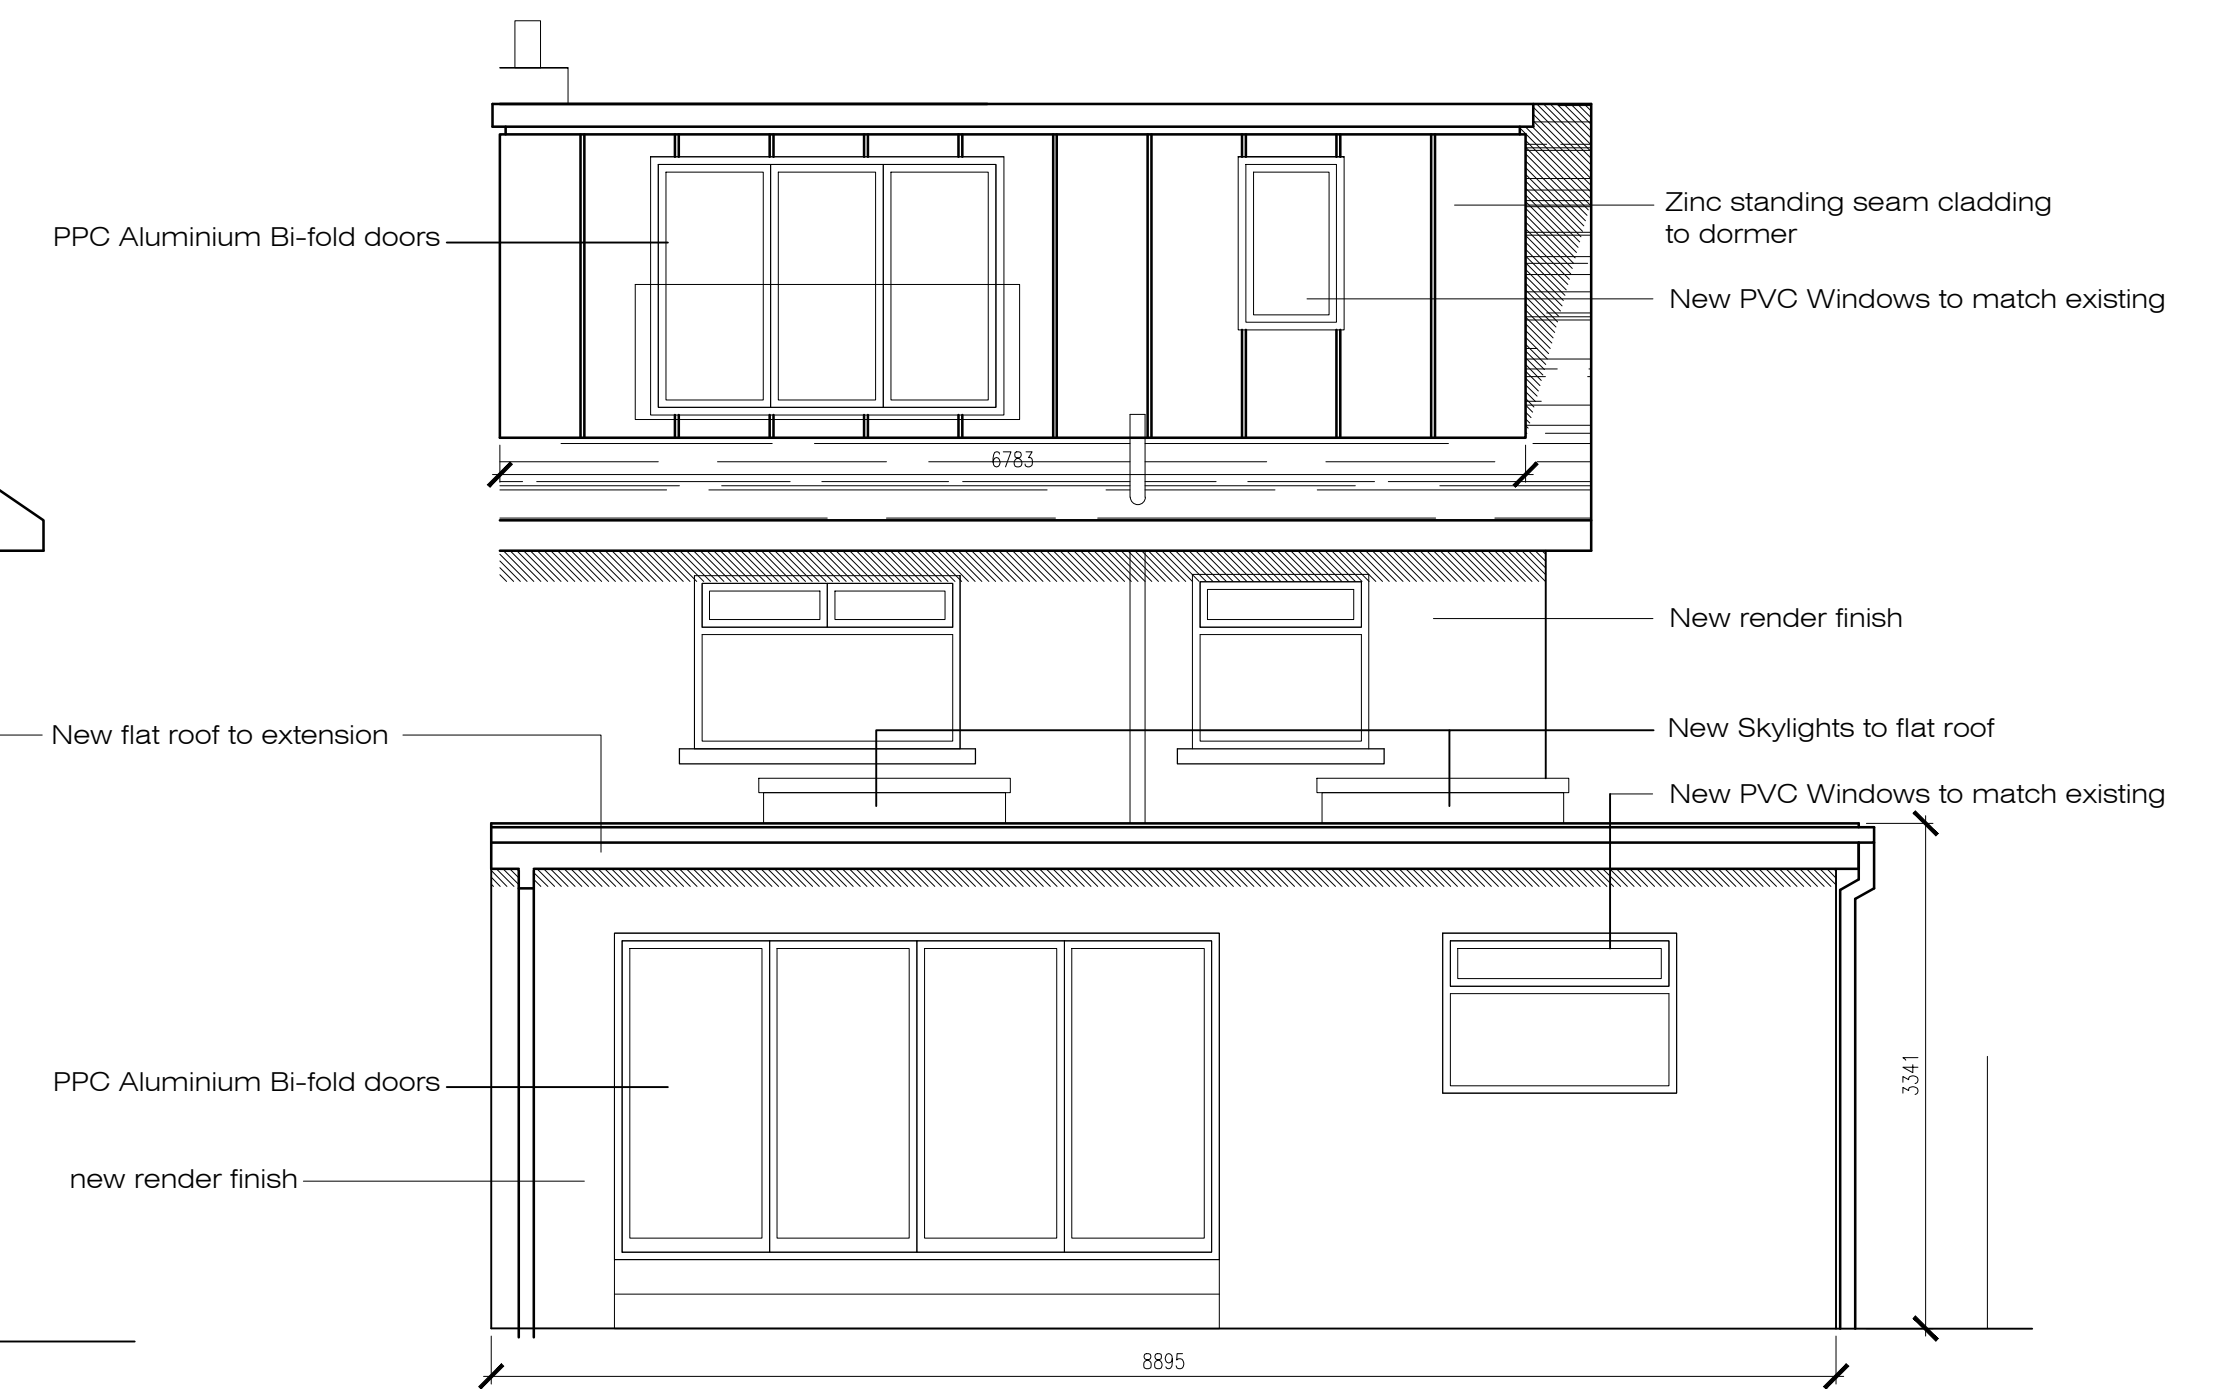

Proposed Rear Elevation

0 0.5 1 2 3 4m
Scale 1:50

Project Title			
69 Attlee Road Huyton			
Drawing Title			
Existing & Proposed Elevations			
Date	1:50 @A1	Date	APR 25
Drawn/Checked	AR-002	Drawn/Checked	