




NOTES
Use only written dimensions. All areas are indicative.
Construction details must be used in accordance with the
compendium. Notify the Architect of any discrepancies.
This drawing must only be used for the purpose for which
it has been supplied.
Network Rail asset reference: DSE/54 Archway Road
Rail Bridge, Huyton.

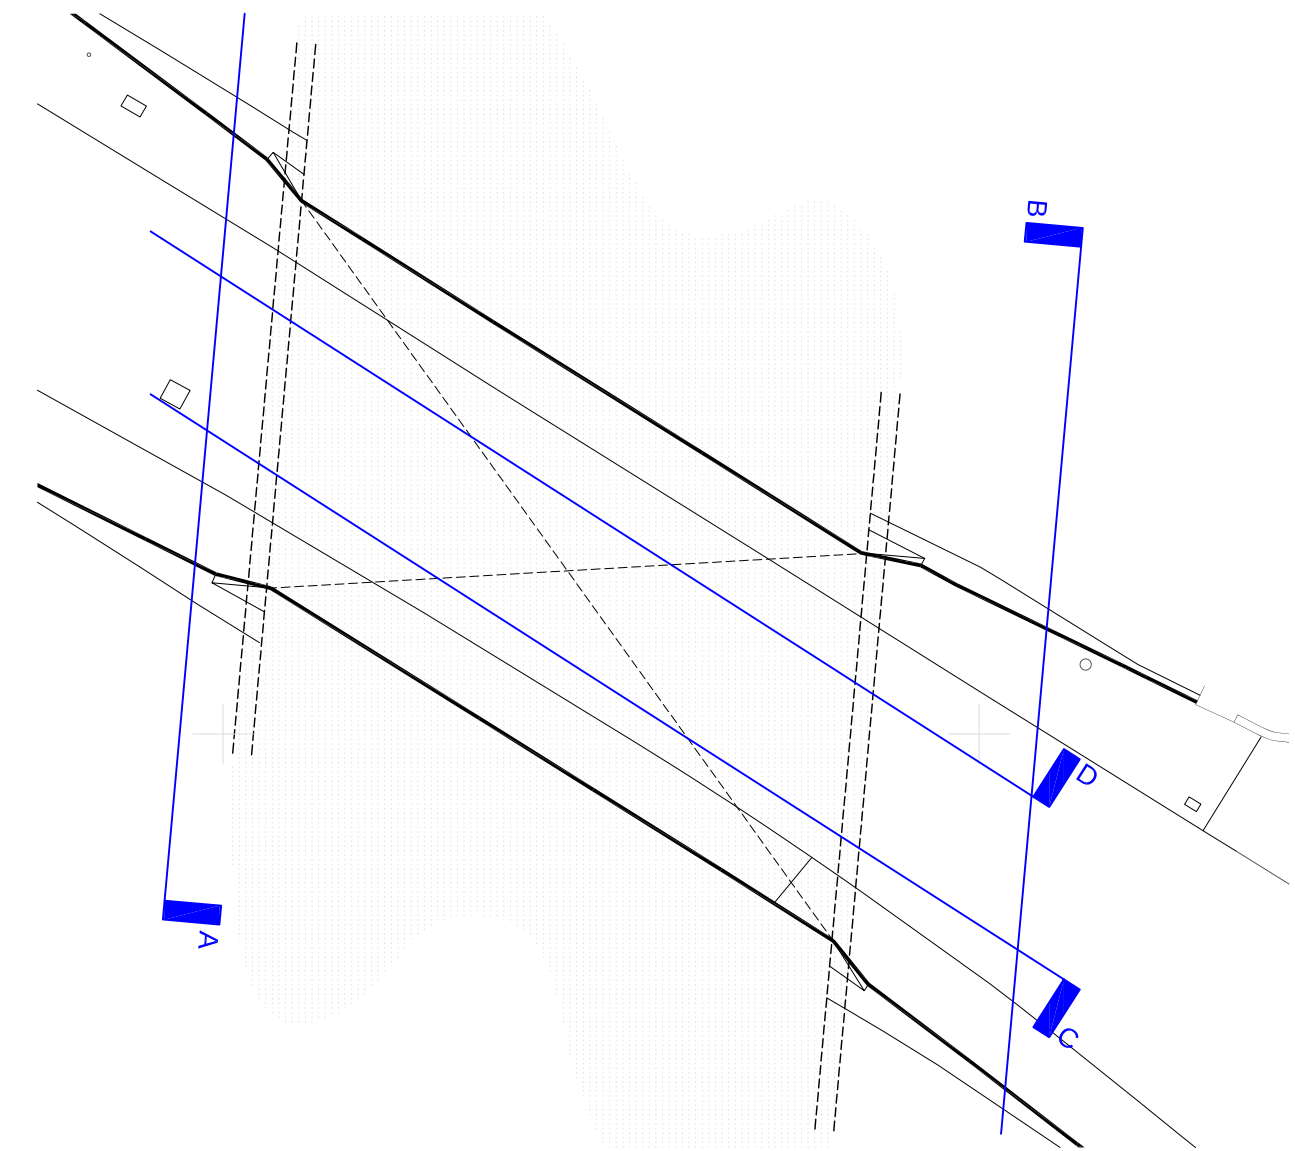


EXISTING SITE PLAN KEY
SCALE 1:200

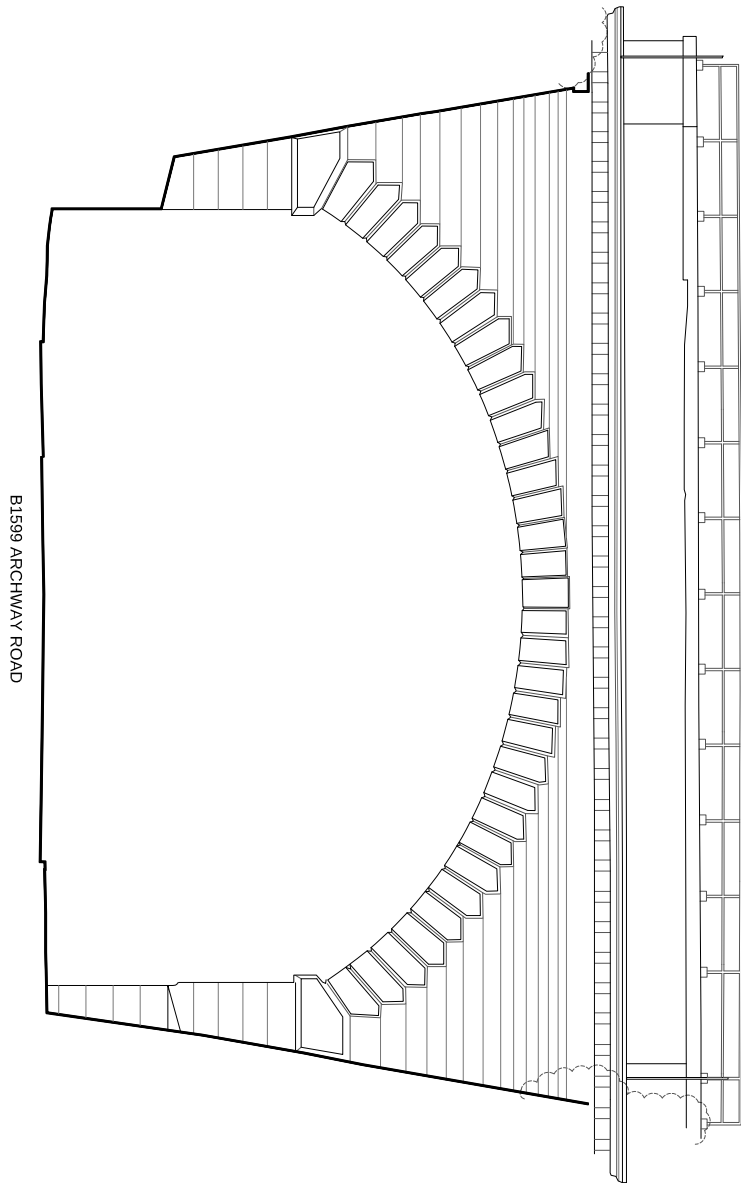


EXISTING SECTION B

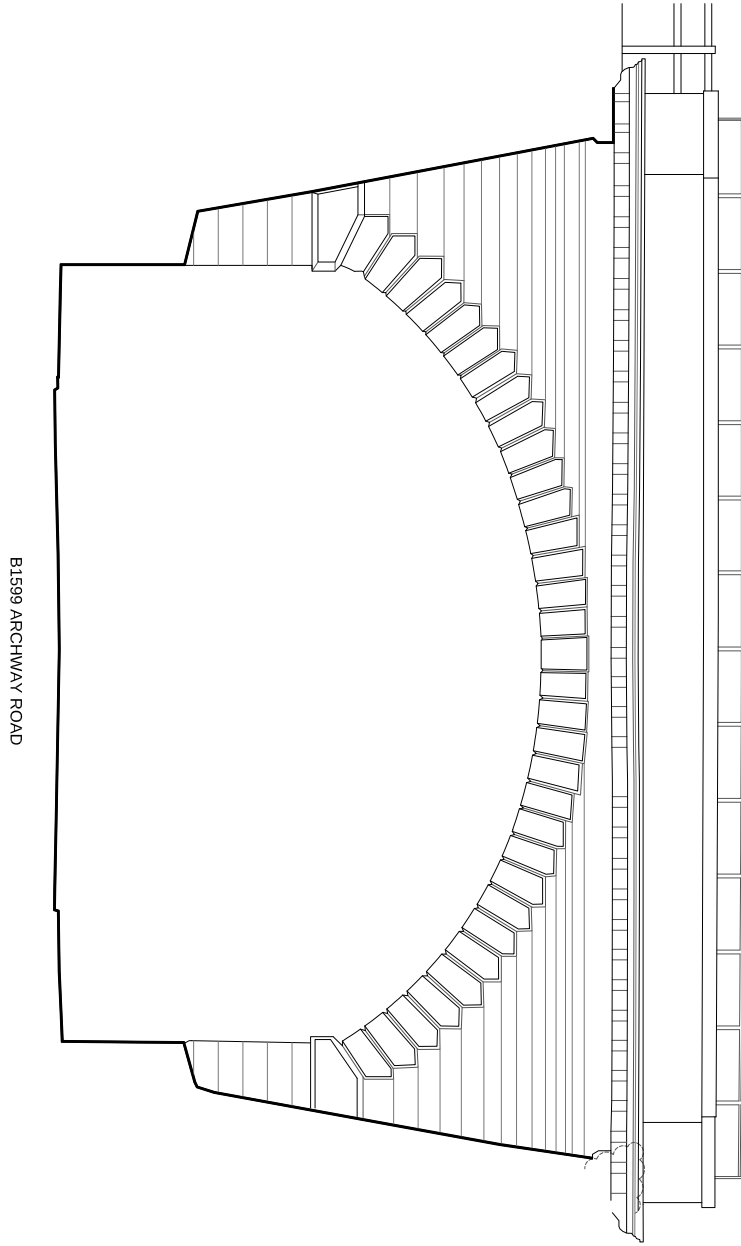

EXISTING SECTION A

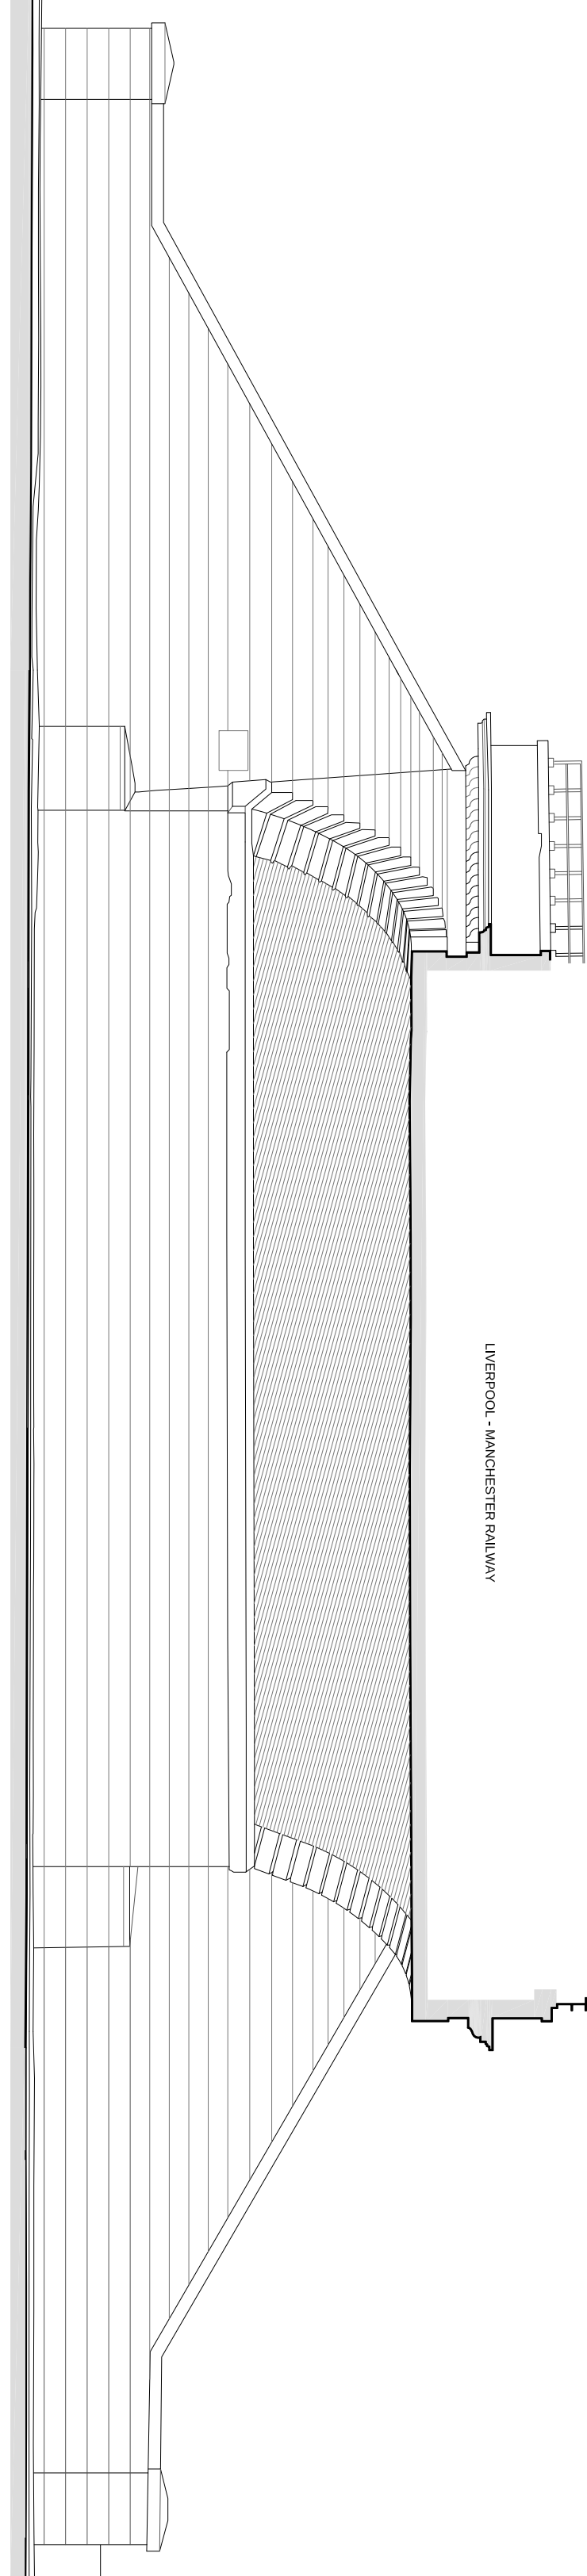


EXISTING SECTION C

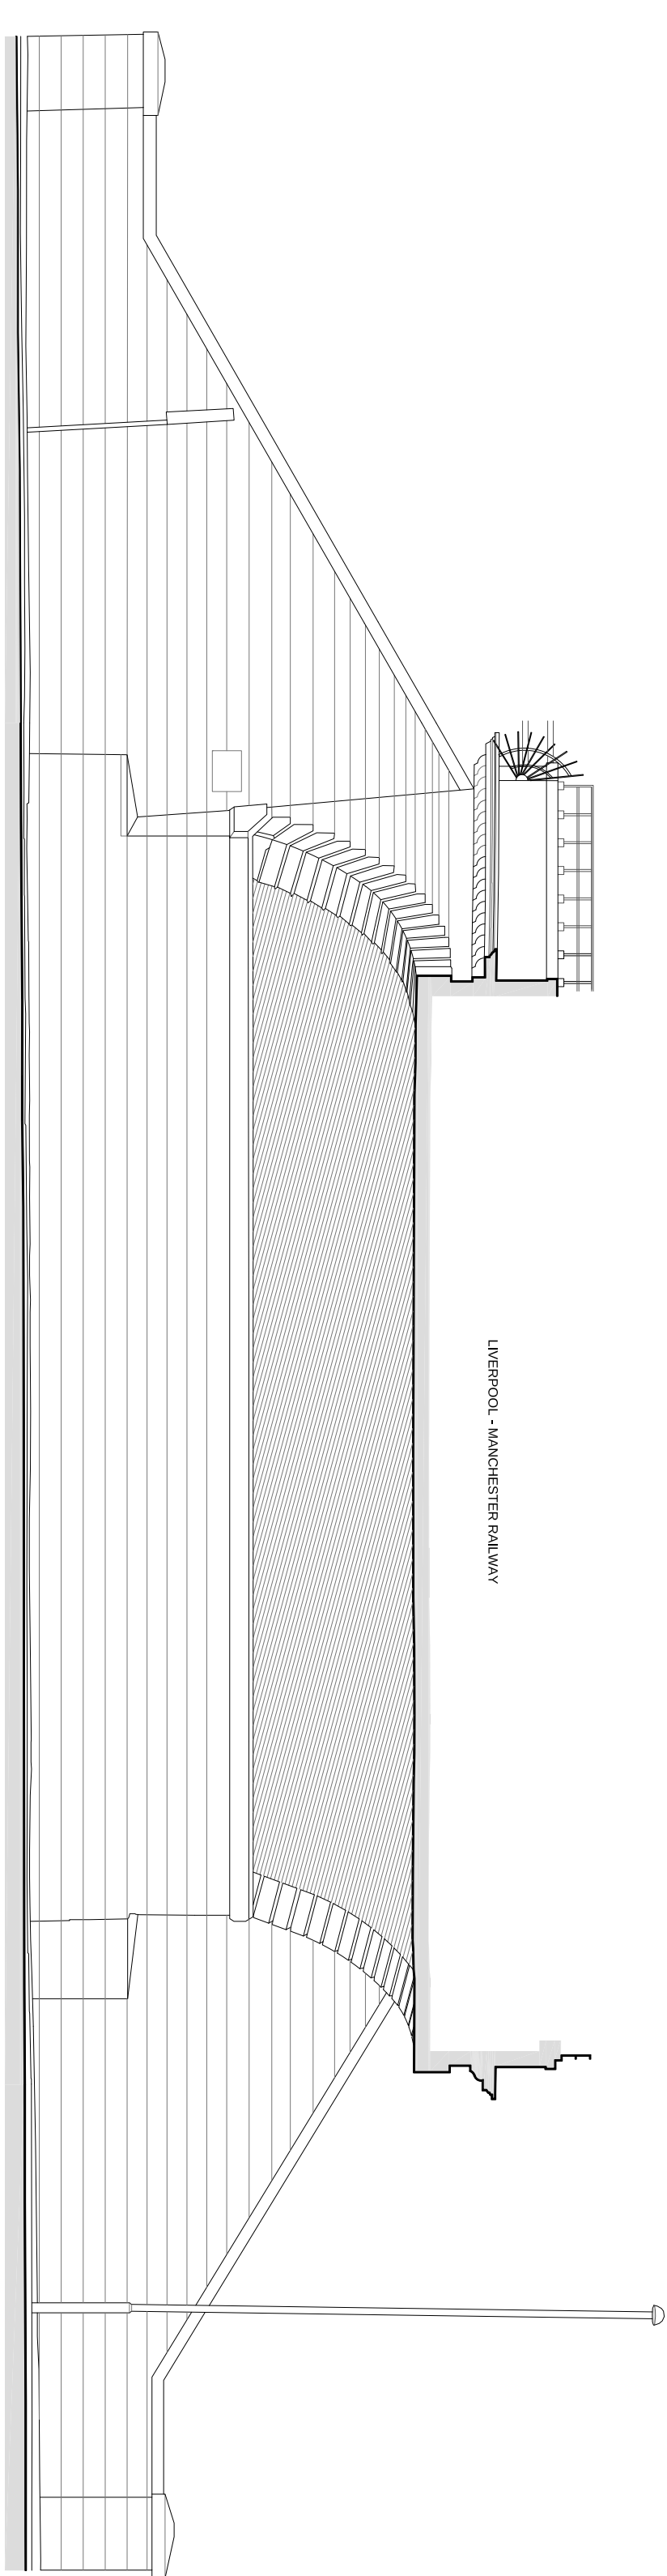

EXISTING SECTION D

R. DATE	DESCRIPTION
A 01/04/2021	SECTIONS B, C & D UPDATED.
B 07/05/2021	SECTIONS C & D UPDATED.
-	-

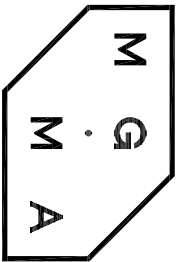

MGMA ARCHITECTS LIMITED
Orchid Chambers Suite 37
14 Water Street
Liverpool L2 8TD
+44 (0) 151 236 6627
studio@mgma-architects.co.uk
www.mgma-architects.co.uk

CLIENT
KMD Planning and Property Management
Limited
PROJECT
Huyton Gateway (Archway Road Bridge),
Huyton, Knowsley
DRAWING
Existing Sections

SCALE
1:100 @ A1
DATE
22.03.2021
REVISION
B
NO.
9-038_003

0 1 2 5m
1:100

