


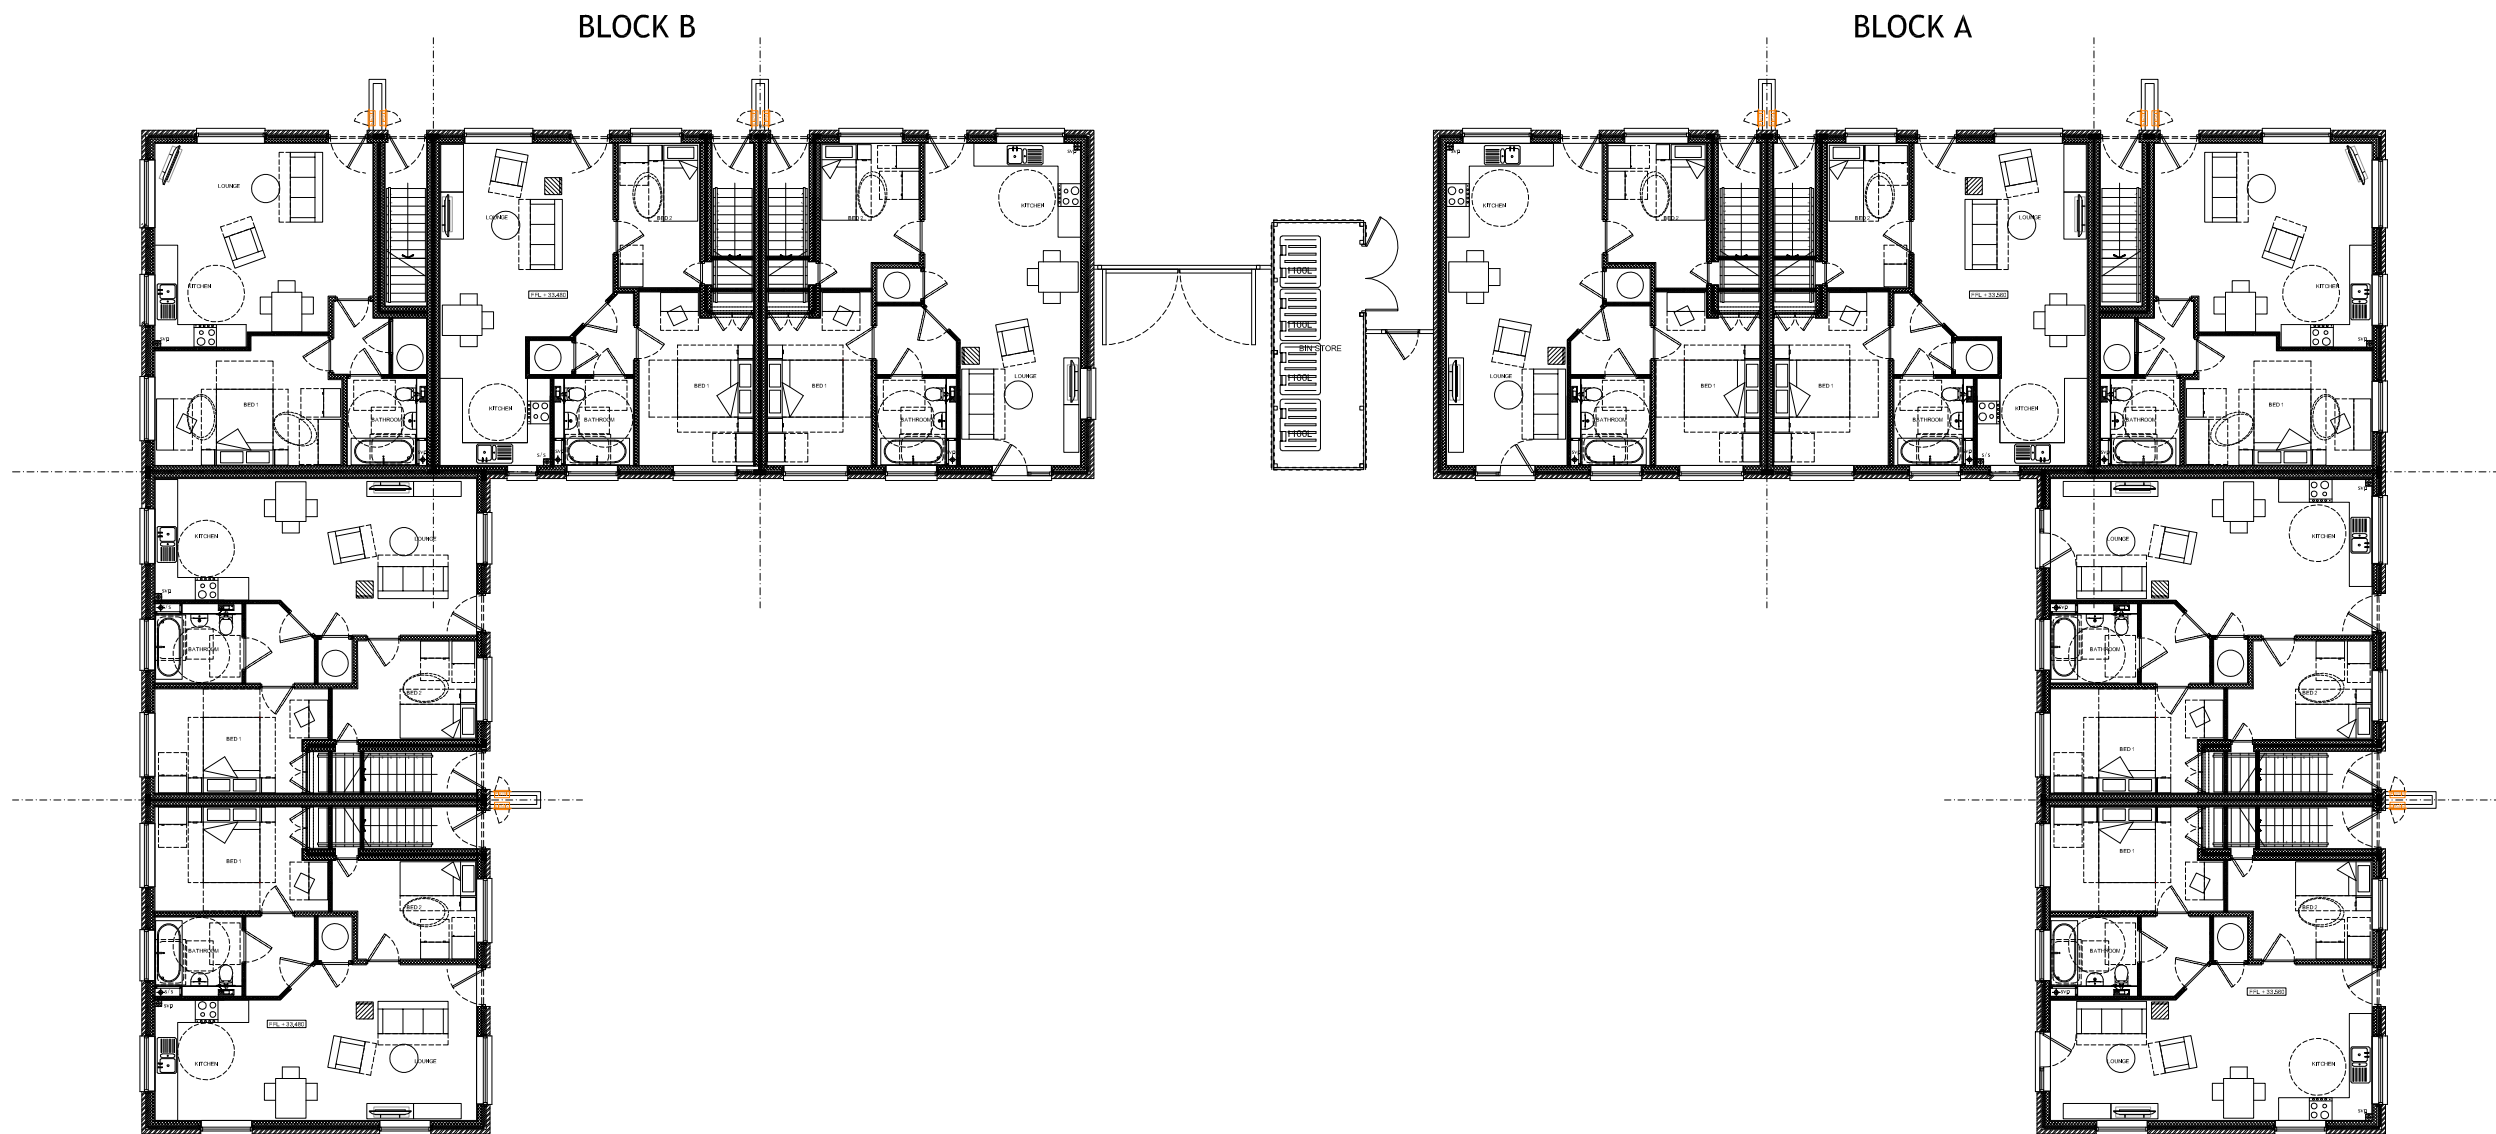

Proposed Ground Floor



A3		Level 2 architects	
Project Former Farmer's Arms Site, Moorfield			
Title Proposed Ground Floor Plan			
Scale 1:200	Drawing 451-1-PLN-03	Rev D	
PLANNING APPLICATION			