



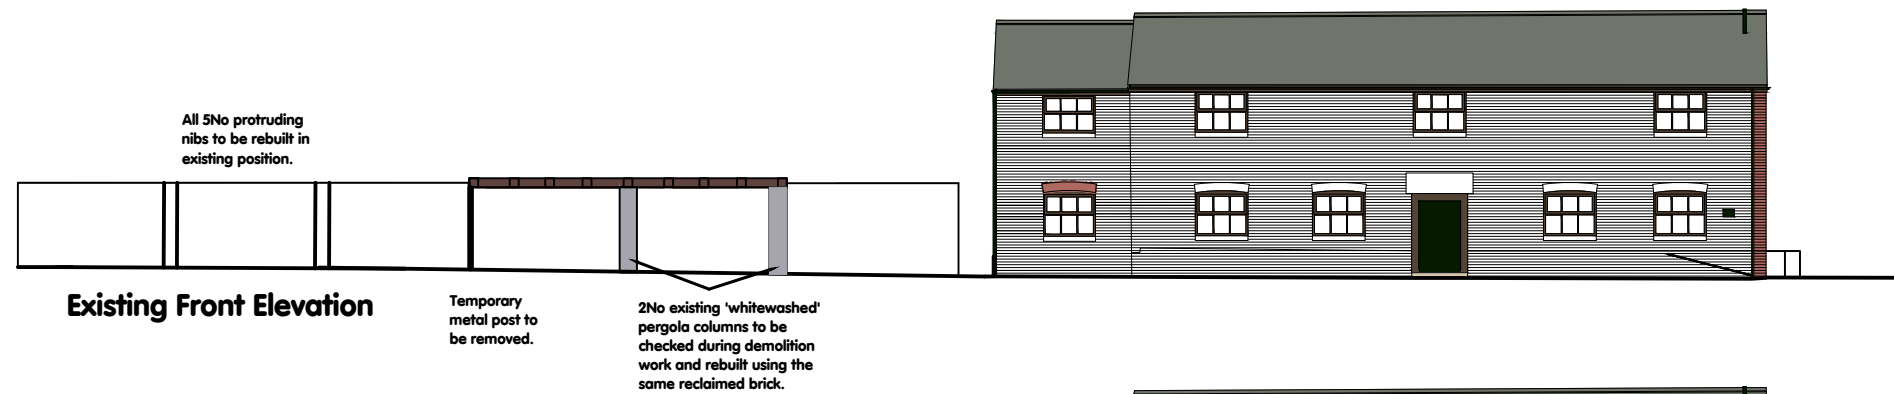

Existing Front Elevation



Proposed Front Elevation

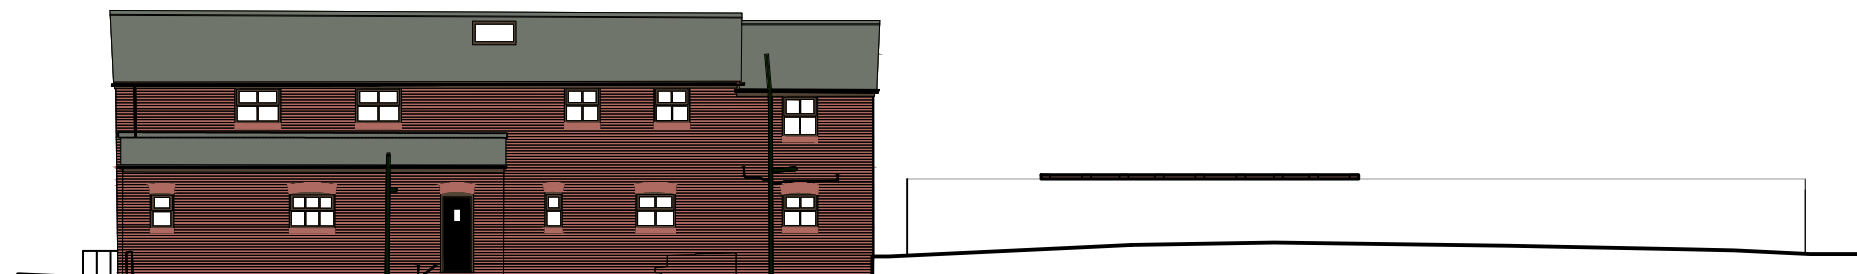


Existing Rear Elevation



Proposed Rear Elevation

Ground to be leveled and french drain to be installed.

 

B	Elevations updated as planners comments, 2No pillars to remain.	DS	17.08.23
A	Scale bar added as planners comments.	DS	03.07.23
rev	comments	initials	date



architects
interior designers
strategy planners
quantity surveyors
principal designers

Messey Design Group Ltd
Cleveland House
41 Shaw Street
Liverpool L8 1HL

telephone: 0151 207 9431
facsimile: 0151 207 9447
e: info@mdg.design
w: www.mdg.design

client
Barry Molloy

project
No description
The Hovels, Tarbock Hall
Tarbock Green, Prescot

content
Existing and Proposed Elevations

scale 1:100	sheet A1	date	drawn by	checked
project number 261-01	drawing number AL2/02			rev B
purpose of issue				