



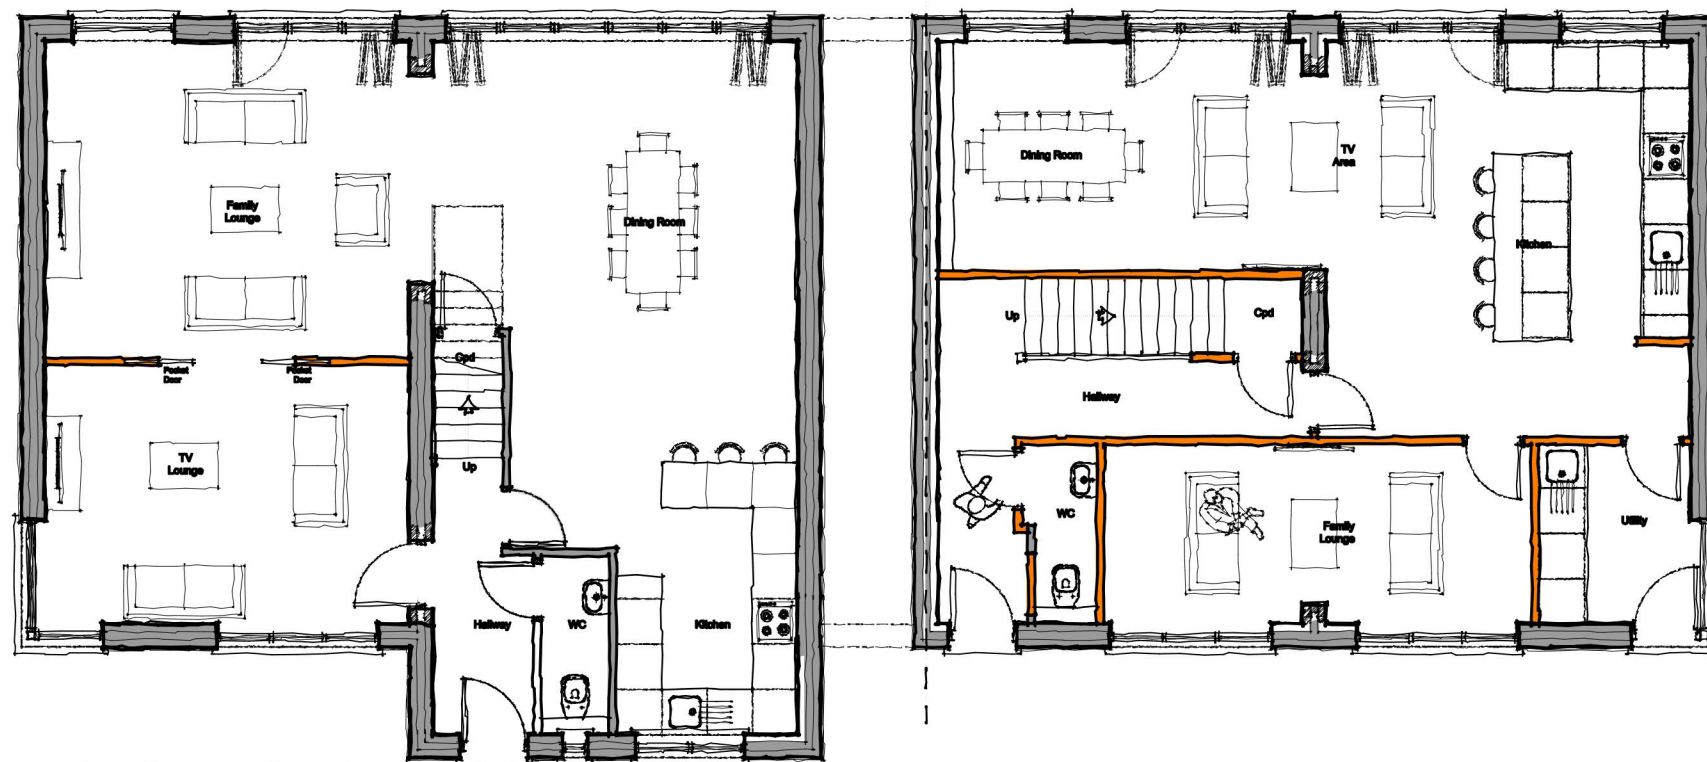

Existing Ground Floor Plan  
Scale 1:100

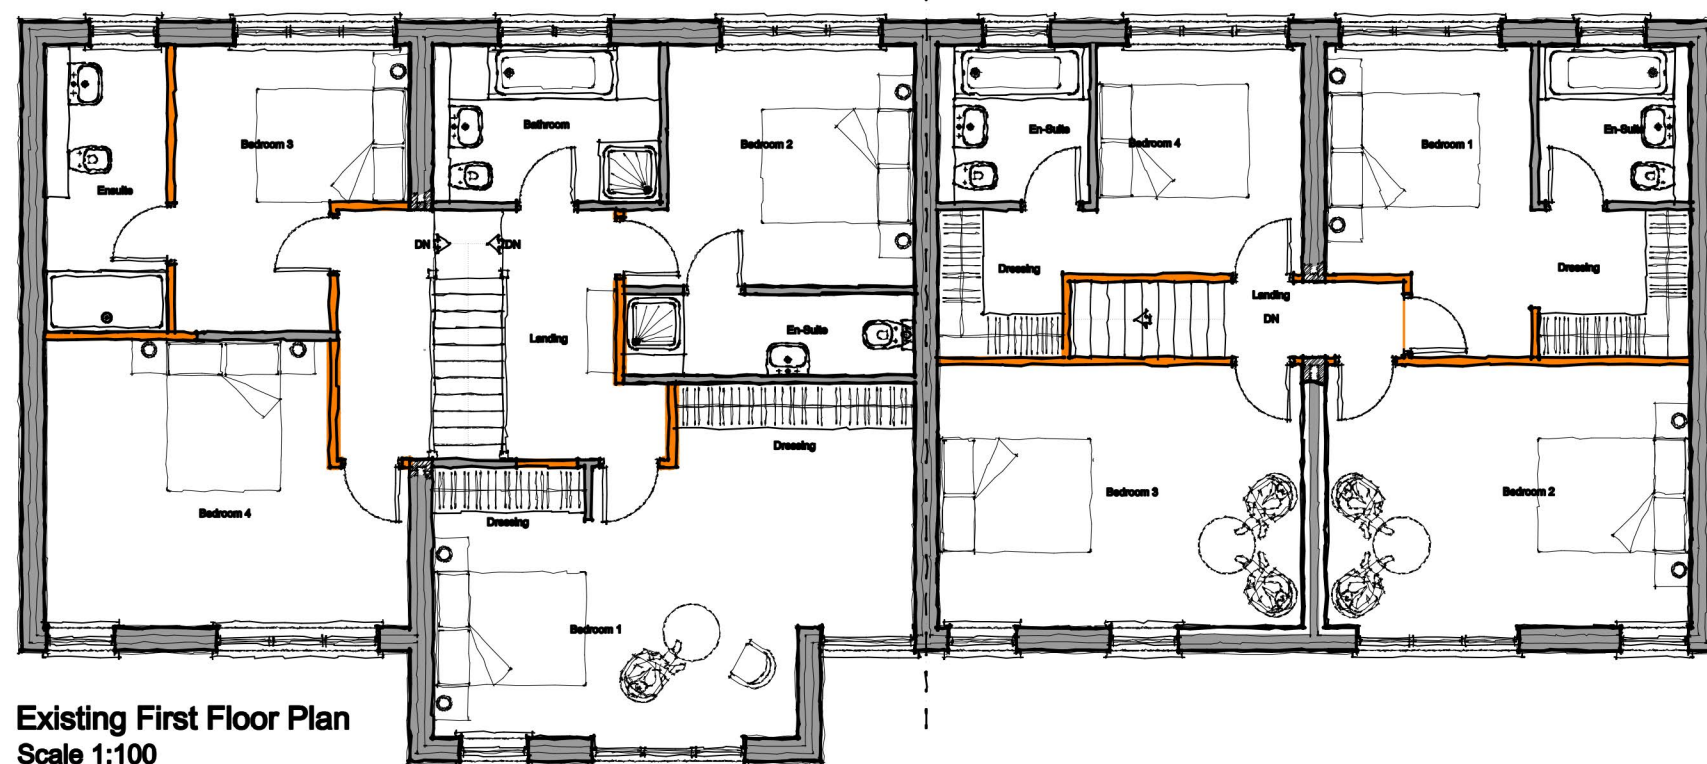

Existing First Floor Plan  
Scale 1:100

100A

Existing Plans (A3)  
Dragon Barn, Cronton Road, Cronton