



SECTION A-A

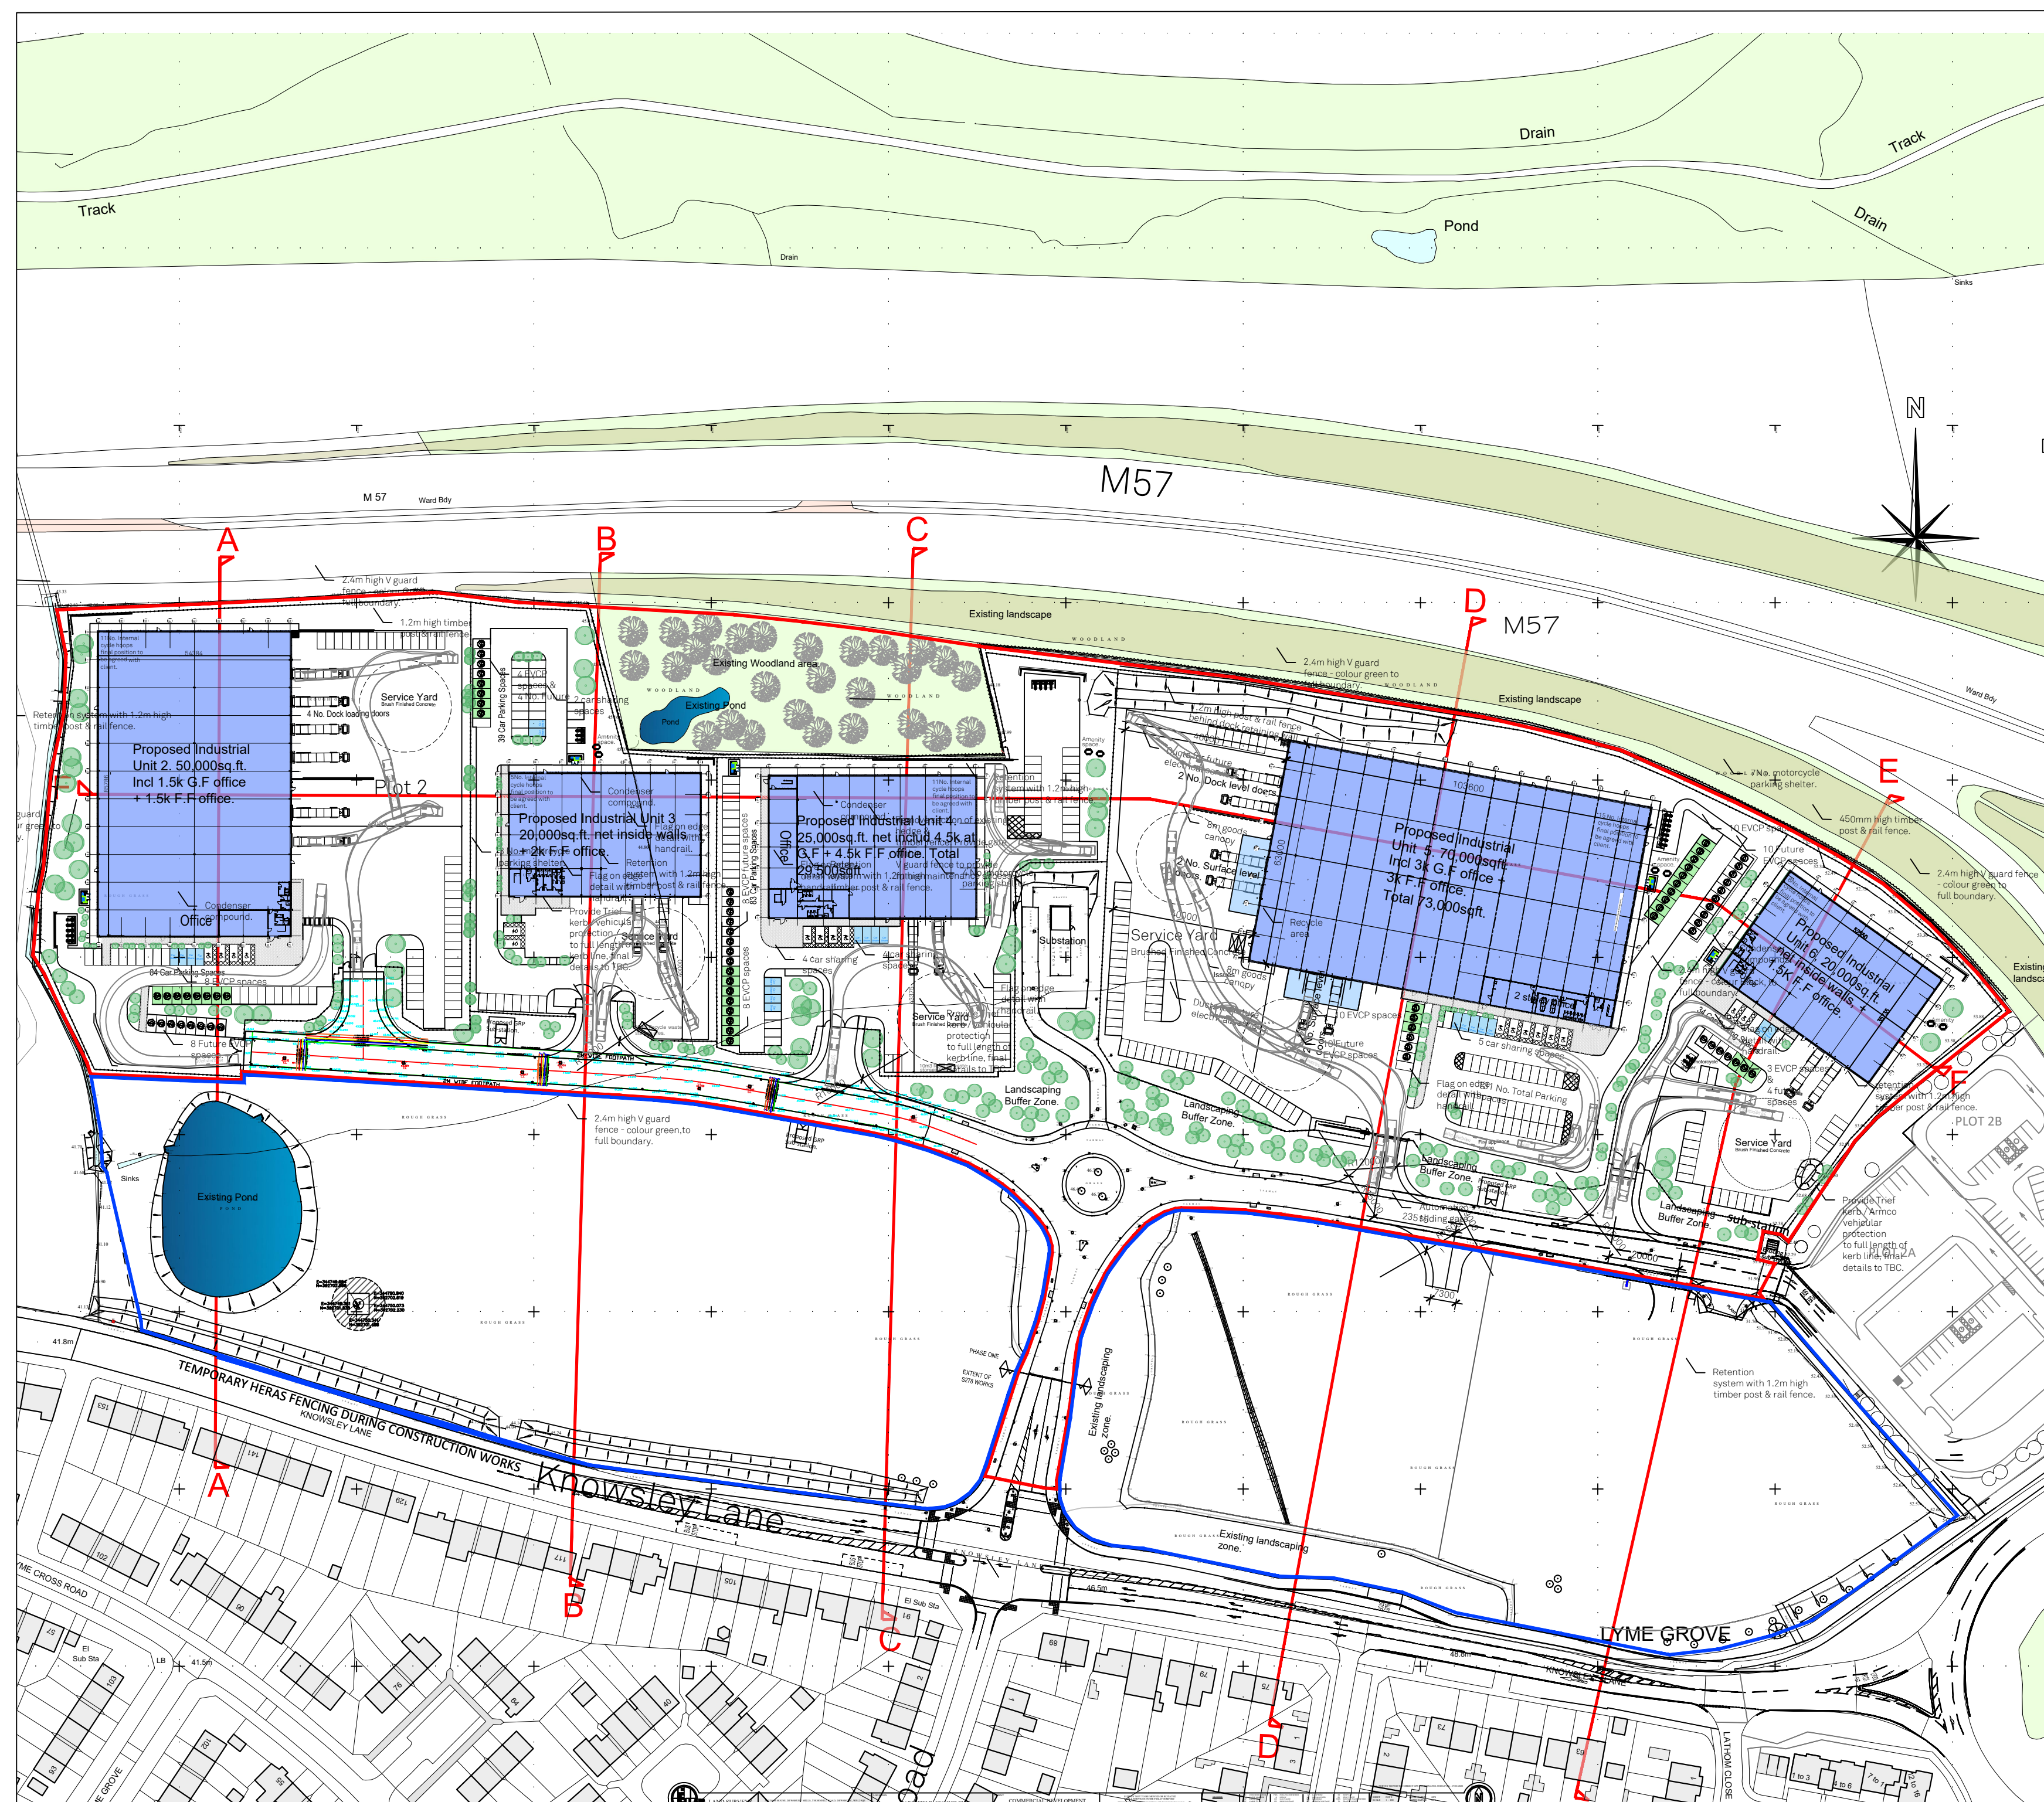

SITE PLAN - SECTION LOCATIONS

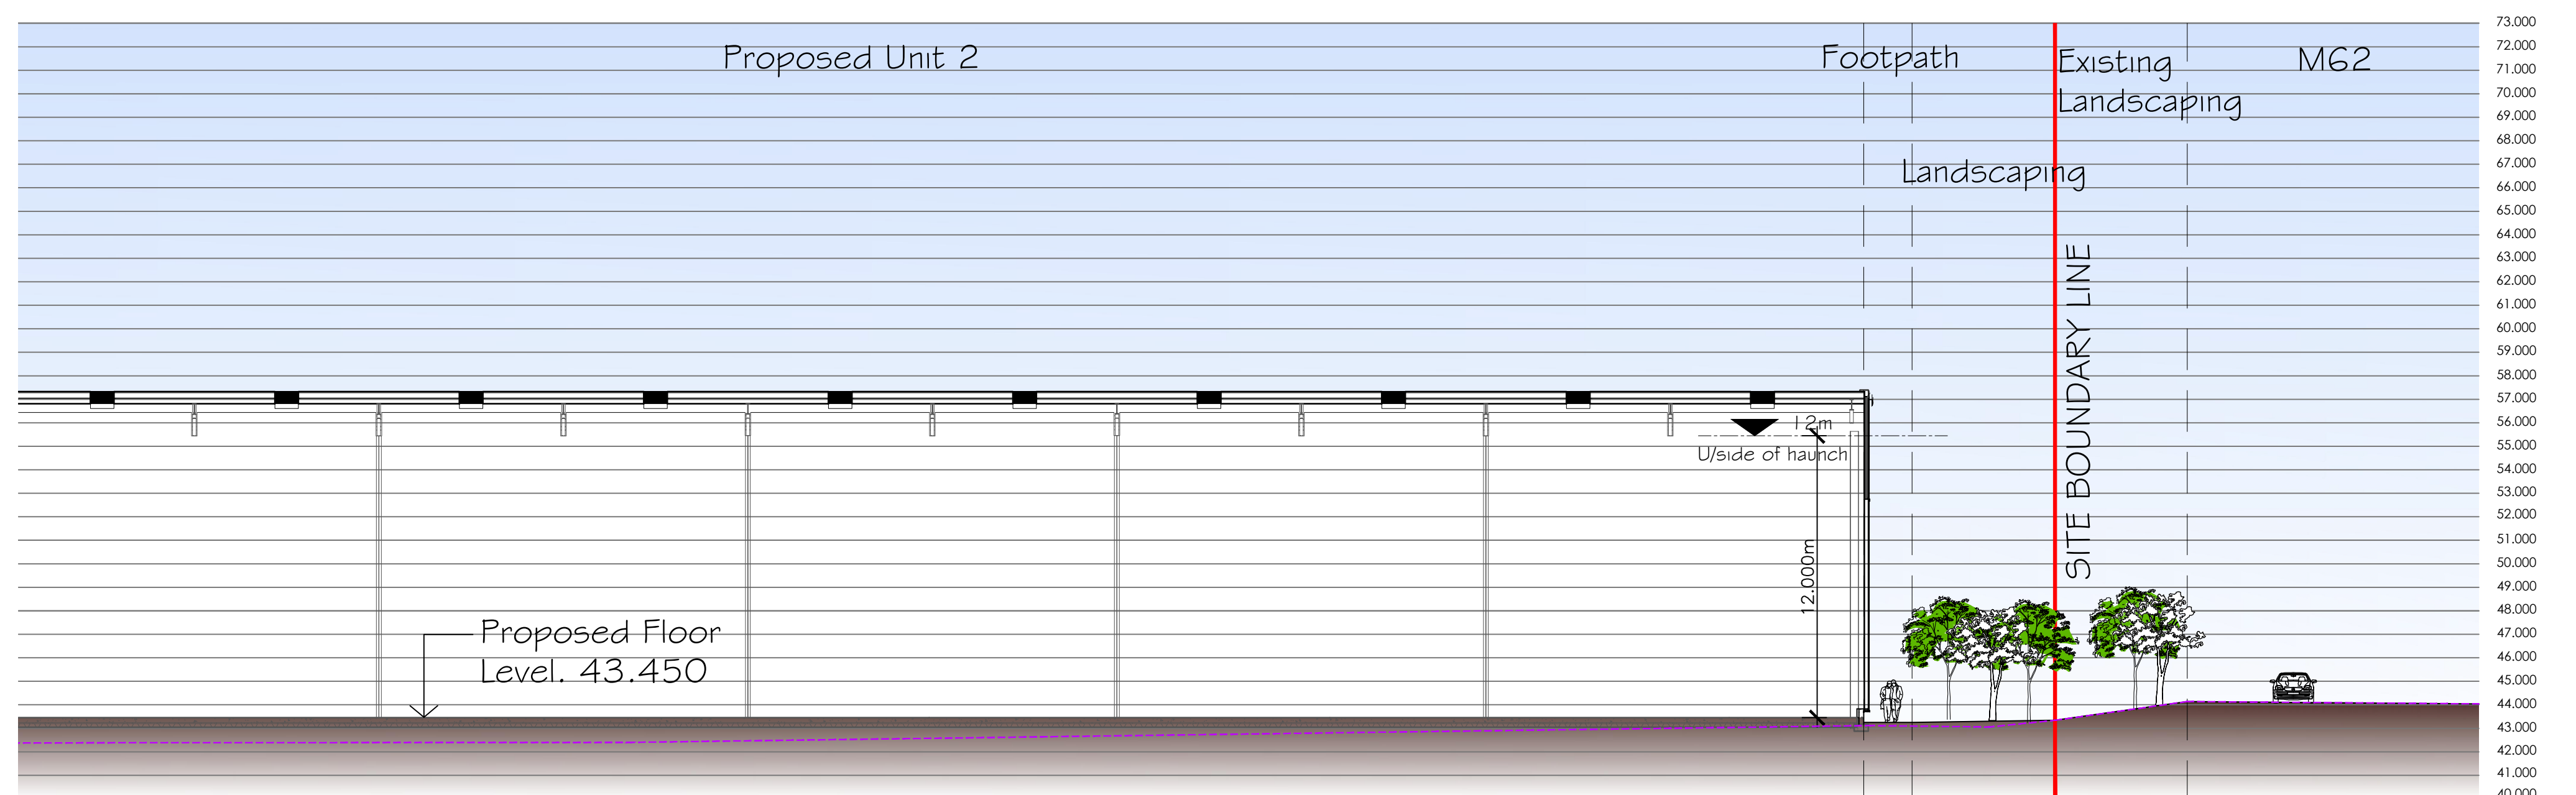

SECTION A-A Continued.

COPYRIGHT RESERVED

Notes

All landscaping shown indicatively
----- Existing Ground line.

Revisions

Rev	Date	Description
Rev A	16.6.23	Updated with latest site plan.

BUILDING MANAGEMENT SERVICES LTD
Huddersfield Road
Elland, West Yorkshire
HX5 9BW
TELEPHONE : (01422) 371616
FAX No : (01422) 376717
email : mail@bmselland.com

**Building
Management
Services**

Client

C D P Limited


Project

Proposed Industrial Development
Knowsley Lane,
Knowsley.


Sheet

Proposed Site Sections - Sheet 1 of 6


Drawn	DRH	Date	June 23
Scale	1:200, 1:1250 @ AO		
Status			
Drawing No.	M3167-104 (Sht 1)	Revision	Rev A

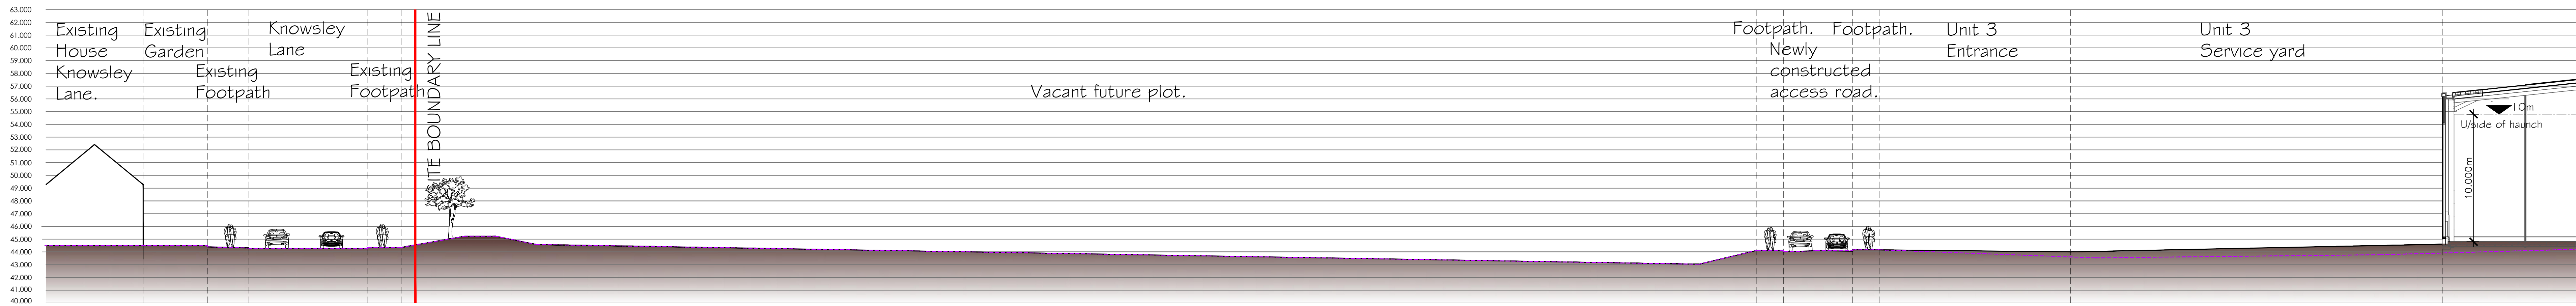

SECTION B-B.

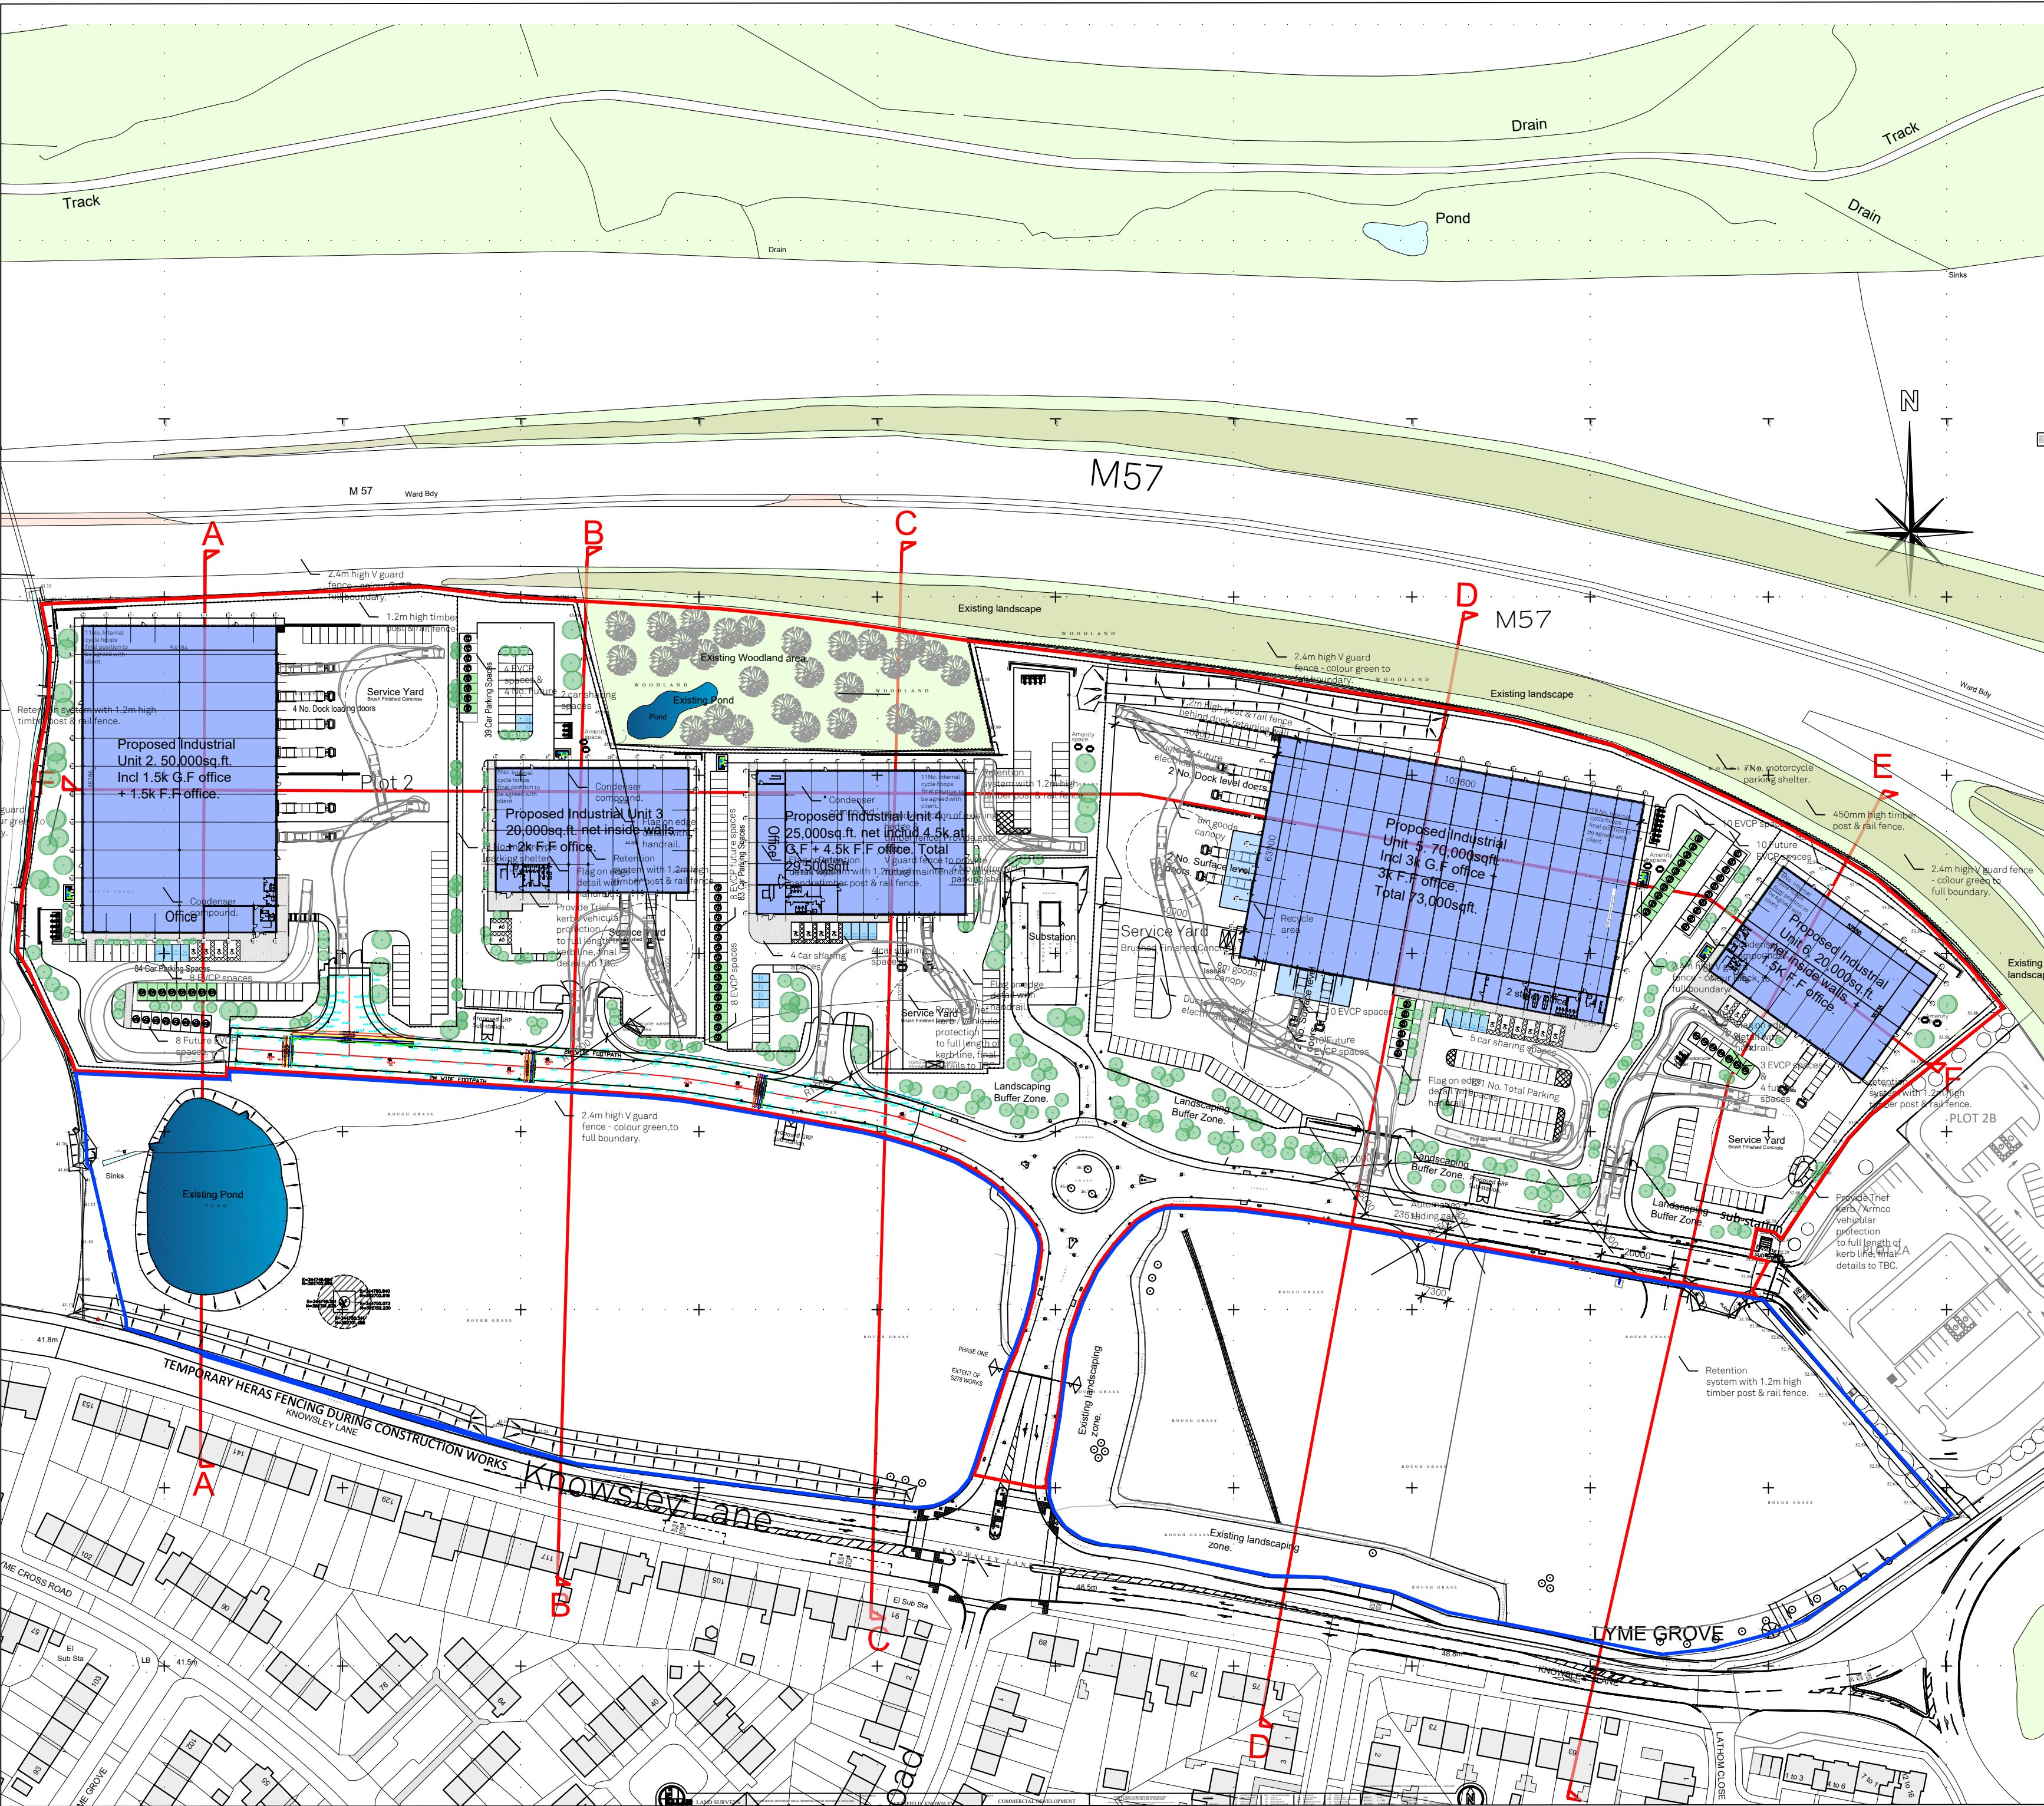

SITE PLAN - SECTION LOCATIONS

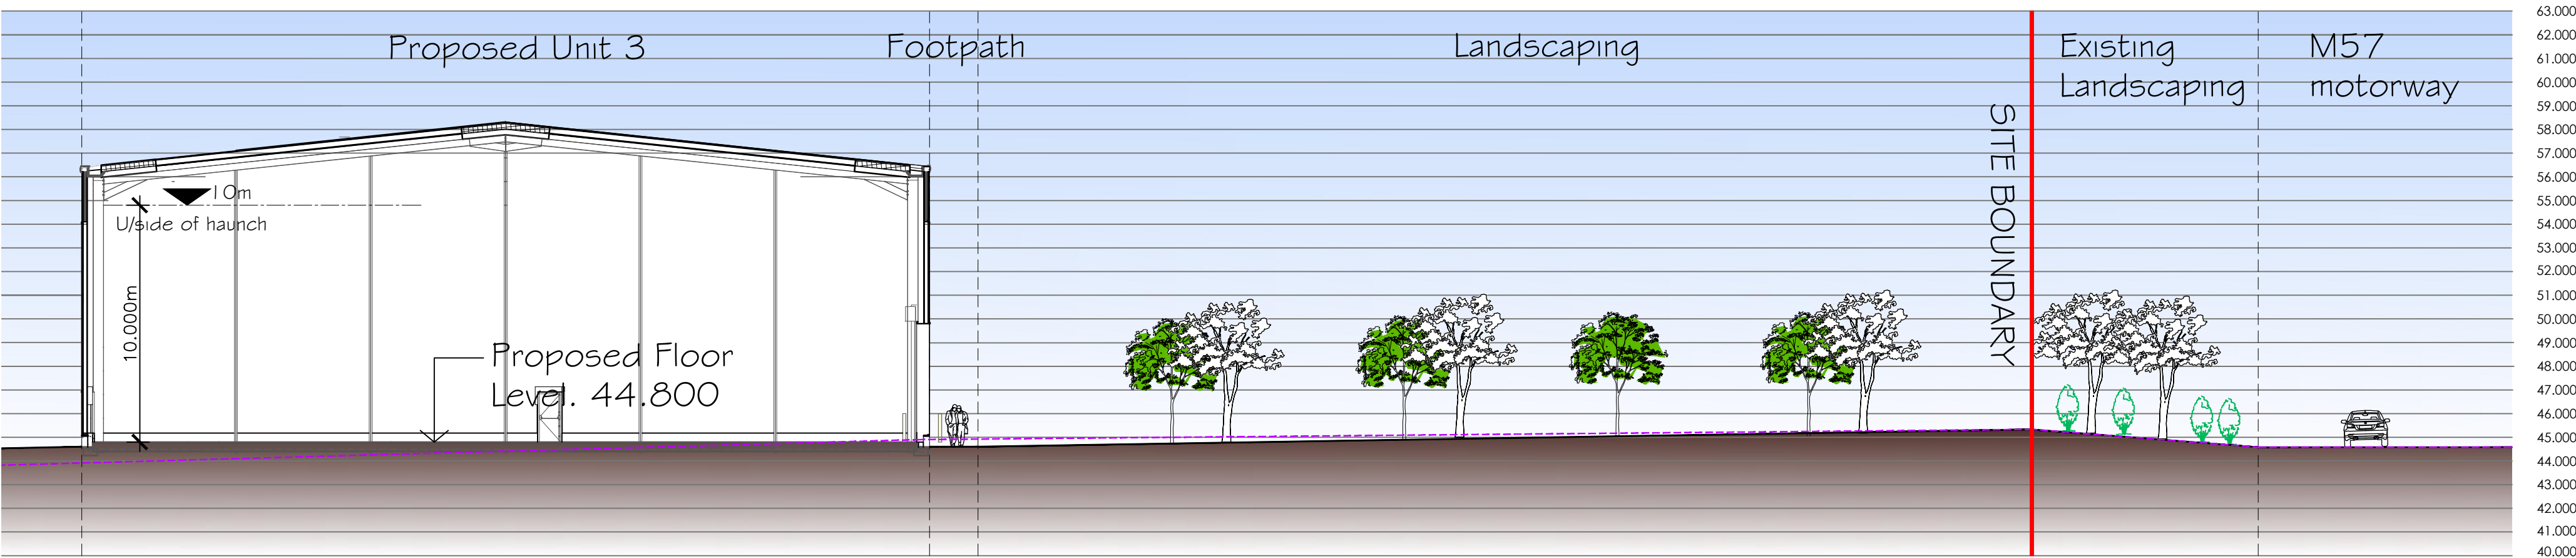

SECTION B-B Continued.

COPYRIGHT RESERVED

Notes

All landscaping shown indicatively
----- Existing Ground line.

Revisions

Rev	Date	Description
Rev A	16.6.23	Updated with latest site plan.

BUILDING MANAGEMENT SERVICES LTD
Huddersfield Road
Elland, West Yorkshire
HX5 9BW
TELEPHONE: ELLAND (01422) 371616
FAX No: (01422) 376717
email: mail@bmselland.com

**Building
Management
Services**

Client

C D P Limited


Project

Proposed Industrial Development
Knowsley Lane,
Knowsley.


Sheet

Proposed Site Sections - Sheet 2 of 6


Drawn	DRH	Date	June 23
Scale	1:200, 1:1250 @ AO		
Status			
Drawing No.	M3167-104 (Sht 2)	Revision	Rev A

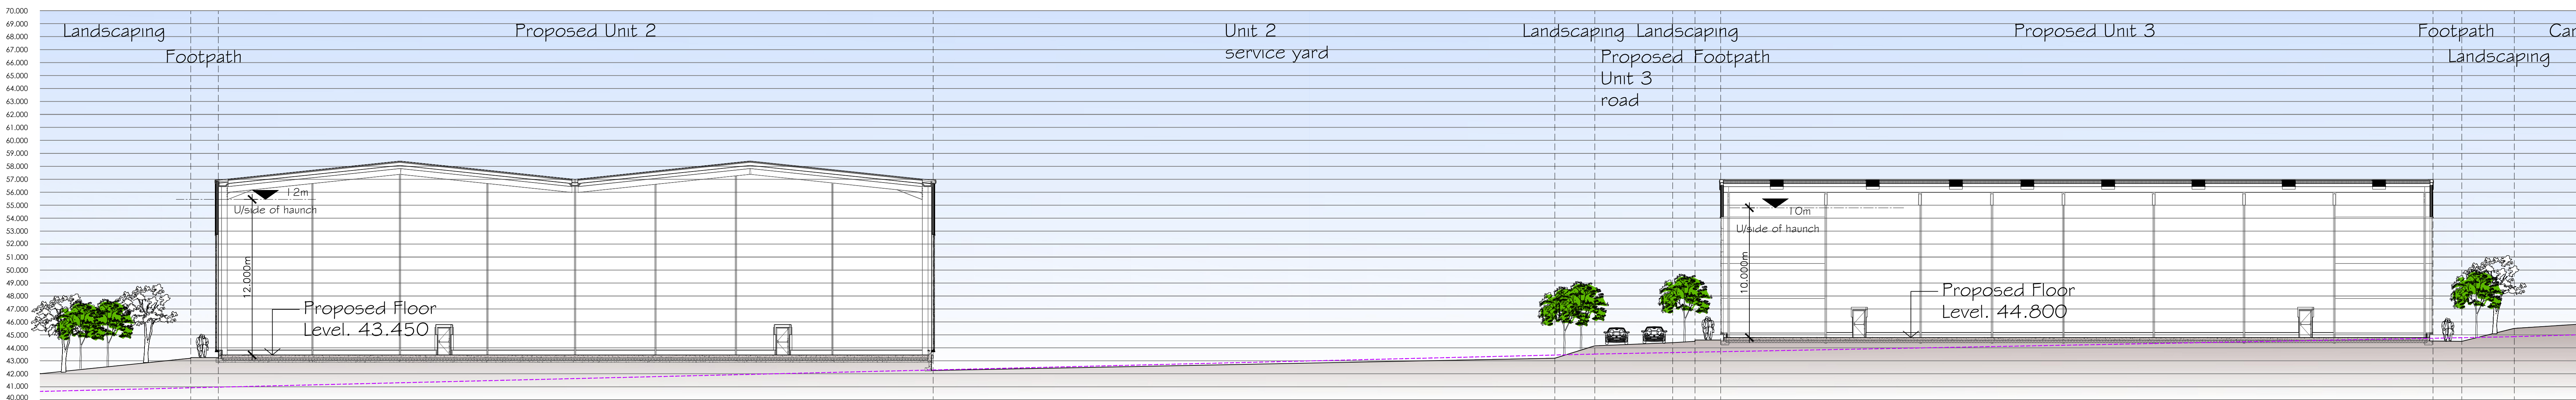


SECTION F-F

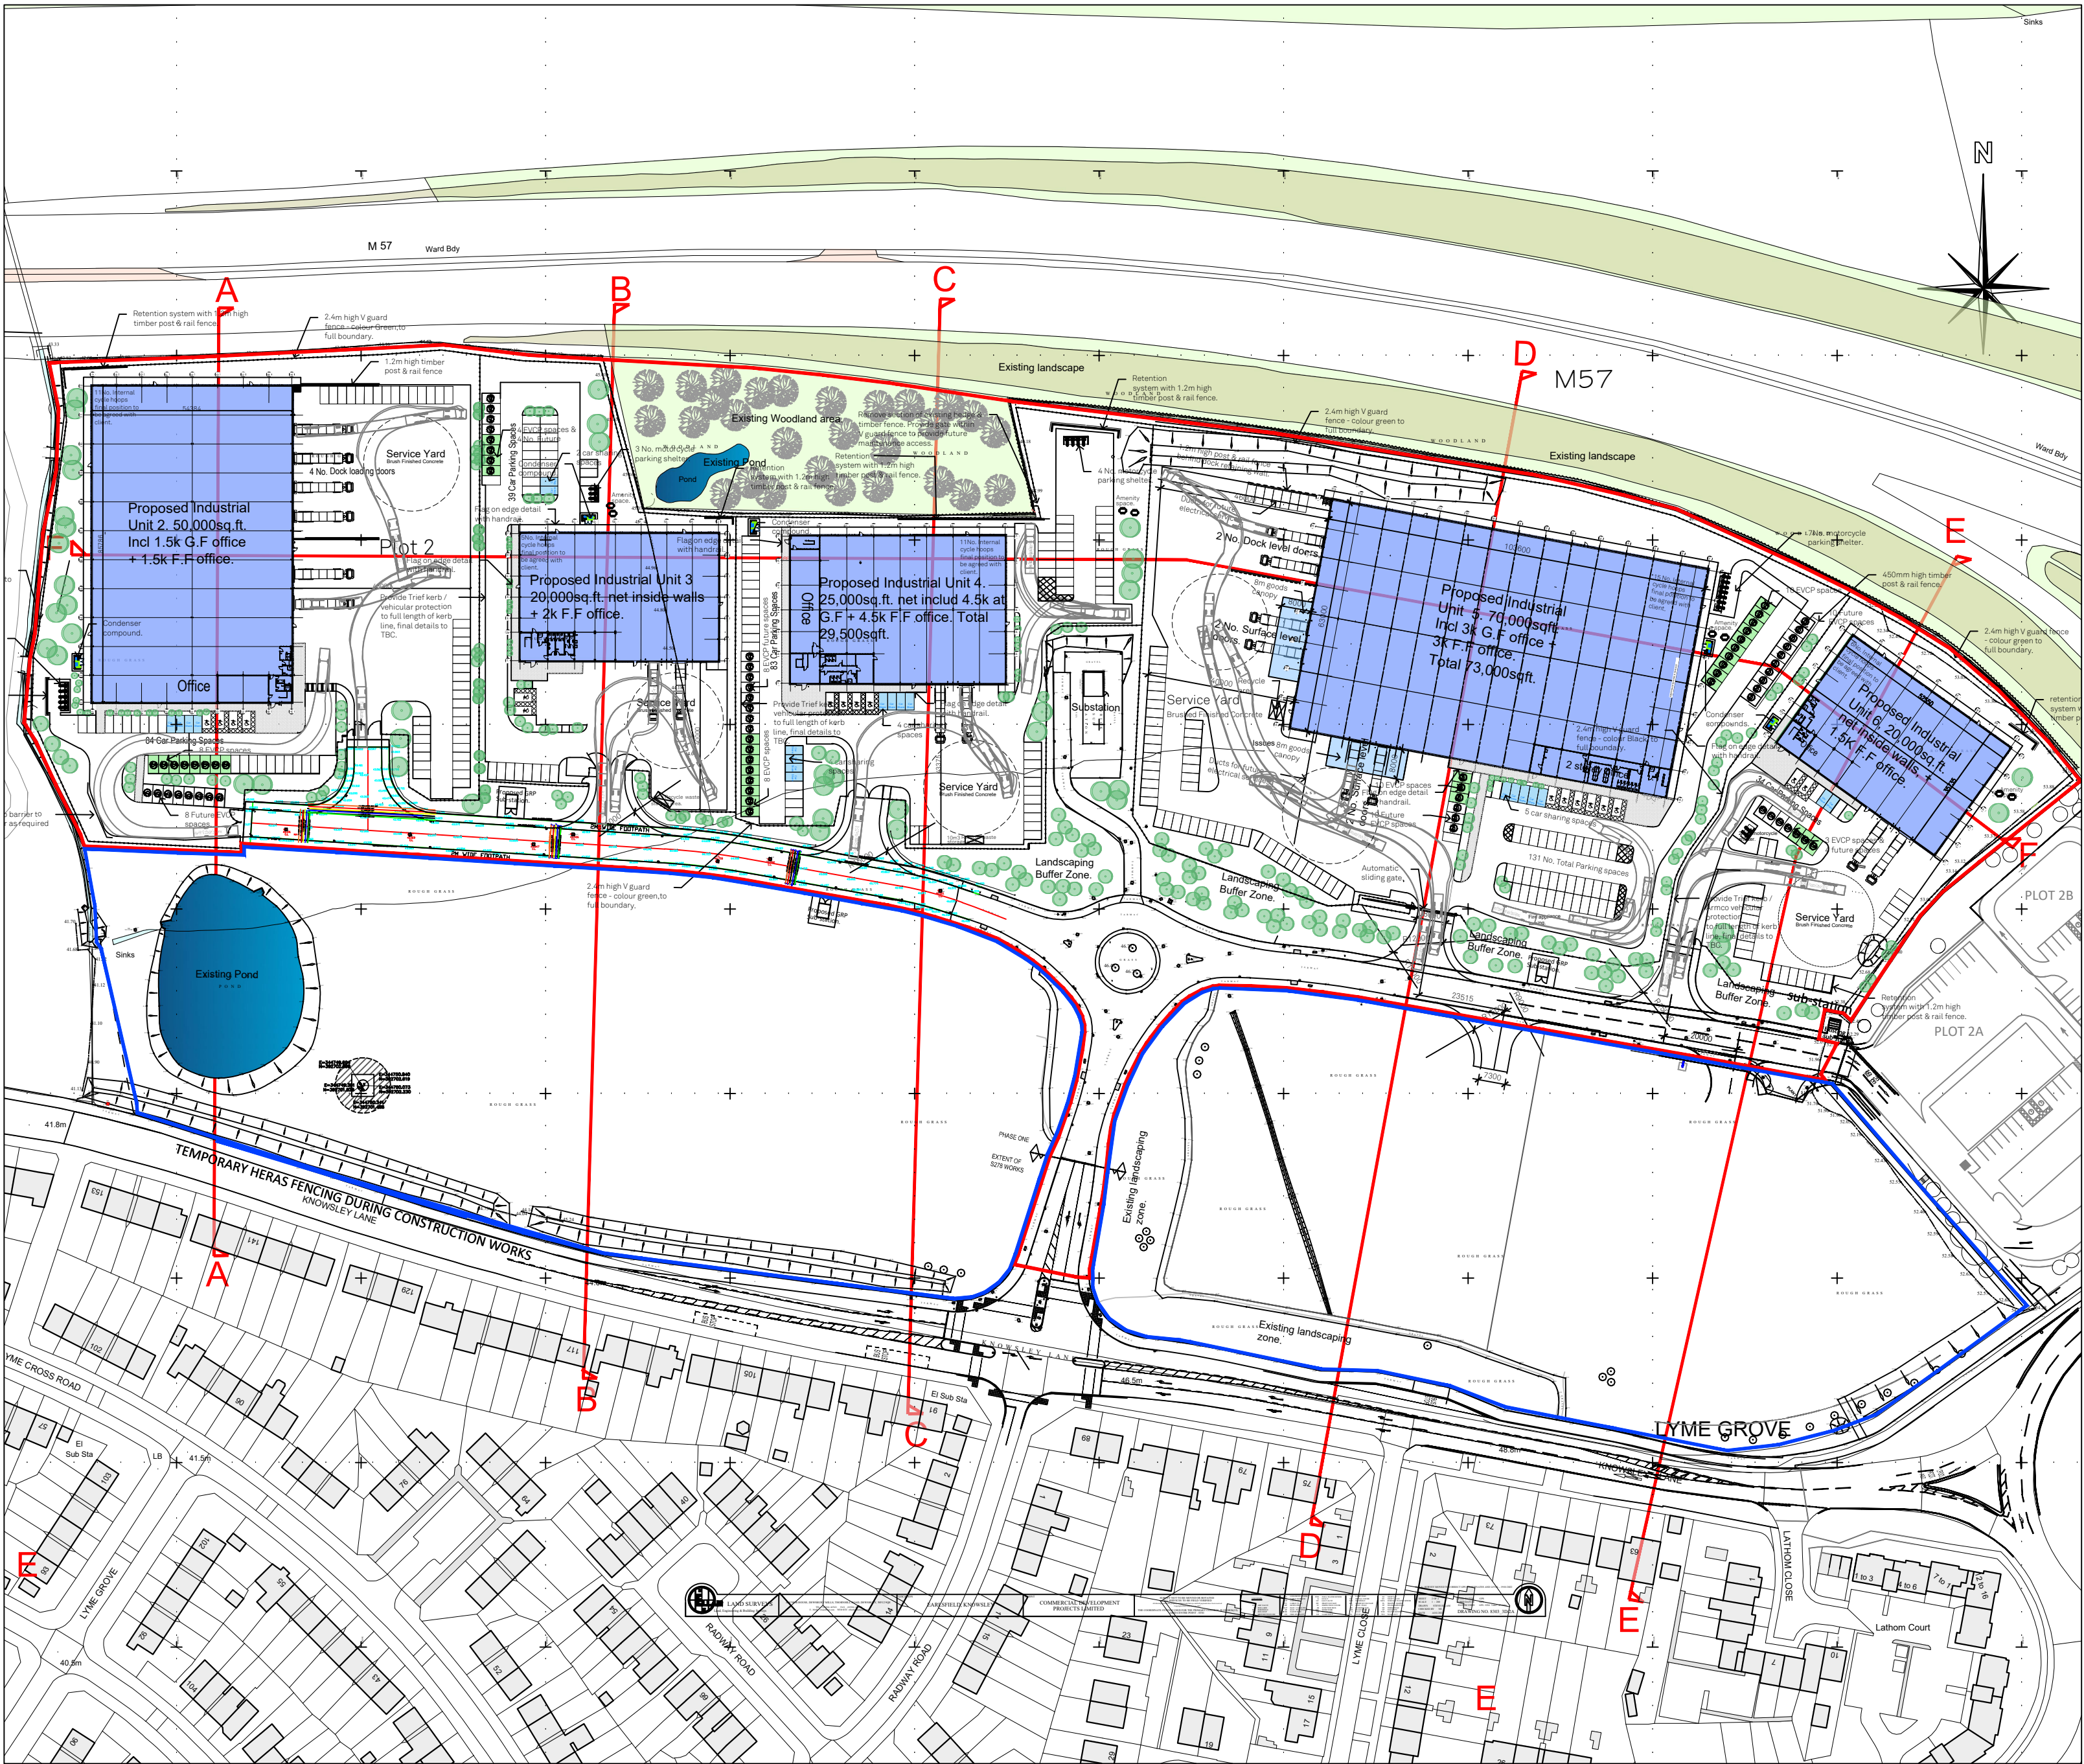


SITE PLAN - SECTION LOCATIONS

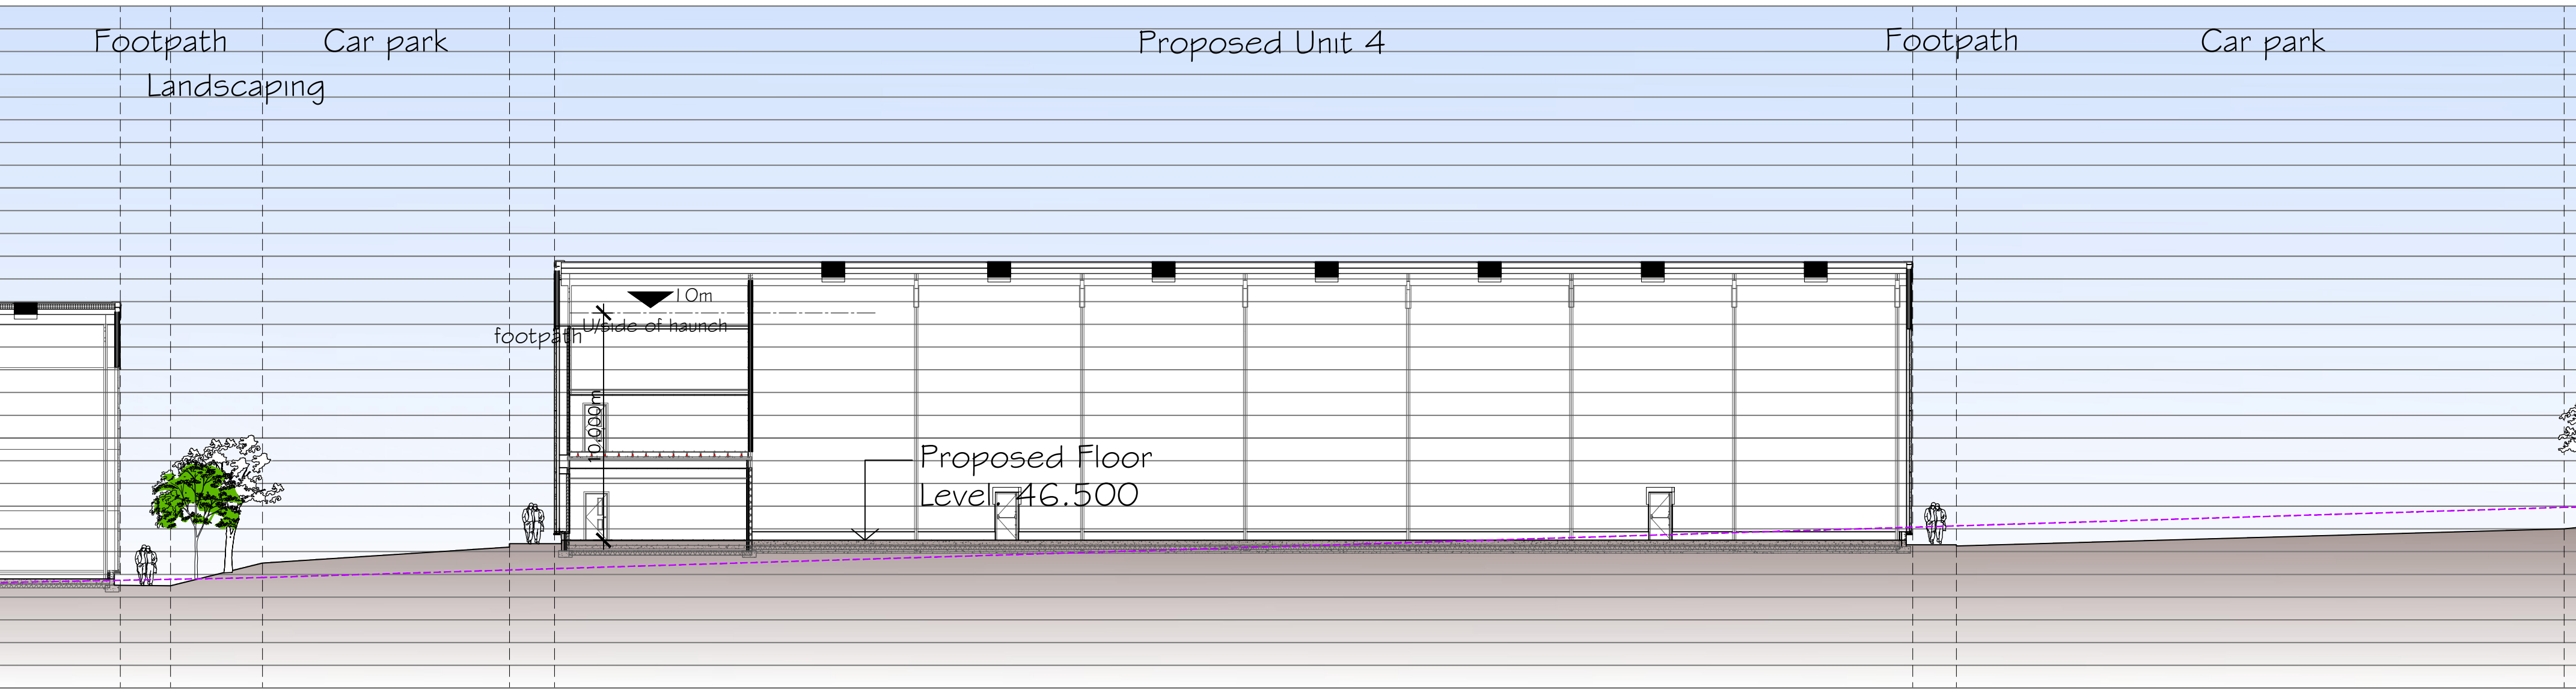

SECTION F-F CONTINUE Part 1

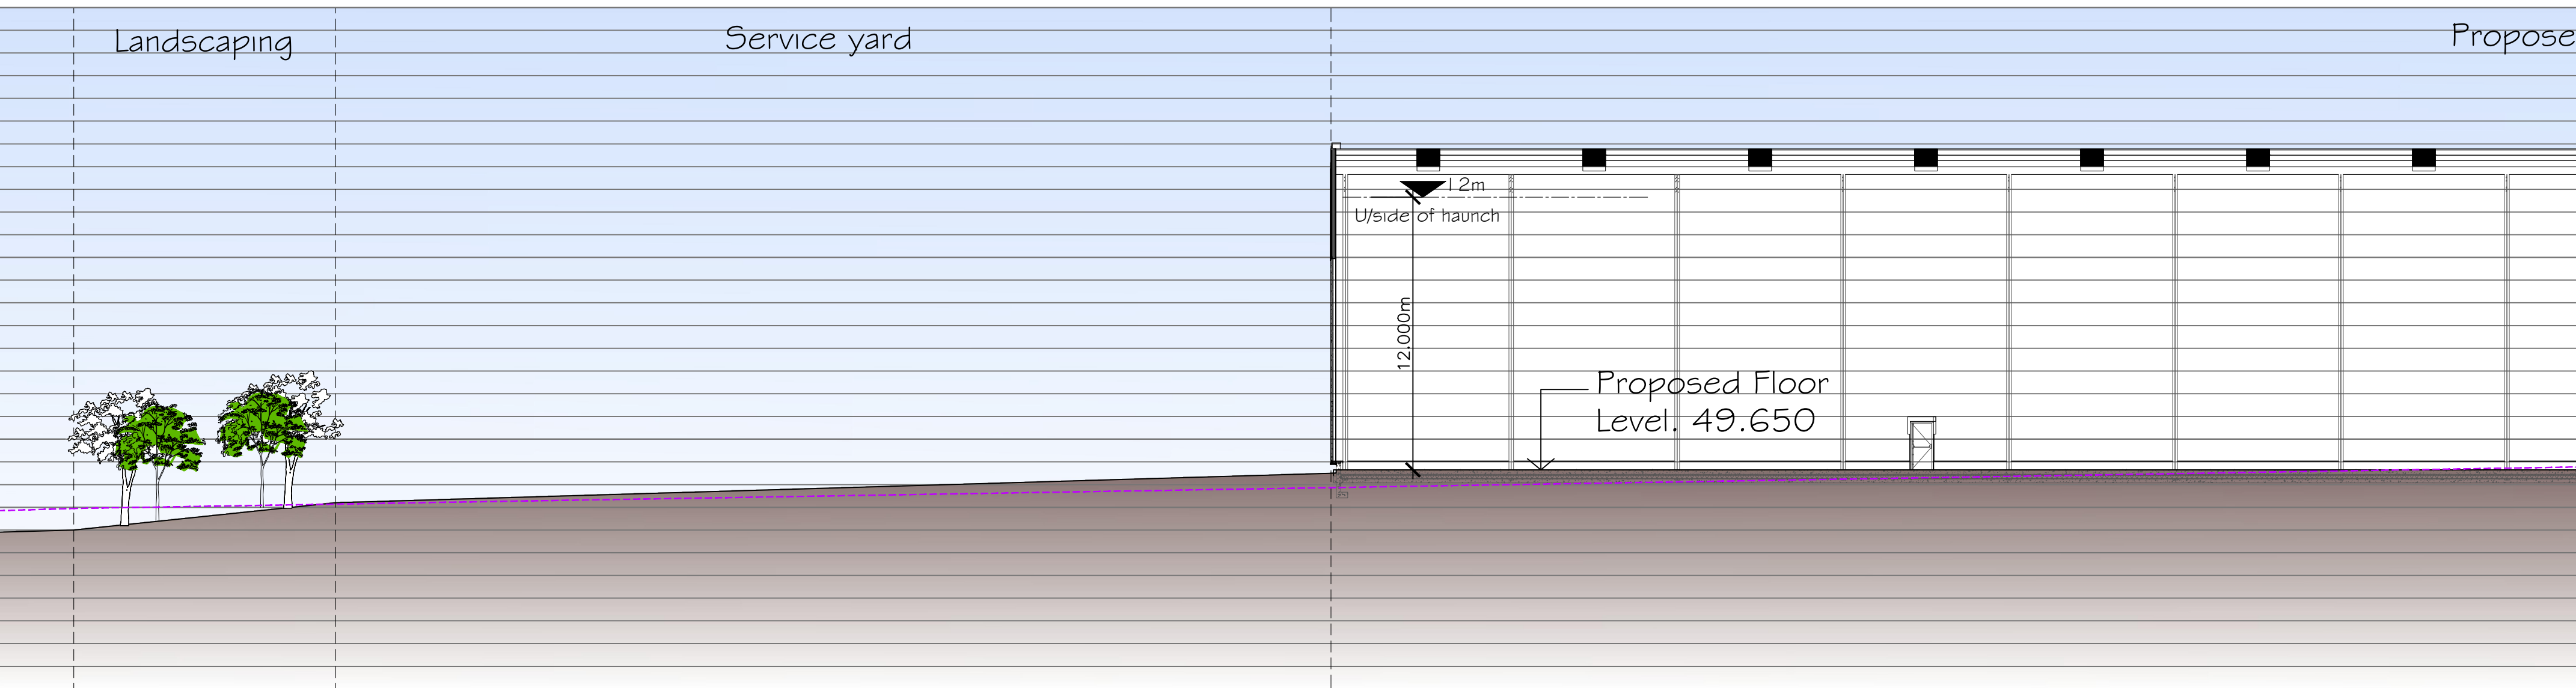

SECTION F-F CONTINUE Part 2

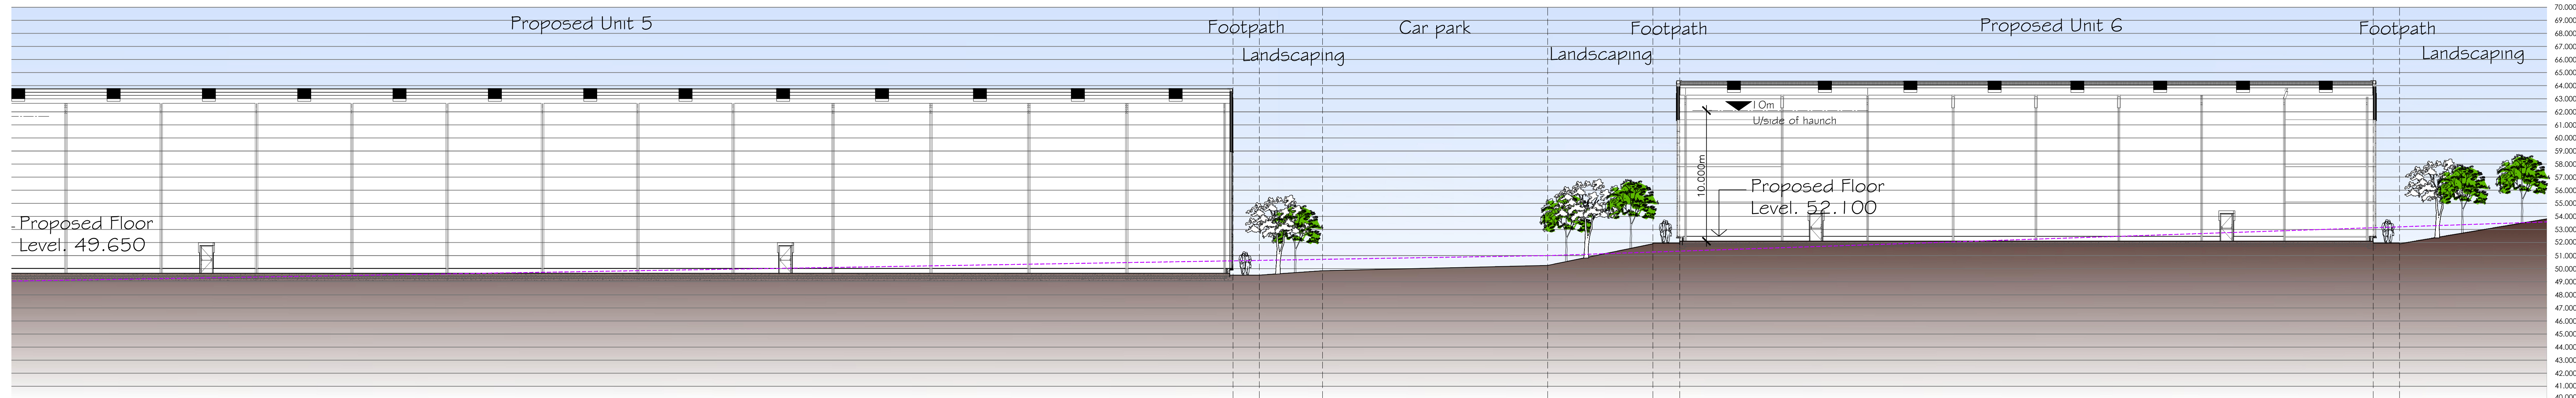

SECTION F-F CONTINUE Part 3

COPYRIGHT RESERVED

Notes

All landscaping shown indicatively
----- Existing Ground line.

Revisions

Rev Date Description

Rev A 16.6.23 Updated with latest site layout plan.

BUILDING MANAGEMENT SERVICES LTD
Huddersfield Road
Elland, West Yorkshire
HX5 9BW
TELEPHONE: ELLAND (01422) 371616
FAX No: (01422) 376717
email: mail@bmselland.com

**Building
Management
Services**

Client

C D P Limited

Project

Proposed Industrial Development
Knowsley Lane,
Knowsley.

Sheet

Proposed Site Sections - Sheet 6 of 6

Drawn

DRH

Date

June 23

Scale

1:200, 1:1000 @ AO


Status

Drawing No.


M3167-104 (Sht 6)

Revision


Rev A

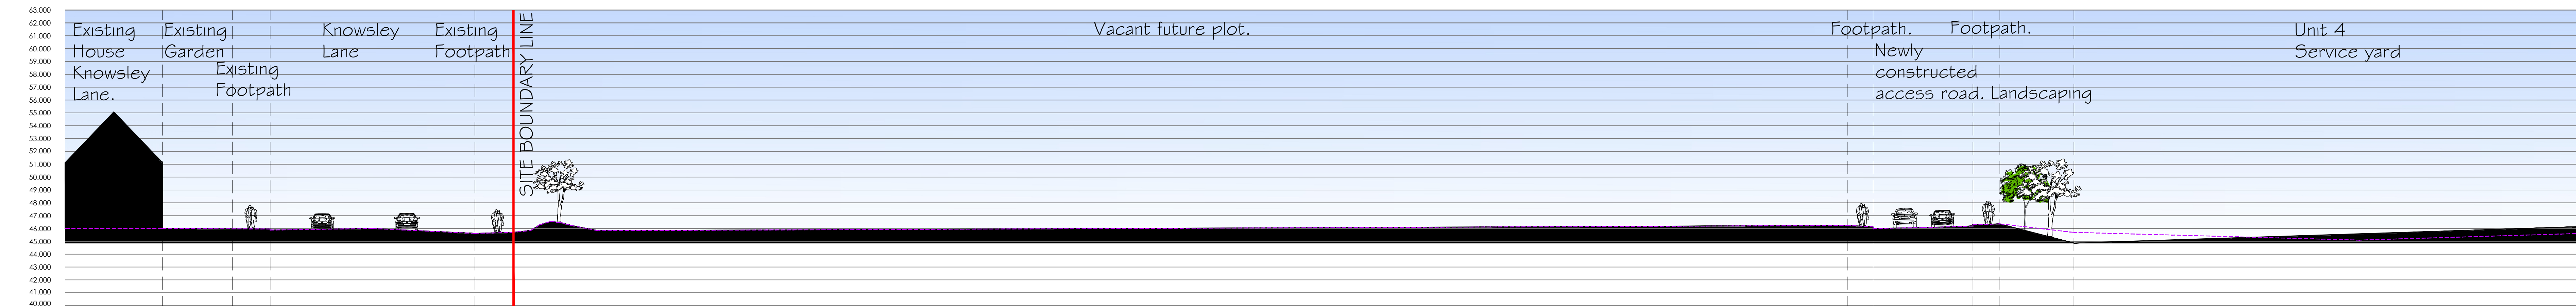

SECTION C-C

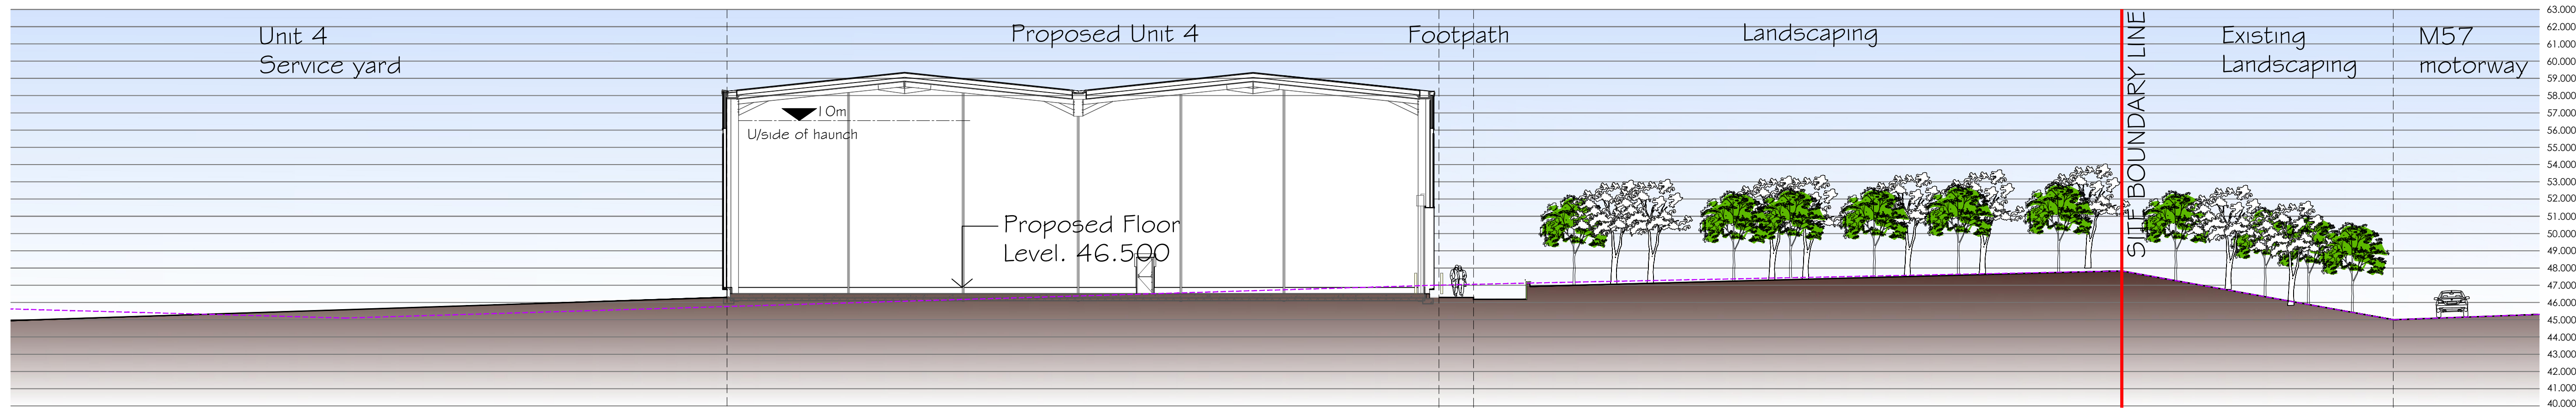

SECTION C-C - Continued.

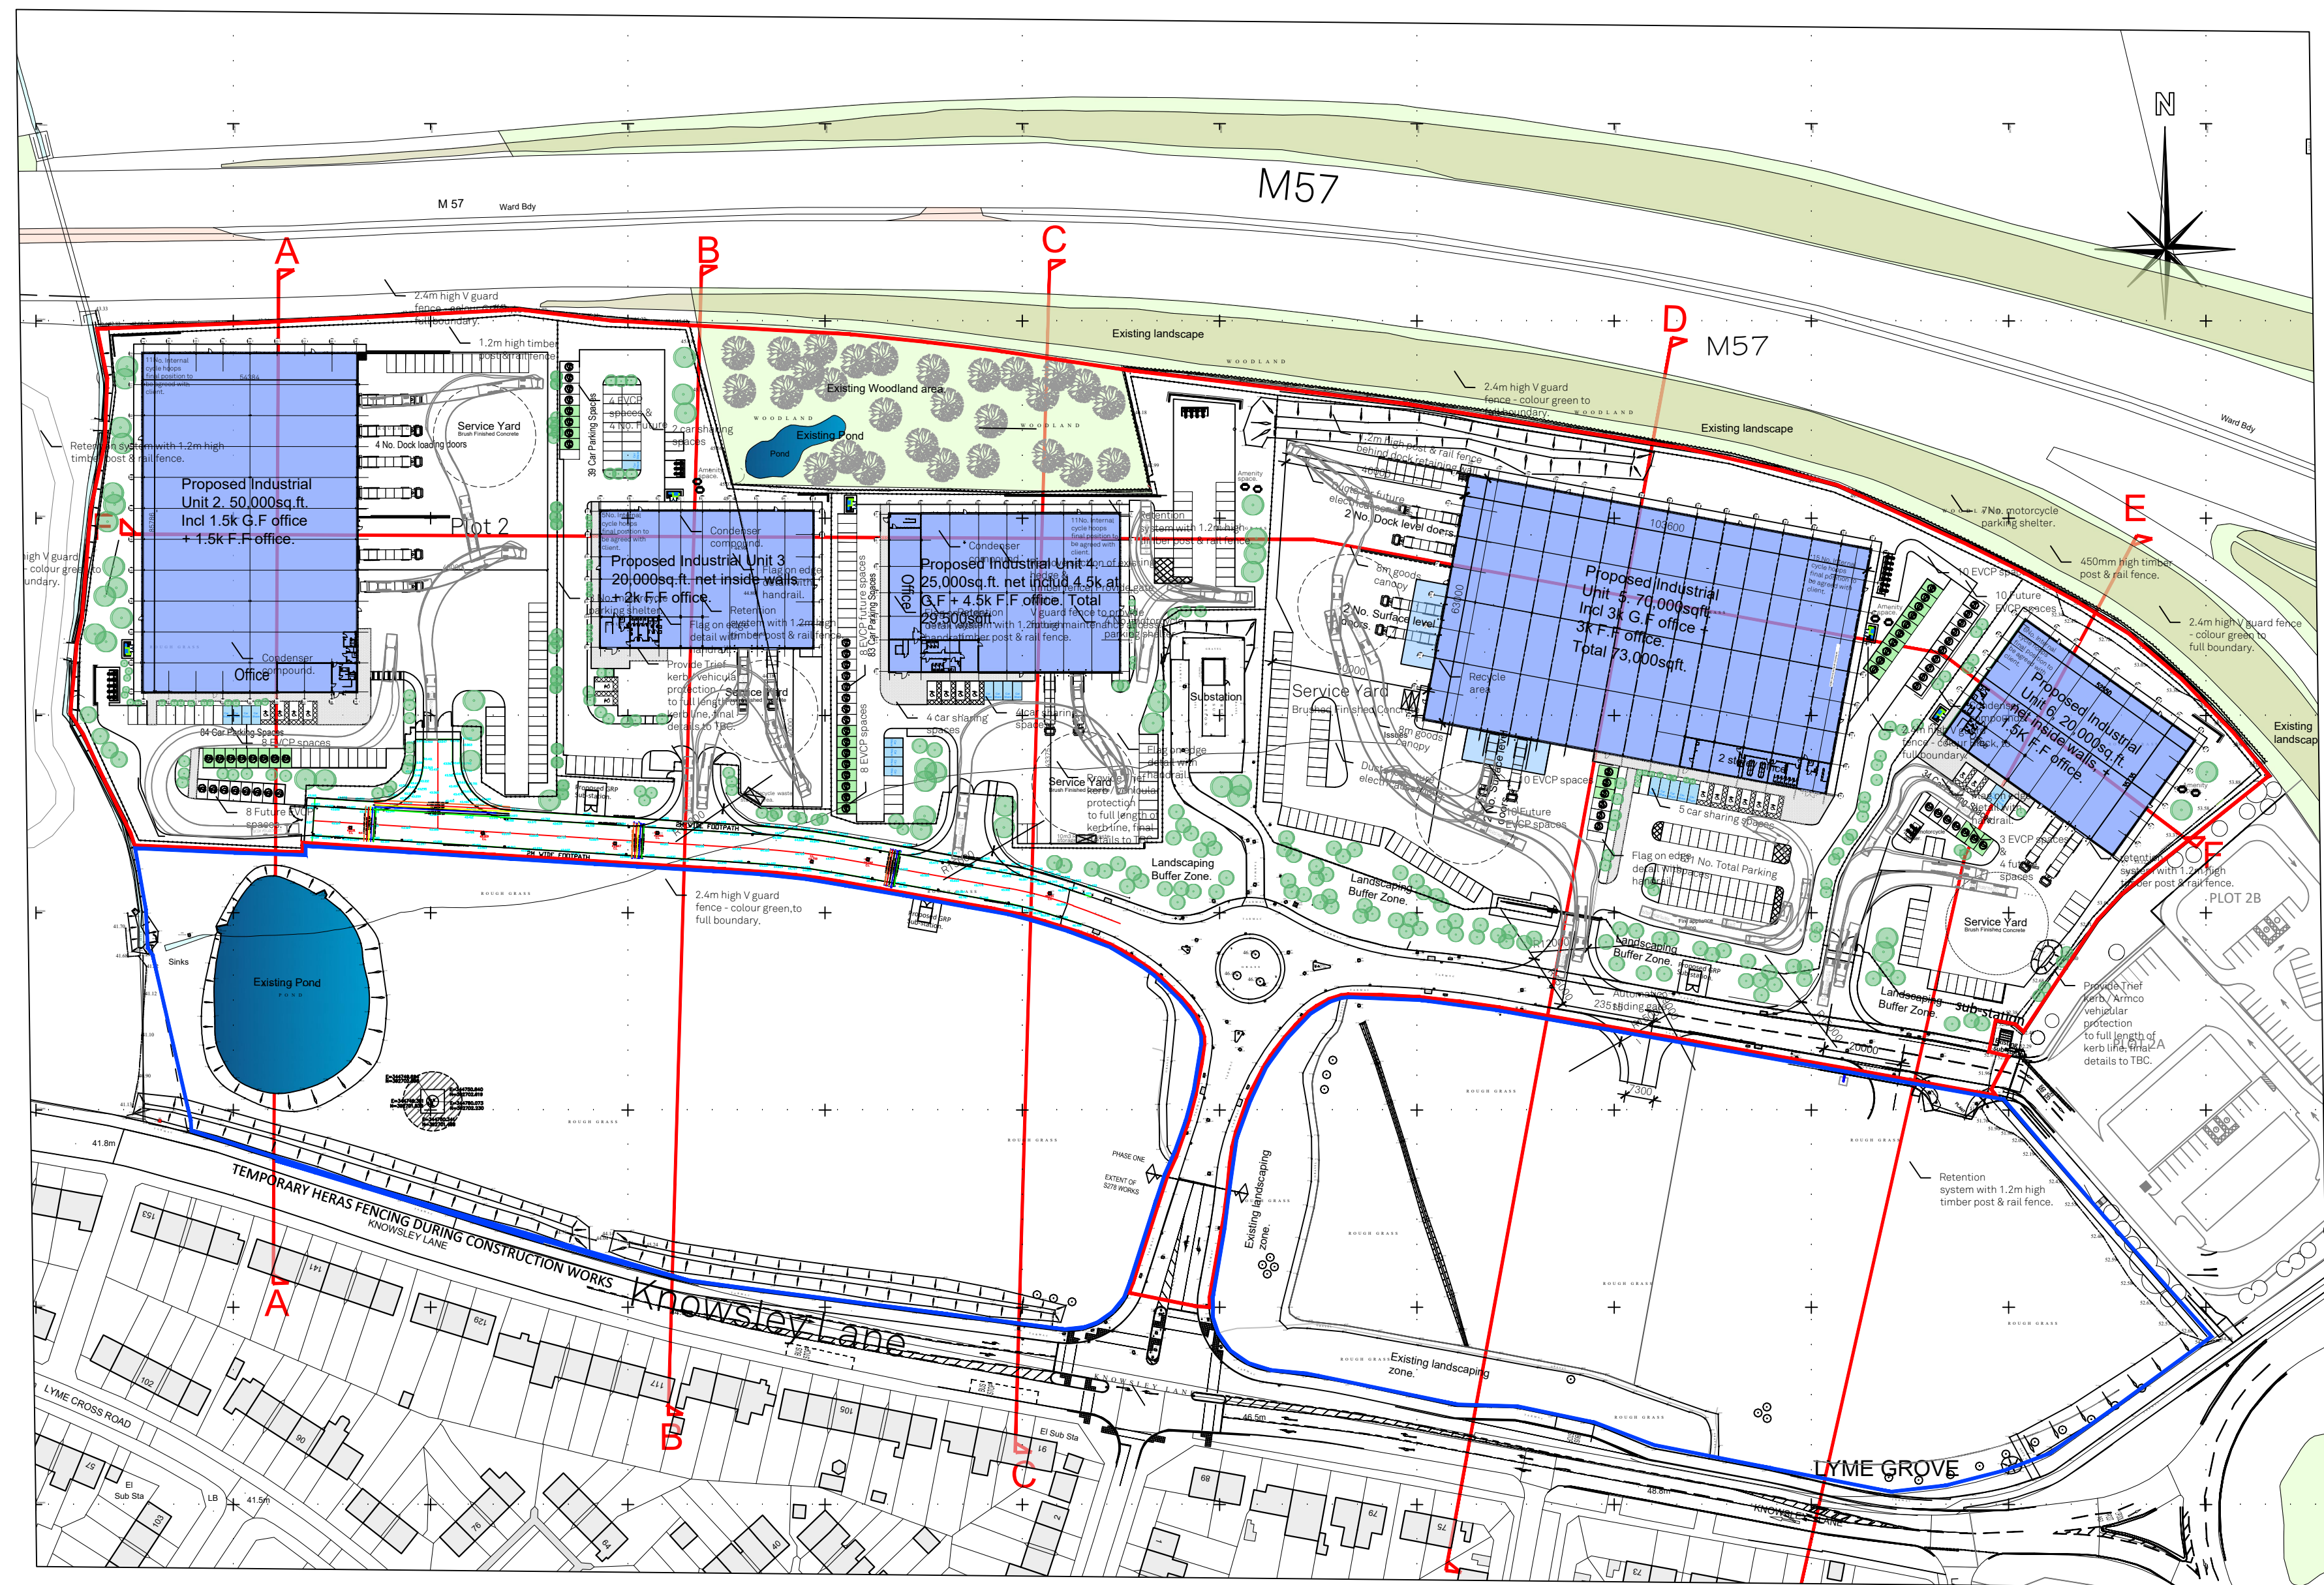

SITE PLAN - SECTION LOCATIONS

COPYRIGHT RESERVED

Notes

All landscaping shown indicatively
----- Existing Ground line.

Revisions

Rev Date Description

Rev A 16.6.23 Updated with latest site layout plan.

BUILDING MANAGEMENT SERVICES LTD
Huddersfield Road
Elland, West Yorkshire
HX5 9BW
TELEPHONE: ELLAND (01422) 371616
FAX No: (01422) 376717
email: mail@bmselland.com

**Building
Management
Services**

Client

C D P Limited

Project

Proposed Industrial Development
Knowsley Lane,
Knowsley.

Sheet

Proposed Site Sections - Sheet 3 of 6.

Drawn

DRH

Date

June 23

Scale

1:200, 1:1250 @ A0


Status

Drawing No.


M3167-104 (Sht 3)

Revision


Rev A

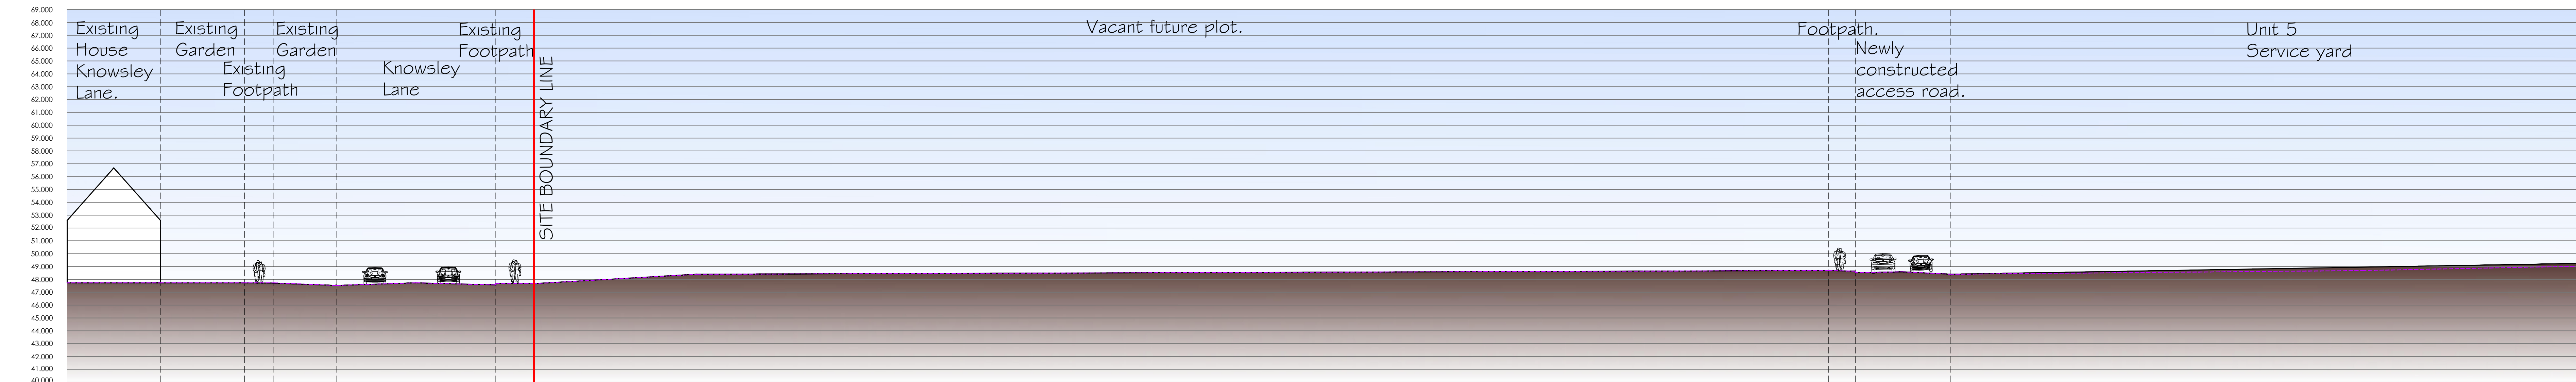

SECTION D-D

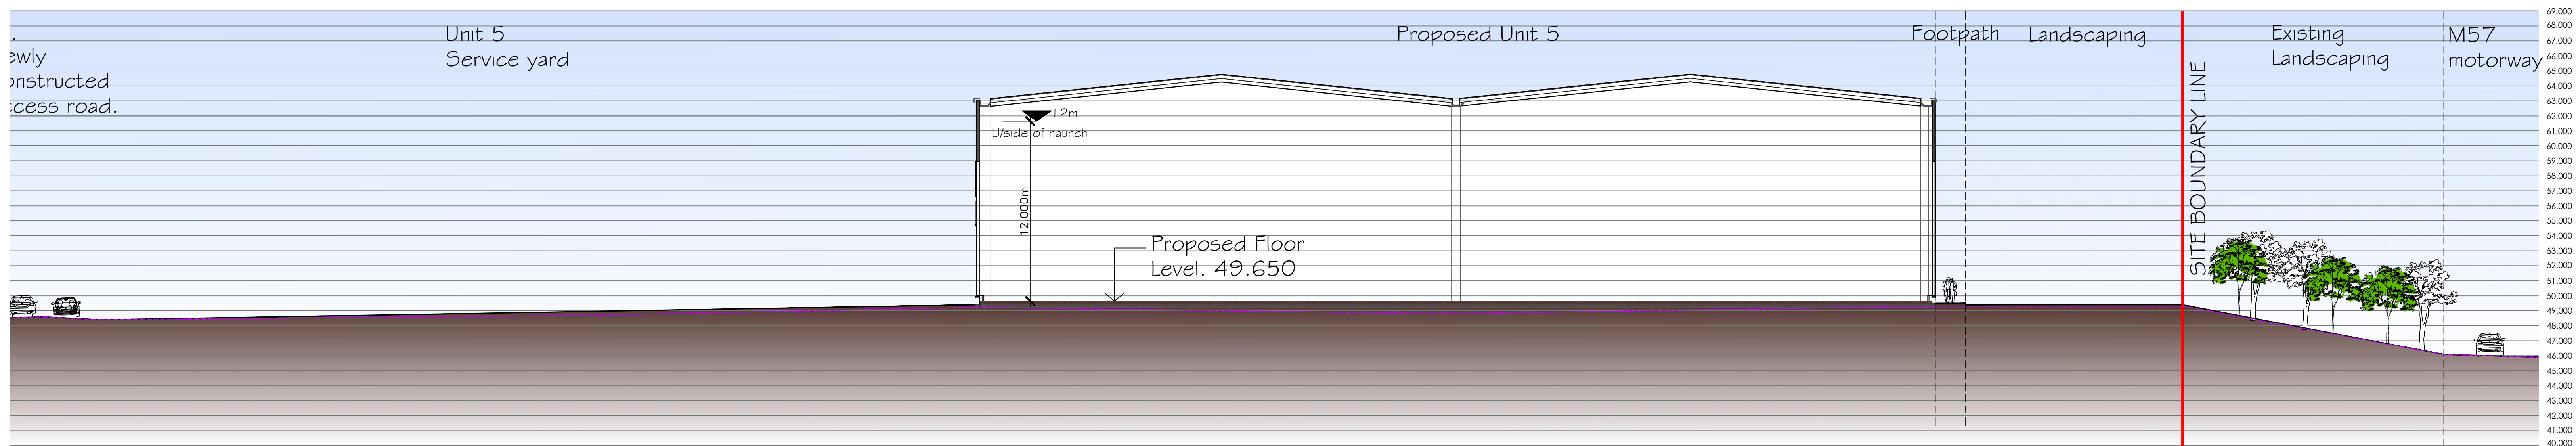

SECTION D-D - Continued.

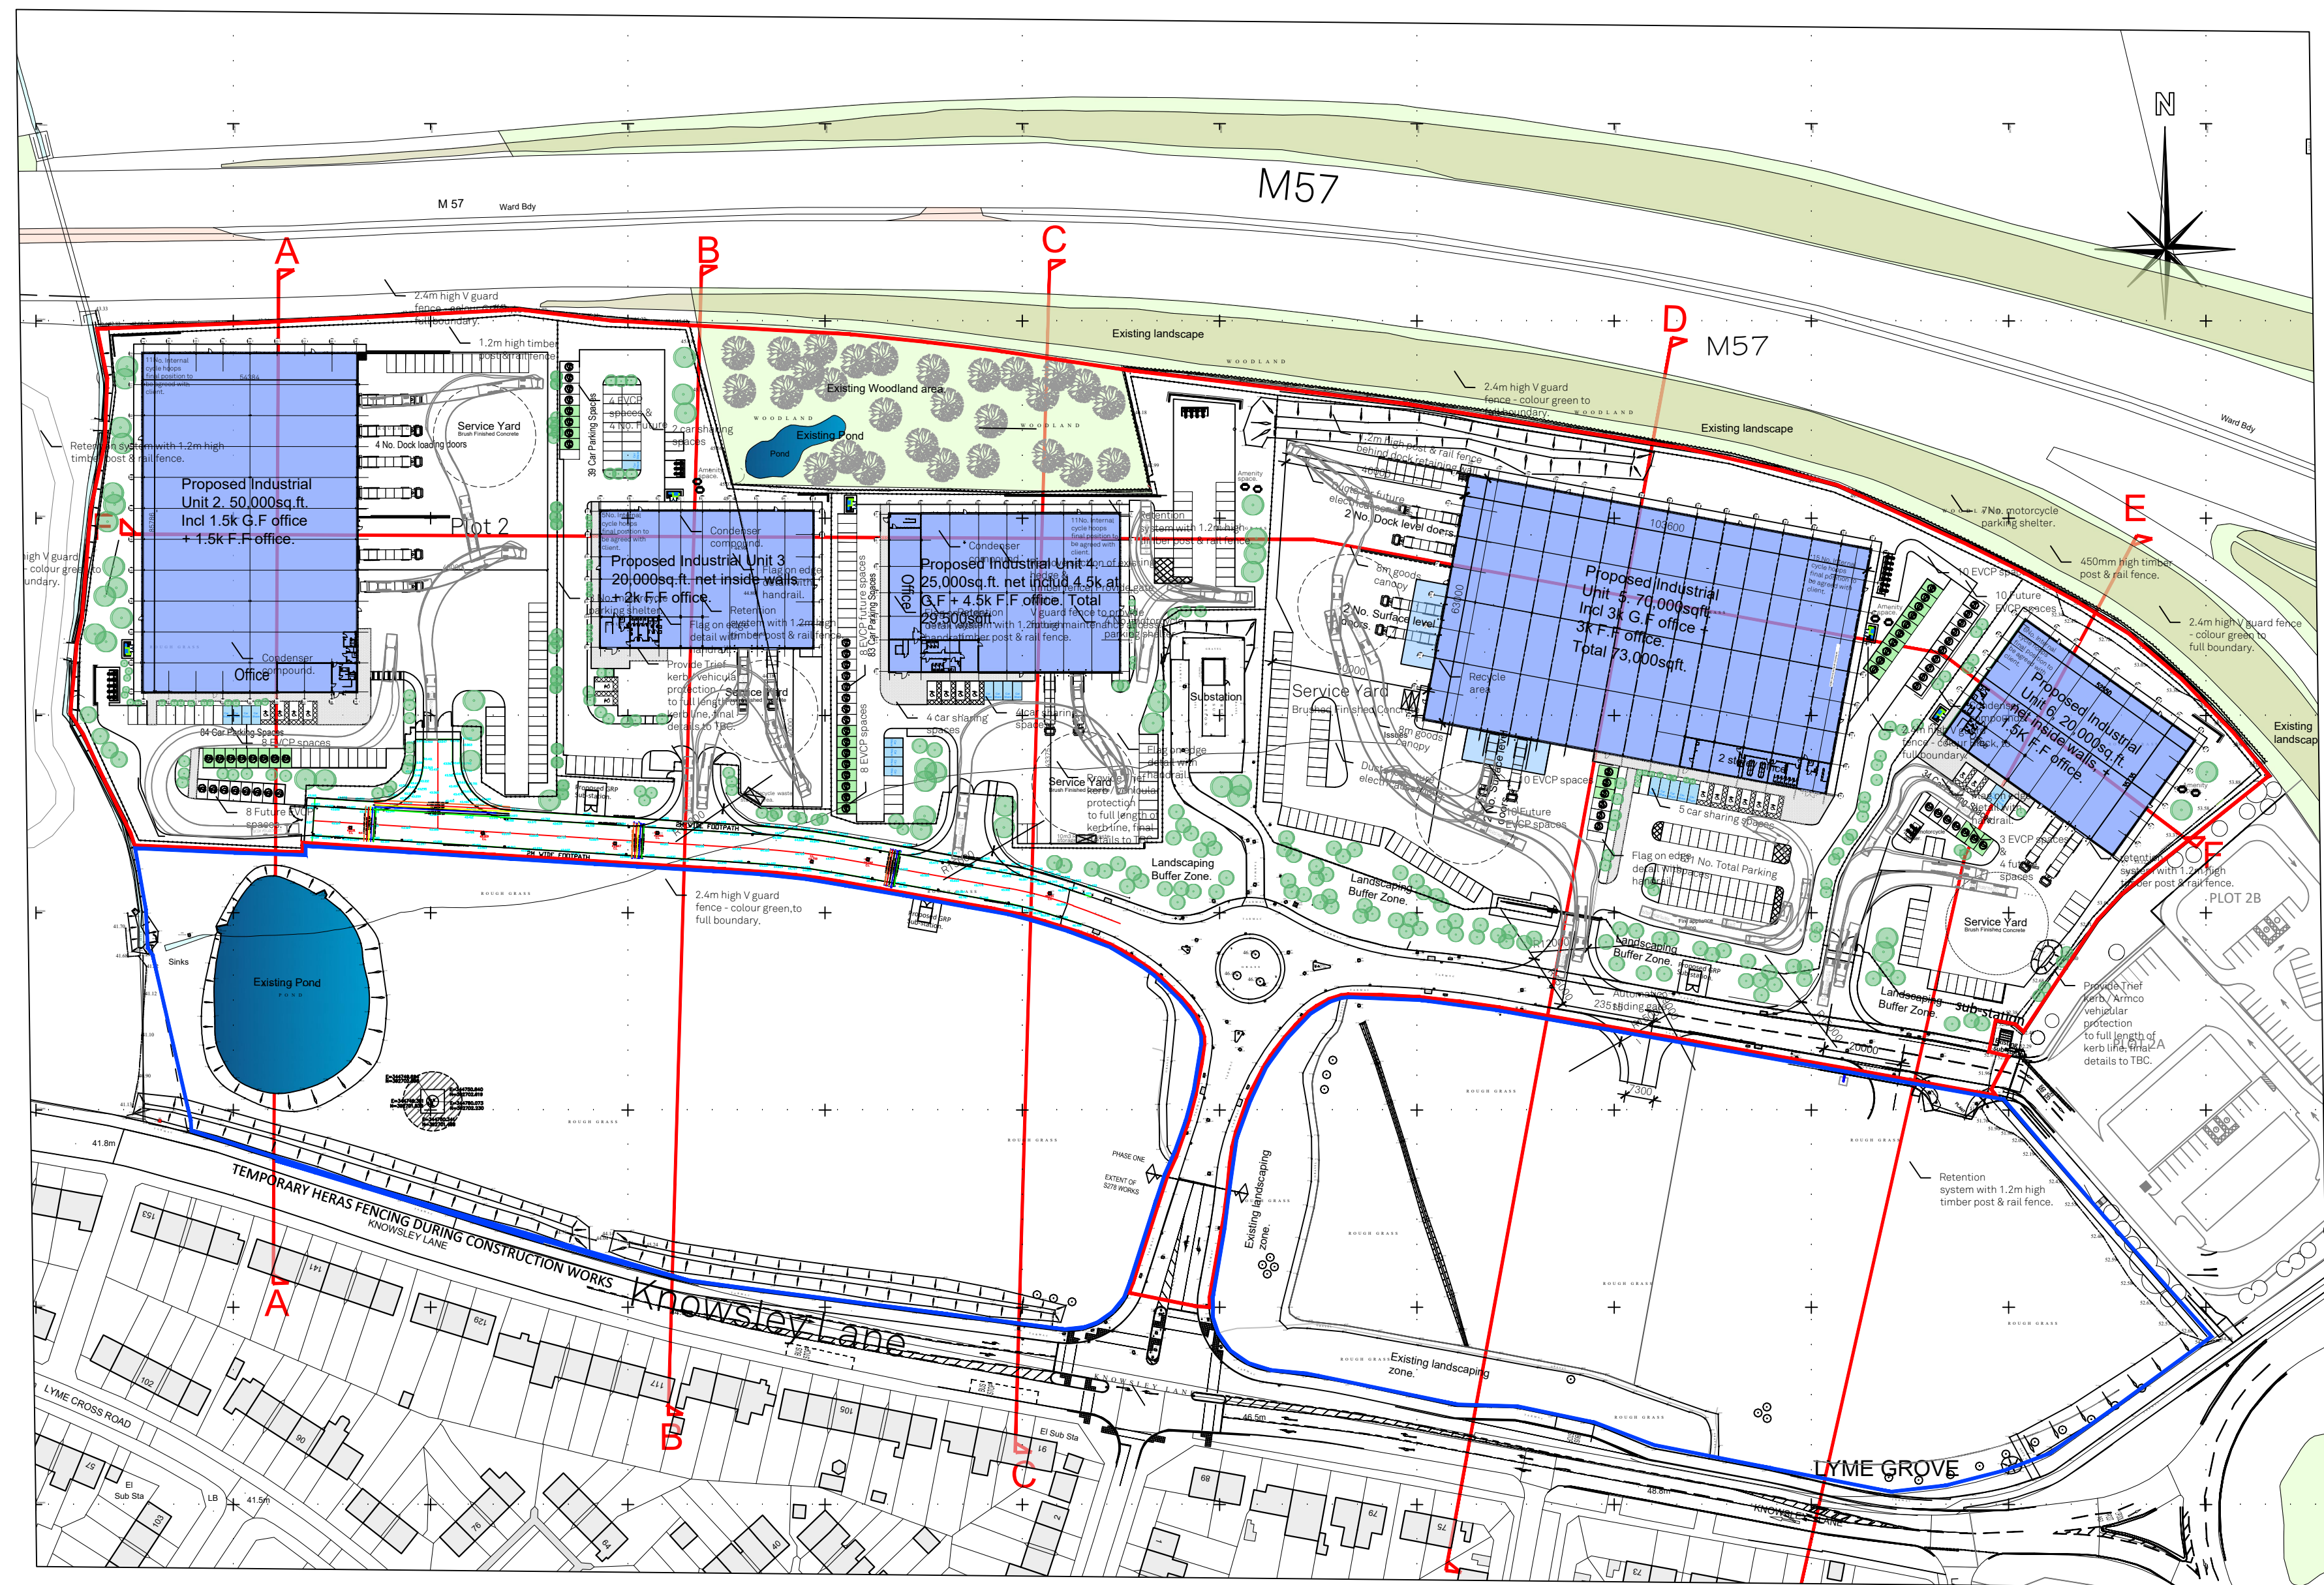

SITE PLAN - SECTION LOCATIONS

COPYRIGHT RESERVED

Notes

All landscaping shown indicatively

----- Existing Ground Line.

Revisions

Rev Date Description

Rev A 16.6.23 Updated with latest site layout plan.

BUILDING MANAGEMENT SERVICES LTD

Huddersfield Road
Elland, West Yorkshire
HX5 9BW
TELEPHONE: ELLAND (01422) 371616
FAX No: (01422) 376717
email: mail@bmselland.com

**Building
Management
Services**

Client

C D P Limited

Project

Proposed Industrial Development
Knowsley Lane,
Knowsley.

Sheet

Proposed Site Sections - Sheet 4 of 6.

Drawn

DRH

Date

June 23

Scale

1:200, 1:1250 @ AO


Status

Drawing No.


M3167-104 (Sht 4)

Revision


Rev A

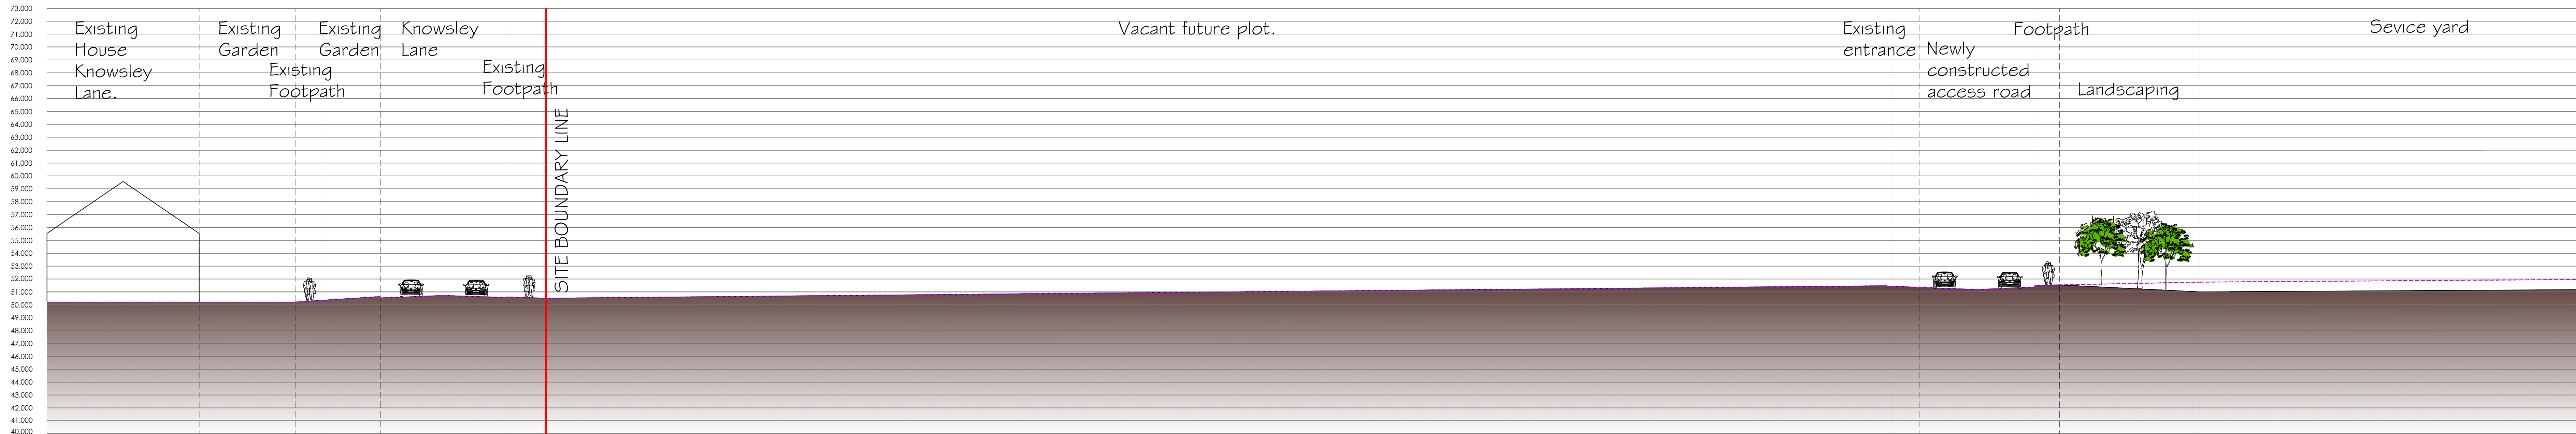

SECTION E-E

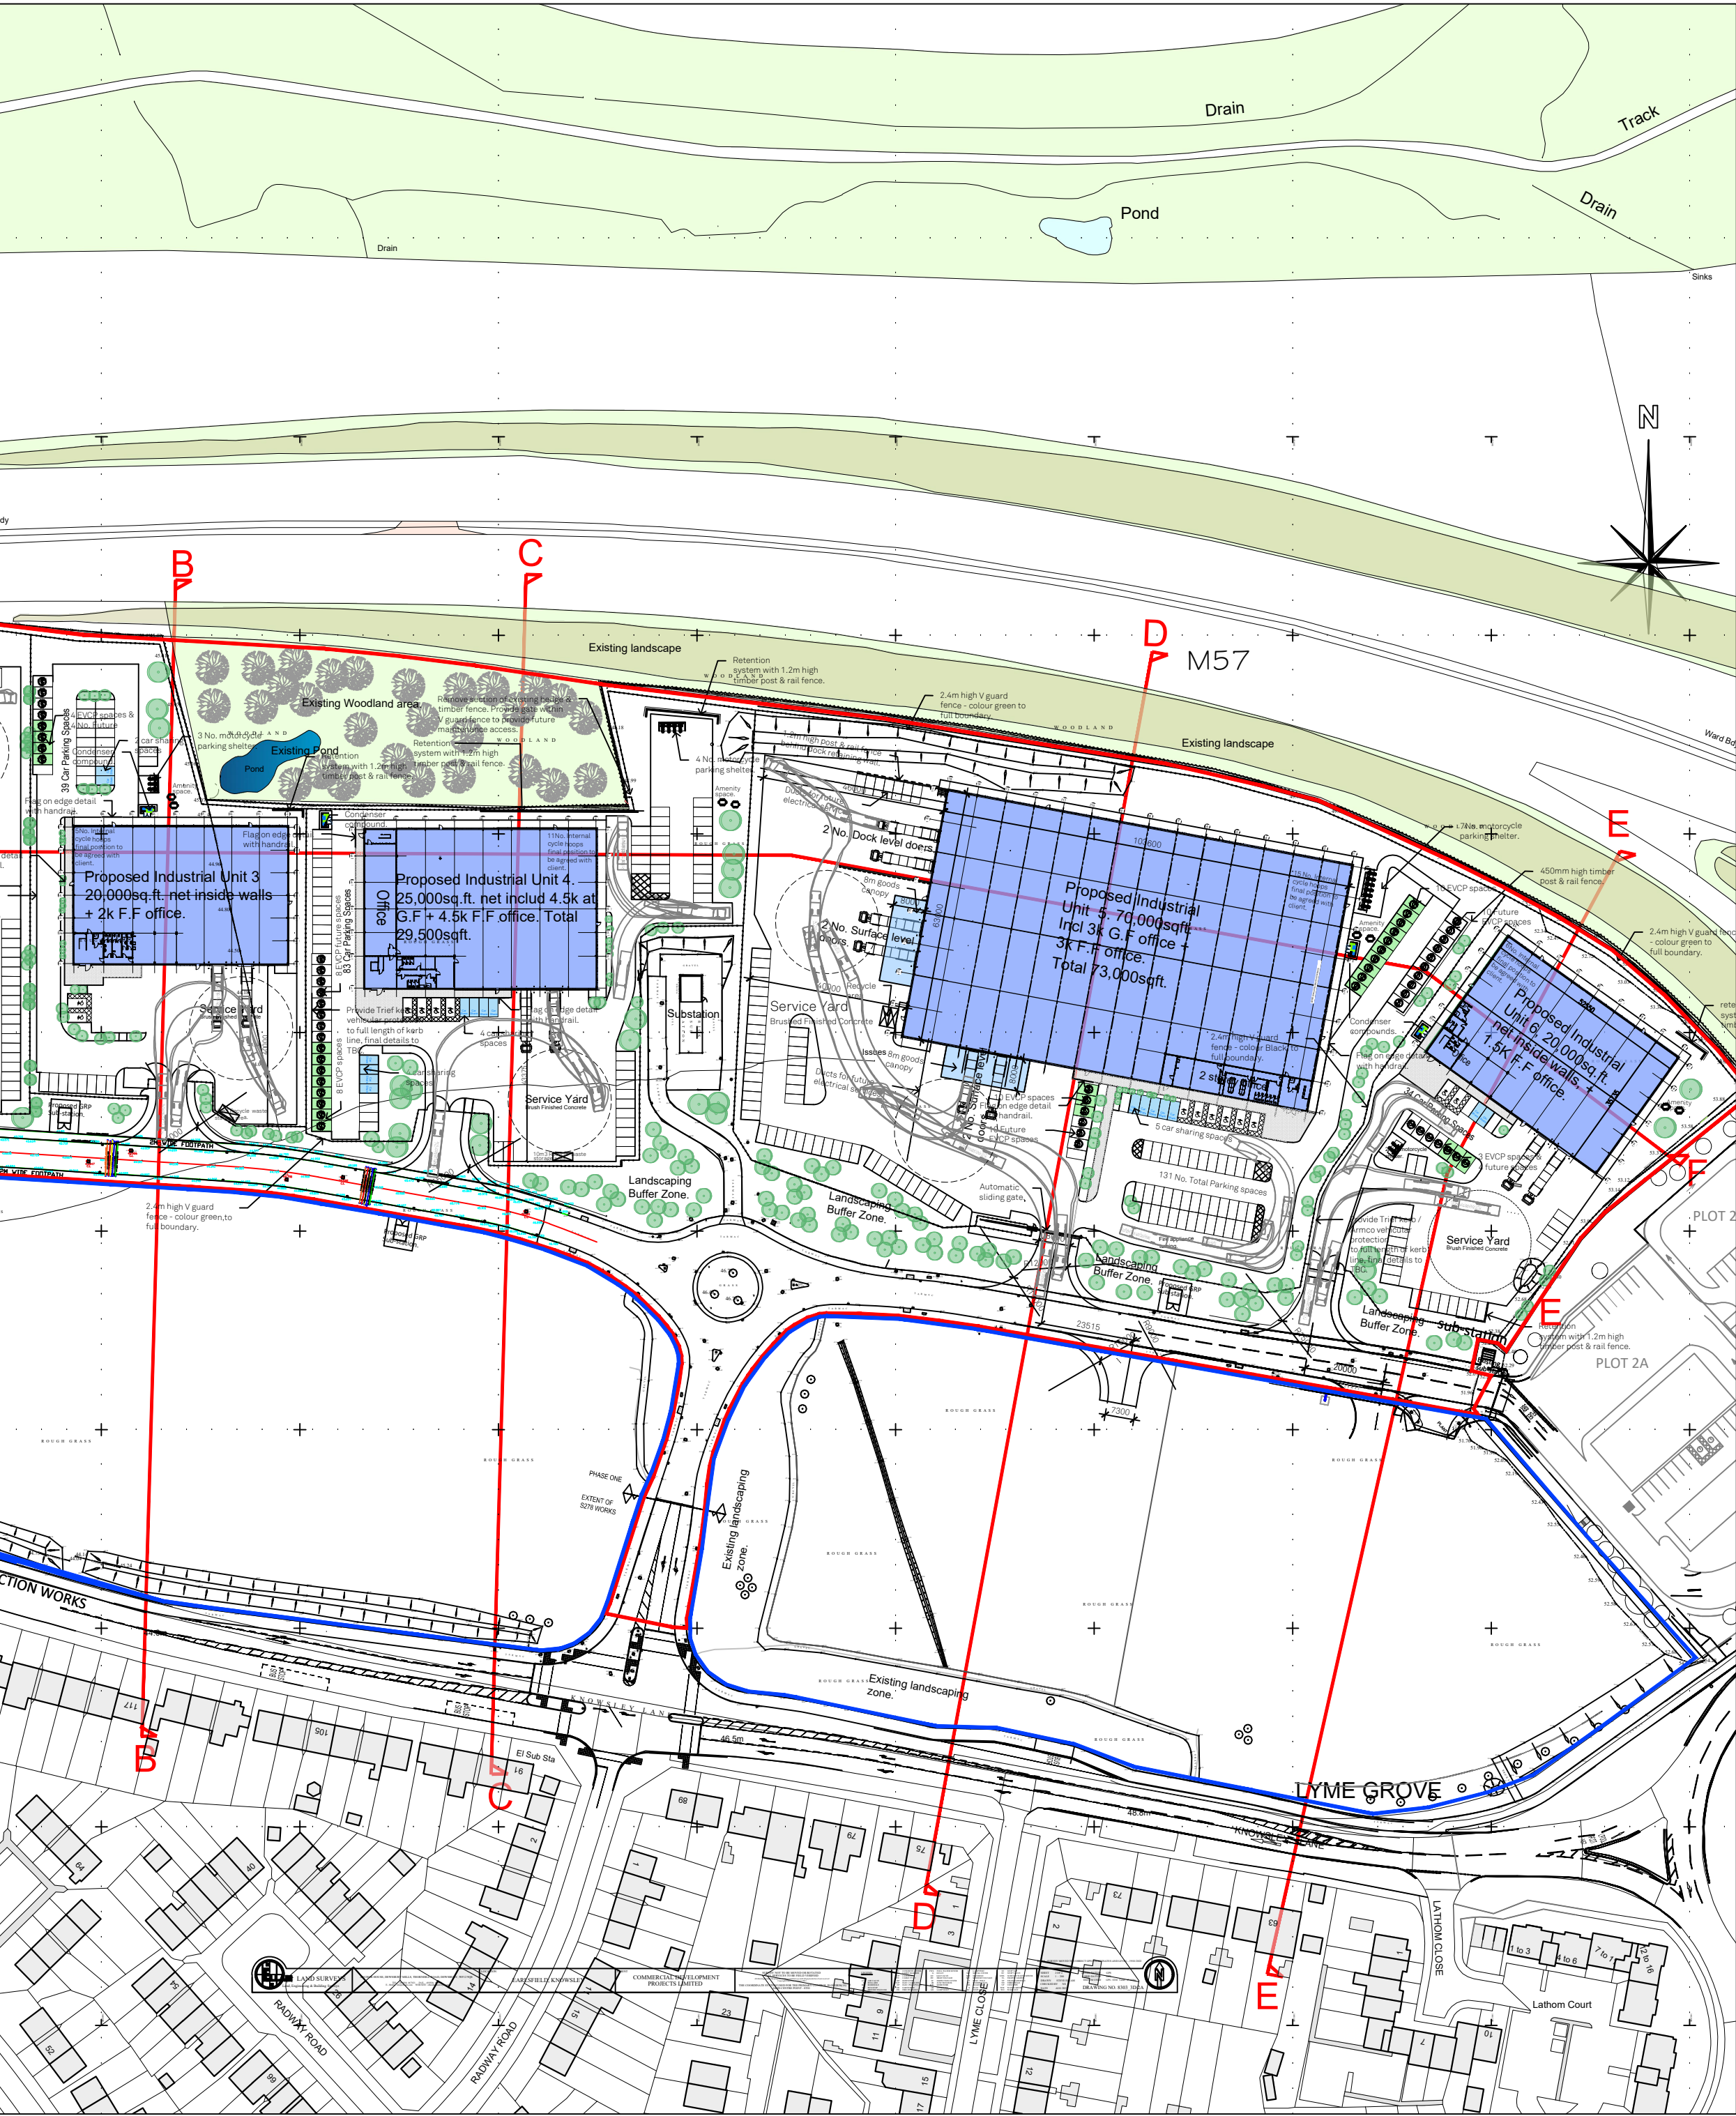

SITE PLAN - SECTION LOCATIONS

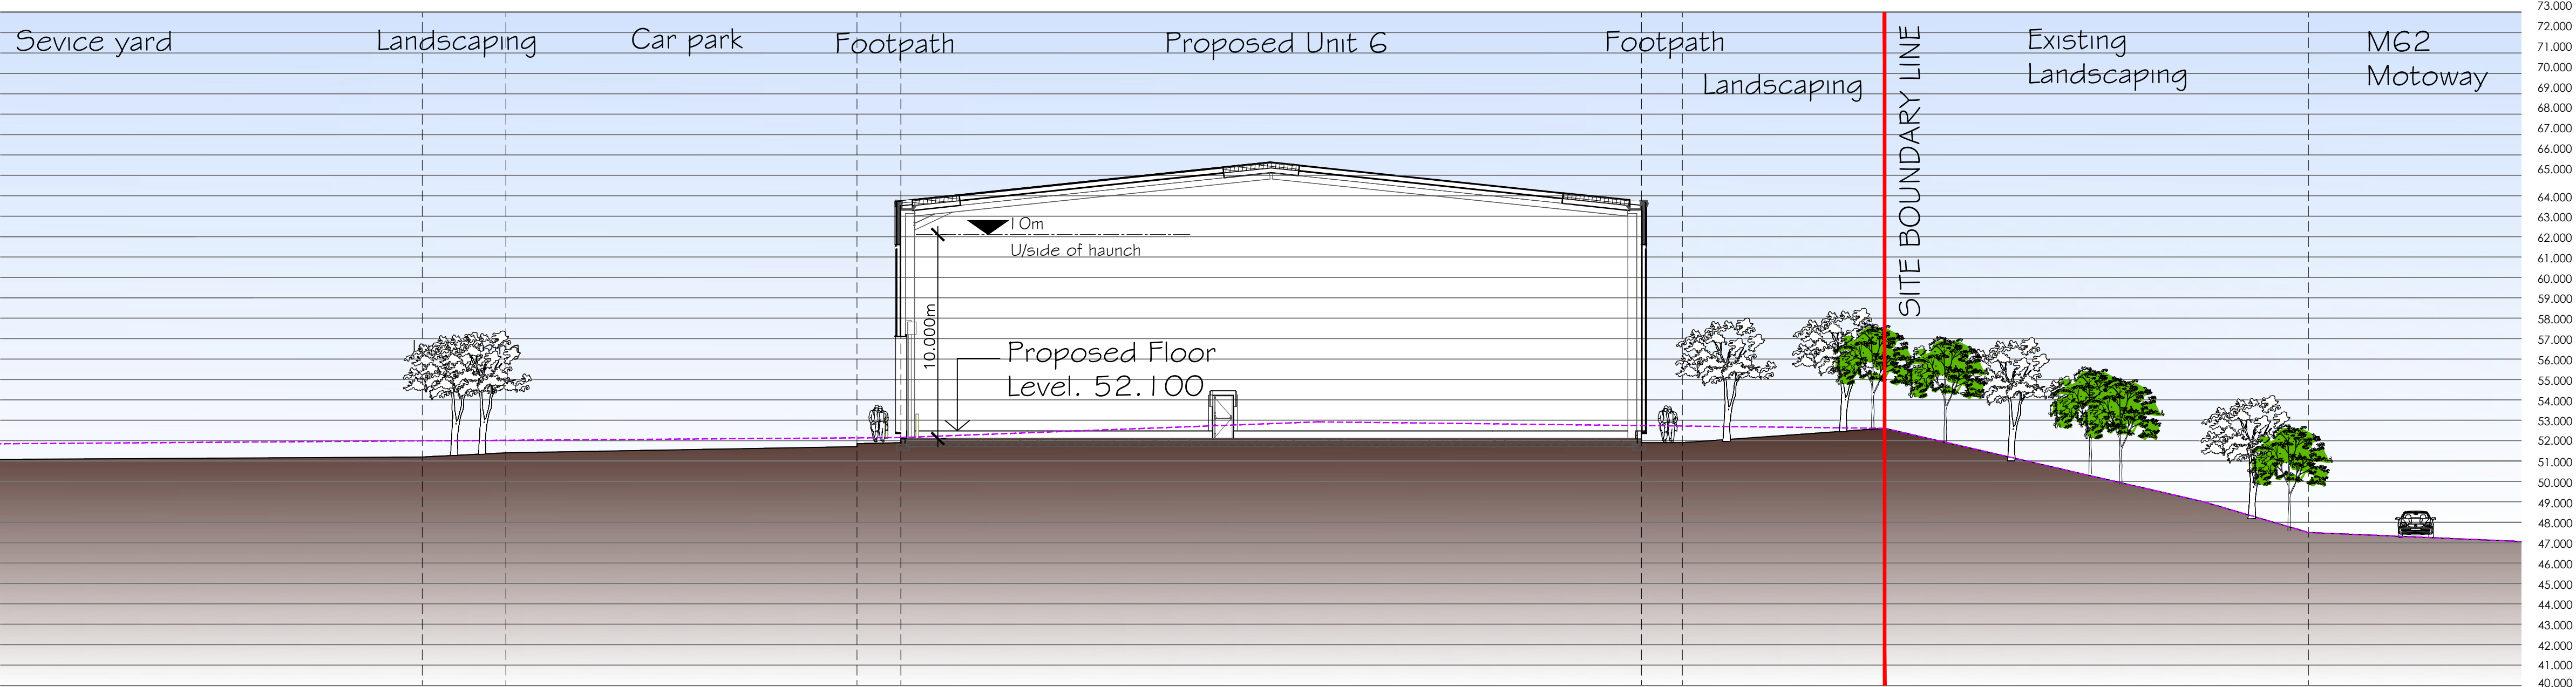

SECTION E-E CONTINUE

COPYRIGHT RESERVED

Notes

All landscaping shown indicatively

----- Existing Ground line.

Revisions

Rev Date Description

Rev A 16.6.23 Updated with latest site plan.

BUILDING MANAGEMENT SERVICES LTD

Huddersfield Road
Elland, West Yorkshire
HX5 9BW
TELEPHONE: ELLAND (01422) 371616
FAX No: (01422) 376717
email: mail@bmselland.com

**Building
Management
Services**

Client

C D P Limited

Project

Proposed Industrial Development
Knowsley Lane,
Knowsley.

Sheet

Proposed Site Sections - Sheet 5 of 6

Drawn

DRH

Date

June 23

Scale

1:200, 1:1000 @ A0

Status

Drawing No.

M3167-104 (Sht 5)

Revision

Rev A