

DESIGN RISK: PROJECT-SPECIFIC
SIGNIFICANT RISKS

#	Hazard/Risk	Mitigation/ Residual Risk
1	-	-
2	-	-
3	-	-
4	-	-
5	-	-

KEY

- Low maintenance grass mix
- Turf
- Ornamental bed planting
- Woodland mix
- Woodland shrub mix
- Proposed hedge
- Wildflower seed mix
- Wildflower turf
- Spot planting
- Proposed tree feathered
- Proposed tree heavy standard 12-14cm girth
- Proposed tree extra heavy standard 14-16cm girth
- Proposed tree extra heavy standard 16-18cm girth
- Gravel
- Site boundary
- Unit area demarcation

FOR INFORMATION

Rev.	Date	Comments	Mst	Drawn	Chkd
A	15.06.23	Various amendments to suit updated base plan			

SMEEDEN FOREMAN
Landscape Architecture • Ecology • Arboriculture
Smeeden Foreman Limited, 100 Moor Lane, Salford, Greater Manchester, M6 6PU, UK
Tel: 0161 275 3000

Project: Earlsfield Park

Title: Landscape Proposals - Unit 5

Project No.	Drawing No.	Rev.
SF 3422	LL04	A

Scale: 1:200 @ A0
Date: 07.06.2023
Checked by: MS
Drawn by: MST

The details shown on this drawing are confidential and the drawing is the exclusive property of Smeeden Foreman Limited. Copyright reserved. No use, copy or disclosure of the drawing may be made without our permission and is to be returned to Smeeden Foreman Limited when required. Smeeden Foreman Limited takes no responsibility for the use of this drawing for any purpose other than that for which it was intended. This drawing must be used in conjunction with all other related drawings and documentation.

Any discrepancies should be brought to the attention of Smeeden Foreman Limited.

The locations of above and below ground utilities equipment, if shown, have been reproduced from other sources and are not guaranteed to be correct. Although the drawings show the locations of utilities equipment, the client is responsible for any mechanical excavation or other relevant operations.

Do not scale from this drawing.

All works including materials must be in accordance with British Standards, EC Standards, Health & Safety at work act & all other relevant regulations & By-Laws. All products to be used in accordance with the manufacturer's recommendations.

Smeeden Foreman Limited has not checked or verified, and shall therefore not be liable for any inaccuracies which may be attributable to any information provided by third parties that may have been utilized within this drawing.

Any discrepancies should be brought to the attention of Smeeden Foreman Limited.

The locations of above and below ground utilities equipment, if shown, have been reproduced from other sources and are not guaranteed to be correct. Although the drawings show the locations of utilities equipment, the client is responsible for any mechanical excavation or other relevant operations.

Planting Schedule LL04 - Unit 5

Trees	Number	Species	Girth	Height	Specification
6	-	Fagus sylvatica	14-16cm	Extra Heavy Standard	
5	-	Fagus sylvatica 'Purpurea'	14-16cm	Extra Heavy Standard	
1	-	Laburnum x watereri 'Vossii'	12-14cm	Heavy Standard	
12	-	Prunus avium	14-16cm	Extra Heavy Standard	
2	-	Prunus padus 'Albertii'	14-16cm	Extra Heavy Standard	
1	-	Sorbus aucuparia 'Edulis'	14-16cm	Extra Heavy Standard	
2	-	Sorbus aucuparia 'Golden Wonder'	14-16cm	Extra Heavy Standard	
11	-	Tilia cordata 'Green Spire'	14-16cm	Extra Heavy Standard	
Total	40	-	-	-	-

Hedges	Number	Species	Height	Density
160	-	Griselinia littoralis	Selected to 900mm	5/m
Total	160	-	-	-

Shrubs	Number	Species	Pot Size	Density
3	-	Mahonia x media 'Charity'	7.5L	Counted
79	-	Perovskia 'Blue Spire'	2L	5/m ²
45	-	Rosa Rugosa 'Fru Dagmar Hastrup'	5L	4/m ²
2	-	Rosa Rugosa 'Fru Dagmar Hastrup'	7L	Counted
Total	129	-	-	-

Herbaceous	Number	Species	Pot Size	Specification	Density
167	-	Bergenia 'Purpurea'	2L		8/m ²
185	-	Euphorbia amy. robbiae	3L	single row, 5 per m	No.
107	-	Geranium mac. 'Czakor'	1L		8/m ²
230	-	Nepeta mussinii	1L	Double staggered row 5 per 1 m	No.
Total	689	-	-	-	-

Bulbs	Number	Species	Specification
150	-	Narcissus 'Mount Hood'	groups 5, 9, 18 - random
Total	150	-	-

Woodland Mix	Number	Species	Specification	Density	Percentage Contribution
19	-	Acer campestre	Locate to edges	2Ctr	10%
37	-	Betula pendula	Distribute throughout	2Ctr	20%
47	-	Corylus avellana	Distribute throughout	2Ctr	25%
10	-	Crataegus monogyna	Distribute throughout	2Ctr	5%
19	-	Ilex aquifolium	Distribute throughout	2Ctr	10%
10	-	Pinus nigra Austriaca	Distribute throughout	2Ctr	5%
37	-	Quercus robur	Groups of not less than 9	2Ctr	20%
10	-	Tilia cordata	Groups of not less than 9	2Ctr	5%
Total	189	-	-	-	-

Woodland Shrub Mix	Number	Species	Specification	Density	Percentage Contribution
198	-	Corylus avellana		1.5Ctr	40%
50	-	Crataegus monogyna		1.5Ctr	10%
50	-	Ilex aquifolium		1.5Ctr	10%
26	-	Malus sylvestris		1.5Ctr	5%
50	-	Prunus spinosa	Locate to edges	1.5Ctr	10%
26	-	Rosa canina	Locate to edges	1.5Ctr	5%
26	-	Sorbus aucuparia		1.5Ctr	5%
74	-	Viburnum opulus	Locate to edges	1.5Ctr	15%
Total	500	-	-	-	-

Native Hedge	Number	Species	Height	Specification	Density	Percentage Contribution
518	-	Crataegus monogyna	600-900mm	All in 600mm perforated 'Tuley' tubes	5/m	80%
130	-	Ilex aquifolium	300-450mm	All in 600mm perforated 'Tuley' tubes. Plant at 1m centres along hedge	5/m	20%
Total	648	-	-	-	-	-

Woodland areas mulched with 450mm radius circle and under sown with wildflower seed. Woodland shrub areas to be mulched overall. All in 600mm perforated 'Tuley' tubes.


See drawing SF 3422 LL02 for Specification notes.
See drawing SF 3422 LL01 for information on bird & bat boxes.

Unit 5

Woodland Mix
14 No. Acer campestre
28 No. Betula pendula
35 No. Corylus avellana
7 No. Crataegus monogyna
14 No. Ilex aquifolium
7 No. Pinus nigra Austriaca
28 No. Quercus robur
7 No. Tilia cordata

Woodland Mix
5 No. Acer campestre
9 No. Betula pendula
12 No. Corylus avellana
8 No. Crataegus monogyna
8 No. Ilex aquifolium
8 No. Pinus nigra Austriaca
8 No. Quercus robur
8 No. Tilia cordata

Woodland Shrub Mix
33 No. Crataegus monogyna
33 No. Ilex aquifolium
33 No. Malus sylvestris
17 No. Prunus spinosa
17 No. Rosa canina
17 No. Sorbus aucuparia
48 No. Viburnum opulus

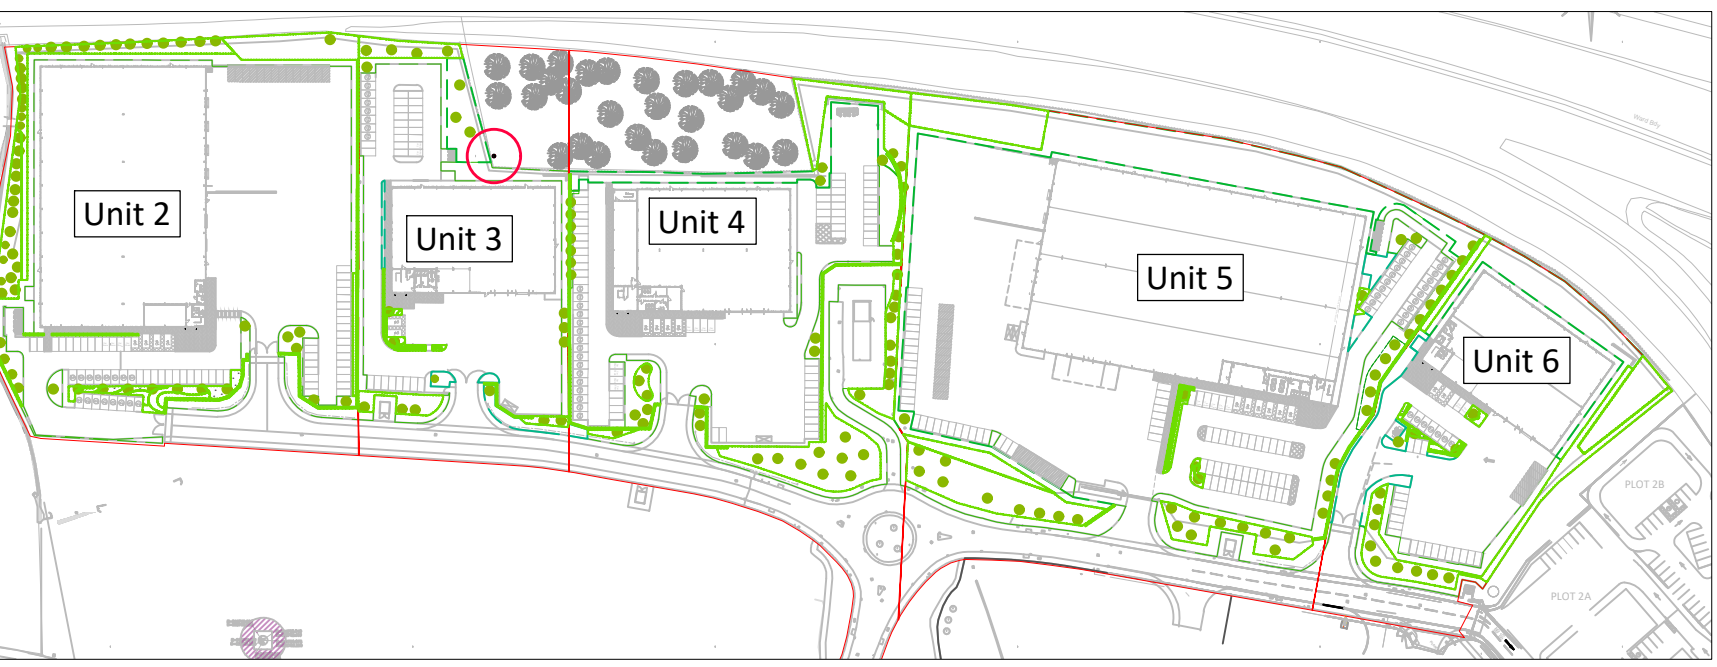

Site Plan