




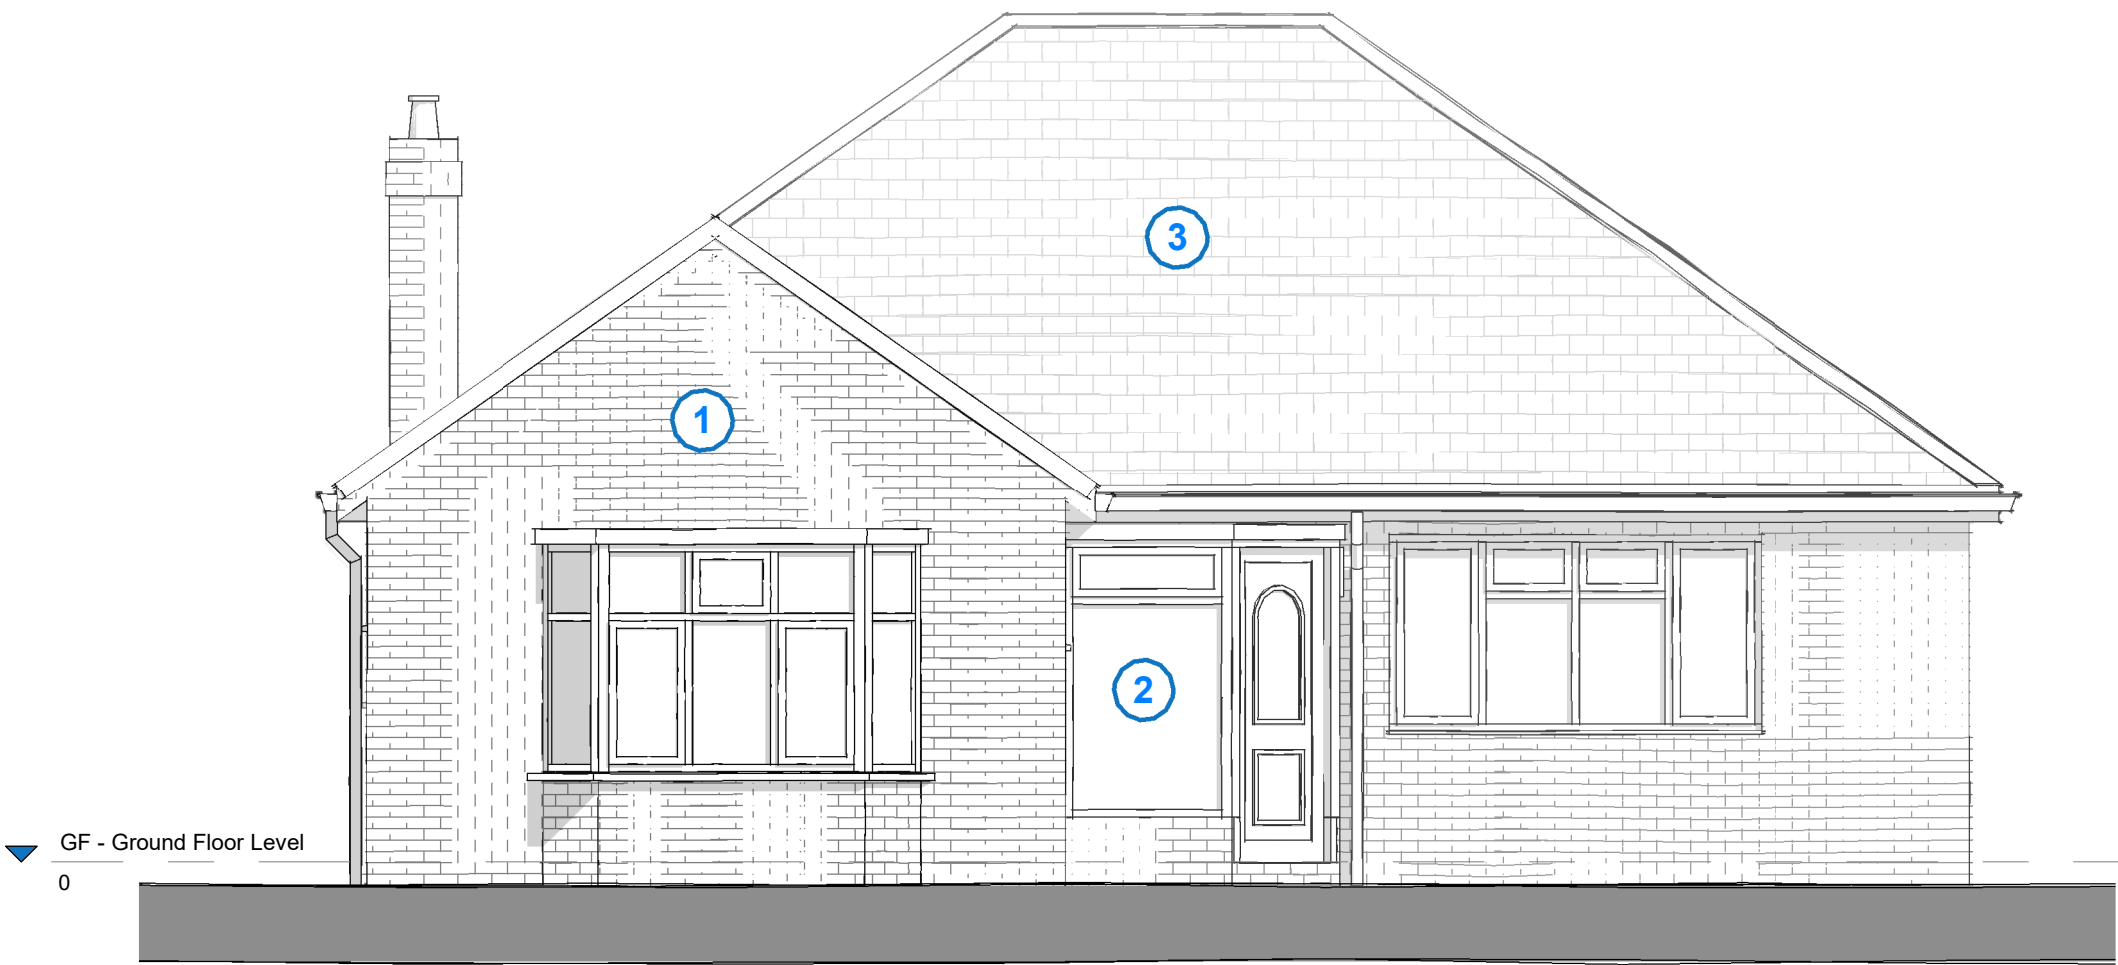

E1 Existing Front Elevation
1 : 50

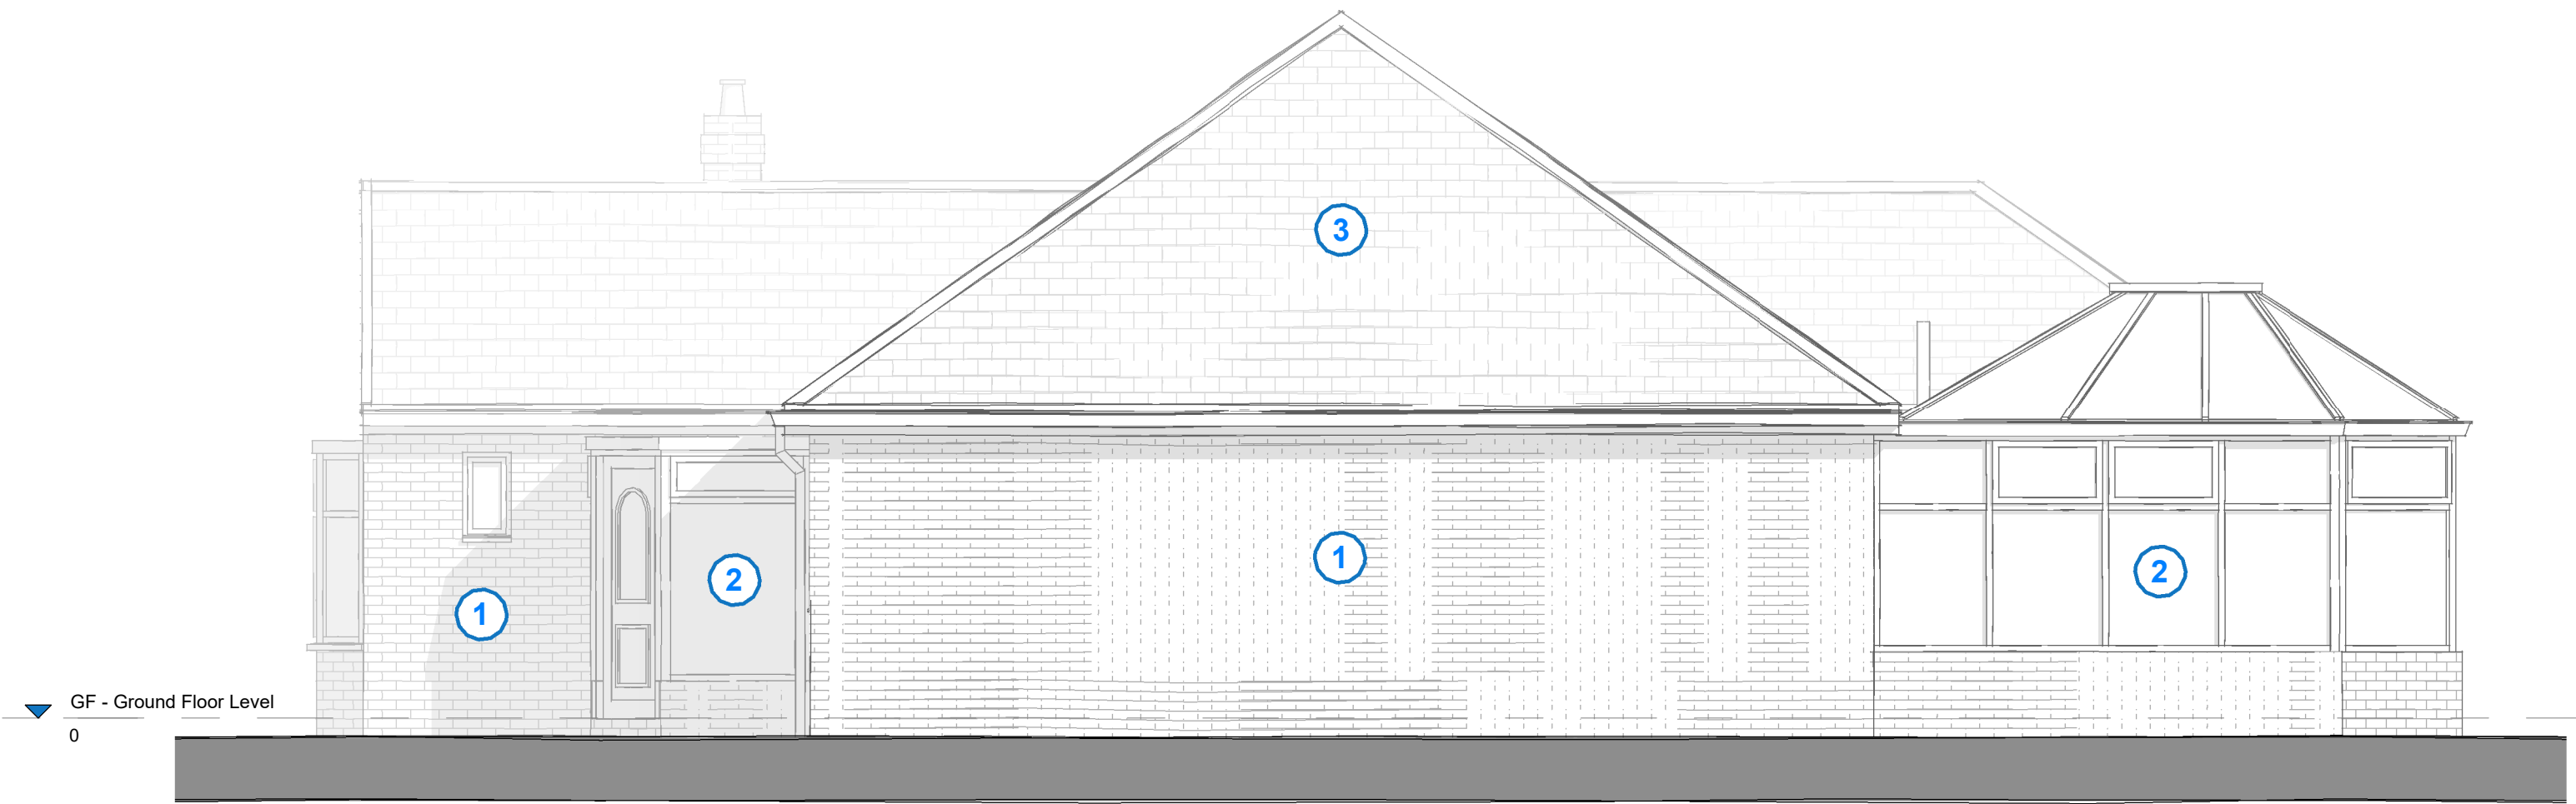


E2 Existing Side Elevation (1)
1 : 50

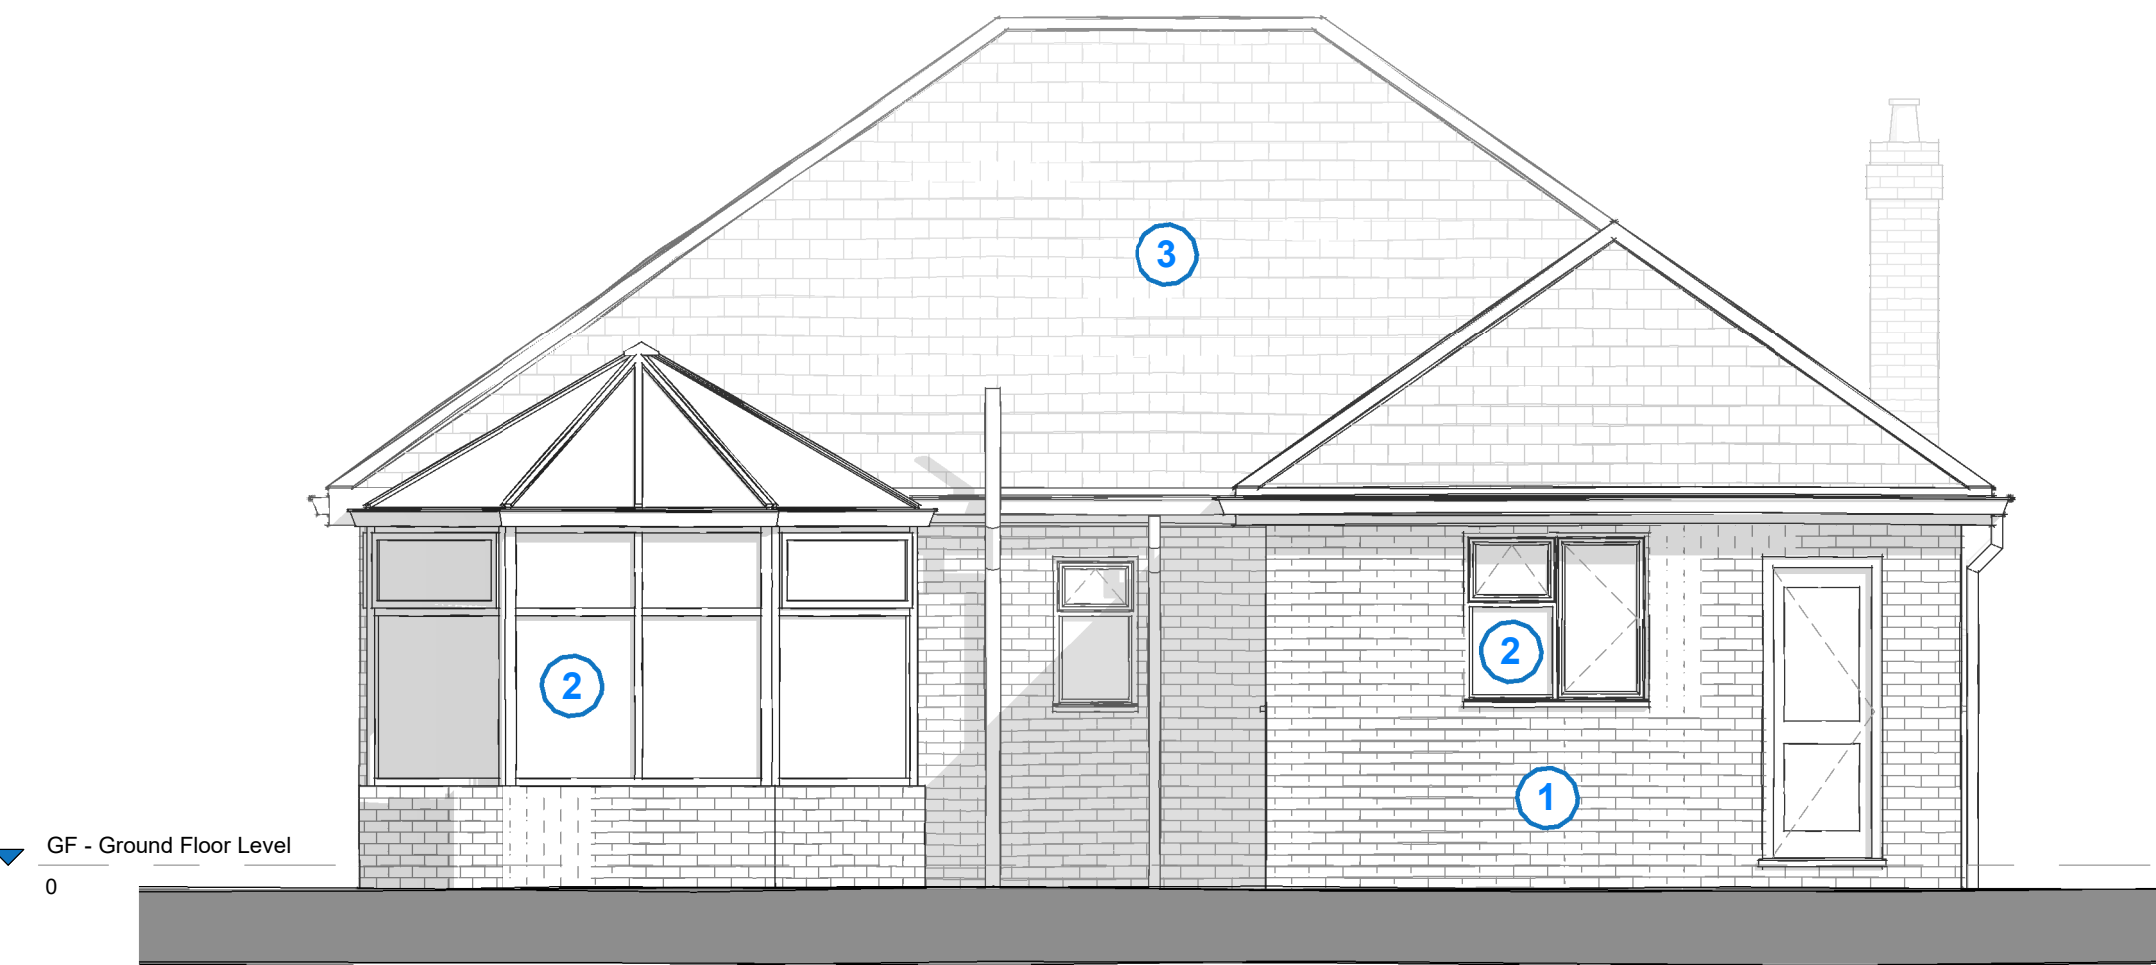

E3 Existing Rear Elevation
1 : 50



E4 Existing Side Elevation (2)
1 : 50

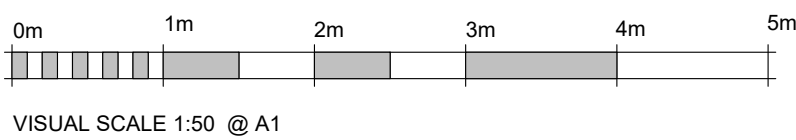

Notes:
This drawing is copyright. Figured dimensions are to be followed in preference to scaled dimensions and particulars are to be taken from the actual work where possible. Any discrepancy must be reported to the architect immediately and before proceeding. If in doubt, ask.

Elevation Materials Legend

- 1 Red / Brown Brick
- 2 White Framed Windows and Doors
- 3 Red Roof Tiles

White UPVC fascias, soffits, gutters and rainwater pipes

rev	description	date
Revision Schedule		

Rev No:

Drawn by: DW

Project No:
DP2225

Project:
55 Pottery Lane, Whiston,
Prescot, L35 3RG

Drawing Title:
Existing Elevations

Drawing No:
DP-2225-PL-03

Date: 08/07/22	Scale: 1 : 50 @A1
-------------------	----------------------

Client:

Bennett



Draw Plan Ltd - Suite 2, Newton House, Faraday Street,
Birchwood Park, Warrington, WA3 6FW
Telephone: 07384 977700
Email: hello@drawplan.co.uk
Website: www.drawplan.co.uk