



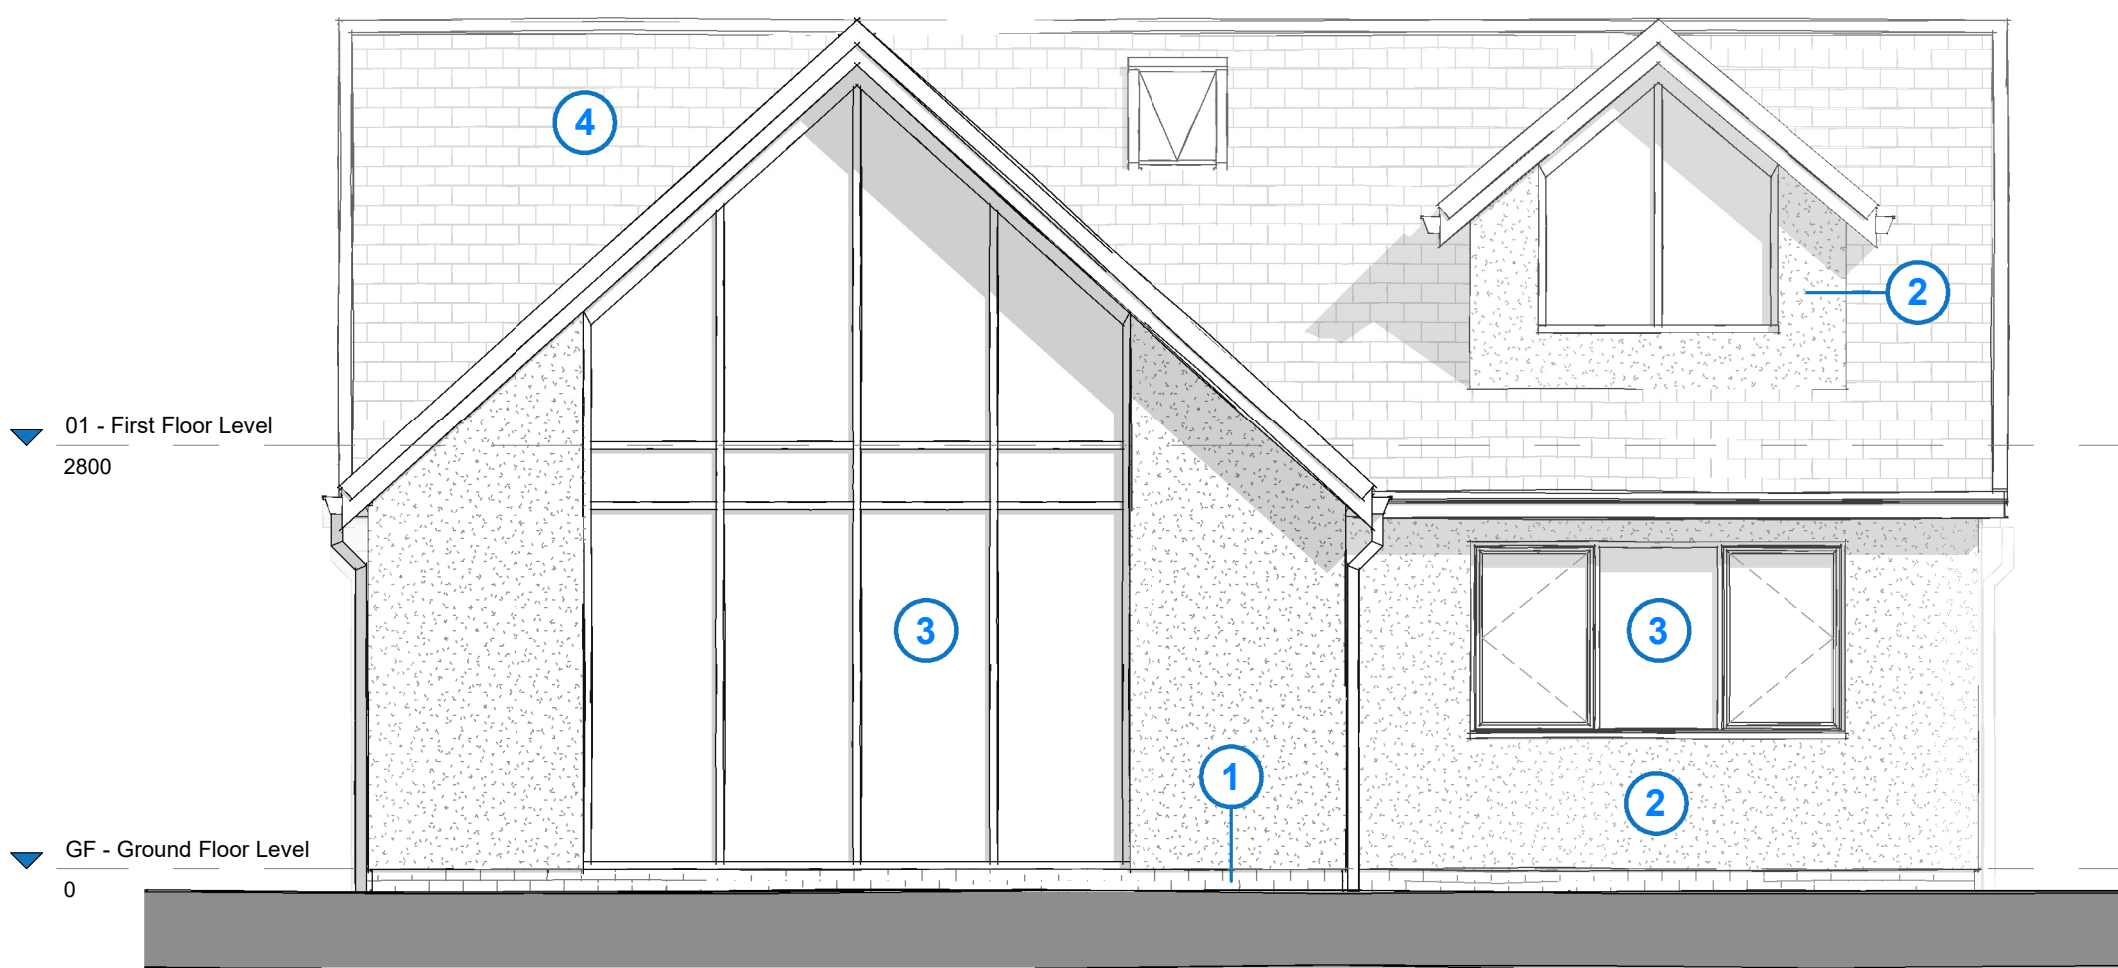


E1 Proposed Front Elevation
1 : 50

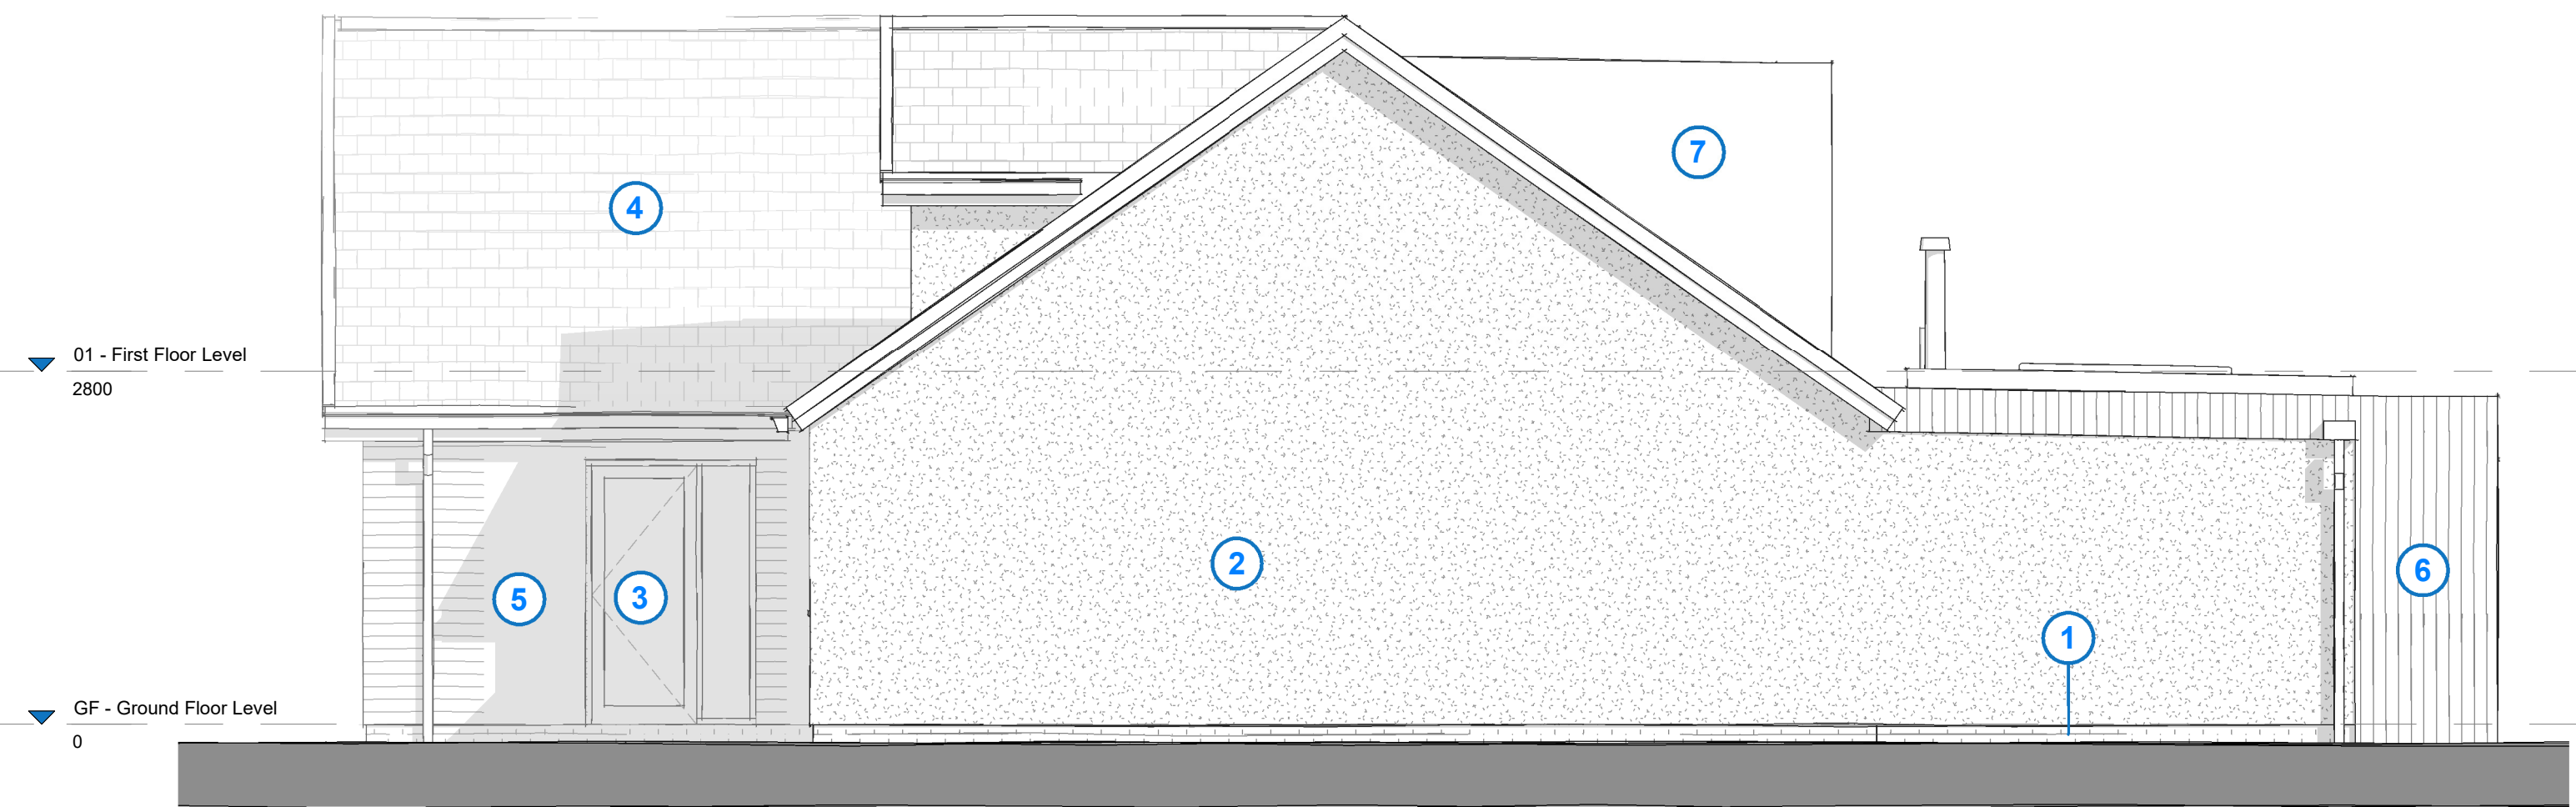


E2 Proposed Side Elevation (1)
1 : 50



E3 Proposed Rear Elevation
1 : 50

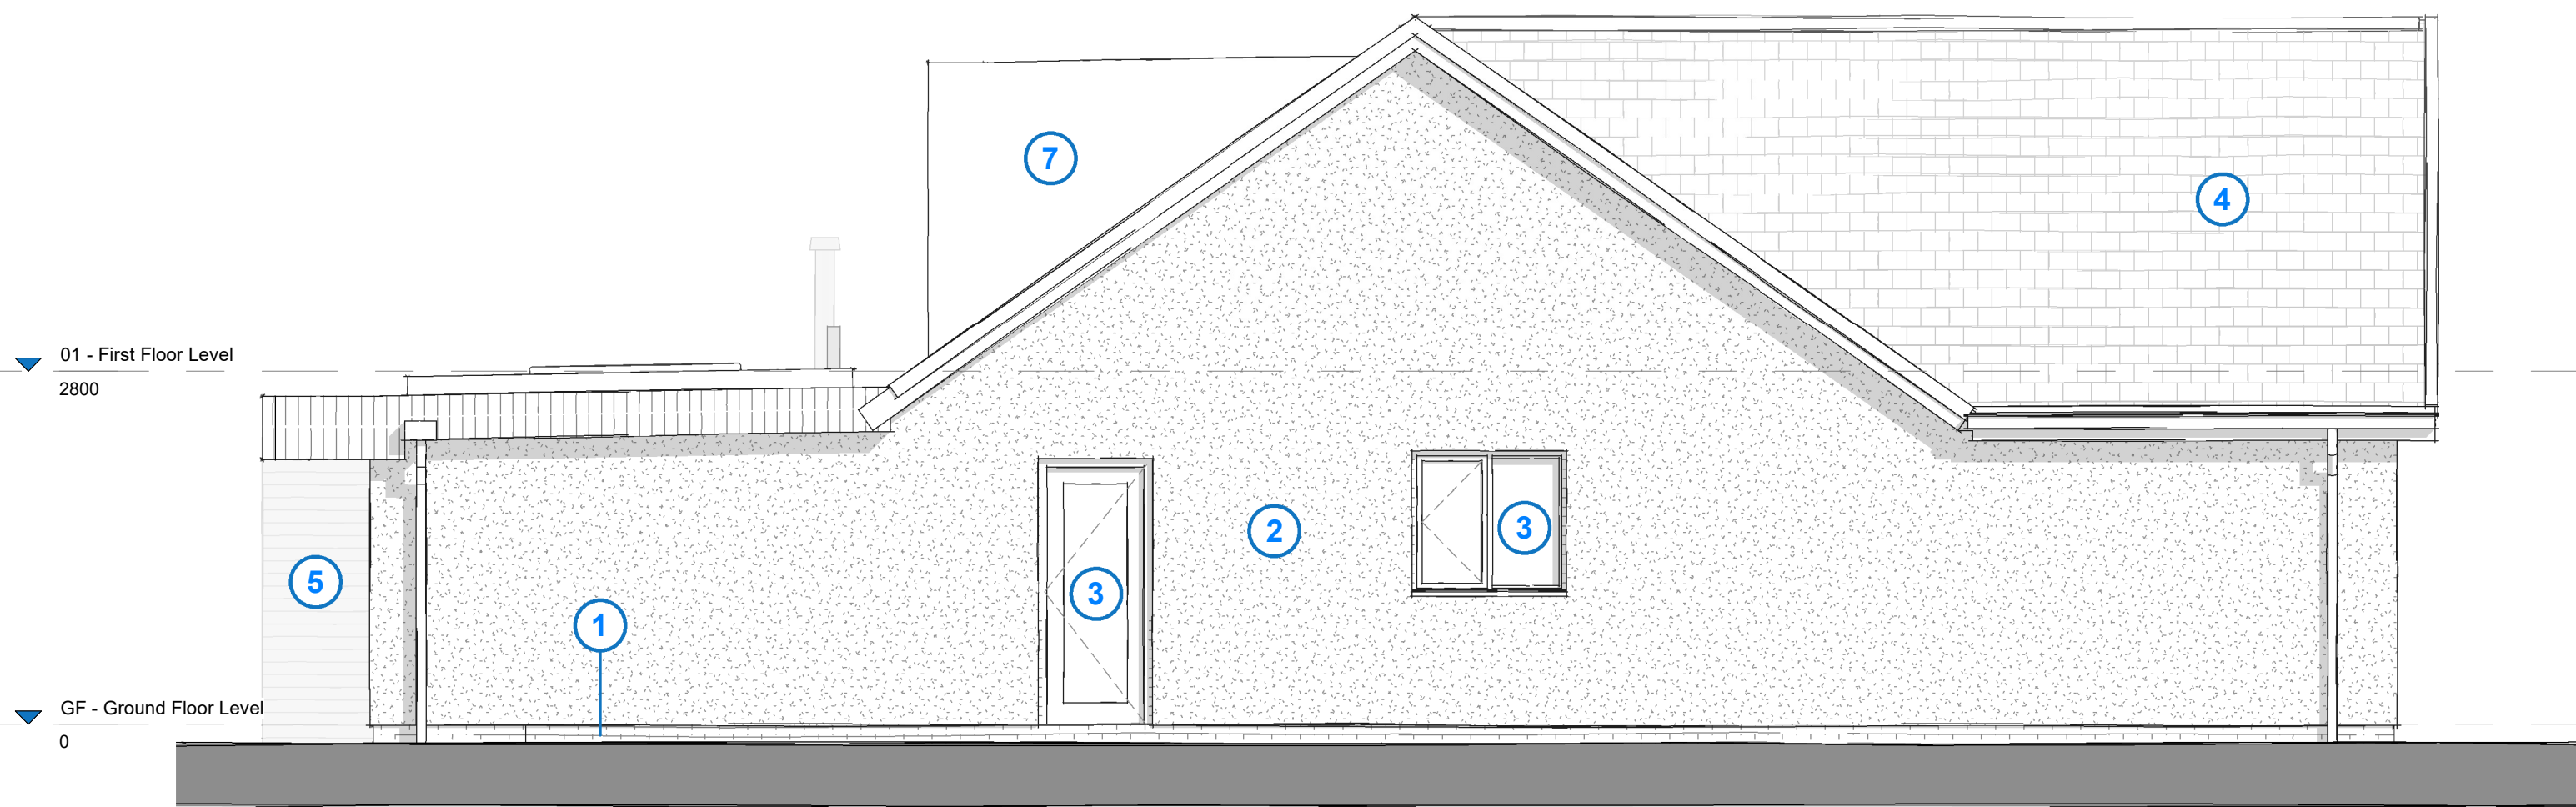

E4 Proposed Side Elevation (2)
1 : 50

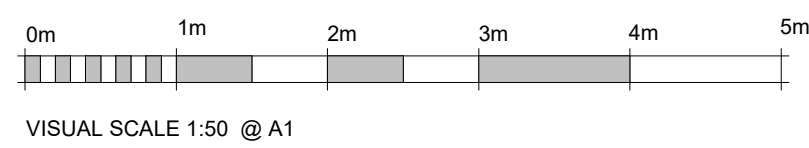

Notes:
This drawing is copyright. Figured dimensions are to be followed in preference to scaled dimensions and particulars are to be taken from the actual work where possible. Any discrepancy must be reported to the architect immediately and before proceeding. If in doubt, ask.

Elevation Materials Legend

- 1 Red Brick
- 2 Off White Render
- 3 Black Framed Windows and Doors
- 4 Grey Roof Tiles
- 5 Horizontal Timber Cladding
- 6 Vertical Timber Cladding
- 7 Grey Zinc Cladding

Black UPVC fascias, soffits, gutters and rainwater pipes

Ground floor rear canopy to have timber soffit.

Front elevation dormer and feature apex to have timber soffits.

D	Dormer design updated	08.09.22
C	Updated following Client comments	31.08.22
B	Updated following Client comments	12.08.22
A	Updated following Client review	10.08.22
rev	description	date

Rev No: D

Drawn by: DW

Project No:

DP2225

Project:

55 Pottery Lane, Whiston,
Prescot, L35 3RG

Drawing Title:

Proposed Elevations

Drawing No:

DP-2225-PL-05

Date:

08/09/22

Scale:

1 : 50 @A1

Client:

Bennett

Architect:



Draw Plan Ltd - Suite 2, Newton House, Faraday Street,
Birchwood Park, Warrington, WA3 6FW

Telephone: 07384 977700
Email: hello@drawplan.co.uk
Website: www.drawplan.co.uk