


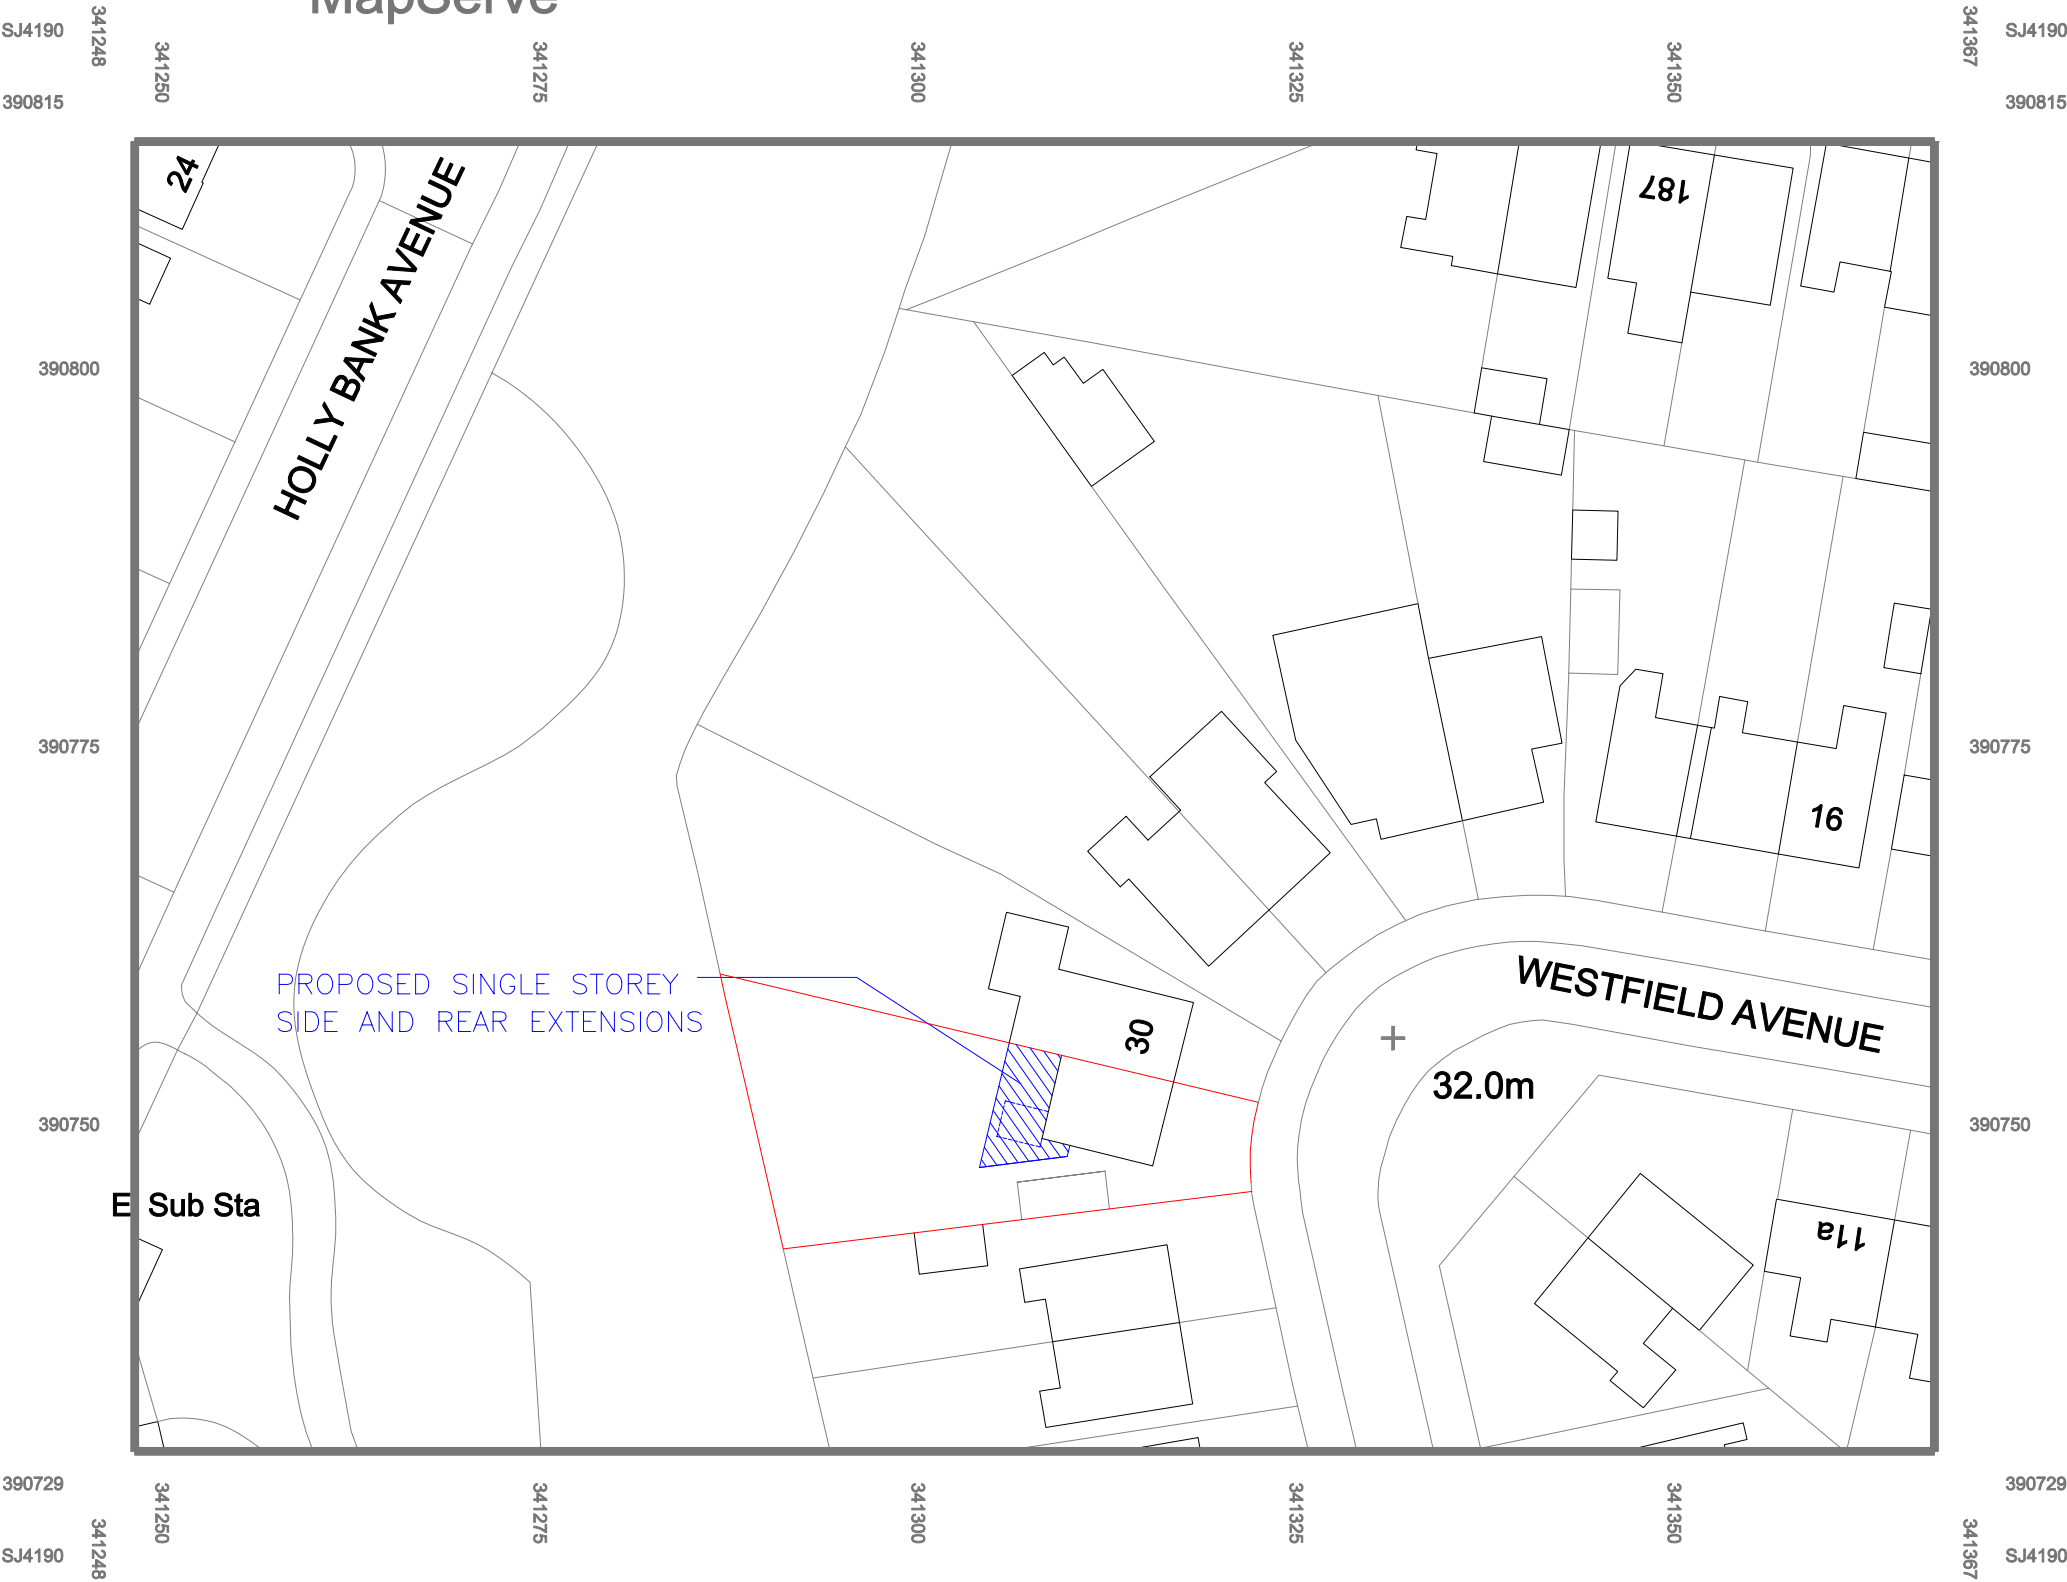

© Crown copyright 2021 Ordnance Survey 100053143

Drawing Title:
SITE PLAN

Site Address:
32 WESTFIELD AVENUE, BROADGREEN
LIVERPOOL L14 6UZ

Scale: 1:500 Drwg No. 32WA/SP02

