




NOTES
All dimensions to be checked on site. McGovern Architectural Design.
accepts no responsibility for any unauthorised amendments to the drawing
and does not permit unauthorised copying of the drawing. This drawing is
copyright and remains the property of McGovern Architectural Design unless
otherwise agreed.

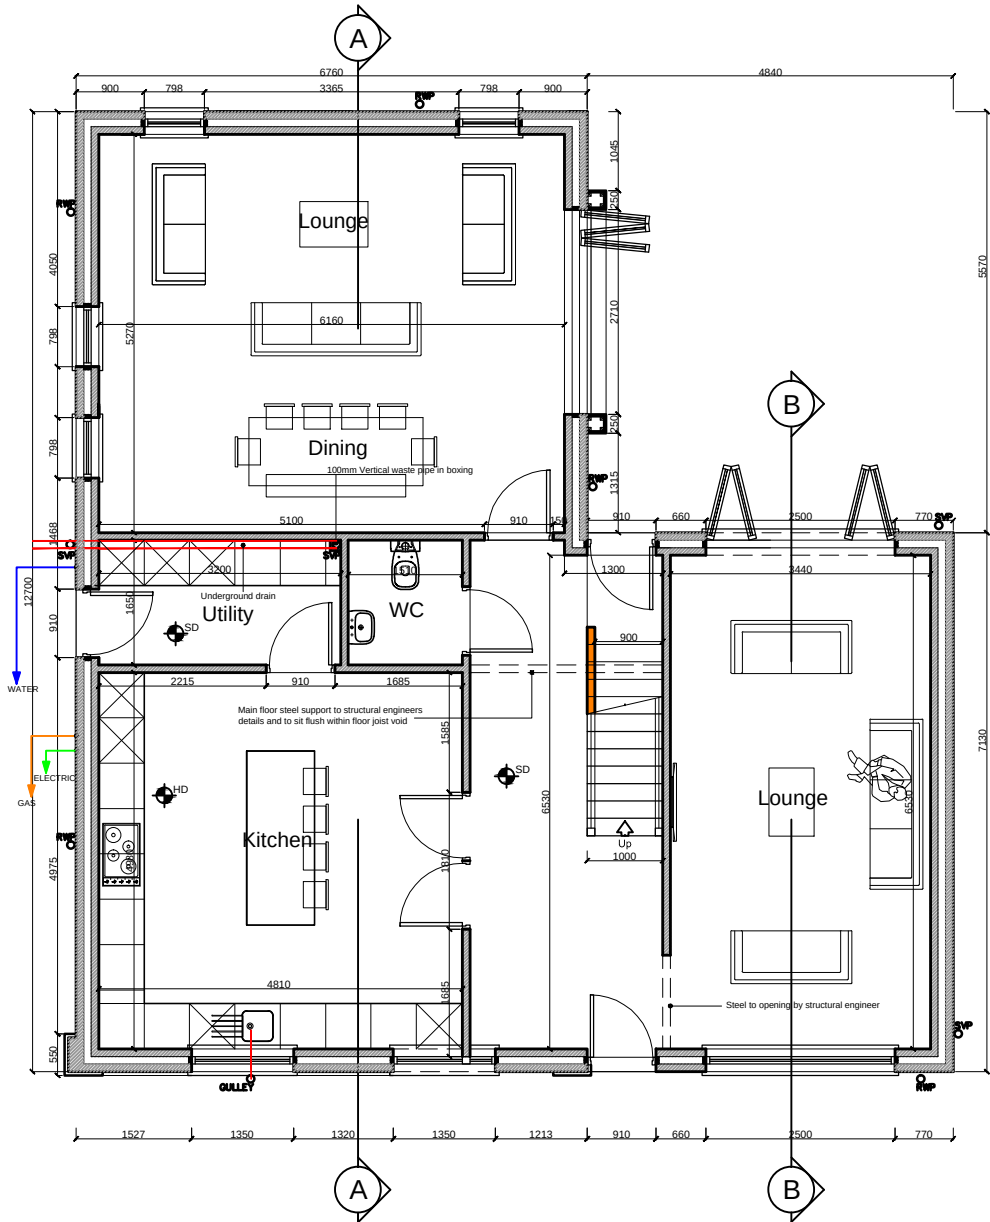

Proposed Ground Floor Plan
Scale 1:100

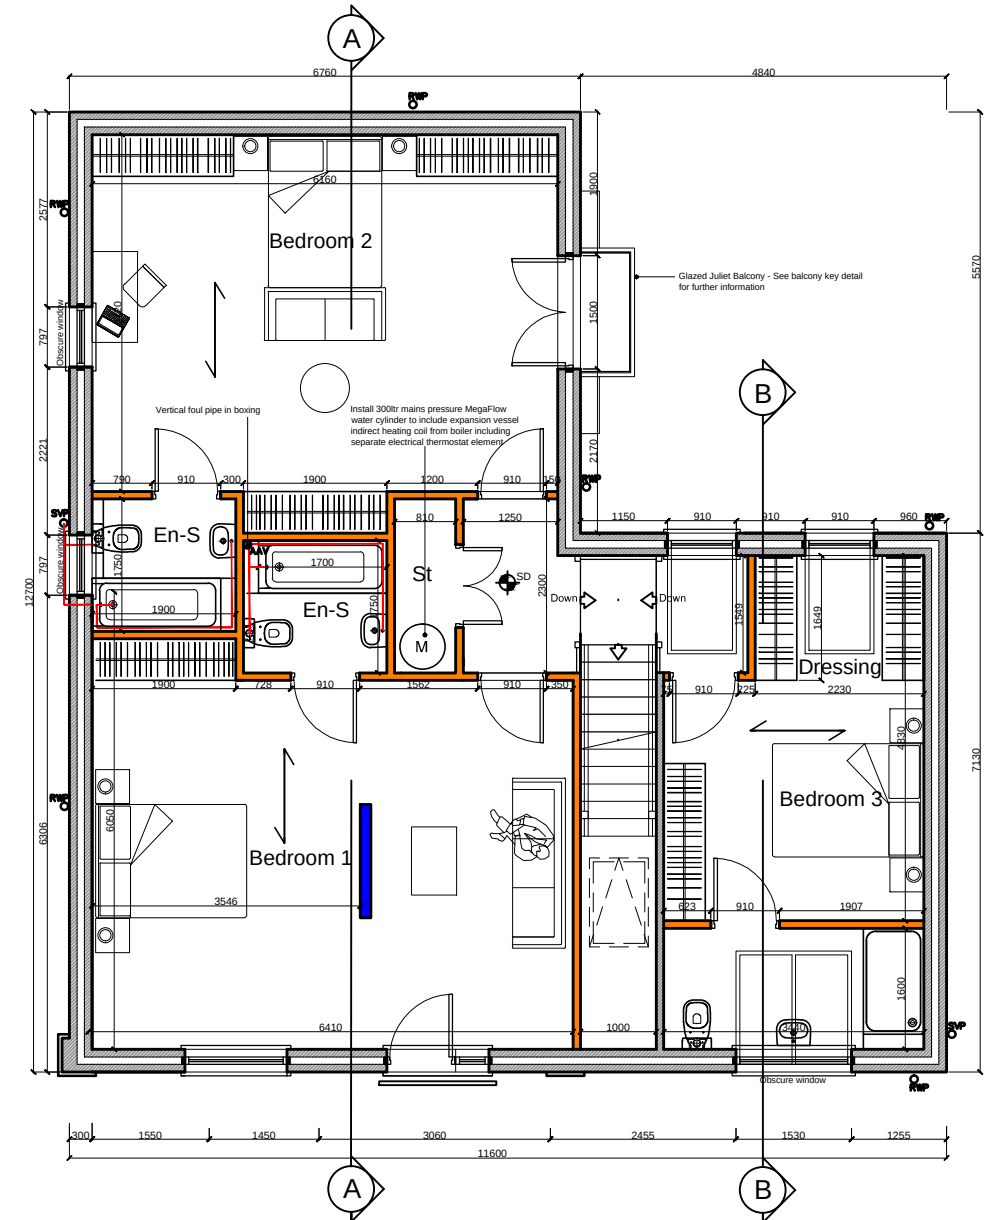


Proposed First Floor Plan
Scale 1:100

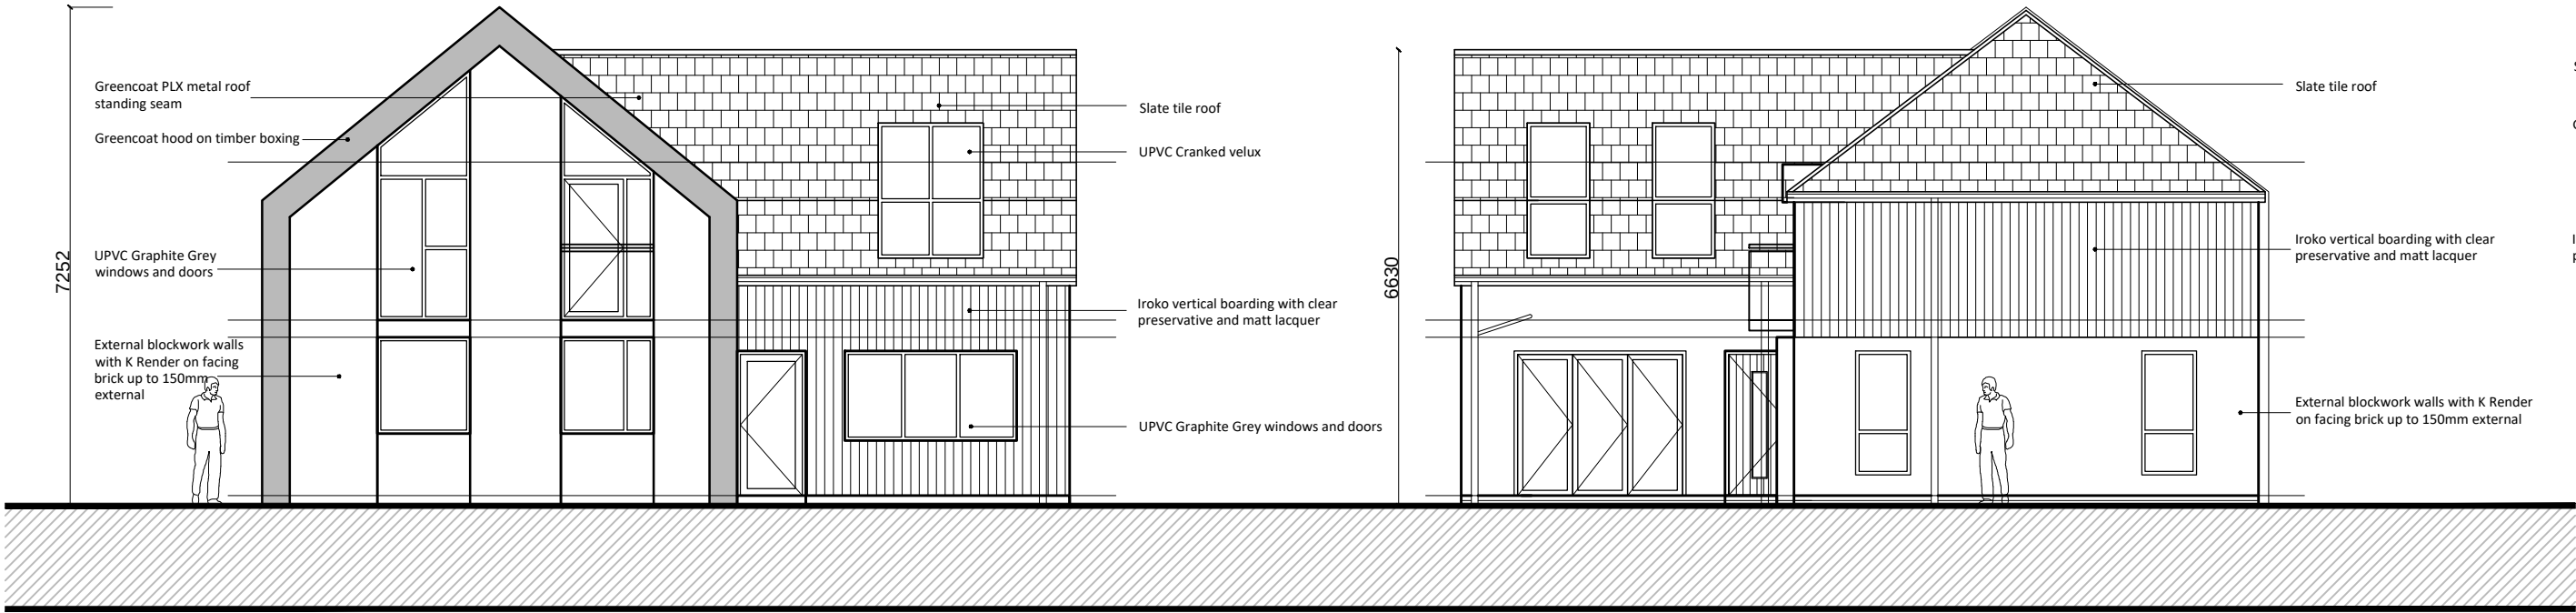

Proposed Front Elevation
Scale 1:100


Proposed Rear Elevation
Scale 1:100

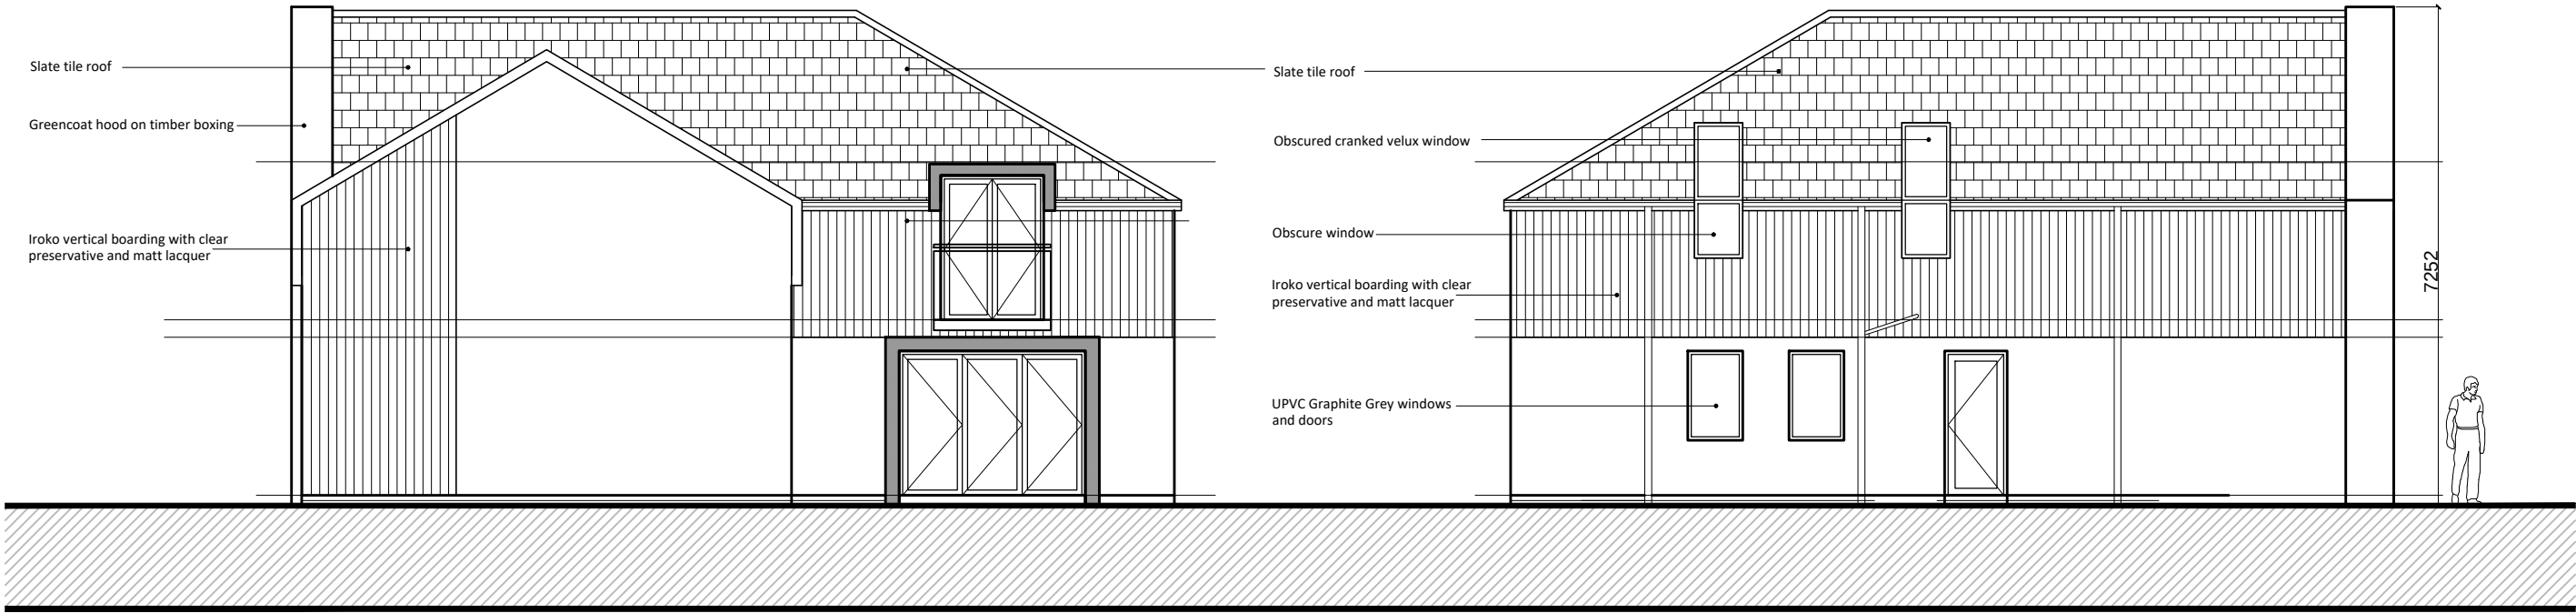

Proposed Side Elevation
Scale 1:100

Proposed Side Elevation
Scale 1:100

SCALE BAR: Scale 1:100

 

Version	Amendment	Drawn & Date	Checked & Date	Approved & Date
McGovern Architectural Design				
Telephone: 07752000678 Email: mkgovern.architecturaldesign@gmail.com				
Internal Project Number: 100				
Client: Mr Linda Marsden				
Project Name: Residential Development on land to rear of 113 Tarbock Road, Huyton, Liverpool				
Drawing Title: Proposed plans/elevations				
Scale SHOWN	Original Size A2	*		
Date APRIL_2022	Drawn MMC	Checked MMC	Approved MMC	Status PLANNING
Drawing Number P_02				Revision *