




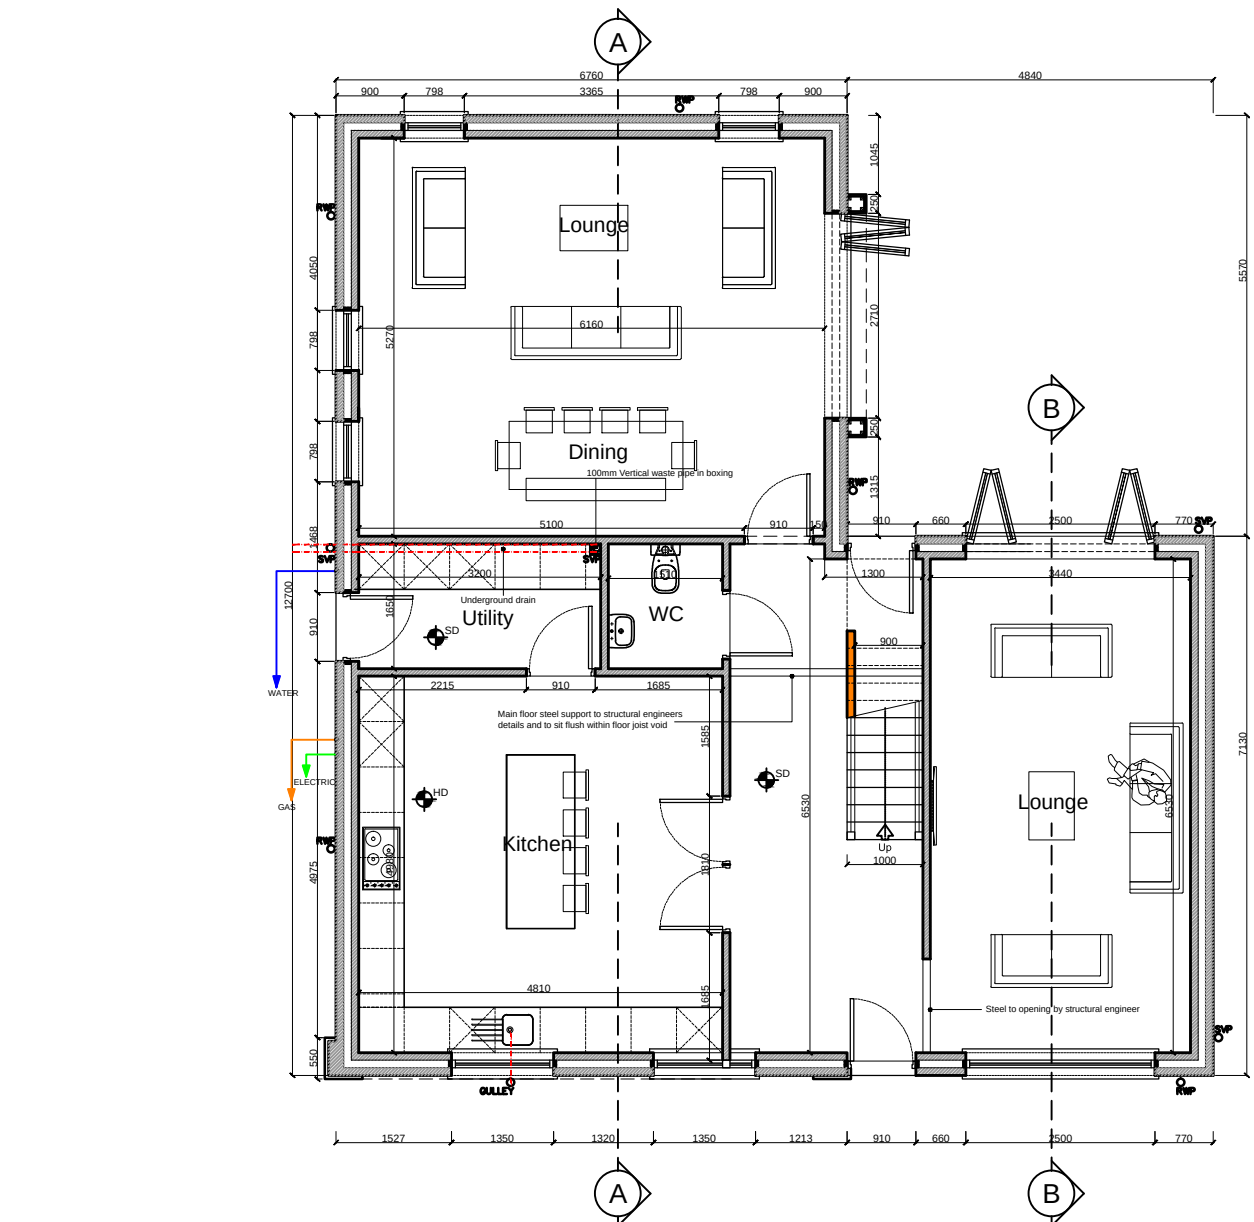

Proposed Ground Floor Plan
Scale 1:100

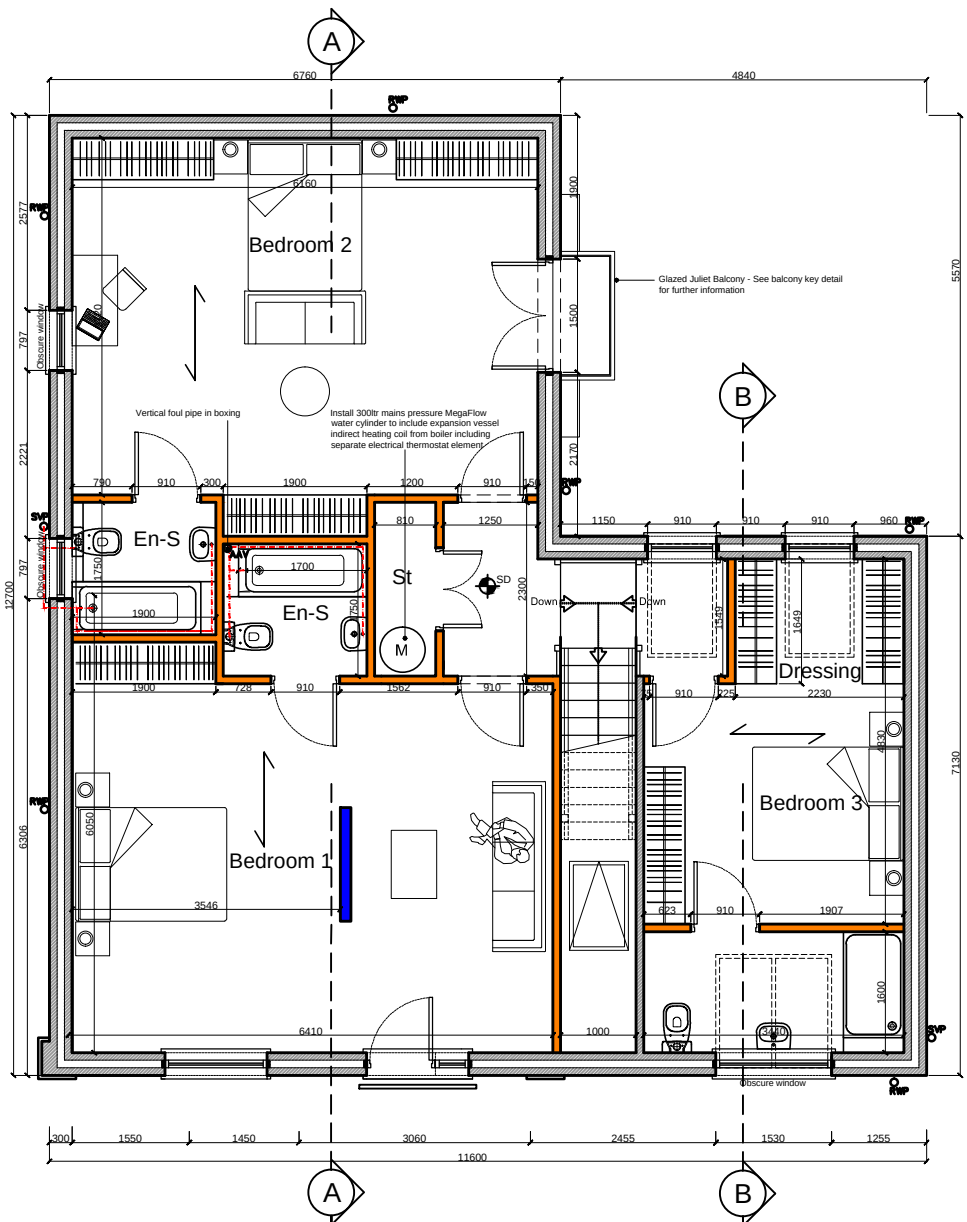


Proposed First Floor Plan
Scale 1:100

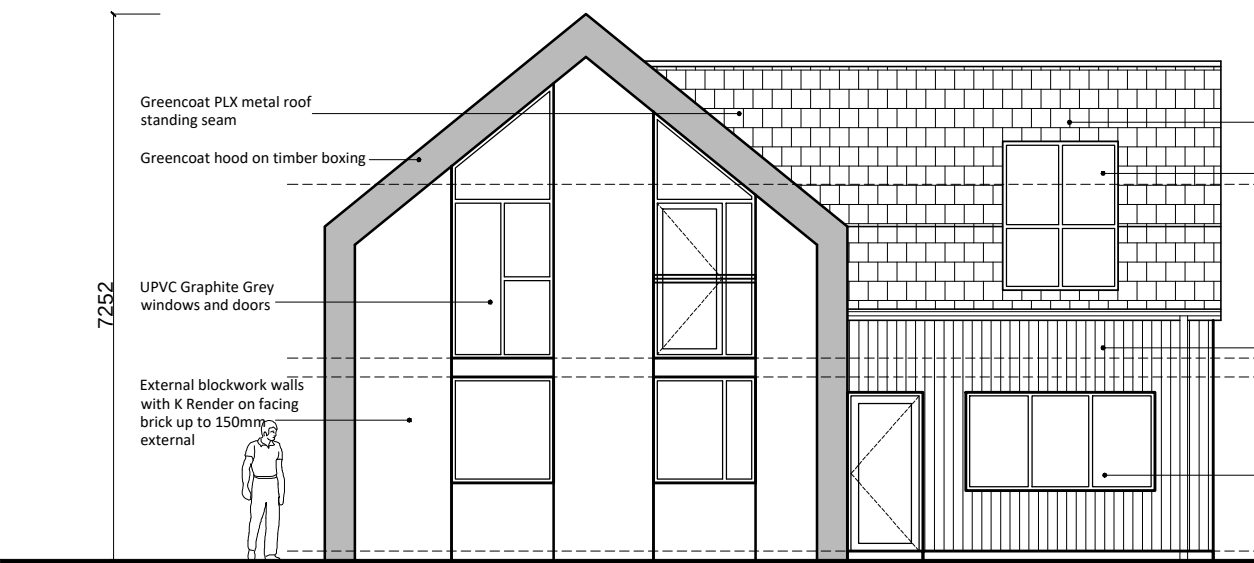


Proposed Front Elevation
Scale 1:100



Proposed Rear Elevation
Scale 1:100

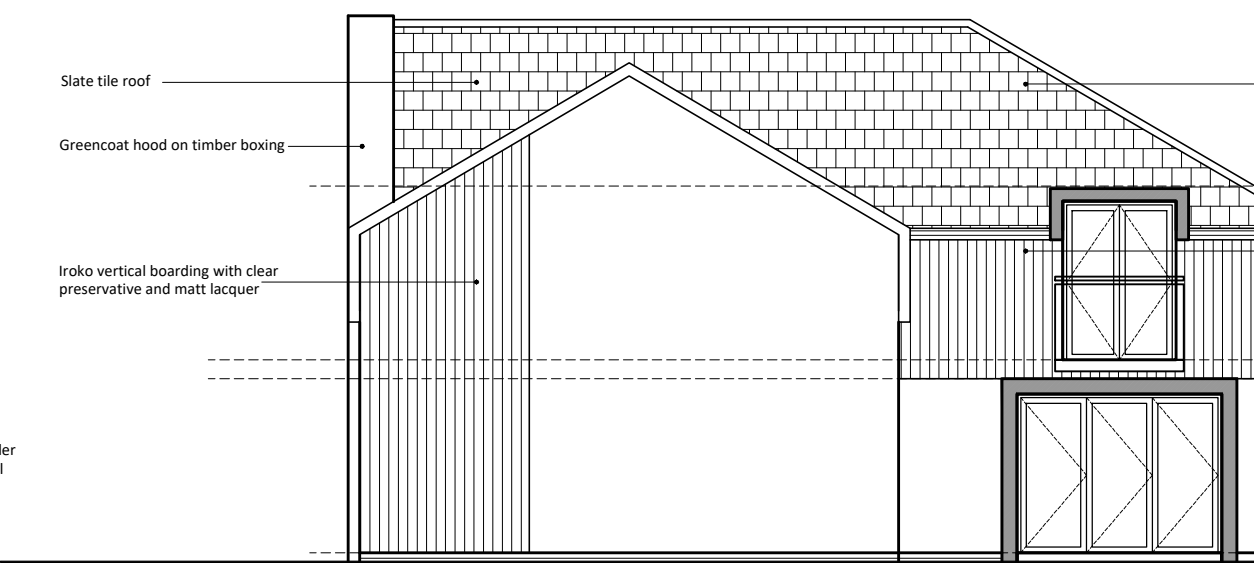


Proposed Side Elevation
Scale 1:100

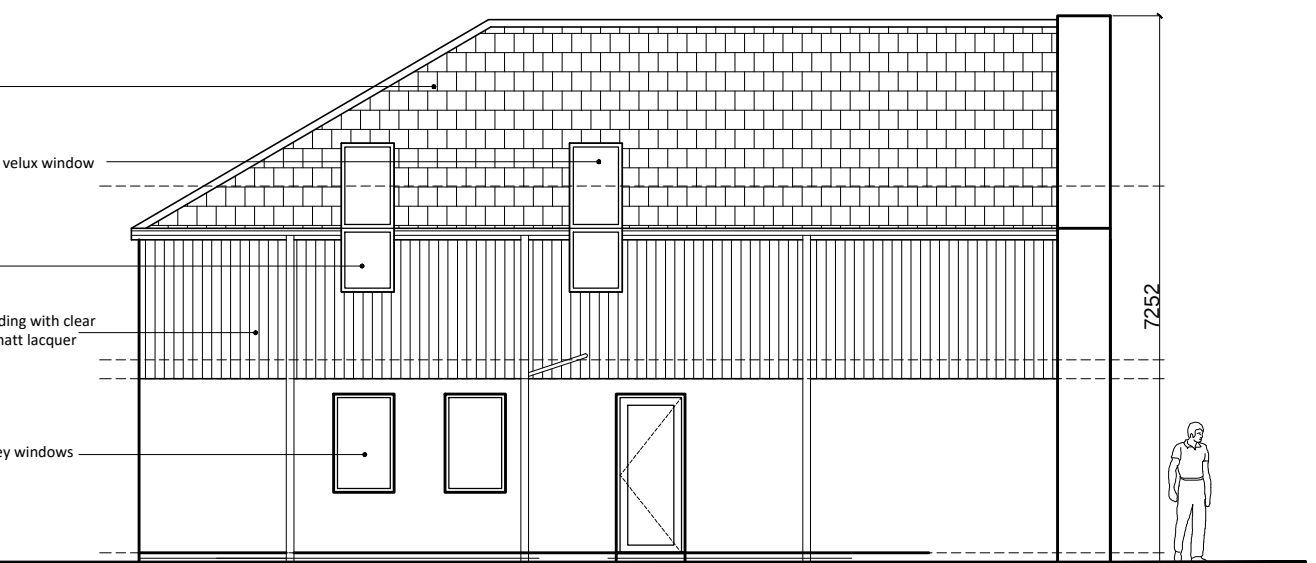

Proposed Side Elevation
Scale 1:100

SCALE BAR: Scale 1:200

 

SCALE BAR: Scale 1:100



NOTES

All dimensions to be checked on site. Figured dimensions to be read in preference to scaled. Drawing author accepts no responsibility for any unauthorised amendments to the drawing and does not permit unauthorised copying of the drawing. This drawing is copyright and remains the property of drawing author unless otherwise agreed.

Version	Amendment	Drawn & Date	Checked & Date	Approved & Date
---------	-----------	--------------	----------------	-----------------

McGovern Architectural Design

Telephone: 0773288078
Email: mvgovernarchitecturaldesign@gmail.com

Internal Project Number:
100

Client:
Miss Linda Marsden

Project Name:
Residential Development on land to rear of
113 Tarbock Road, Hayton, Liverpool

Drawing Title:
Proposed Plans & Site Plan

Scale	Original Size	*
-------	---------------	---

SHOWN	A2	*
-------	----	---

Date	Drawn	Checked	Approved
------	-------	---------	----------

JULY_2022	MMC	MMC	*
-----------	-----	-----	---

Drawing Number	Status
----------------	--------

P_04	PLANNING
------	----------

Revision	*
----------	---