


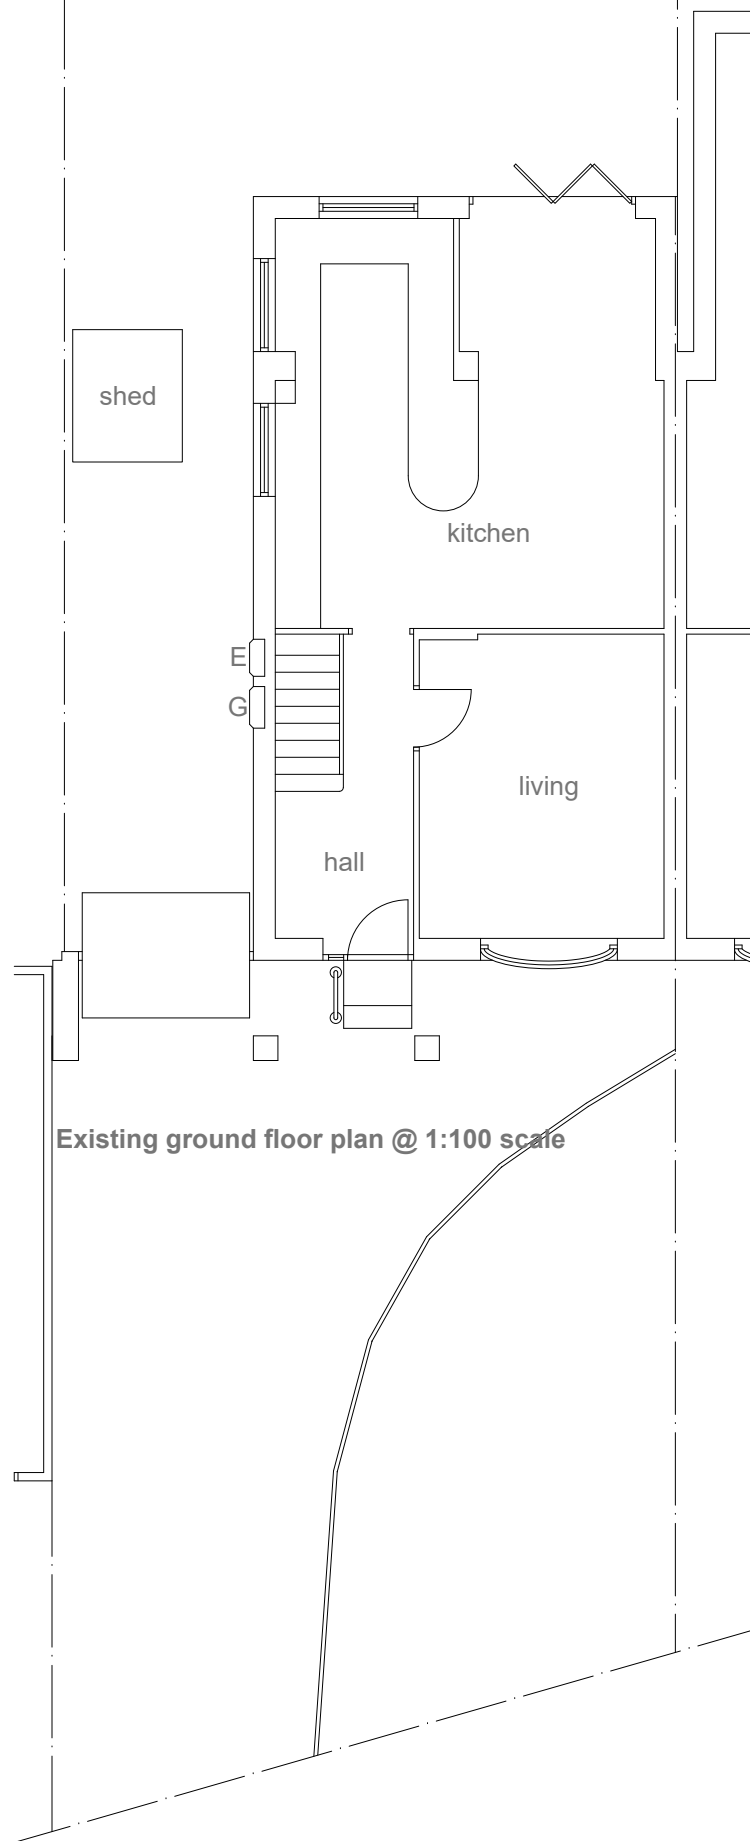



Existing ground floor plan @ 1:100 scale




Existing front elevation @ 1:100 scale




Existing rear elevation @ 1:100 scale

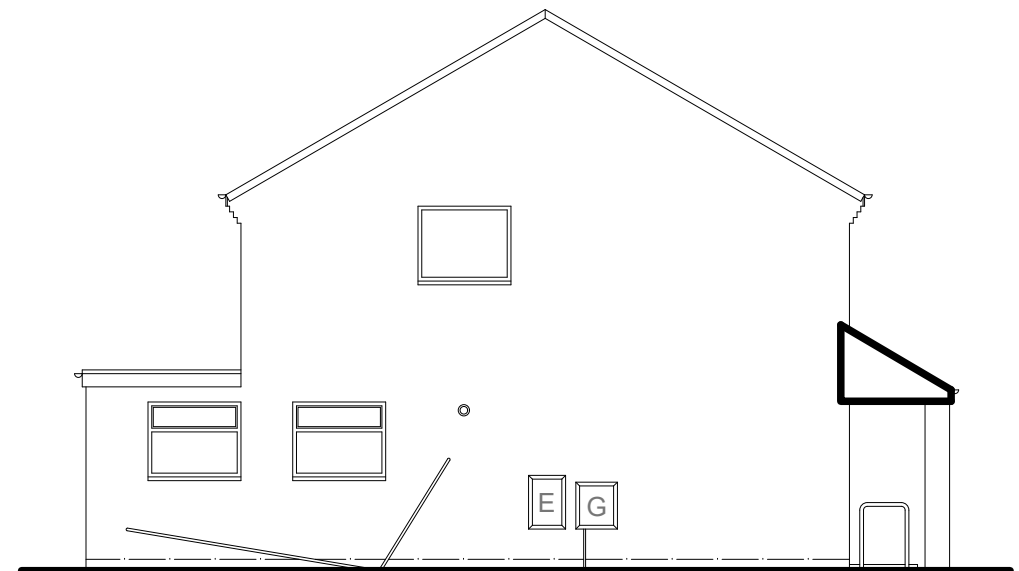 

Existing side (nw) elevation @ 1:100 scale

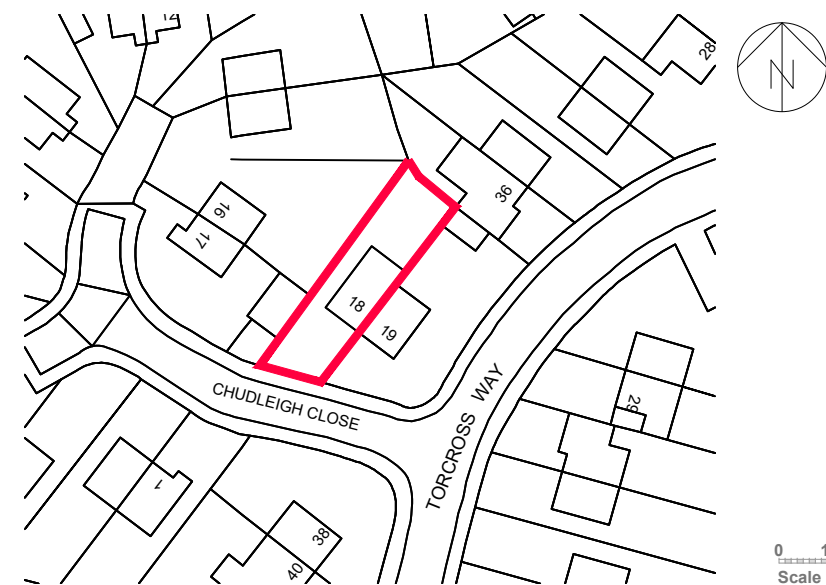

Location Plan @ 1:1250 scale

 

Project:

PROPOSED SINGLE STOREY SIDE
SHOWER ROOM EXTENSION

at:

18 CHUDLEIGH CLOSE
HALEWOOD, L26 7AB

for:

MR GERARD PARKER

EXISTING LAYOUT & LOCATION PLAN

Scale:

1:100 & 1:1250

Date:

December 2025

Drawing Number:

2021010-01

Revision:

A