



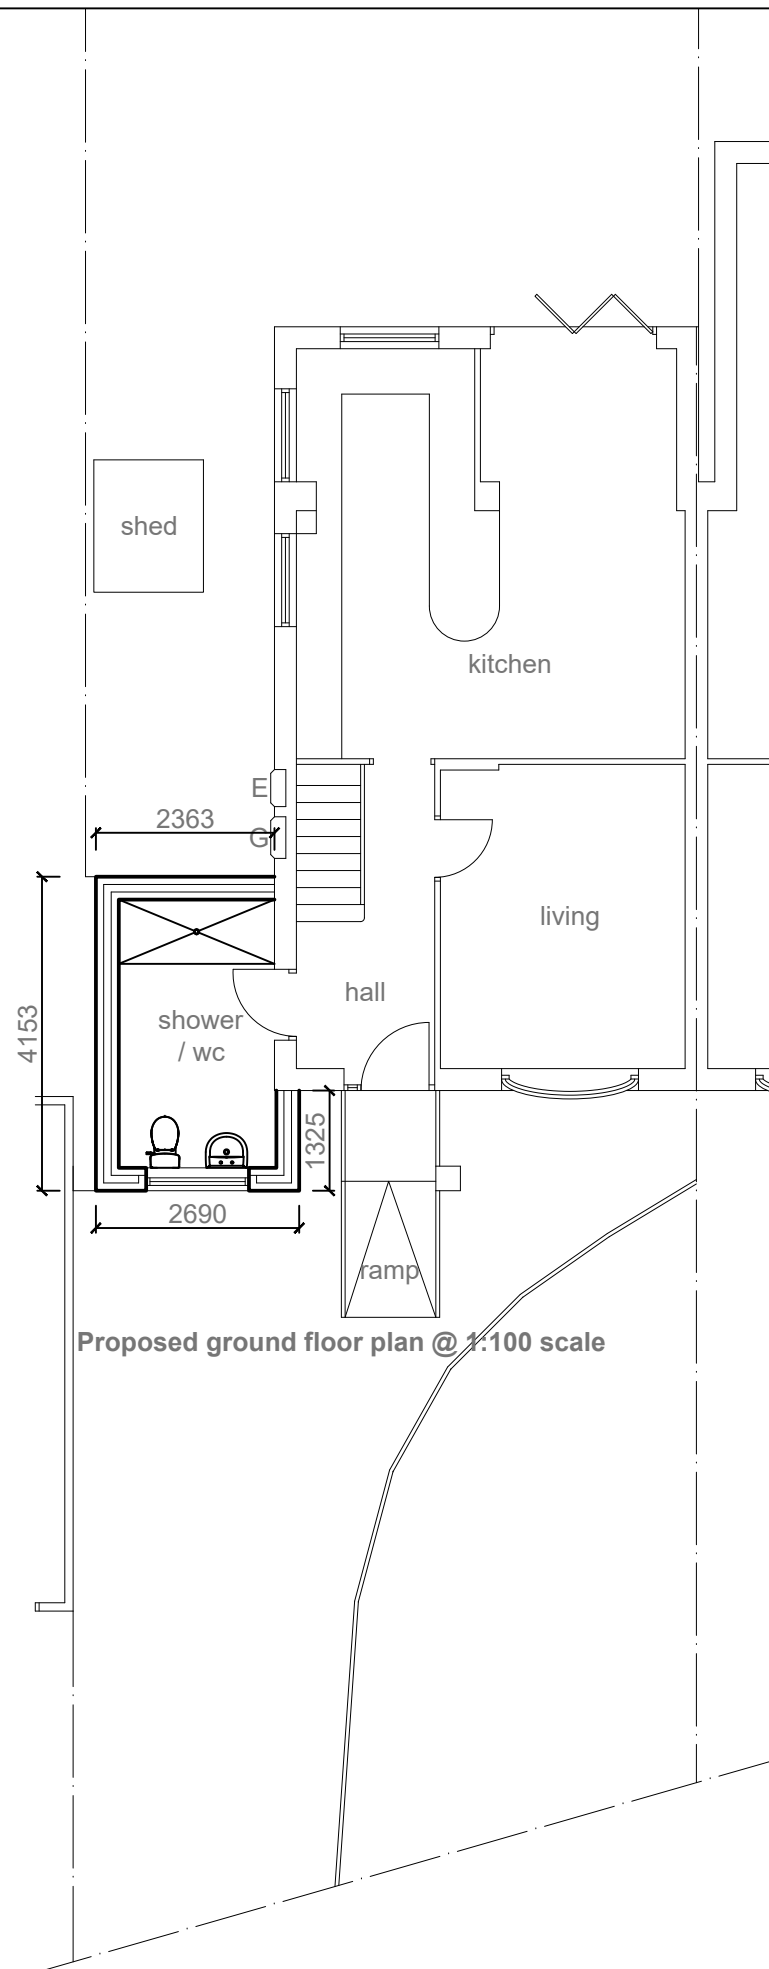


Proposed ground floor plan @ 1:100 scale




Proposed front elevation @ 1:100 scale

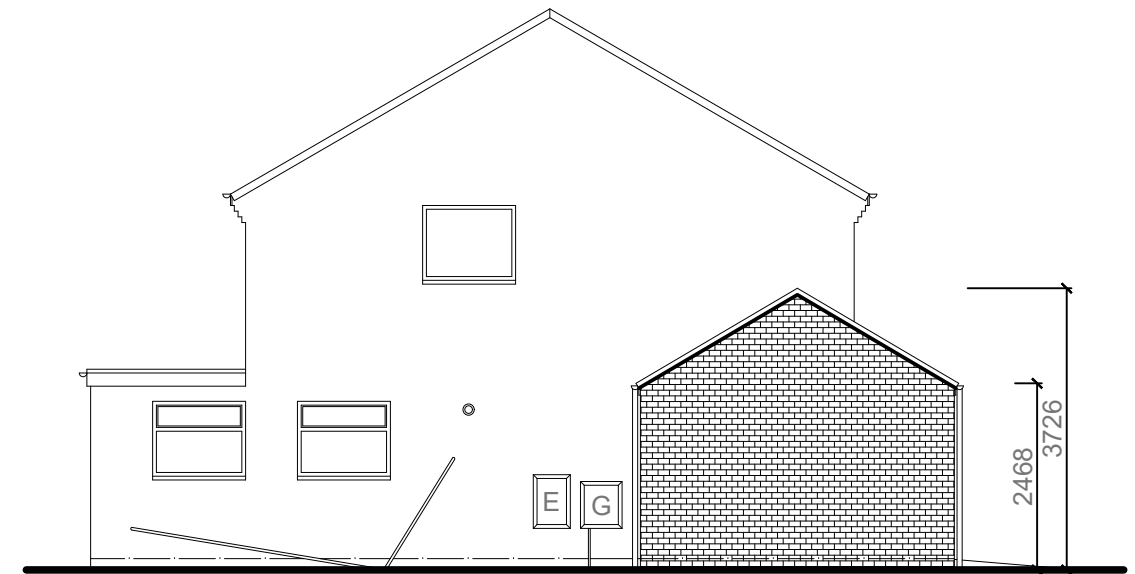




Proposed side (nw) elevation @ 1:100 scale

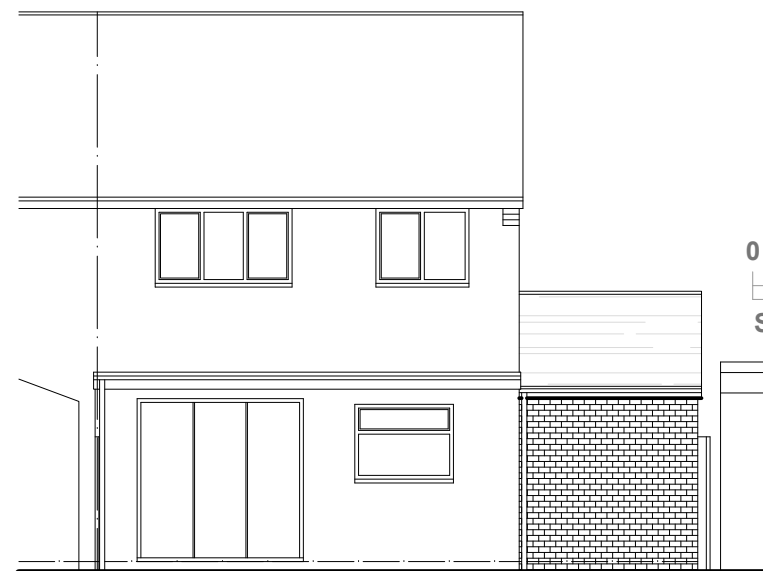

Proposed rear elevation @ 1:100 scale

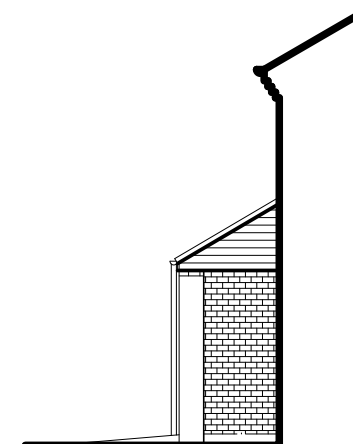

Proposed side (se) elevation @ 1:100 scale

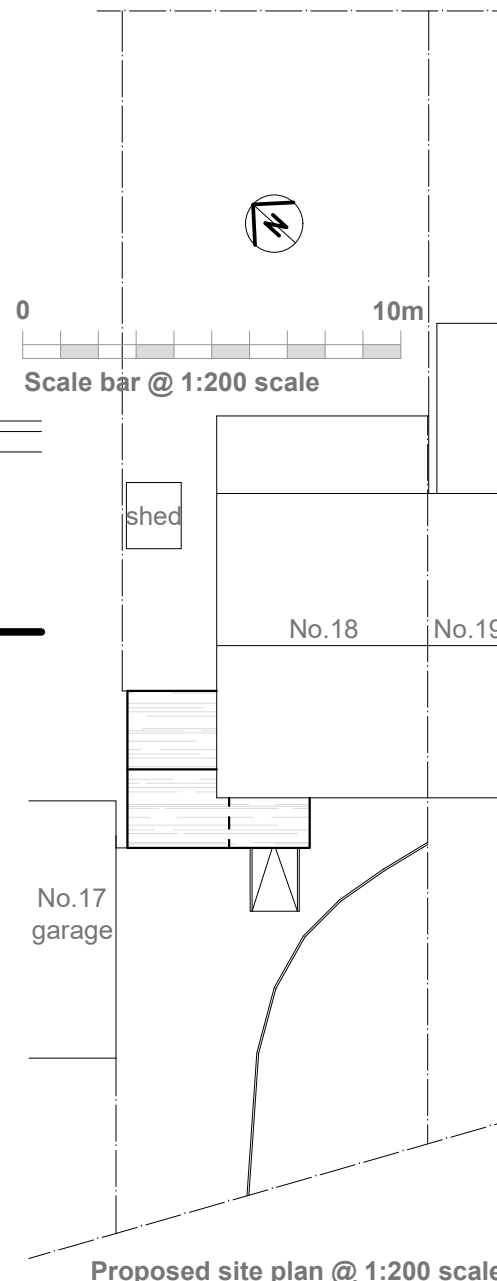  

EXTERNAL SPECIFICATION

Roof:
Smooth Red Marley Double Roman (osa) interlocking roof tiles to new extension roof as shown hatched to match existing main roof.

Walls:
Facing brickwork to match existing. Mortar colour to match existing.

Facias:
White PVCu to match existing main house.

Rainwater goods:
White PVCu gutters and rainwater pipes.

Window:
White PVCu frames with obscure double glazing to match pattern of main house.

Project:

**PROPOSED SINGLE STOREY SIDE
SHOWER ROOM EXTENSION**
at:
18 CHUDLEIGH CLOSE
HALEWOOD, L26 7AB
for:
MR GERARD PARKER

PROPOSED LAYOUT & SITE PLAN

Scale: 1:100 & 1:200 Date: March 2026

Drawing Number: 2021010-02 Revision: A