


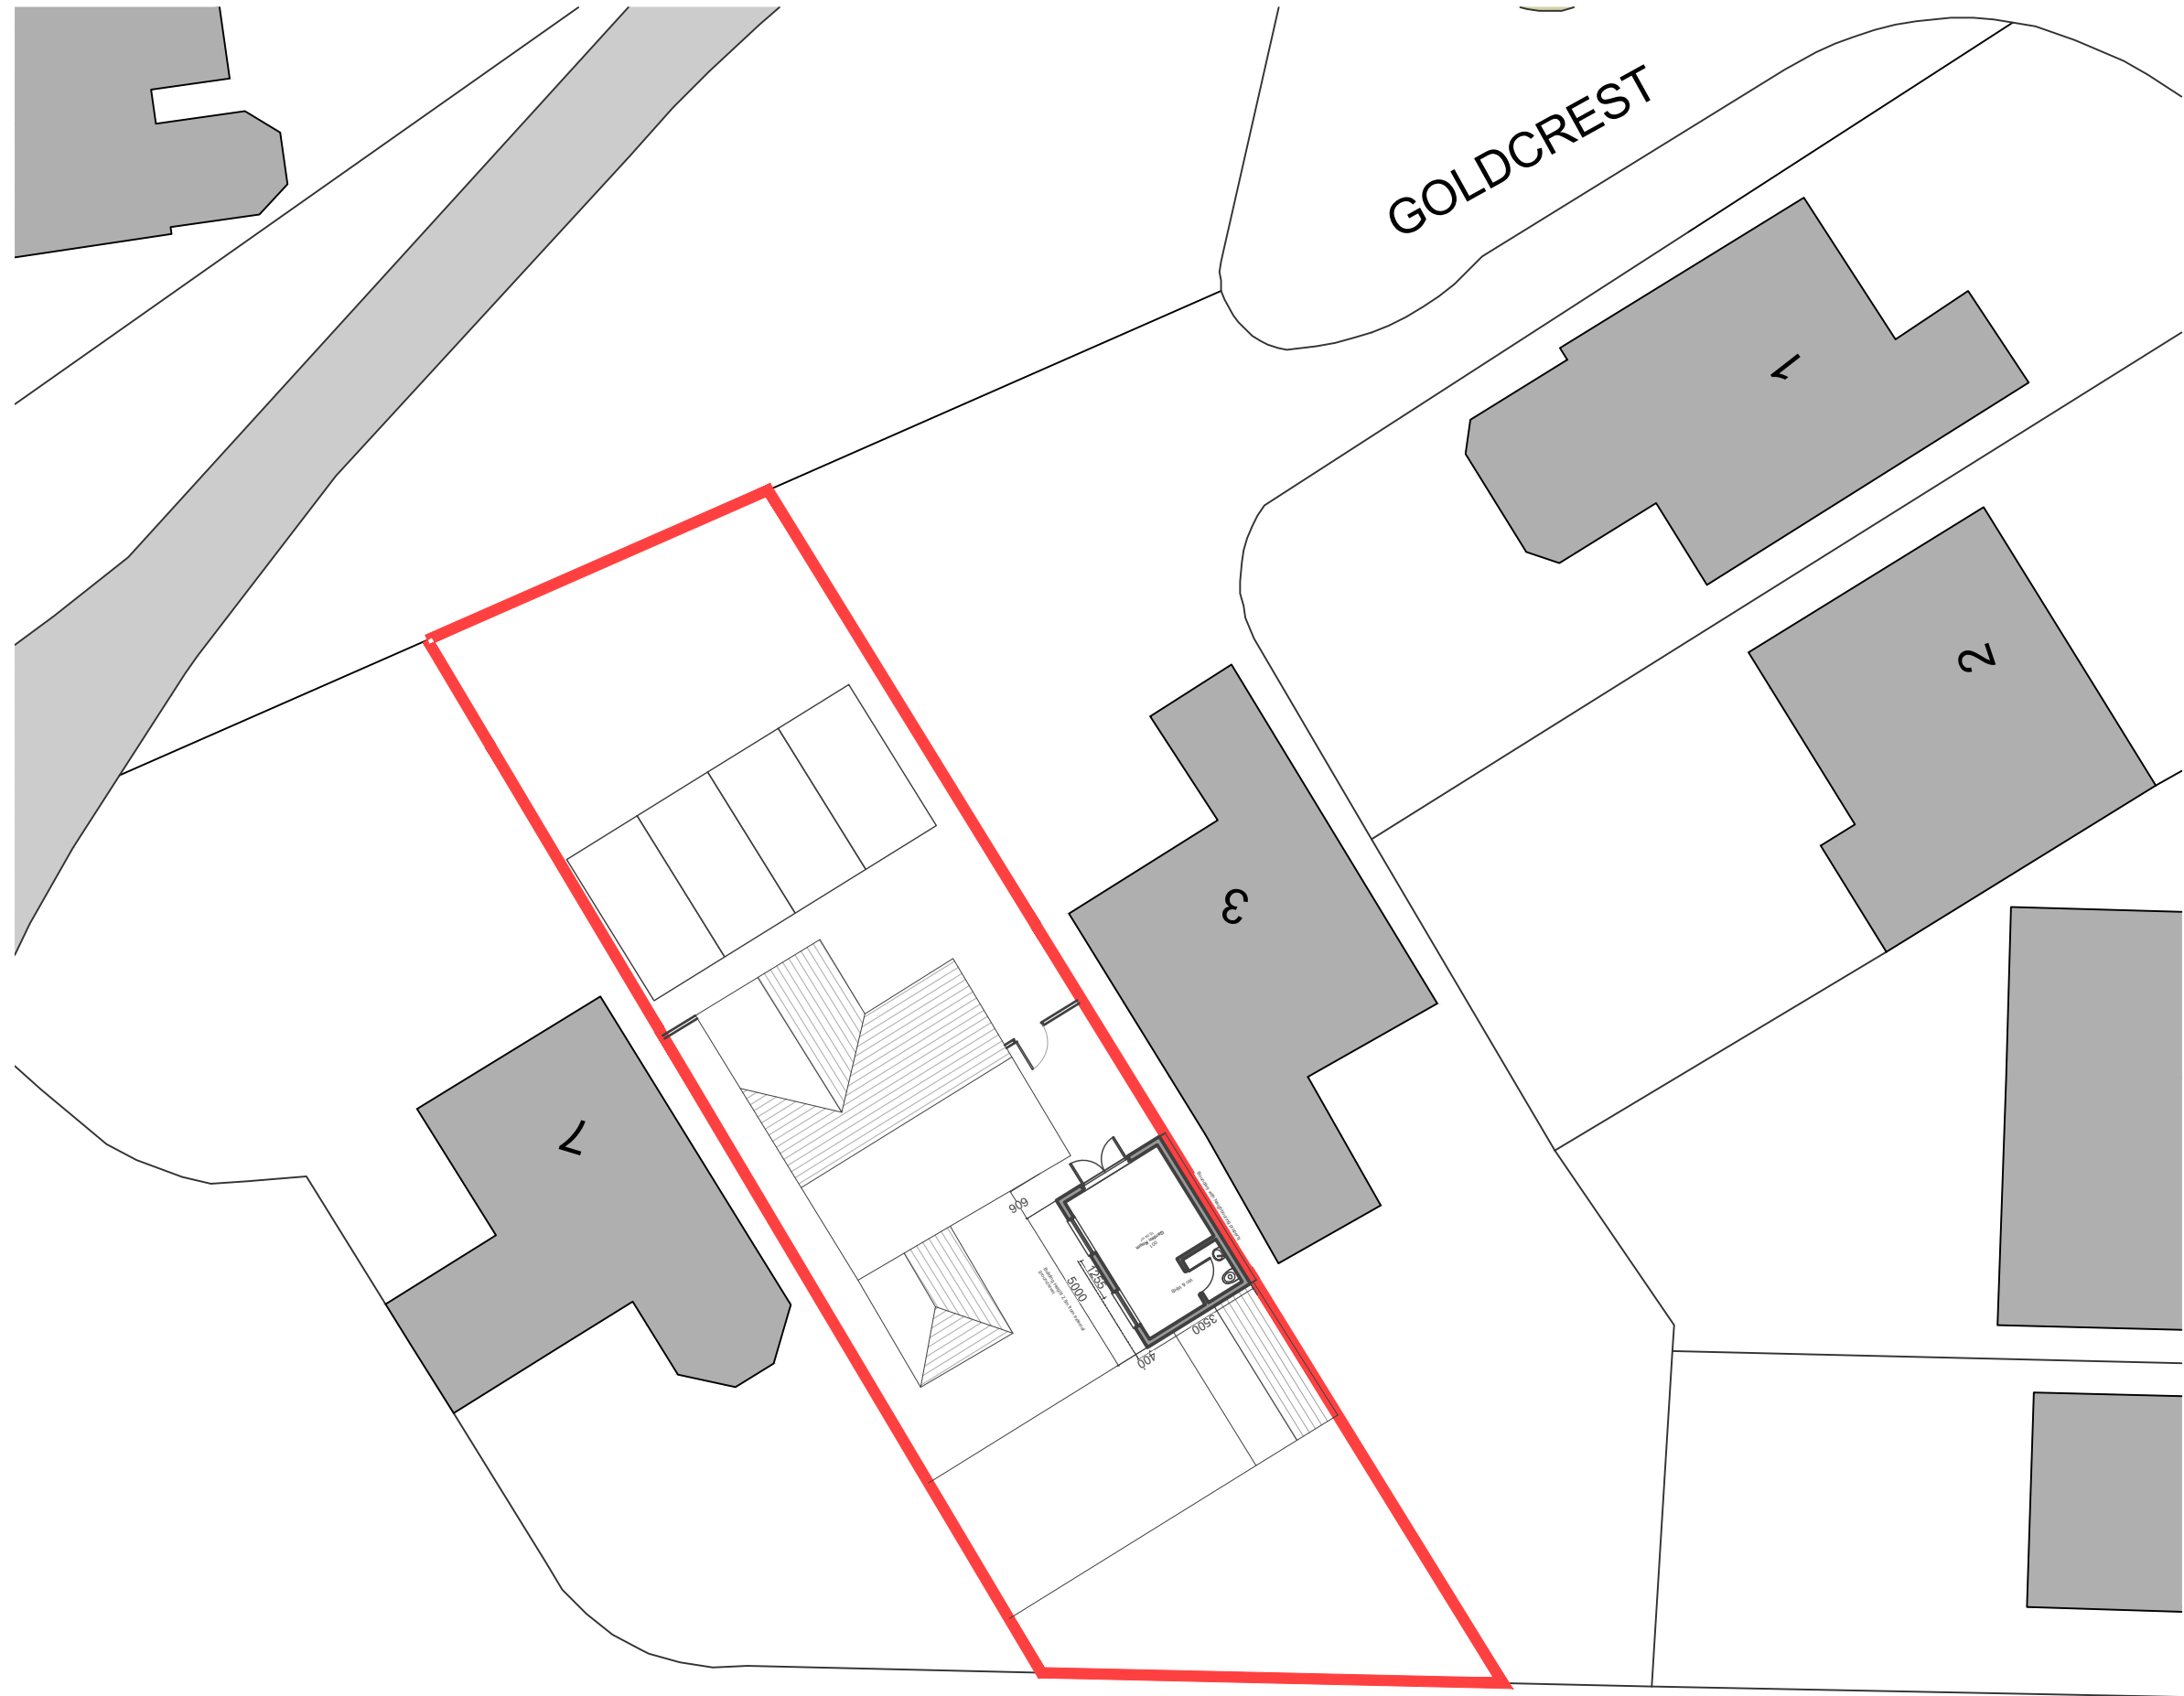

GOLDCREST

Notes


Jennings Design Associates take no responsibility for any dimensions obtained by scaling from this drawing. If no dimension is shown the recipient must ascertain the dimension specifically from the Architect or by site measurement. Supplying this drawing in digital form is solely for convenience and no reliance may be placed on digital data. All data must be checked against hard copy. Dimensions must be checked on site. Any discrepancies must be reported to the Architect immediately. This drawing is copyright of Jennings Design Associates



P02	Planning Issue	20.03.23	ABH	KOR
P01	Initial Issue	14.03.23	ABH	KOR
Rev	Description	Date	By	Chk

jda architects
 info@jda-architects.com
 www.jda-architects.com
 manchester: 0161 336 5011
 liverpool: 0151 665 0112

Project Details:					
1342 - 5 Goldcrest Mews					
Client:					
Deborah Winder					
Drawing Status:				Status/Suitability Code:	
Stage 3 Planning				S2	
Scale:	@ Original Size	Date:	Drawn By:	Checked By:	
1:200	A3	March 2023	ABH	KOR	
Project Code	Originator	Vol/Sys	Level	Type	Scale
1342-JDA-ZZ-XX-DR-A-0002					
Description					Rev
Proposed Site Plan					P02

 

Z:\1342 - Goldcrest Mews - Halewood\Drawings\Live\plans\1342-JDA-ZZ-XX-DR-A-0002 Site Plan-P01.dwg