


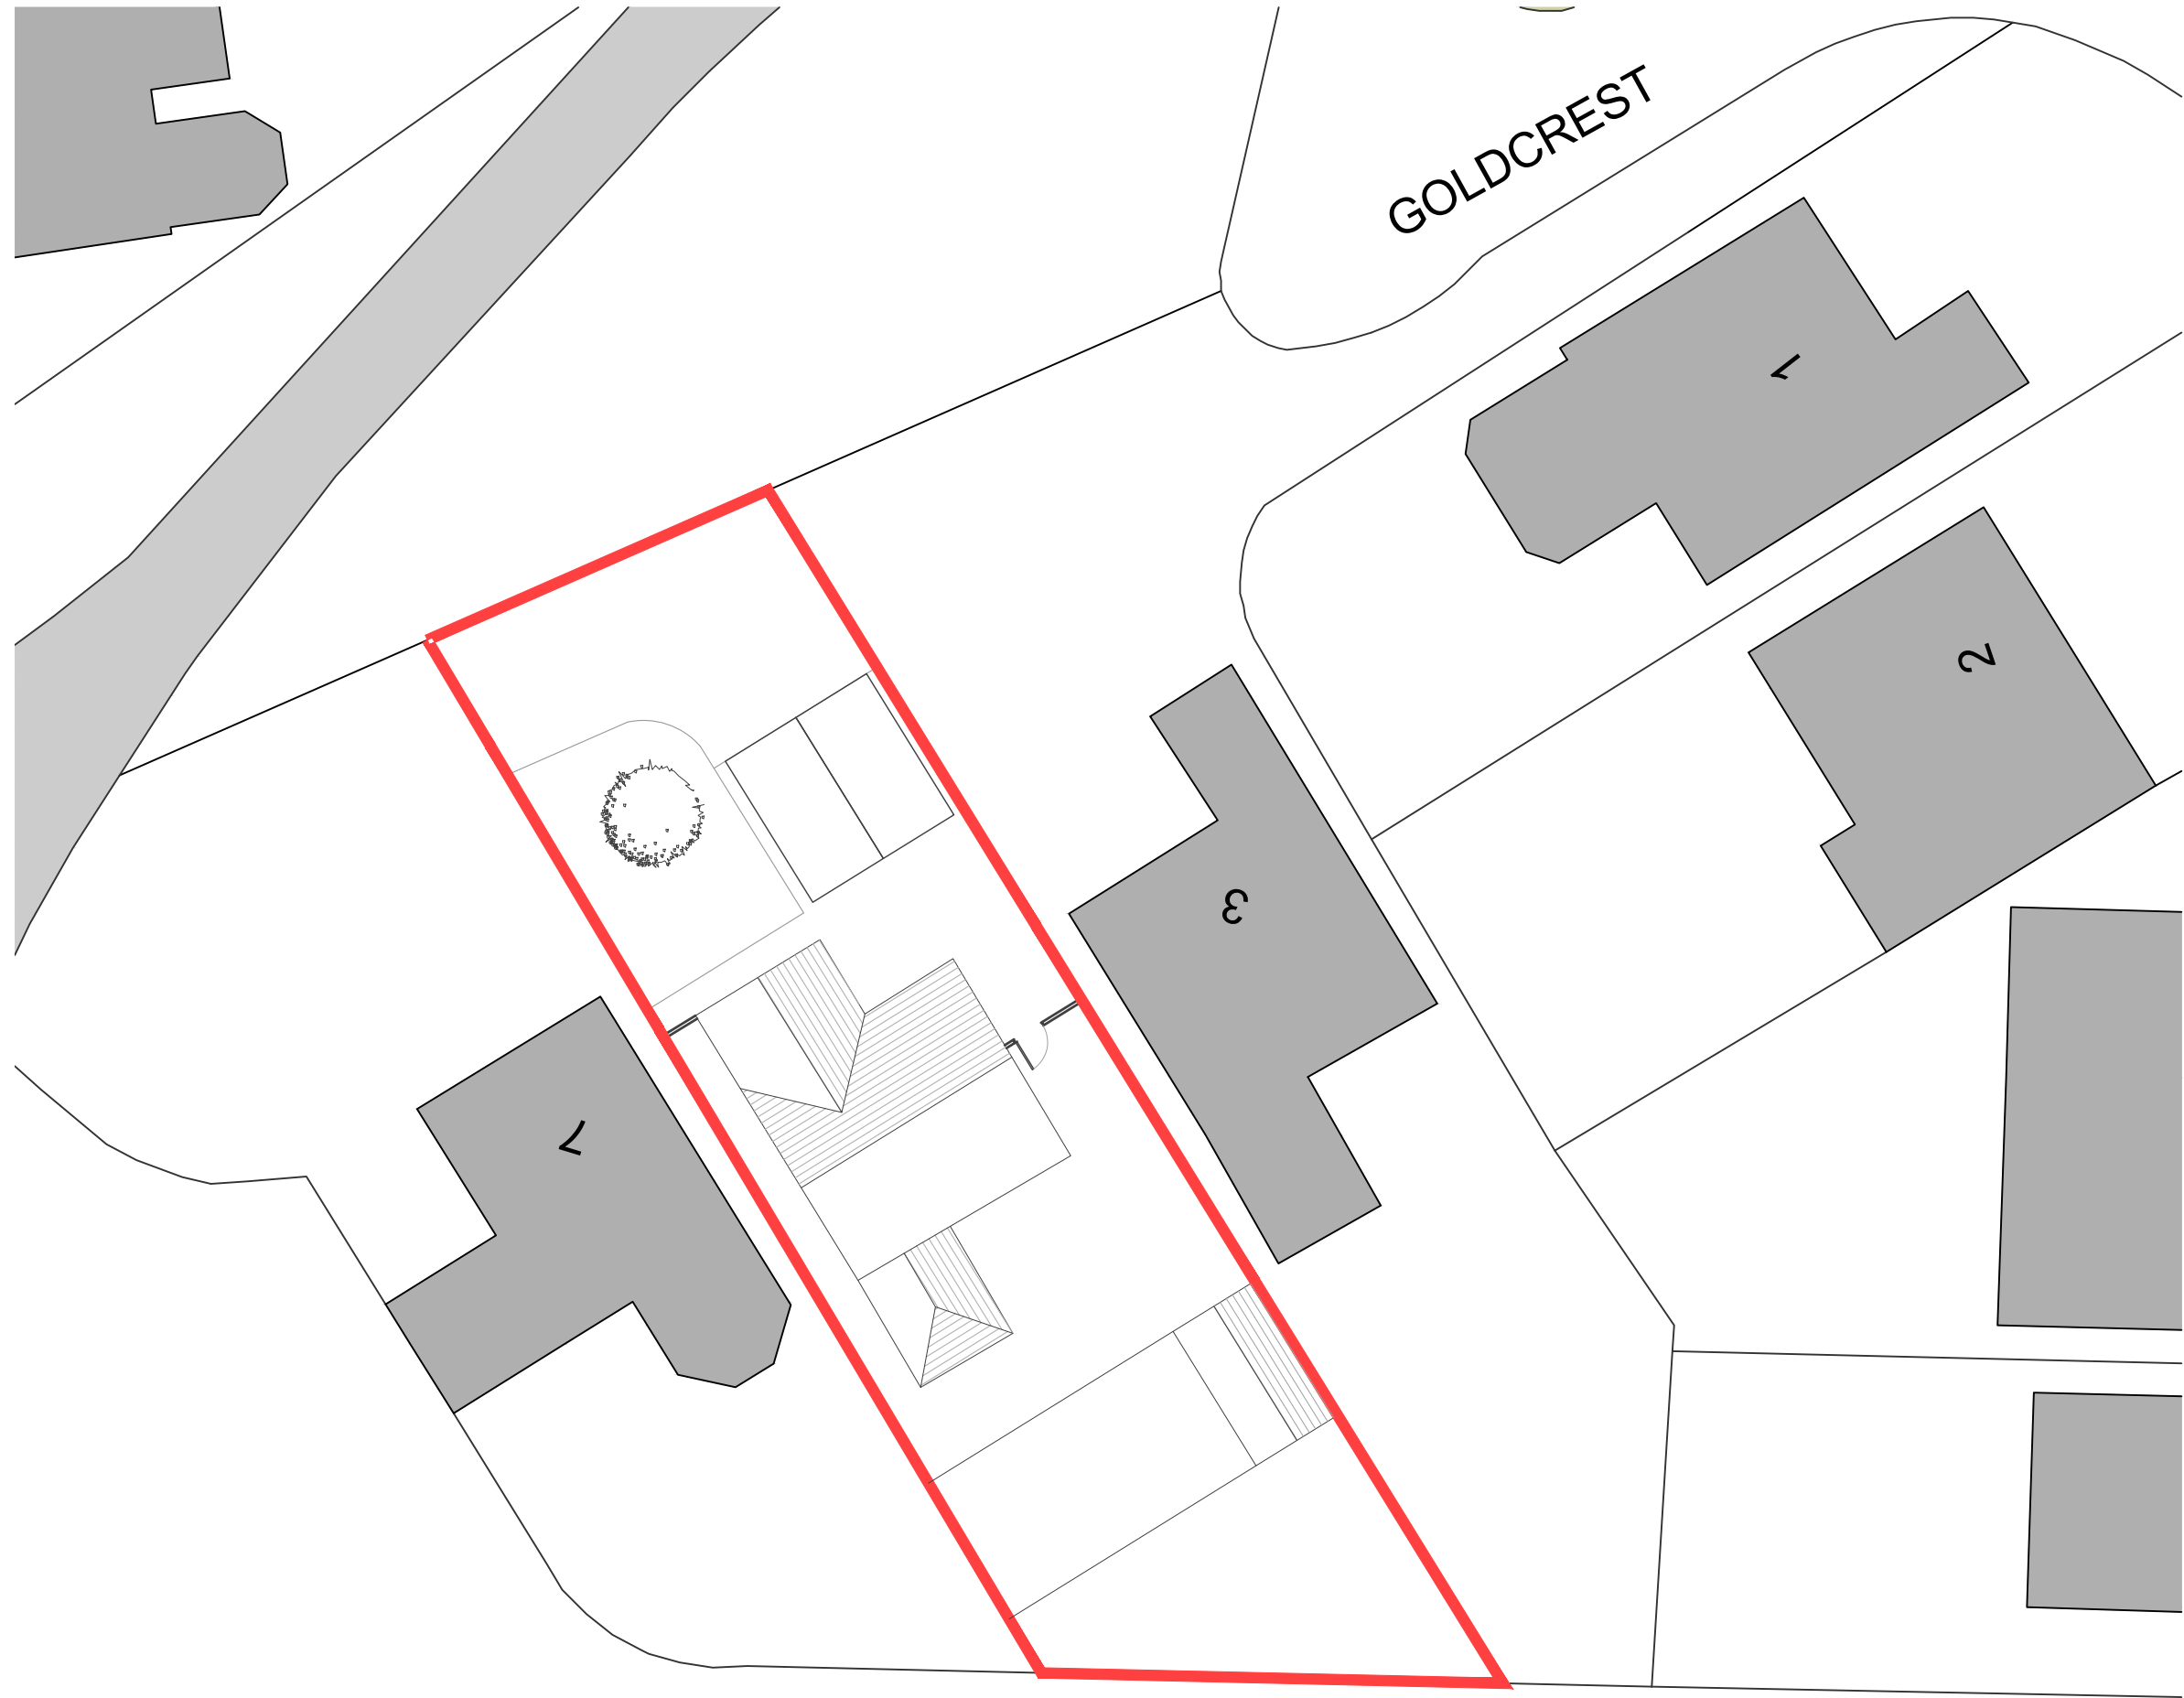

GOLDCREST

Notes

Jennings Design Associates take no responsibility for any dimensions obtained by scaling from this drawing. If no dimension is shown the recipient must ascertain the dimension specifically from the Architect or by site measurement. Supplying this drawing in digital form is solely for convenience and no reliance may be placed on digital data. All data must be checked against hard copy. Dimensions must be checked on site. Any discrepancies must be reported to the Architect immediately. This drawing is copyright of Jennings Design Associates



P01	Planning Issue	20.03.23	ABH	KOR
Rev	Description	Date	By	Chk



j d a architects
info@jda-architects.com
www.jda-architects.com
manchester: 0161 336 5011
liverpool: 0151 665 0112

Project Details: 1342 - 5 Goldcrest Mews					
Client: Deborah Winder					
Drawing Status: Stage 3 Planning				Status/Suitability Code: S2	
Scale: 1:200	@ Original Size A3	Date: March 2023	Drawn By: ABH	Checked By: KOR	
Project Code	Originator	Vol/Sys	Level	Type	Scale
1342-JDA-ZZ-XX-DR-A-0003					
Description: Existing Site Plan					Rev: P01



Z:\1342 - Goldcrest Mews - Halewood\Drawings\Live\plans\1342-JDA-ZZ-XX-DR-A-0003 Existing Site Plan-P01.dwg