



COPYRIGHT: The copyright of this drawing is vested in Lawrenson Associates Ltd. It shall not be used without permission for any purpose. DO NOT SCALE FROM THIS DRAWING FOR CONSTRUCTION PURPOSES - WORK TO FIGURED DIMENSIONS ONLY. ALL DIMENSIONS ARE IN MILLIMETRES UNLESS STATED OTHERWISE.



NOTES

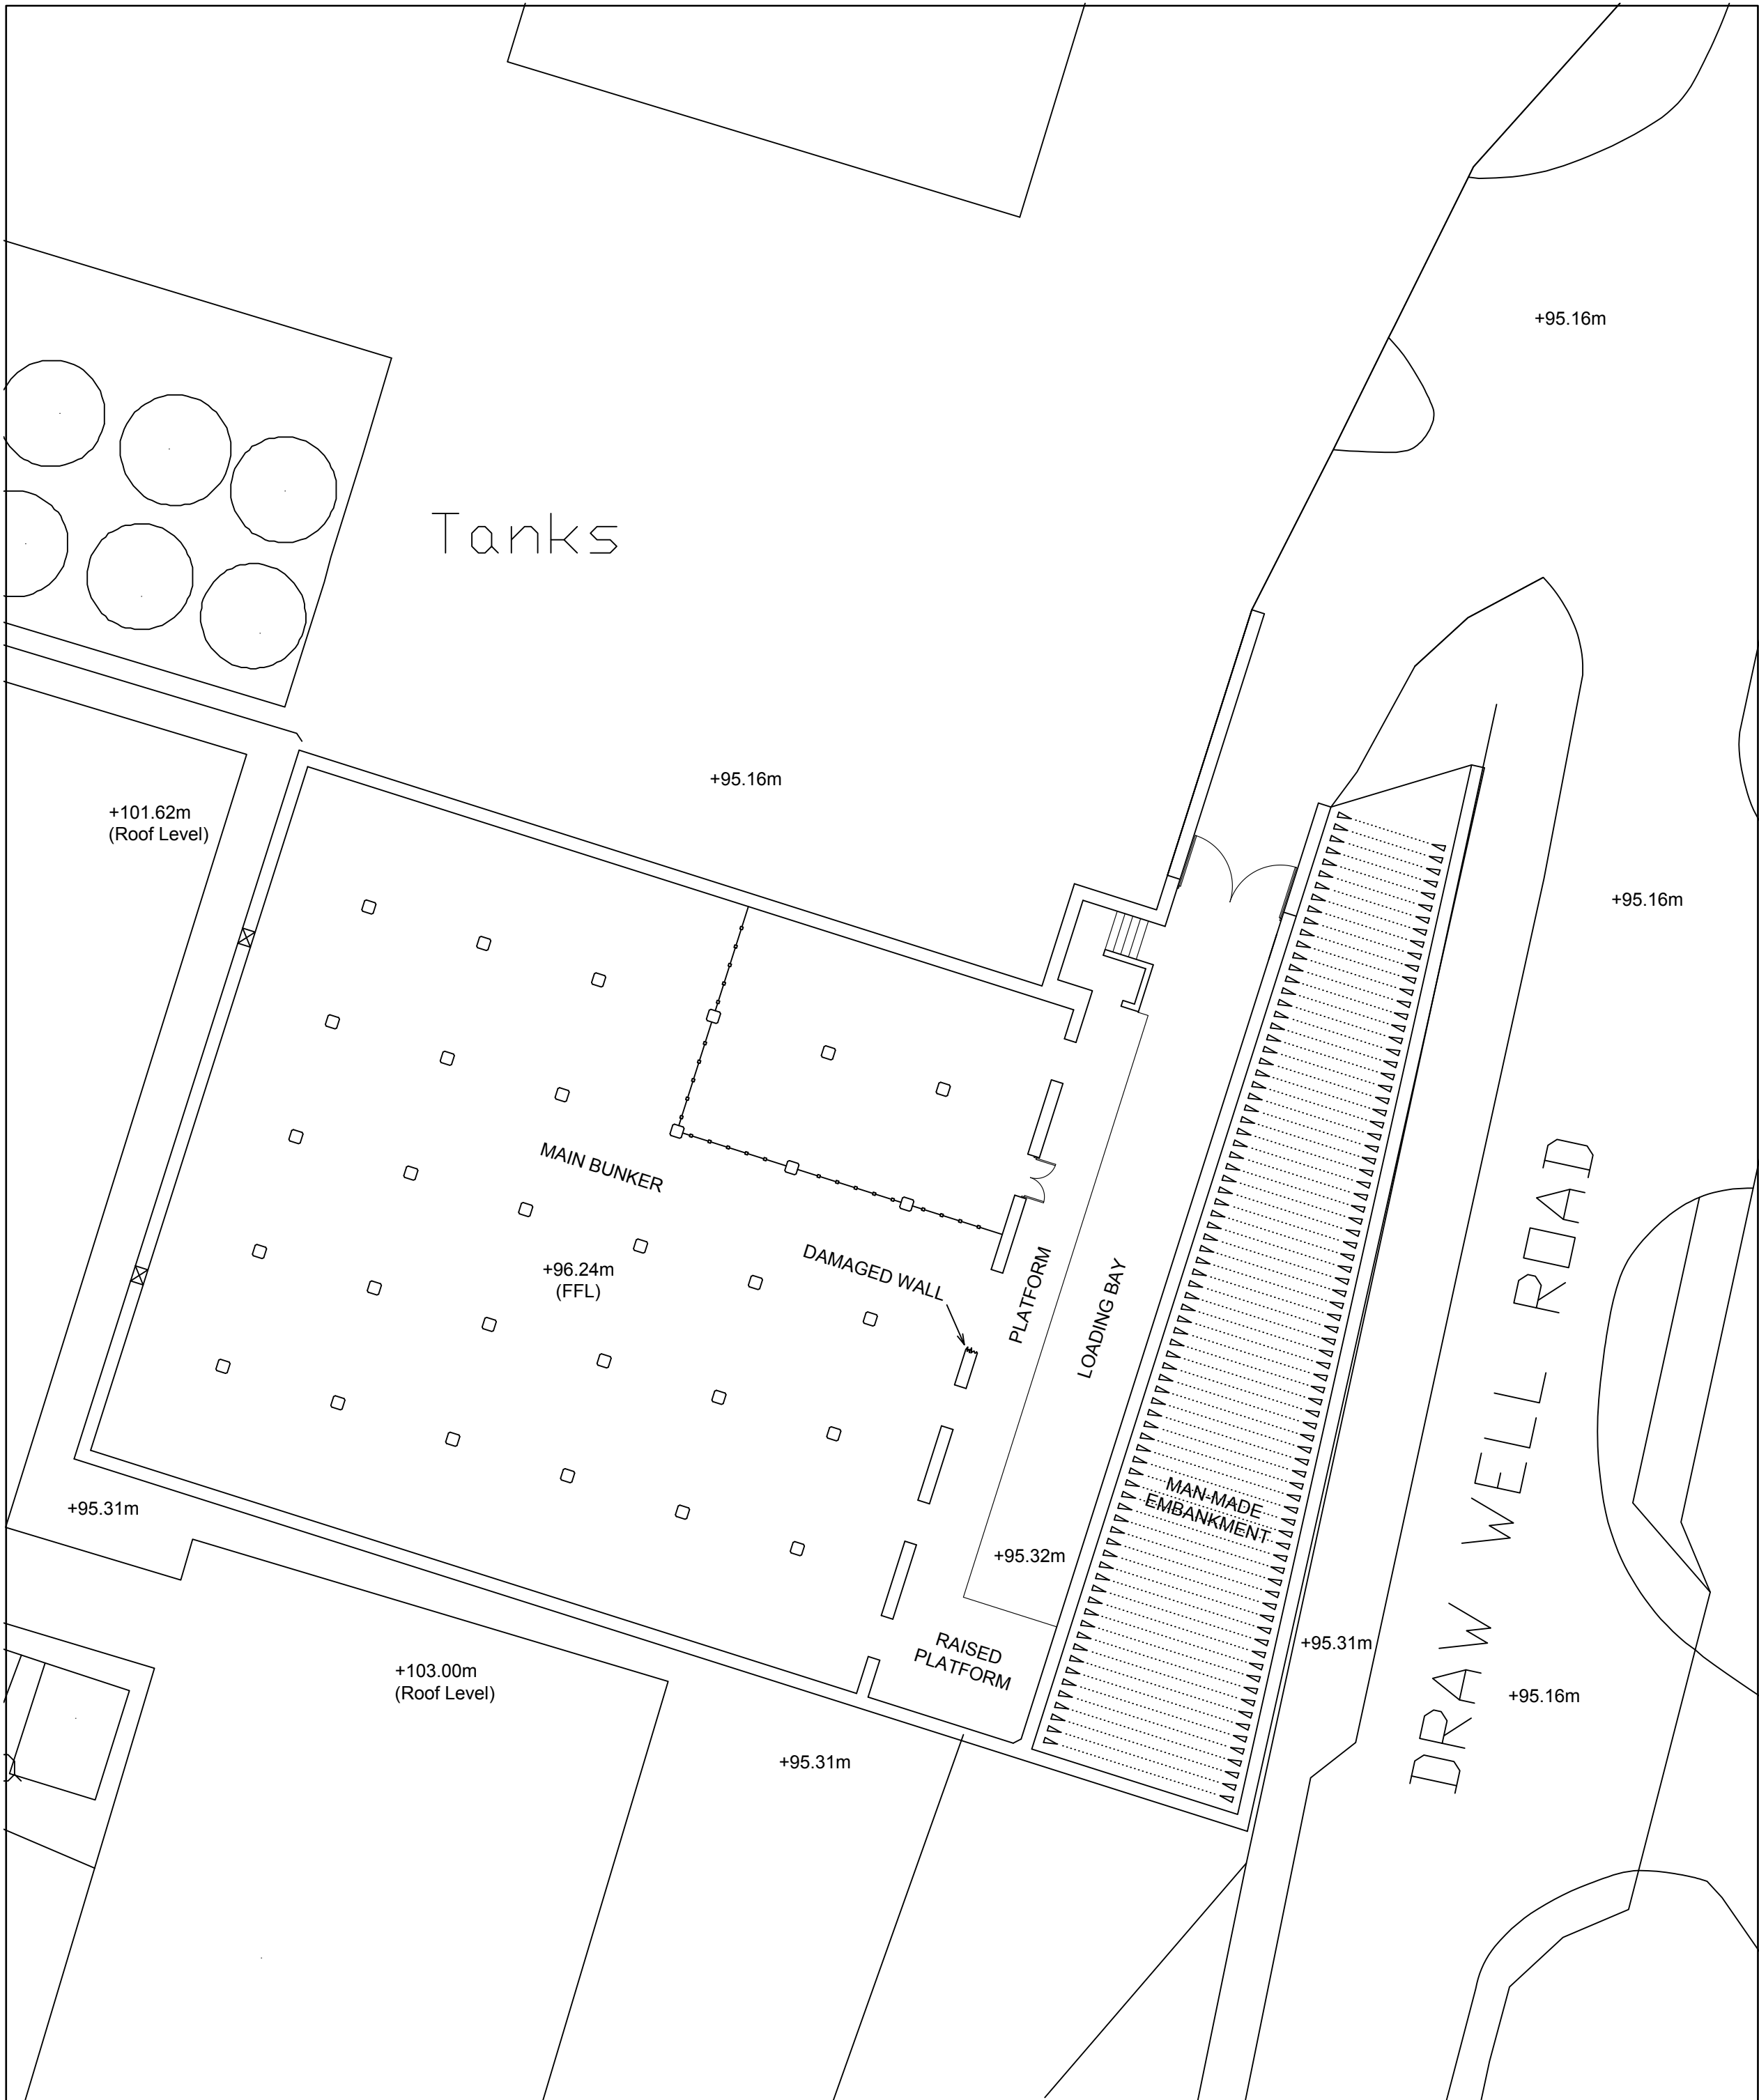


SITE PLAN: AS EXISTING
(1:200)

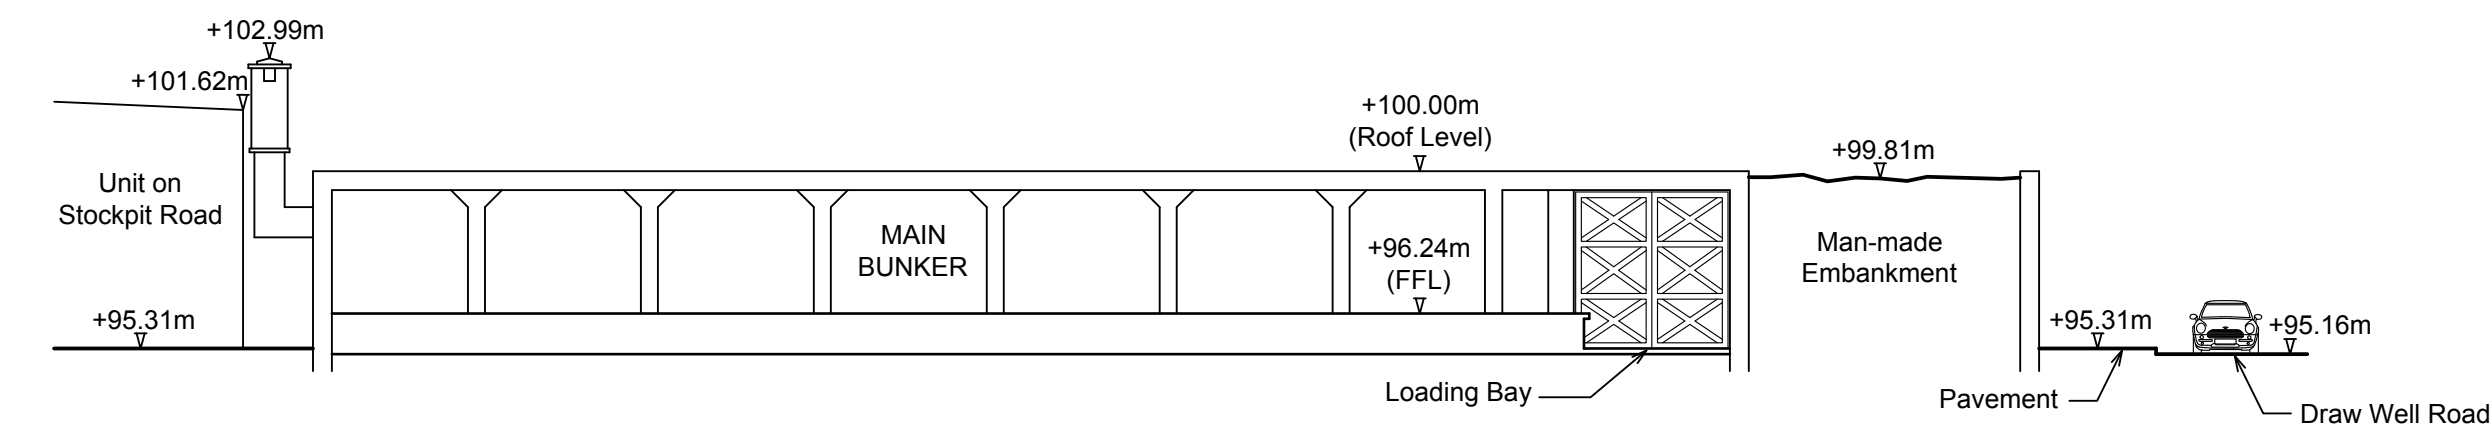


EXISTING CROSS-SECTION SHOWING SITE LEVELS
(1:200)

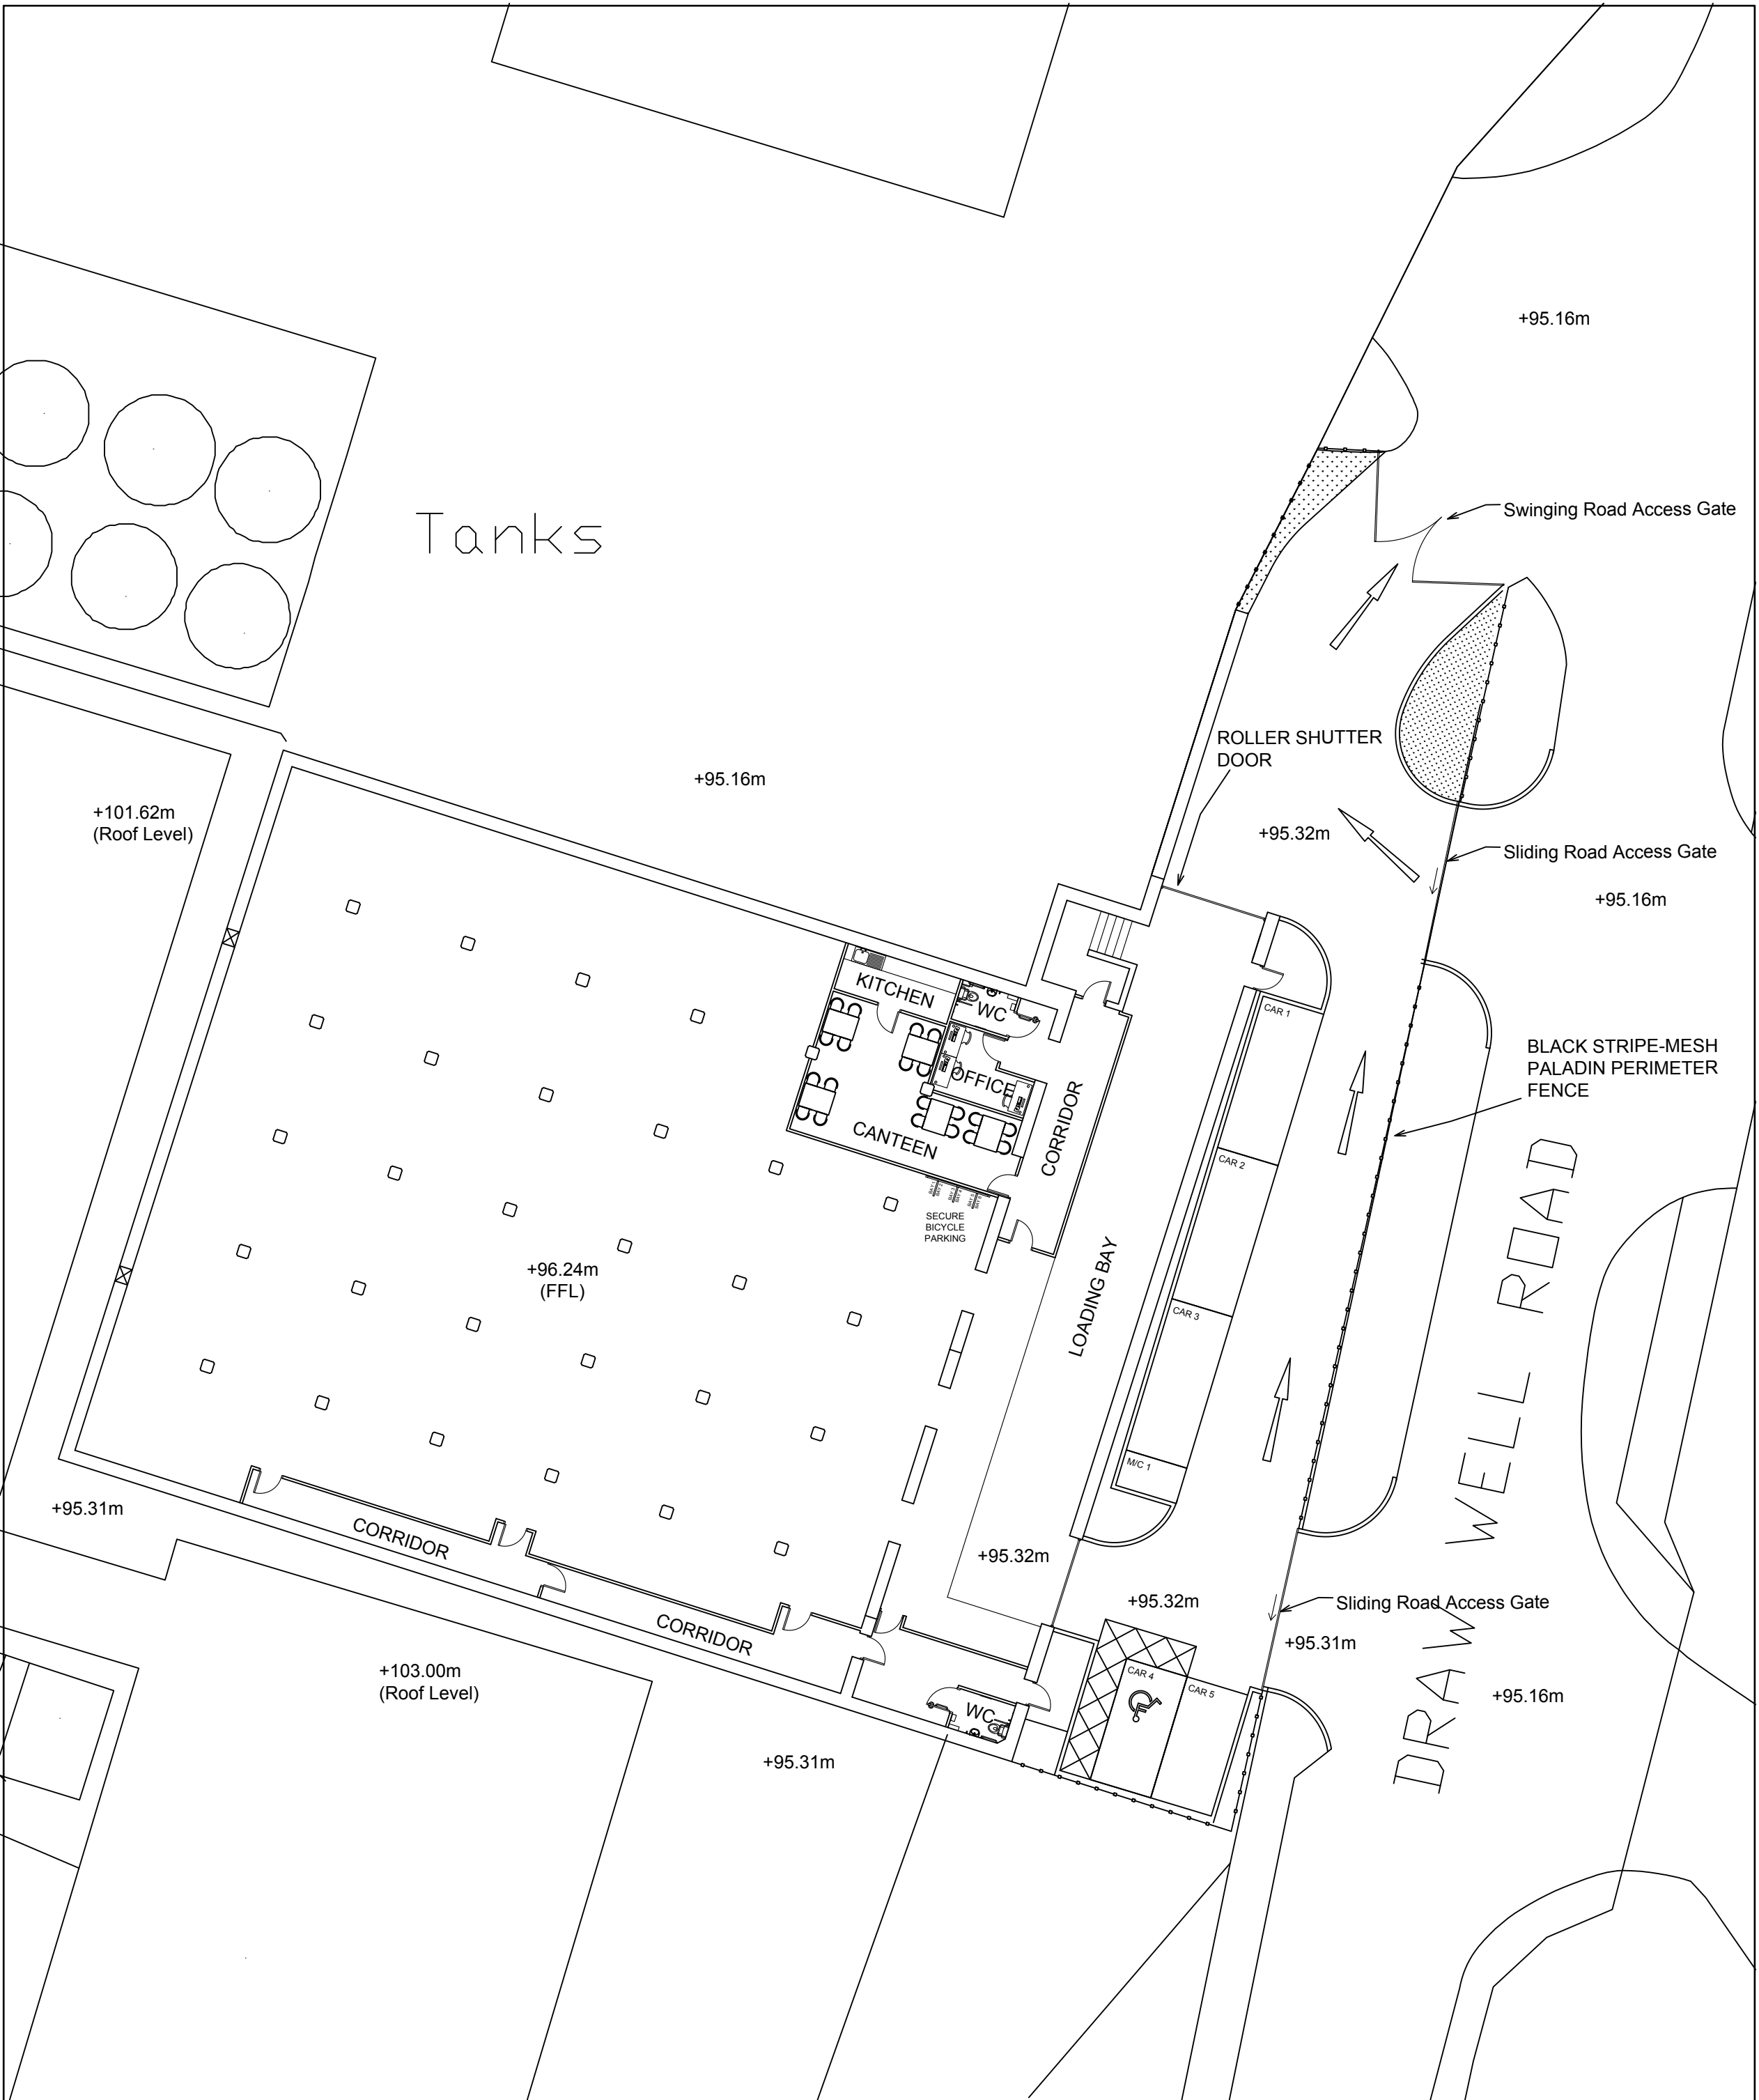 

SITE PLAN: AS PROPOSED
(1:200)

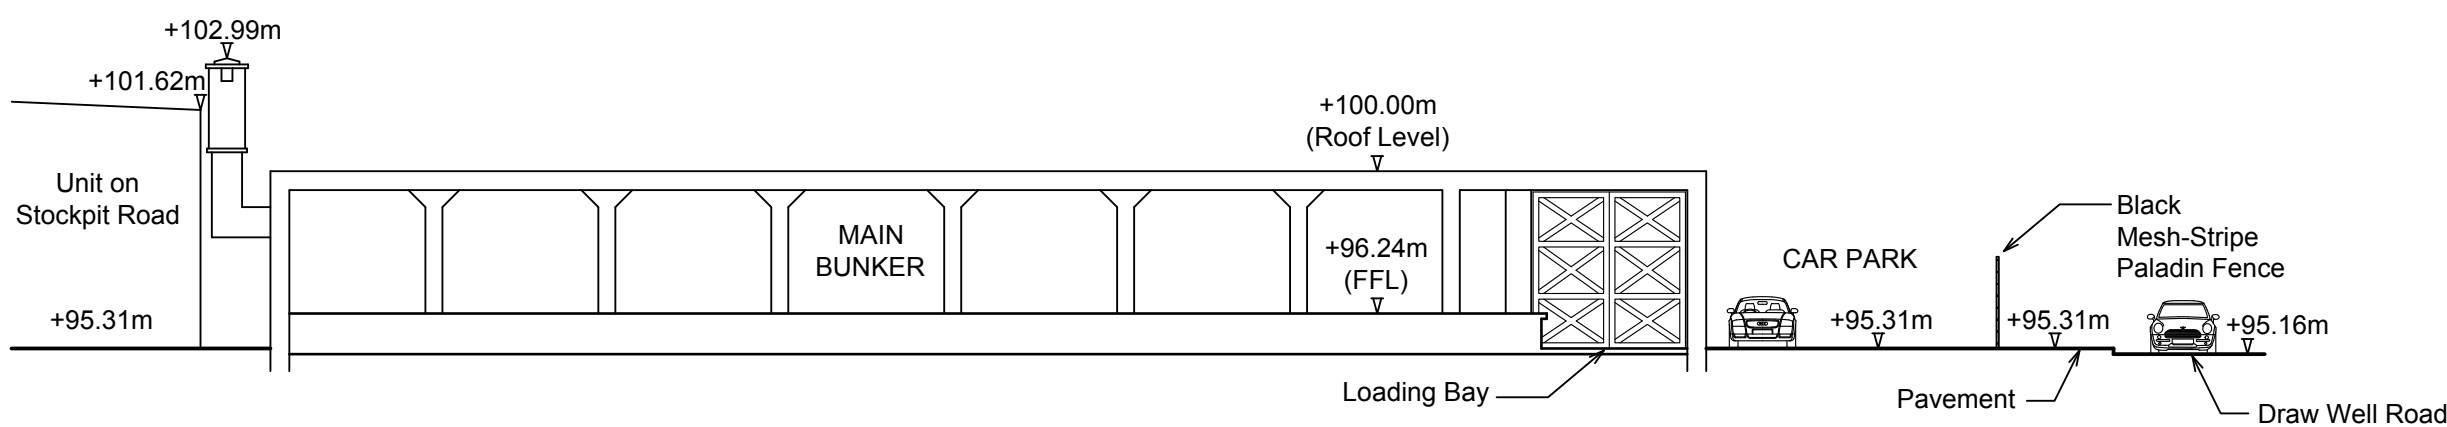

PROPOSED CROSS-SECTION SHOWING SITE LEVELS
(1:200)

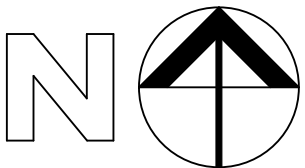

C	Site Plan amended.	21/02/22
B	Site Plan amended.	02/02/22
A	Addition of site level data.	07/12/21
Rev	Description	Date

Project
MAGAZINE BUNKER 9-10, DRAW WELL ROAD, KIRKBY, L33 7BJ

Client
ABBEY ENGINEERING

Contract. No	Drg. No	Revision	Scale	1:200	@A1
6064	105	C	By	BPM	Date
			Chkd	HTL	November 2021

Drawing Title
**SITE PLANS.
EXISTING AND PROPOSED.**

LAWRENSON ASSOCIATES Consulting Structural Engineers Planning & Development Consultants Architectural Services 1 THE GLOBE 142 HARDSHAW ST. ST. HELENS WA10 1JT	Telephone: (01744) 733446 www.lawrensonassociates.co.uk E-mail: info@lawrensonassociates.co.uk
---	--