




N

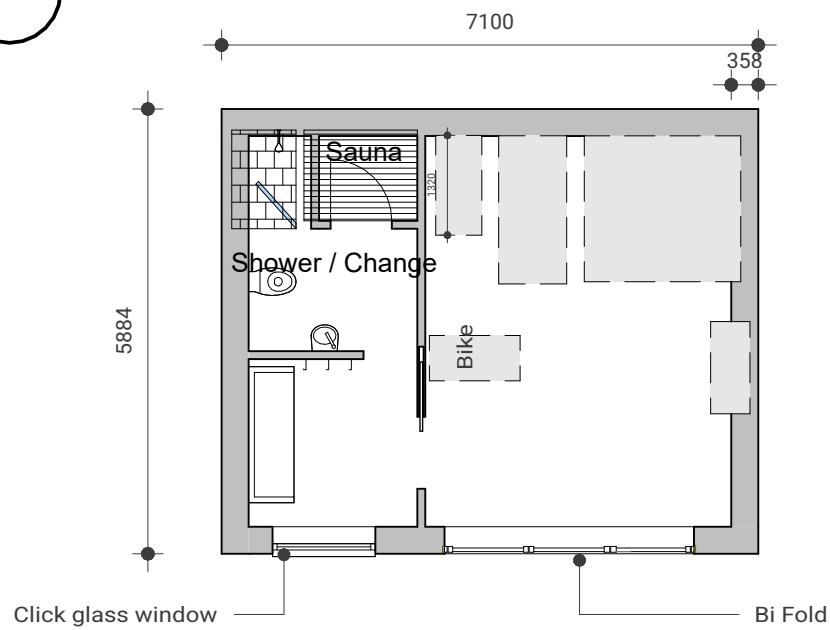


Proposed Plan
1 : 100

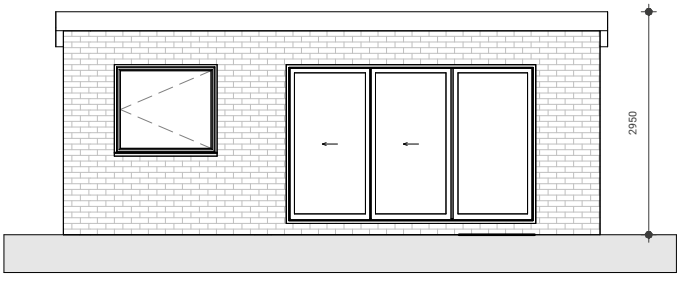


Front Elevation
1 : 100

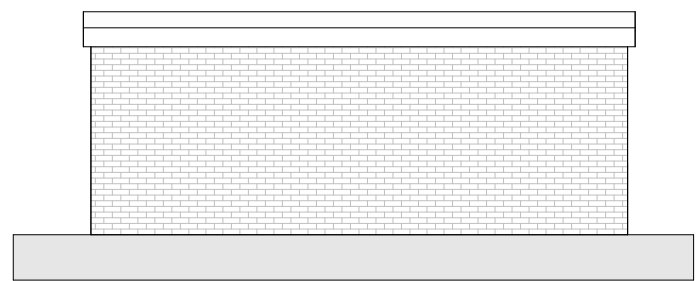

Rear Elevation
1 : 100

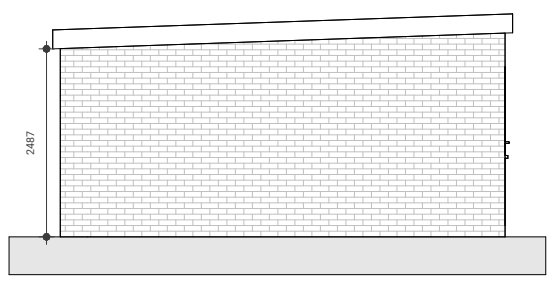

Proposed West
1 : 100

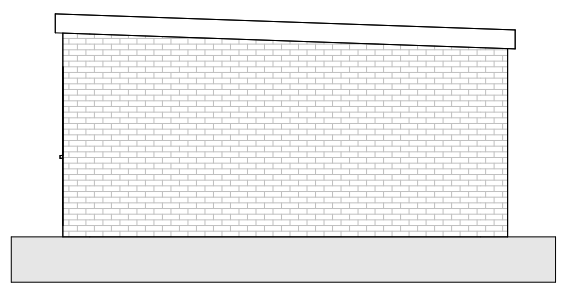


Proposed East
1 : 100

notes

1. This document and all drawings are copyright of Baltik Architecture LTD and may not be reproduced without their specific permission.
2. All dimensions to be site verified by contractor before construction.
3. All dimensions are to structure unless noted otherwise.
4. All dimensions are in millimetres unless noted otherwise.
5. Baltik Architecture LTD shall be notified in writing of any discrepancies.

scale bar

 

key plan

no. C	revision height amended	date 25.03.26	drawn GB	project: 13 Elwyn Drive	title: Proposed plans and elevations
client: Private Client				status: Planning	job no. BKA-447
scale: 1 : 100	sheet: A3	date: 25.03.26	drawing no: A401	Rev: C	

BALTIK
ARCHITECTURE

Studio M, 49 Jamaica Street, Liverpool, L1 0AH
www.baltikarchitecture.co.uk
0151 662 1218