


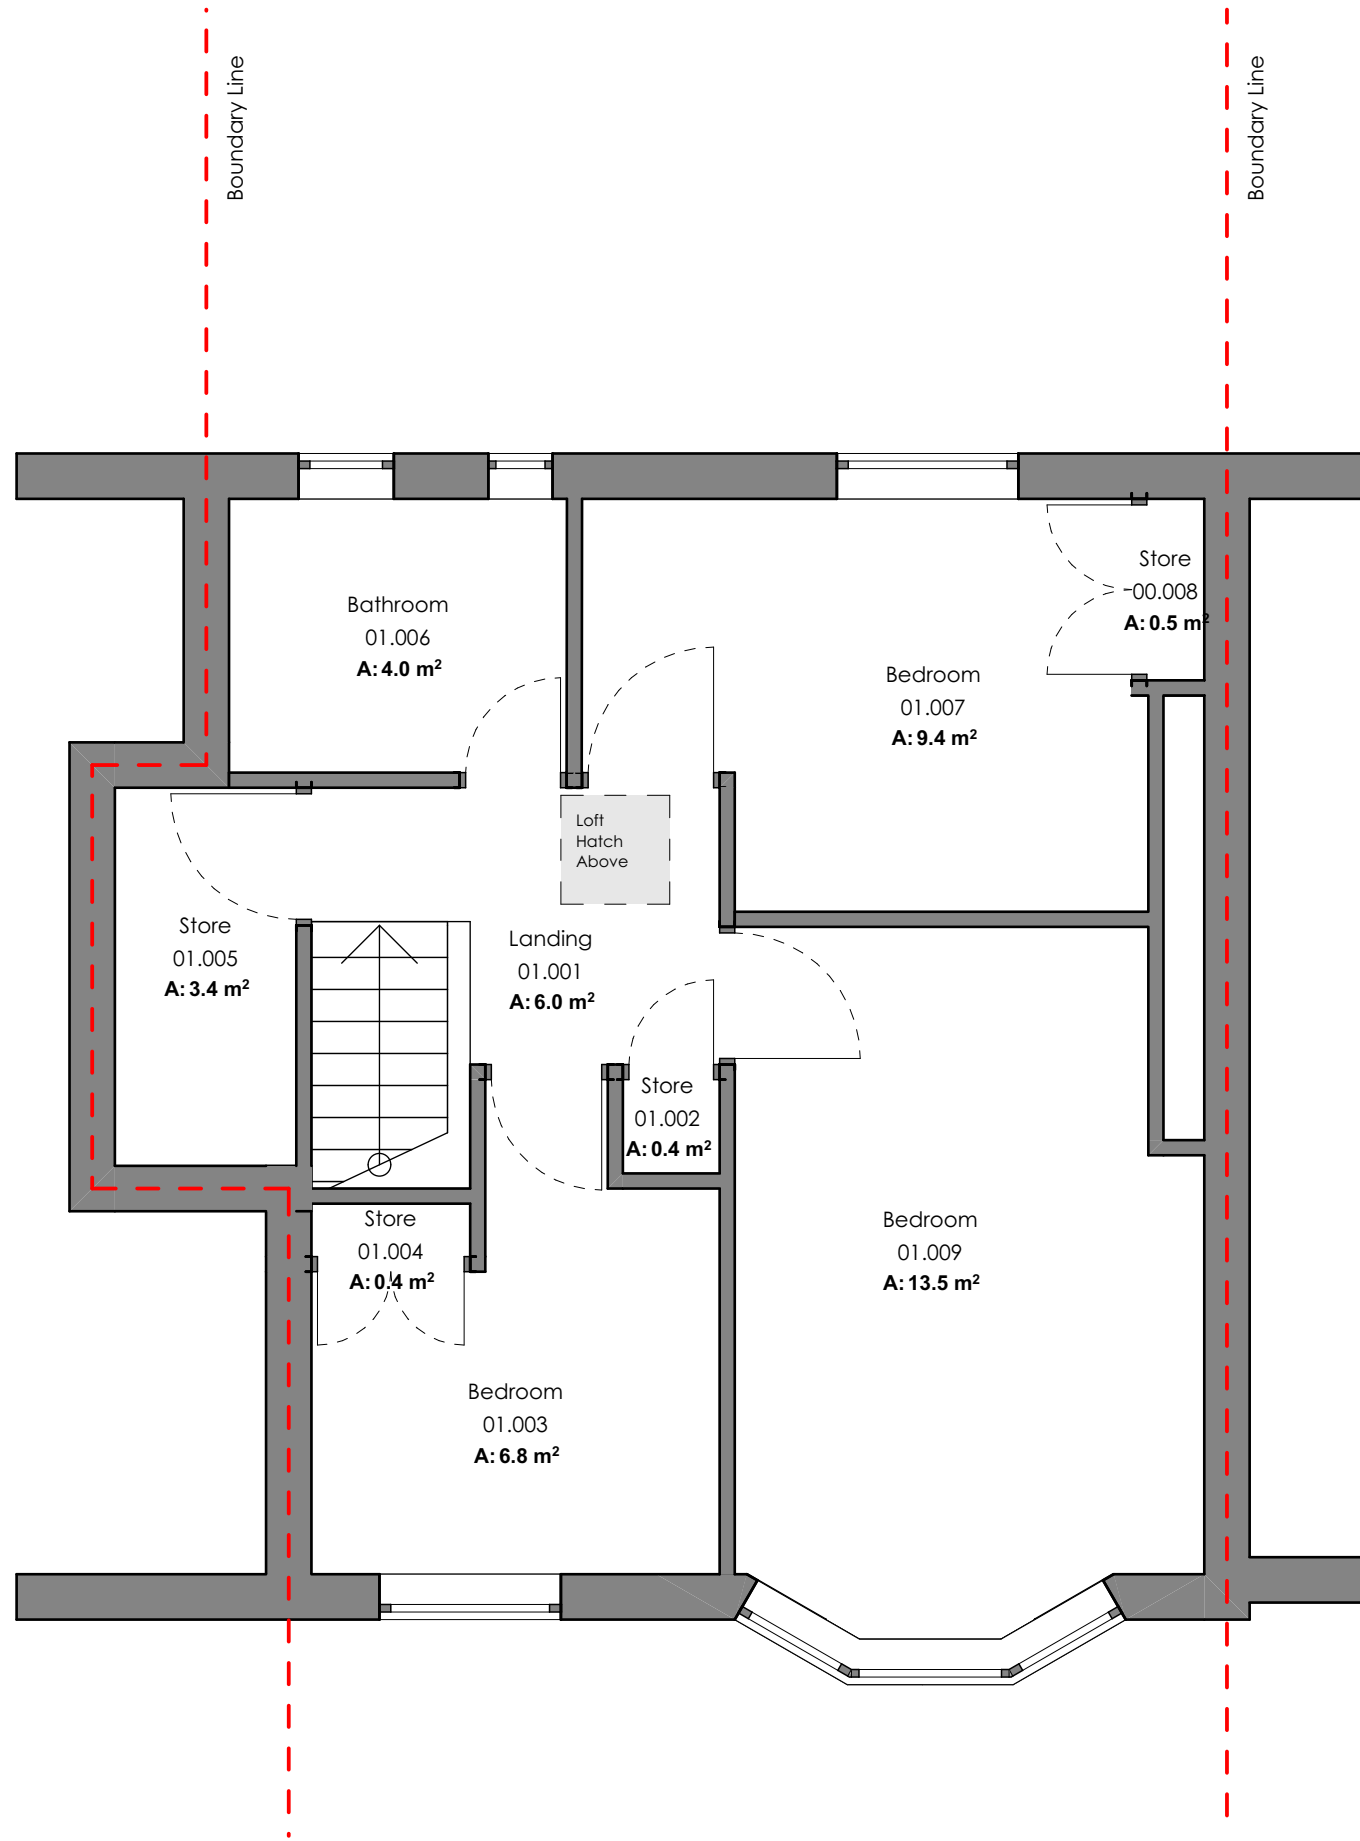


1 Existing First Floor
1:50

NOTES

ALL DIMENSIONS ARE TO BE CHECKED ON SITE. ANY DISCREPANCIES ARE TO BE REPORTED TO THE ARCHITECT BEFORE ANY WORK COMMENCES. THIS DRAWING SHALL NOT BE SCALED TO ASCERTAIN ANY DIMENSIONS WORK TO FIGURED DIMS ONLY. READ IN CONJUNCTION WITH ALL RELEVANT DETAILS, SPECIFICATIONS, CONSULTANTS , SPECIALISTS AND SUBCONTRACTORS DRAWINGS / SPECIFICATIONS. THIS DRAWING IS THE SUBJECT OF COPYRIGHT WHICH VESTS IN UNIT 3 DESIGN STUDIO LIMITED. IT IS AN INFRINGEMENT OF COPYRIGHT TO REPRODUCE THIS DRAWING, BY WHATEVER MEANS, INCLUDING ELECTRONIC, WITHOUT THE EXPRESS WRITTEN CONSENT OF UNIT 3 DESIGN STUDIO LIMITED WHICH RESERVES ALL RIGHTS

01 REV	09/03/2026 DATE	AF DRN	Issued for Certificate of Lawfulness
-----------	--------------------	-----------	--------------------------------------

STATUS	PLANNING
--------	----------

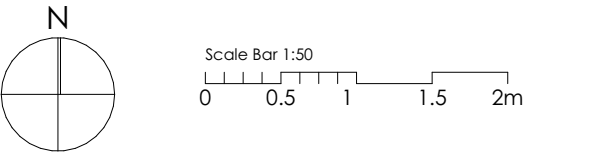

CLIENT	ANTHONY FOGG
--------	--------------

PROJECT NUMBER	267006
PROJECT	PRIMROSE DRIVE
SITE LOCATION	70 Primrose Drive, Liverpool, L36 8DP



22A Jordan Street,
Liverpool,
L1 0BP

T: 0151 203 1117
E: mail@unit3-designstudio.com
w: www.unit3-designstudio.com

DRAWING No.	267006-U3L-XX-01-DR-A-1002		
DRAWING NAME	Existing First Floor Plan		
REVISION	01	SCALE - 1:50	SHEET SIZE - A3
DATE - 09/03/2026		DRAWN - AF	CHECKED - AF