


This drawing is the copyright of WD Architects and may not be reproduced in any form without prior written consent. Issue of this drawing does not impart any real or implied copyright licence.

This drawing must be read in conjunction with all associated architect's, consultants', sub-contractors', specialists' drawings and specifications.

Do not scale from this drawing.

Notes:

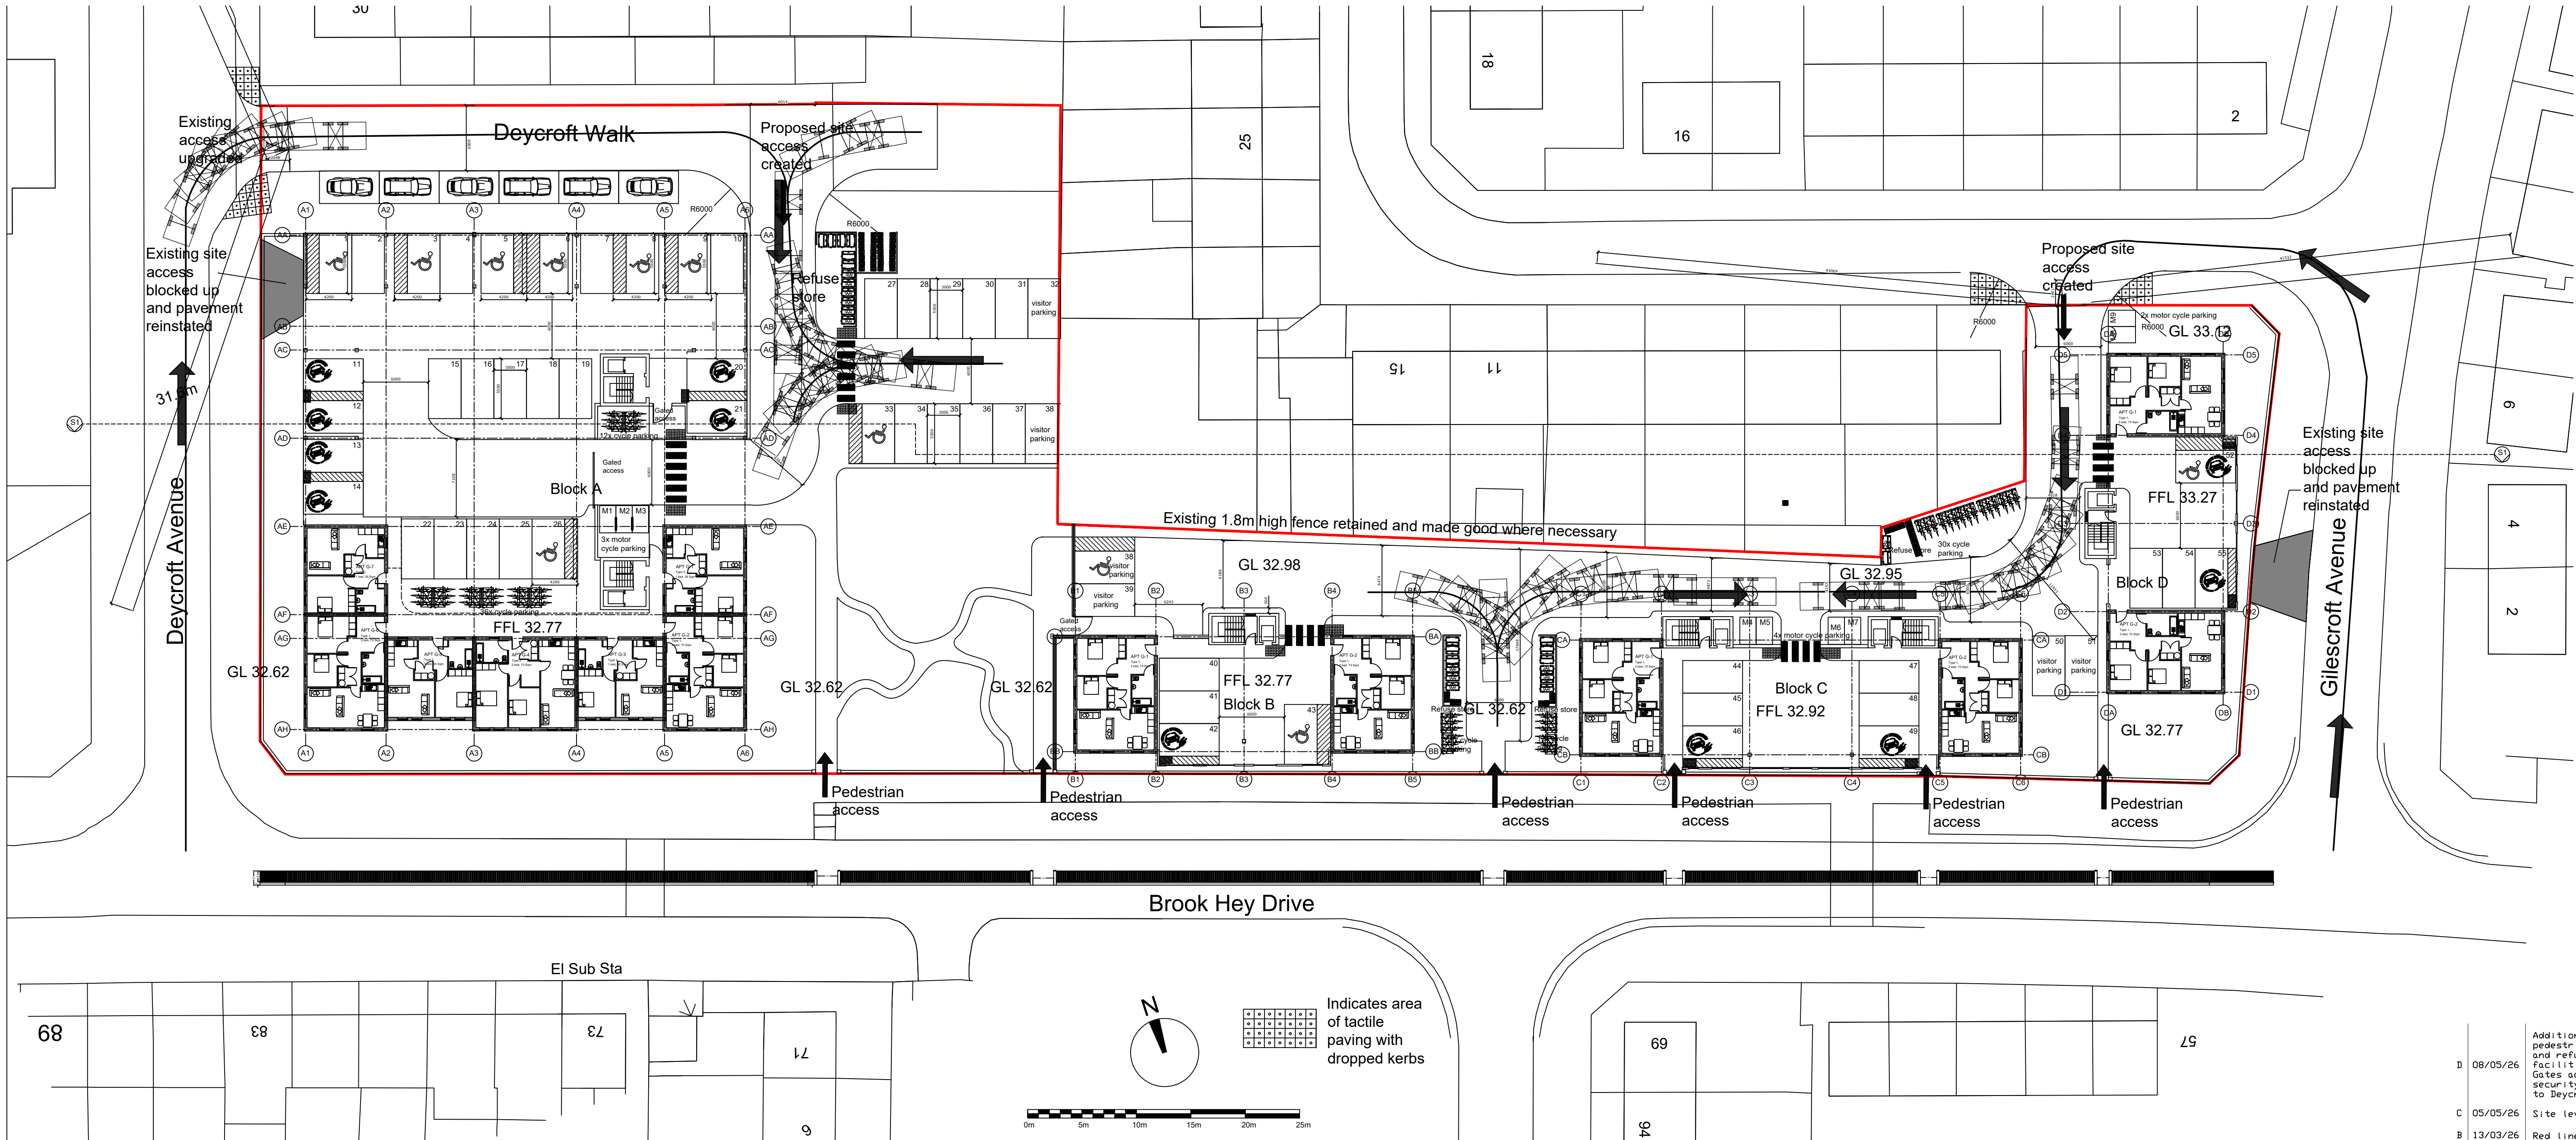

Parking provision: 3m x 5.5m

55 car parking spaces 3.0m x 5.5m (DDA spaces 4.2m x 5.5m)
of which:
10 x DDA spaces
11 x electric charging points
6 x Visitor parking


9x motor cycle spaces
102 x Bicycle spaces

Refuse storage areas shown on plan - 13x residual waste, 13x recycling waste, 45x 140l food waste

Pedestrian access shown on plan

Visibility plays, tactile paving and dropped kerbs shown on plan

Detail of boundary treatment 1:100

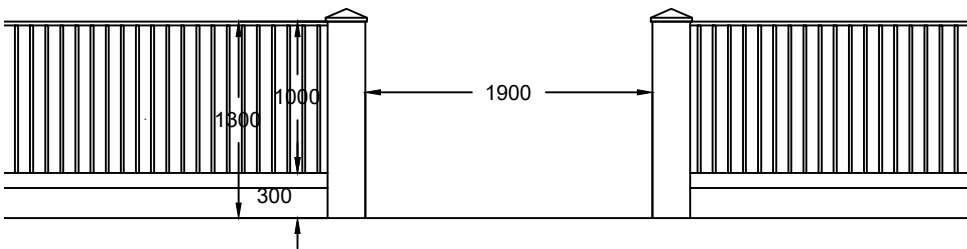

300mm Brick plinth with stone capping
with
1000mm painted wrought iron railings on top

Overall height 1300mm

Brick pillars with stone cappings to identify
pedestrian access

Ref	Date	Notes
D	08/05/26	Additional pedestrian access and refuse facilities added Gates added for security, parking to Deycroft added
C	05/05/26	Site levels added
B	13/03/26	Red line amended
-	05/01/26	Originated

Ref	Date	Notes
D	08/05/26	Additional pedestrian access and refuse facilities added Gates added for security, parking to Deycroft added

DRAWING NUMBER	REVISION
593-P-10	D

DRAWING STATUS	AUTHOR
Planning Application	FW
SCALE	1:300 @ A1

DRAWING TITLE
Site plan Showing parking and vehicle tracking

JOB TITLE
Brook Hey Development Kirkby, Liverpool

WD Architects
Atlantic House 143 Sefton Street Liverpool L8 5SN
0151 332 0120 info@wrostdesign.co.uk wrostdesign.co.uk