


External signs Planning drawing



**Cables Retail Park,
Steley Way,
Prescot,
L34 5NQ**

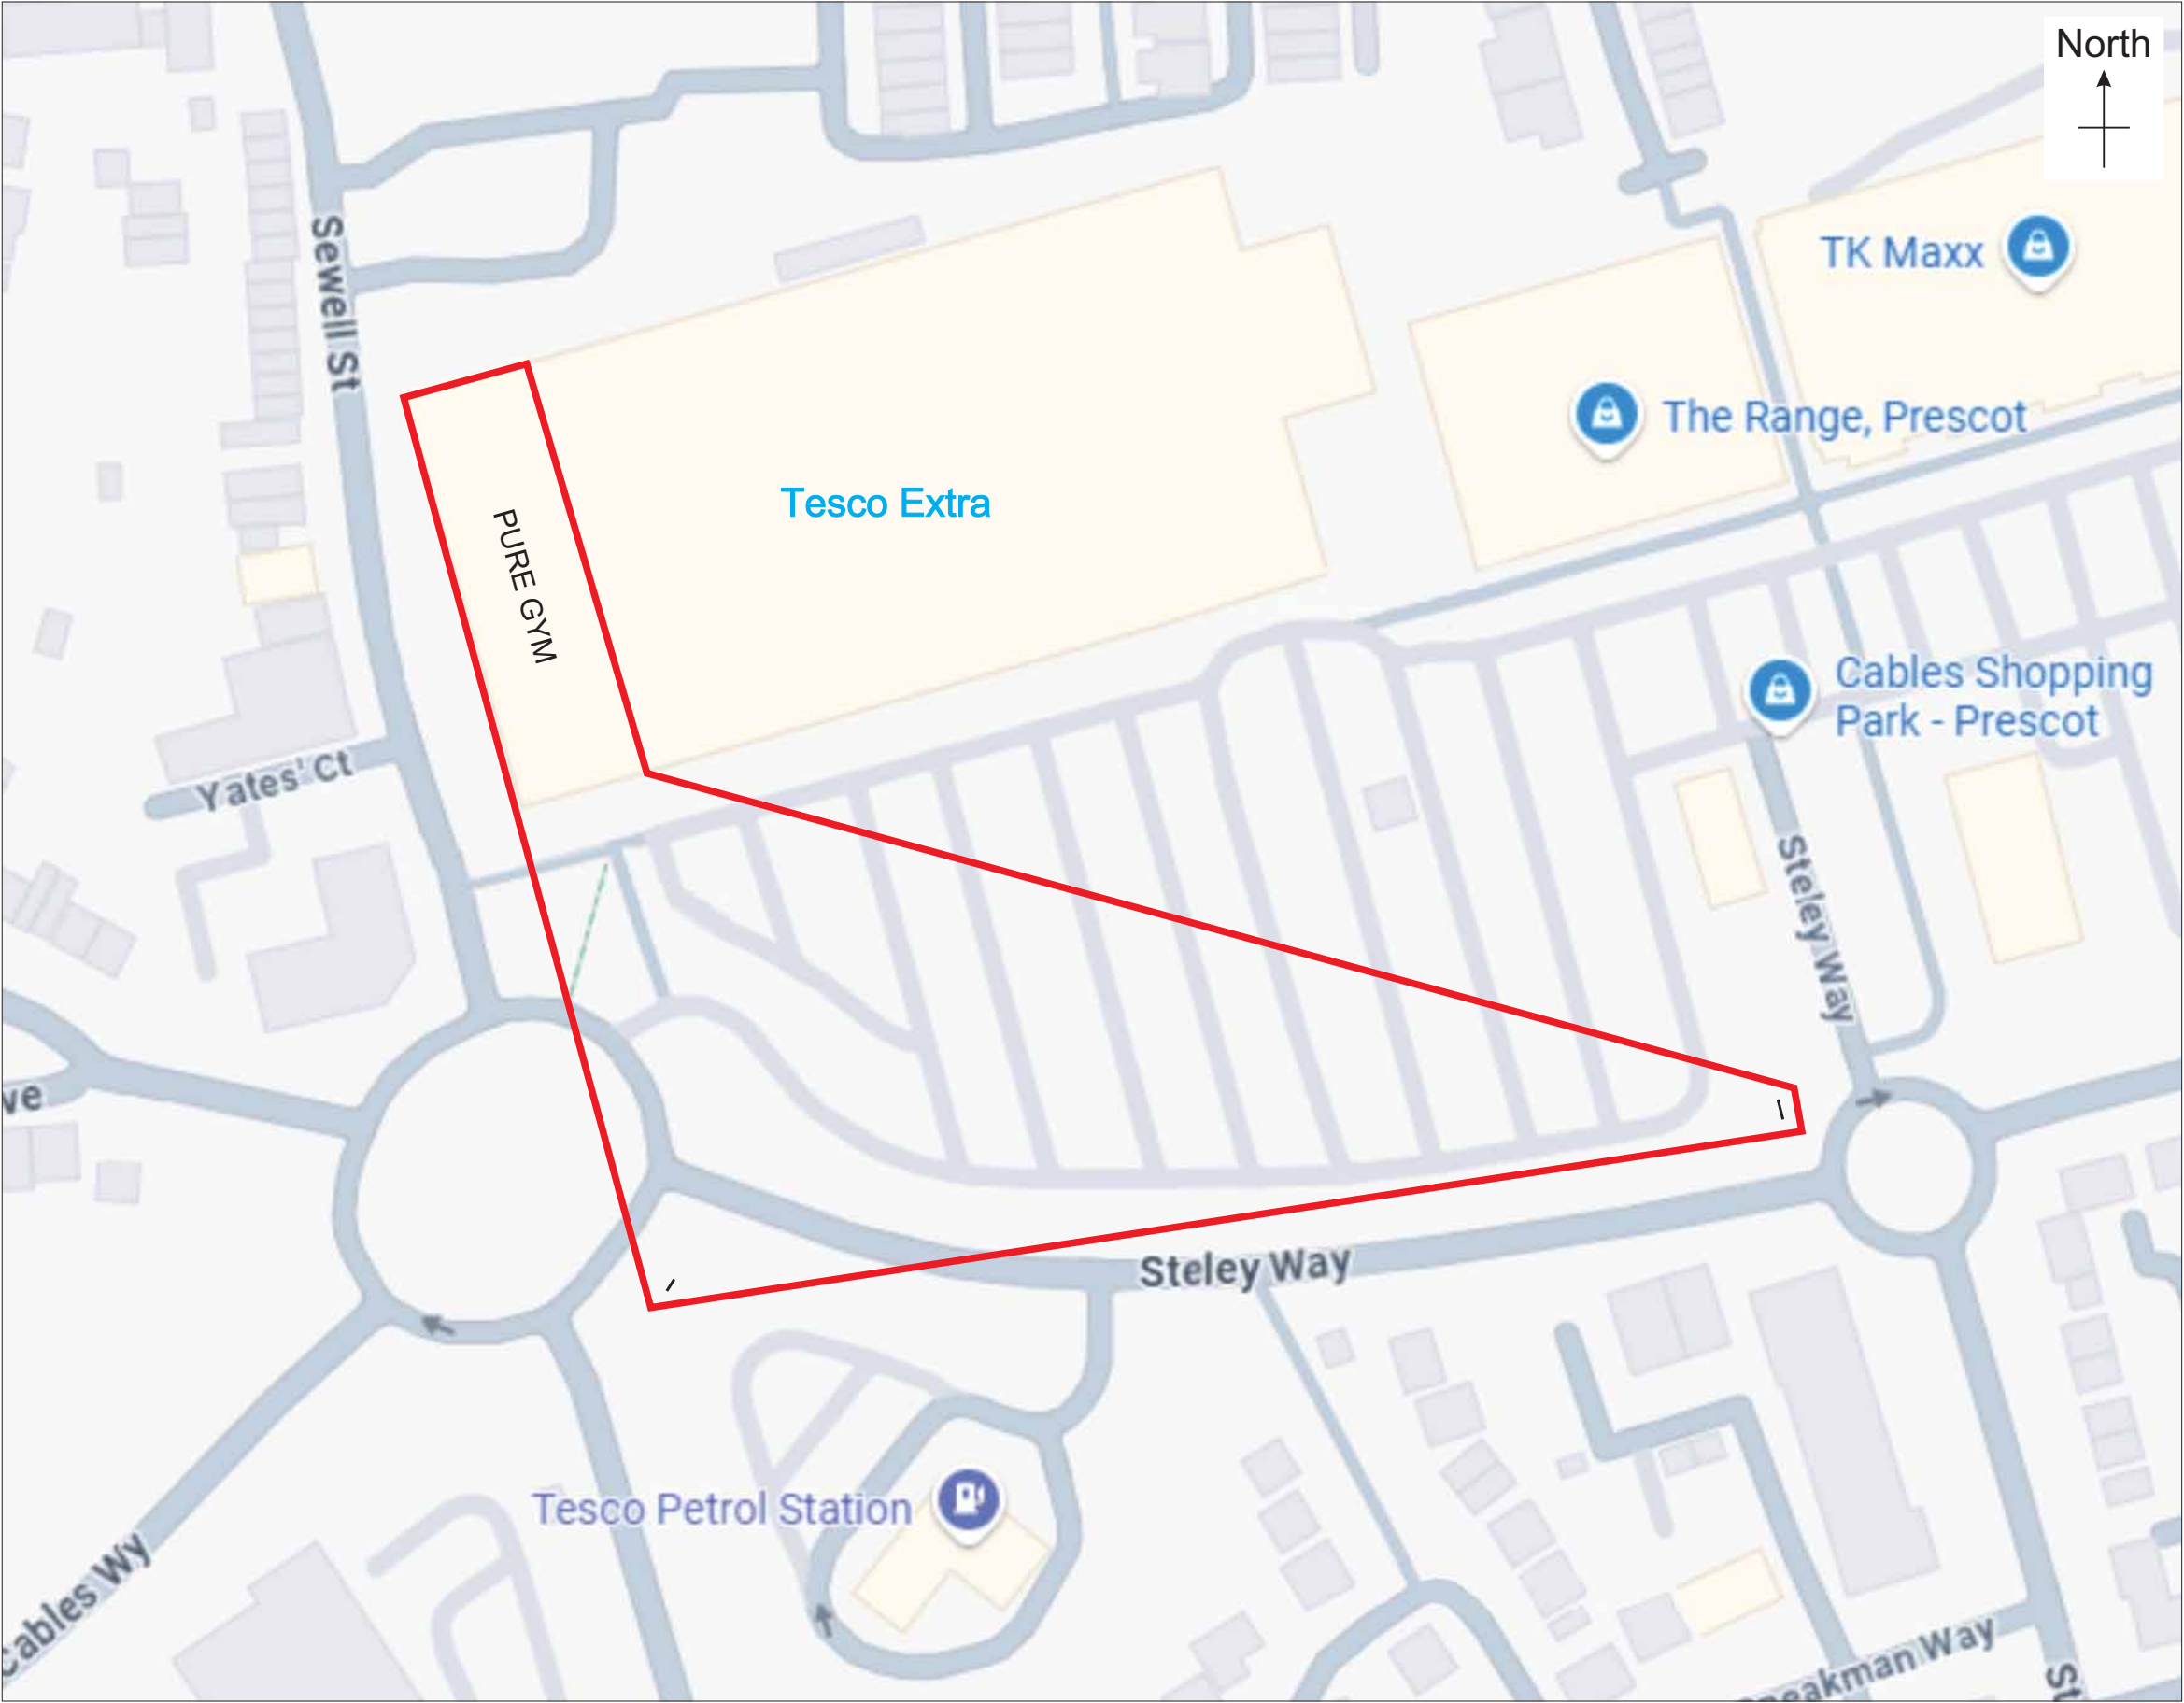

COLOUR REFERENCES	
 PUREGYM DARK TEAL PMS 7715C	 PUREGYM TEAL PMS 2230C Oracal 551 Water Blue Metamark T-665-380
 PUREGYM HIGHLIGHT TEAL PMS 2227C	 PUREGYM YELLOW PMS 1235C Avery 706-01 PF Sun Yellow
 PUREGYM ORANGE PMS 2024C	 PUREGYM BLACK Pantone 3C RAL 9005 (Satin) Avery 701 PF Black
 PUREGYM WHITE CO M0 Y0 K0 Avery 700 PF White	

Client: PUREGYM

Site:
Cables Retail Park,
Steley Way,
Prescot,
L34 5NQ


Scale:
AS STATED @ A3

Drawn by: AB


Date: 12/08/25

Dwg No: 004353A

Revision: C

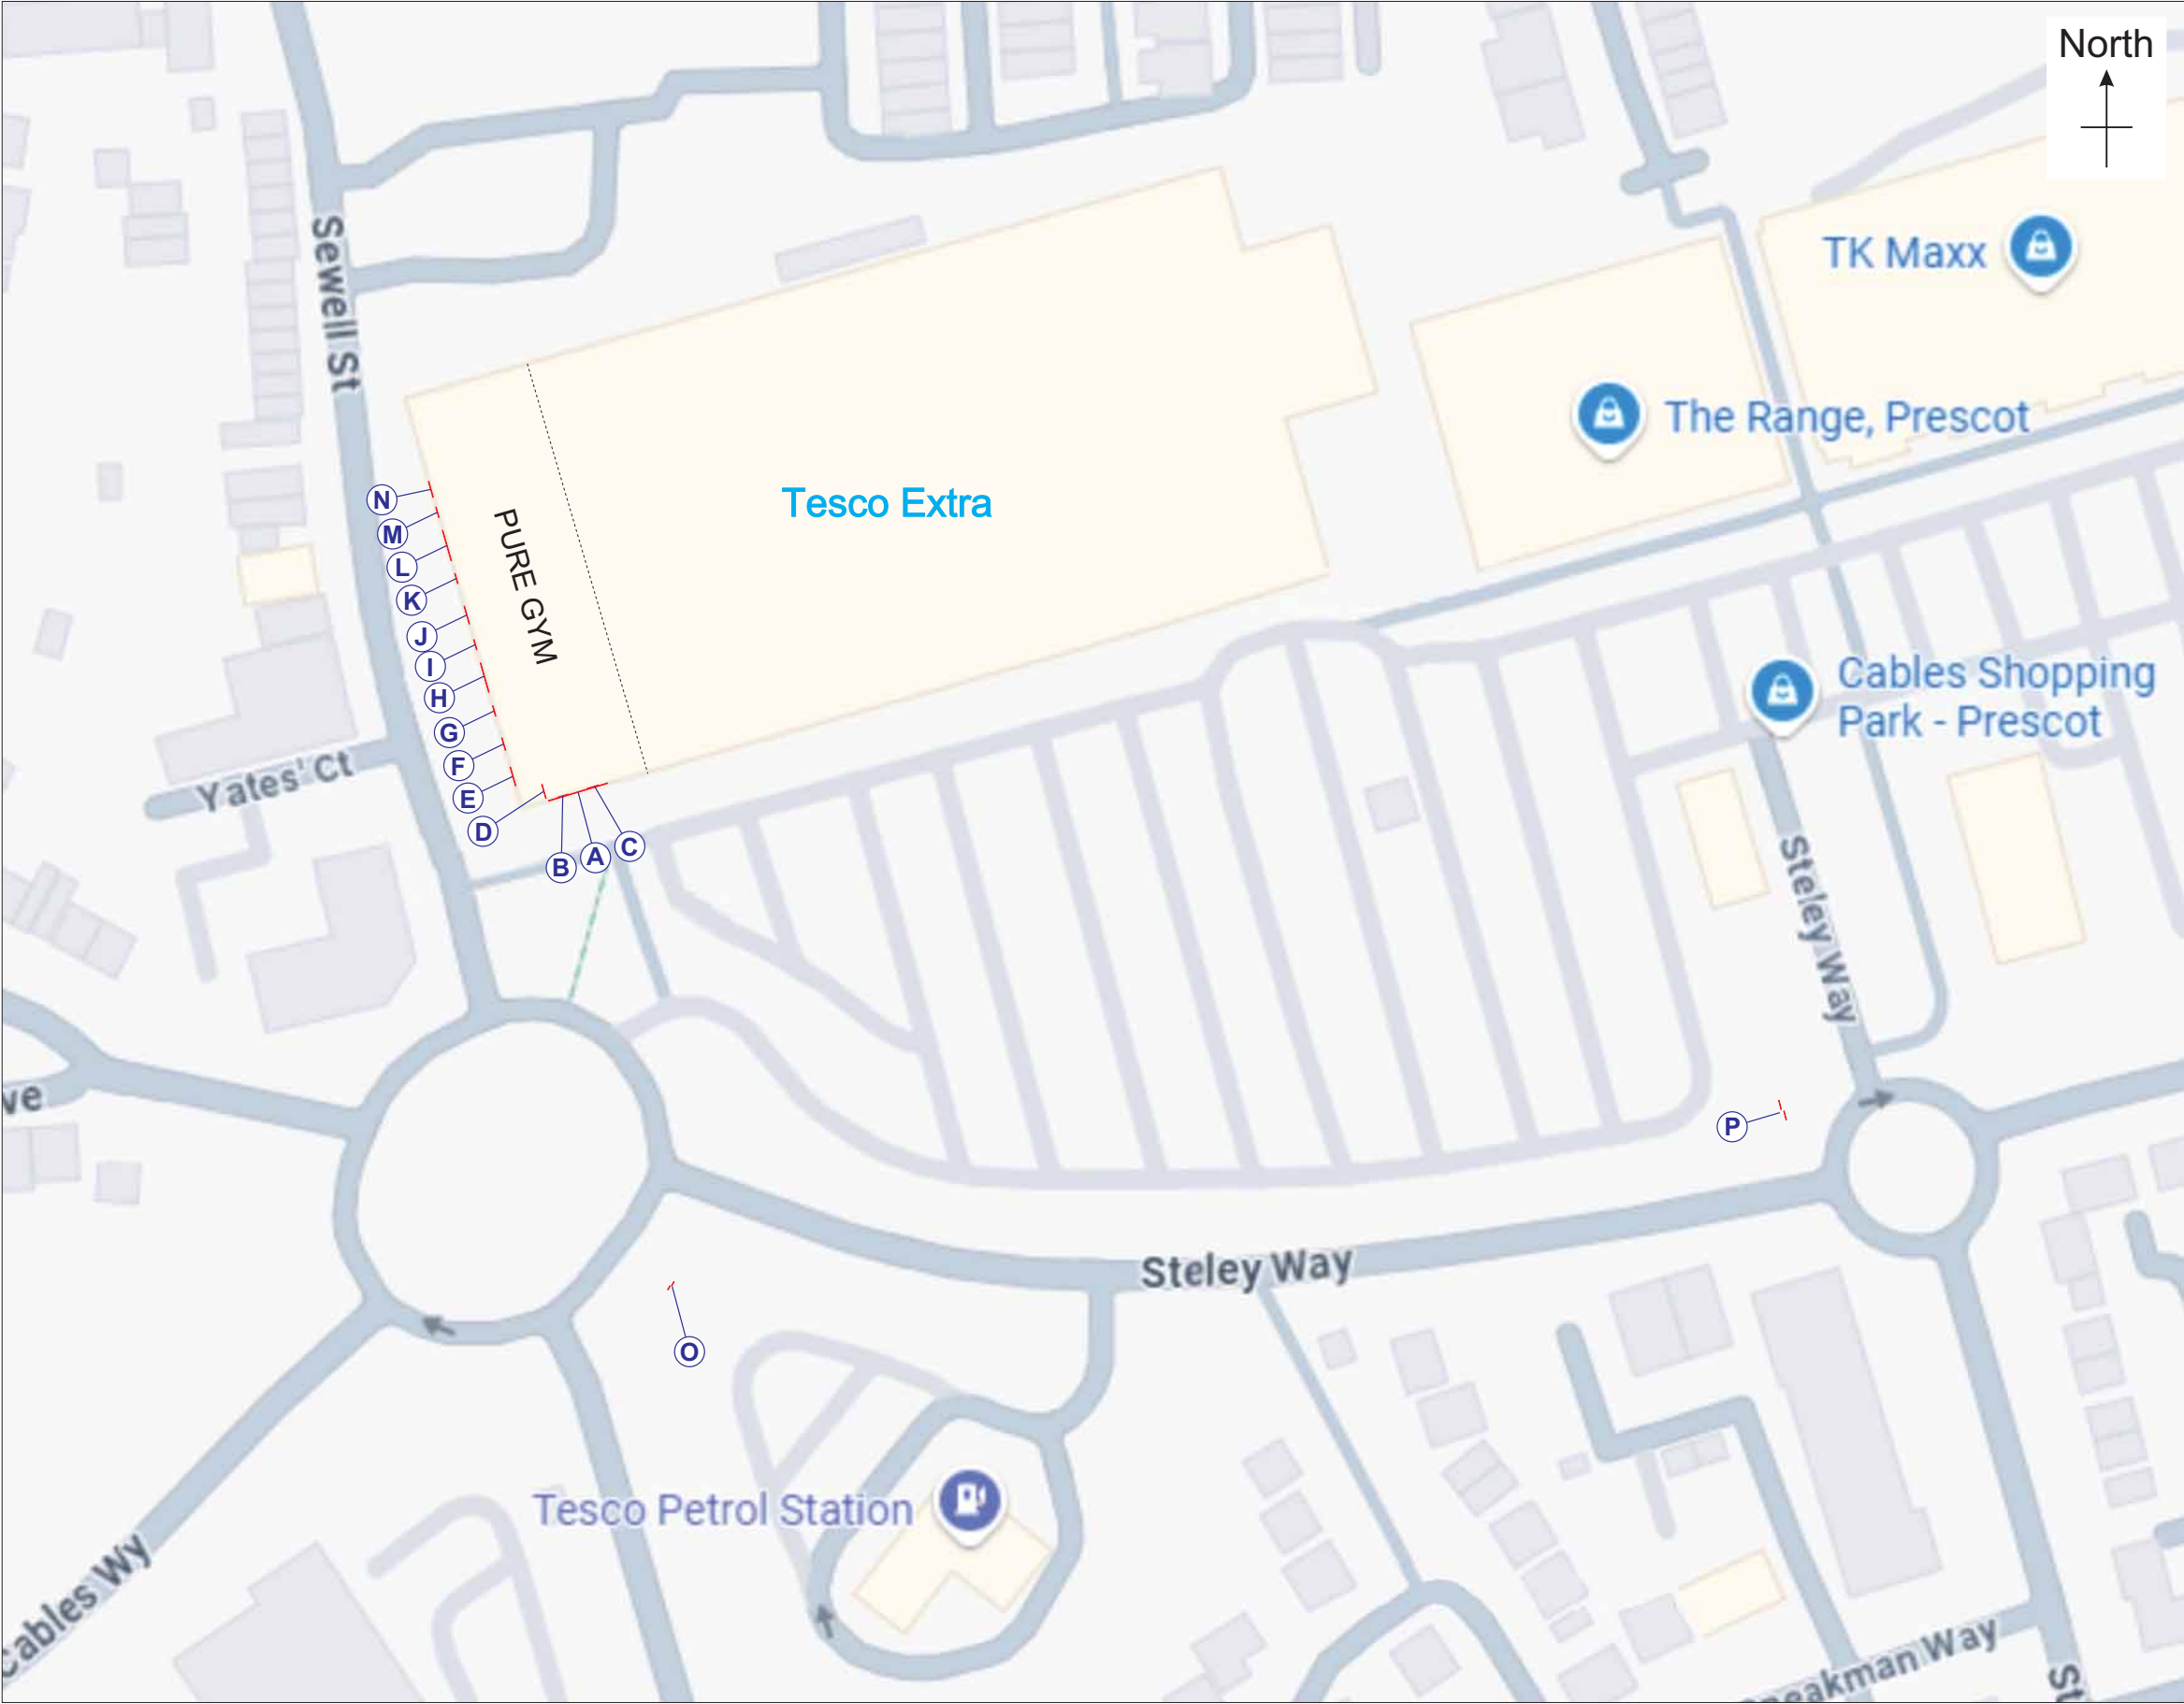

= SIGN REFERENCE
— = SIGN

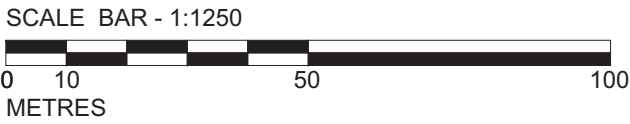

COLOUR REFERENCES	
 PUREGYM DARK TEAL PMS 7715C	 PUREGYM TEAL PMS 2230C Oracal 551 Water Blue Metamark T-665-380
 PUREGYM HIGHLIGHT TEAL PMS 2227C	 PUREGYM YELLOW PMS 1235C Avery 706-01 PF Sun Yellow
 PUREGYM ORANGE PMS 2024C	 PUREGYM BLACK Pantone 3C RAL 9005 (Satin) Avery 701 PF Black
 PUREGYM WHITE CO M0 Y0 K0 Avery 700 PF White	

Client: PUREGYM

Site:

Cables Retail Park,
Steley Way,
Prescot,
L34 5NQ

Scale:

AS STATED @ A3


Drawn by: AB

Date: 12/08/25

Dwg No: 004353A

Revision: C

PROPOSED FRONT ELEVATION scale 1:250

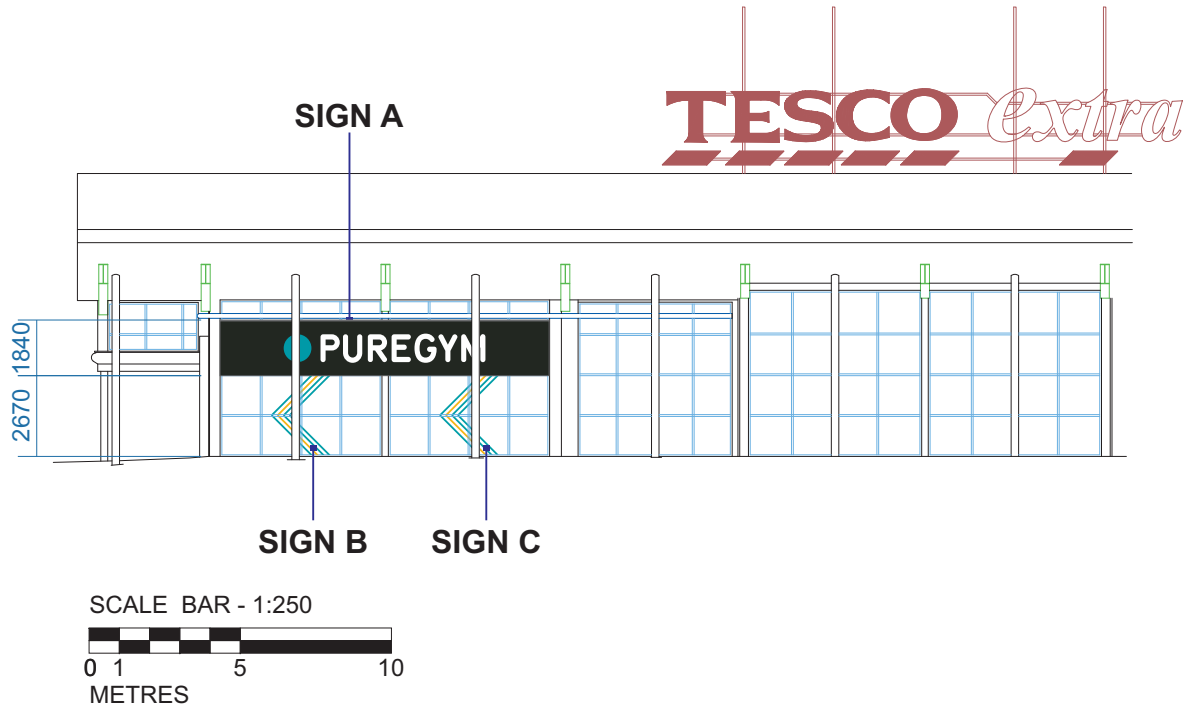

EXISTING VIEW



EXISTING VIEW



EXISTING SIGN PANELS TO BE REMOVED
FROM FACE OF GLAZING



COLOUR REFERENCES



**PUREGYM
DARK TEAL**
PMS 7715C



**PUREGYM
TEAL**
PMS 2230C



**PUREGYM
HIGHLIGHT TEAL**
PMS 2227C



**PUREGYM
YELLOW**
PMS 1235C



**PUREGYM
ORANGE**
PMS 2024C



**PUREGYM
BLACK**
Pantone 3C



**PUREGYM
WHITE**
C0 M0 Y0 K0

Client: PUREGYM

Site:

Cables Retail Park,
Steley Way,
Prescot,
L34 5NQ

Scale:

AS STATED @ A3


Drawn by: AB

Date: 12/08/25

Dwg No: 004353A

Revision: C

SIGN A scale 1:50

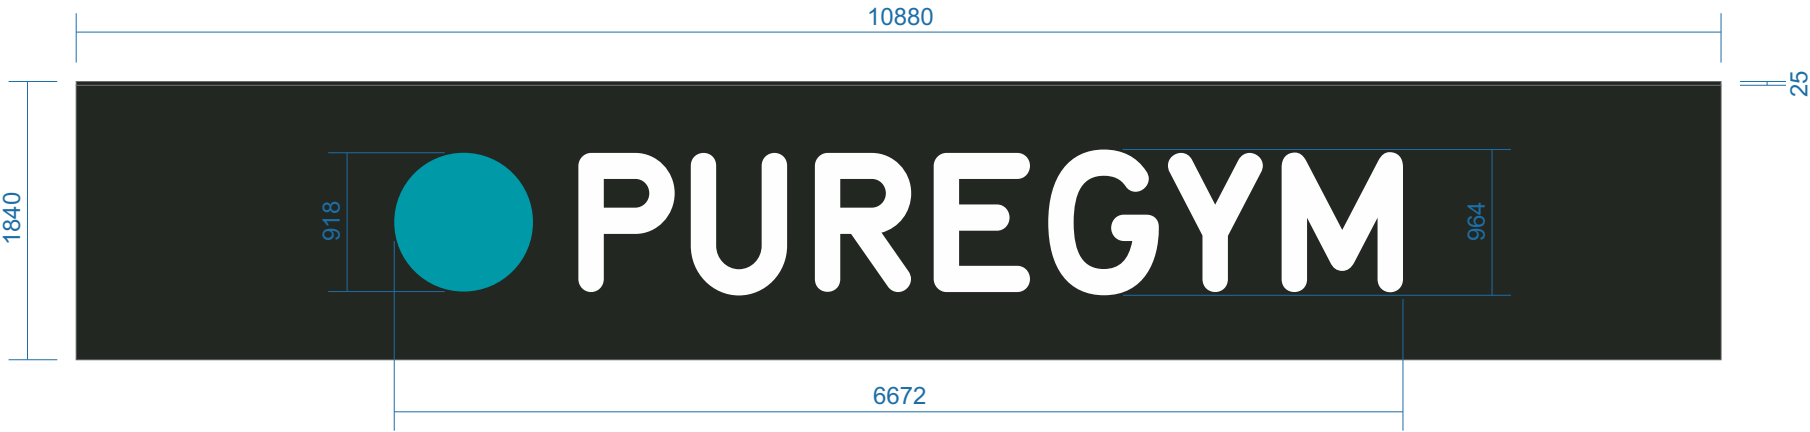


SCALE BAR - 1:50



Folded 3mm aluminium panels powder coated black RAL 9005 satin, logo from fret cut pushed through 10mm opal acrylic, Circle detail to have teal translucent Metamark T-665-380 vinyl applied to face. Illumination via integral LED modules mounted a folded aluminium light tray. Panels fixed through folded upstand and folded backtray, fixings to be colour coded.


luminance level for sign < 850 cd/2

SIGN B scale 1:50

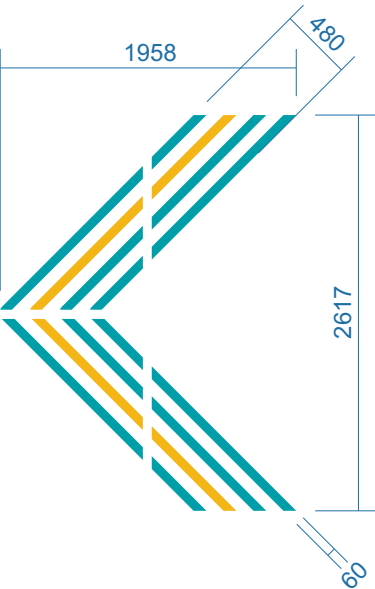


Internally applied plot cut 60mm wide vinyl stripes from Oracal 551 Water Blue and Sun yellow Avery 706-01PF. Edges to be sealed with clear silicone.

SCALE BAR - 1:50

 


SIGN C scale 1:50

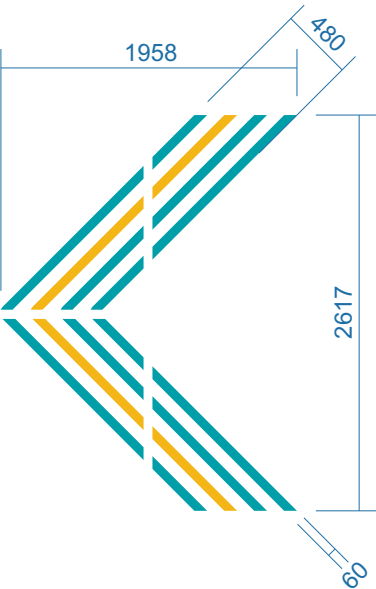


Internally applied plot cut 60mm wide vinyl stripes from Oracal 551 Water Blue and Sun yellow Avery 706-01PF. Edges to be sealed with clear silicone.

SECTION THROUGH SIGN B SCALE 1:10

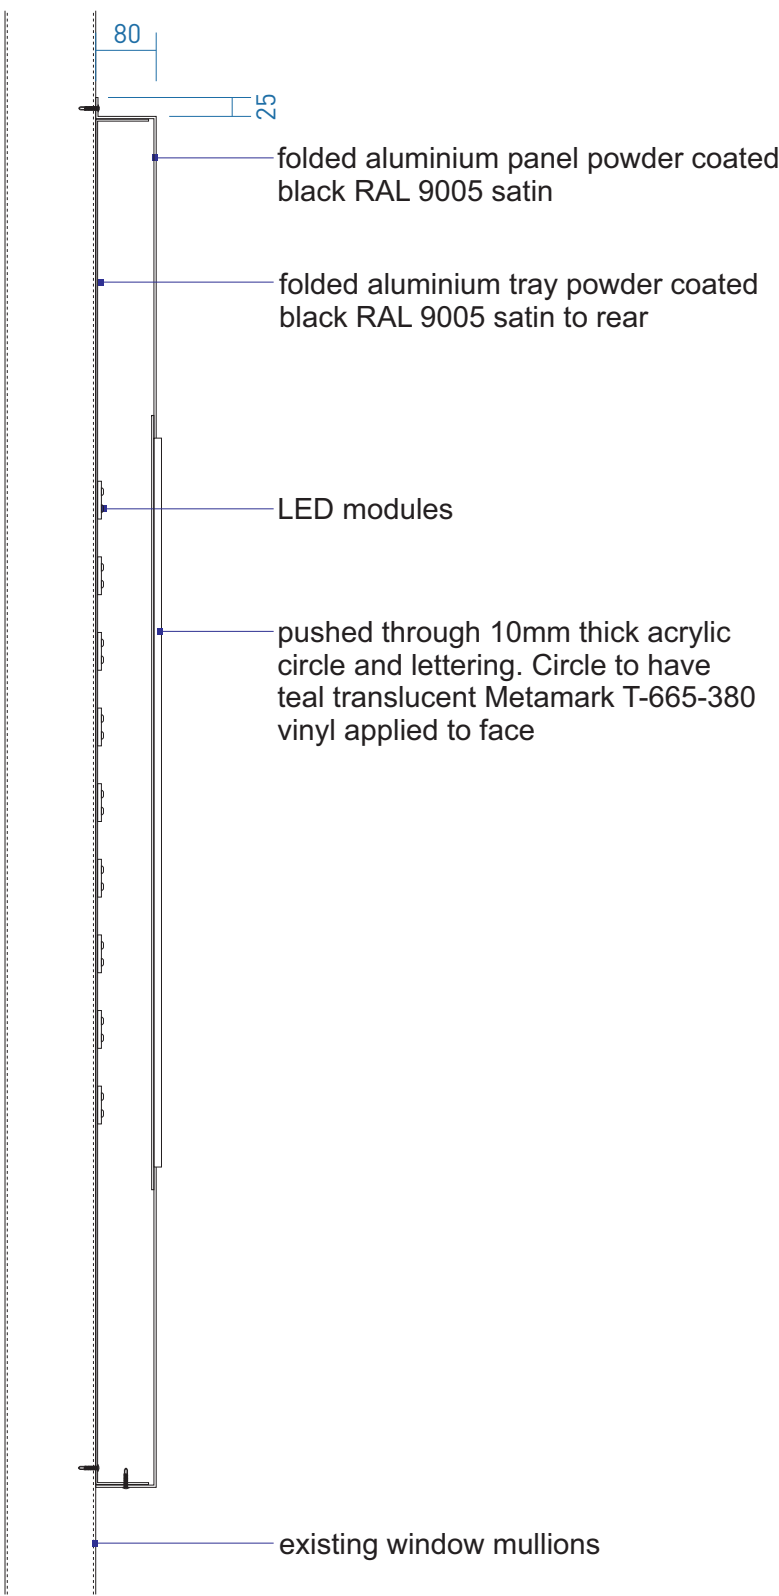

SCALE BAR - 1:10

 

COLOUR REFERENCES



**PUREGYM
DARK TEAL**
PMS 7715C



**PUREGYM
TEAL**
PMS 2230C
Oracal 551 Water Blue
Metamark T-665-380



**PUREGYM
HIGHLIGHT TEAL**
PMS 2227C



**PUREGYM
YELLOW**
PMS 1235C
Avery 706-01 PF
Sun Yellow



**PUREGYM
ORANGE**
PMS 2024C



**PUREGYM
BLACK**
Pantone 3C
RAL 9005 (Satin)
Avery 701 PF Black



**PUREGYM
WHITE**
C0 M0 Y0 K0
Avery 700 PF White

Client: PUREGYM

Site:

Cables Retail Park,
Steley Way,
Prescot,
L34 5NQ

Scale:

AS STATED @ A3


Drawn by: AB

Date: 12/08/25

Dwg No: 004353A

Revision: C

PROPOSED SIDE ELEVATION scale 1:250

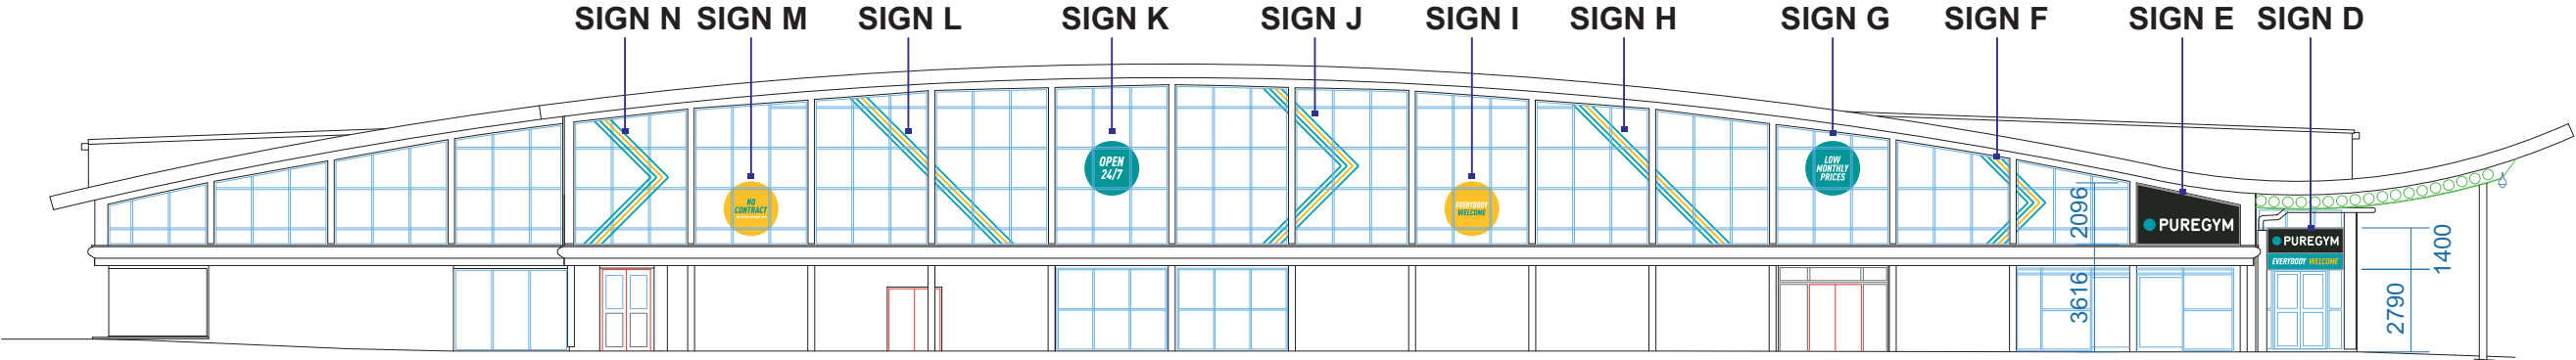

SCALE BAR - 1:250
0 1 5 10
METRES

EXISTING VIEW



COLOUR REFERENCES



**PUREGYM
DARK TEAL**
PMS 7715C



**PUREGYM
TEAL**
PMS 2230C
Oracal 551 Water Blue
Metamark T-665-380



**PUREGYM
HIGHLIGHT TEAL**
PMS 2227C



**PUREGYM
YELLOW**
PMS 1235C
Avery 706-01 PF
Sun Yellow



**PUREGYM
ORANGE**
PMS 2024C



**PUREGYM
BLACK**
Pantone 3C
RAL 9005 (Satin)
Avery 701 PF Black



**PUREGYM
WHITE**
C0 M0 Y0 K0
Avery 700 PF White

Client: PUREGYM

Site:

Cables Retail Park,
Steley Way,
Prescot,
L34 5NQ

Scale:


AS STATED @ A3

Drawn by: AB

Date: 12/08/25

Dwg No: 004353A



Revision: C

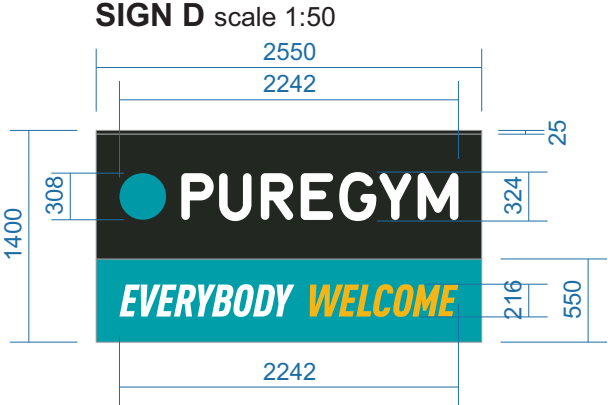

Folded 3mm aluminium panels powder coated black RAL 9005 satin, ‘PUREGYM’ logo from fret cut pushed through 10mm opal acrylic, Circle detail to have teal translucent Metamark T-665-380 vinyl applied to face. Illumination via integral LED modules mounted a folded aluminium back tray. Panels fixed through folded upstand and to folded backtray, fixings to be colour coded. Non-illuminated ‘EVERYBODY WELCOME’ section from face applied plot cut vinyl.

luminance level for sign < 850 cd/2

SECTION THROUGH SIGN B SCALE 1:10

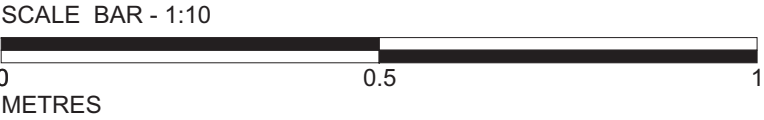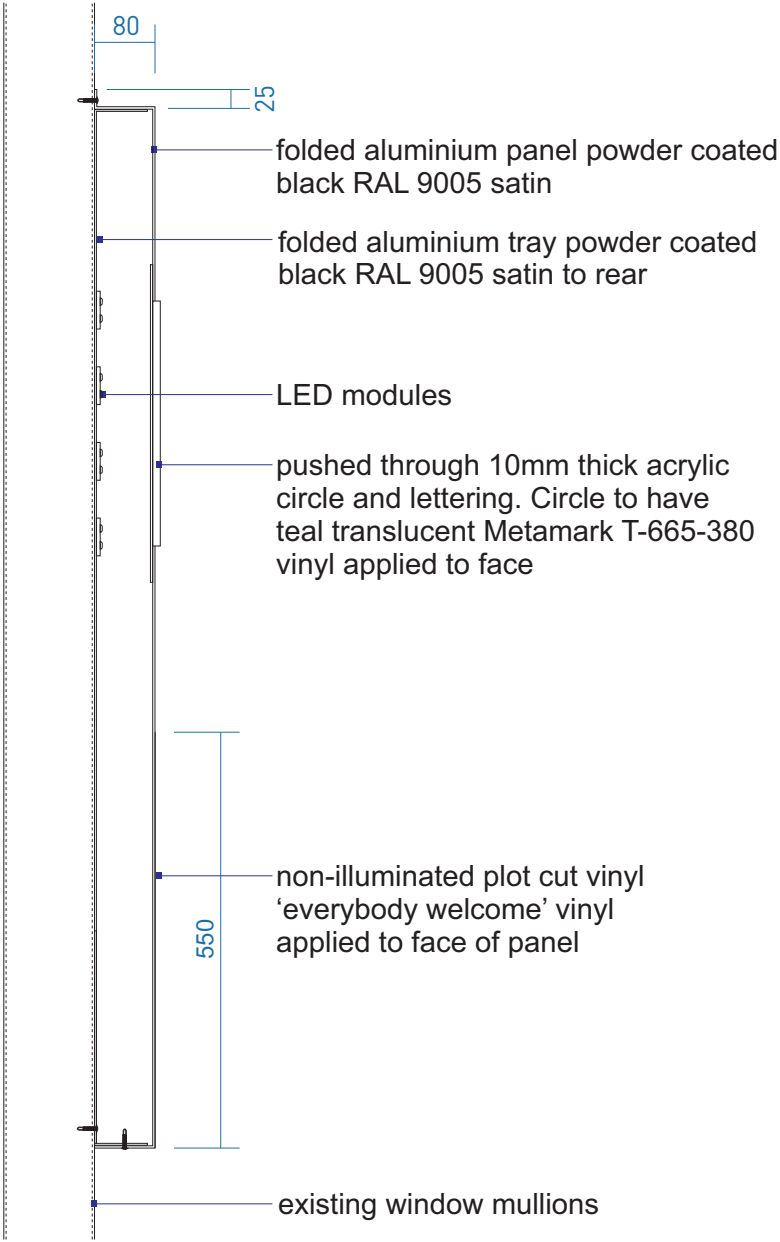

COLOUR REFERENCES


 PUREGYM DARK TEAL PMS 7715C	 PUREGYM TEAL PMS 2230C Oracal 551 Water Blue Metamark T-665-380
 PUREGYM HIGHLIGHT TEAL PMS 2227C	 PUREGYM YELLOW PMS 1235C Avery 706-01 PF Sun Yellow
 PUREGYM ORANGE PMS 2024C	 PUREGYM BLACK Pantone 3C RAL 9005 (Satin) Avery 701 PF Black
 PUREGYM WHITE C0 M0 Y0 K0 Avery 700 PF White	

Client: PUREGYM

Site:
Cables Retail Park,
Steley Way,
Prescot,
L34 5NQ

Scale:
AS STATED @ A3
Drawn by: AB
Date: 12/08/25
Dwg No: 004353A
Revision: C

SIGN E scale 1:50

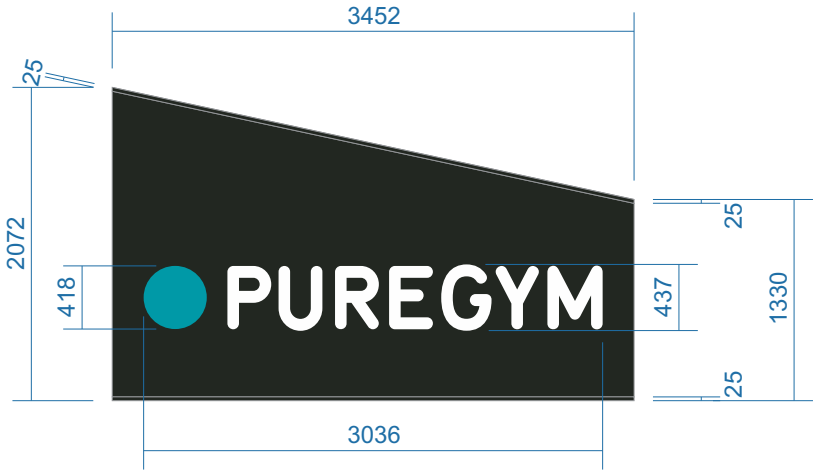


SCALE BAR - 1:50




Folded 3mm aluminium panels powder coated black RAL 9005 satin, logo from fret cut pushed through 10mm opal acrylic, Circle detail to have teal translucent Metamark T-665-380 vinyl applied to face. Illumination via integral LED modules mounted a folded aluminium light tray. Panels fixed through folded upstand and downstand, fixings to be colour coded.

luminance level for sign < 850 cd/2




SECTION THROUGH SIGN E SCALE 1:10

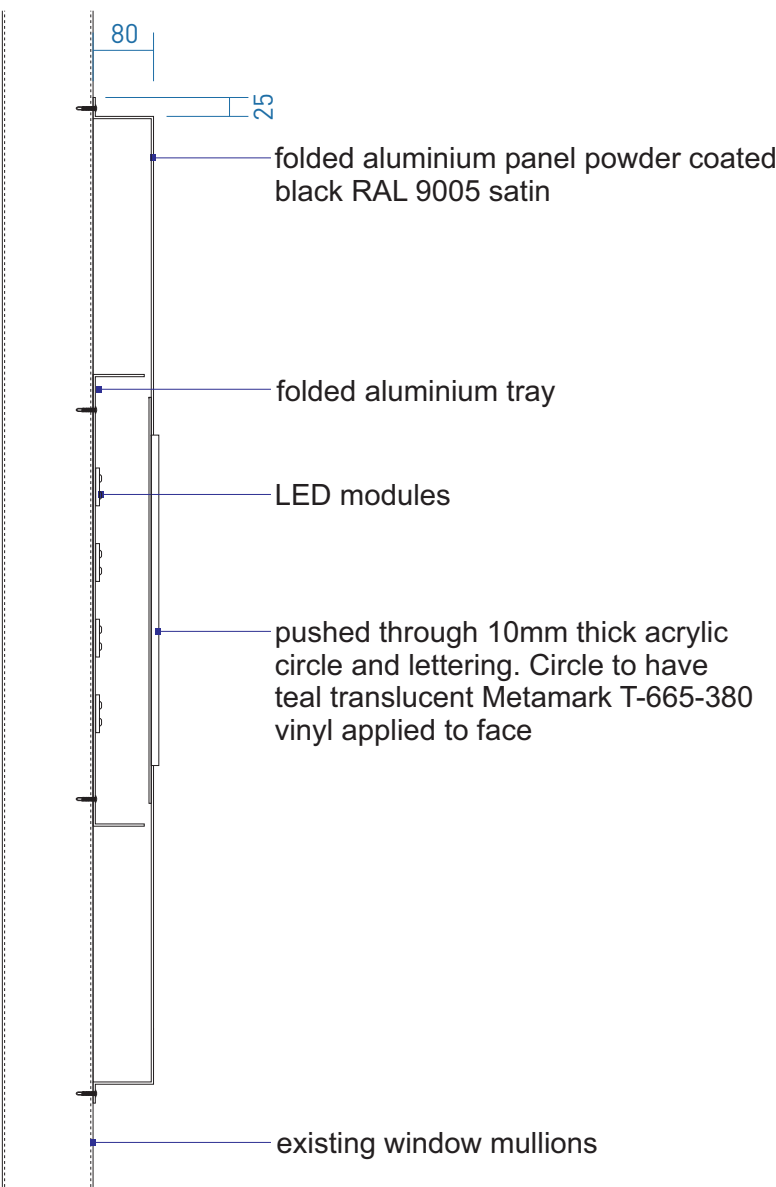

SCALE BAR - 1:10

 

COLOUR REFERENCES

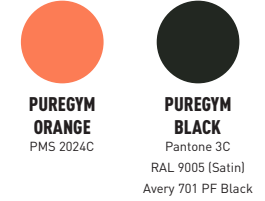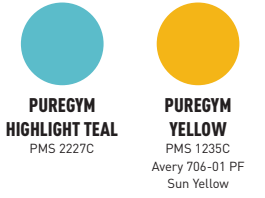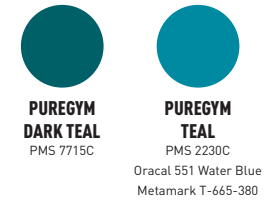

Client: PUREGYM

Site:
Cables Retail Park,
Steley Way,
Prescot,
L34 5NQ


Scale:
AS STATED @ A3

Drawn by: AB


Date: 12/08/25

Dwg No: 004353A


Revision: C

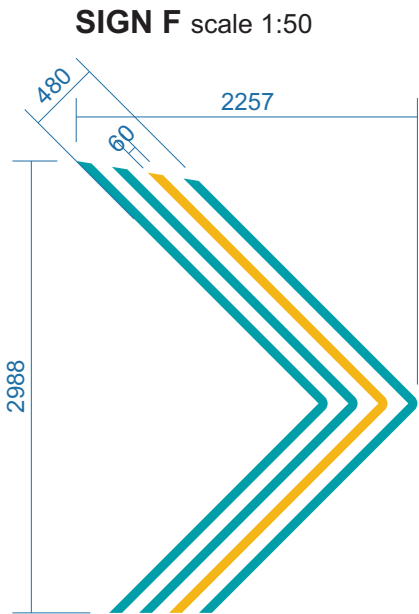


Internally applied plot cut 60mm wide vinyl stripes from Oracal 551 Water Blue and Avery 706-01PF. Edges to be sealed with clear silicone.

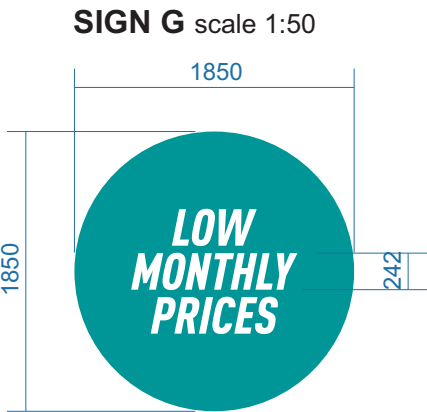


Internally applied plot cut vinyl from Oracal 551 Water Blue and Avery 700 PF White.

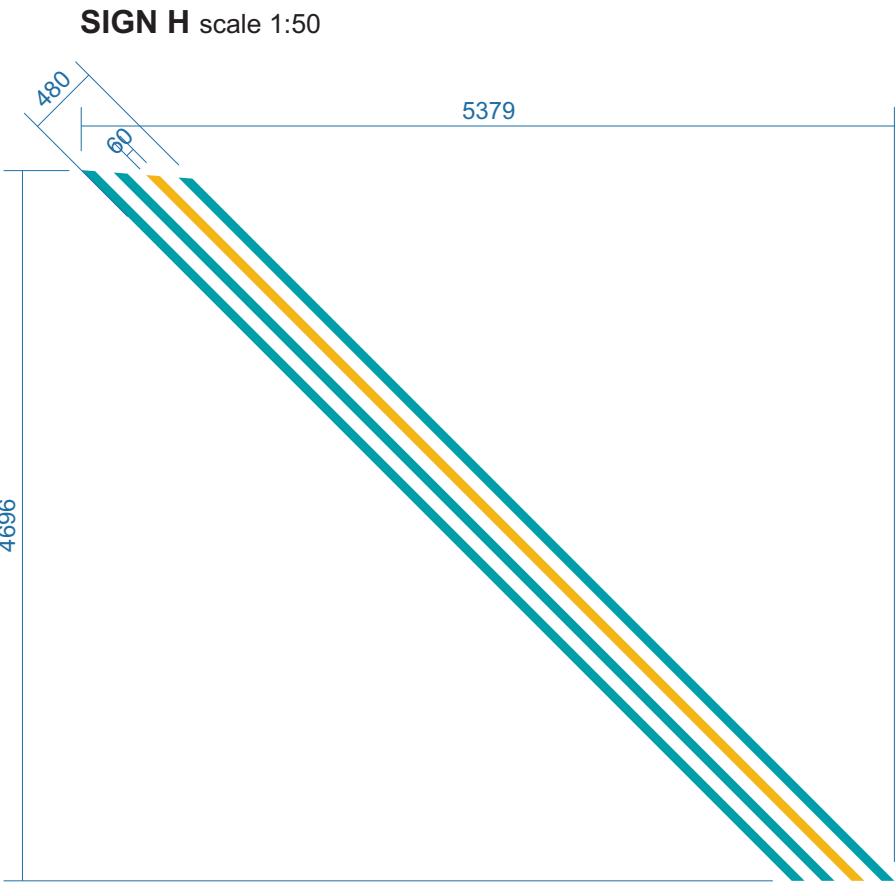


Internally applied plot cut 60mm wide vinyl stripes from Oracal 551 Water Blue and Avery 706-01PF. Edges to be sealed with clear silicone.

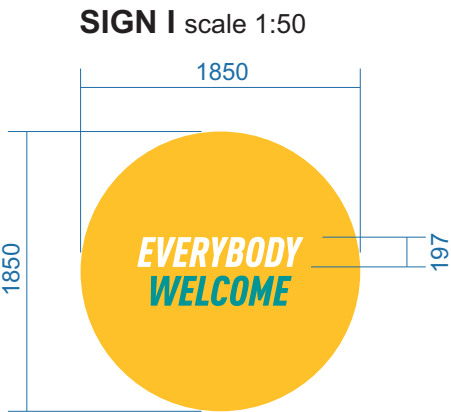


Internally applied plot cut vinyl from Oracal 551 Water Blue, Avery 706-01PF and Avery 700 PF White.

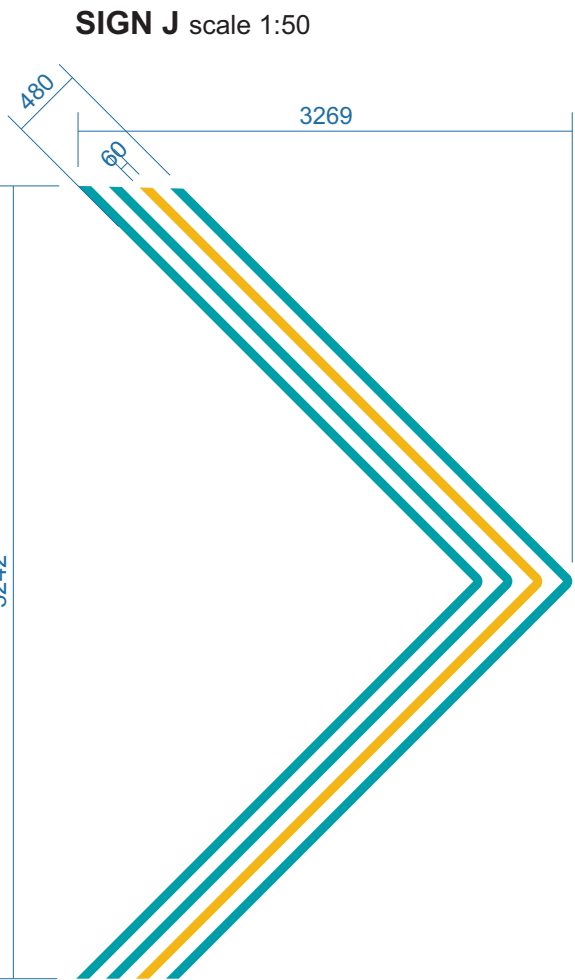

Internally applied plot cut 60mm wide vinyl stripes from Oracal 551 Water Blue and Avery 706-01PF. Edges to be sealed with clear silicone.

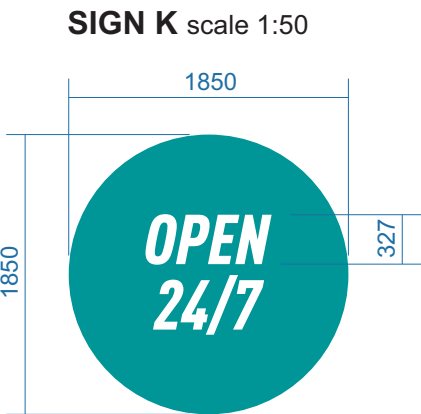

Internally applied plot cut vinyl from Oracal 551 Water Blue and Avery 700 PF White.

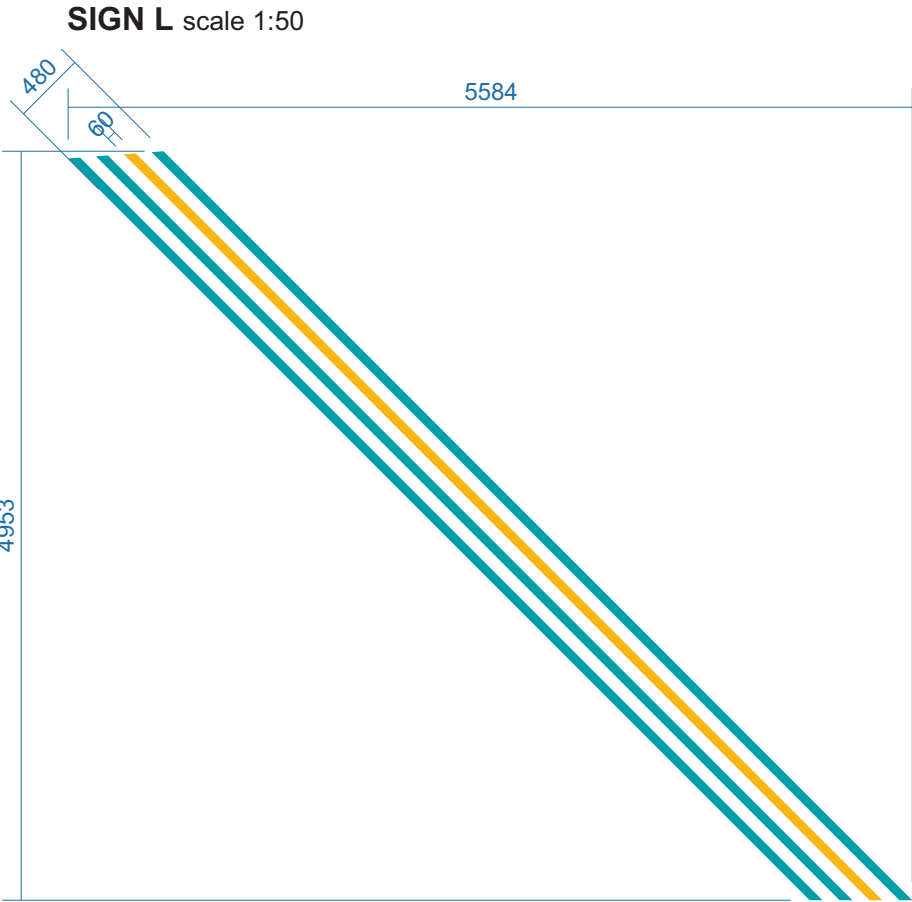

Internally applied plot cut 60mm wide vinyl stripes from Oracal 551 Water Blue and Avery 706-01PF. Edges to be sealed with clear silicone.



FRODSHAM
SIGN & DISPLAY

COLOUR REFERENCES



**PUREGYM
DARK TEAL**
PMS 7715C



**PUREGYM
TEAL**
PMS 2230C
Oracal 551 Water Blue
Metamark T-665-380



**PUREGYM
HIGHLIGHT TEAL**
PMS 2227C



**PUREGYM
YELLOW**
PMS 1235C
Avery 706-01 PF
Sun Yellow



**PUREGYM
ORANGE**
PMS 2024C



**PUREGYM
BLACK**
Pantone 3C
RAL 9005 (Satin)
Avery 701 PF Black



**PUREGYM
WHITE**
C0 M0 Y0 K0
Avery 700 PF White

Client: PUREGYM

Site:

Cables Retail Park,
Steley Way,
Prescot,
L34 5NQ

Scale:

AS STATED @ A3


Drawn by: AB

Date: 12/08/25

Dwg No: 004353A


Revision: C

SIGN M scale 1:50

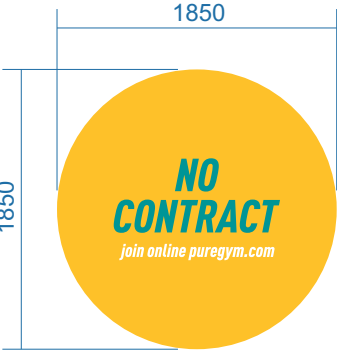

Internally applied plot cut vinyl from Oracal 551 Water Blue, Avery 706-01PF and Avery 700 PF White.

SIGN N scale 1:50

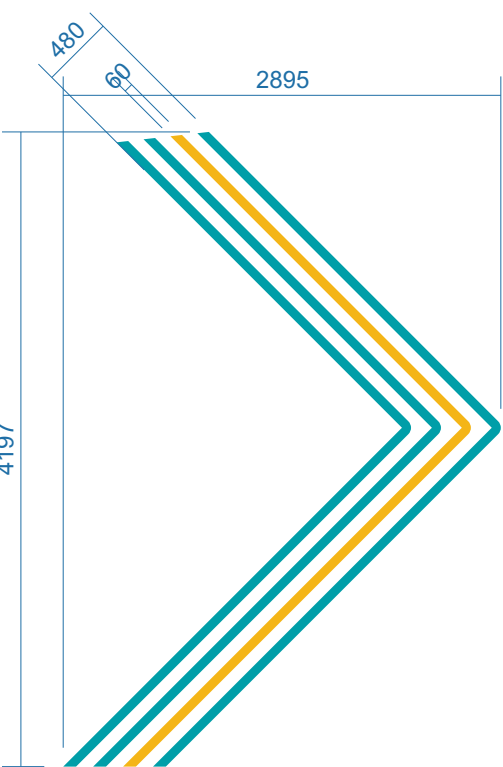

Internally applied plot cut 60mm wide vinyl stripes from Oracal 551 Water Blue and Avery 706-01PF. Edges to be sealed with clear silicone.

SCALE BAR - 1:50



COLOUR REFERENCES



**PUREGYM
DARK TEAL**
PMS 7715C



**PUREGYM
TEAL**
PMS 2230C
Oracal 551 Water Blue
Metamark T-665-380



**PUREGYM
HIGHLIGHT TEAL**
PMS 2227C



**PUREGYM
YELLOW**
PMS 1235C
Avery 706-01 PF
Sun Yellow



**PUREGYM
ORANGE**
PMS 2024C



**PUREGYM
BLACK**
Pantone 3C
RAL 9005 (Satin)
Avery 701 PF Black



**PUREGYM
WHITE**
C0 M0 Y0 K0
Avery 700 PF White

Client: PUREGYM

Site:

Cables Retail Park,
Steley Way,
Prescot,
L34 5NQ

Scale:

AS STATED @ A3

Drawn by: AB

Date: 12/08/25

Dwg No: 004353A

Revision: C


SIGN O - SCALE 1:10



2 REQUIRED

Digitally printed vinyl with protective matt laminate, applied to face of existing totem panels on front and rear of sign.

SCALE BAR - 1:10

 

NOTE - REAR OF TOTEM HAS SAME VIEW AS FRONT

EXISTING VIEW



PROPOSED VIEW



COLOUR REFERENCES



**PUREGYM
DARK TEAL**
PMS 7715C



**PUREGYM
TEAL**
PMS 2230C
Oracal 551 Water Blue
Metamark T-665-380



**PUREGYM
HIGHLIGHT TEAL**
PMS 2227C




**PUREGYM
YELLOW**
PMS 1235C
Avery 706-01 PF
Sun Yellow



**PUREGYM
ORANGE**
PMS 2024C



**PUREGYM
BLACK**
Pantone 3C
RAL 9005 (Satin)
Avery 701 PF Black

 

**PUREGYM
WHITE**
C0 M0 Y0 K0
Avery 700 PF White

Client: PUREGYM

Site:
Cables Retail Park,
Steley Way,
Prescot,
L34 5NQ

Scale:
AS STATED @ A3
Drawn by: AB
Date: 12/08/25
Dwg No: 004353A
Revision: C


SIGN P - SCALE 1:10



2 REQUIRED

Digitally printed vinyl with protective matt laminate, applied to face of existing totem panels on front and rear of sign.

SCALE BAR - 1:10

 

NOTE - REAR OF TOTEM HAS SAME VIEW AS FRONT

EXISTING VIEW



PROPOSED VIEW



COLOUR REFERENCES	
 PUREGYM DARK TEAL PMS 7715C	 PUREGYM TEAL PMS 2230C Oracal 551 Water Blue Metamark T-665-380
 PUREGYM HIGHLIGHT TEAL PMS 2227C	 PUREGYM YELLOW PMS 1235C Avery 706-01 PF Sun Yellow
 PUREGYM ORANGE PMS 2024C	 PUREGYM BLACK Pantone 3C RAL 9005 (Satin) Avery 701 PF Black
 PUREGYM WHITE CO M0 Y0 K0 Avery 700 PF White	

Client: PUREGYM

Site:
Cables Retail Park,
Steley Way,
Prescot,
L34 5NQ

Scale:
AS STATED @ A3
Drawn by: AB
Date: 12/08/25
Dwg No: 004353A
Revision: C