


BUILDING VOLUMES

- Existing bungalow - 488m3
- Existing outbuilding - 148 m3
- Existing outbuilding 2 - 140 m3
- Proposed dwelling - 634 m3, which results in a 29.92% increase from the original bungalow that is being replaced

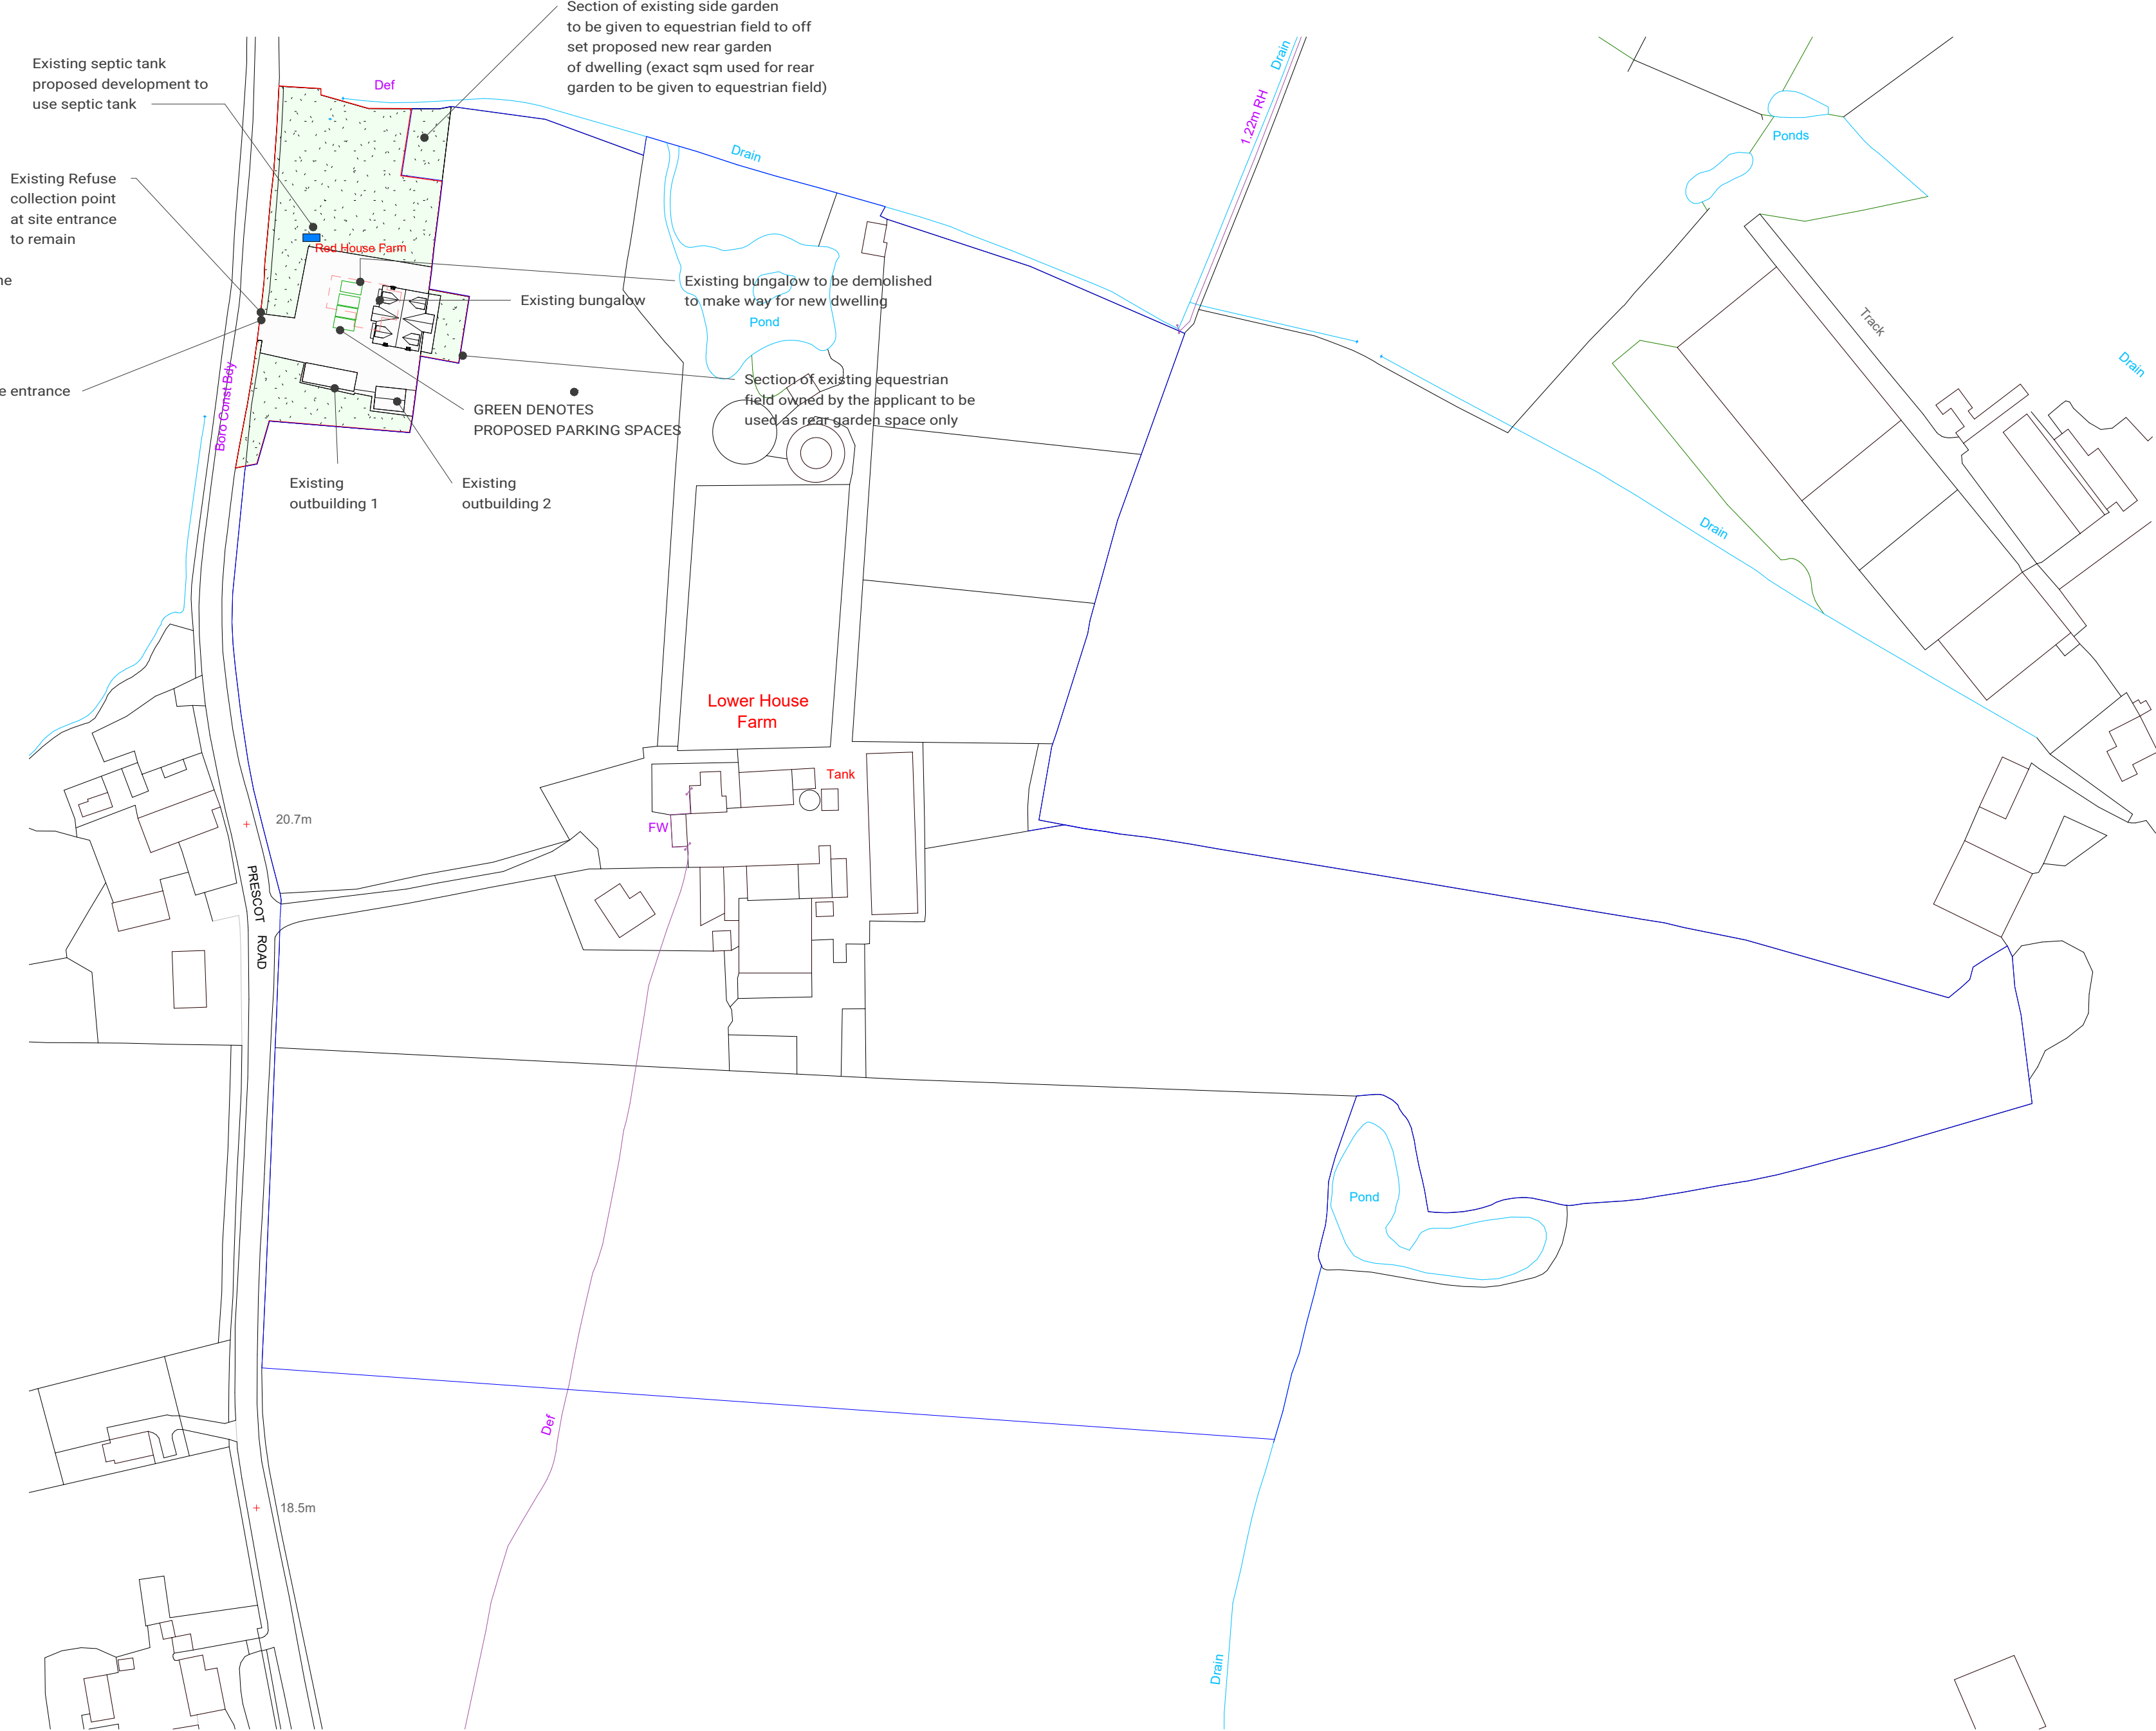

Baltik Architecture LTD
Studio M, Baltic Creative Campus
49 Jamaica Street
Liverpool
L1 0AH
george@baltikarchitecture.co.uk
Tel: 0151 622 0590 Mob:07496 834461
www.baltikarchitecture.co.uk



- notes
- This document and all drawings are copyright of Baltik Architecture LTD and may not be reproduced without their specific permission.
 - Do not scale from this drawing unless for planning purposes only. All dimensions to be site verified by contractor before construction.
 - All dimensions are in millimetres unless noted otherwise.
 - Baltik Architecture LTD shall be notified in writing of any discrepancies.

revisions			
REV	DATE	GB	DRAWN BY NOTES
F	06.02.26	GB	Existing dwelling red edge amended



status: PL

client:

Private Client

project:

Red House Farm

title:

Proposed Site Plan

revision:	F
drawn by:	GB
date:	06.02.26
job no:	BKA-402-RED
scale:	1 : 1250

Drawing No:

A104

104 - Proposed Site Plan
1 : 1250

