




NOTES  
All dimensions to be checked on site. Figured dimensions to be read in preference to scaled. Keith Davidson Partnership accepts no responsibility for any unauthorised amendments to the drawing and does not permit unauthorised copying of the drawing. This drawing is copyright and remains the property of Keith Davidson Partnership unless otherwise agreed.

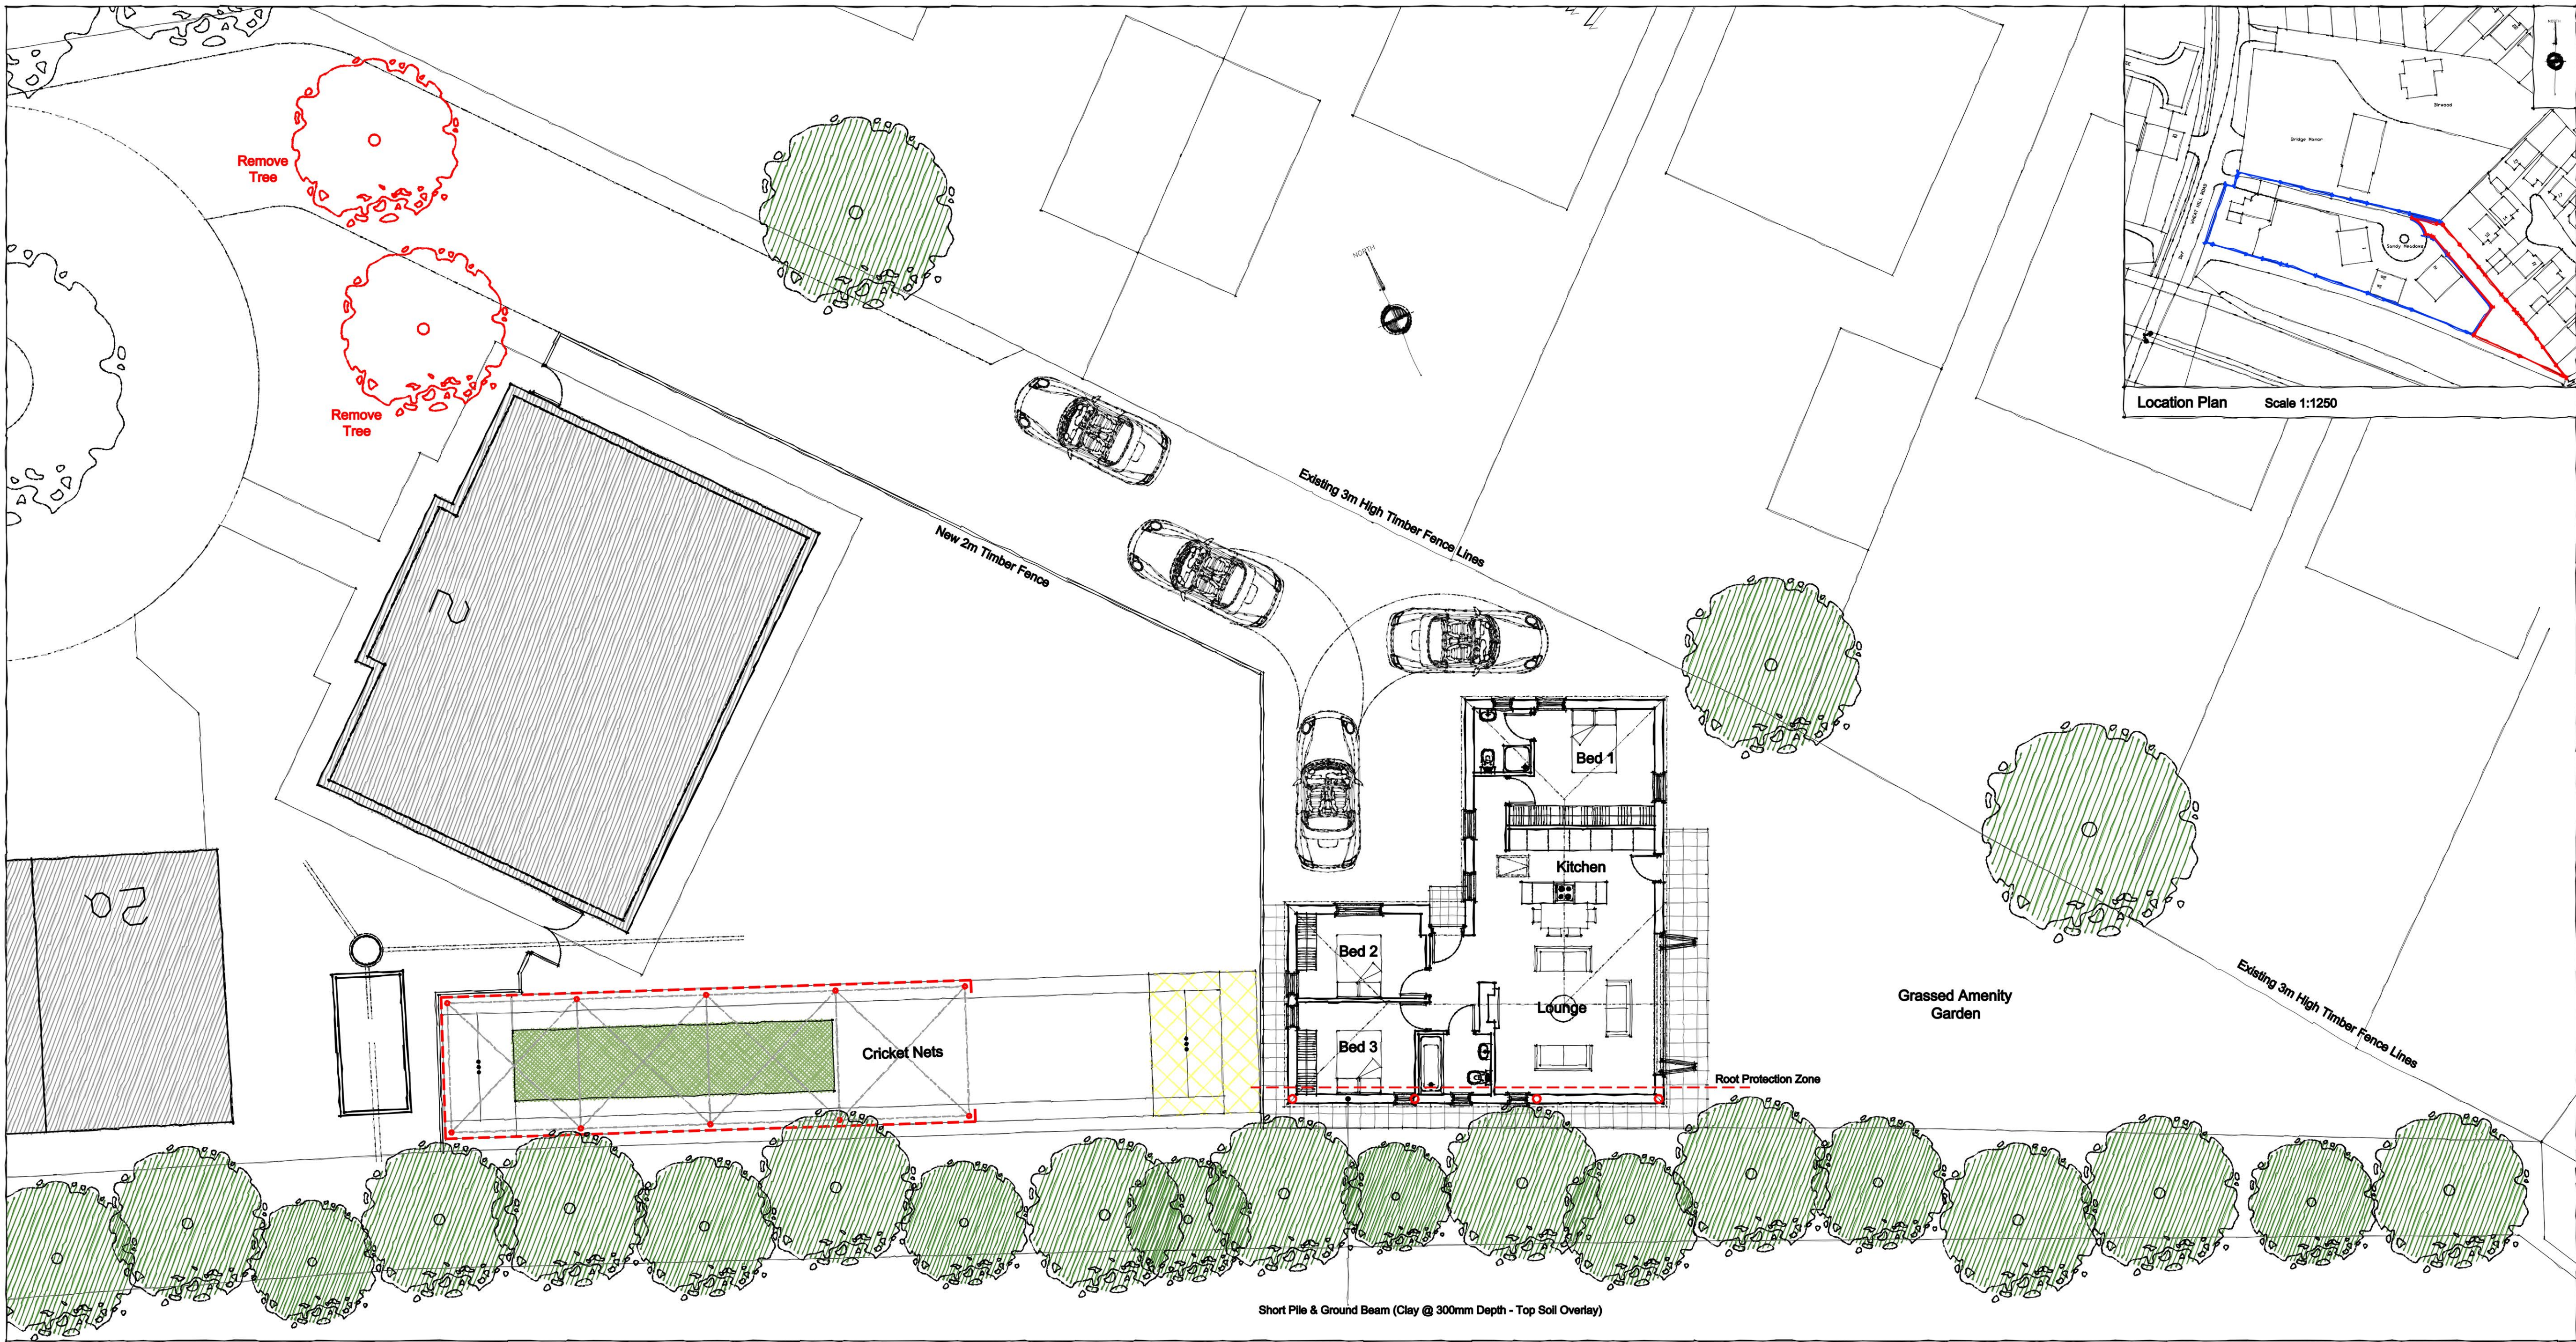


Proposed Site Plan  
Scale 1:100

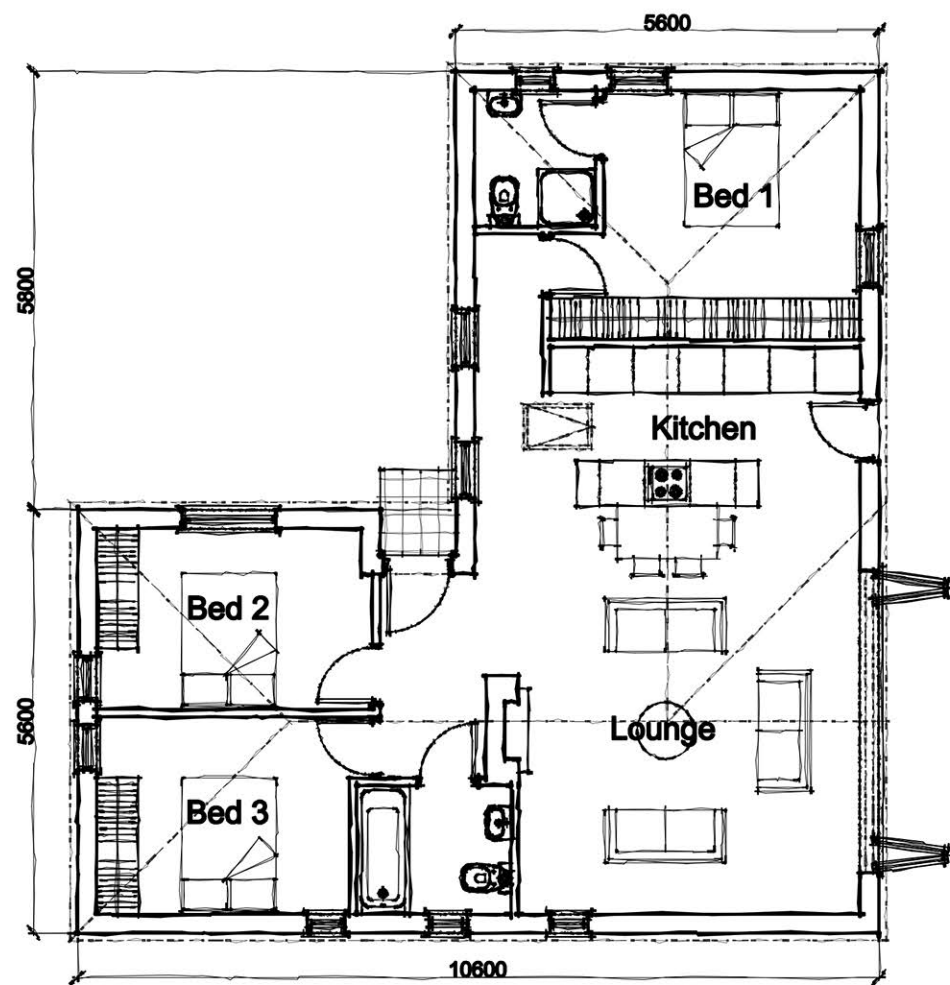

Proposed Ground Floor Plan  
Scale 1:100

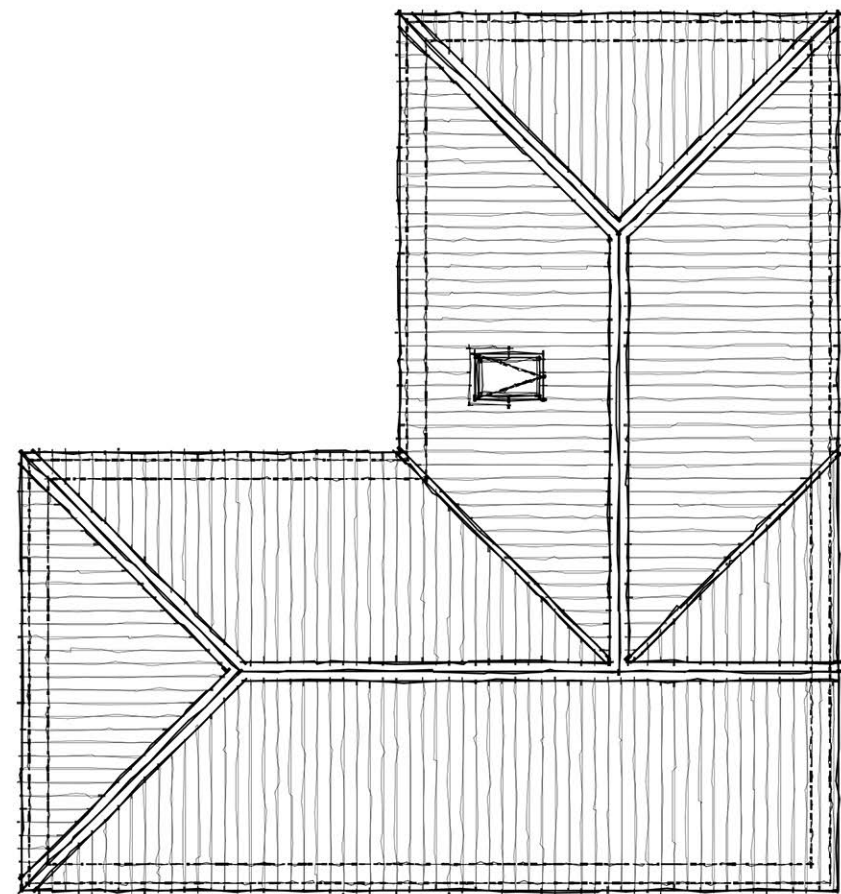

Proposed Roof Plan  
Scale 1:100

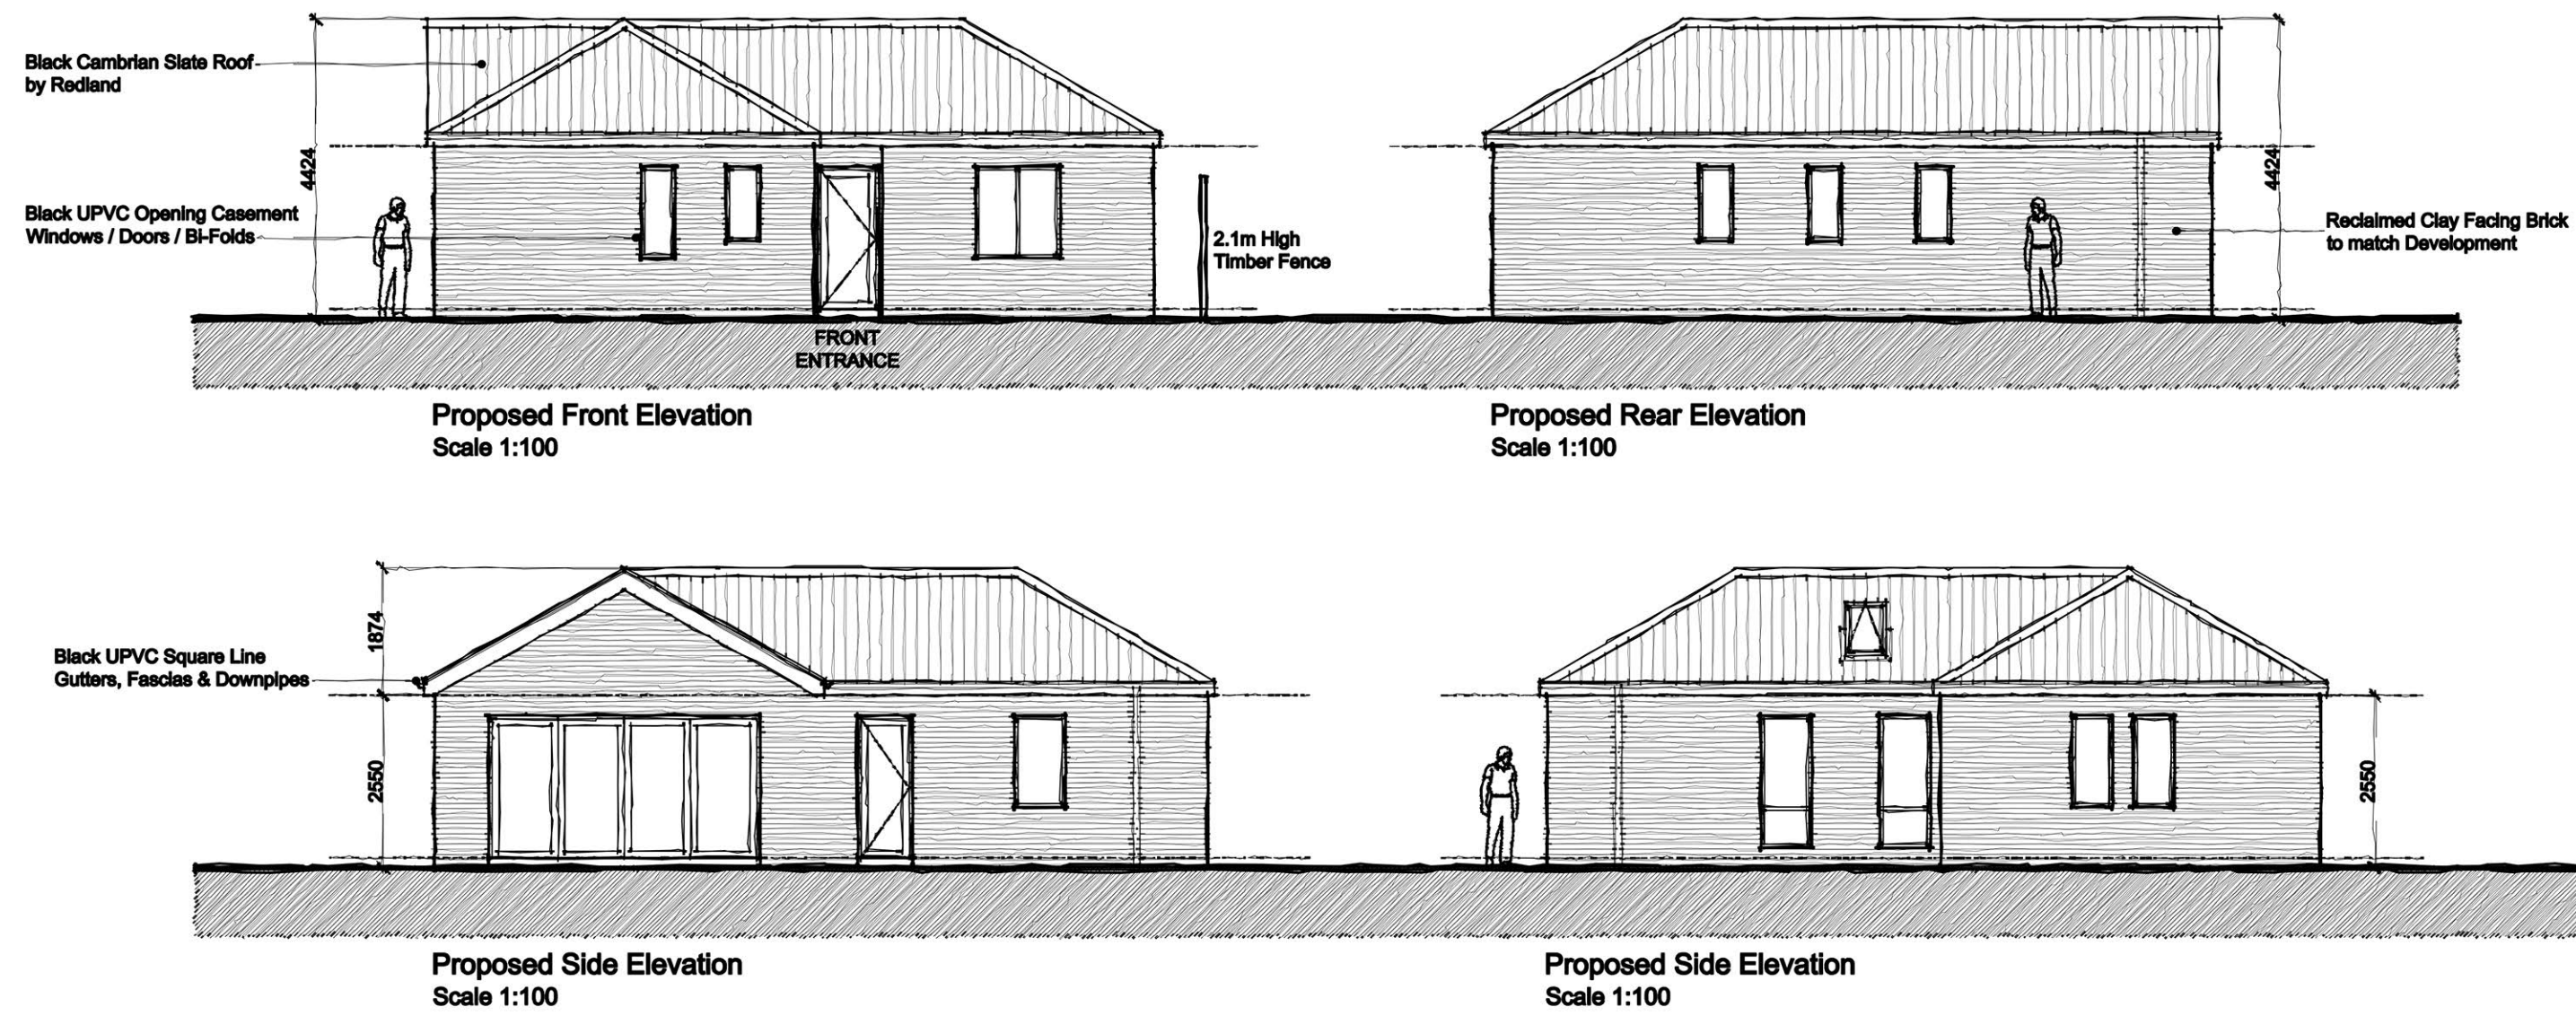

| Version | Amendment | Drawn & Date | Checked & Date | Approved & Date |
|---------|-----------|--------------|----------------|-----------------|
|---------|-----------|--------------|----------------|-----------------|

KeithDavidsonPartnership

13 Seymour Terrace  
Seymour Street  
Liverpool  
L3 9PE  
Telephone : +44 (0) 151 709 1777  
Email : info@keithdavidsonpartnership.com  
Web : keithdavidsonpartnership.com

Internal Project Number

GEN

Client

TBC

Project Name

Sandy Meadows, Wheathill Road, Hayton, Liverpool

Drawing Title

Proposed Plans & Elevations

| Scale | Original Size | Planning |
|-------|---------------|----------|
|-------|---------------|----------|

|             |    |  |
|-------------|----|--|
| Scale 1:100 | A1 |  |
|-------------|----|--|

|               |          |             |              |
|---------------|----------|-------------|--------------|
| Date 16.09.20 | Drawn CW | Checked GNP | Approved GNP |
|---------------|----------|-------------|--------------|

|                |        |
|----------------|--------|
| Drawing Number | Status |
|----------------|--------|

|     |            |
|-----|------------|
| 201 | Revision H |
|-----|------------|