






EXISTING: —
FRONT ELEVATION 1:100

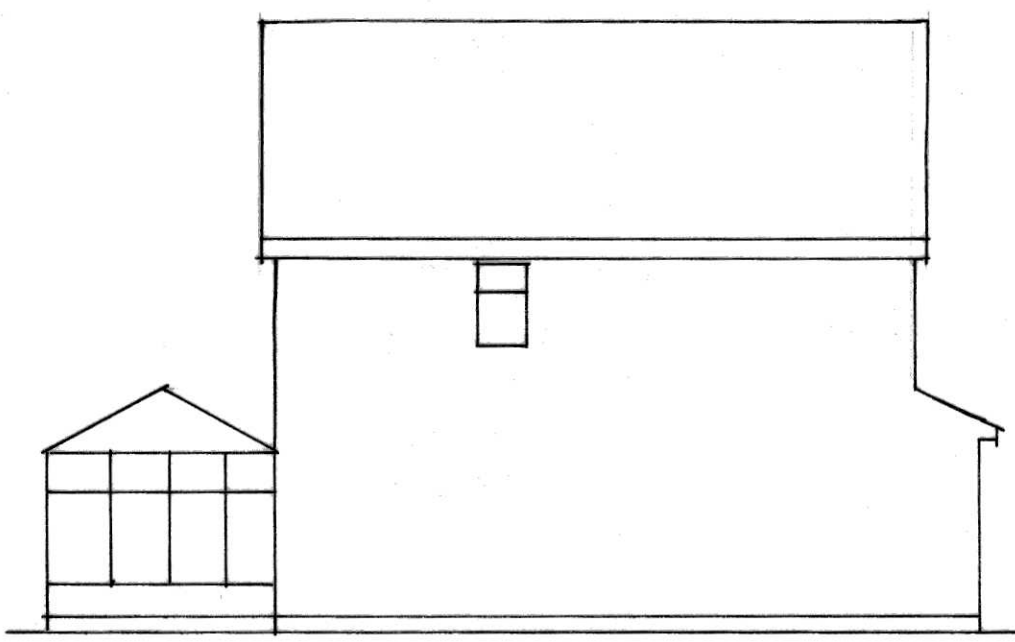


SIDE ELEVATION 1:100

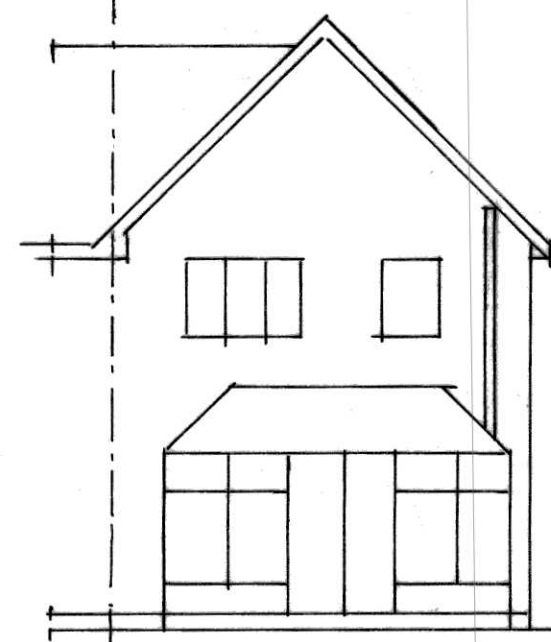


REAR ELEVATION 1:100

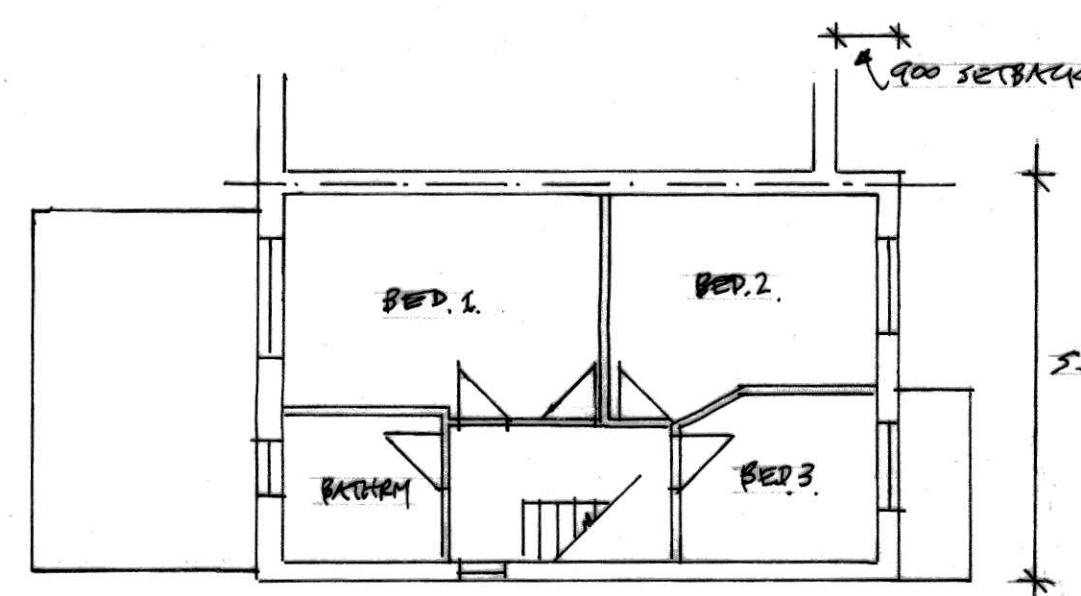

1st FLOOR PLAN 1:100

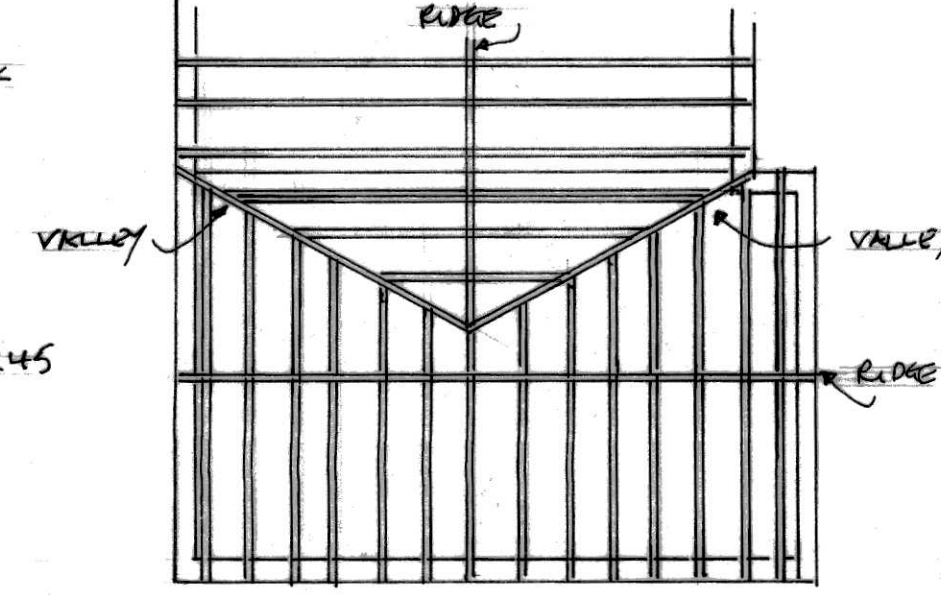


MAIN ROOF PLAN 1:100

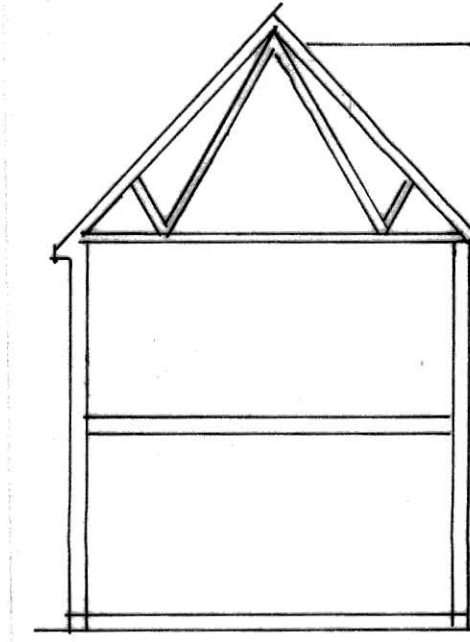


SECTION 1:100




FRONT ELEVATION 1:50

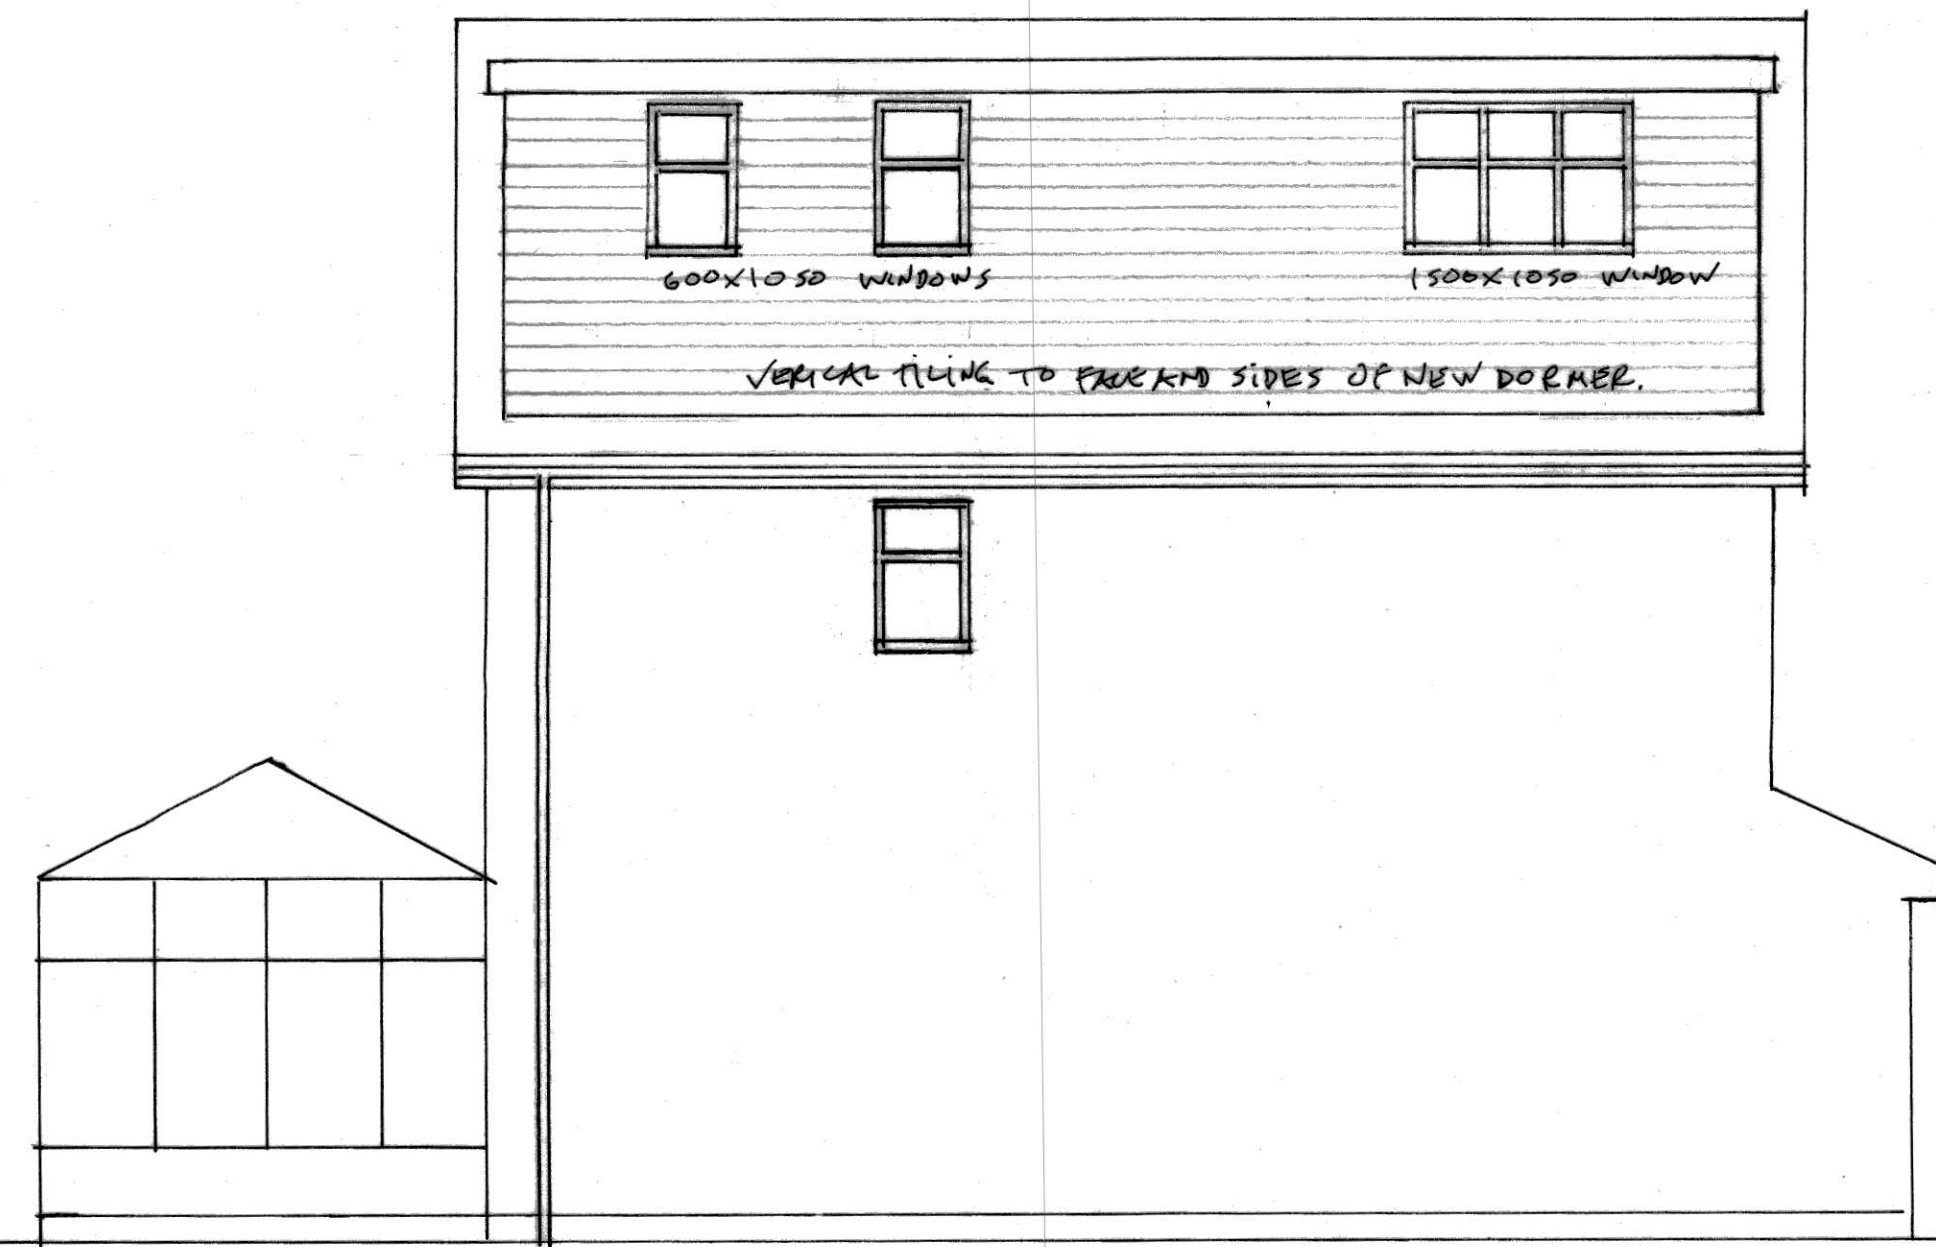


SIDE ELEVATION 1:50

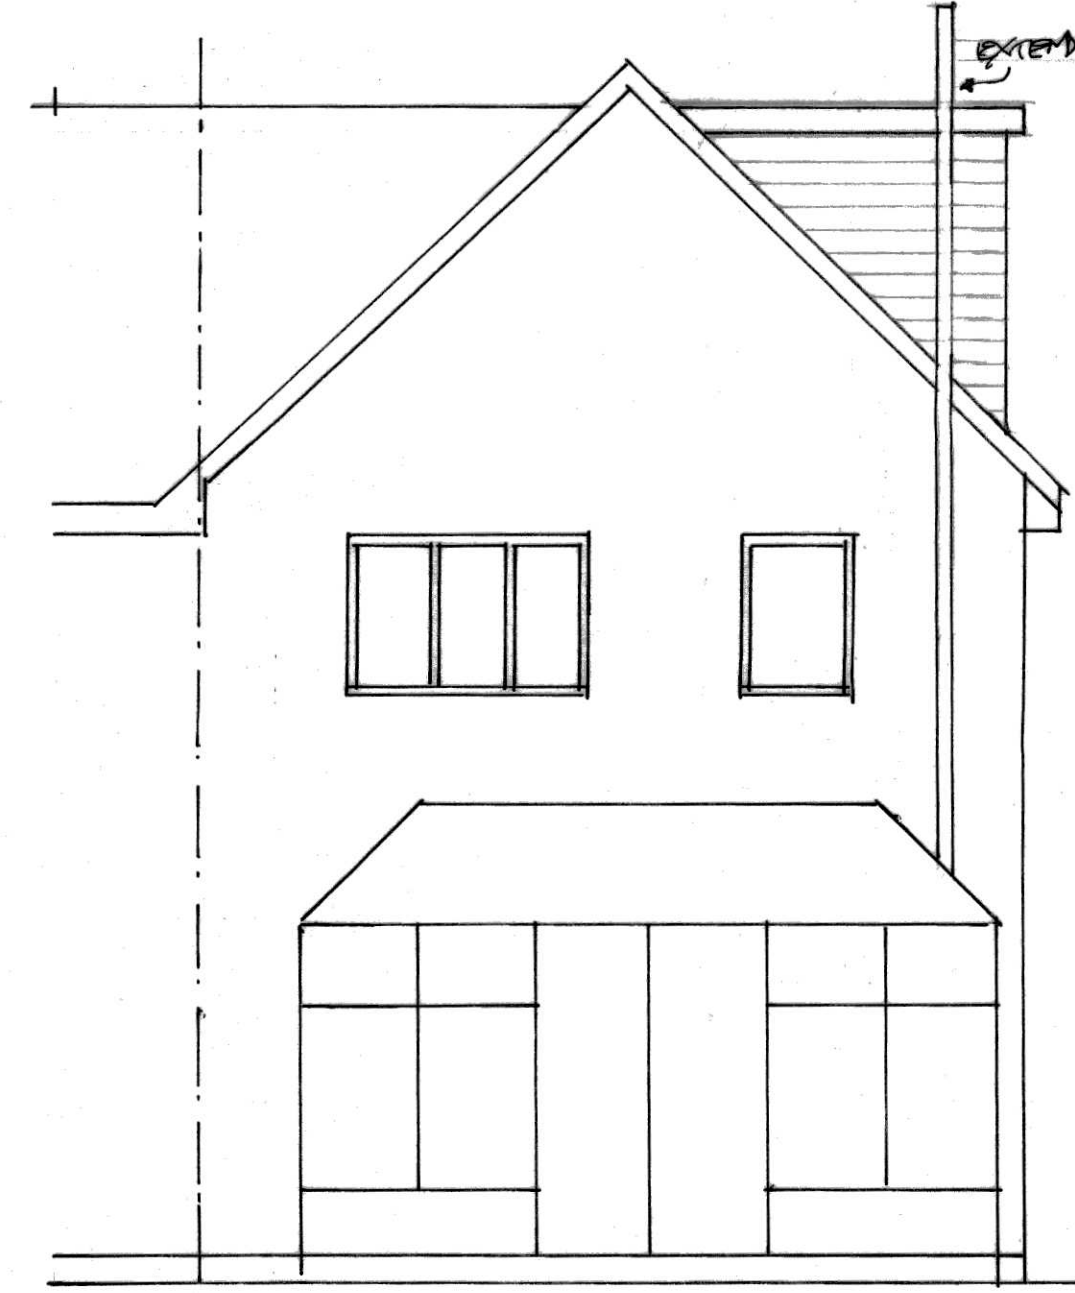


REAR ELEVATION 1:50

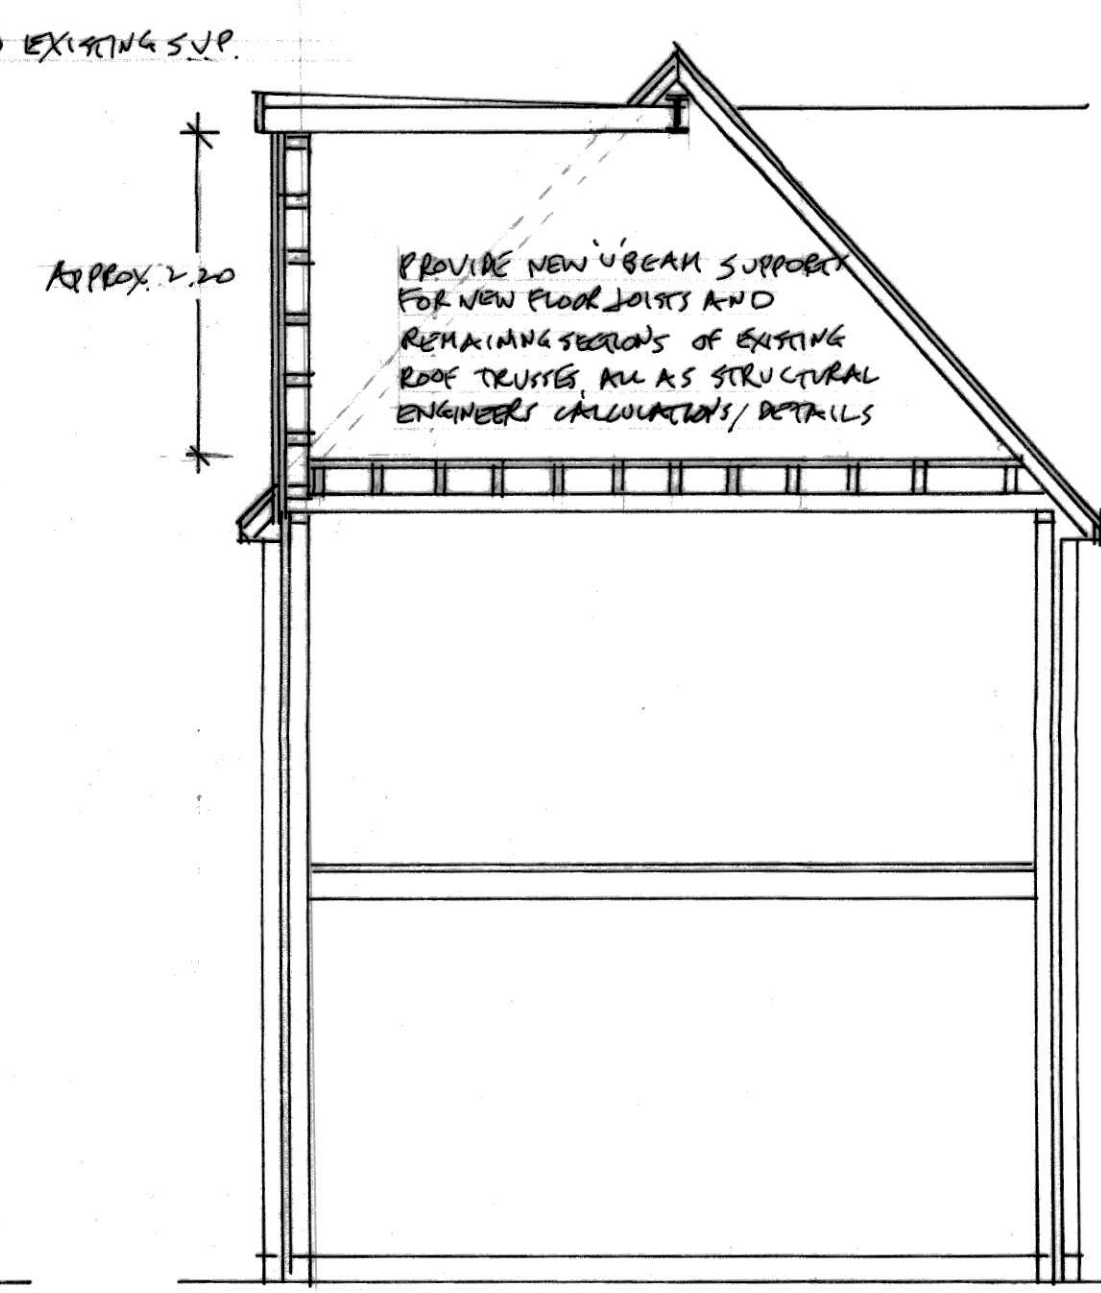


SECTION 1:50

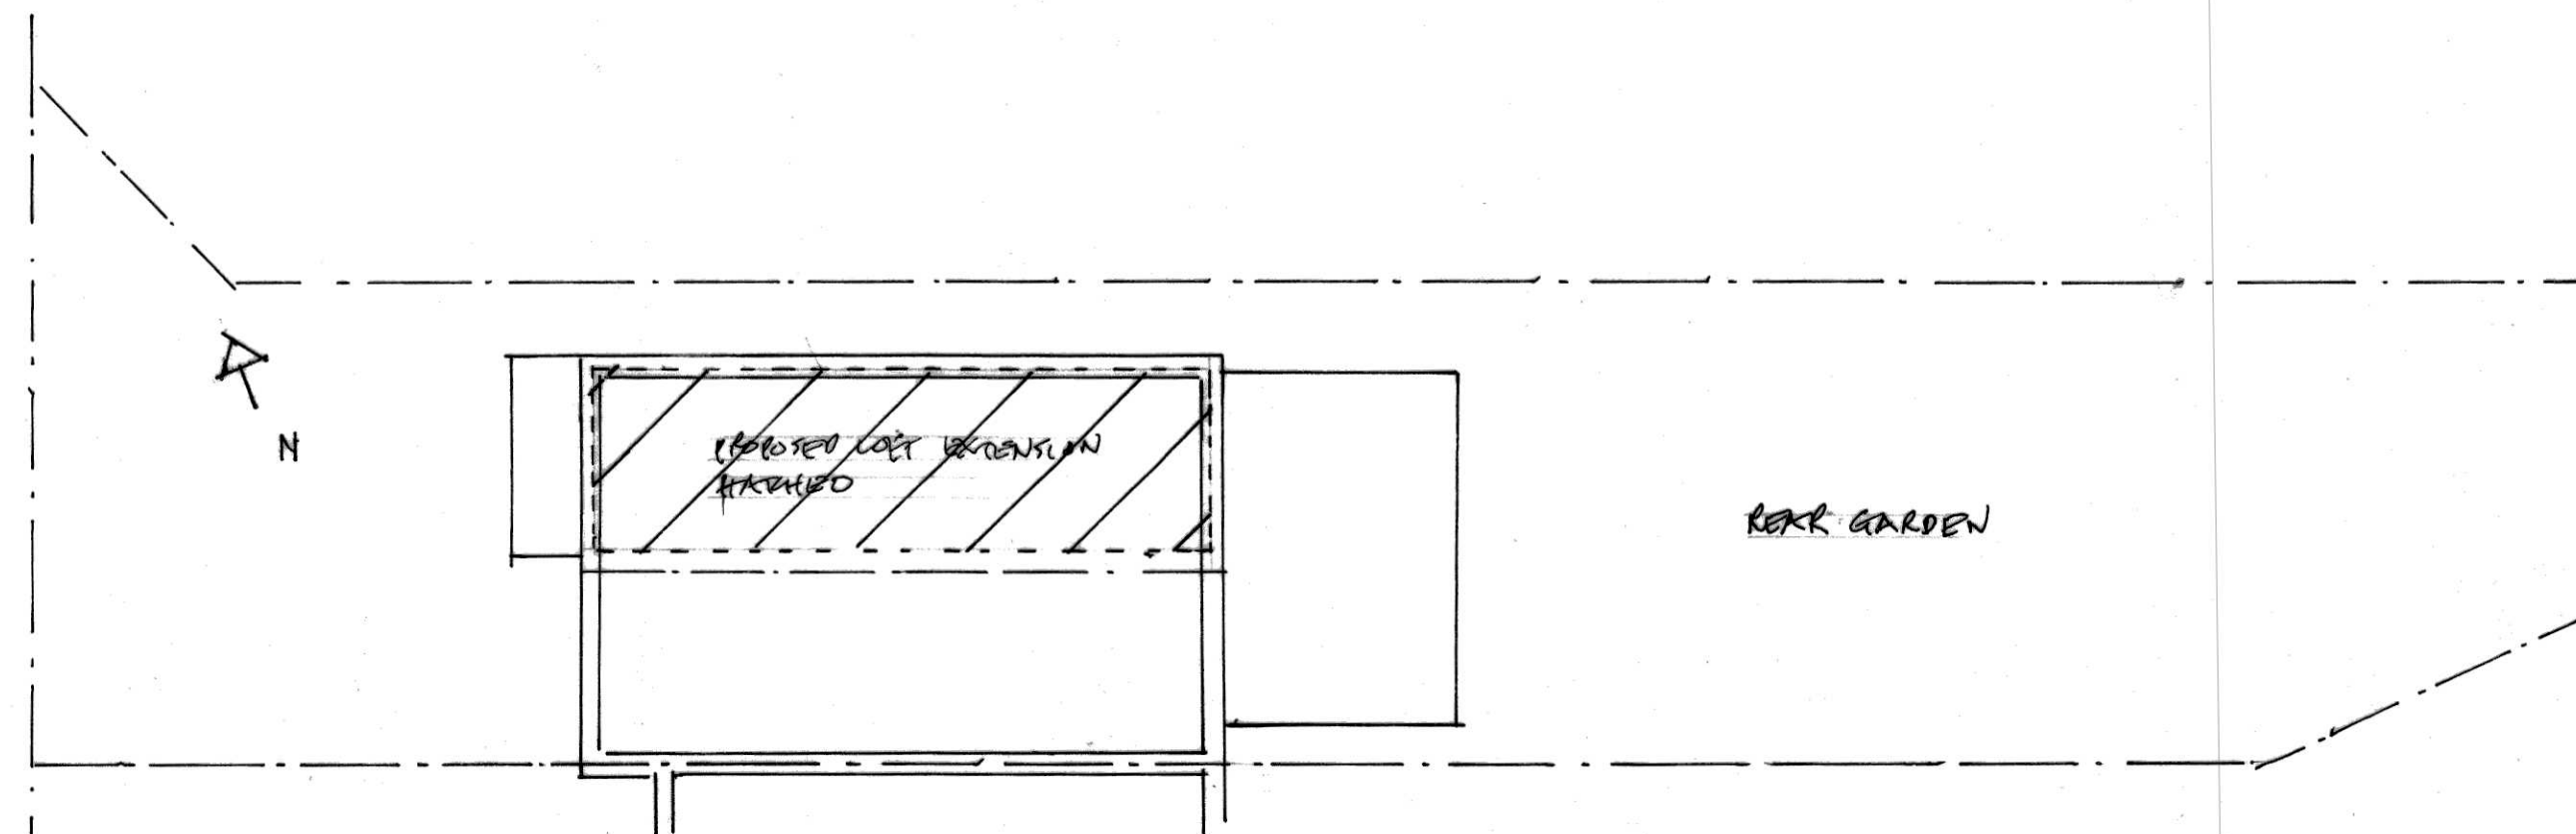

BLOCK PLAN 1:100

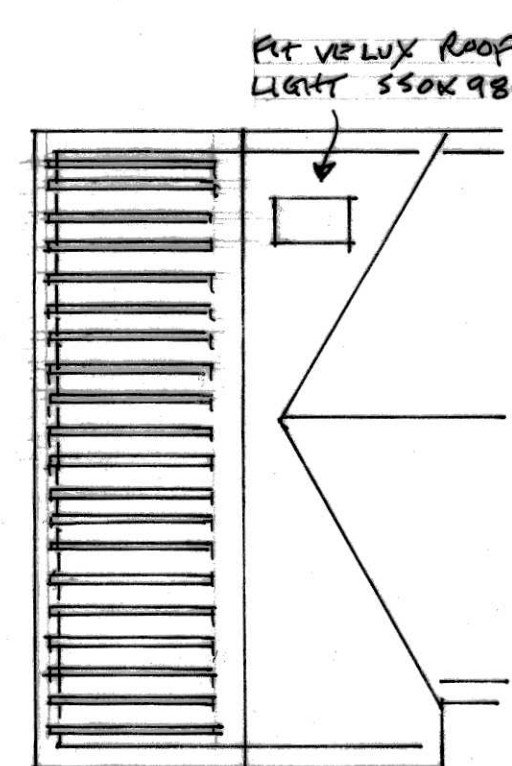


PROPOSED ROOF PLAN 1:100

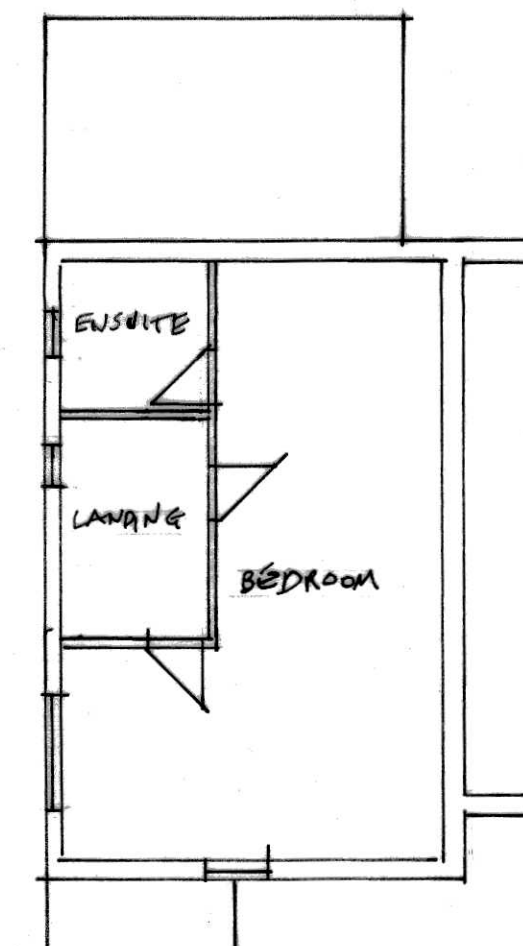

LOFT FLOOR PLAN PROPOSED 1:100

START LOCATION (INTO LOFT) TO BE ASCERTAINED ON SITE.

 

SCALE BAR 1:50



SCALE BAR 1:100

This drawing to be read in conjunction with separate "Schedule of Drawing Notes".
Also to be read in conjunction with separate Structural Engineers Notes, Calculations + sketches.
Structural Engineers details to override this Drawing detail, and "Schedule of Notes" detail, if differing.
Any scaled dimensions to be cross checked on site

PROPOSED LOFT CONVERSION
1 MEADOWBARN CLOSE
LIVERPOOL L32 9BB

Scales 1:50 1:100

Scale bar 1:50

Drawing Number

01

Date

07.04.2025