


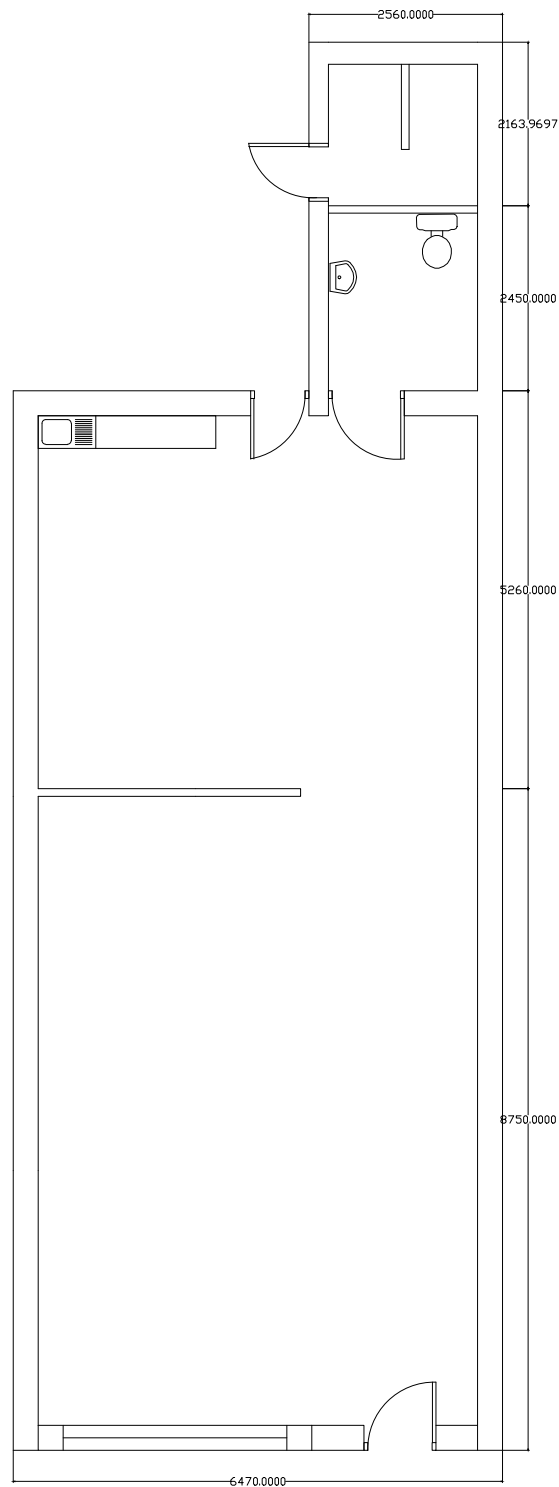

Proposed Ground Floor Plan

Item	Hazard					Risk			
Rev	Modifications	By	Date	Chk'd	Auth				
Purpose of issue		Rev	Date		Authorised				
KNOWSLEY COUNCIL Huyton Municipal, Archway Road, Huyton, Knowsley L36 9UX									
BUILDING ADDRESS 77 Kennelwood Avenue, Kirkby, Liverpool, L33 6UE.									
PROJECT Public Health - Refurbishment Works									
TITLE Proposed Ground Floor Plan									
Original Size	Scale	Designed	Drawn	Checked	Authorised				
A3	1:100	-	RH						
		Date	Date	Date	Date				
		-	25/11/2025						
Project No.		Office	Drawing No.	Rev					
04/09/2025/RH		KMBC	002	3					