


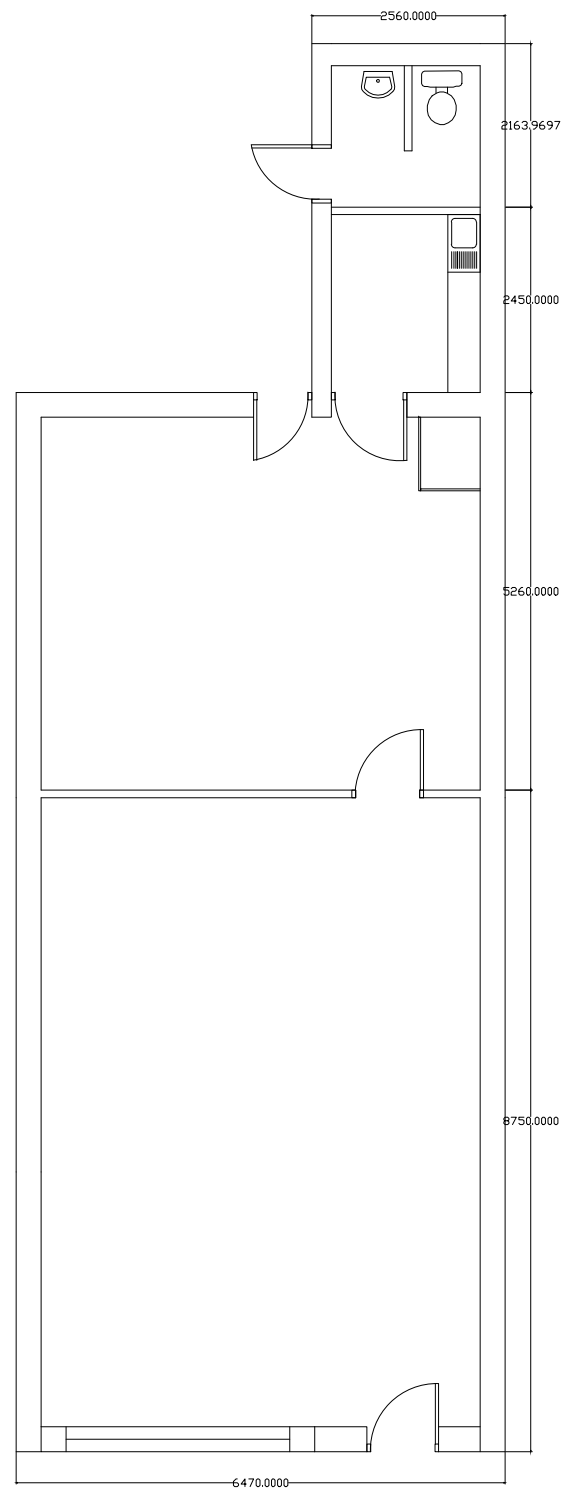

Item	Hazard			Risk	
Rev	Modifications	By	Date	Chk'd	Auth
Purpose of issue		Rev	Date		Authorised
KNOWSLEY COUNCIL Huyton Municipal, Archway Road, Huyton, Knowsley L36 9UX					
BUILDING ADDRESS 77 Kennelwood Avenue, Kirkby, Liverpool, L33 6UE.					
PROJECT Public Health - Refurbishment Works					
TITLE Existing Ground Floor Plan					
Original Size	Scale	Designed -	Drawn RH	Checked	Authorised
A3	N/A	Date -	Date 25/11/2025	Date	Date
Project No. 04/09/2025/RH		Office KMBC	Drawing No. 001	Rev 3	