






Existing ground floor and site plan @ 1:100 scale

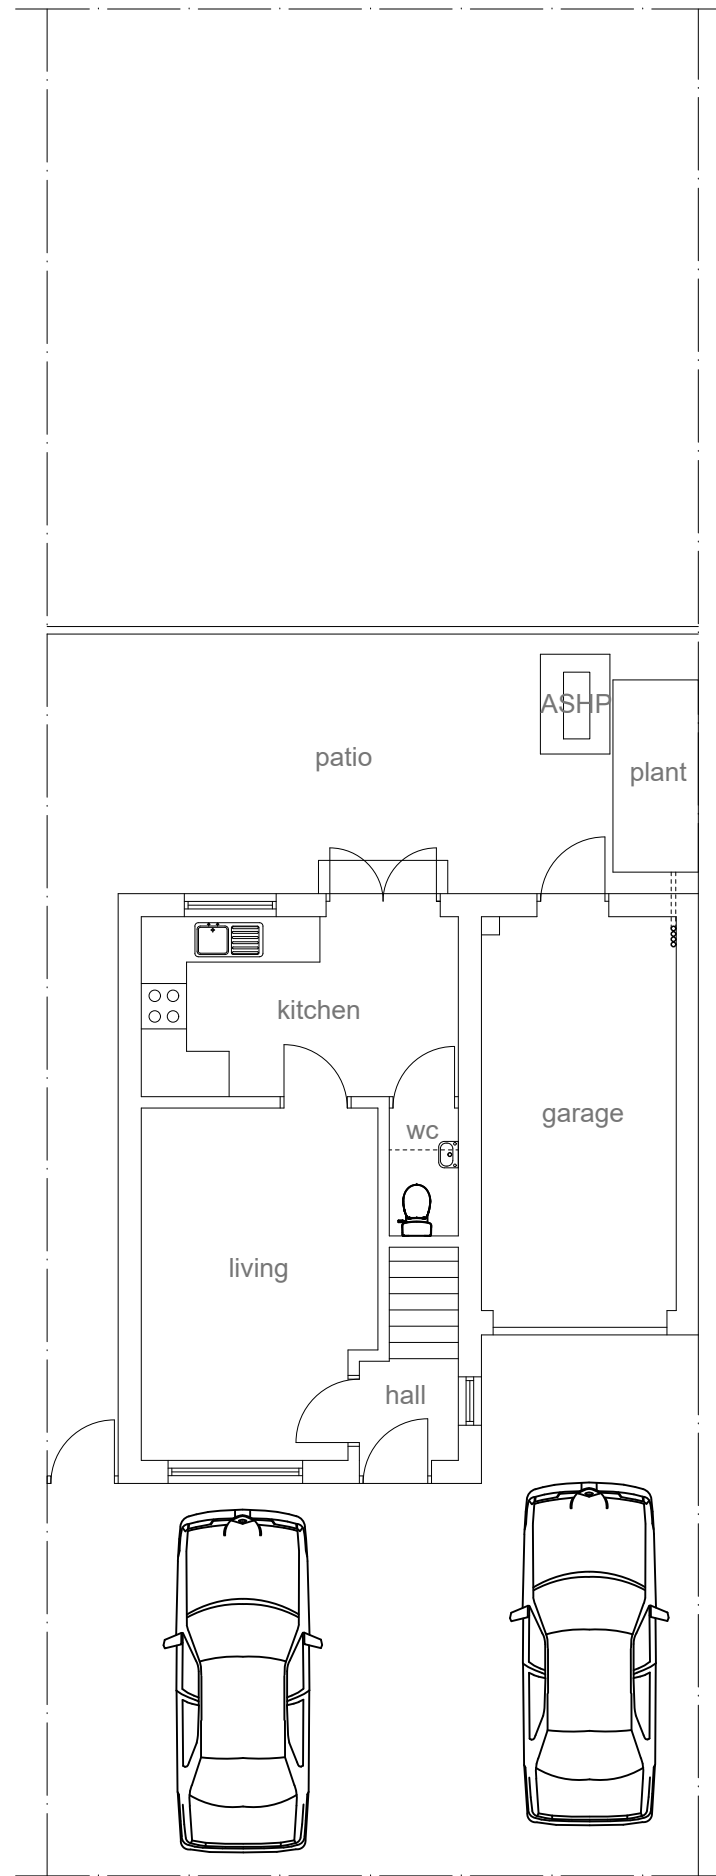

Existing front elevation @ 1:100 scale

 

Existing rear elevation @ 1:100 scale

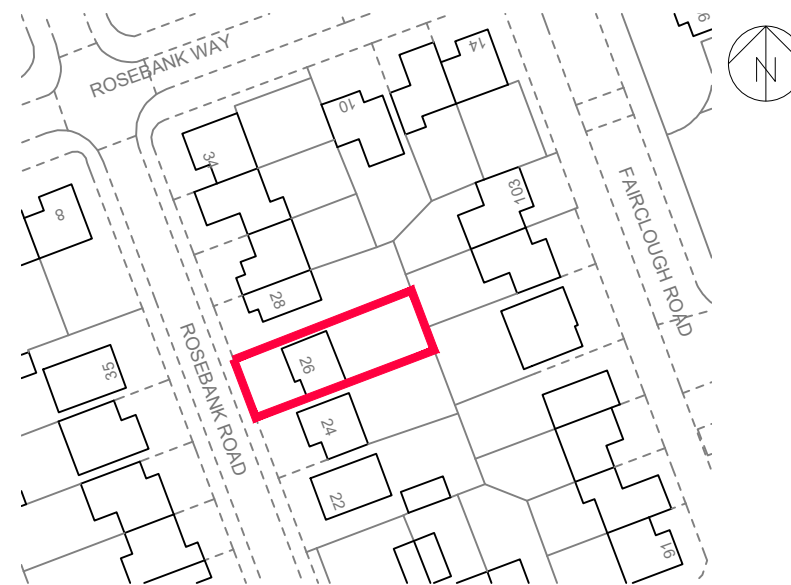

Location Plan @ 1:1250 scale



Project:

PROPOSED GARAGE CONVERSION
AND INTERNAL ALTERATIONS

at:

26 ROSEBANK ROAD
HUYTON, L36 3AB

for:

MR DAVID JOHNSTON

EXISTING LAYOUT & LOCATION PLAN

Scale: 1:100 & 1:1250 Date: May 2026

Drawing Number:

2011649-01

Revision: