



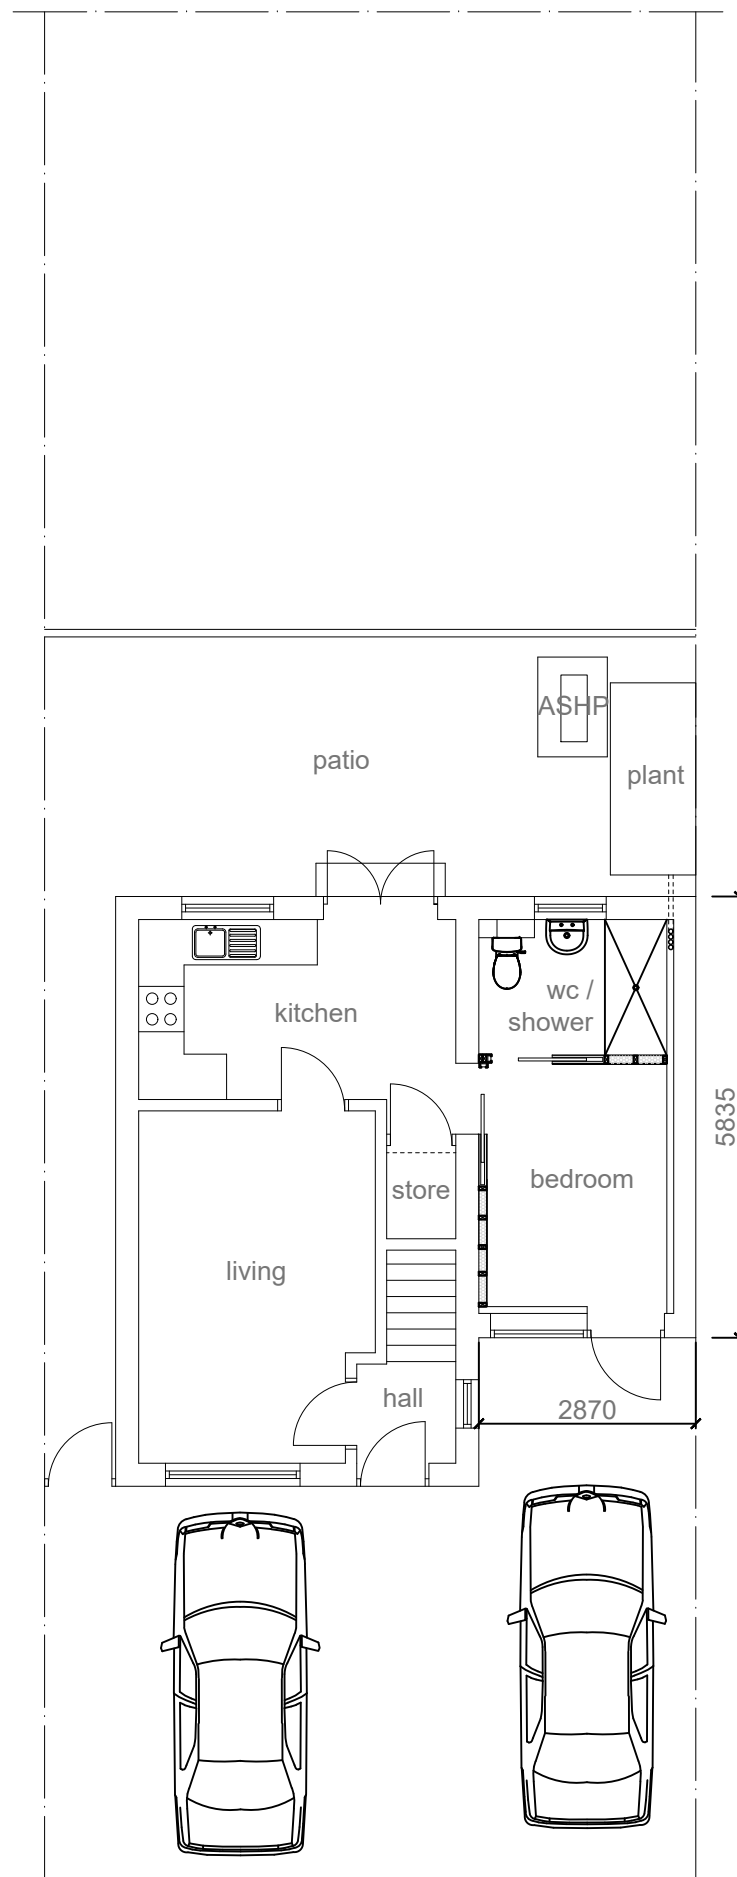

Proposed ground floor and site plan @ 1:100 scale



Proposed front elevation @ 1:100 scale

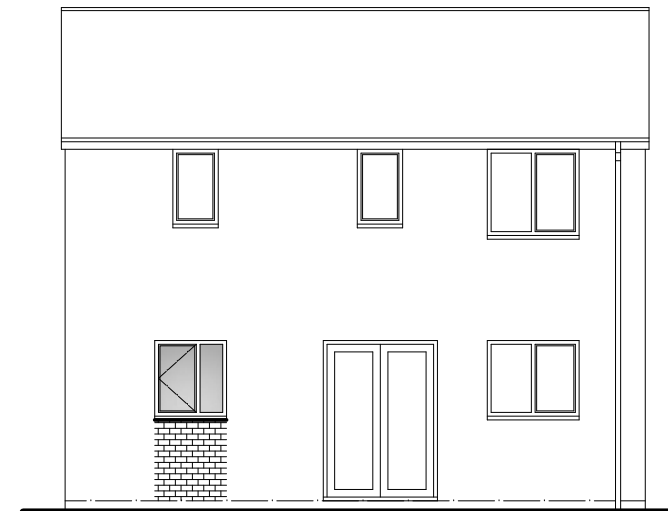

Proposed rear elevation @ 1:100 scale



Scale bar @ 1:100 scale

EXTERNAL SPECIFICATION

Infill walls:
Facing brickwork to match existing. Mortar colour to match existing.

External windows and door:
White PVCu frames with double glazing to match pattern of main house. Glazing rear sanitary room to be obscure.

Project:

**PROPOSED GARAGE CONVERSION
AND INTERNAL ALTERATIONS**

at:

**26 ROSEBANK ROAD
HUYTON, L36 3AB**

for:

MR DAVID JOHNSTON

PROPOSED LAYOUT & SITE PLAN

Scale: **1:100**

Date: **August 2026**

Drawing Number:
2011649-02

Revision: