



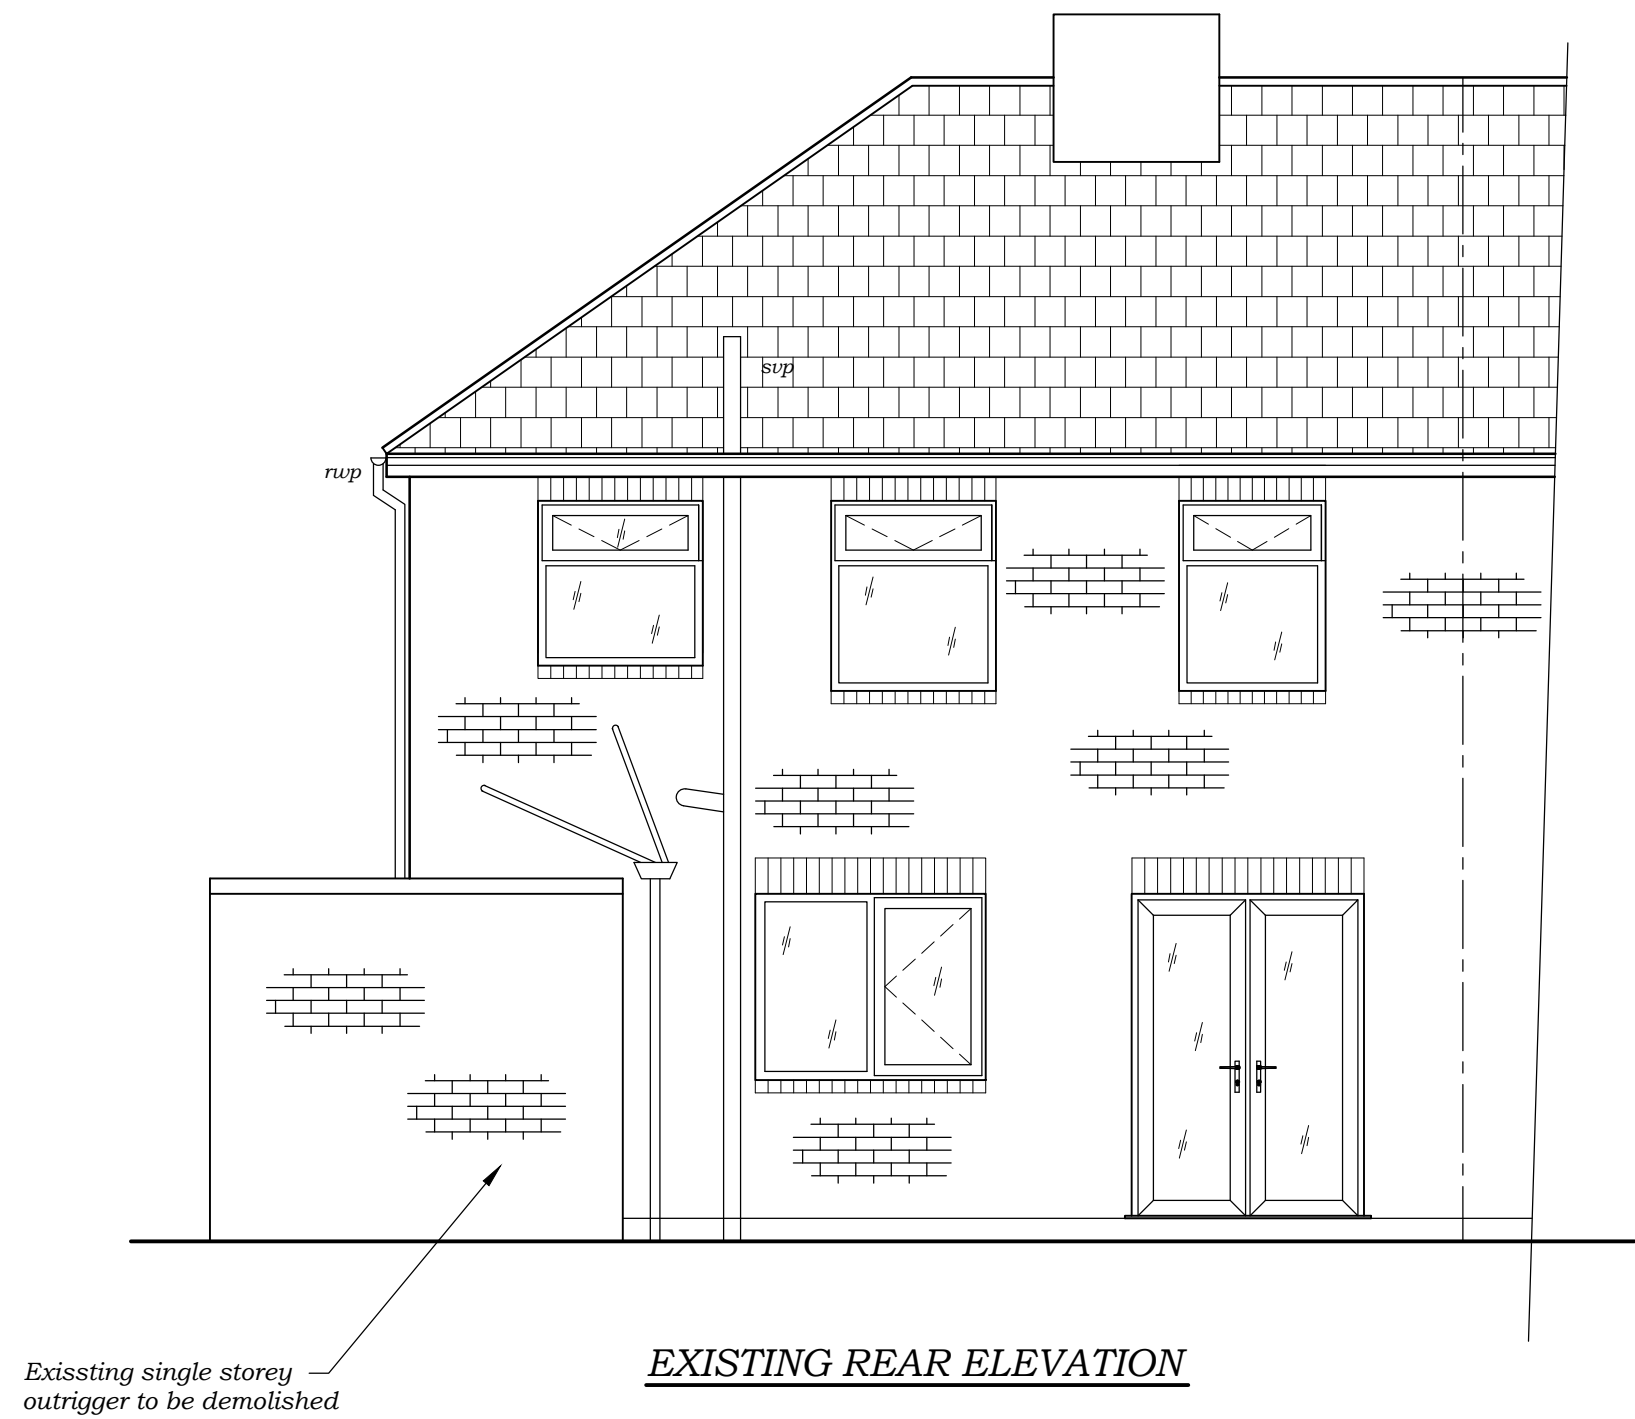


EXISTING REAR ELEVATION

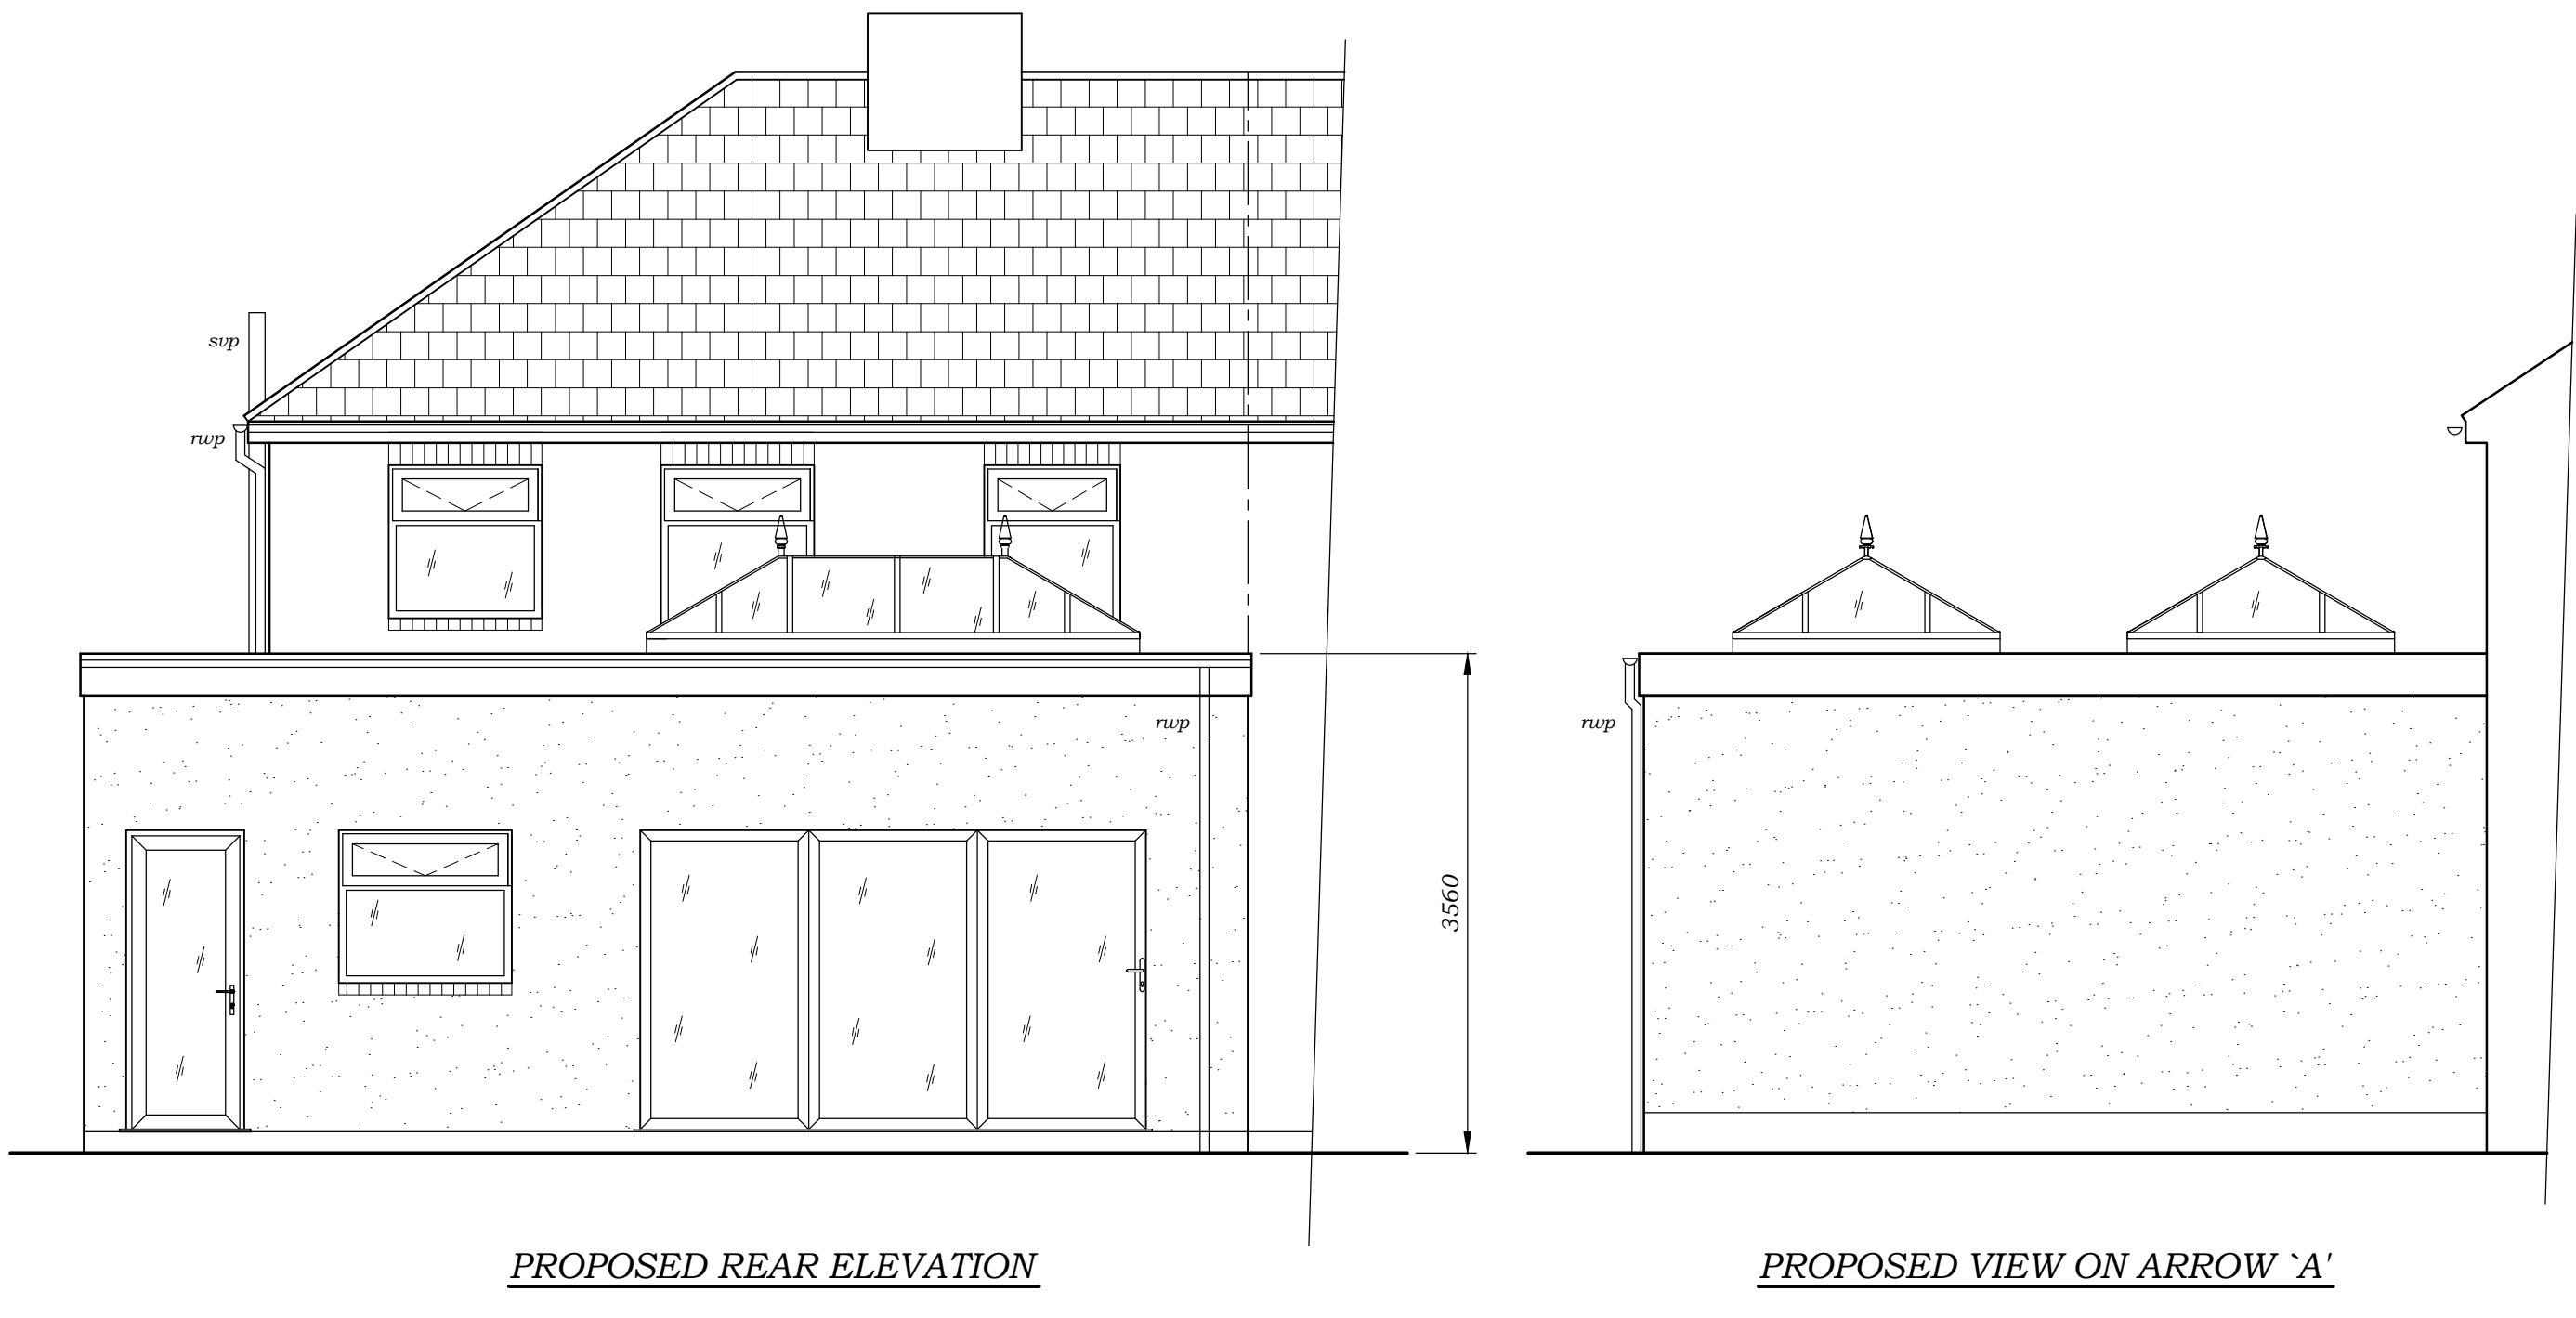


PROPOSED REAR ELEVATION

PROPOSED VIEW ON ARROW 'A'

PROPOSED VIEW ON ARROW 'B'

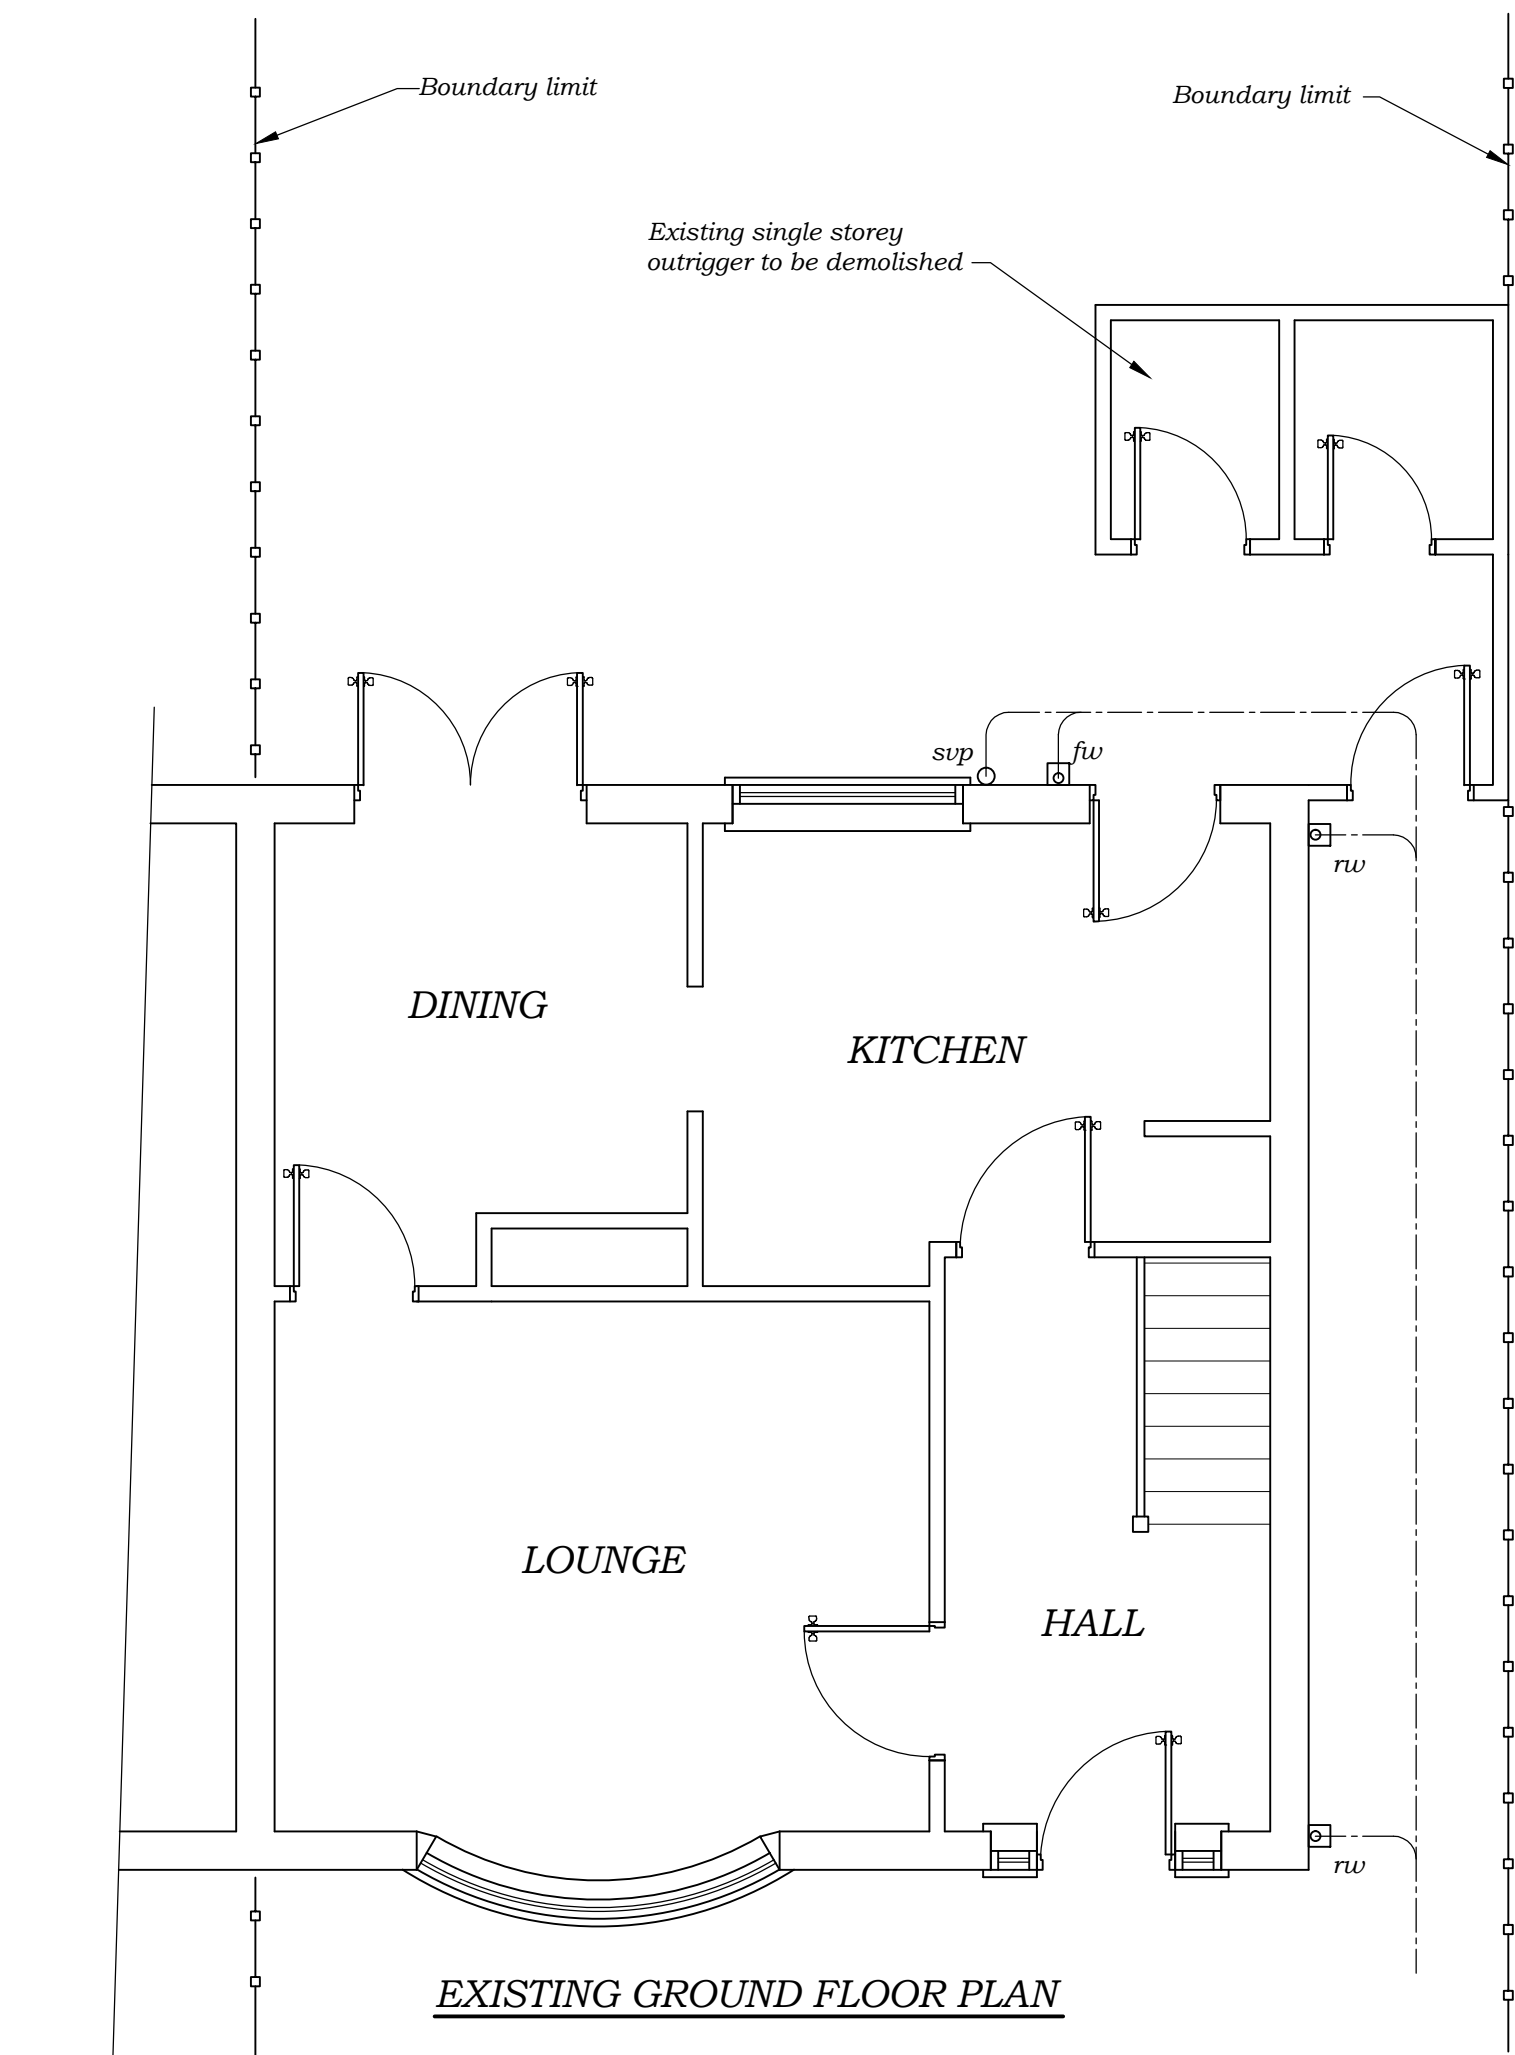


EXISTING GROUND FLOOR PLAN

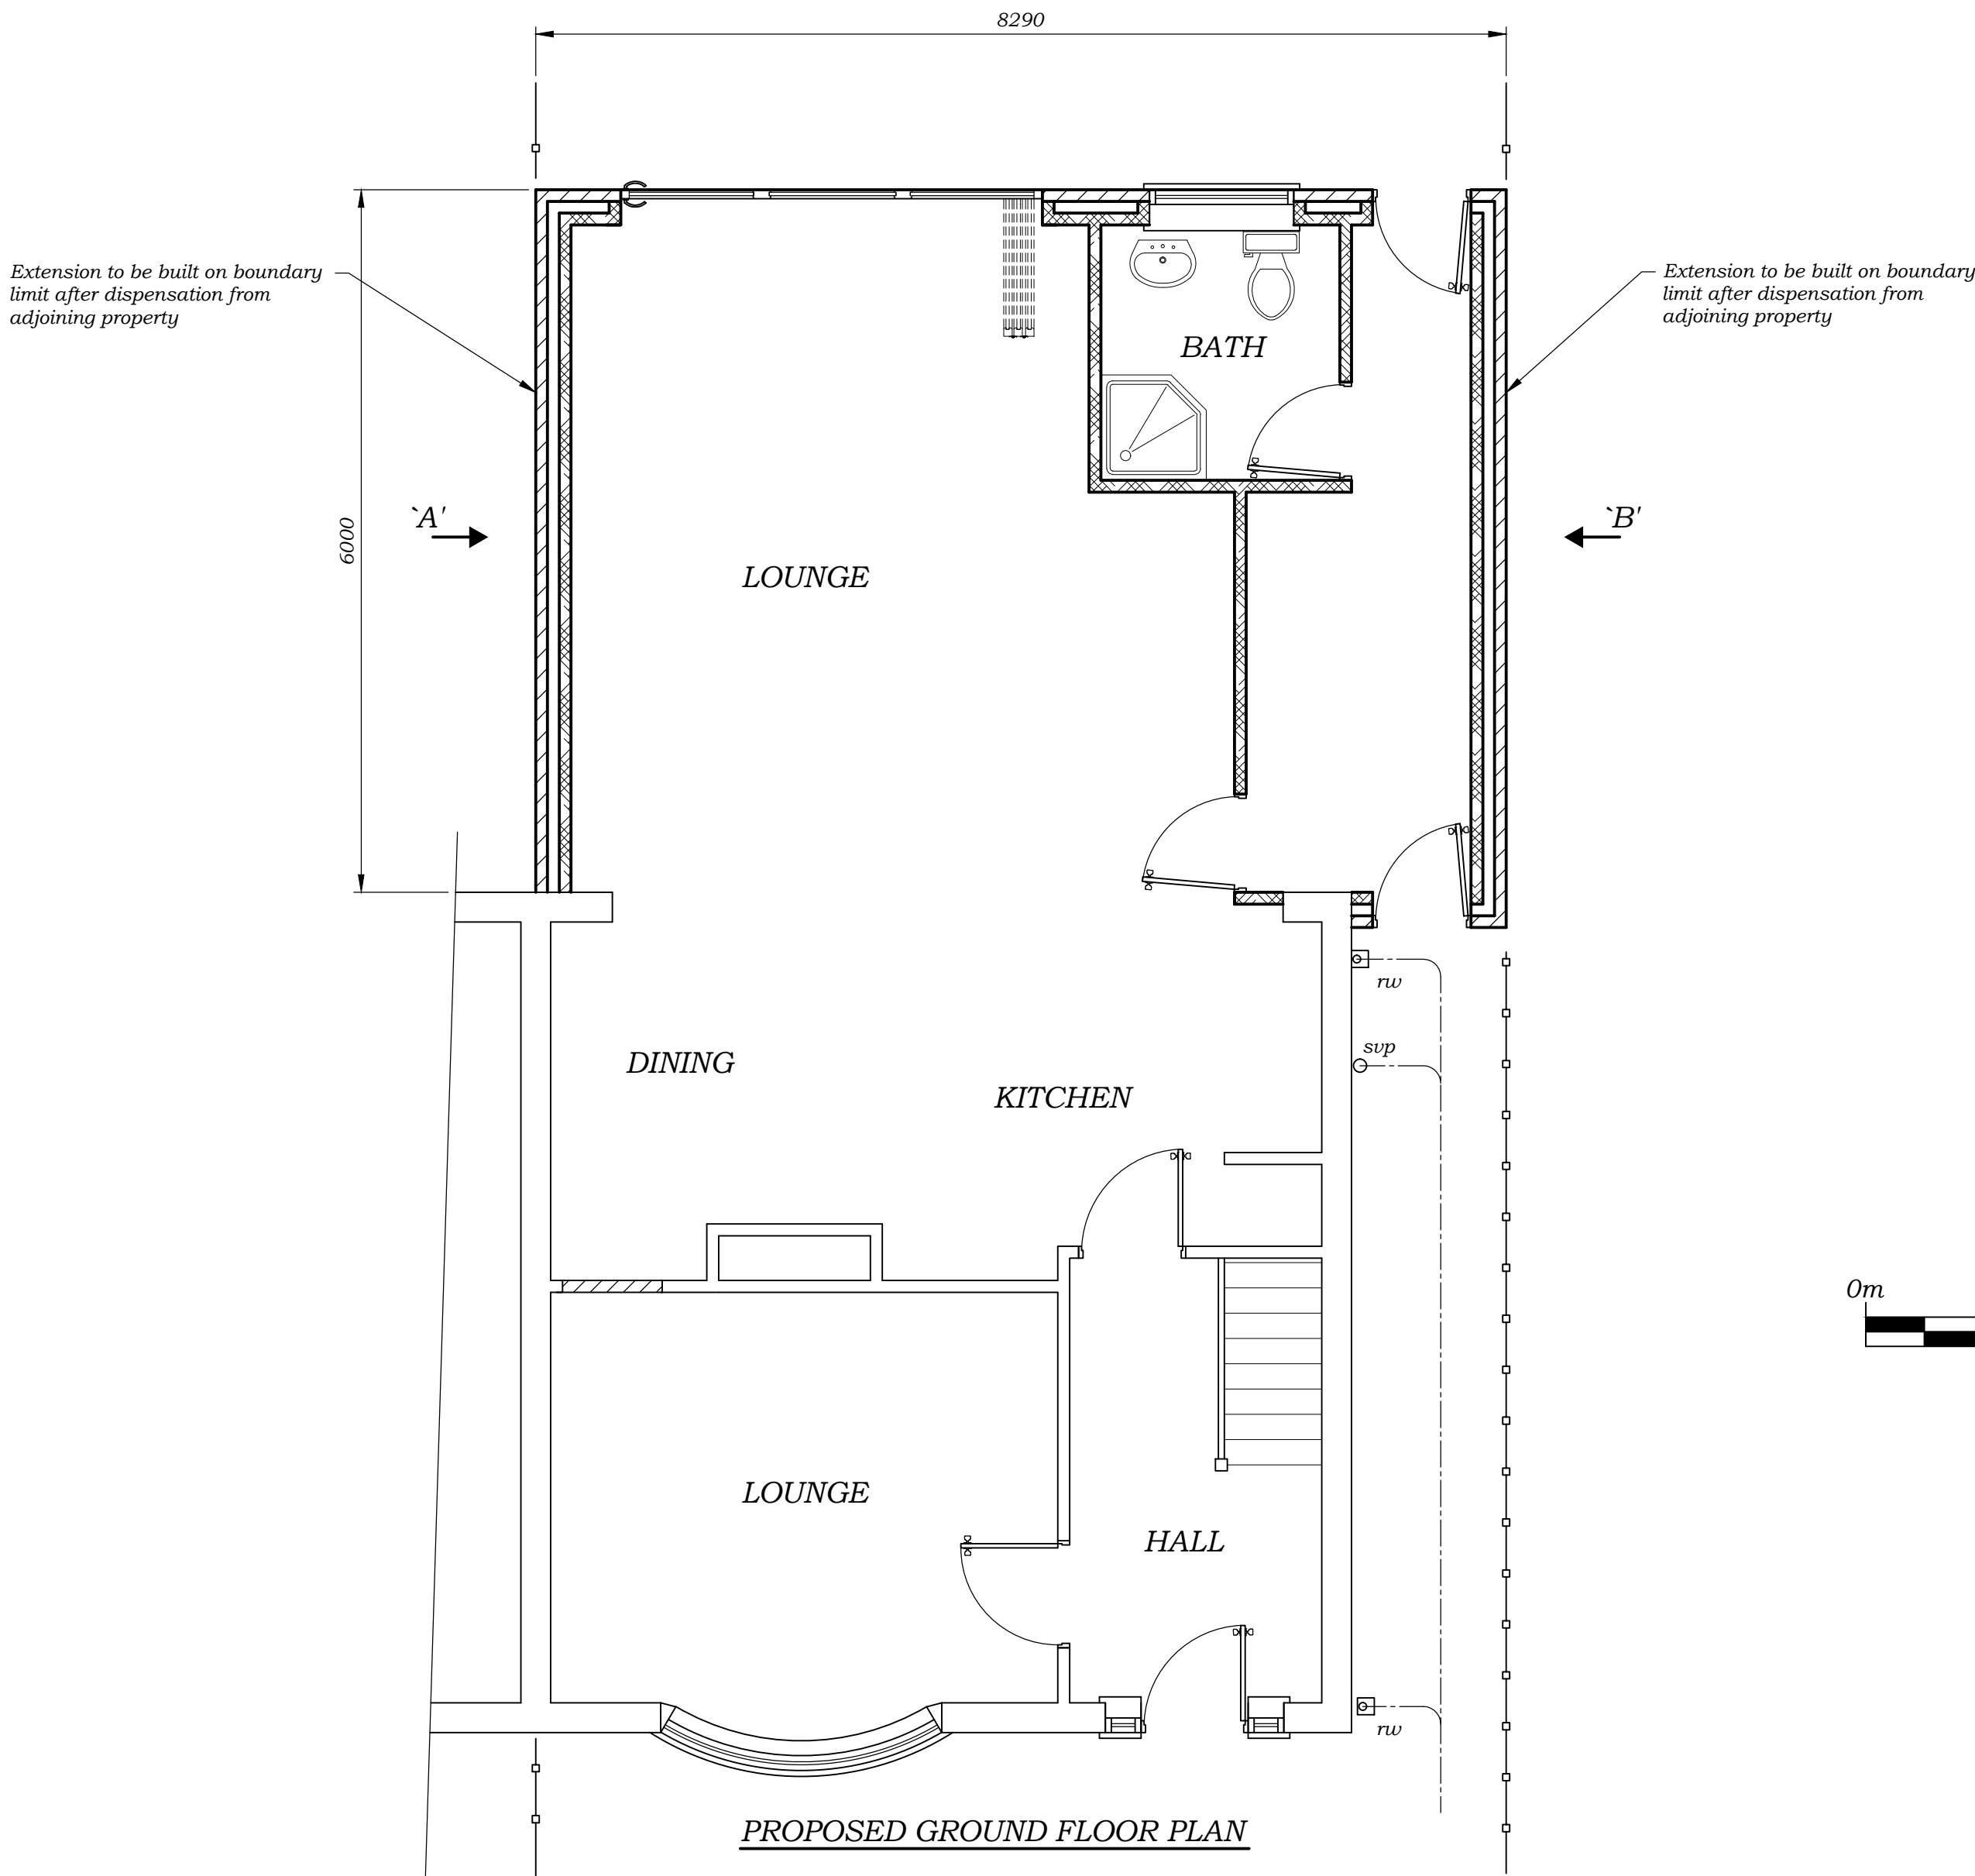

PROPOSED GROUND FLOOR PLAN

NOTES

1. ALL DIMENSIONS ARE IN MILLIMETRES UNLESS OTHERWISE STATED.
2. ROOF TO BE FLAT TYPE WITH 2 No GLASS LANTERNS.
3. WALLS TO BE RENDERED BLOCKWORK.
4. WINDOWS/DOORS TO BE UPVC.

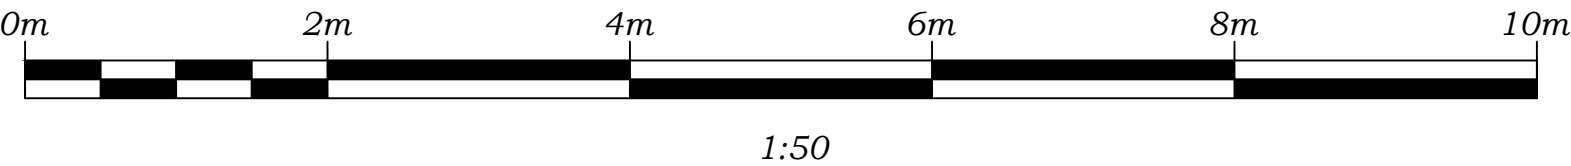

CLIENT	Mr & Mrs K. DALY		
TITLE	PROPOSED SINGLE STOREY REAR EXTENSION No 39 SHEPPARD AVE, LIVERPOOL L16 2LB		
SCALE	1:50	DRG No	39SA
REV	1		