



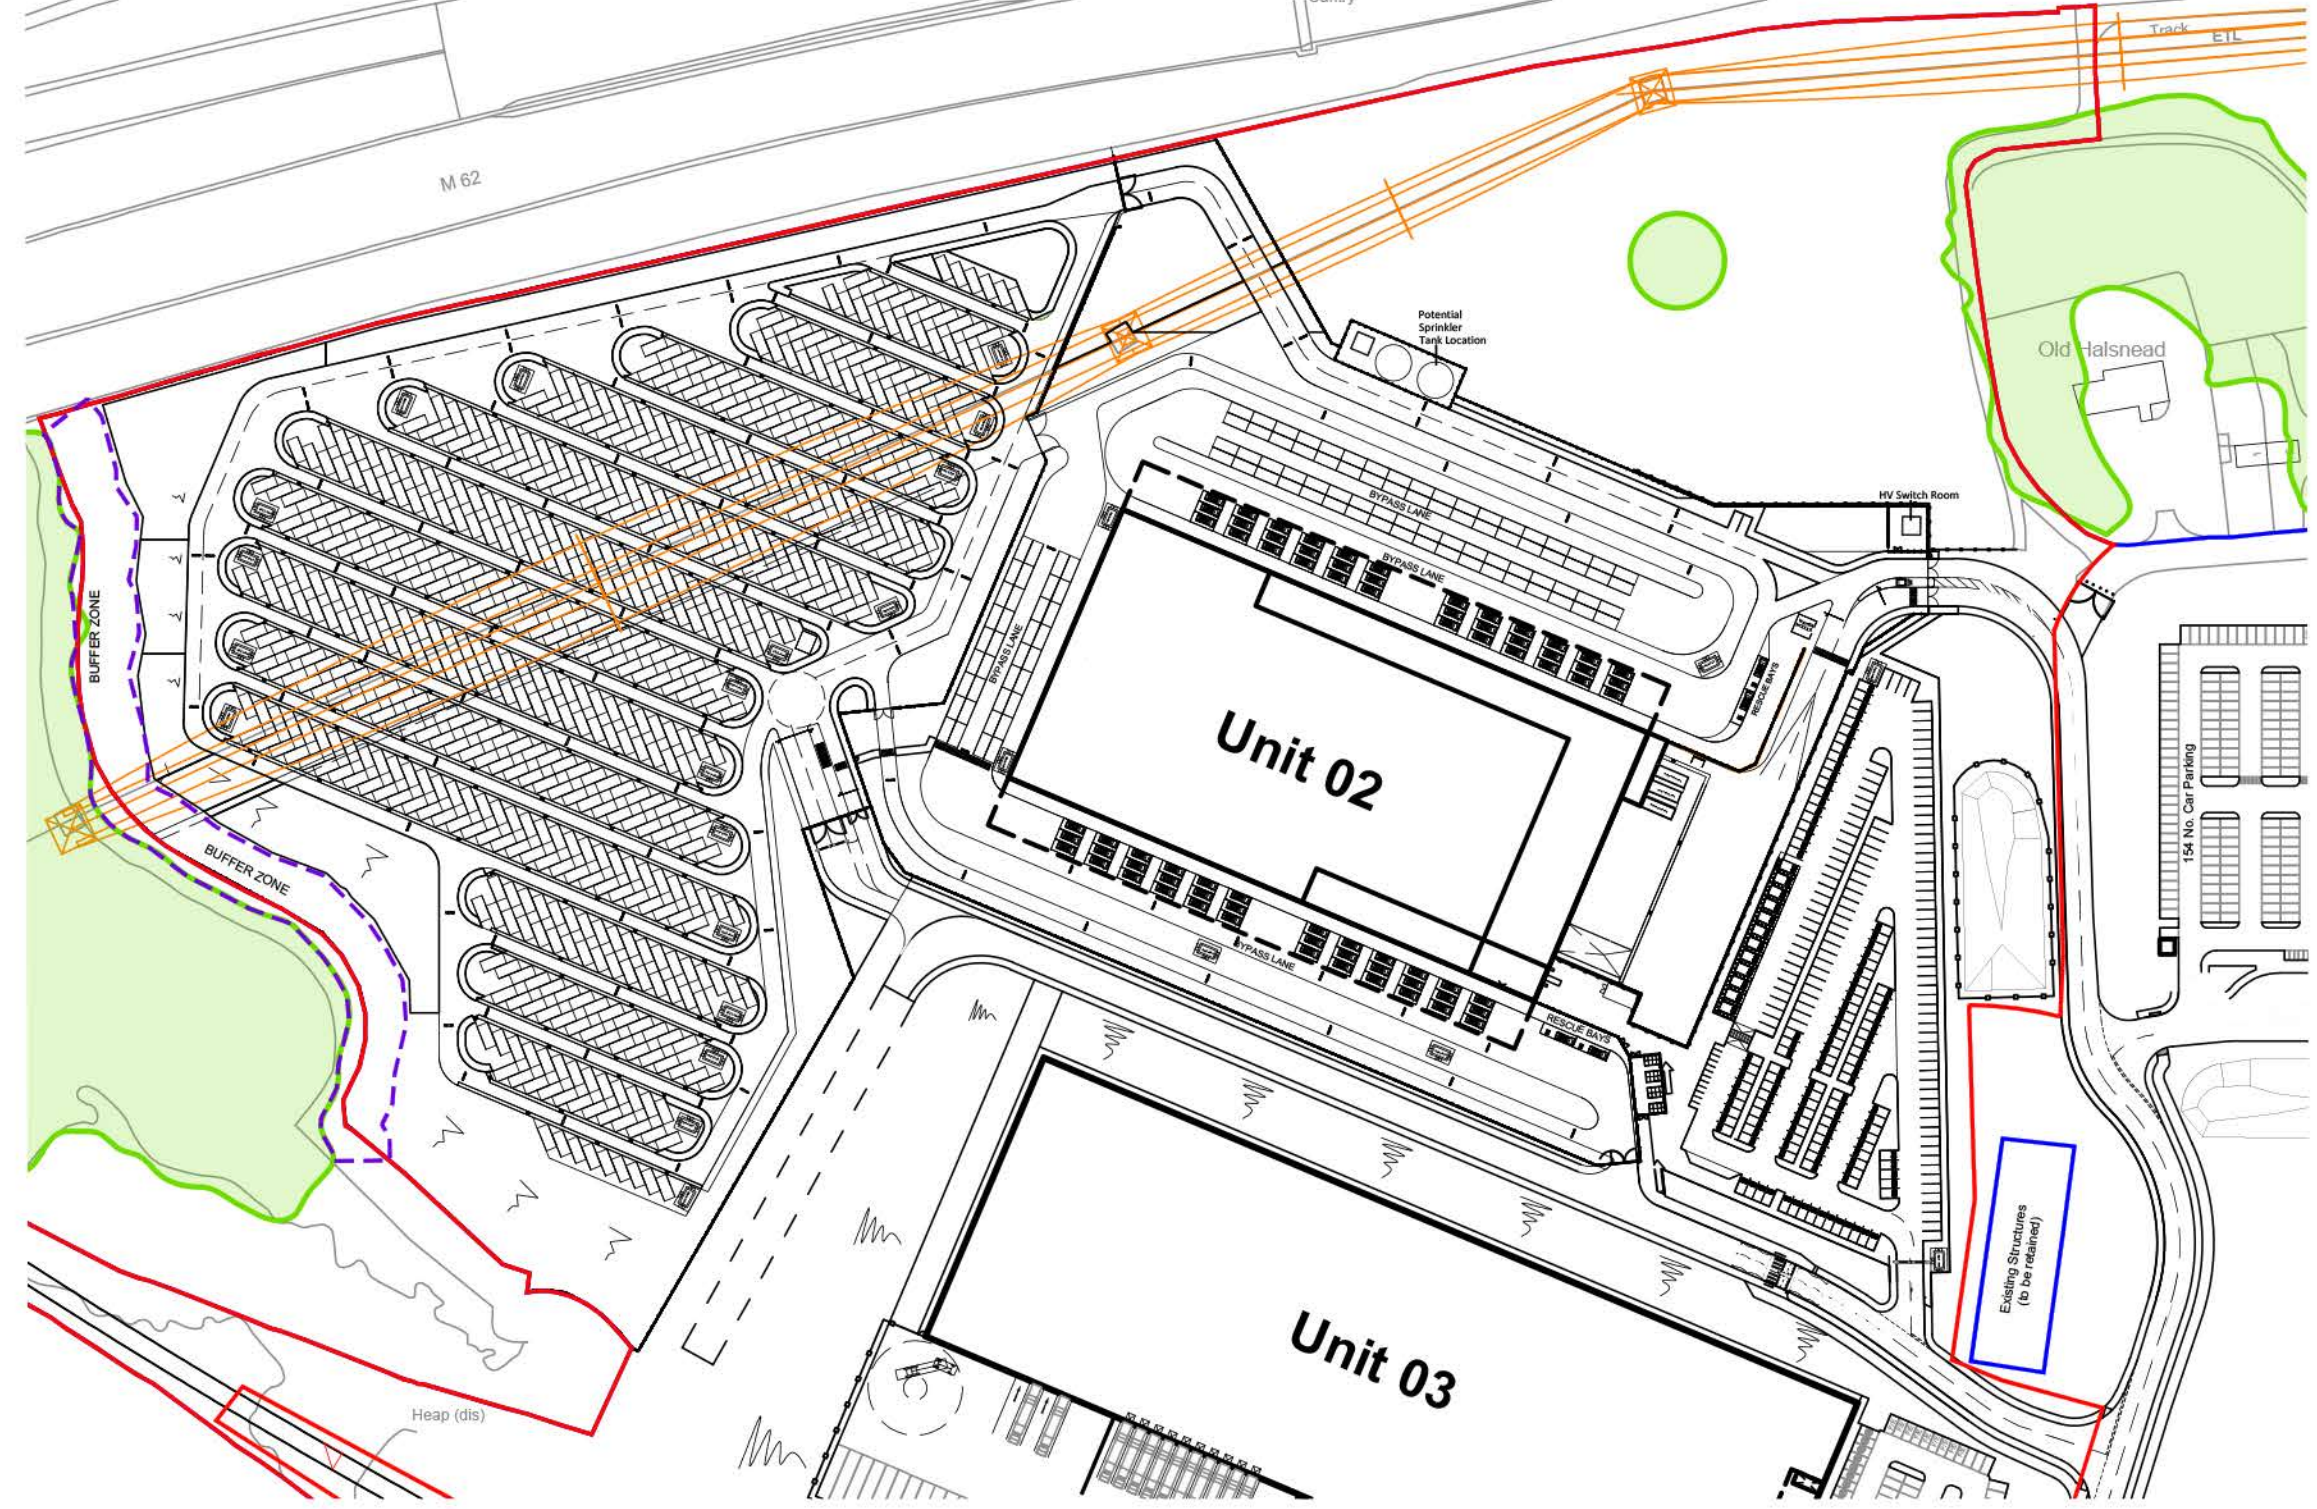

Key Plan - Extent of red line boundary @ 1:2000

- Masterplan Boundary
- Existing Overhead Power Lines
- Application Boundary
- 15m Wood Offset Zone
- TPO Woodland

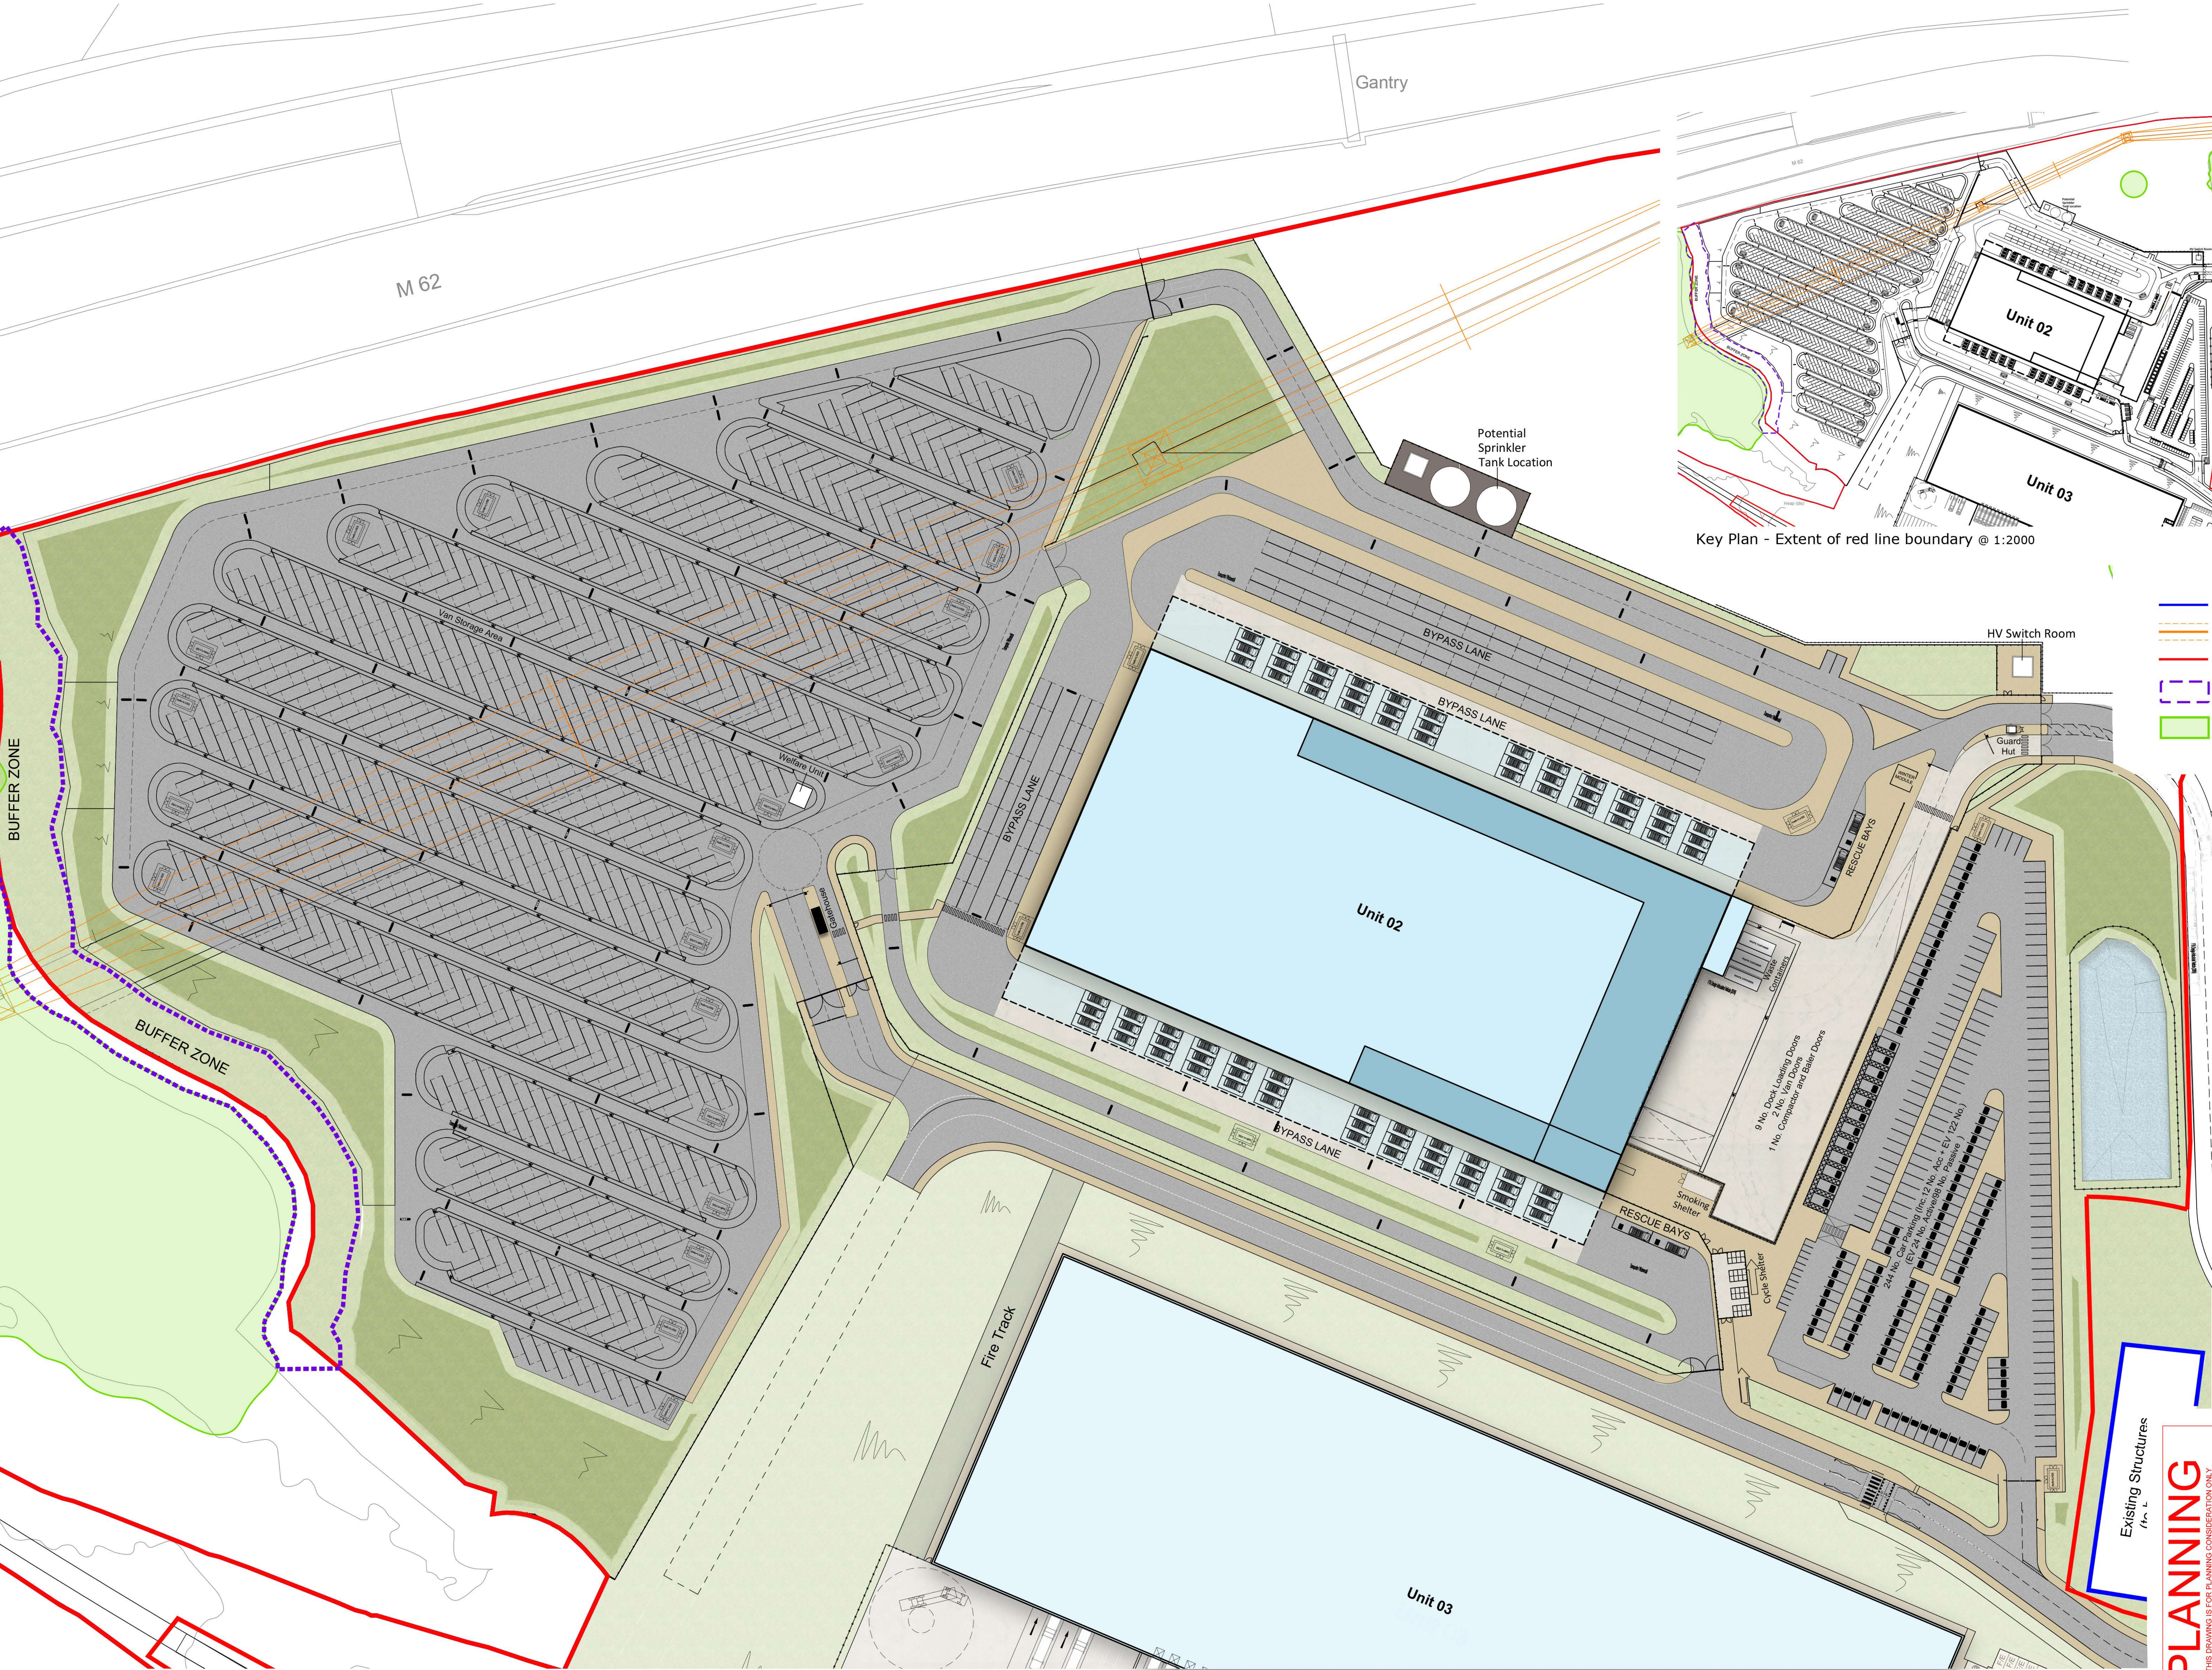

Unit 2 - Site Plan

rev	amendments	by	chk	date
-----	------------	----	-----	------

Phase 2, Symmetry Park,
Merseyside
Unit 2 - Site Plan

TRITAX SYMMETRY
A TRITAX BIG BOX COMPANY

umc
architects
3rd Floor, Manchester Club, 81 King Street, Manchester, M2 4AN
+44 (0)161 413 0080 e: info@umcarchitects.com

Drawing Status:	Planning
Drawn / Checked:	HY / DEB
Date:	27/09/2021
Scale:	As Noted A0
Drawing no:	Revision
21351 P0603	1

PLANNING
THIS DRAWING IS FOR PLANNING PURPOSES ONLY
AND SHOULD NOT BE USED FOR ANY OTHER PURPOSE