



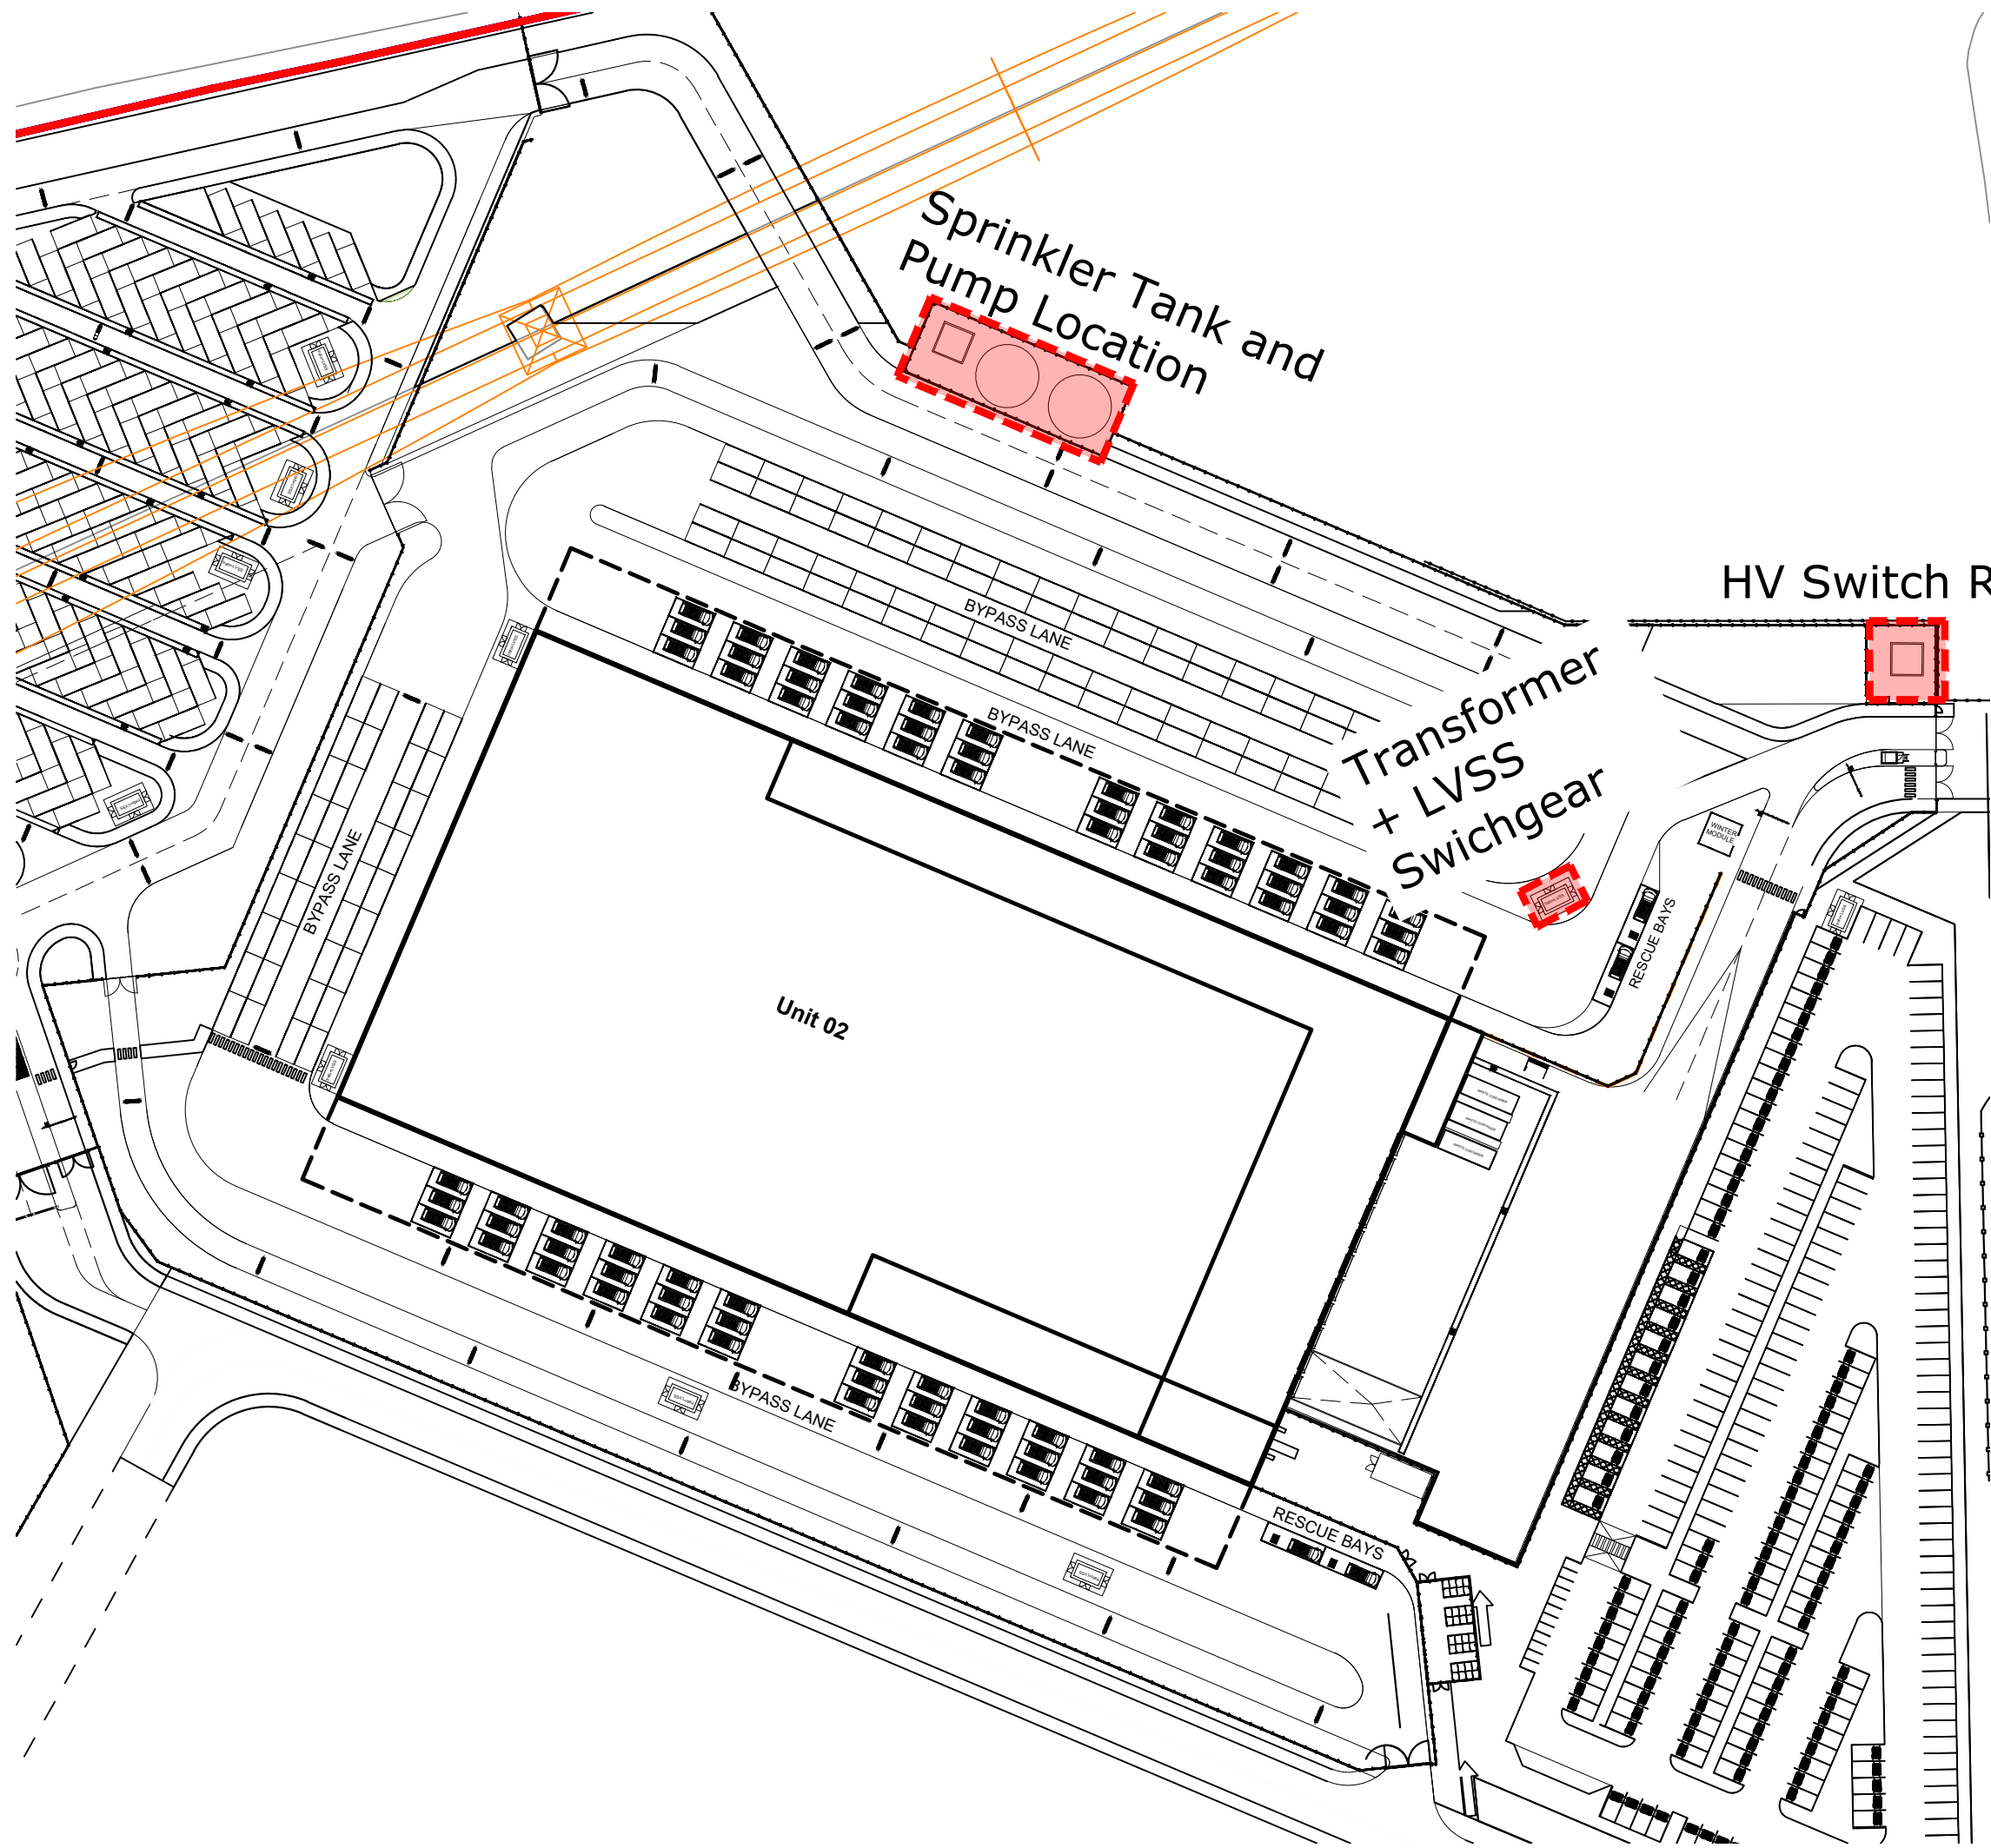


Site Plan @ 1:1000

New Substation and Future Transformer Design @ 1:20


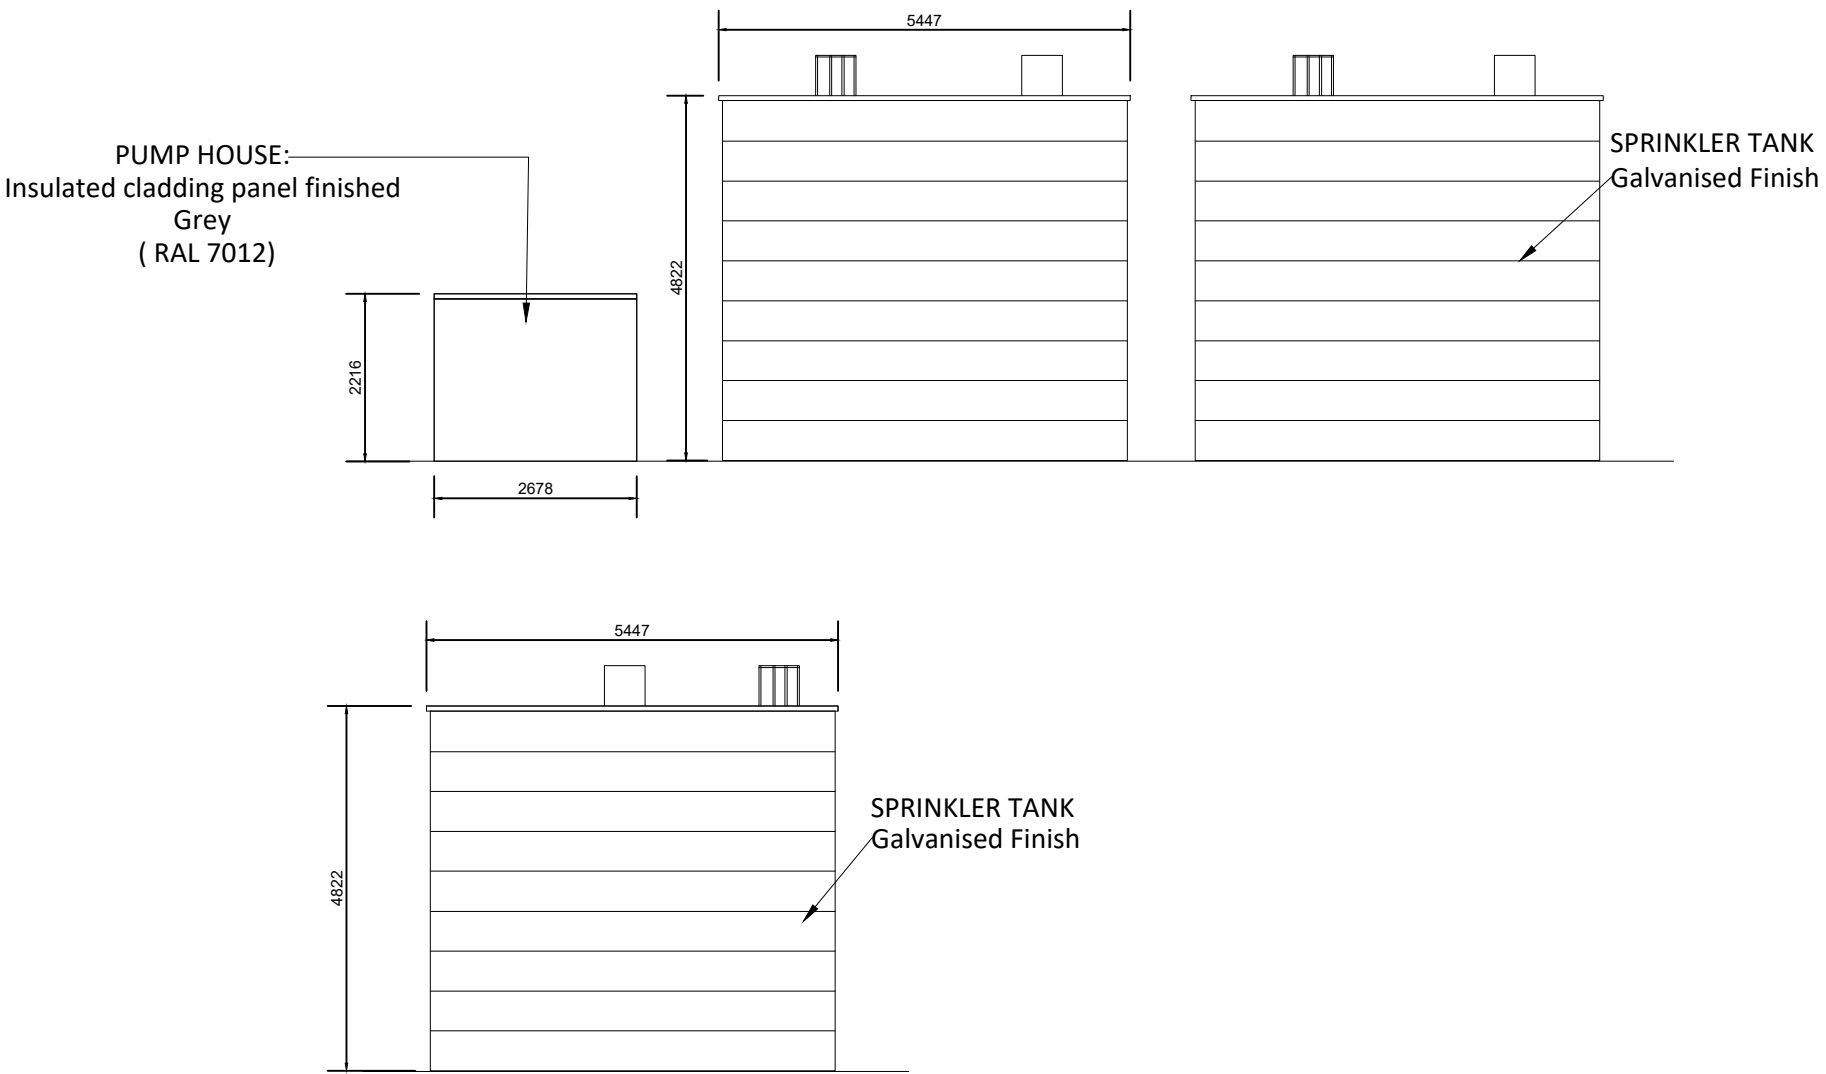


Proposed Sprinkler Tank and Pump @ 1:100

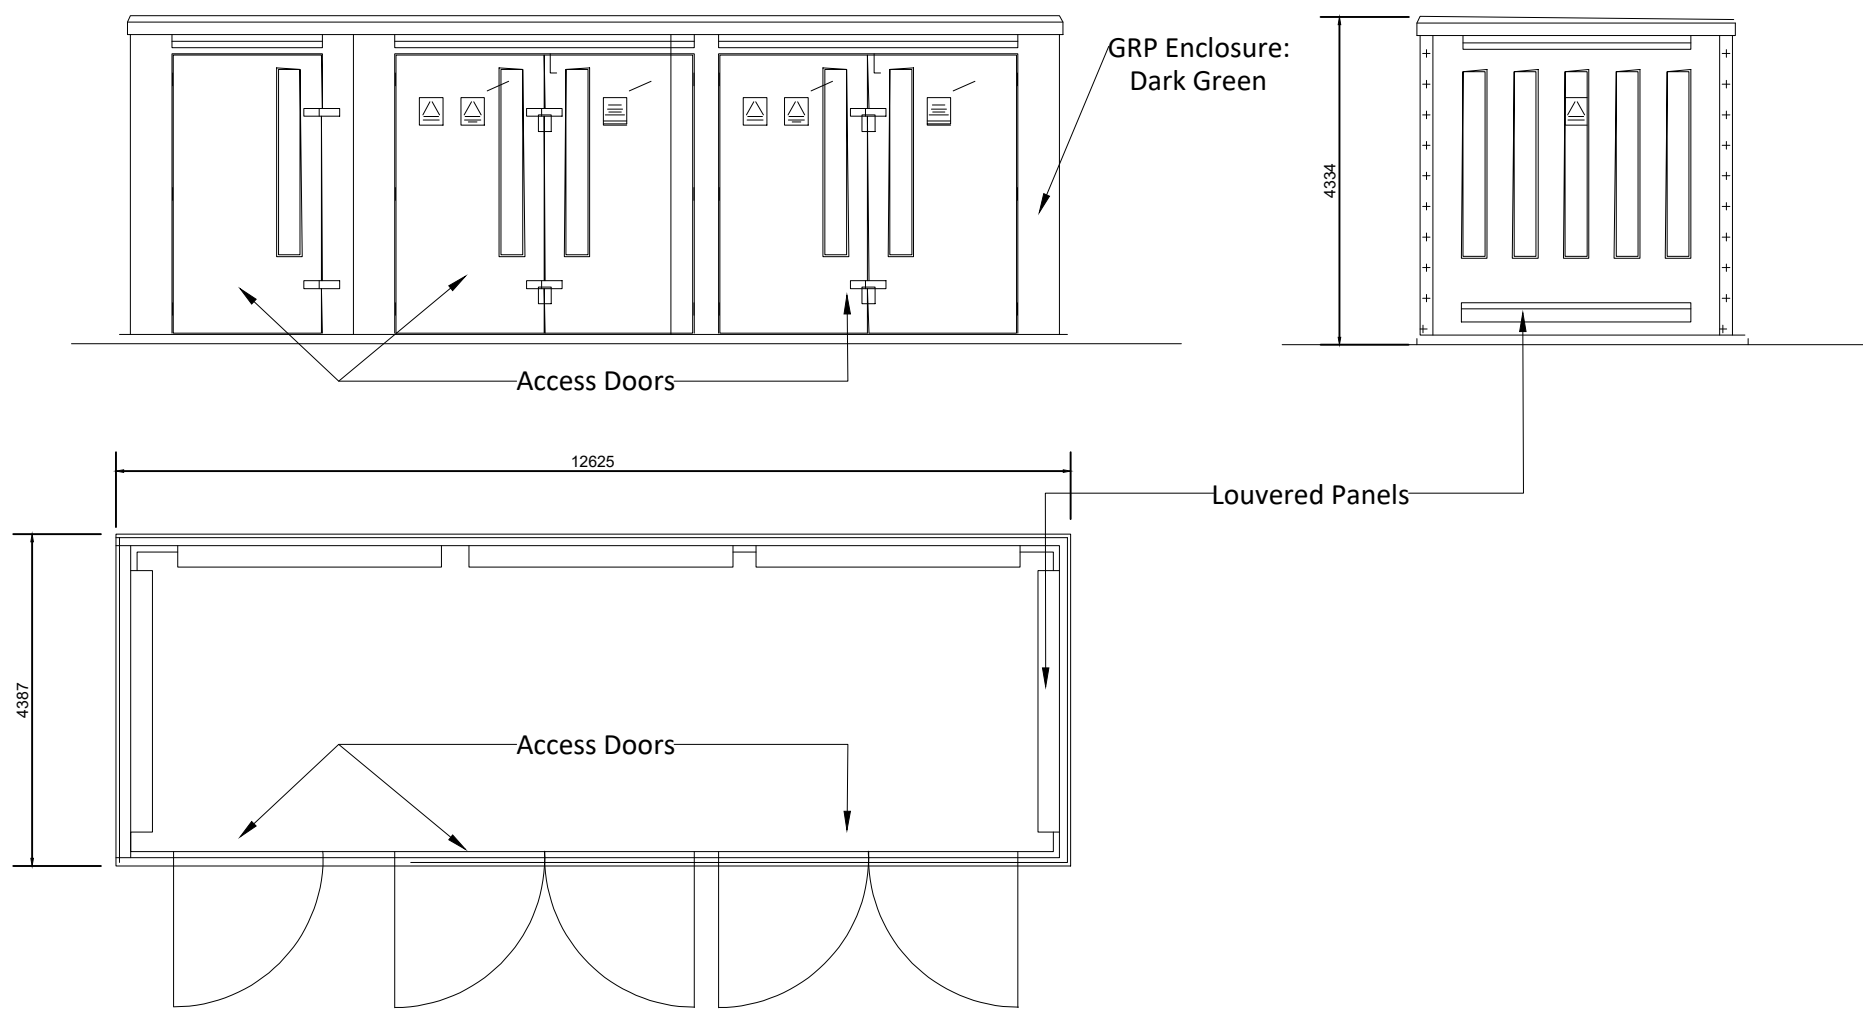

11KV Switchroom @ 1:100

Future EV LV Switchgear @ 1:100

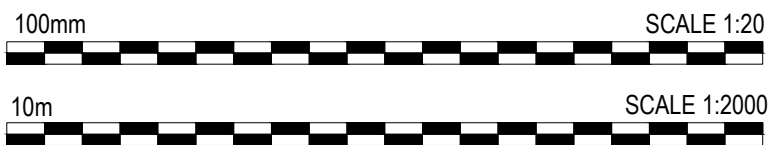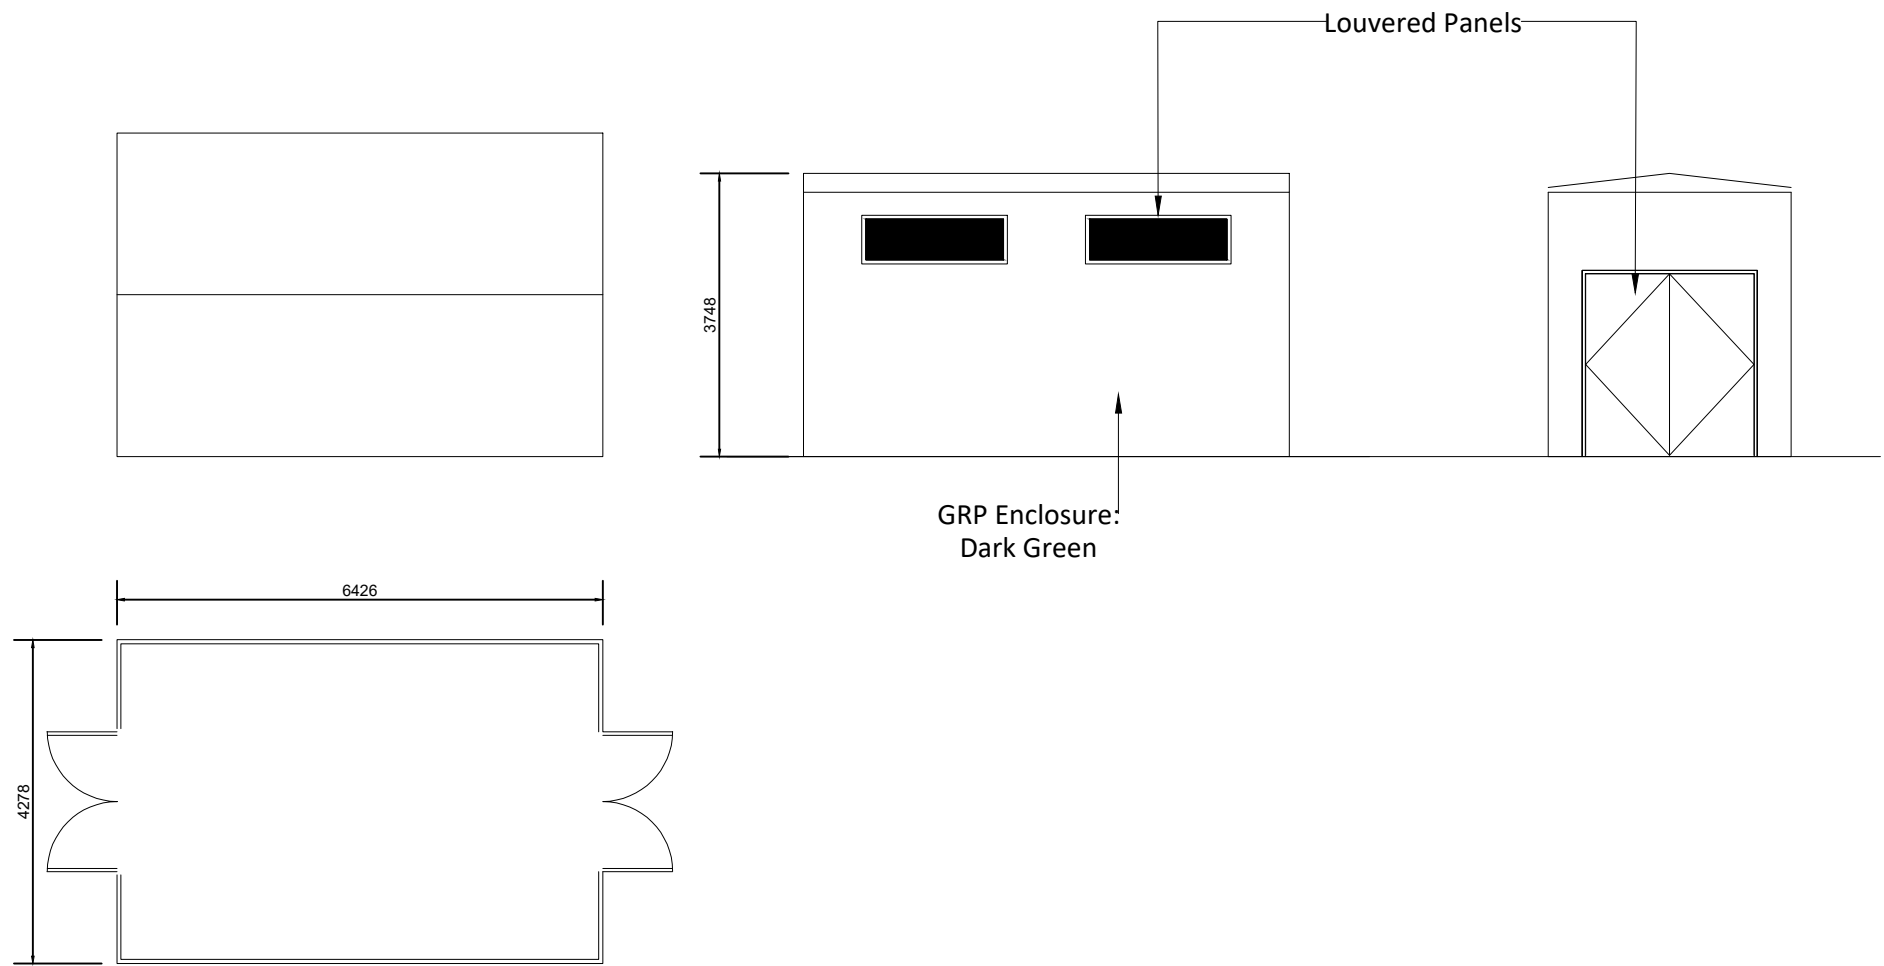

N

Masterplan Boundary

Existing Overhead Power Lines

Application Boundary

Location

Dimensions are in millimeters, unless stated otherwise.

Scaling of this drawing is not recommended.

It is the recipients responsibility to print this document to the correct scale.

All relevant drawings and specifications should be read in conjunction with this drawing.

PLANNING

THIS DRAWING IS FOR PLANNING CONSIDERATION ONLY AND SHOULD NOT BE USED FOR ANY OTHER PURPOSE

|   |            |              |     |      |
|---|------------|--------------|-----|------|
| rev   | amendments | by           | ckd | date |
| Phase 2, Symmetry Park, Merseyside   |            |              |     |      |
| Unit 2-Sprinkler Tank and Switch Room Details   |            |              |     |      |
| <div><div><div></div><div>TRITAX SYMMETRY</div><div>A TRITAX BIG BOX COMPANY</div></div></div>   |            |              |     |      |
| <div><div><div><div></div><div>umc</div><div>architects</div></div><div><div>3rd Floor, Manchester Club, 81 King Street, Manchester, M2 4AH</div><div>+44 (0)161 413 0590</div><div>info@umcarchitects.com</div></div></div></div> |            |              |     |      |
| Drawing Status:   |            | Planning     |     |      |
| Drawn / Checked:   |            | MY / DEB     |     |      |
| Date:   |            | 13/11/2020   |     |      |
| Scale:   |            | As Noted @A1 |     |      |
| Drawing no:   |            | Revision:    |     |      |
| 21351 P0707   |            | E            |     |      |