
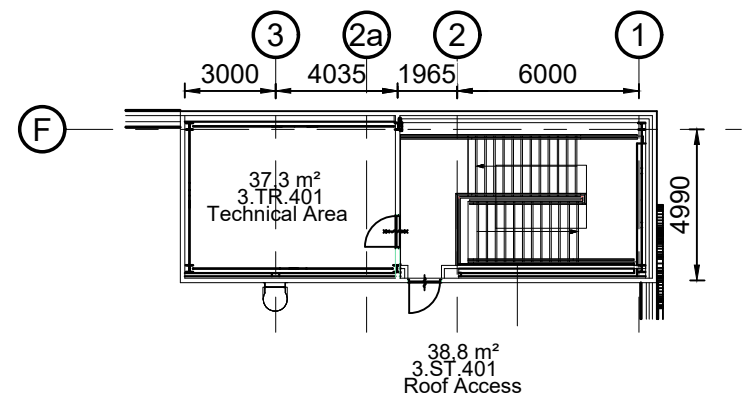
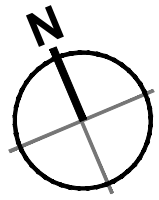


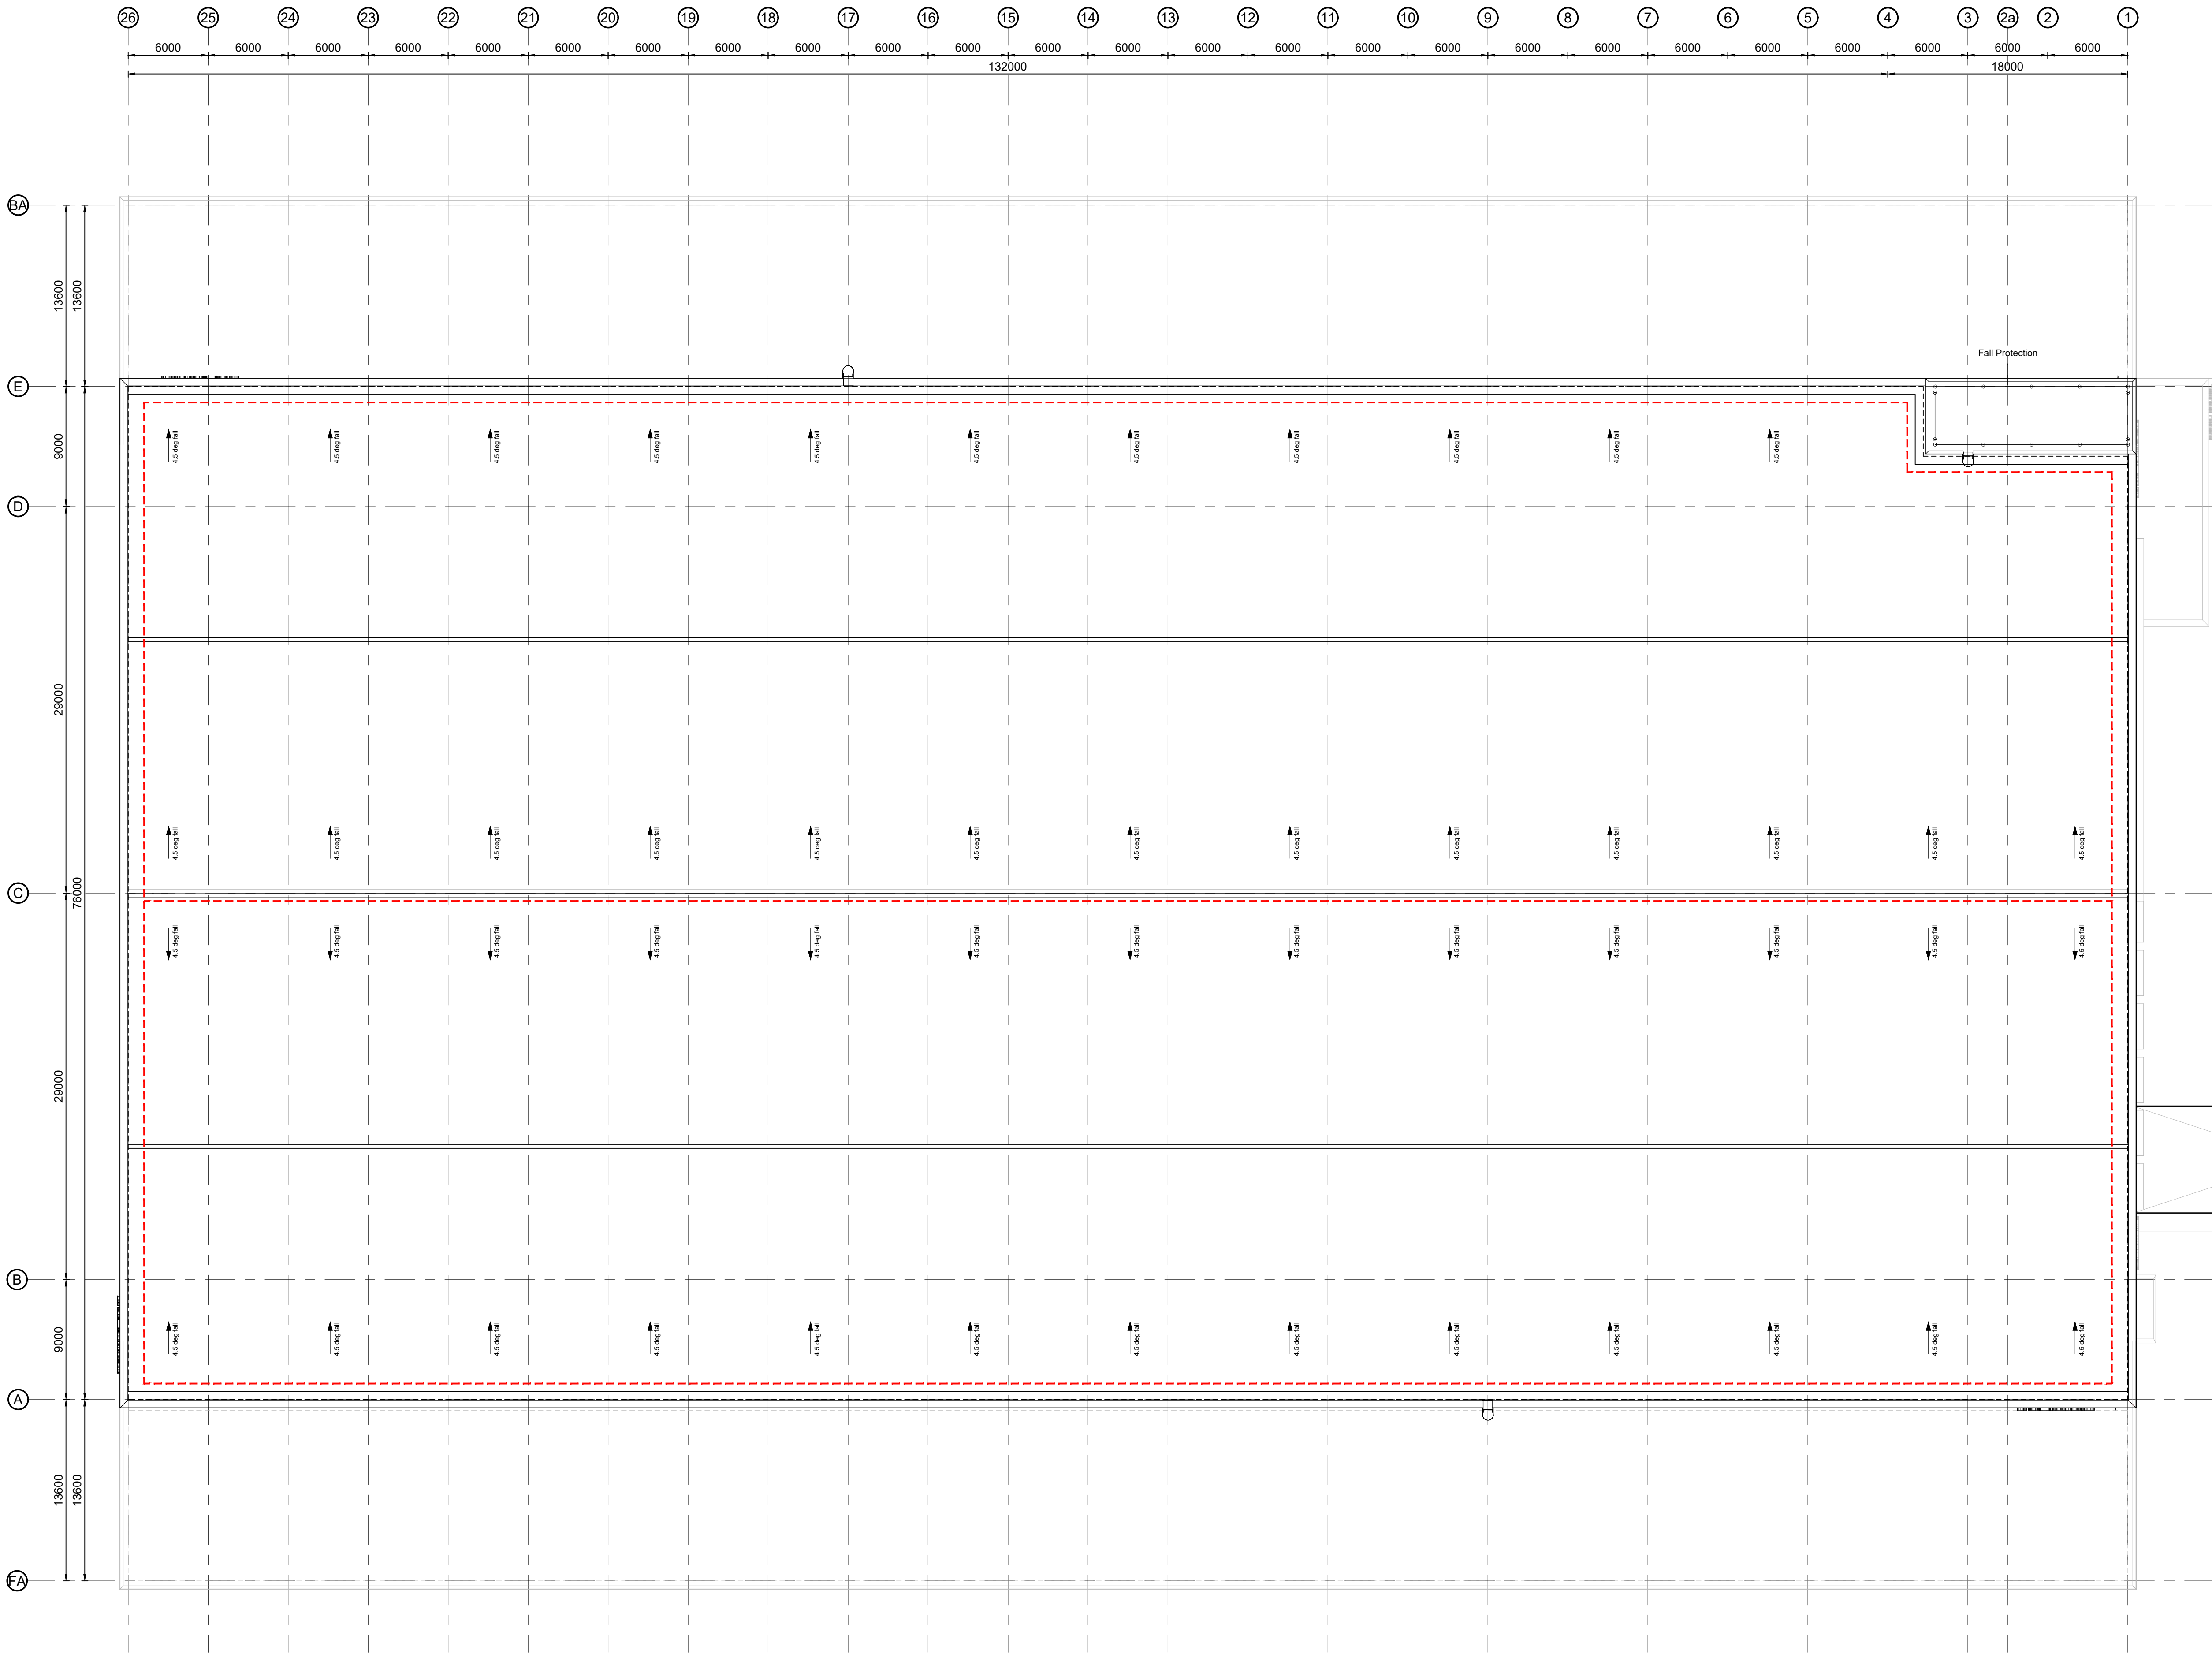

Roof Access Layout @ 1:250

Note:
Pitched roof Built-up / Composite cladding system to be laid at a 4° degree radius.

--- Work restraint system to provide fall prevention to full extent of the roof

Unit 2 - Roof Plan

PLANNING
THIS DRAWING IS FOR PLANNING CONSIDERATION ONLY
AND SHOULD NOT BE USED FOR ANY OTHER PURPOSE

rev	amendments	by	ckd	date
-----	------------	----	-----	------

Phase 2, Symmetry Park,
Merseyside
Unit 2 - Roof Plan

TRITAX SYMMETRY
A TRITAX BIG BOX COMPANY

umc architects
3rd Floor, Manchester Club, 81 King Street, Manchester, M2 4AH
t: +44 (0)161 413 0590 e: info@umcarchitects.com

Drawing Status:	Planning
Drawn / Checked:	MY / DEB
Date:	13/11/2020
Scale:	1:250@ A1
Drawing no:	Revision:
21351 P1003	E

