

Dimensions are in millimetres, unless stated otherwise.
It is the recipient's responsibility to print this document to the correct scale.
All relevant drawings and specifications should be read in conjunction with this drawing.


- A** Parapet pressed metal
Finish: HPS200 Ultra
Colour: Anthracite (RAL 7016)
- B** Graded vertically fitted composite panels:
External:
Finish: Colorcoat Prisma
Colour: Hamlet RAL 9002,
Oyster RAL 7035,
Alaska Grey RAL 7000,
State Grey RAL 7012
- C** Upper level horizontally laid trapezoidal cladding:
External:
Finish: HPS 200 Ultra
Colour: Alabaster RAL 240 80 05.
- D** Lower level horizontal and vertically laid trapezoidal cladding-External.
HPS 200 Ultra; Alaska Grey RAL 7000.
- E** Glazed curtain walling system & windows.
Frame Colour: Anthracite (RAL 7016)
- F** Folded aluminum flashing.
Colour: Anthracite (RAL 7016)
- G** Level Access and Loading Doors.
External Colour: Anthracite (RAL 7016)
- H** Personnel Doors
External Colour: Anthracite (RAL 7016)
- J** Pre-cast insulated dock Pro-wall system
- K** Trapezoidal Profile metal
built-up / composite roof system.
Finish: Tata Colorcoat HPS200 Ultra
Colour: Goosewing Grey (RAL 7038)

Notes


Note A: Main Warehouse Client Logo - Front of Building
Approach 3.5m Total Height.

Note B: Office and Welfare Block Client Logo (4.5m Total Smile
Length)


Note C: Warehouse Client Logo - Additional Prominent Location
Option 3.5m Total Height.
This additional location is only to be implemented where the
noted elevation has equal or more site prominence than the
signage denoted by NOTE A*.

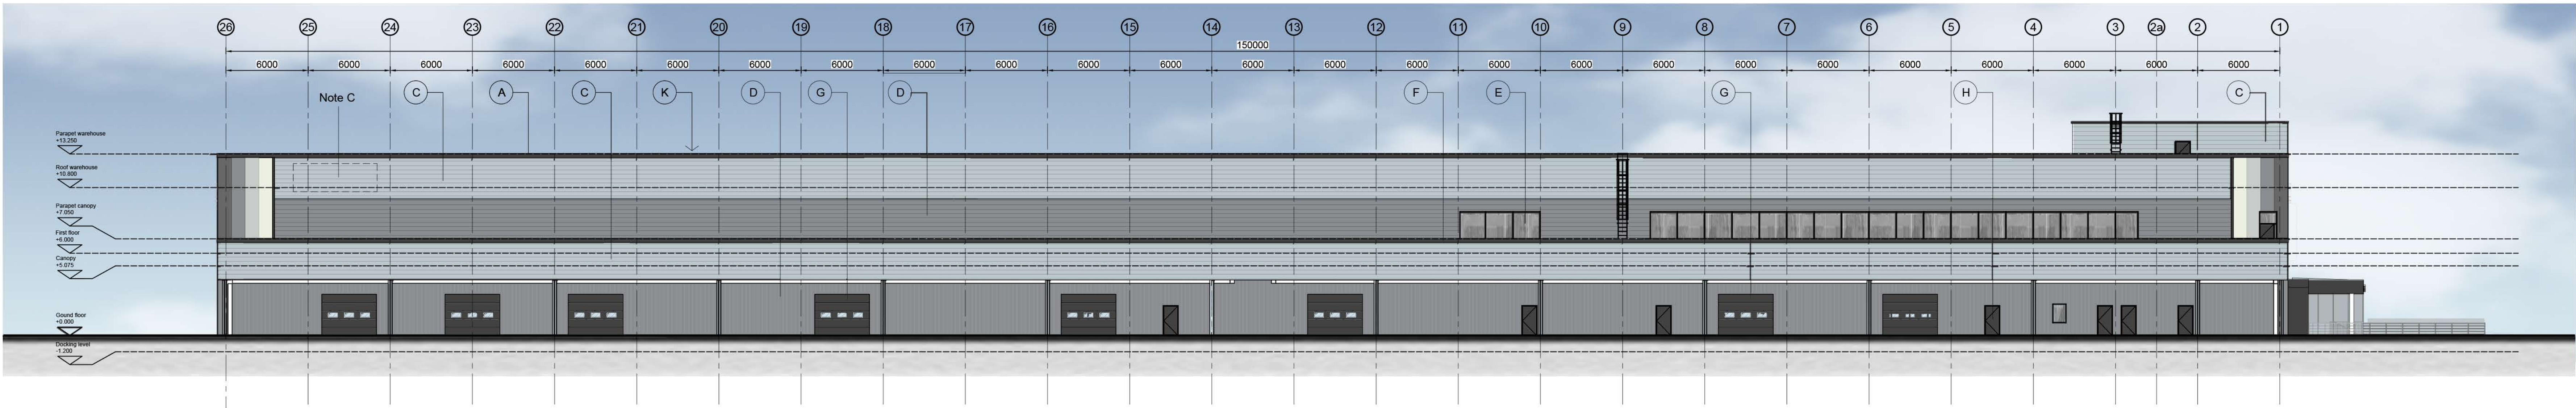


South West Elevation @1:200

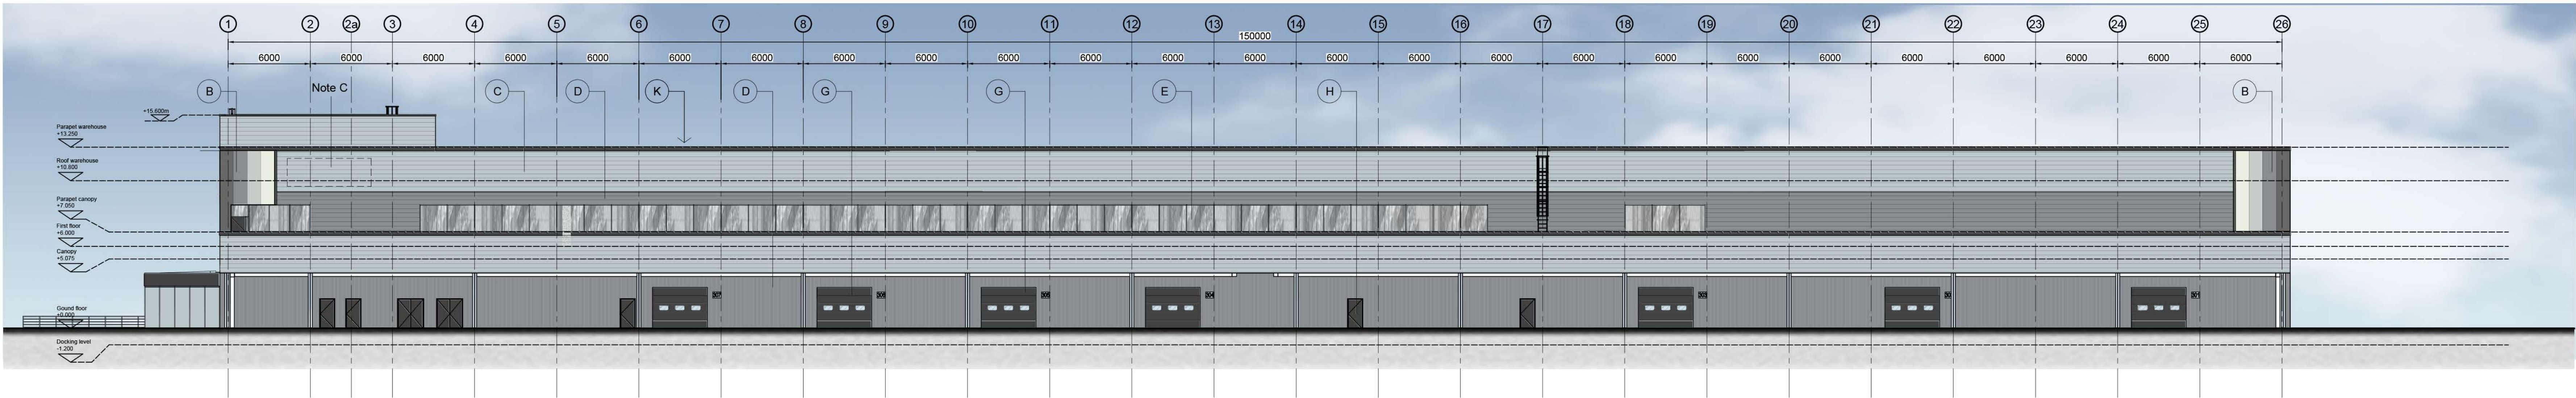


North East Elevation @1:200

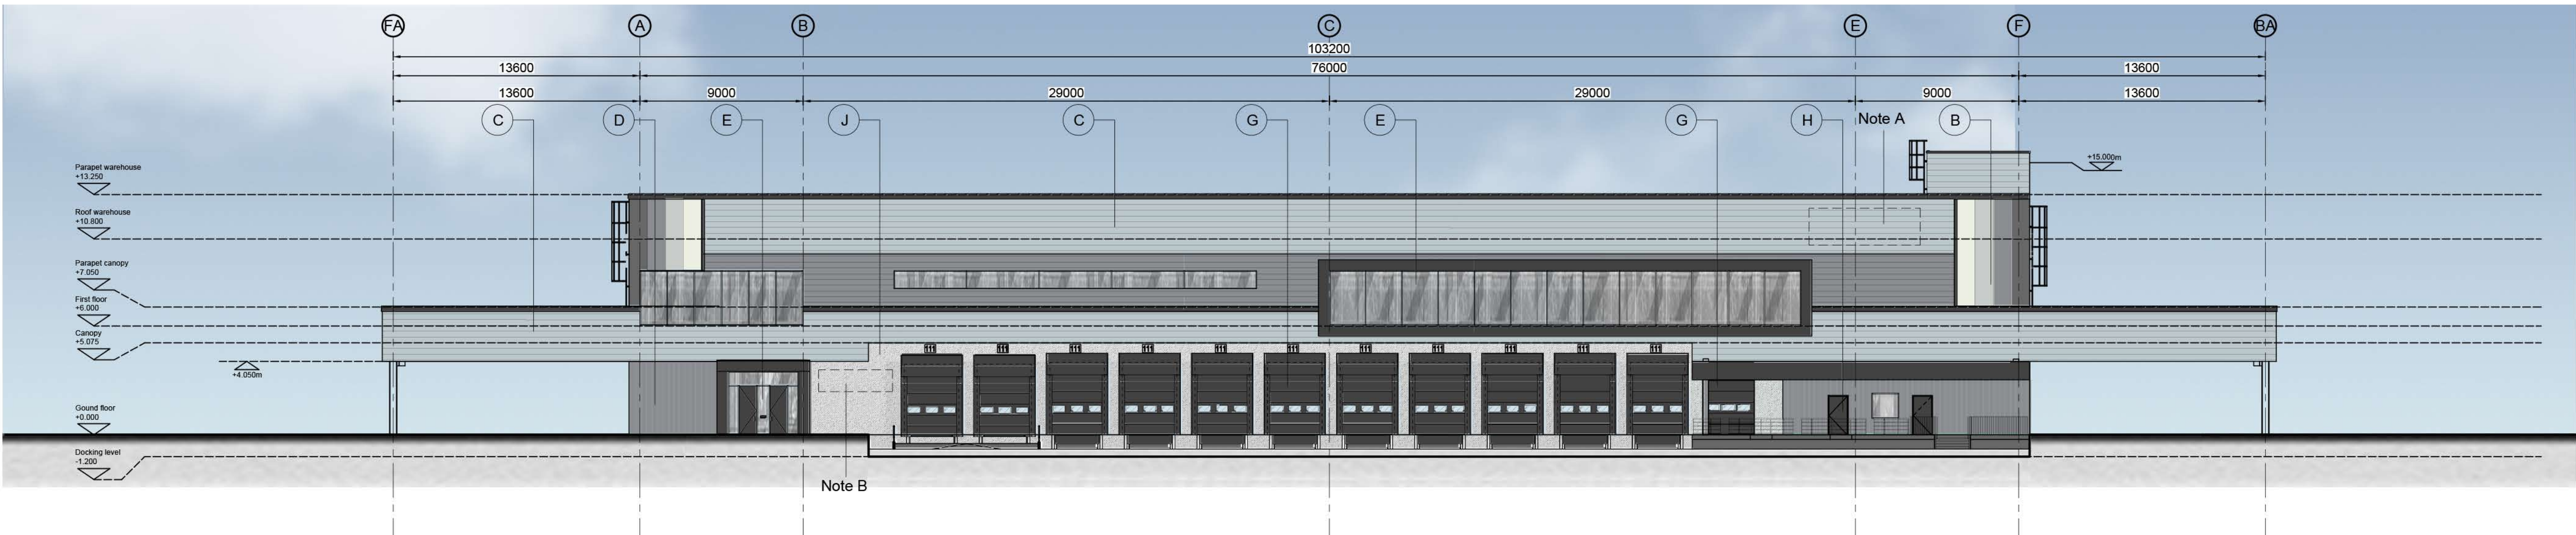

South East Elevation @1:200

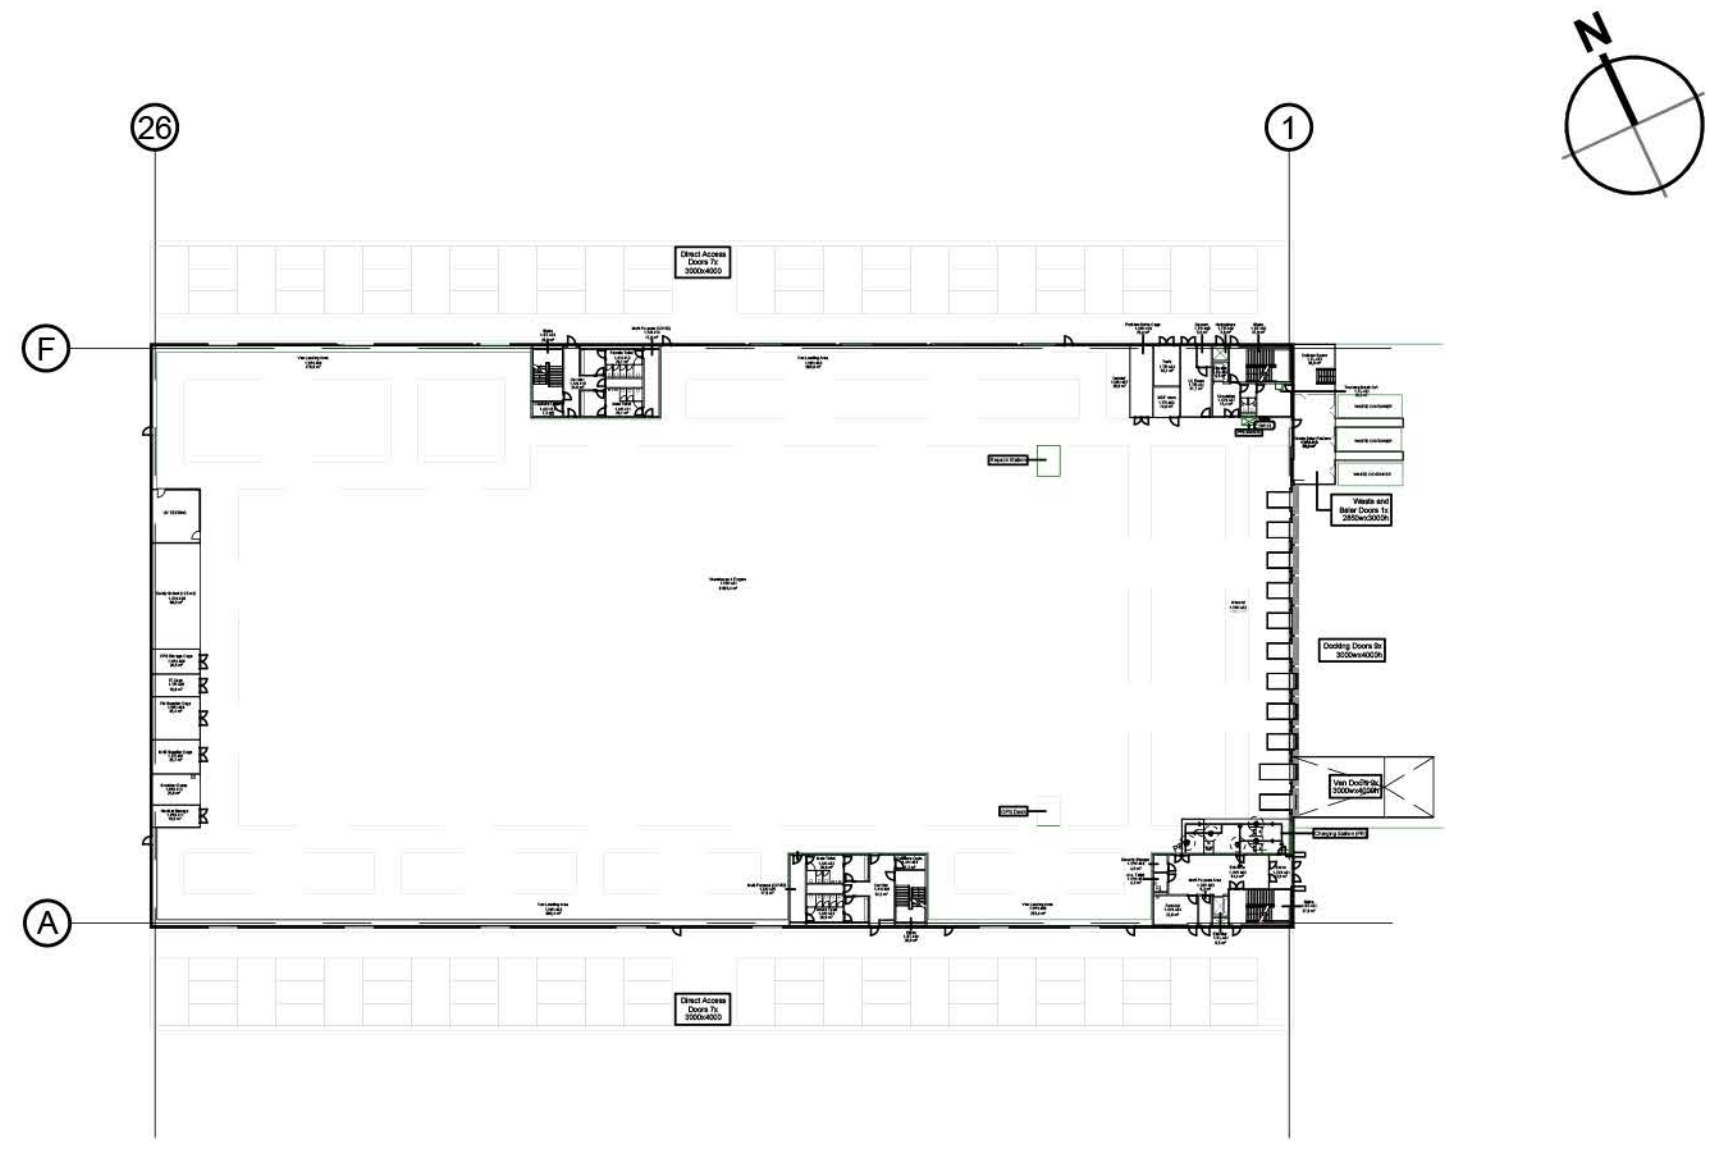

Key Plan @1:1000

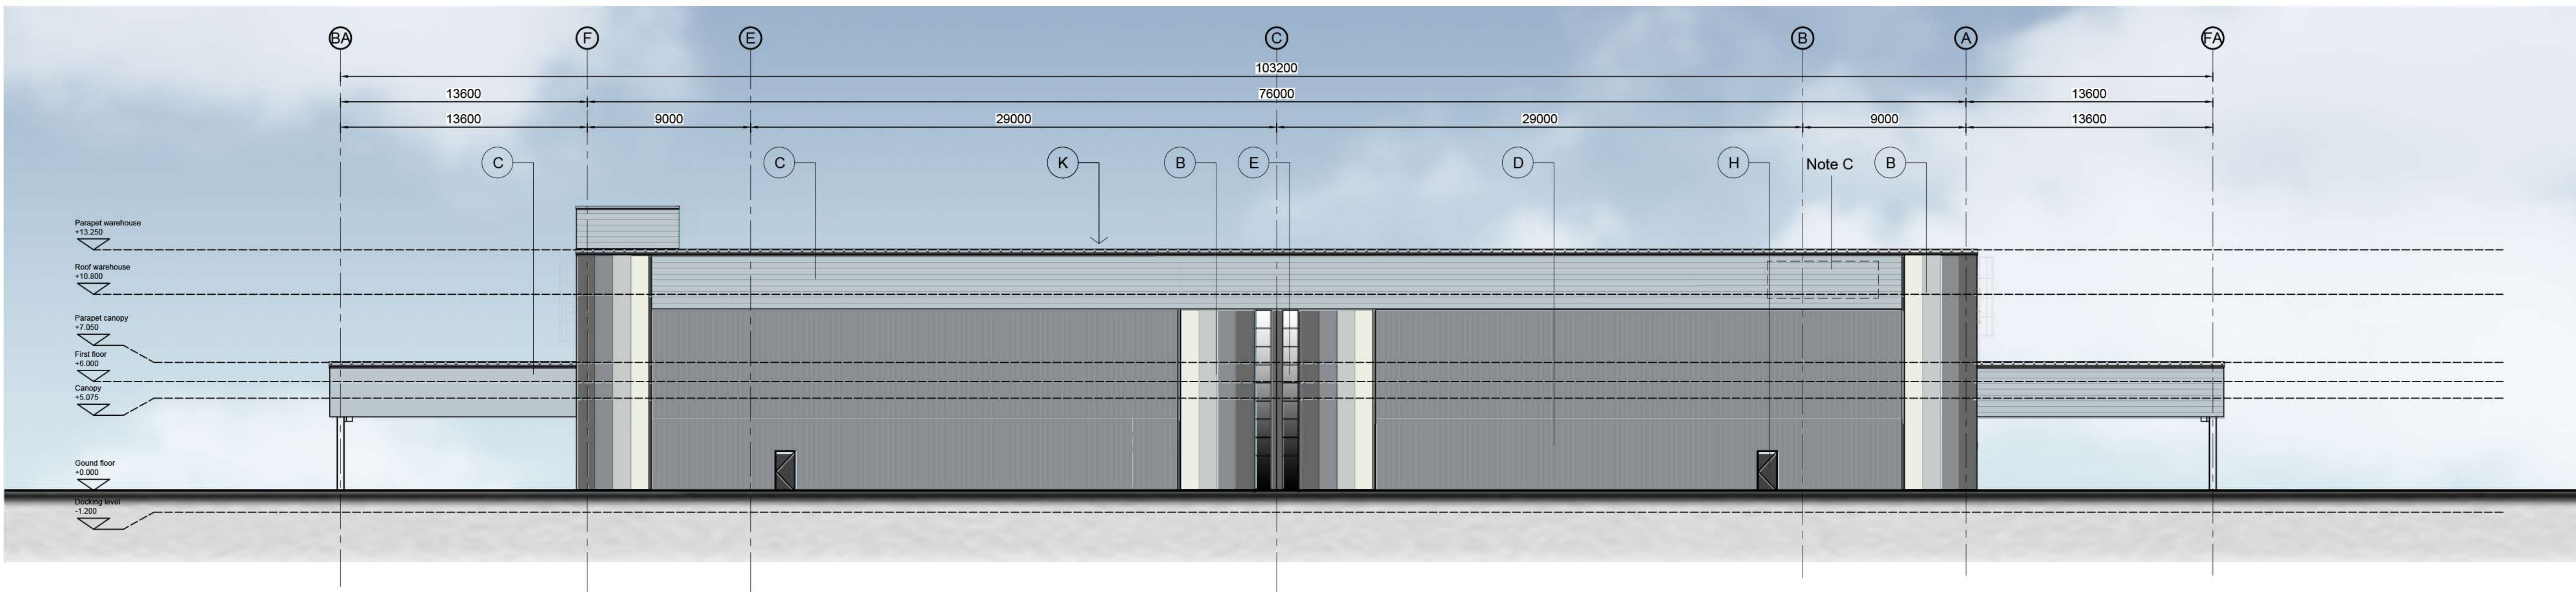

North West Elevation @1:200



PLANNING
THIS DRAWING IS THE PROPERTY OF UMC ARCHITECTS
AND SHOULD NOT BE USED FOR ANY OTHER PURPOSE

rev amendments by ckd date

Phase 2, Symmetry Park,
Merseyside
Unit 2 - Building Elevations

TRITAX SYMMETRY
A TRITAX BIG BOX COMPANY

umc architects
3rd Floor, Manchester Club, 81 King Street, Manchester, M2 4AH
+44 (0)161 413 0080 e: info@umcarchitects.com

Drawing Status: Planning
Drawn / Checked: HY / DEB
Date: 04/08/2023
Scale: As Noted A0
Drawing no: 21351 P1301
Revision: H