



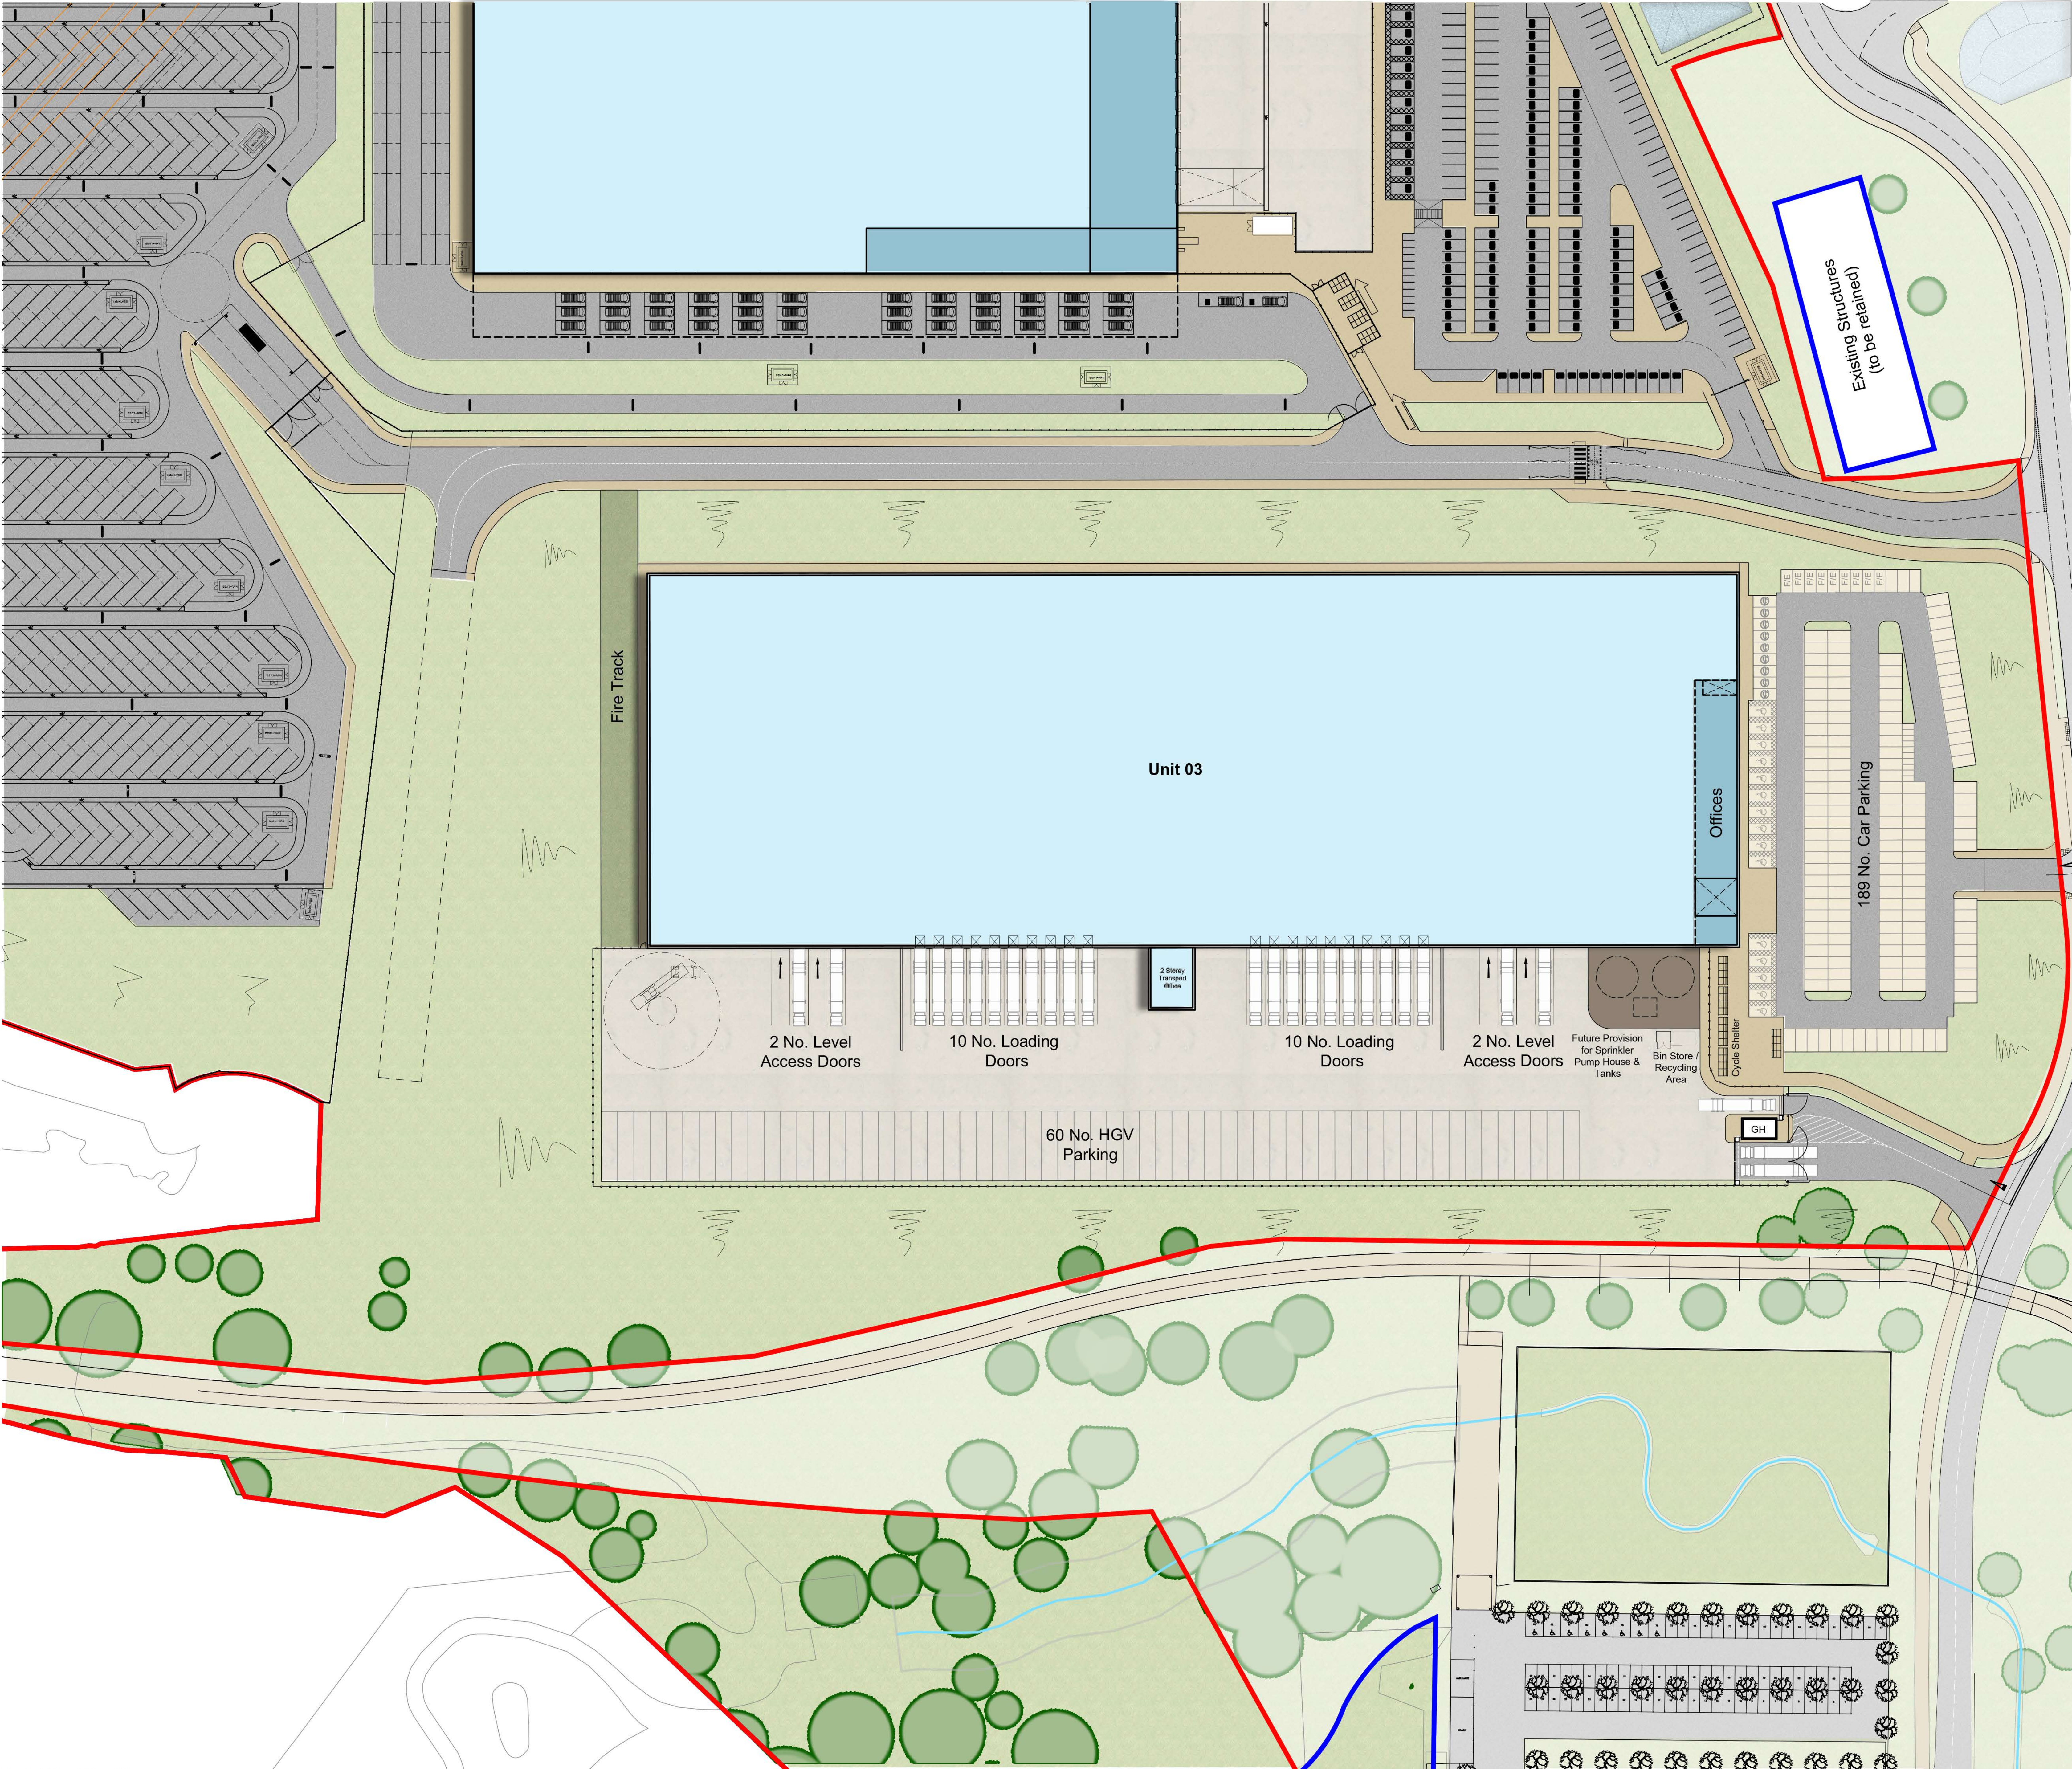


Unit 03 - Site Plan Scale 1:500

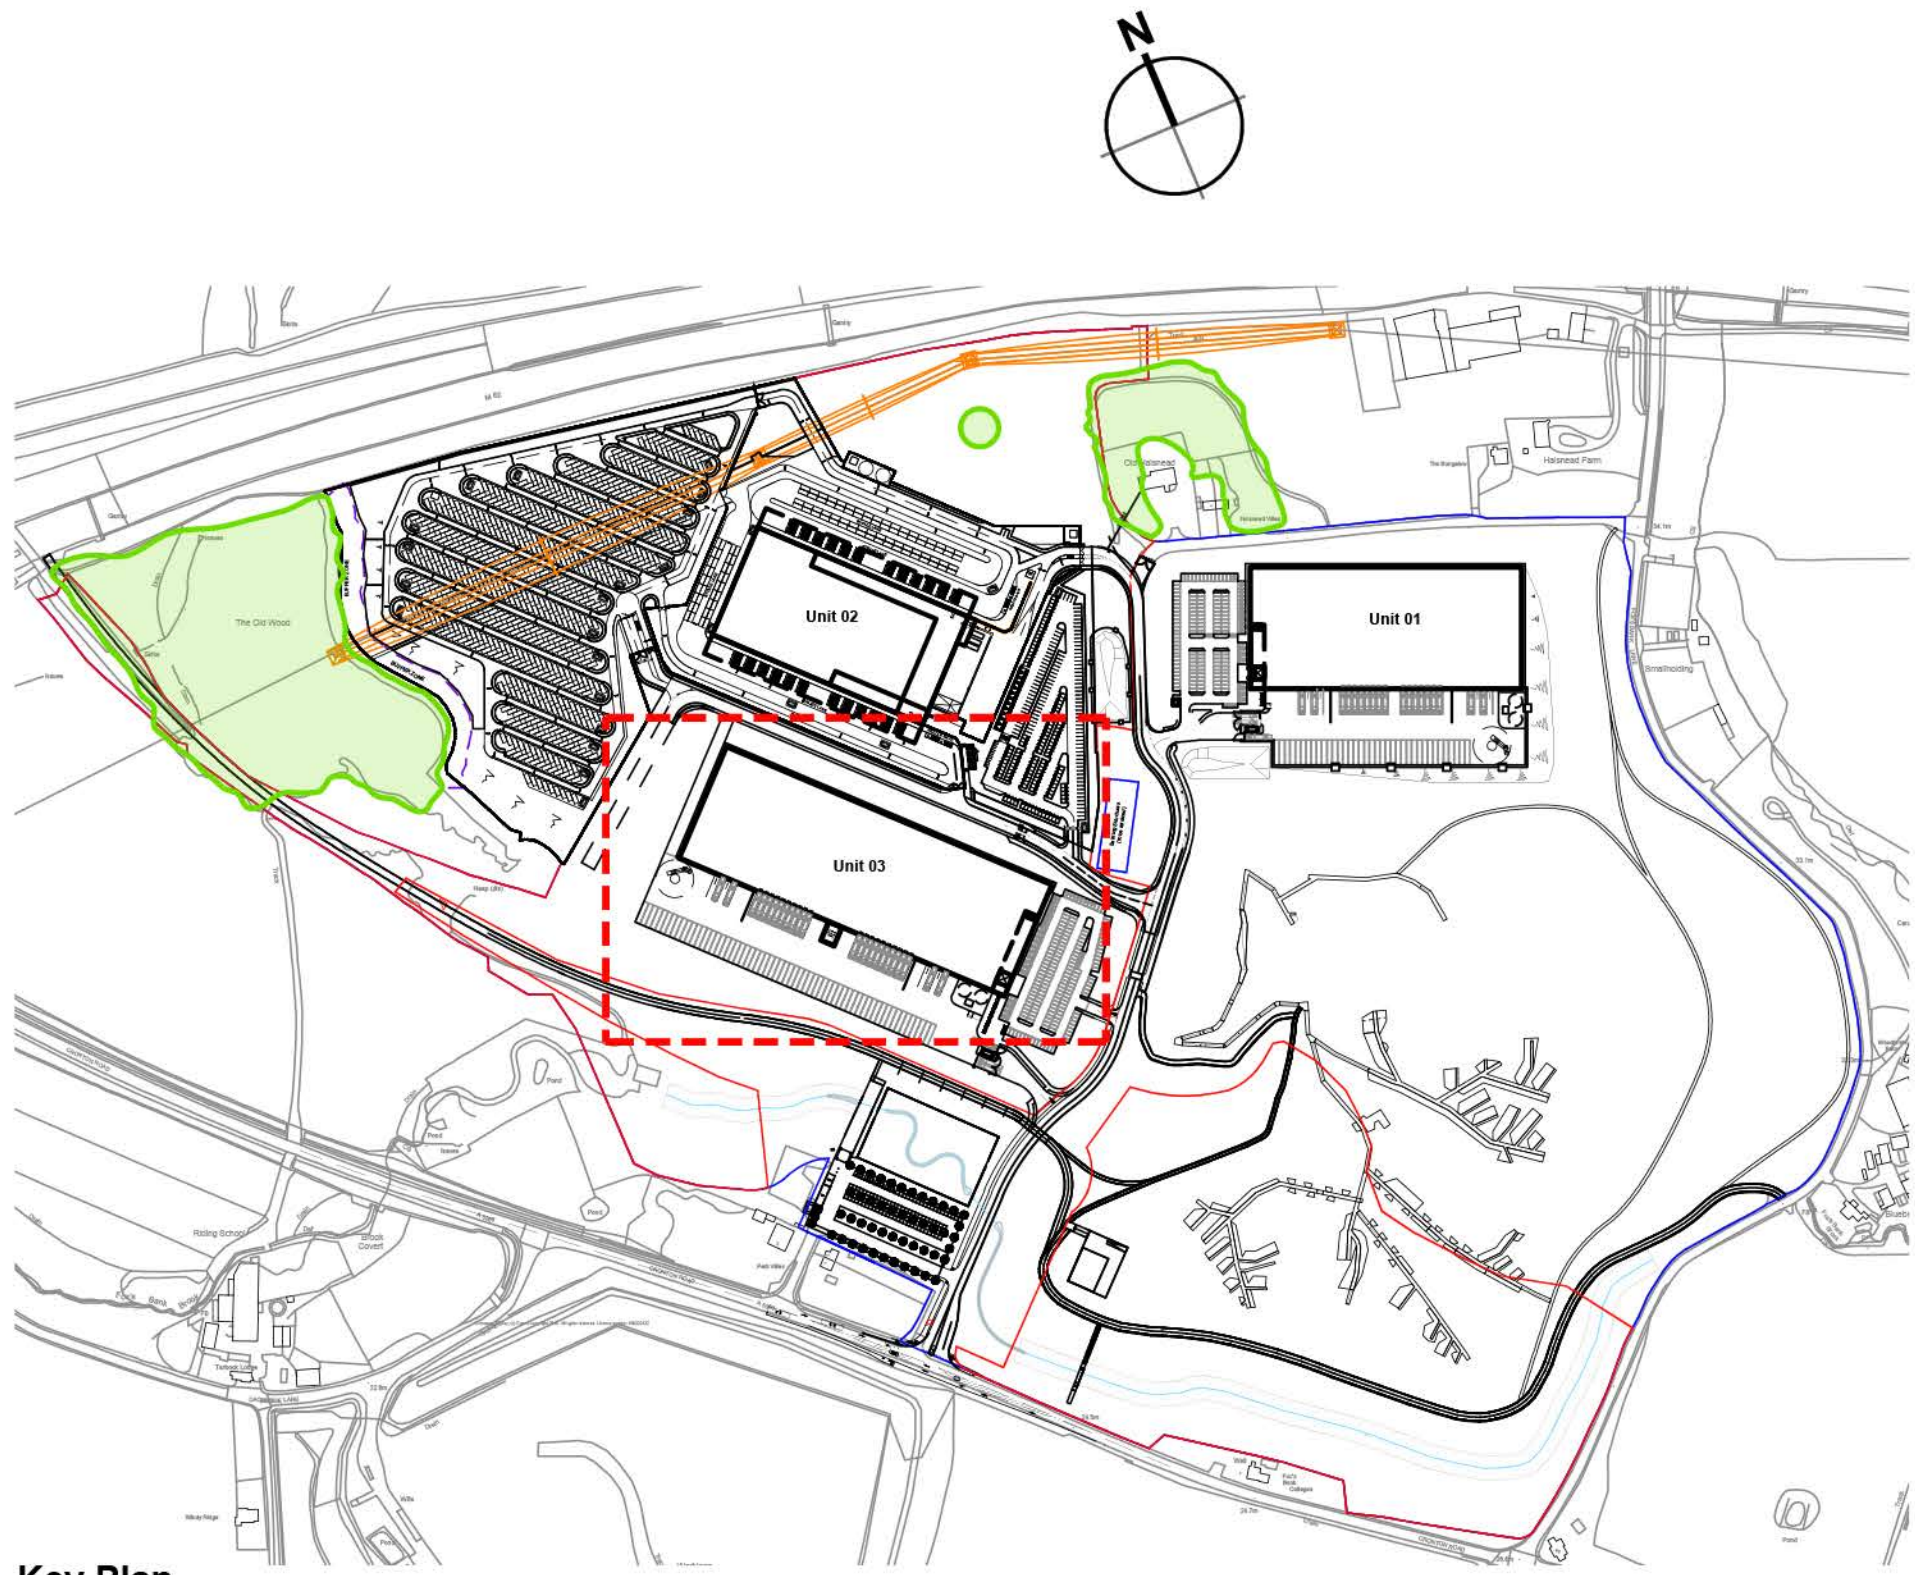

Key Plan Scale 1:5000

- Masterplan Boundary
- Existing Overhead Power Lines
- Application Boundary
- 15m Wood Offset Zone
- TPO Woodland

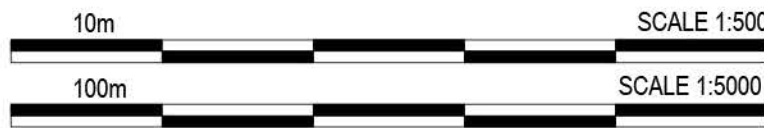

PLANNING
THIS DRAWING IS FOR INFORMATION PURPOSES ONLY
AND SHOULD NOT BE USED FOR ANY OTHER PURPOSE

A	Initial Issue	##	##	##	##	##	##
rev	amendments	by	chk	date			
Phase 2, Symmetry Park, Merseyside							
Unit 3 - Site Plan							
TRITAX SYMMETRY A TRITAX BIG BOX COMPANY							
umc architects 2nd Floor, Manchester Club, 81 King Street, Manchester, M2 4AH t: +44 (0)161 433 0000 e: info@umcarcitects.com							
Drawing Status:				Planning			
Drawn / Checked:				HY / JDEB			
Date:				27/10/2021			
Scale:				1:500 A0			
Drawing no:				Revision:			
21351 P2601				D			