




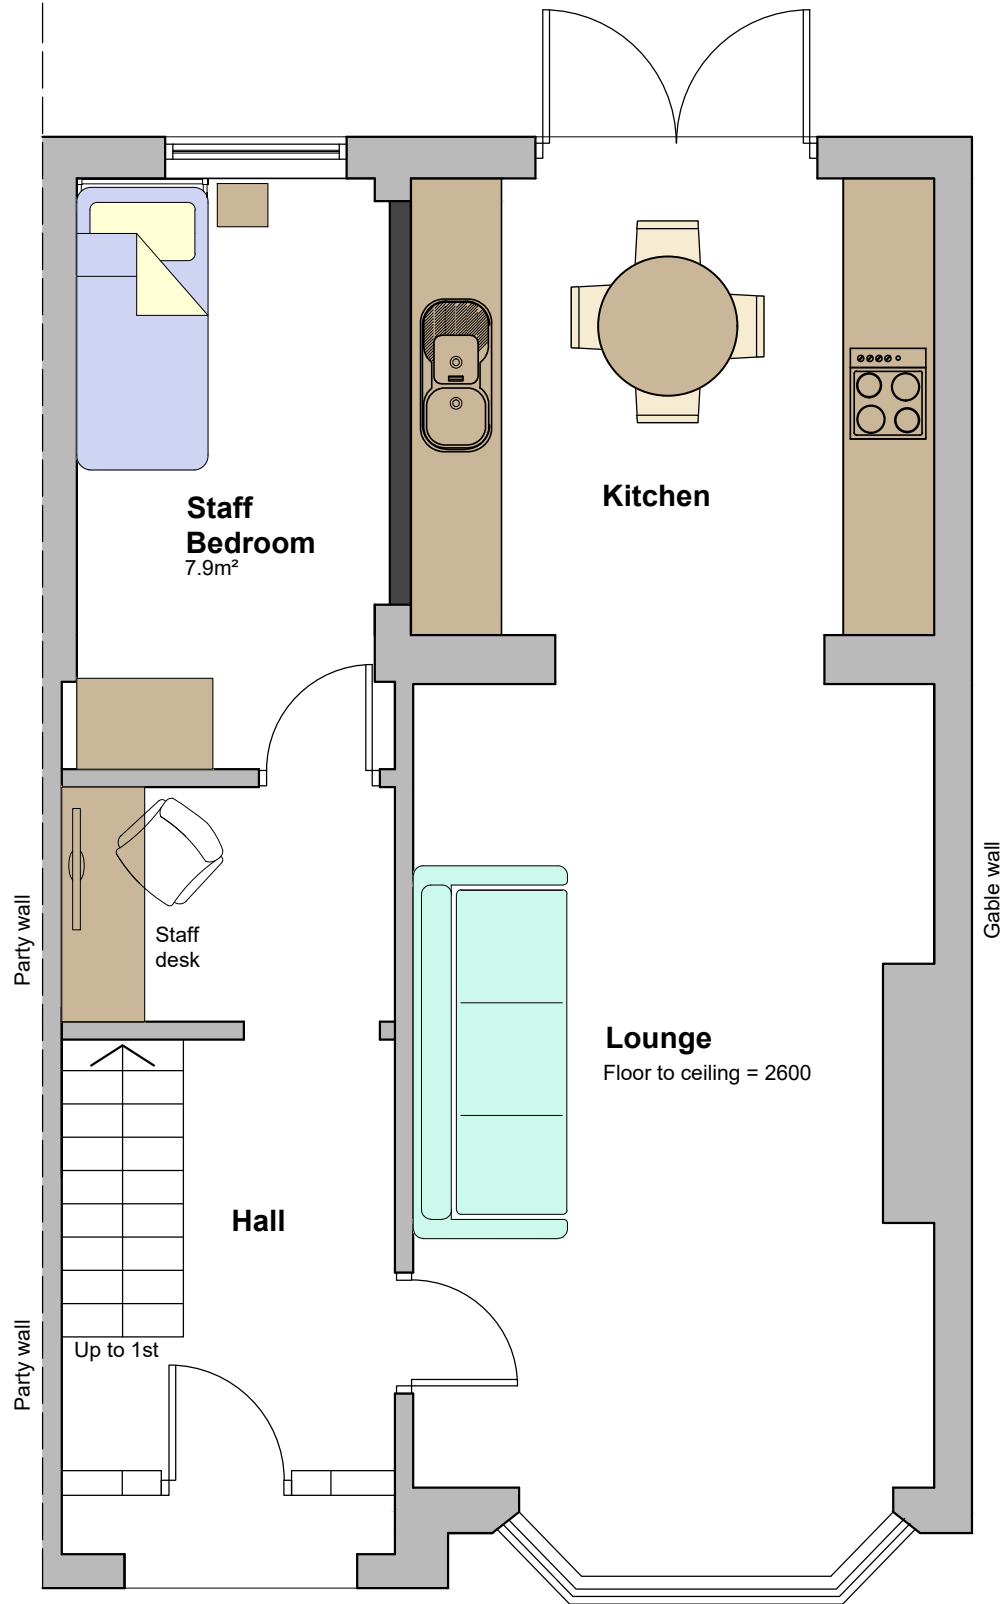



Proposed Ground Floor Plan
(Change of Use From C3 to C2)
(Scale 1:50)

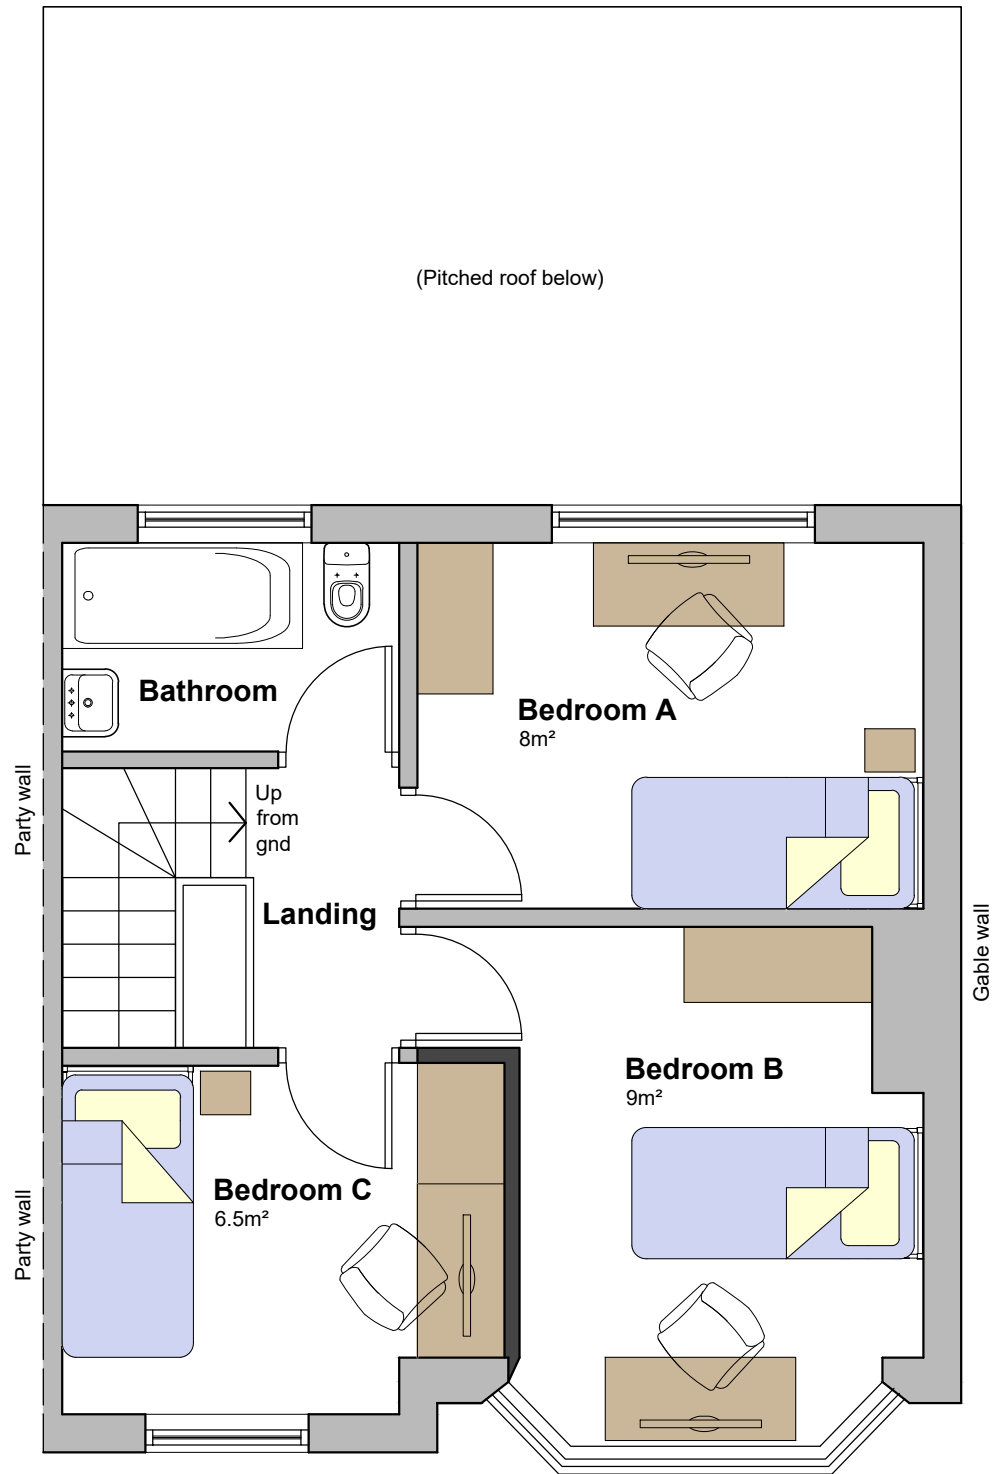


Proposed First Floor Plan
(Change of Use From C3 to C2)
(Scale 1:50)

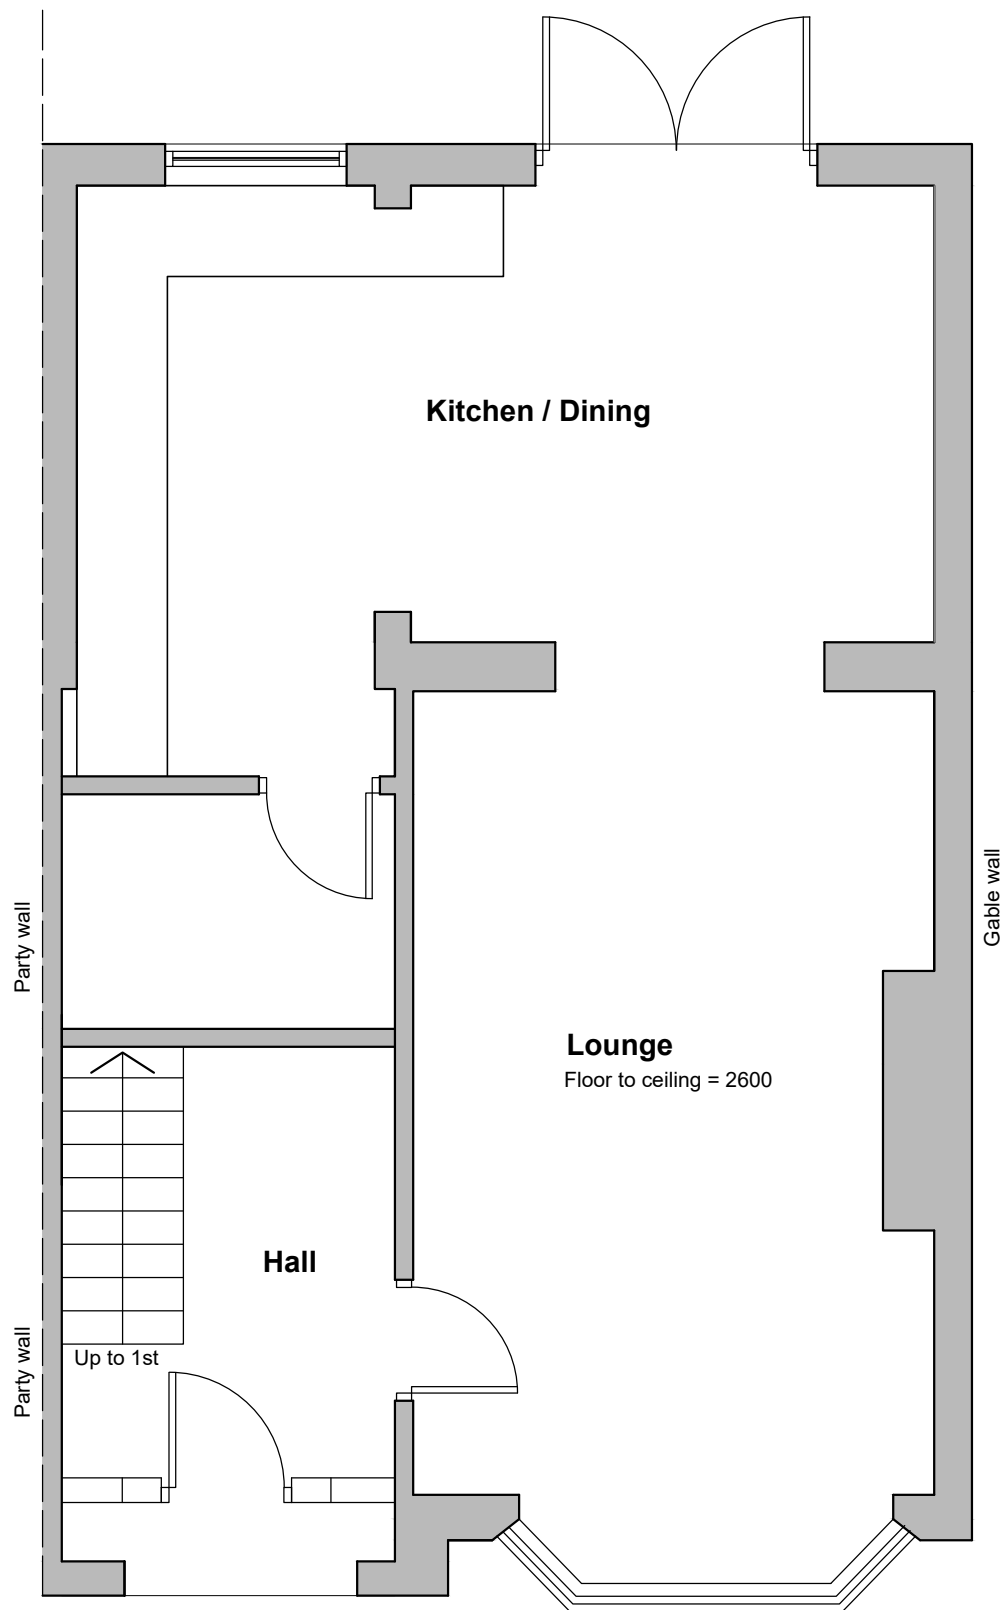

Existing Ground Floor Plan
(Scale 1:50)

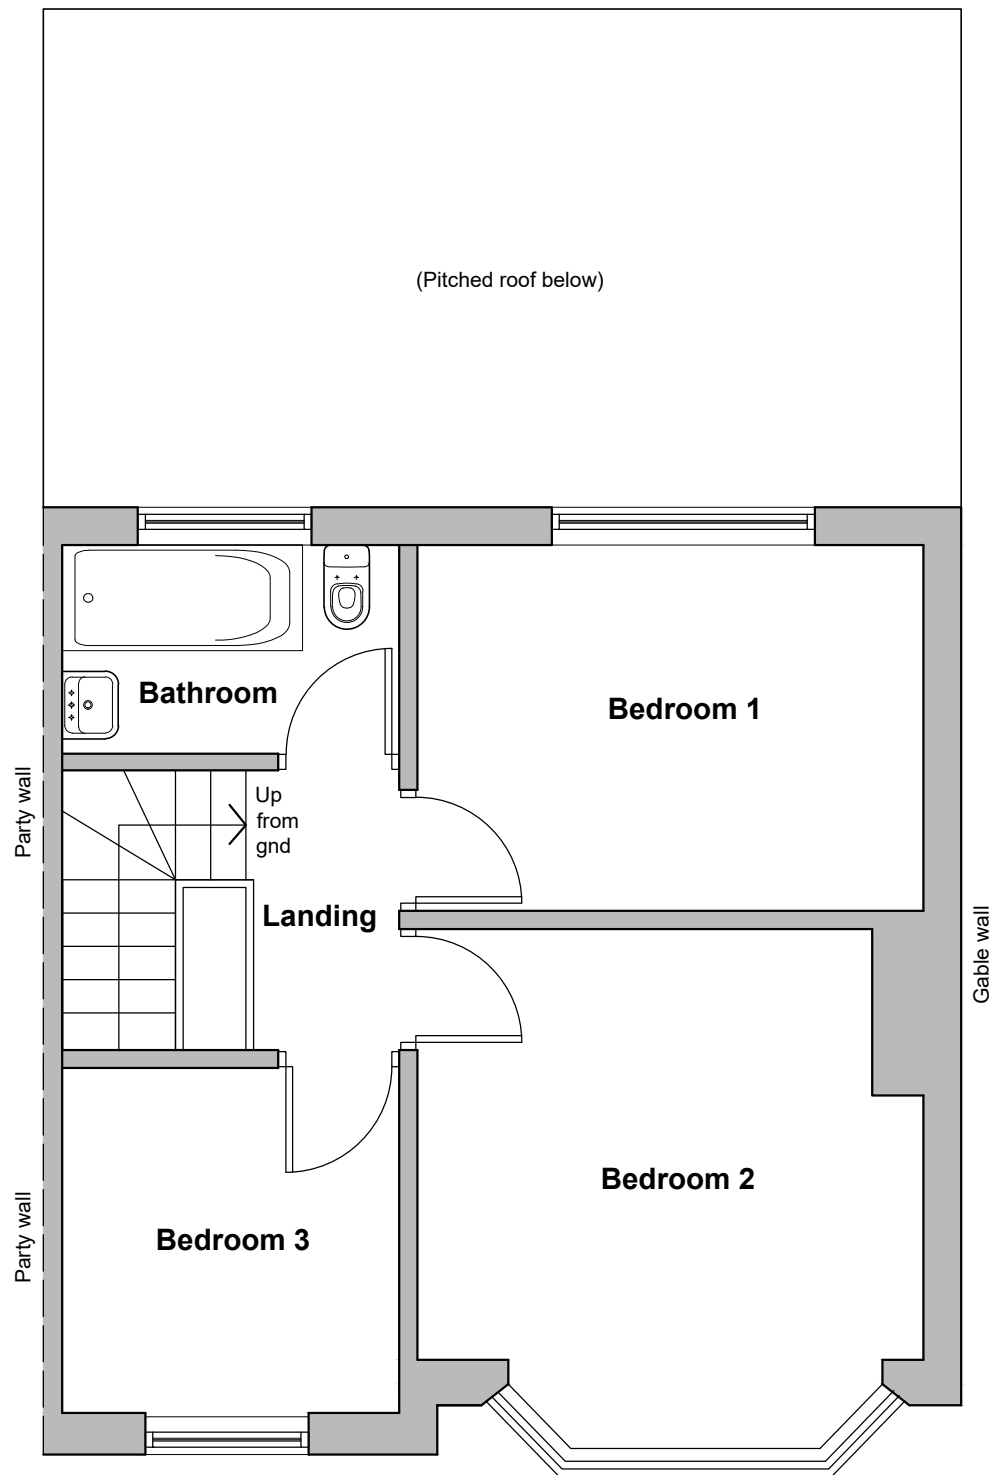 


Existing First Floor Plan
(Scale 1:50)

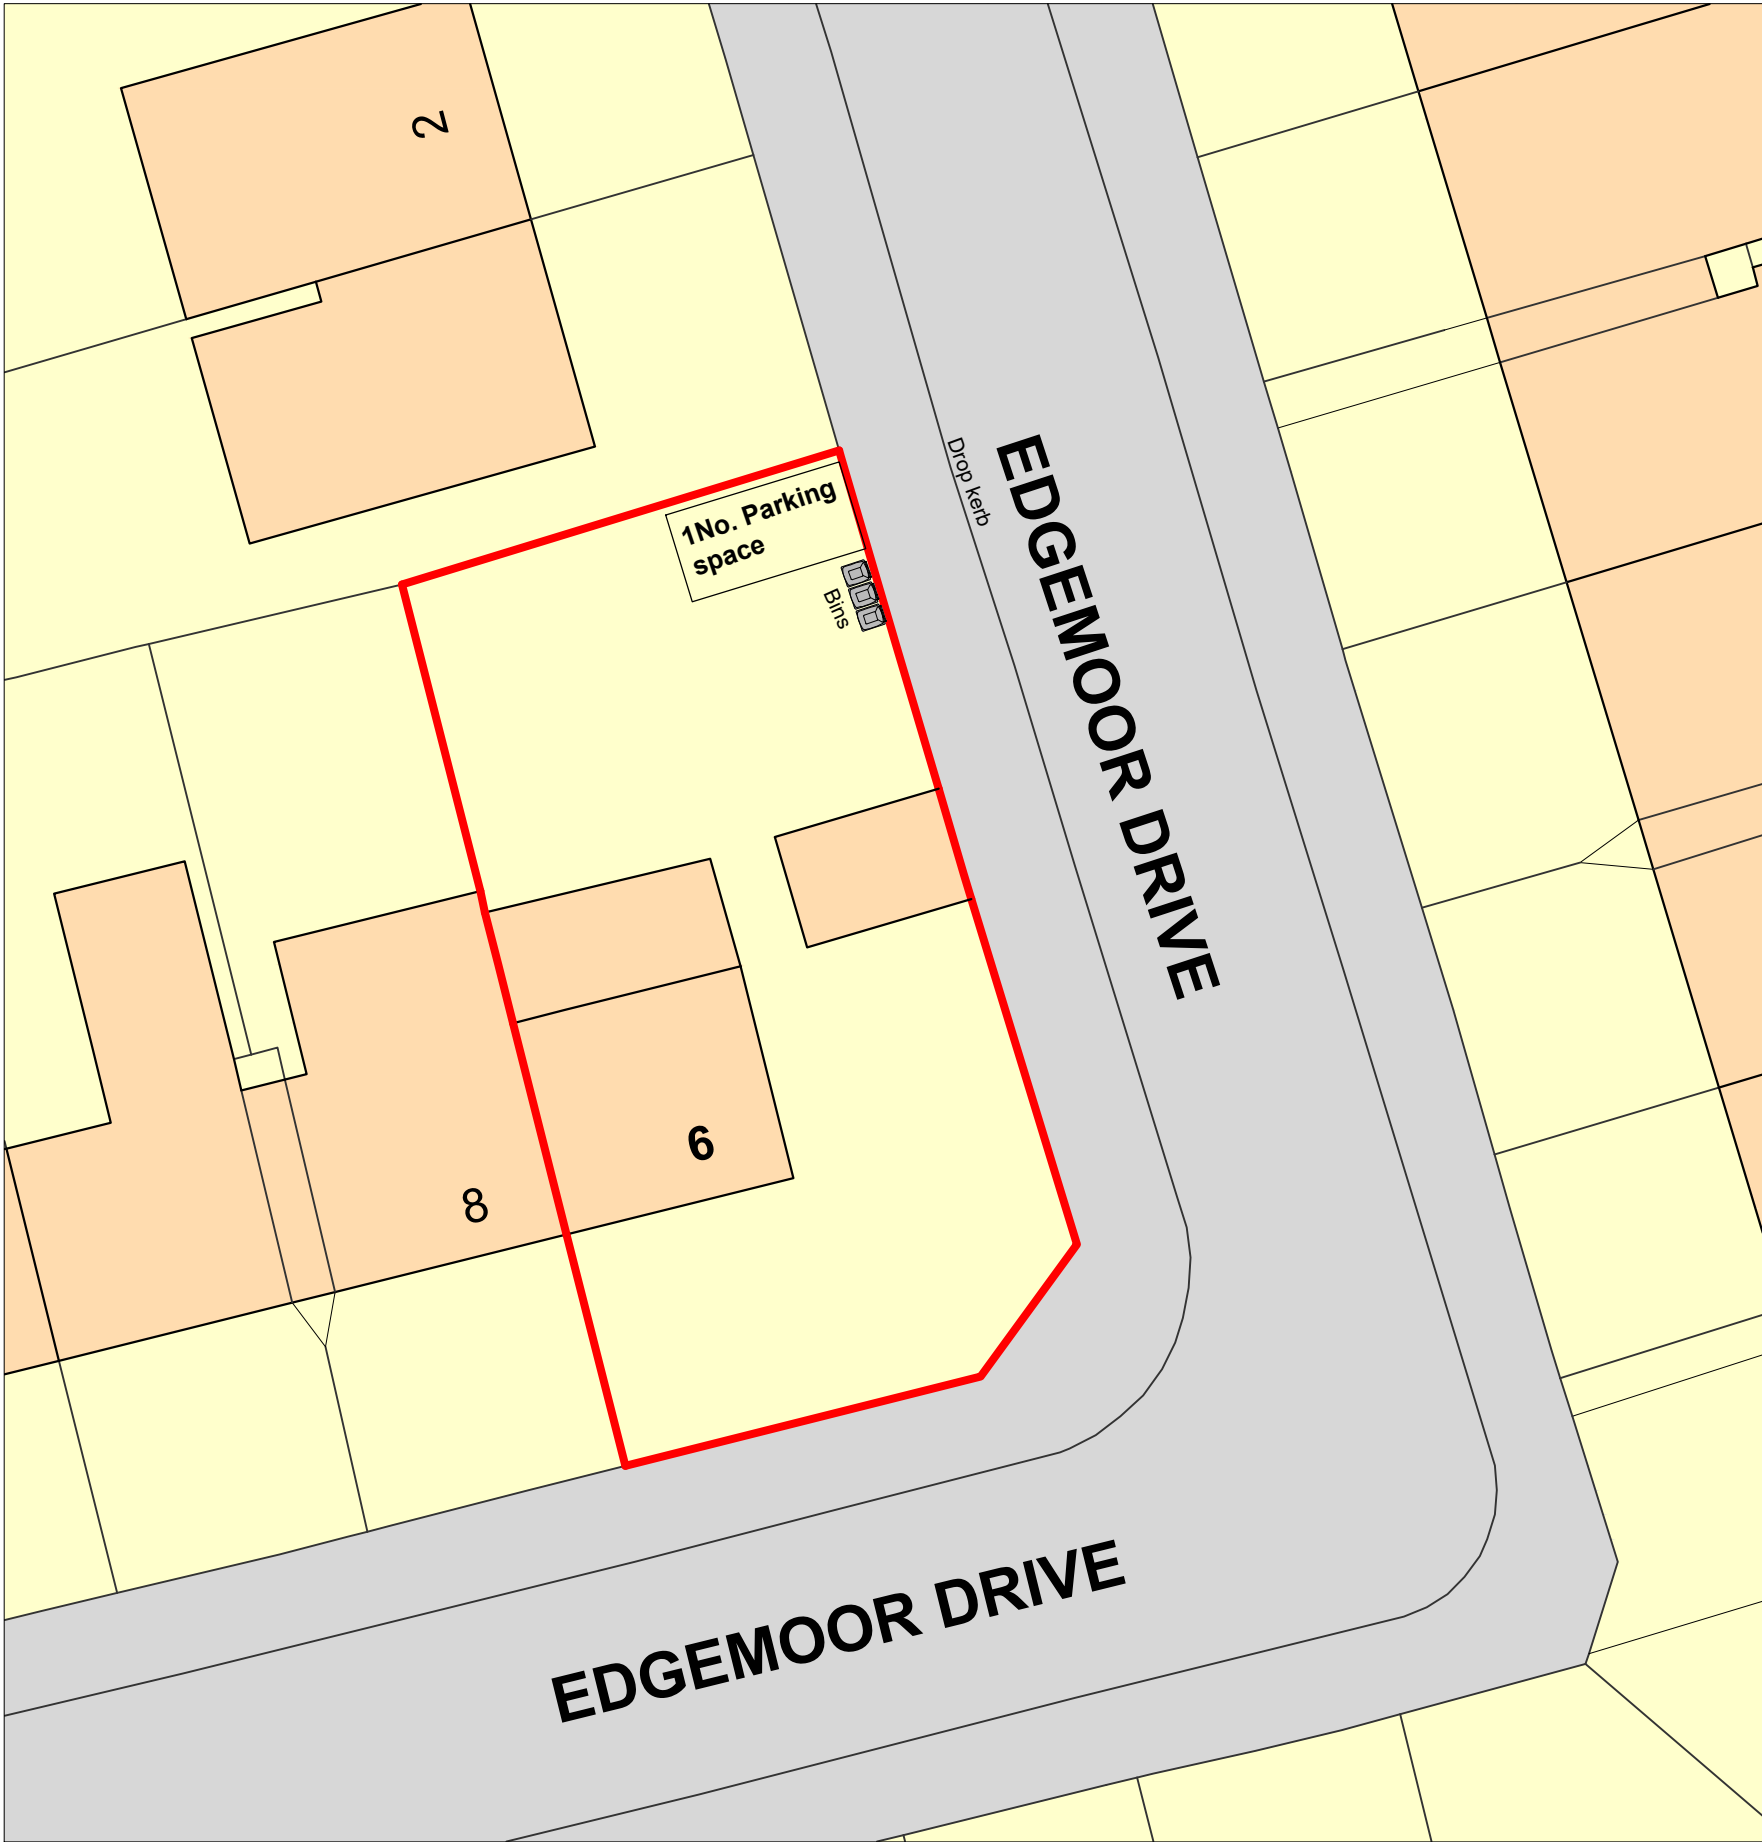

Existing Site Plan

(Scale 1:200)

 

Scale Bar

GENERAL NOTES

- This drawing to be read in conjunction with all relevant designers, specifications etc.
- Any discrepancies, contradictions to be notified to project designer
- All works to the approval of the Local Authority Building Control and Planning Officers
- All works to comply with the current Building regulations and subsequent amendments whether detailed in these drawings or not.
- All works to comply with the relevant codes of practice and British Standards and to be fitted in accordance with the manufactures instructions and recommendations.
- Drawings are the copyright of MM Architectural Services Ltd and must not be reproduced or distributed without express permission

Issued

Rev.	Date	Description	Status	Rev. by
P1	11.04.25	First Issue	Planning	M

Project 6 Edgemoor Drive
Liverpool
L10 1LP

Title Change of Use From C3 to C2
Existing & Proposed Plans
(Extra Care Facility)

Client

Drawn by M.Matthews	Checked by M	Drawing Number 06-002	Rev. P1
Scale As Shown @A1	Date April 2024		