

 


The Contractor is responsible for checking dimensions and any discrepancy to be verified with the Architects before proceeding. Figured dimensions to be worked to only. Subject to all Local Authority and Statutory approvals.
DO NOT SCALE

PLANNING

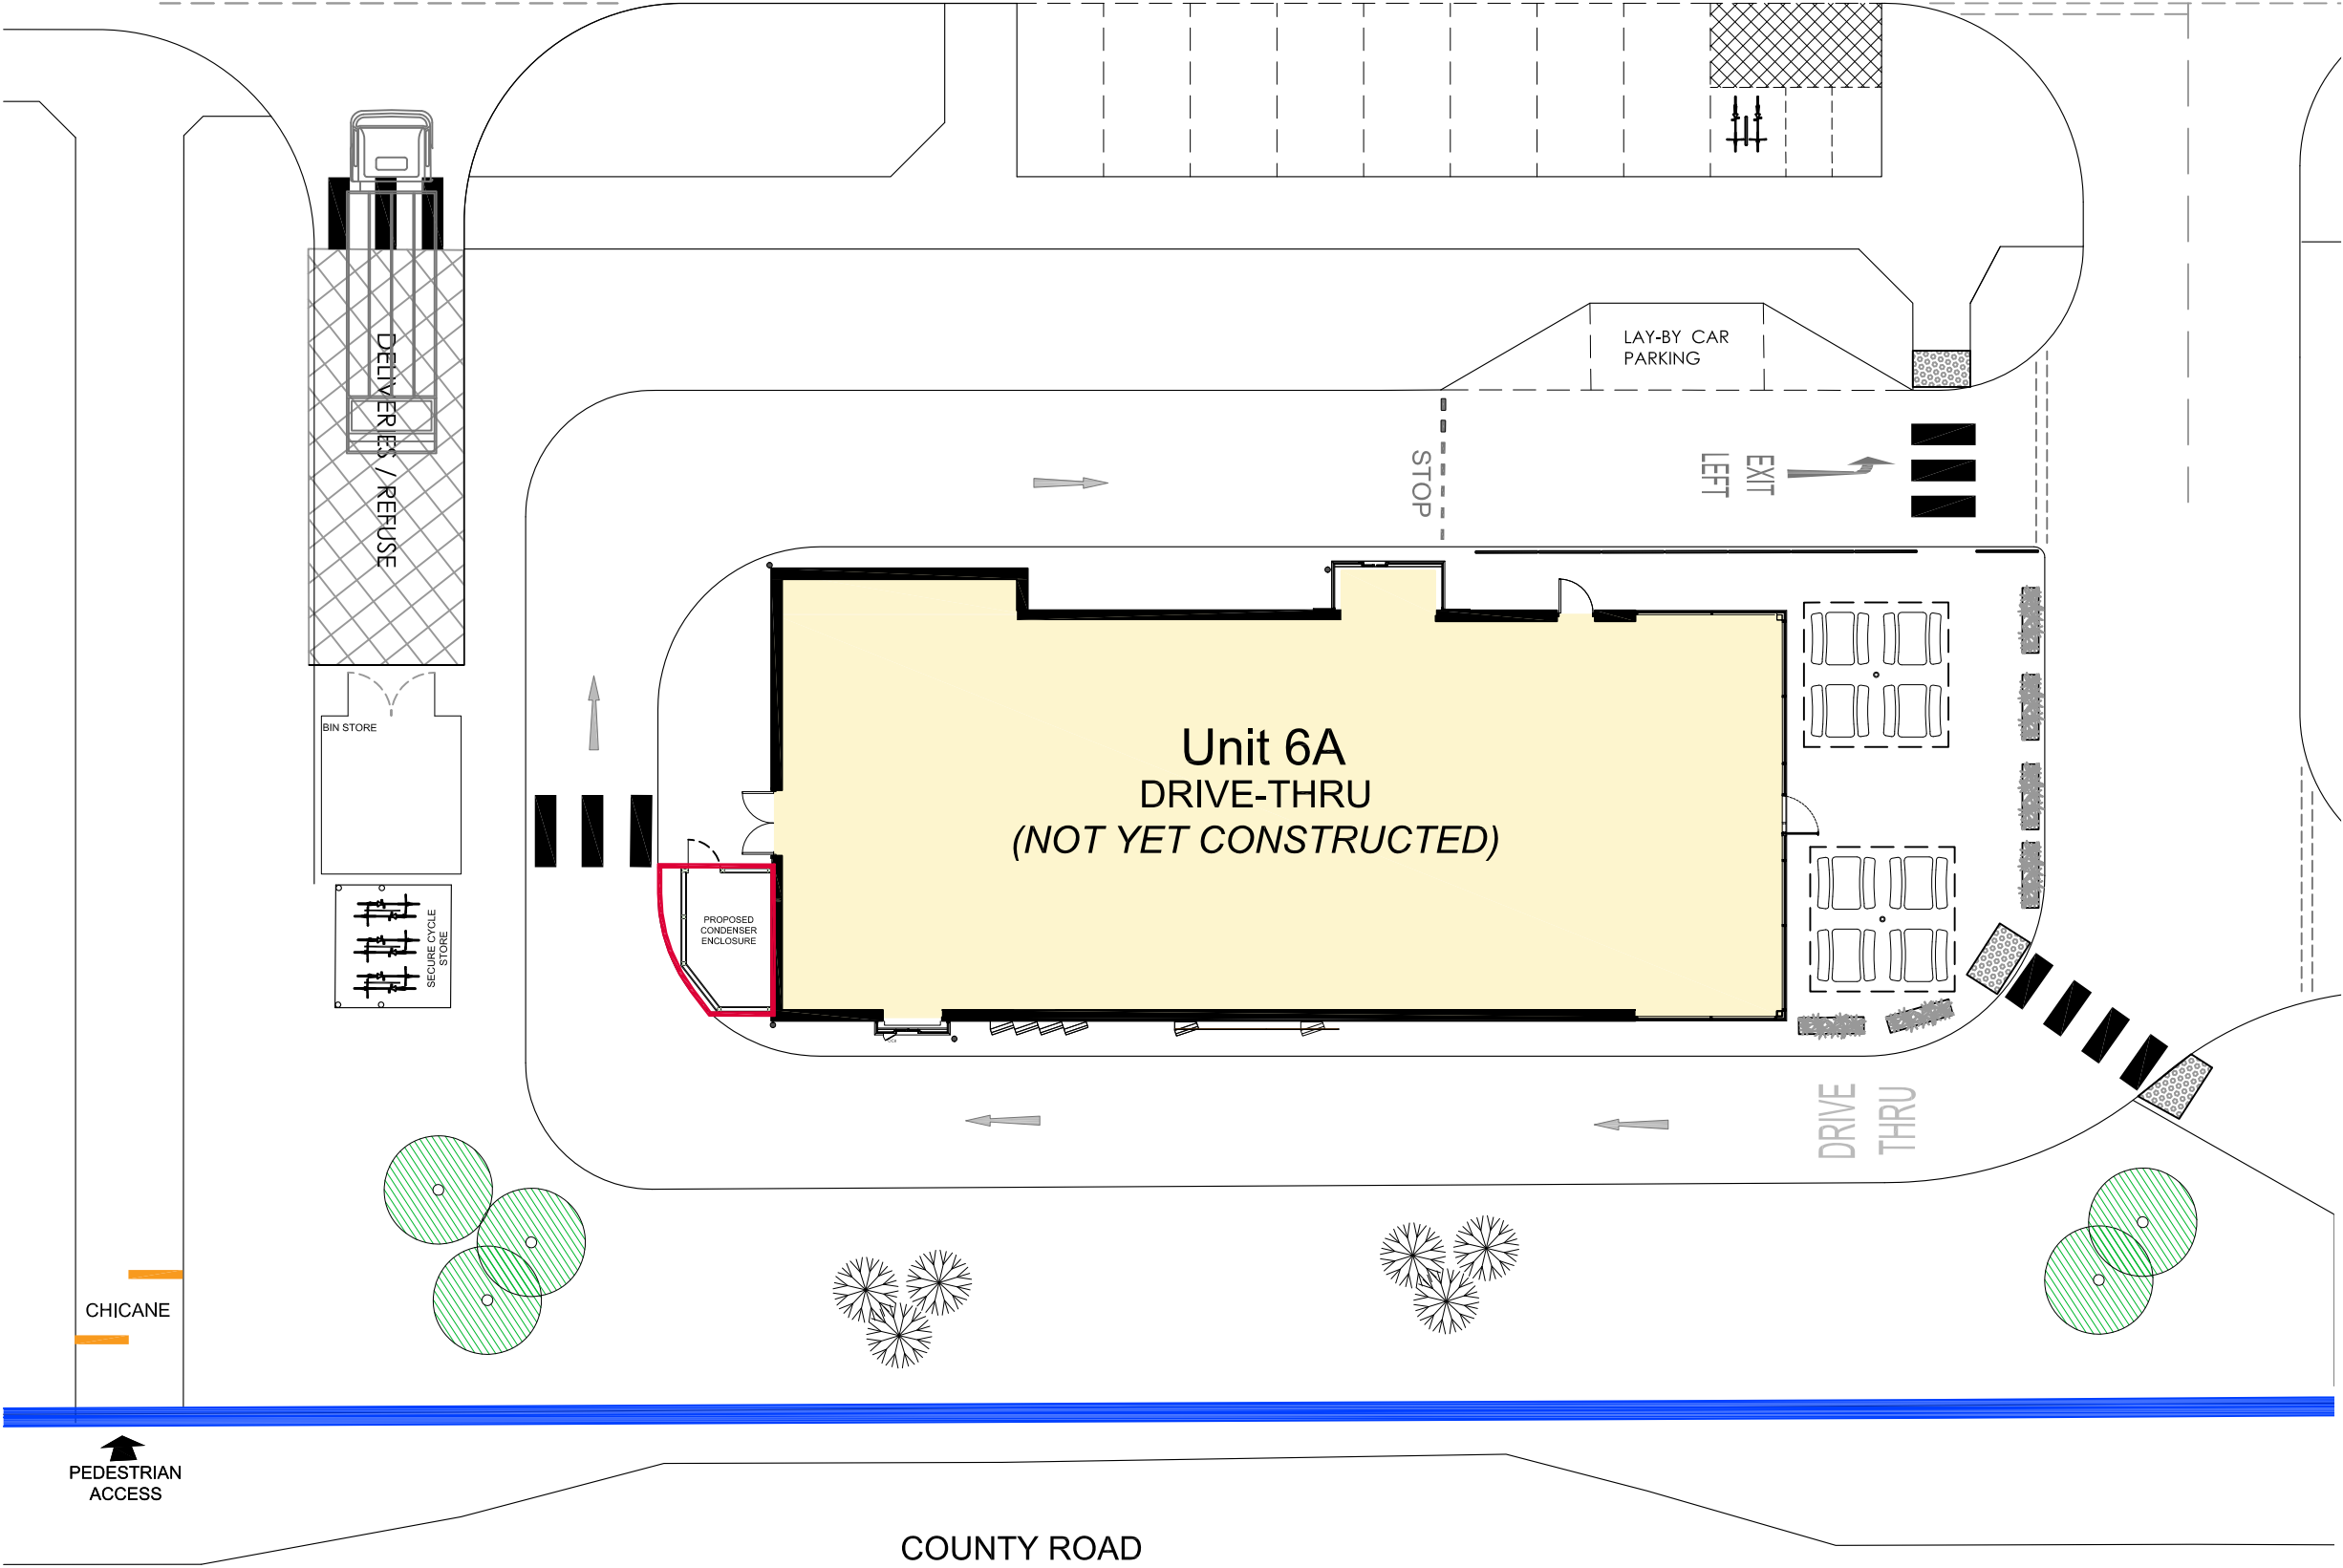

1:200 (measured in metres)

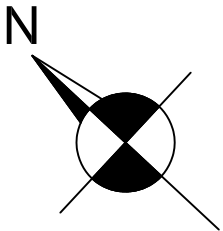

REV	DESCRIPTION	DATE
	EMERSON HOUSE, HEYES LANE, ALDERLEY EDGE, CHESHIRE SK9 7LF Tel: (01625) 588400 Fax: (01625) 588276	



location ACADEMY BUSINESS PARK LEES ROAD KNOWSLEY L33 7SA			
title SITE PLAN Proposed Condenser Compound			
scale 1:200 @ A3	ref t.l.h.	checked	date 03.05.23
drawing no. 1372-PL-2001			