





Front Elevation
Scale: 1:100

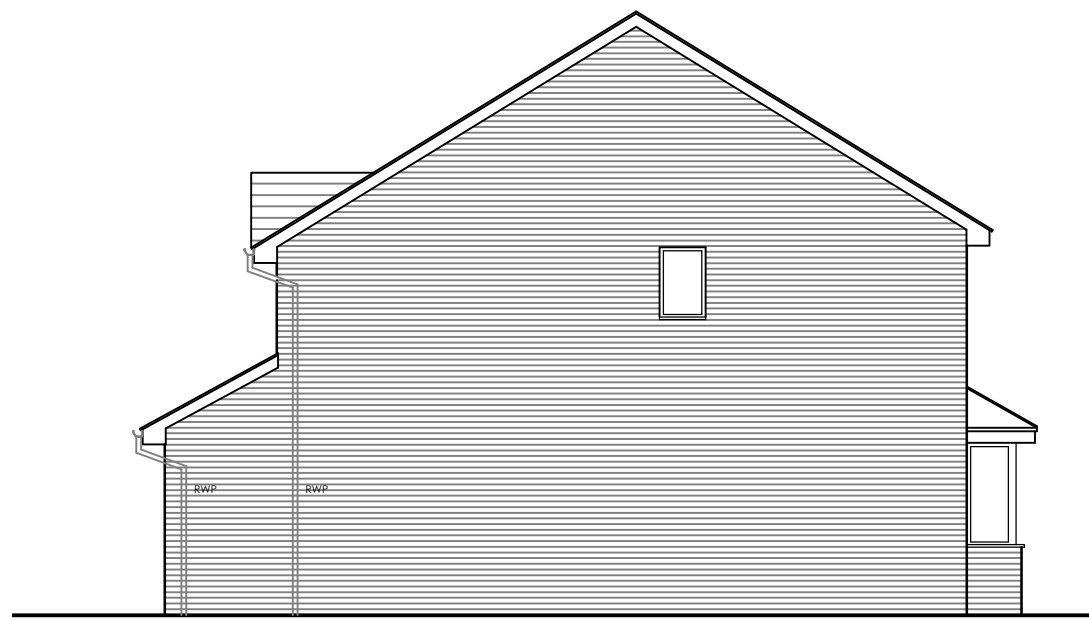


Side Elevation
Scale: 1:100




Rear Elevation
Scale: 1:100

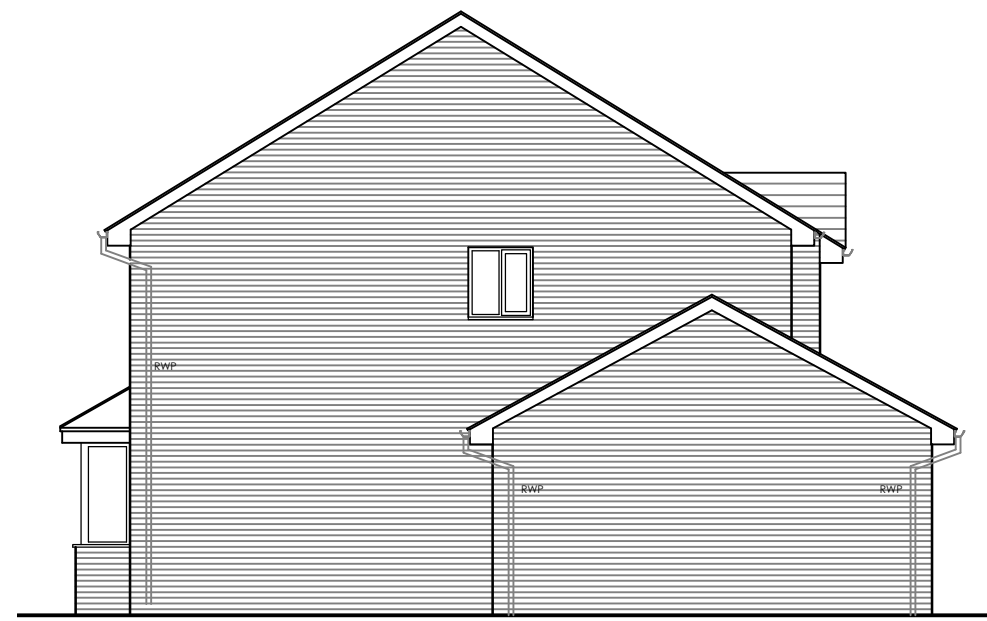


Side Elevation
Scale: 1:100

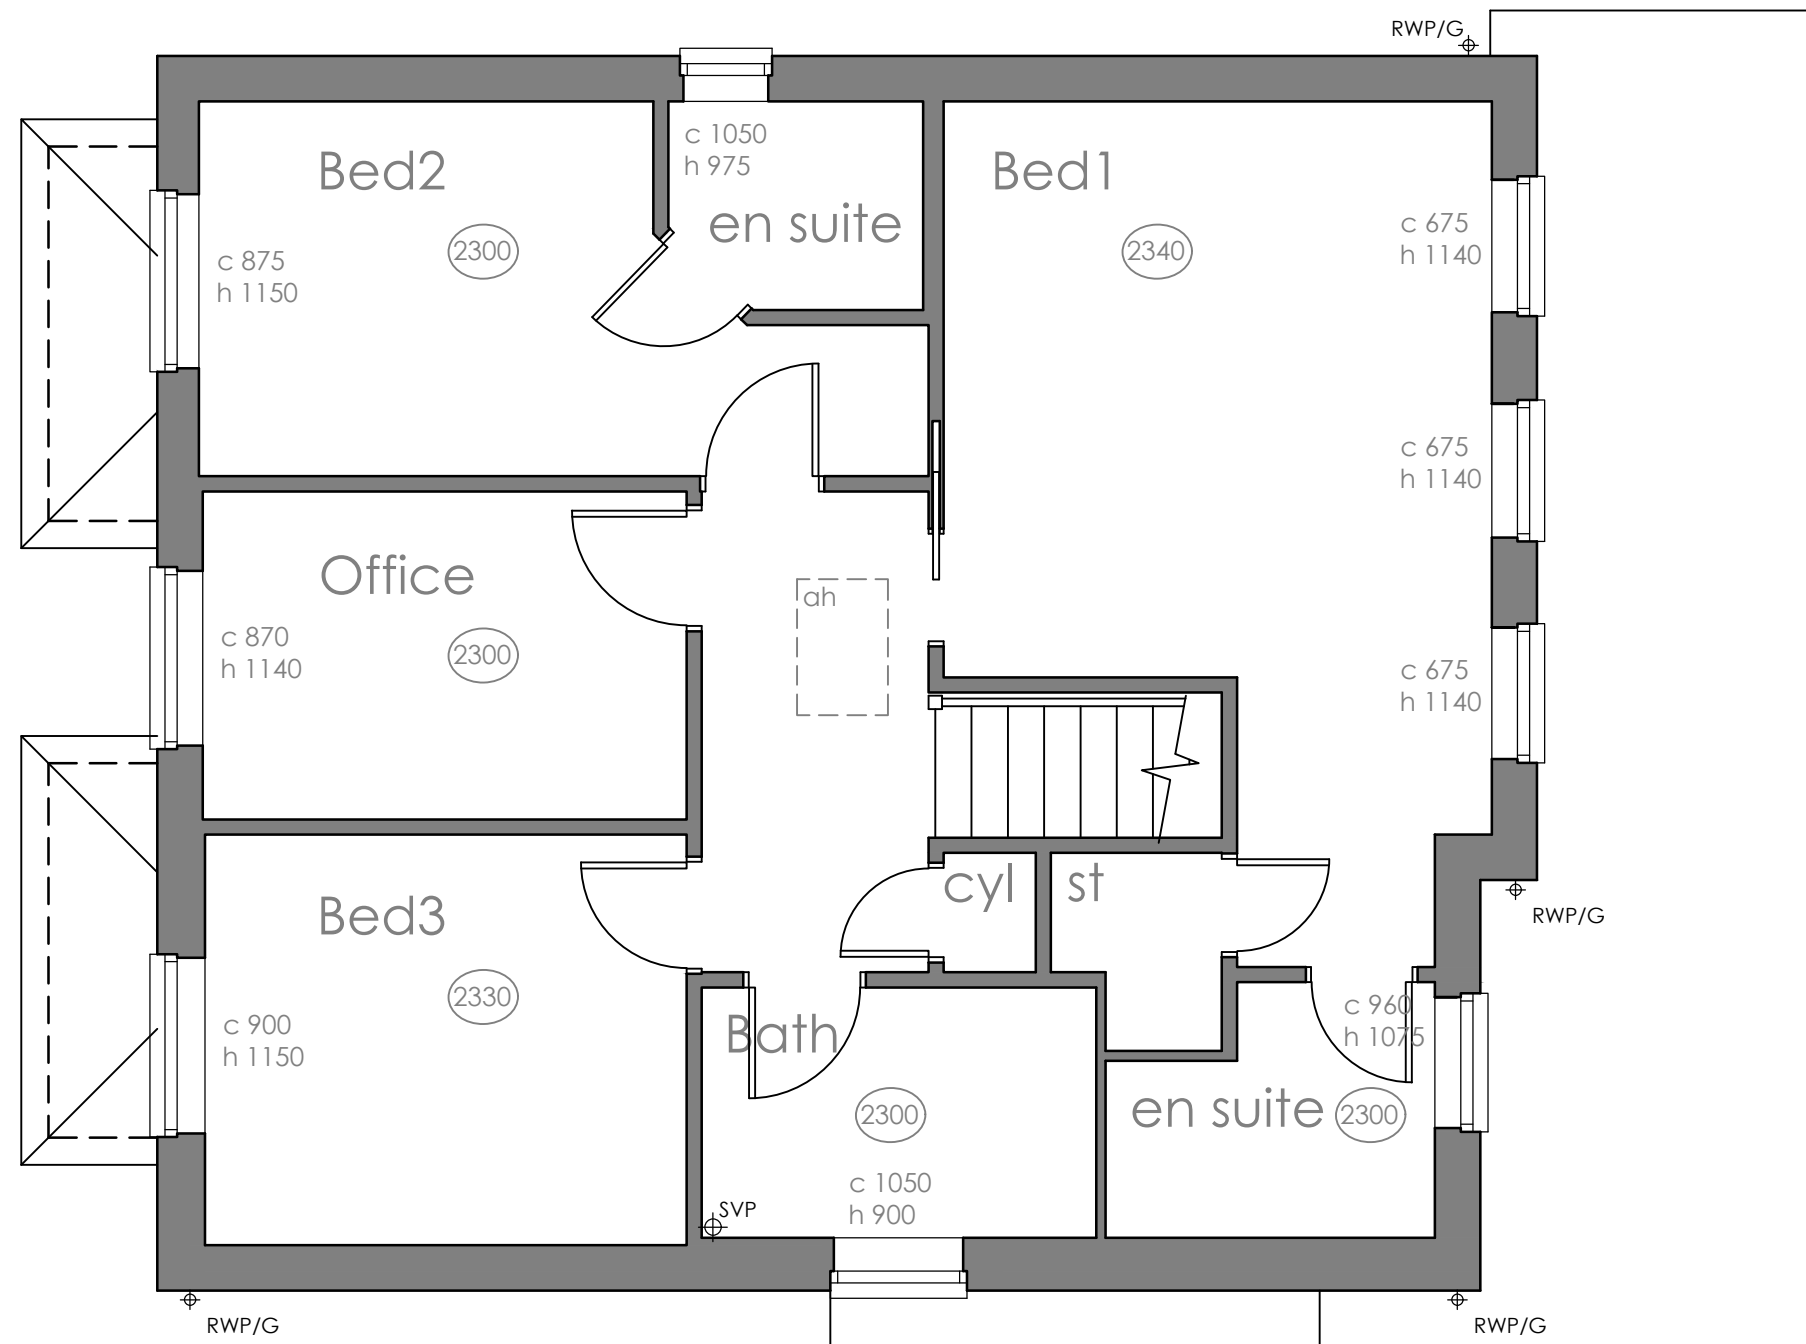

First Floor Plan
Scale: 1:50

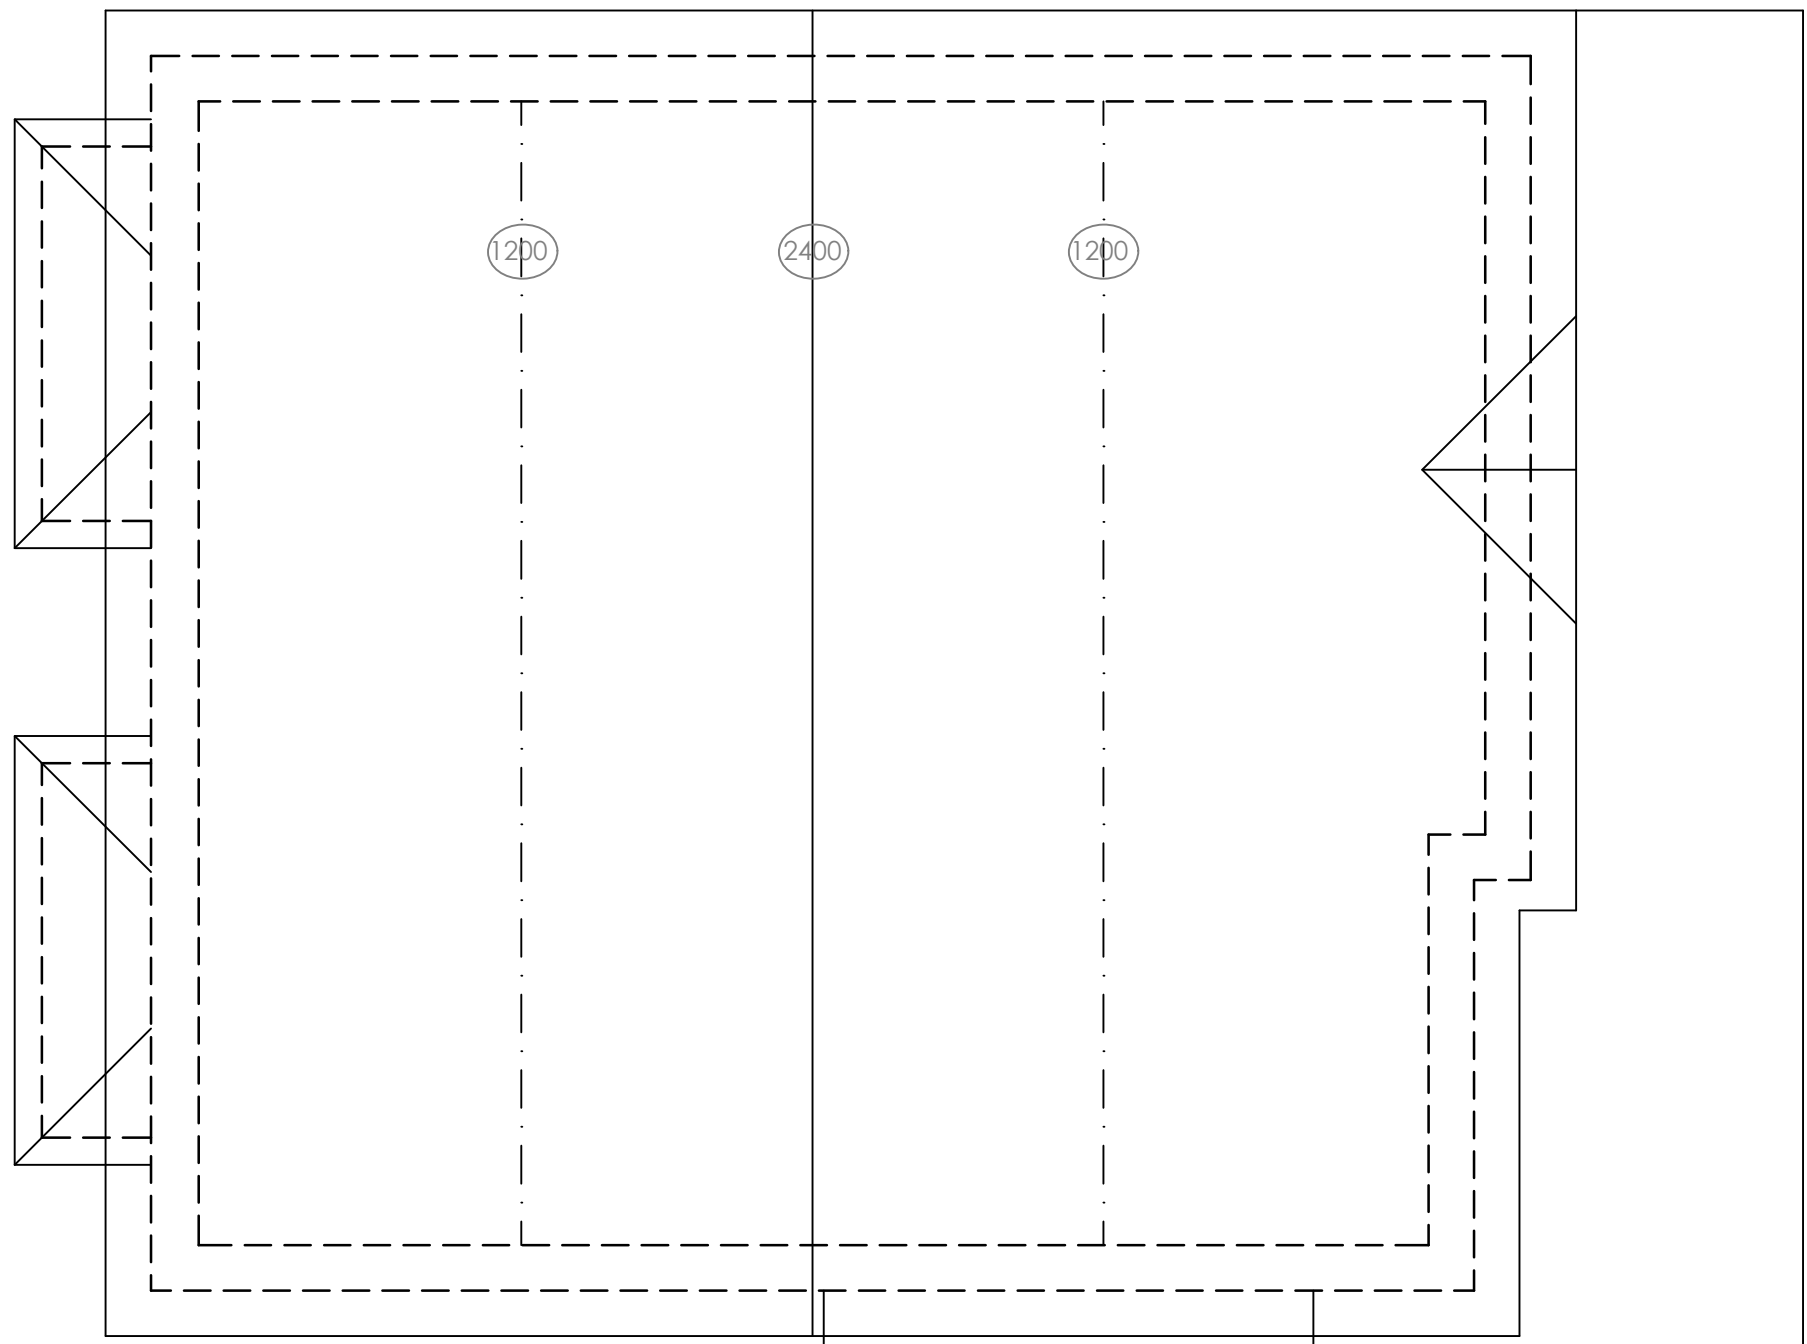

Roof Plan
Scale: 1:50

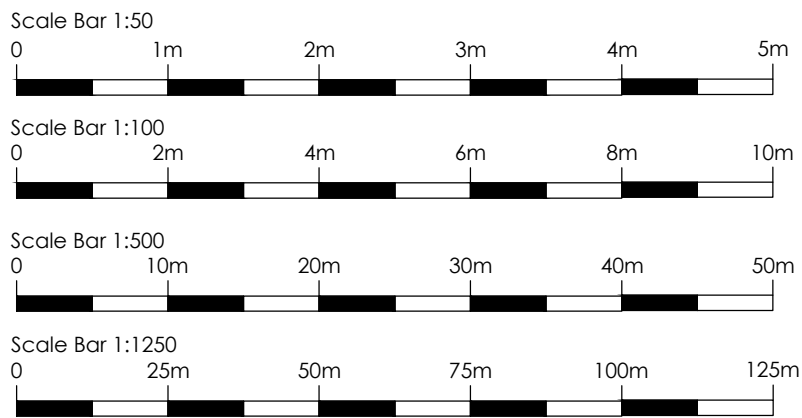

Scale 1:500

Key

Site Boundary



Scale 1:1250

Key

Site Boundary

Rev.	Notes.	Date.	By.
-	-	-	-

This drawing is the property of WhiteleyEaves Ltd. and the copyright is reserved. Therefore this drawing is not to be copied or disclosed by any unauthorised persons without the prior consent of WhiteleyEaves Ltd

WHITELEYEAVES
PROPERTY & CONSTRUCTION CONSULTANTS

Hollinwood Business Centre, Albert Street, Oldham, OL8 3QL
T 0161 393 8417
E info@whiteleyeaves.co.uk
W www.whiteleyeaves.co.uk

CLIENT SJJ Contracts Ltd

JOB NUMBER 385 DATE 27/04/2021

DRAWING NAME EXISTING PLANS & ELEVATIONS

SCALE DRAWN: 1:50/ 1:100/
1:500/ 1:1250 PAGE SIZE A1

REVISION - DRAWING NUMBER 001

ADDRESS 4 Cresswell Close
Holewood
Liverpool
L26 6NB

NOTES

DRAWN BY: ARC CHECKED BY: