



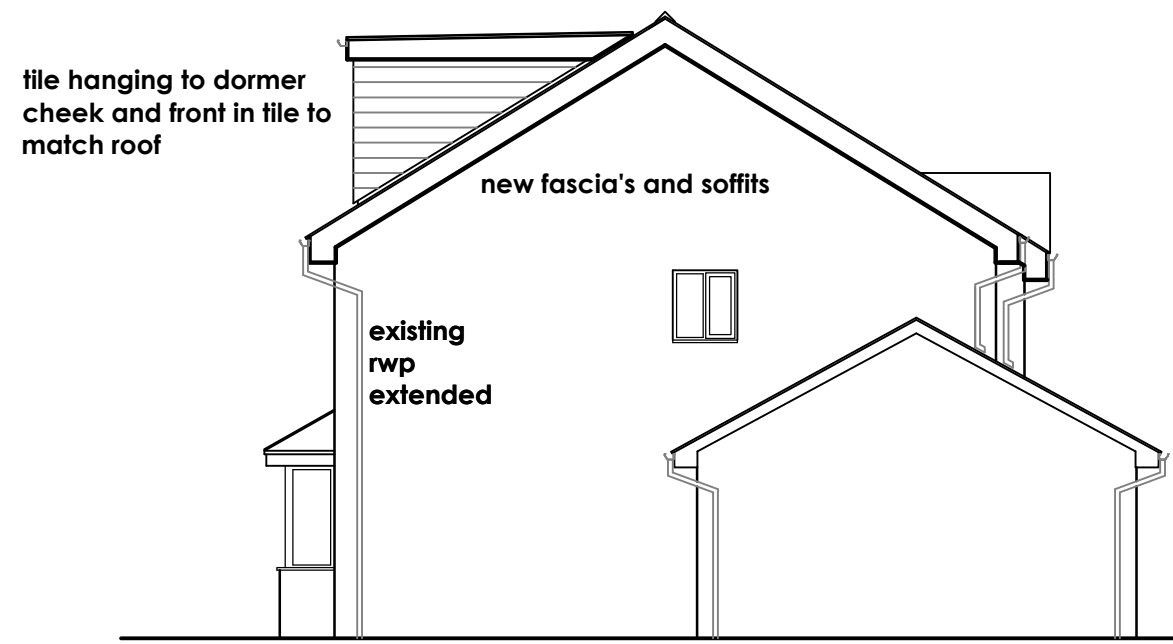

Side Elevation
Scale: 1:100



Front Elevation
Scale: 1:100

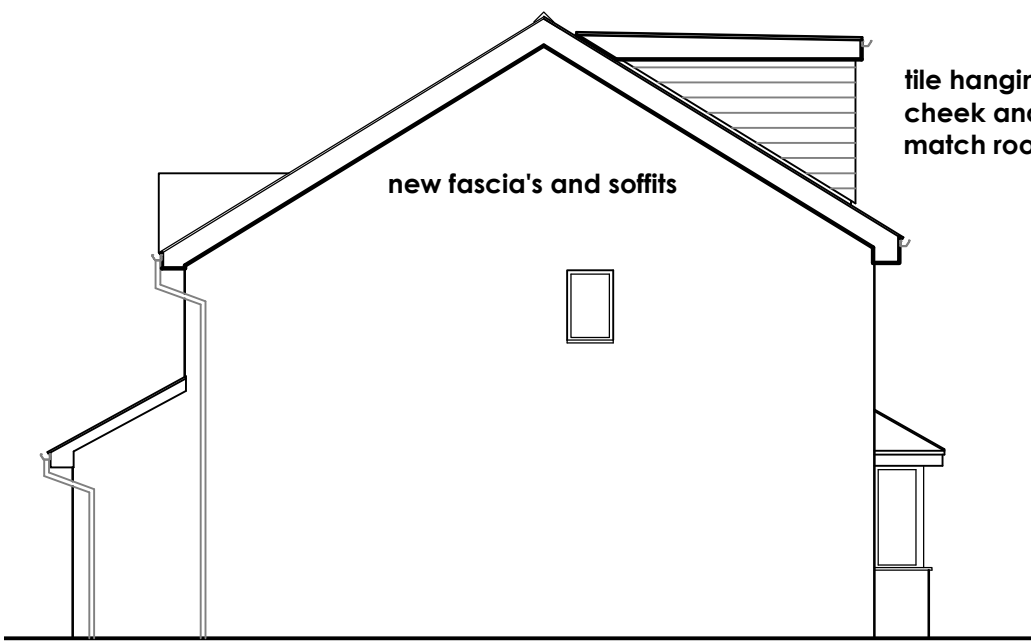

Side Elevation
Scale: 1:100



Rear Elevation
Scale: 1:100



Scale 1:500


Key

Site Boundary


Scale 1:1250

Key


Site Boundary

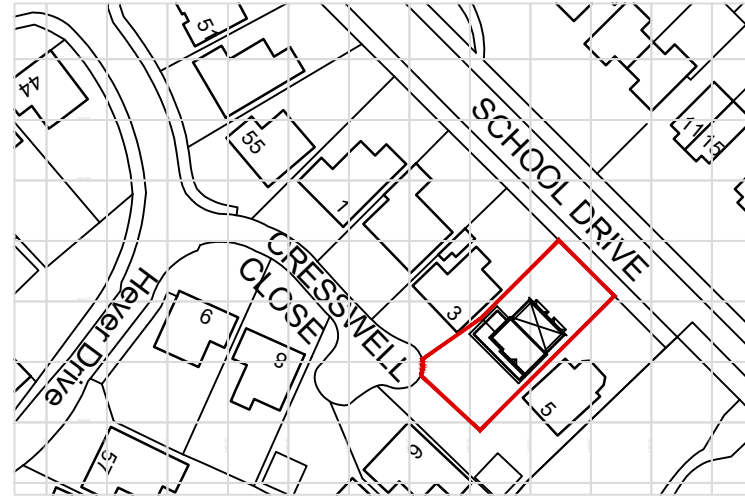


Ordinance Survey. (c) Crown Copyright 2021. All rights reserved. Licence number 100023432

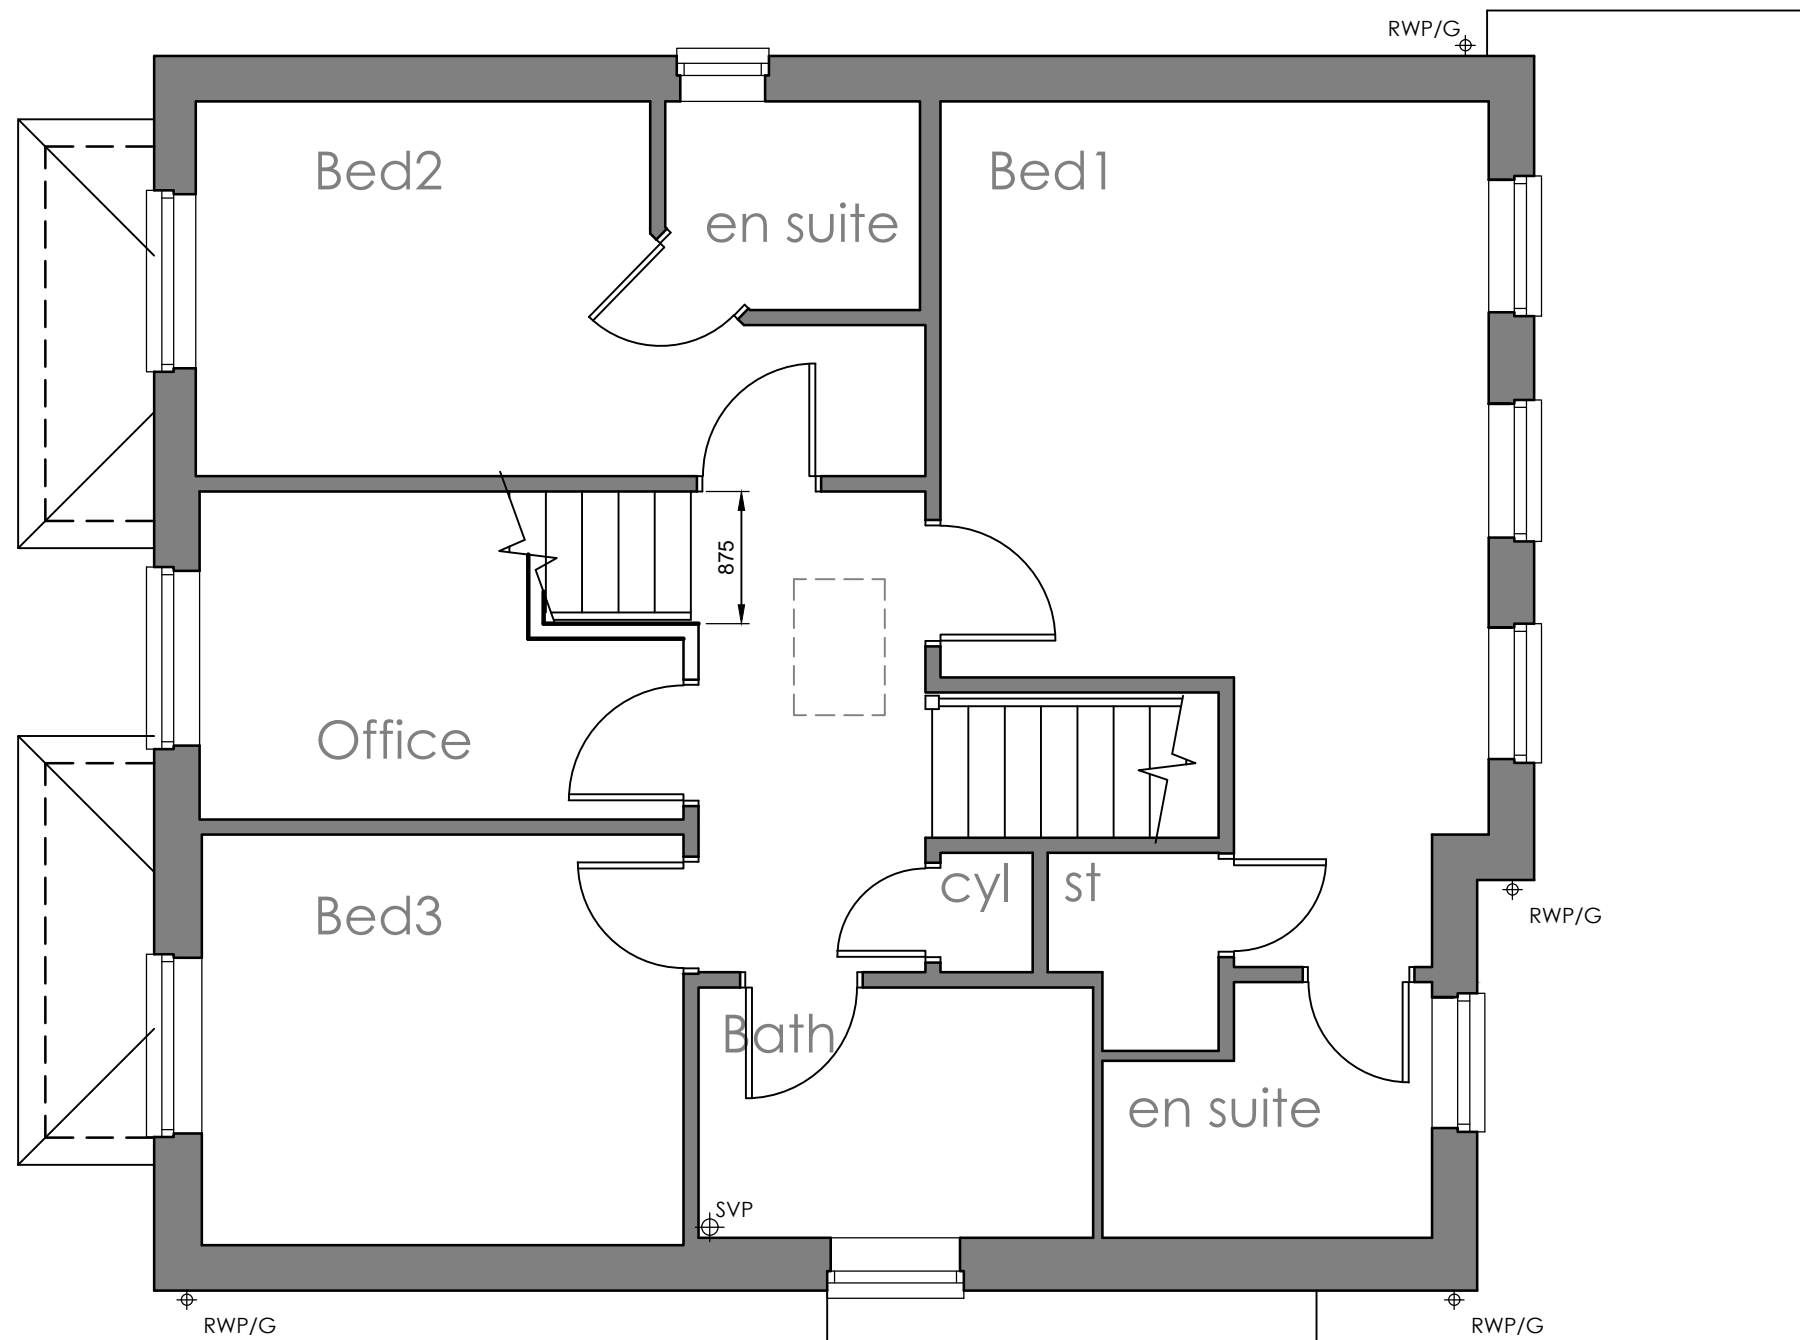

First Floor Plan
Scale: 1:50

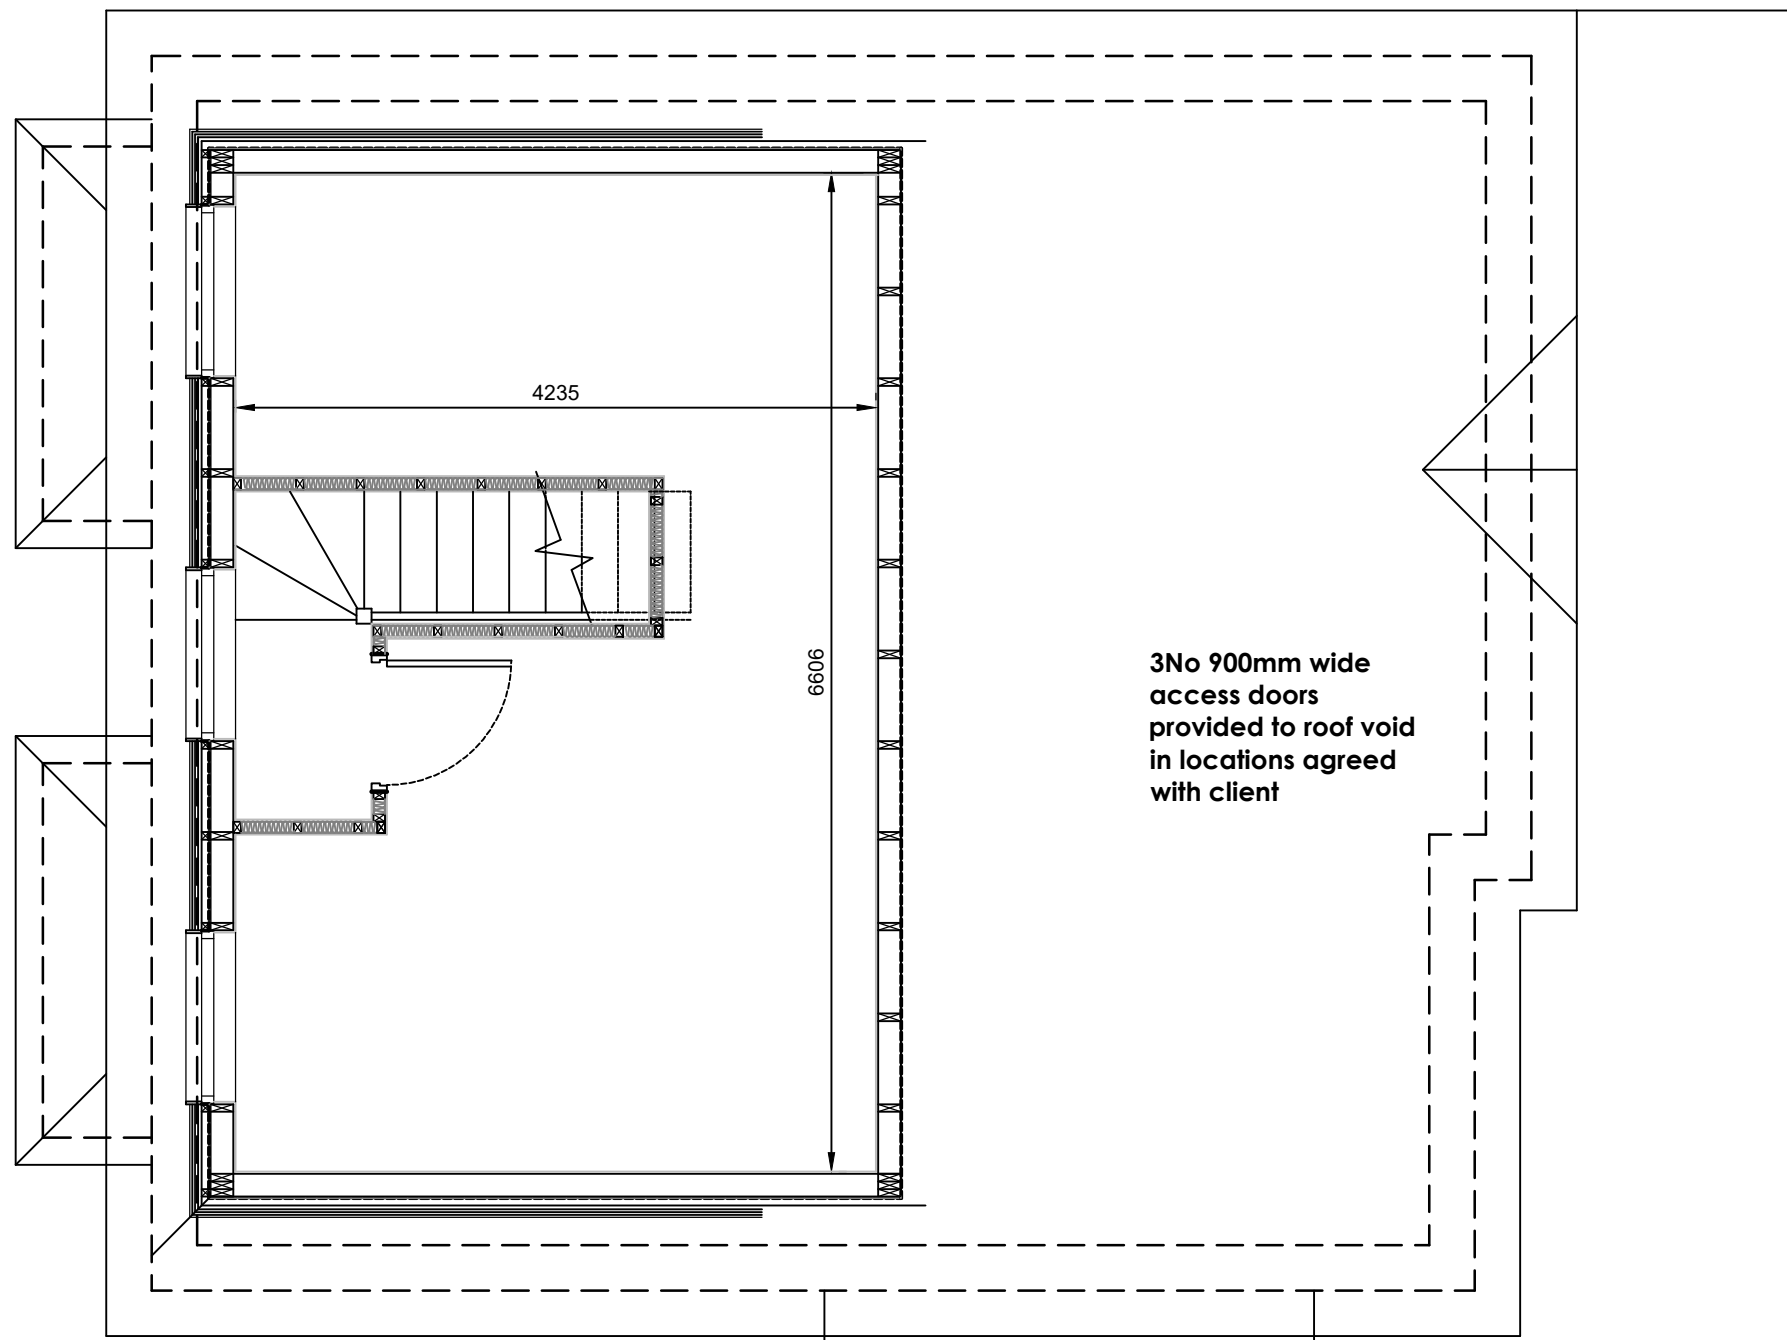



Roof Plan
Scale: 1:50

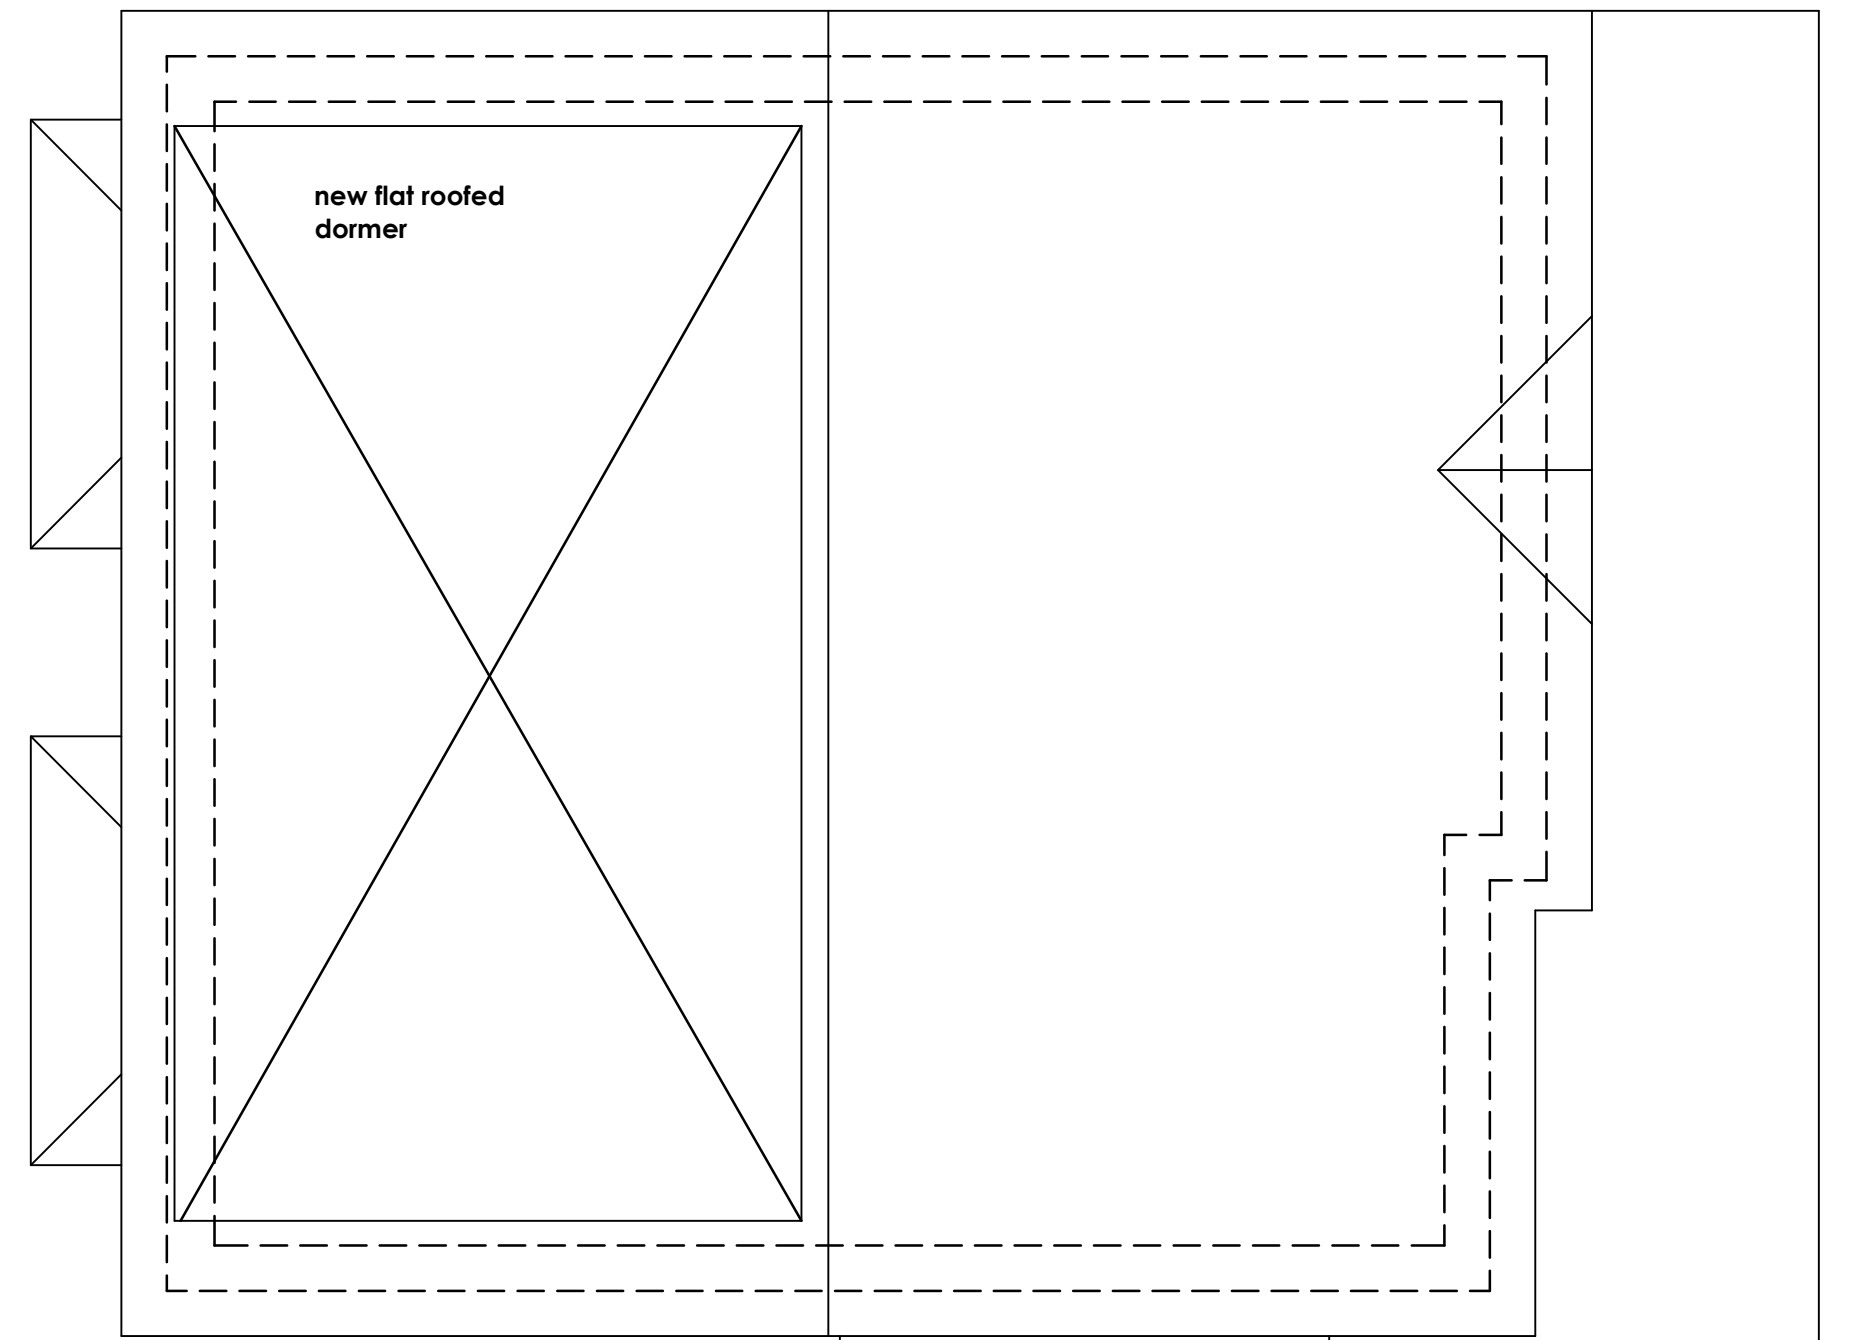

Roof Plan
Scale: 1:50

Rev.	Notes.	Date.	By.
A	Dormer revisions	18.05.2021	ARC

This drawing is the property of WhiteleyEaves Ltd. and the copyright is reserved. Therefore this drawing is not to be copied or disclosed by any unauthorised persons without the prior consent of WhiteleyEaves Ltd.

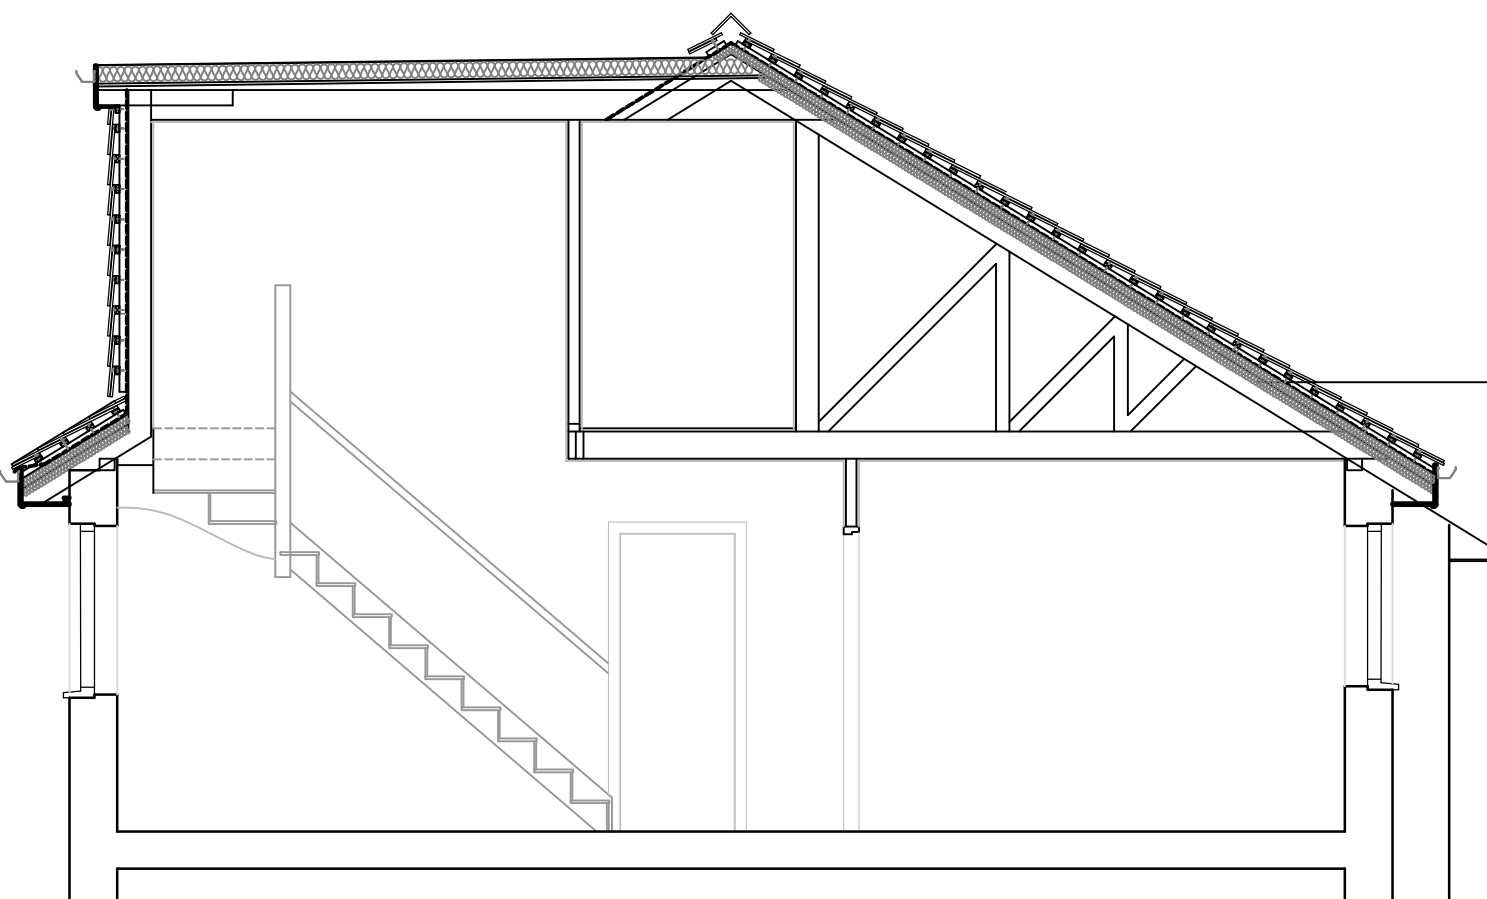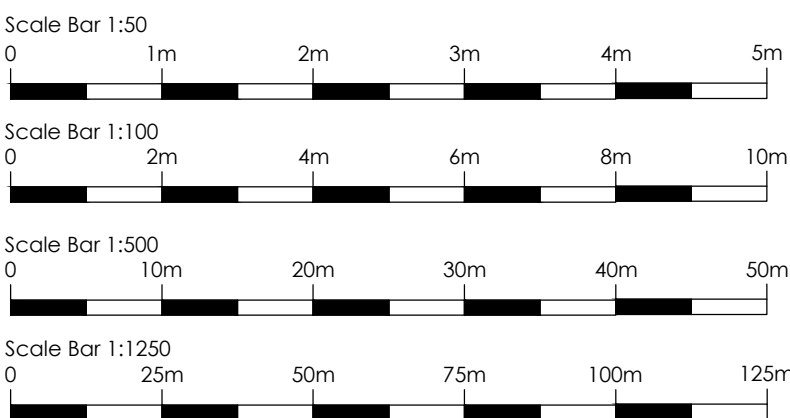

Cross Section
Scale: 1:50

WHITELEYEAVES
PROPERTY & CONSTRUCTION CONSULTANTS

Hollinwood Business Centre, Albert Street, Oldham, OL8 3QL
T 0161 393 8417
E info@whiteleyeaves.co.uk
W www.whiteleyeaves.co.uk

CLIENT SJJ Contracts Ltd

JOB NUMBER 385 DATE 22/04/2021

DRAWING NAME PROPOSED PLANS & ELEVATIONS
OPTION ONE

SCALE DRAWN: 1:50/ 1:100/
1:500/ 1:1250 PAGE SIZE A1

REVISION A DRAWING NUMBER 010

ADDRESS 4 Cresswell Close
Halewood
Liverpool
L26 6NB

NOTES

DRAWN BY: ARC CHECKED BY: