


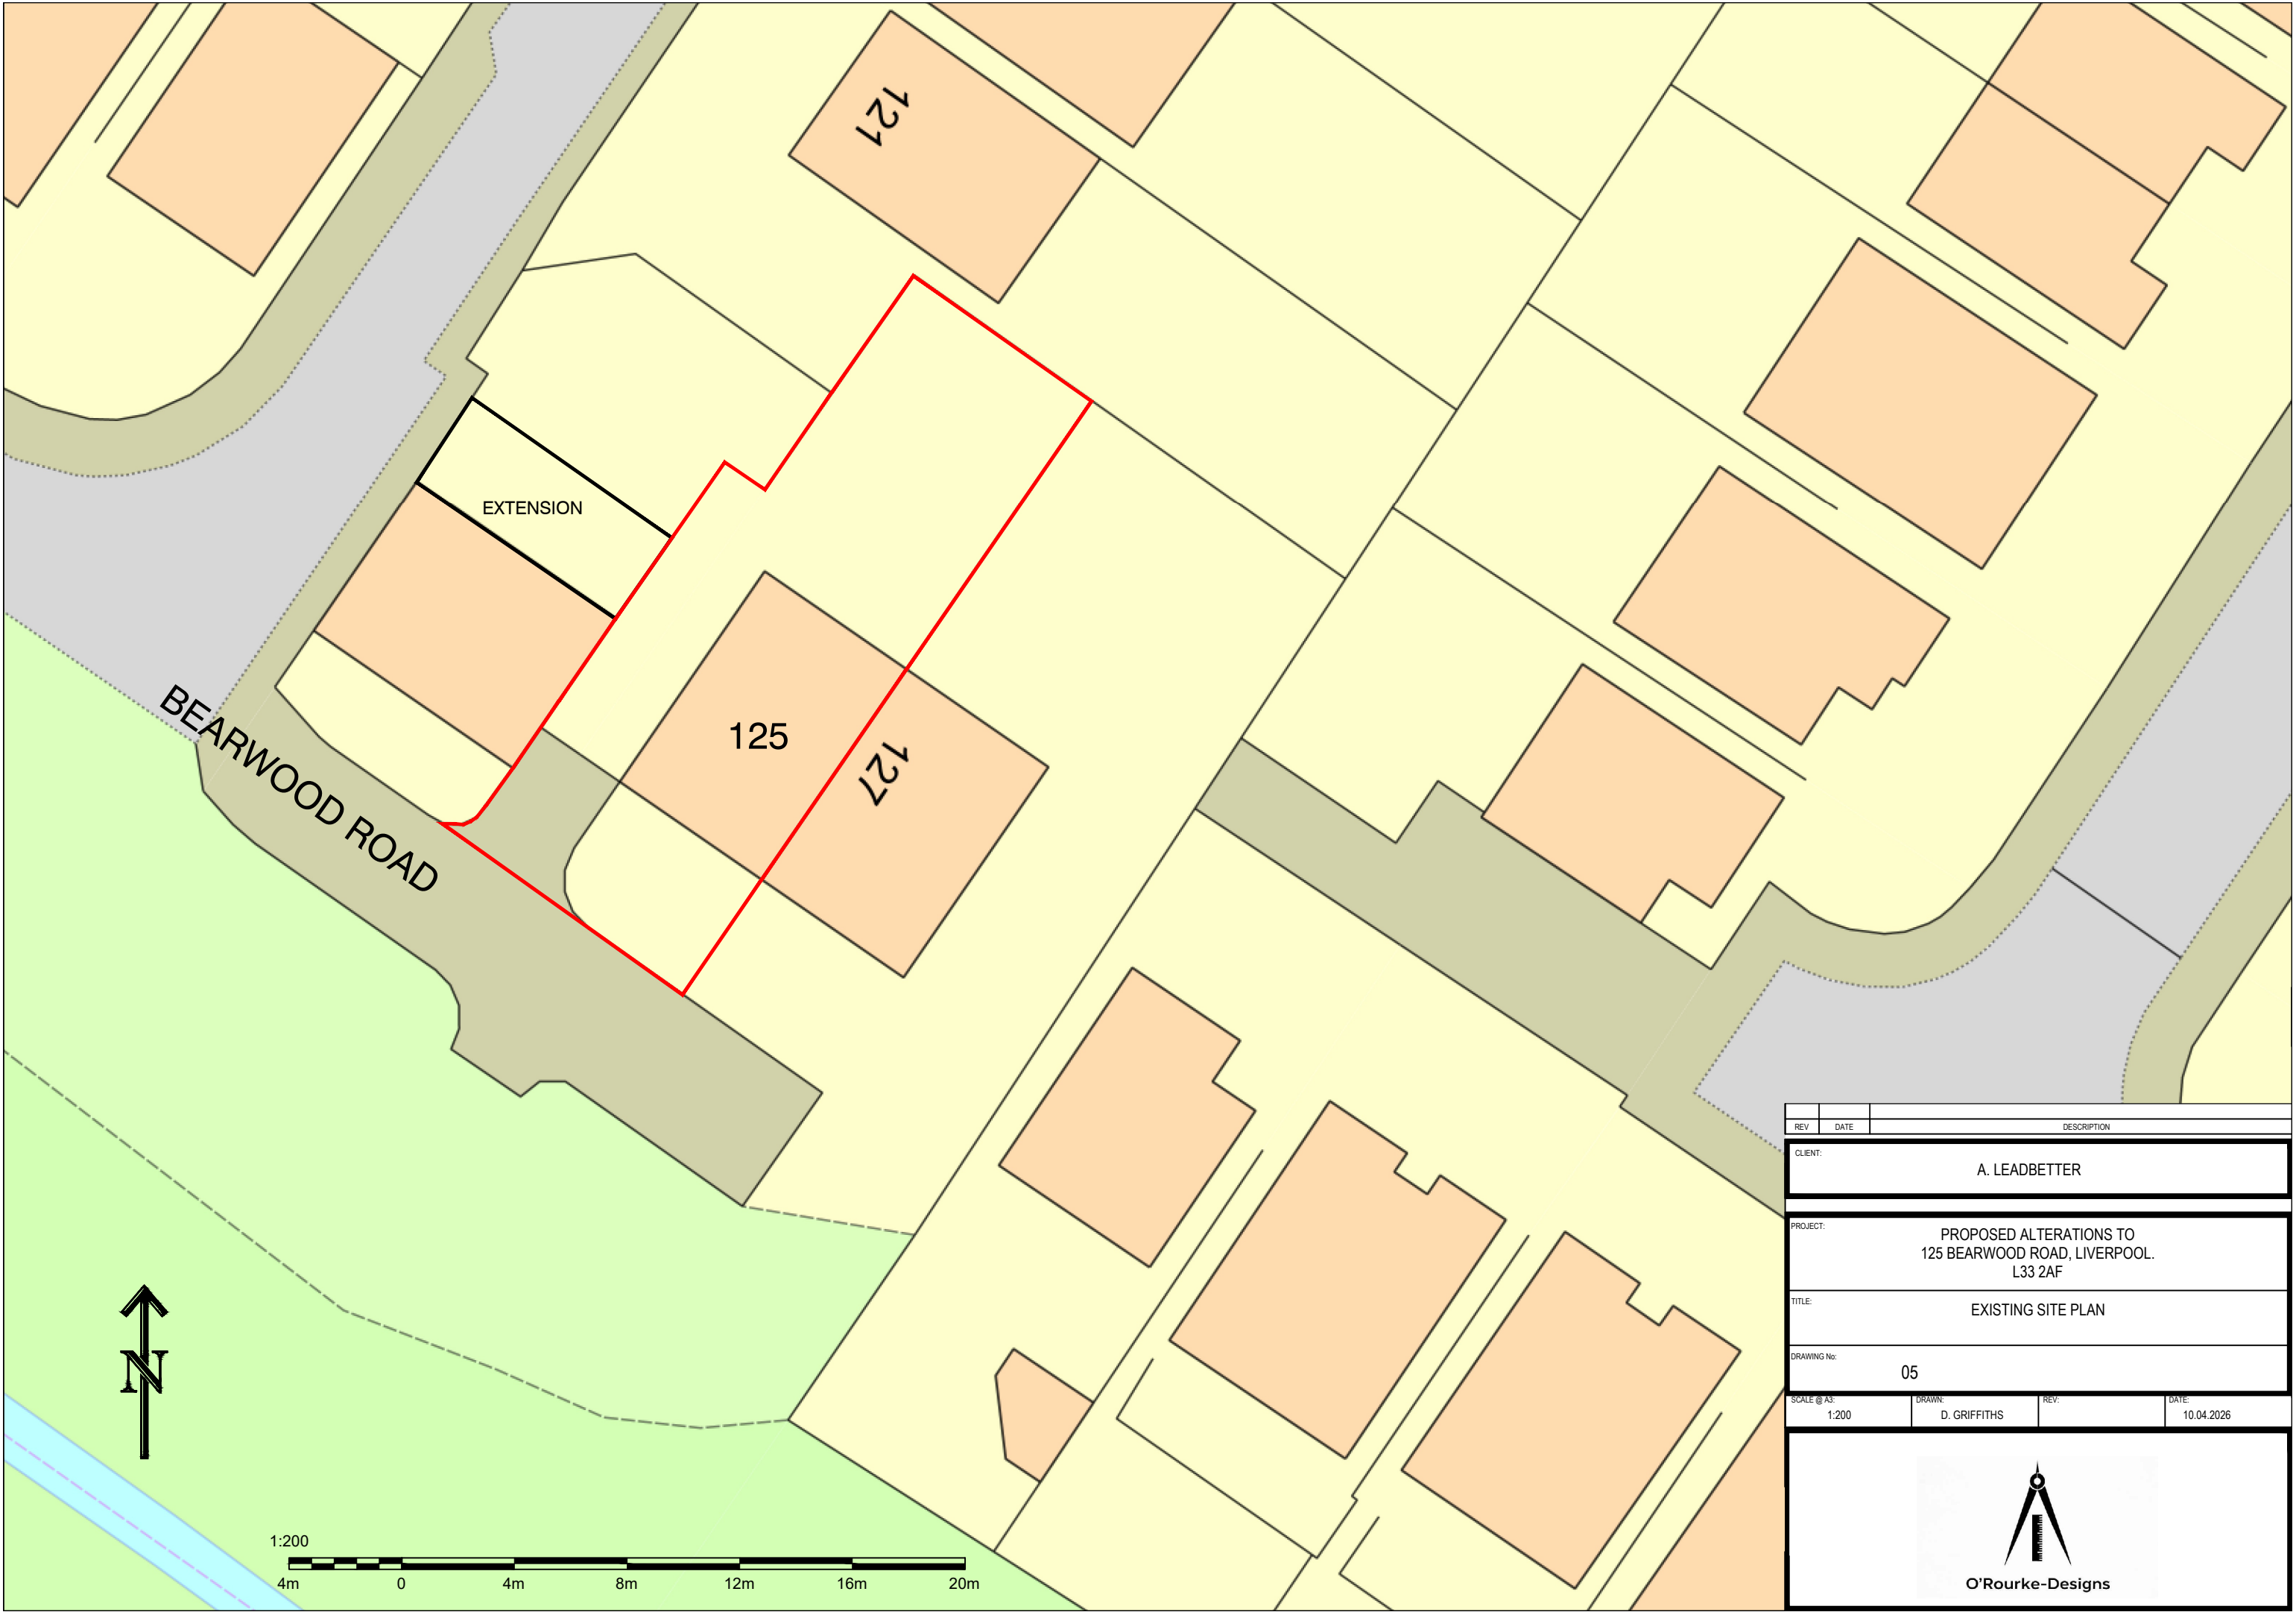

REV	DATE	DESCRIPTION

CLIENT:	A. LEADBETTER
PROJECT:	PROPOSED ALTERATIONS TO 125 BEARWOOD ROAD, LIVERPOOL. L33 2AF
TITLE:	EXISTING SITE PLAN
DRAWING No:	05

SCALE @ A3: 1:200	DRAWN: D. GRIFFITHS	REV:	DATE: 10.04.2026
----------------------	------------------------	------	---------------------



O'Rourke-Designs