


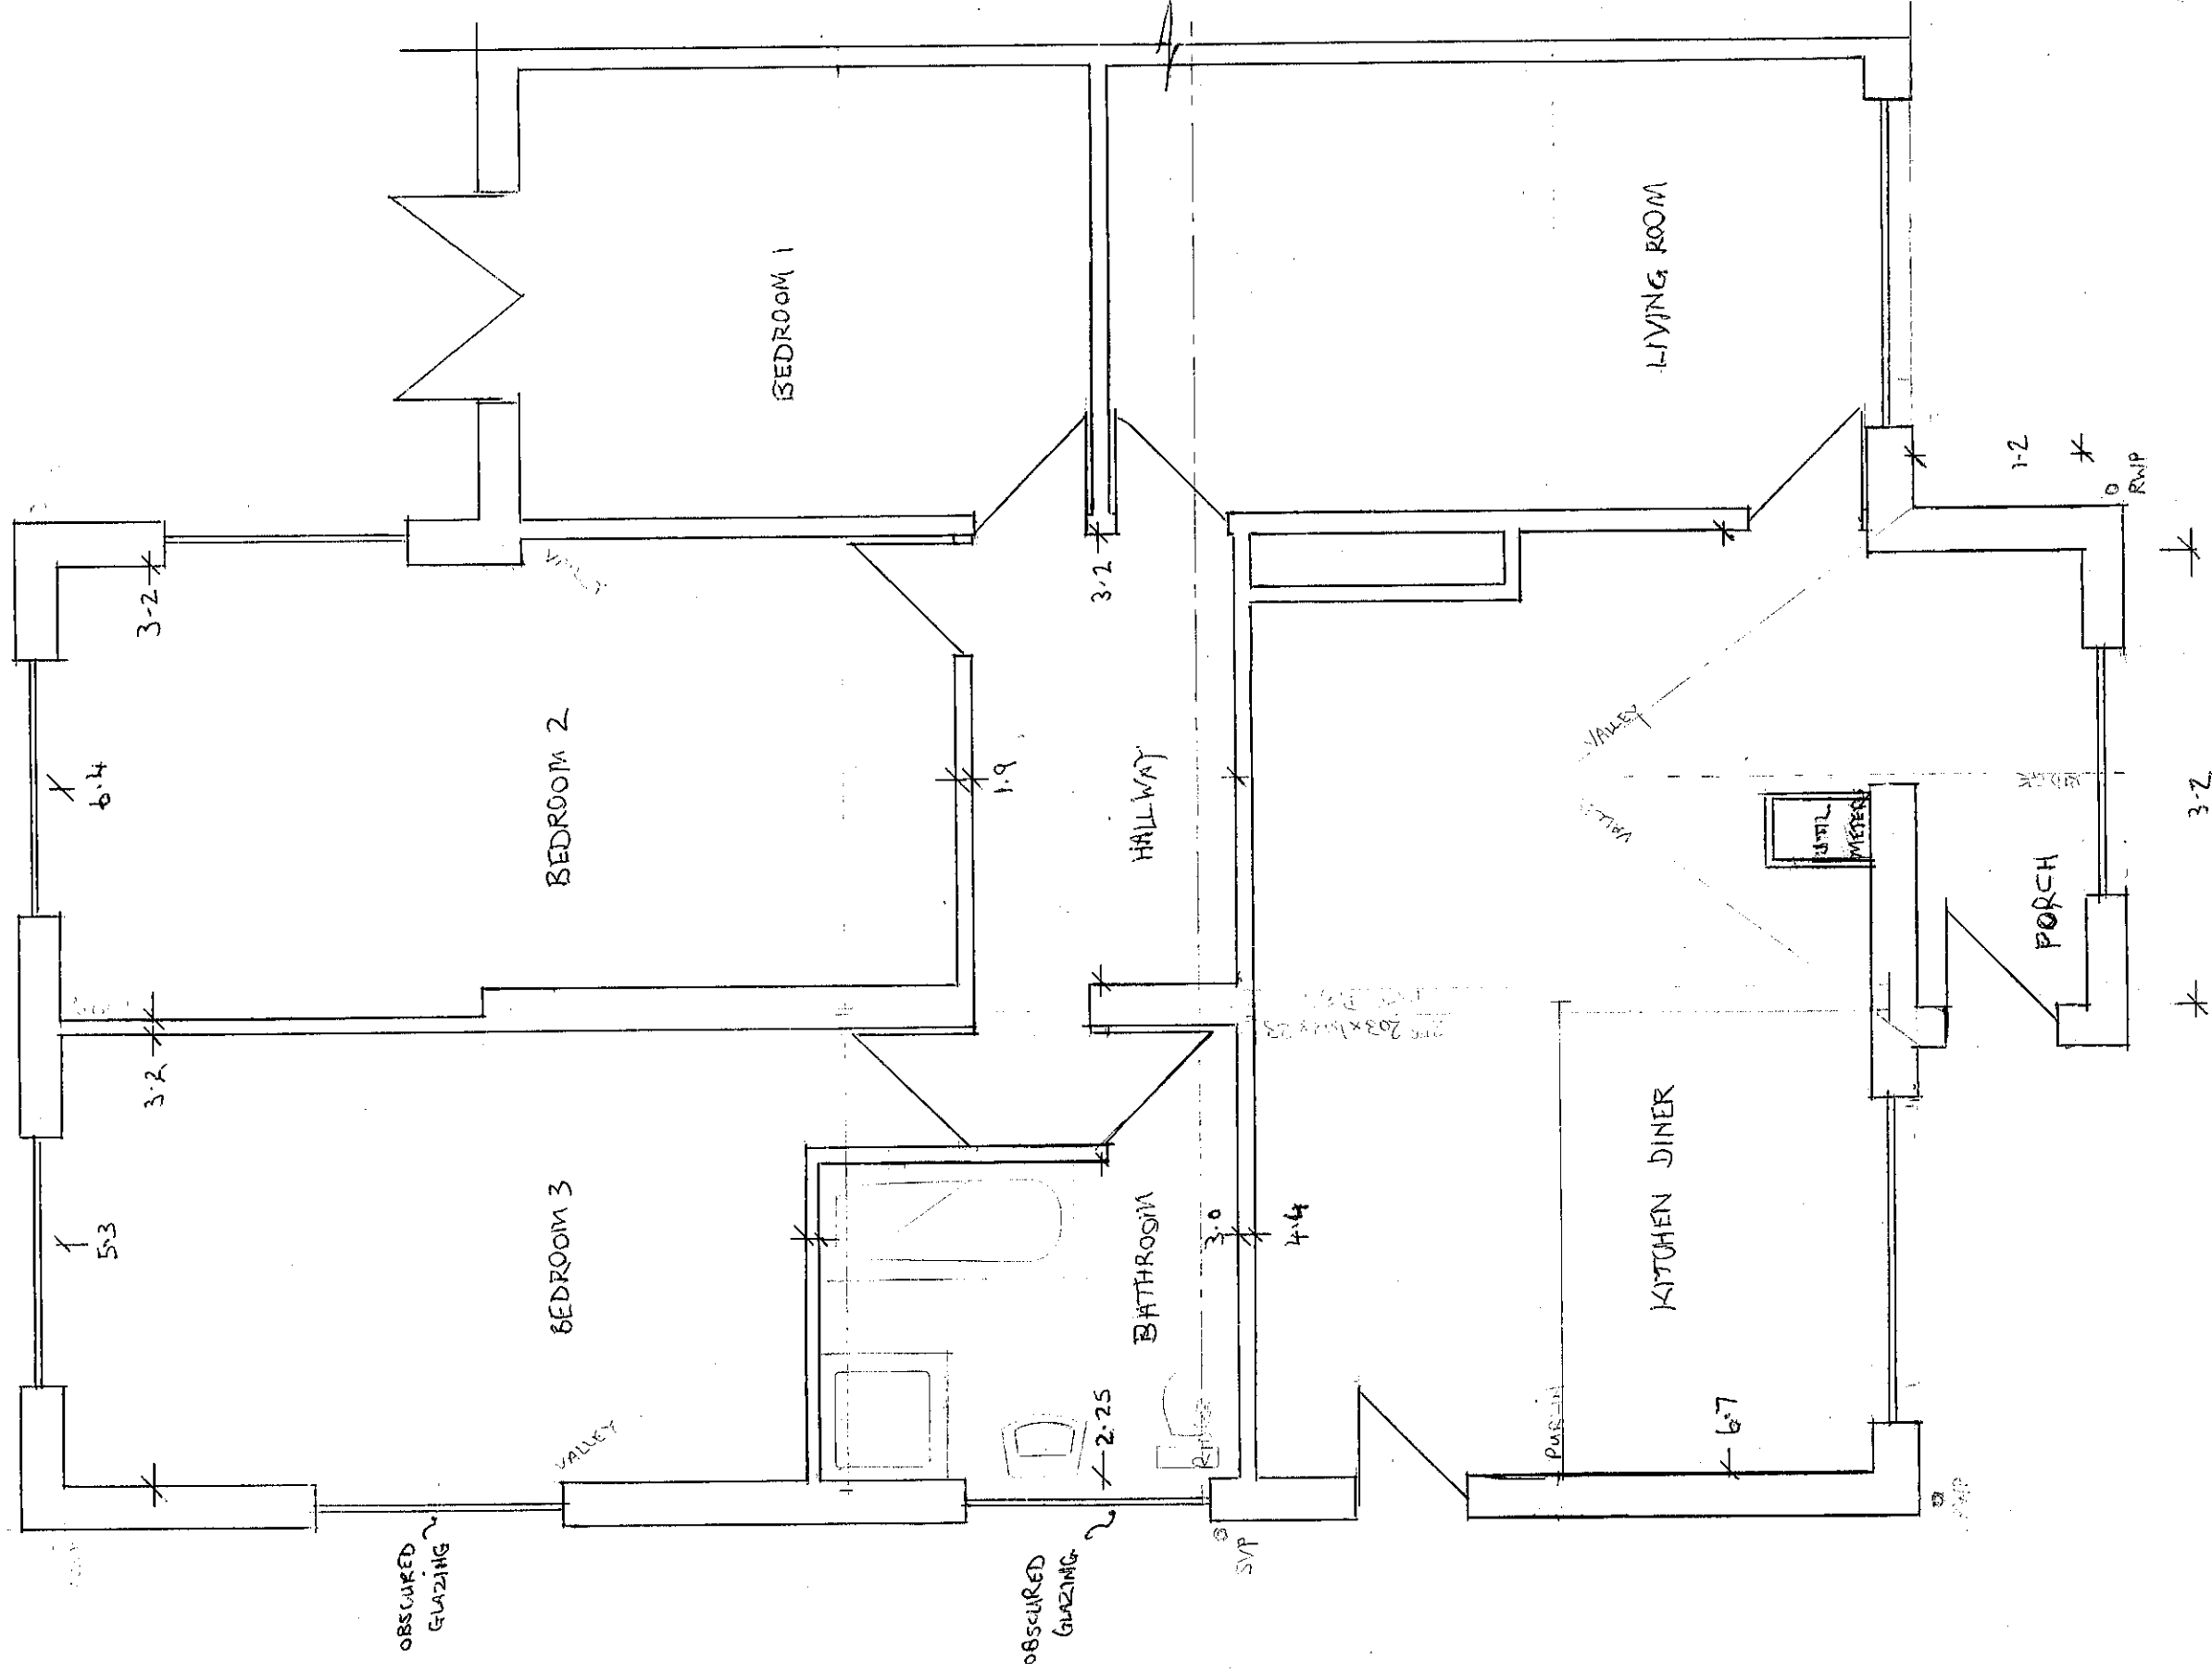

PROPOSED

CLIENT:	ADDRESS:	SCHEME:	DRAWING TITLE:	SCALE:	DATE:
MR BRIAN HUGHES MRS MARIA BENNETT	57 MELLING WAY KIRKBY LS2 1TN	SINGLE STOREY WRAP AROUND EXTENSION TO REAR AND GABLE ELEVATIONS WITH PORCH TO FRONT ELEVATION	GROUND FLOOR PLAN	1:50	29 MARCH 2023
					<u>DRAWING NO.:</u>
					4 OF 7