




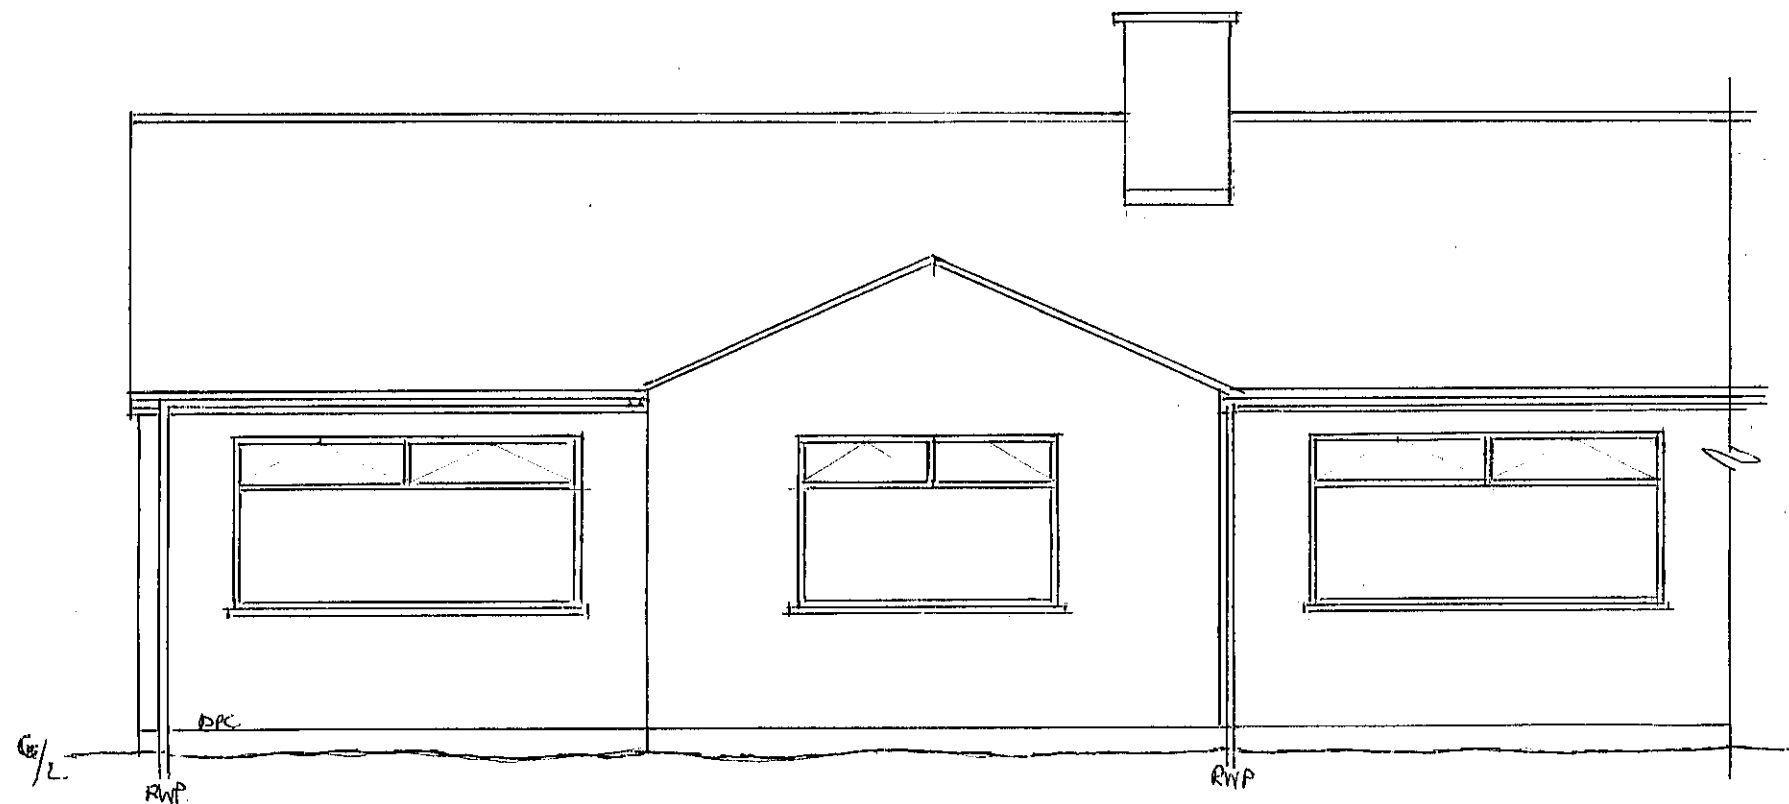

FRONT

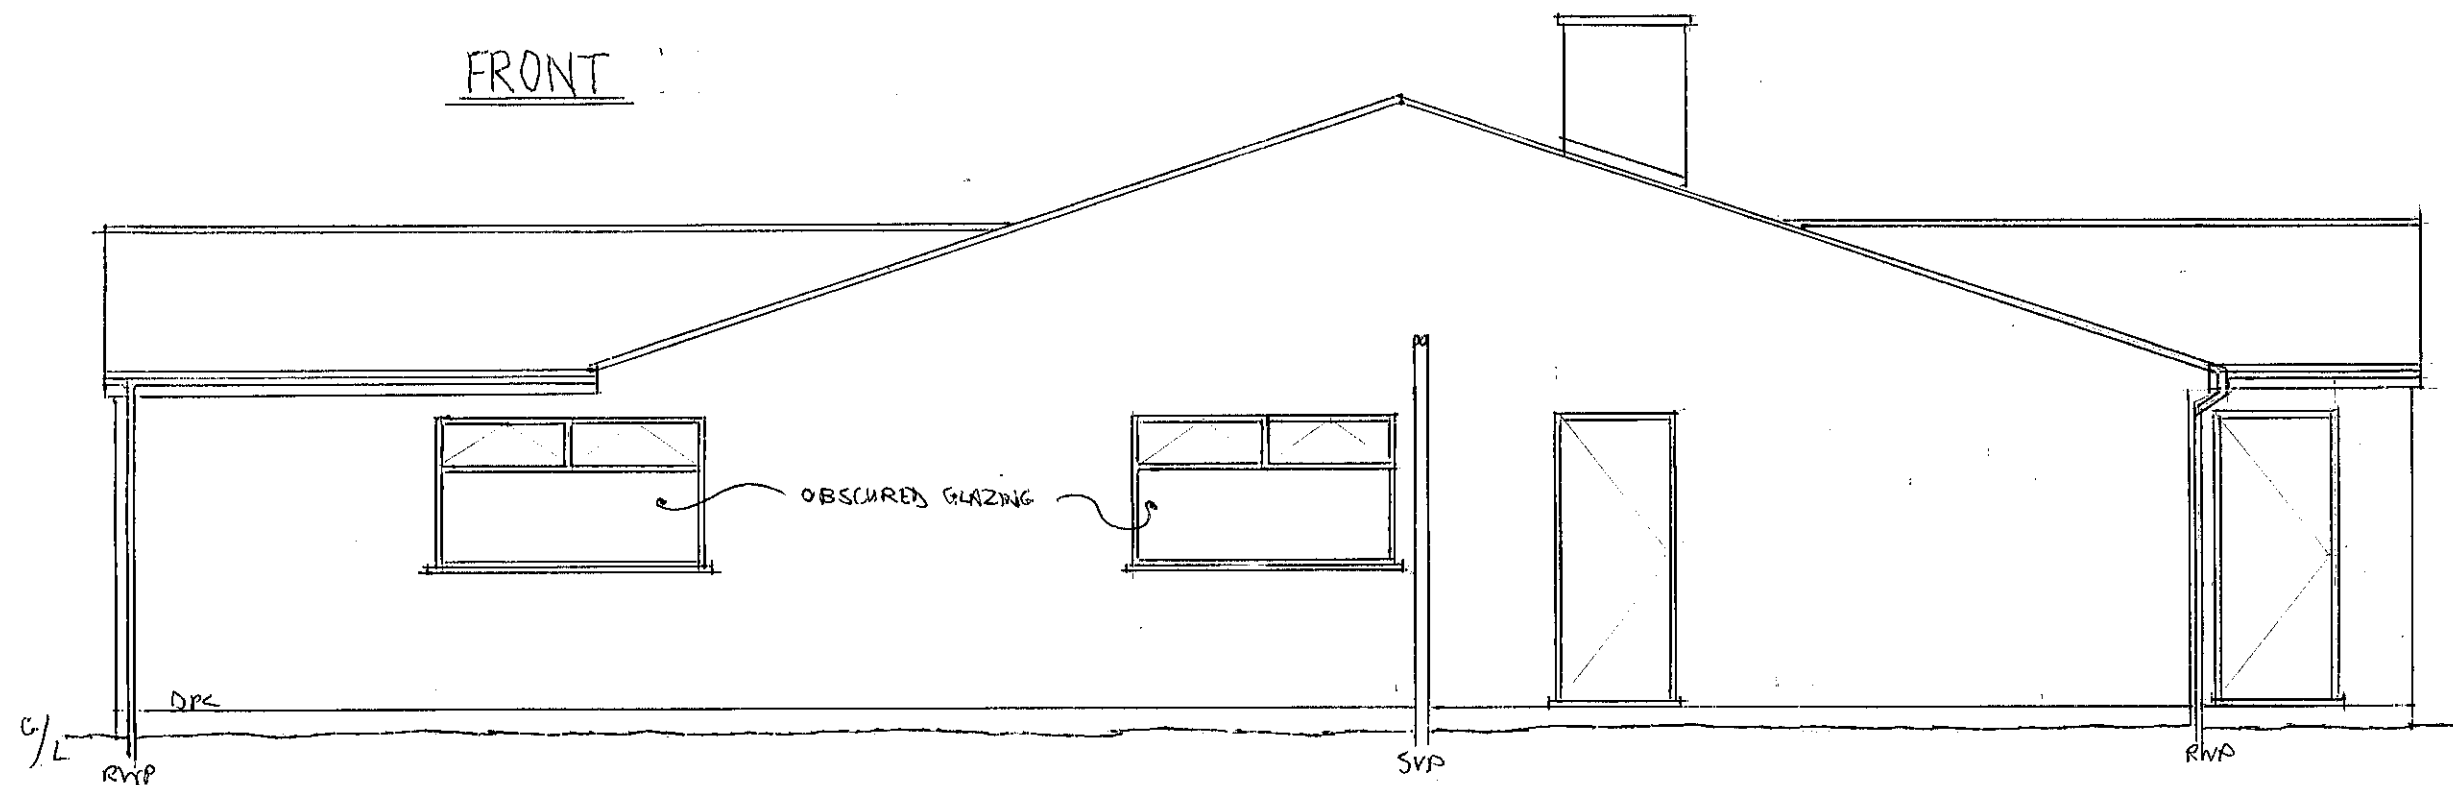

LEFT HAND GABLE

 

CLIENT:

MR BRIAN HUGHES  
MRS MARIA BENNETT

ADDRESS:

59 MELLING WAY  
KIRKBY  
L32 1TN

SCHEME:

SINGLE STOREY WRAP AROUND  
EXTENSION TO REAR AND  
GABLE ELEVATIONS WITH  
PORCH TO FRONT ELEVATION

DRAWING TITLE:

PROPOSED ELEVATIONS

SCALE:

1:50

DATE:

29 MARCH 2023

DRAWING N°:

6 OF 7